


<<< TO RANGAGARA

TO KALIABOR >>>

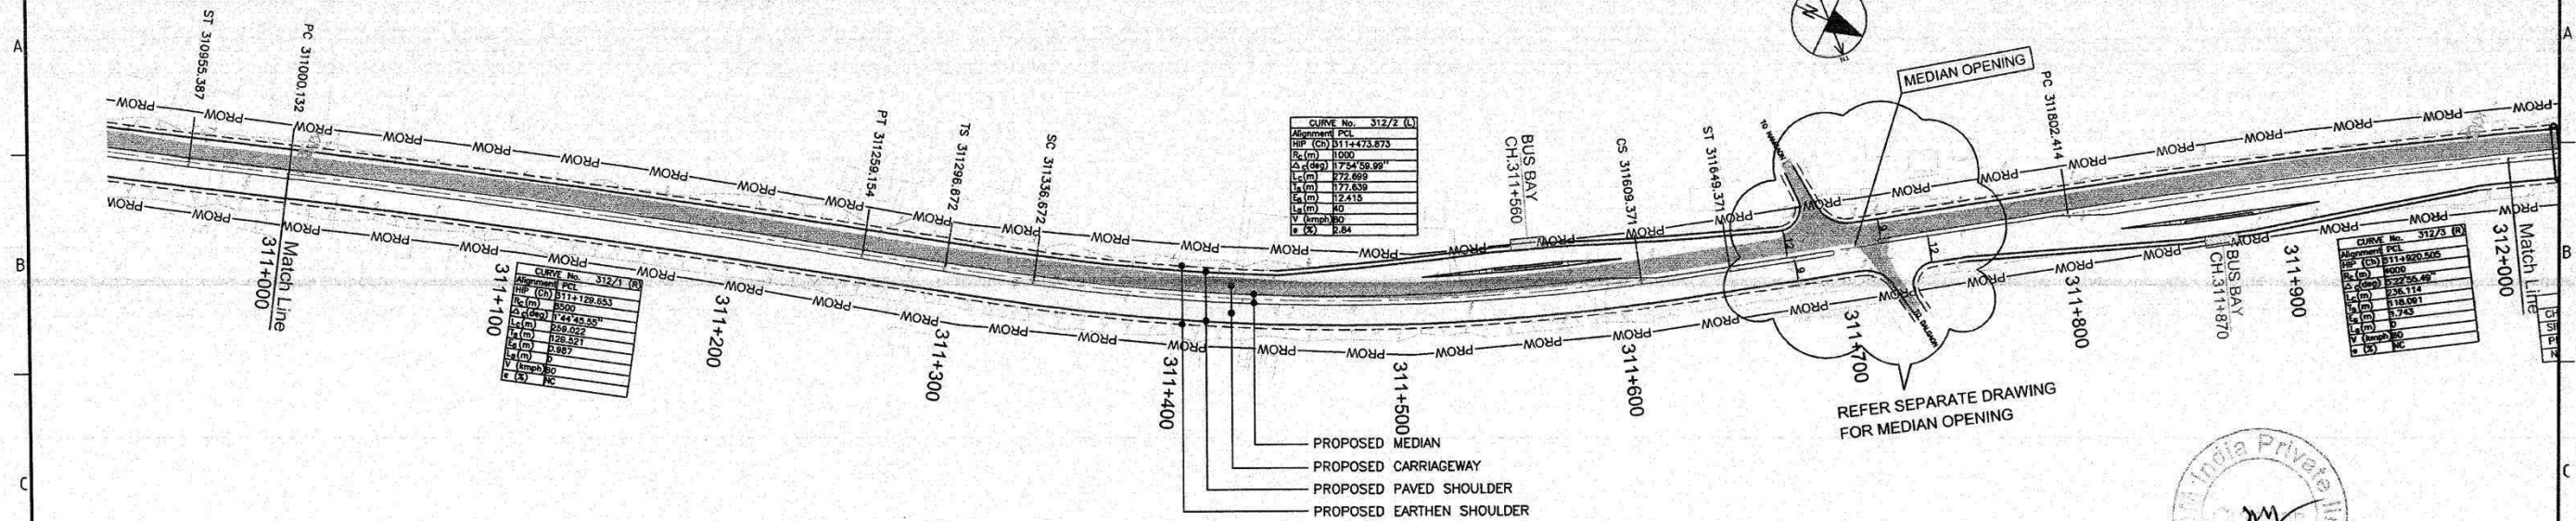

- DETAILS OF DRAINS WILL BE PROVIDED ALONG WITH DRAINAGE PLAN & PROFILE.
- PAVEMENT CRUST DETAILS TO BE ADOPTED AS PER PAVEMENT DESIGN REPORT.
- LME = LEFT MEDIAN EDGE
RME = RIGHT MEDIAN EDGE
- MEDIAN OPENING LOCATION IS TENTATIVE WHICH IS TO BE FINALISED AT SITE DURING EXECUTION.
- SEPARATE DRAWING FOR DETAILING OF MINOR & MAJOR JUNCTION, BUS BAYS, MEDIAN OPENING SHALL BE PROVIDED SEPARATELY.
- DRAWING FOR CULVERTS, MINOR BRIDGE & FO SHALL BE PROVIDED SEPARATELY.
- SEPARATE DRAWING SHALL BE PROVIDED FOR MEDIAN OPENING COMING INTO JUNCTIONS.

DATUM LEVEL	60	61	62	63	64	65	66	67	68	69	70	71	72	73	74	75
Proposed Road Level at Median	67.424	67.424	67.424	67.424	67.424	67.424	67.424	67.424	67.424	67.424	67.424	67.424	67.424	67.424	67.424	67.424
Edge - Left Carriageway (m)	67.398	67.398	67.398	67.398	67.398	67.398	67.398	67.398	67.398	67.398	67.398	67.398	67.398	67.398	67.398	67.398
Edge - Right Carriageway (m)	67.450	67.450	67.450	67.450	67.450	67.450	67.450	67.450	67.450	67.450	67.450	67.450	67.450	67.450	67.450	67.450
Existing Ground/Road Level at Median Edge - Left Carriageway (m)	67.398	67.398	67.398	67.398	67.398	67.398	67.398	67.398	67.398	67.398	67.398	67.398	67.398	67.398	67.398	67.398
Existing Ground/Road Level at Median Edge - Right Carriageway (m)	67.450	67.450	67.450	67.450	67.450	67.450	67.450	67.450	67.450	67.450	67.450	67.450	67.450	67.450	67.450	67.450
Ground Level at 25m to Left of Proposed Median C/L (m)	67.424	67.424	67.424	67.424	67.424	67.424	67.424	67.424	67.424	67.424	67.424	67.424	67.424	67.424	67.424	67.424
Ground Level at 25m to Right of Proposed Median C/L (m)	67.450	67.450	67.450	67.450	67.450	67.450	67.450	67.450	67.450	67.450	67.450	67.450	67.450	67.450	67.450	67.450
Existing Centre Road Level	67.424	67.424	67.424	67.424	67.424	67.424	67.424	67.424	67.424	67.424	67.424	67.424	67.424	67.424	67.424	67.424
Proposed Vertical Alignment - Left Carriageway	G=0.052															
Proposed Vertical Alignment - Right Carriageway	G=0.052															
Proposed Horizontal Alignment - Left Carriageway	R=8500.000m															
Proposed Horizontal Alignment - Right Carriageway	R=8500.000m															
Superelevation/Crossfall (%)	e=2.500															
Cross Section Type	Type - 1															
CBR	CBR (10%)															
Pavement	BC=50mm, DBM=60mm/Partial Reconstruction* BC=50mm, DBM=90mm, WMM=250mm, GSB=200mm															
Design Chainage (Km)	311000	311010	311020	311030	311040	311050	311060	311070	311080	311090	311100	311110	311120	311130	311140	311150

* Pavement layers thickness in Partial Reconstruction area (Overlay Side) shall be as per detail Cross Section.

CLIENT:-
NATIONAL HIGHWAYS & INFRASTRUCTURE DEVELOPMENT CORPORATION LTD.

AUTHORITY'S ENGINEER:
STUP Consultants P. Ltd.
&
Ayoleeza Consultants P. Ltd.

PROOF CHECKED CONSULTANT:-
CE TESTING
Company Pvt. Ltd.

SAFETY CONSULTANT:-
Chaitanya Projects
Consultancy Pvt. Ltd.

PROJECT:
FOUR LANING OF NH-37 FROM RANGAGARA TO KALIABOR TINALI (CH: 297.000 KM TO CH: 315.315 KM) IN NAGAON DISTRICT IN THE STATE OF ASSAM UNDER SARDP-NE, PHASE A ON EPC MODE

EPC CONTRACTOR:-
SIMPLEX INFRASTRUCTURES LIMITED
27, SHAKESPEARE SARANI, KOLIKATA-17, INDIA

CONSULTANTS:-
AECOM
9th Floor, Infinity Tower C DLF Cyber City
DLF Phase II, Gurgaon-122002, Haryana, India

SCALE:-
HOR: 1 : 2000
VER: 1 : 200

TITLE:-
PLAN AND PROFILE
FROM Km. 311+000 To Km. 312+000

DRAWING NO.:-
AECOM-DELD15159-DD-DWG-PP- 0115

REV.
R2

<<< TO RANGAGARA

TO KALIABOR >>>

PROPOSED EARTHEN SHOULDER
PROPOSED PAVED SHOULDER
PROPOSED CARRIAGEWAY
PROPOSED MEDIAN

CHAINAGE	PIPE CULVERT
SIDE	SIZE
PROPOSAL	NEW
NO x Dia	1 X 1.2m

CHAINAGE	PIPE CULVERT
SIDE	SIZE
PROPOSAL	NEW
NO x Dia	1 X 1.2m

75
74
73
72
71
70
69
68
67
66
65
64
63
62
61
60

CHAINAGE	PIPE CULVERT
SIDE	SIZE
PROPOSAL	NEW
NO x Dia	1 X 1.2m

- DETAILS OF DRAINS WILL BE PROVIDED ALONG WITH DRAINAGE PLAN & PROFILE.
- PAVEMENT CRUST DETAILS TO BE ADOPTED AS PER PAVEMENT DESIGN REPORT.
- LME = LEFT MEDIAN EDGE
RME = RIGHT MEDIAN EDGE
- MEDIAN OPENING LOCATION IS TENTATIVE WHICH IS TO BE FINALISED AT SITE DURING EXECUTION.
- SEPARATE DRAWING FOR DETAILING OF MINOR & MAJOR JUNCTION, BUS BAYS, MEDIAN OPENING SHALL BE PROVIDED SEPARATELY.
- DRAWING FOR CULVERTS, MINOR BRIDGE & FO SHALL BE PROVIDED SEPARATELY.
- SEPARATE DRAWING SHALL BE PROVIDED FOR MEDIAN OPENING COMING INTO JUNCTIONS.

DATUM LEVEL	60	61	62	63	64	65	66	67	68	69	70	71	72	73	74	75
Proposed Road Level at Median	67.562	67.562	67.562	67.562	67.562	67.562	67.562	67.562	67.562	67.562	67.562	67.562	67.562	67.562	67.562	67.562
Edge - Left Carriageway (m)	67.562	67.562	67.562	67.562	67.562	67.562	67.562	67.562	67.562	67.562	67.562	67.562	67.562	67.562	67.562	67.562
Proposed Road Level at Median	67.562	67.562	67.562	67.562	67.562	67.562	67.562	67.562	67.562	67.562	67.562	67.562	67.562	67.562	67.562	67.562
Edge - Right Carriageway (m)	67.562	67.562	67.562	67.562	67.562	67.562	67.562	67.562	67.562	67.562	67.562	67.562	67.562	67.562	67.562	67.562
Existing Ground/Road Level at	67.562	67.562	67.562	67.562	67.562	67.562	67.562	67.562	67.562	67.562	67.562	67.562	67.562	67.562	67.562	67.562
Median Edge - Left Carriageway (m)	67.562	67.562	67.562	67.562	67.562	67.562	67.562	67.562	67.562	67.562	67.562	67.562	67.562	67.562	67.562	67.562
Existing Ground/Road Level at	67.562	67.562	67.562	67.562	67.562	67.562	67.562	67.562	67.562	67.562	67.562	67.562	67.562	67.562	67.562	67.562
Median Edge - Right Carriageway (m)	67.562	67.562	67.562	67.562	67.562	67.562	67.562	67.562	67.562	67.562	67.562	67.562	67.562	67.562	67.562	67.562
Ground Level at 25m to	67.562	67.562	67.562	67.562	67.562	67.562	67.562	67.562	67.562	67.562	67.562	67.562	67.562	67.562	67.562	67.562
Left of Proposed Median C/L (m)	67.562	67.562	67.562	67.562	67.562	67.562	67.562	67.562	67.562	67.562	67.562	67.562	67.562	67.562	67.562	67.562
Ground Level at 25m to	67.562	67.562	67.562	67.562	67.562	67.562	67.562	67.562	67.562	67.562	67.562	67.562	67.562	67.562	67.562	67.562
Right of Proposed Median C/L (m)	67.562	67.562	67.562	67.562	67.562	67.562	67.562	67.562	67.562	67.562	67.562	67.562	67.562	67.562	67.562	67.562
Existing Centre Road Level	67.562	67.562	67.562	67.562	67.562	67.562	67.562	67.562	67.562	67.562	67.562	67.562	67.562	67.562	67.562	67.562
Proposed Vertical	G=0.041															
Alignment - Left Carriageway	L=292.218m															
Proposed Vertical	G=0.041															
Alignment - Right Carriageway	L=292.218m															
Proposed Horizontal	L=132.441m															
Alignment at Median C/L	L=70.000m															
Superelevation/Crossfall (%)	e=2.500															
Cross Section Type	Type - 1															
CBR	CBR (10%)															
Pavement	BC=50mm, DBM=60mm/Partial Reconstruction															
Design Chainage (Km)	312000	312010	312020	312030	312040	312050	312060	312070	312080	312090	312100	312110	312120	312130	312140	312150

* Pavement layers thickness in Partial Reconstruction area (Overlay Side) shall be as per detail Cross Section.

Rev	Date	Description
R2	June 2018	Profile updated as per site condition, bus bay incorporated.
R1	Nov. 2017	Revised as per AE comment dated 09 Oct. 2017.
R0		Original

CLIENT:- NATIONAL HIGHWAYS & INFRASTRUCTURE DEVELOPMENT CORPORATION LTD.

AUTHORITY'S ENGINEER:
STUP Consultants P. Ltd.
&
Ayoleeza Consultants P. Ltd.

PROOF CHECKED CONSULTANT:-
CE TESTING
Company Pvt. Ltd.

SAFETY CONSULTANT:-
Chaitanya Projects
Consultancy Pvt. Ltd.

PROJECT:
FOUR LANE OF NH-37 FROM RANGAGARA TO KALIABOR TINALI (CH. 297.000 KM TO CH. 315.315 KM) IN NAGAOON DISTRICT IN THE STATE OF ASSAM UNDER SARDP-NE, PHASE A ON EPC MODE

EPC CONTRACTOR:-
SIMPLEX INFRASTRUCTURES LIMITED
27, SHAKESPEARE SARANI, KOLKATA-71, INDIA

CONSULTANTS:-
AECOM
9th Floor, Infinity Tower C DLF Cyber City
DLF Phase II, Gurgaon-122002, Haryana, India

SCALE:-
HOR- 1 : 2000
VER- 1 : 200

TITLE:-
PLAN AND PROFILE
FROM Km. 312+000 To Km. 313+000

DRAWING NO.:-
AECOM-DELD15159-DD-DWG-PP- 0116

REV.
R2

<<< TO RANGAGARA

TO KALIABOR >>>

REFER SEPARATE DRAWING
FOR MEDIAN OPENING



PIPE CULVERT		
CHAINAGE	SCB 313+165	D: 313+117
SIDE	LHS	RHS
PROPOSAL	NEW	NEW
Size x Dia	1 X 1.2ø	1 X 1.2ø

CURVE No. 314/2	
Alignment	PCL
HIP (Ch)	5134-628.698
R _c (m)	505
ΔC (deg)	21'48"24.97"
L _c (m)	40.978
T _a (m)	96.299
E _a (m)	6.384
L _a (m)	75
V (kmph)	50
n	5


CURVE NO. 314/3 (R)	
Alignment	PCL
HSP (Ch)	313+885.694
R _c (m)	600
Δ (deg)	10°48'41.07"
L _s (m)	48.355
T _s (m)	88.365
E _a (m)	2.982
L _a (m)	55
V (kmph)	80
G	0.74

[illegible]

- PROPOSED MEDIAN
- CARRIAGEWAY
- PROPOSED PAVED SHOULDER
- PROPOSED EARTHEN SHOULDER

PIPE CULVERT		
CHAINAGE	SCB 313+165	D: 313+117
SIDE	LHS	RHS
PROPOSAL	NEW	NEW
No x Dia	1 X1.2ø	1 X1.2ø

1. DETAILS OF DRAINS WILL BE PROVIDED ALONG WITH DRAINAGE PLAN & PROFILE.
2. PAVEMENT CRUST DETAILS TO BE ADOPTED AS PER PAVEMENT DESIGN REPORT.
3. LME = LEFT MEDIAN EDGE
RME = RIGHT MEDIAN EDGE
4. MEDIAN OPENING LOCATION IS TENTATIVE WHICH IS TO BE FINALISED AT SITE DURING EXECUTION.
5. SEPARATE DRAWING FOR DETAILING OF MINOR & MAJOR JUNCTION, BUS BAYS, MEDIAN OPENING SHALL BE PROVIDED SEPARATELY.
6. DRAWING FOR CULVERTS, MINOR BRIDGE & FO SHALL BE PROVIDED SEPARATELY.
7. SEPARATE DRAWING SHALL BE PROVIDED FOR MEDIAN OPENING COMING INTO

 

Datum Level		80	
Proposed Road Level at Median			
Edge - Left Carriageway (m)			
Proposed Road Level at Median			
Edge - Right Carriageway (m)			
Existing Ground/Road Level at			
Median Edge - Left Carriageway (m)			
Existing Ground/Road Level at			
Median Edge - Right Carriageway (m)			
Ground Level at 25m to			
Left of Proposed Median C/L (m)			
Ground Level at 25m to			
Right of Proposed Median C/L (m)			
Existing Centre Road Level			
Proposed Vertical			
Alignment - Left Carriageway			
Proposed Vertical			
Alignment - Right Carriageway			
Proposed Horizontal			
Alignment at Median C/L			
Superelevation/Crossfall (%)			
Cross Section Type	Type - 6	Type - 6	Type - 1
CBR	Subgrade/Borrow Area	CBR (10%)	
Pavement	Overlay	BC=50mm, DBM=60mm/Partial Reconstruction*	
Pavement	Widening/New Construction	BC=50mm, DBM=90mm, WBM=250mm, GSB=200 mm	
Design Chainage (Km)	313000+	313000+	314000+

* Pavement layers thickness in Partial Reconstruction area (Overlay Side) shall be as per detail Cross Section.

R2	June 2018	Profile updated as per site condition, bus bay incorporated.
R1	Nov. 2017	Revised as per AE comment dated 09 Oct. 2017
Rev.	Date	Description on Revisions
		Revisions

CLIENT:-



NATIONAL HIGHWAYS
& INFRASTRUCTURE
DEVELOPMENT
CORPORATION LTD.

AUTHORITY'S ENGINEER:	
STUP Consultants P. Ltd	
&	
Ayoleeza Consultants P. Ltd.	

PROOF CHECKED CONSULTANT:-

CE TESTING
CE TESTING COMPANY PVT. LTD.
17th

Asashu 13/7/18

AUTHORISED SIGNATORY DATE

SAFETY CONSULTANT

PC Ghatanya Projects
Consultancy Pvt. Ltd

NEW DELHI

AUTHORISITY SIGNATORY DATE

PROJECT:
FOUR LANING OF NH-37 FROM RANGAGARA
TO KALIABOR TINIALI (CH: 297.000 KM
TO CH: 315.315 KM) IN NAGAON DISTRICT IN
THE STATE OF ASSAM UNDER SARDP-NE,
PHASE A ON EPC MODE

EPC CONTRACTOR:-

SIMPLEX INFRASTRUCTURES LIMITED

CONSULTANTS:-

AECOM

9th Floor, Infinity Tower C DLF Cyber City
DLF Phase II, Gurgaon-122002, Haryana, India

DRAWN	DESIGN	Team Leader CHECKED BY	Design Director APPROVED BY

HOR- 1 : 2000
VER- 1 : 200

TITLE:-

PLAN AND PROFILE

FROM Km. 313+000 To Km. 314+000


DRAWING NO.:-

AECOM-DELD15159-DD-DWG-PP- 0117

REV.
R2

Simplex letter no. 181
letter date - 20.02.18

Stup letter no - 130 Date - 12/09/18

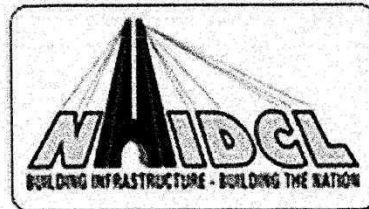

NATIONAL HIGHWAYS & INFRASTRUCTURE DEVELOPMENT CORPORATION LTD.

Four Laning of NH – 37 from Rangagara to Kaliabor Tiniali
(Ch: 297.000 Km to Ch: 315.315 Km of NH-37) in
Nagaon District in the State of Assam under
SARDP – NE, Phase A, on EPC Basis



HIGHWAY DRAWINGS (VOLUME-I) (CH. 314+000 to CH. 315+315)

CONTRACTOR:-



SIMPLEX INFRASTRUCTURES LIMITED

JULY 2018

CONSULTANTS:-

AECOM

AECOM India Private Limited

Final Design
PS P.
SIC/2/2

Latest

Approved

12.09.18

2/2

INDEX

DESCRIPTION	DRAWING NO.
COVER PAGE	
INDEX	
LEGEND AND ABBREVIATION	AECOM-DELD15159-DD-DWG-LEG-01
TYPICAL CROSS SECTION	AECOM-DELD15159-DD-DWG-TCS-005
HORIZONTAL REPORT	AECOM-DELD15159-DD-DWG-HOR-003
VERTICAL ALIGNMENT REPORT	AECOM-DELD15159-DD-DWG-VER-001 (2 SHEETS)
PLAN & PROFILE (KM 314+000 TO 315+560)	AECOM-DELD15159-DD-DWG-PP-0118 To PP-0119 (3 SHEETS)
VERTICAL ALIGNMENT REPORT (SERVICE ROAD)	AECOM-DELD15159-DD-DWG-SR-VER-002
PLAN & PROFILE OF SERVICE ROAD (KM 314+500 TO 315+470)	AECOM-DELD15159-DD-DWG-SR-0209

LEGEND & ABBREVIATIONS

NOTES:-

A. GENERAL

- 1) ALL CHAINAGES ARE IN KILOMETRE AND ALL LEVELS ARE IN METERS UNLESS OTHERWISE NOTED.
- 2) DETAILS SHOWN IN PLANS ARE BASED ON FIELD SURVEY CARRIED OUT AND SUPPLEMENTED BY SUBSEQUENT FIELD CHECKING AS REQUIRED.
- 3) ALL COORDINATES ARE UTM NORTHING AND EASTING.
BENCH MARKS (BM) ARE IN REFERENCE TO MSL CONNECTED WITH THE FOLLOWING SURVEY OF INDIA BMS.

ABBREVIATIONS:-

CL	CENTER LINE
PROW	PROPOSED RIGHT OF WAY
VUP	VEHICULAR UNDER PASS
LVUP	LIGHT VEHICULAR UNDER PASS
PUP	PEDESTRIAN UNDER PASS
CUP	CATTLE UNDER PASS
LME	LEFT MEDIAN EDGE
RME	RIGHT MEDIAN EDGE
LHS	LEFT HAND SIDE
RHS	RIGHT HAND SIDE
SCB	SCHEDULE B CHAINAGE
R	RADIUS OF CURVE
DC	DEGREE OF CURVATURE
LC	LENGTH OF CURVATURE
TS	TANGENT LENGTH
ES	APEX DISTANCE
LS	LENGTH OF SPIRAL CURVE
S	SHIFT
Δ	DEFLECTION ANGLE
V	DESIGN SPEED Km/hr
e%	SUPERELEVATION
PC	POINT OF TANGENT
PT	POINT OF TANGENT
HIP	HORIZONTAL INTERSECTION POINT

LEGEND

SYMBOL	DESCRIPTION	SYMBOL	DESCRIPTION
EXISTING		PROPOSED	
	EXISTING CARRIAGEWAY		MEDIAN
	RIVER		PROPOSED CENTRE LINE
	TEMPLE		PAVED SHOULDER EDGE
	POND		EARTHEN SHOULDER EDGE
	SHOPS		SERVICE ROAD
	BUILDINGS		DRAIN
	EXISTING CULVERT/EXISTING BRIDGE		EARTHWORK
	KILOMETRE POST		PROPOSED ROW
	ELECTRIC POLE		PIPE CULVERT
	WELL		BOX CULVERT
	BM PILLAR		SLAB CULVERT
	TREES		MAJOR/MINOR BRIDGE
	TOWER		VUP/LVUP/PUP/FLYOVER
	OFC		
	TELEPHONE POLE		
	TRANSFORMER		
	HAND PUMP		
	EXISTING PIPE CULVERT		
	ROAD BOUNDARY		

Team Leader
STUP Consultants Pvt. Ltd.
Nagaon-782001 (Assam)



Resident Engineer
STUP Consultants Pvt. Ltd.
Nagaon-782001 (Assam)

CLIENT:- NATIONAL HIGHWAYS & INFRASTRUCTURE DEVELOPMENT CORPORATION LTD.		AUTHORITY'S ENGINEER: STUP Consultants P. Ltd. & Ayoleeza Consultants P. Ltd. 		PROOF CHECKED CONSULTANT: CE TESTING Company Pvt. Ltd.		SAFETY CONSULTANT: Chaitanya Projects Consultancy Pvt. Ltd.		PROJECT: FOUR LANING OF NH-37 FROM RANGAGARA TO KALIABOR TINIALI (CH: 297.000 KM TO CH: 315.315 KM) IN NAGAON DISTRICT IN THE STATE OF ASSAM UNDER SARDP-NE, PHASE A ON EPC MODE		EPC CONTRACTOR:- SIMPLEX INFRASTRUCTURES LIMITED 27, SHAKESPEARE SARANI, KOLKATA-17, INDIA		CONSULTANTS:- AECOM 9th Floor, Infinity Tower 2 DLF Cyber City DLF Phase II, Gurgaon-122009, Haryana, India		SCALE:- N.T.S.		TITLE:- LEGEND AND ABBREVIATION	
DRAWN		DESIGN		CHECKED BY		APPROVED BY		DRAWING NO.:- AECOM-DELD15159-DD-DWG-LEG-01		REV. NO.		REV.		DESCRIPTION ON REVISIONS		REV.	

12.09.18

TYPICAL CROSS SECTION

12.09.18

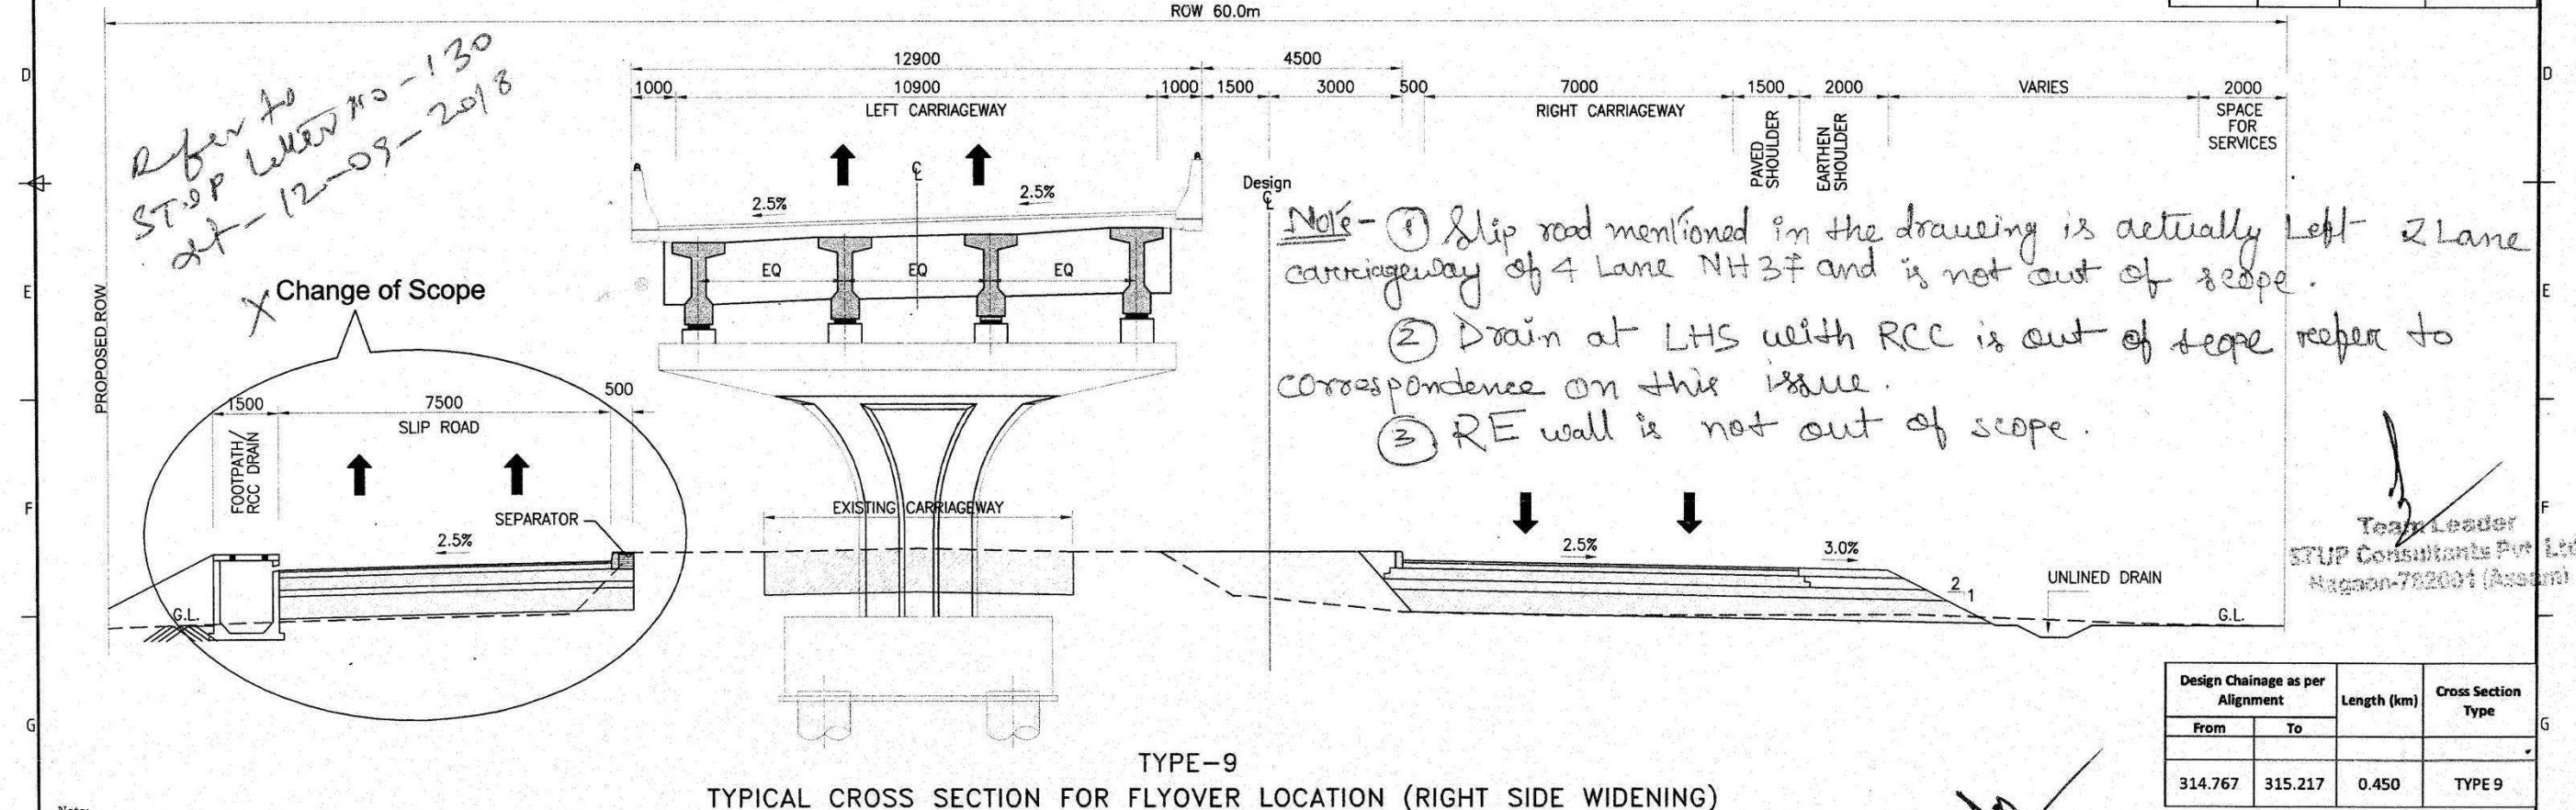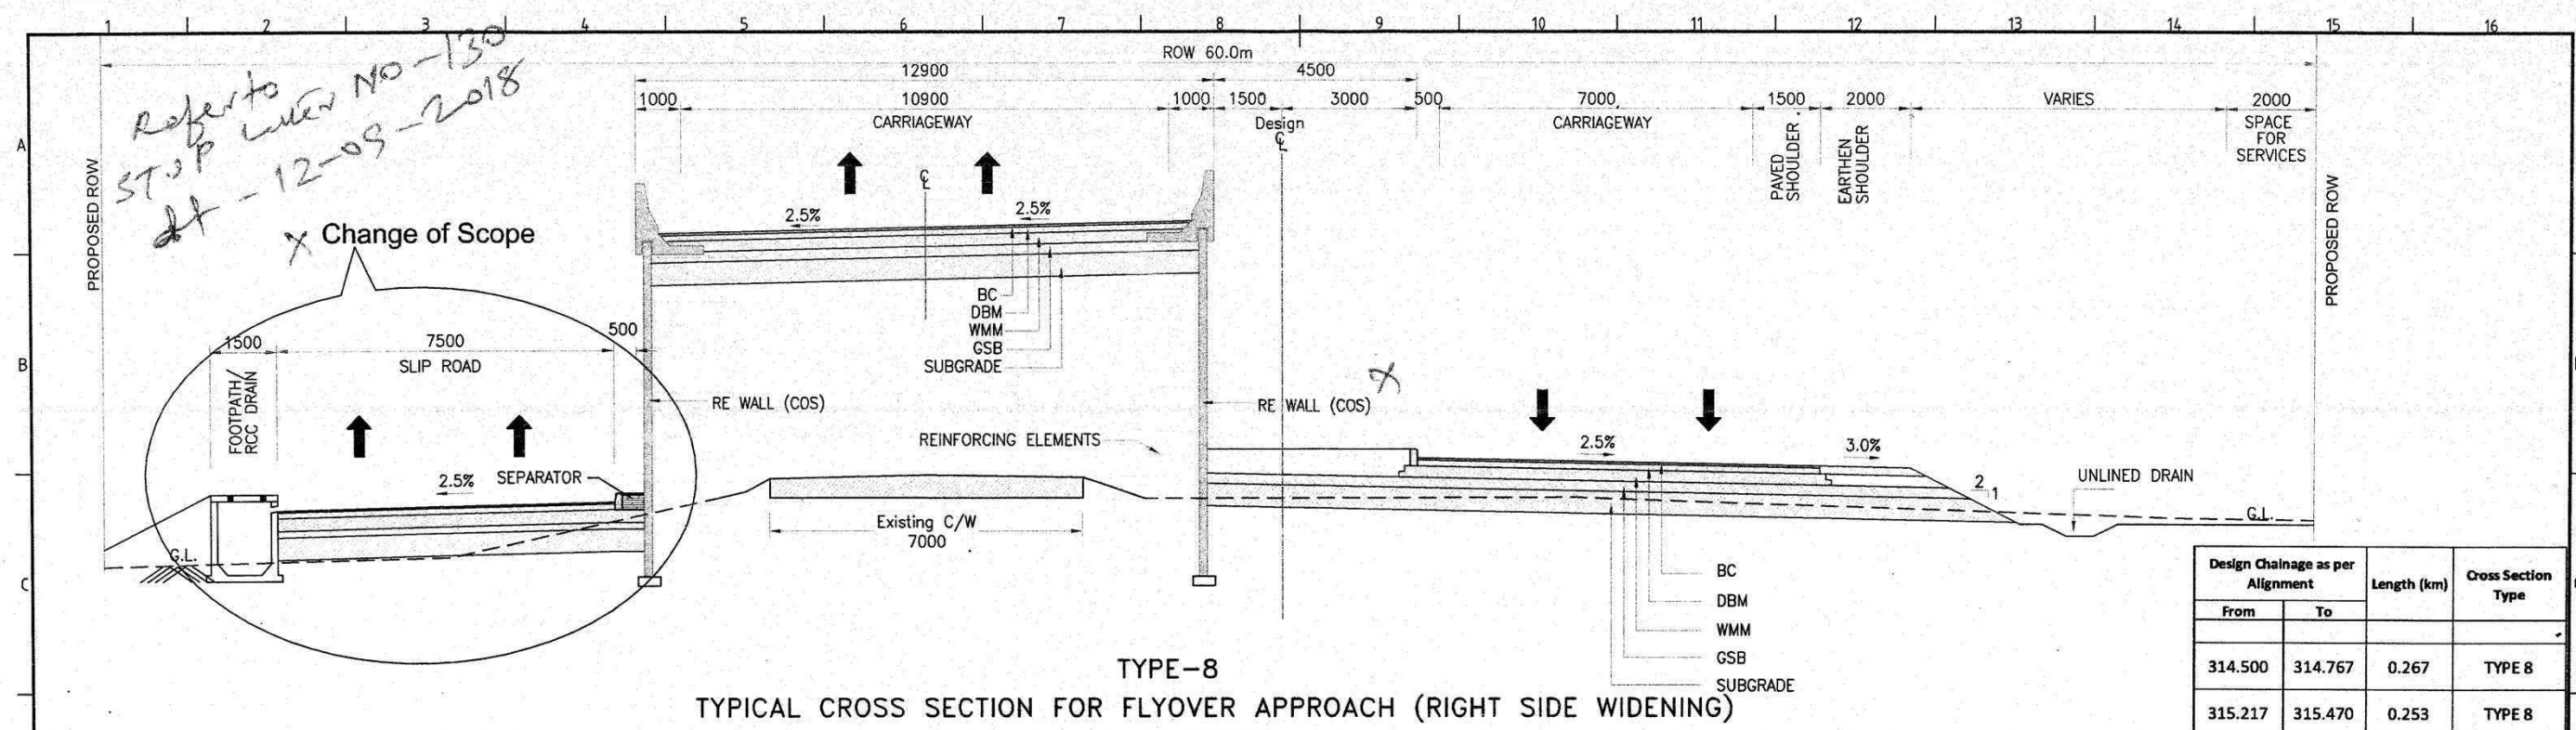

- Note:
- Right of Way (ROW) as shown in TCS is meant to indicate proposed cross section of highway shall be accommodated within ROW.
 - Actual Right of Way (ROW) has marked in Alignment Plan based on data provided by AE vide letter ref: STUP / NH 37 / SIL / 2017 / 01 dated 9 Feb 2017 and site meeting on 15 Feb 2017.
 - Construction of Slip Road along with Associated works are under change of scope (COS).

FOR APPROVAL

Resident Engineer
STUP Consultant Pvt. Ltd.
Nagaon-782001 (Assam)

R2	July 2018	Slip Road added & FO location shifted
R1	Nov. 2017	Revised as per AE comment dated 09 Oct. 2017
R0	August 2017	First Submission
Rev.	Date	Description on Revisions

TITLE:-	
TYPICAL CROSS SECTION	
DRAWING NO.:-	REV.
AECOM-DEL15159-DD-DWG-TCS- 005	R2

CLIENT:-  NATIONAL HIGHWAYS & INFRASTRUCTURE DEVELOPMENT CORPORATION LTD.	AUTHORITY'S ENGINEER: STUP Consultants P. Ltd & Ayoleeza Consultants P. Ltd.	PROOF CHECKED CONSULTANT:- CE TESTING Company Pvt. Ltd	SAFETY CONSULTANT:- Chaitanya Projects Consultancy Pvt. Ltd	PROJECT: FOUR LANING OF NH-37 FROM RANGAGARA TO KALLABOR TINIALI (CH: 297.000 KM TO CH: 315.315 KM) IN NAGAON DISTRICT IN THE STATE OF ASSAM UNDER SARDP-NE, PHASE A ON EPC MODE	EPC CONTRACTOR:-  SIMPLEX INFRASTRUCTURES LIMITED 27, SHAKESPEARE SARANI, KOLKATA-17, INDIA	CONSULTANTS:-  9th Floor, Infinity Tower C DLF Cyber City DLF Phase II, Gurgaon-122002 Haryana, India	SCALE:- 1 : 1000	TITLE:- TYPICAL CROSS SECTION	
	AUTHORISED SIGNATORY	DATE	AUTHORISED SIGNATORY	DATE	AUTHORISED SIGNATORY	DATE	DRAWN	DESIGN	CHECKED BY
DRAWING NO.:- AECOM-DELD15159-DD-DWG-TCS- 005							REV. R2		

HORIZONTAL ALIGNMENT REPORT




Horizontal Alignment report From km 314+500 To Km 315+560														
S.No.	HIP Chainage	Easting	Northing	Radius (m)	Hand of Arc	Transition Start Chainage	Arc start Chainage	Arc End Chainage	Transition End Chainage	Transition Length (m)	Arc Length(m)	Design Speed (kmph)	Deflection Angle (D)	Superelevation (%)
314/3	313885.694	2934541	493431.2	600	Right	313796.503	313861.503	313909.858	313974.858	65	48.354693	80	10.828	4.741
315/1	314321.916	2934618	493002.7	370	Right	314053.007	314138.007	314479.358	314564.358	85	341.35078	80	66.052	5.000
316/1	315011.324	2935295	492774.1	1200	Right		314598.585	315393.642			795.05748	80	37.961	NC

Team Leader
STUP Consultants Pvt. Ltd.
Nagaon-782001 (Assam)

Resident Engineer
STUP Consultant Pvt. Ltd.
Nagaon-782001 (Assam)

Rev.	Date	Description on Revisions
R2	JULY 2018	DESIGN UPDATED AS PER SITE CONDITION, SLP ROAD ADDED, FO LOCATION SHIFTED
R1	Nov. 2017	Revised as per AE comments dated 9 Oct. 2017

Revisions	
Horizontal Report	
DRAWING NO.:	REV.
AECOM-DEL15159-DD-DWG-HOR-003	R2

   CLIENT:-  NATIONAL HIGHWAYS & INFRASTRUCTURE DEVELOPMENT CORPORATION LTD.	AUTHORITY'S ENGINEER: STUP Consultants P. Ltd & Ayoleeza Consultants P. Ltd. 	PROOF CHECKED CONSULTANT: 	SAFETY CONSULTANT:  Chaitanya Projects Consultancy Pvt. Ltd	PROJECT: FOUR LANING OF NH-37 FROM RANGAGARA TO KALIABOR TINIALI (CH: 297.000 KM TO CH: 315.315 KM) IN NAGAON DISTRICT IN THE STATE OF ASSAM UNDER SARDP-NE, PHASE A ON EPC MODE	EPC CONTRACTOR:-  SIMPLEX INFRASTRUCTURES LIMITED 27, SHAHESPEARE SARANI, KOLKATA- 17, INDIA	CONSULTANTS:-  AECOM 9th Floor, Infinity Tower, Cyber City DLF Phase II, Gurgaon-122002, Haryana, India	SCALE:-	TITLE:- Horizontal Report	
AUTHORISED SIGNATORY 	DATE 	AUTHORISED SIGNATORY 	DATE 	AUTHORISED SIGNATORY 	DATE 	DRAWN 	DESIGN 	CHECKED BY 	APPROVED BY 

VERTICAL ALIGNMENT REPORT

Vertical Curve Report KM 314+000 to KM 315+560 (LHS)

IP			Element Type	Type of Curve	Length / Curve Length	Start		End		Gradient			K Value
NO.	Chainage	Level				Curve Start Chainage	Curve Start Level	Curve End Chainage	Curve End Level	IN	OUT	Difference	
1	314+045.000	67.725	Curve	Sag	60.000	314+015.000	67.810	314+075.000	67.736	-0.283	0.037	0.320	187.626
			Grade		60.115	314+075.000	67.736	314+135.115	67.758				
2	314+135.115	67.758								0.037	0.140	0.103	
			Grade		125.901	314+135.115	67.758	314+261.016	67.934				
3	314+261.016	67.934								0.140	0.288	0.148	
			Grade		93.994	314+261.016	67.934	314+355.010	68.205				
4	314+355.010	68.205								0.288	0.211	-0.077	
			Grade		106.945	314+355.010	68.205	314+461.955	68.430				
5	314+509.455	68.530	Curve	Sag	95.000	314+461.955	68.430	314+556.955	69.480	0.211	2.000	1.789	53.102
			Grade		316.038	314+556.955	69.480	314+872.993	75.799				
6	314+997.993	78.299	Curve	Hog	250.000	314+872.993	75.799	315+122.993	75.799	2.000	-2.000	-4.000	62.510
			Grade		345.966	315+122.993	75.799	315+468.959	68.881				
7	315+498.959	68.281	Curve	Sag	60.000	315+468.959	68.881	315+528.959	68.242	-2.000	-0.130	1.870	32.095
			Grade		6.041	315+528.959	68.242	315+535.000	68.234				
8	315+555.000	68.208	Curve	Sag	40.000	315+535.000	68.234	315+575.000	68.344	-0.130	0.678	0.808	49.473

Team Leader
STUP Consultants Pvt. Ltd
Nagaon-782001 (Assam)

Resident Engineer
STUP Consultant Pvt. Ltd
Nagaon-782001 (Assam)

CLIENT:-  NATIONAL HIGHWAYS & INFRASTRUCTURE DEVELOPMENT CORPORATION LTD.	AUTHORITY'S ENGINEER:- STUP Consultants P. Ltd & Ayoleeza Consultants P. Ltd.	PROJECT CHECKED CONSULTANT:-  AYOLEEZA CONSULTANTS PVT. LTD.	SAFETY CONSULTANT:-  Chaitanya Projects Consultancy Pvt. Ltd	PROJECT: FOUR LANING OF NH-37 FROM RANGAGARA TO KALIABOR TINIALI (CH: 297.000 KM TO CH: 315.315 KM) IN NAGAON DISTRICT IN THE STATE OF ASSAM UNDER SARDP-NE, PHASE A ON EPC MODE	EPC CONTRACTOR:-  SIMPLEX INFRASTRUCTURES LIMITED 27, SHAKESPEARE SARANI, KOLKATA-17, INDIA	CONSULTANTS:-  AECOM 9th Floor, Infinity Tower C-DLF Cyber City DLF Phase II, Gurgaon-122002, Haryana, India	SCALE:- NTS	TITLE:- Vertical Report (LHS)				
AUTHORISED SIGNATORY		DATE	AUTHORISED SIGNATORY	DATE	AUTHORISED SIGNATORY	DATE	DRAWN	DESIGN	CHECKED BY	APPROVED BY	DRAWING NO.:- AECOM-DELD15159-DD-DWG-VER-001 (1 OF 2)	REV. R2

Rev.	Date	Description on Revisions
R2	JULY 2018	DESIGN UPDATED AS PER SITE CONDITION, SLIP ROAD ADDED, FO LOCATION SHIFTED
R1	Nov. 2017	Revised as per AE comment dated 09 Oct. 2017

Vertical Curve Report KM 314+000 to KM 315+560 (RHS)

IP			Element Type	Type of Curve	Length / Curve Length	Start		End		Gradient			K Value
NO.	Chainage	Level				Curve Start Chainage	Curve Start Level	Curve End Chainage	Curve End Level	IN	OUT	Difference	
1	314+045.000	67.725	Curve	Sag	60.000	314+015.000	67.810	314+075.000	67.736	-0.283	0.037	0.320	187.626
			Grade		60.115	314+075.000	67.736	314+135.115	67.758				
2	314+135.115	67.758								0.037	0.140	0.103	
			Grade		125.901	314+135.115	67.758	314+261.016	67.934				
3	314+261.016	67.934								0.140	0.288	0.148	
			Grade		93.994	314+261.016	67.934	314+355.010	68.205				
4	314+355.010	68.205								0.288	0.224	-0.064	
			Grade		168.959	314+355.010	68.205	314+523.969	68.584				
5	314+553.969	68.651	Curve	Hog	60.000	314+523.969	68.584	314+583.969	68.671	0.224	0.066	-0.158	378.539
			Grade		33.022	314+583.969	68.671	314+616.991	68.693				
6	314+646.991	68.713	Curve	Hog	60.000	314+616.991	68.693	314+676.991	68.581	0.066	-0.439	-0.505	118.744
			Grade		16.954	314+676.991	68.581	314+693.945	68.506				
7	314+723.945	68.375	Curve	Sag	60.000	314+693.945	68.506	314+753.945	68.359	-0.439	-0.050	0.389	154.259
			Grade		34.251	314+753.945	68.359	314+788.196	68.342				
8	314+818.196	68.327	Curve	Sag	60.000	314+788.196	68.342	314+848.196	68.405	-0.050	0.261	0.311	192.480
			Grade		120.479	314+848.196	68.405	314+968.675	68.720				
9	314+968.675	68.720								0.261	0.084	-0.177	
			Grade		102.287	314+968.675	68.720	315+070.962	68.806				
10	315+070.962	68.806								0.084	0.077	-0.007	
			Grade		73.837	315+070.962	68.806	315+144.799	68.863				
11	315+174.799	68.885	Curve	Hog	60.000	315+144.799	68.863	315+204.799	68.668	0.077	-0.725	-0.802	74.870
			Grade		43.186	315+204.799	68.668	315+247.985	68.355				
12	315+277.985	68.138	Curve	Sag	60.000	315+247.985	68.355	315+307.985	68.182	-0.725	0.149	0.874	68.667
			Grade		52.153	315+307.985	68.182	315+360.138	68.260				
13	315+360.138	68.260								0.149	-0.013	-0.162	
			Grade		97.867	315+360.138	68.260	315+458.005	68.248				
14	315+488.045	68.224	Curve	Hog	60.000	315+458.005	68.248	315+518.005	68.234	-0.013	-0.032	-0.019	3084.913
			Grade		19.858	315+518.005	68.234	315+537.863	68.228				
15	315+557.863	68.221	Curve	Sag	40.000	315+537.863	68.228	315+577.863	68.359	-0.032	0.686	0.718	55.702




Team Leader
STUP Consultants Pvt. Ltd.
Nagaon-782001 (Assam)

Resident Engineer
STUP Consultants Pvt. Ltd.
(Assam)

CLIENT:- NATIONAL HIGHWAYS & INFRASTRUCTURE DEVELOPMENT CORPORATION LTD.	AUTHORITY'S ENGINEER:- STUP Consultants P. Ltd. & Ayoleeza Consultants P. Ltd.	PROJECT CHECKED CONSULTANT:- AYOLEEZA CONSULTANTS PVT. LTD.	SAFETY CONSULTANT:- Chaitanya Projects Consultancy Pvt. Ltd.	PROJECT:- FOUR LANING OF NH-37 FROM RANGAGARA TO KALIABOR TINIALI (CH: 297.000 KM TO CH: 315.315 KM) IN NAGAON DISTRICT IN THE STATE OF ASSAM UNDER SARDP-NE, PHASE A ON EPC MODE	EPC CONTRACTOR:- SIMPLEX INFRASTRUCTURES LIMITED 27, SHAKESPEARE SARANI, KOLKATA-17, INDIA	CONSULTANTS:- AECOM 9th Floor, Infinity Tower C DLF Cyber City DLF Phase II, Gurgaon-122002, Haryana, India	SCALE:- NTS	TITLE:- Vertical Report (RHS)	
AUTHORISED SIGNATORY _____ DATE _____		AUTHORISED SIGNATORY _____ DATE _____		AUTHORISED SIGNATORY _____ DATE _____		REVISIONS R2 JULY 2018 DESIGN UPDATED AS PER SITE CONDITION, SLIP ROAD ADDED, FO LOCATION SHIFTED R1 Nov. 2017 Revised as per AS comment dated 09 Oct. 2017 Rev. 1 Date _____ Description on Revisions _____		DRAWING NO.:- AECOM-DEL15159-DD-DWG-VER-001 (2 OF 2)	REV. R2

PLAN & PROFILE

<<< TO RANGAGARA TO KALIABOR >>>

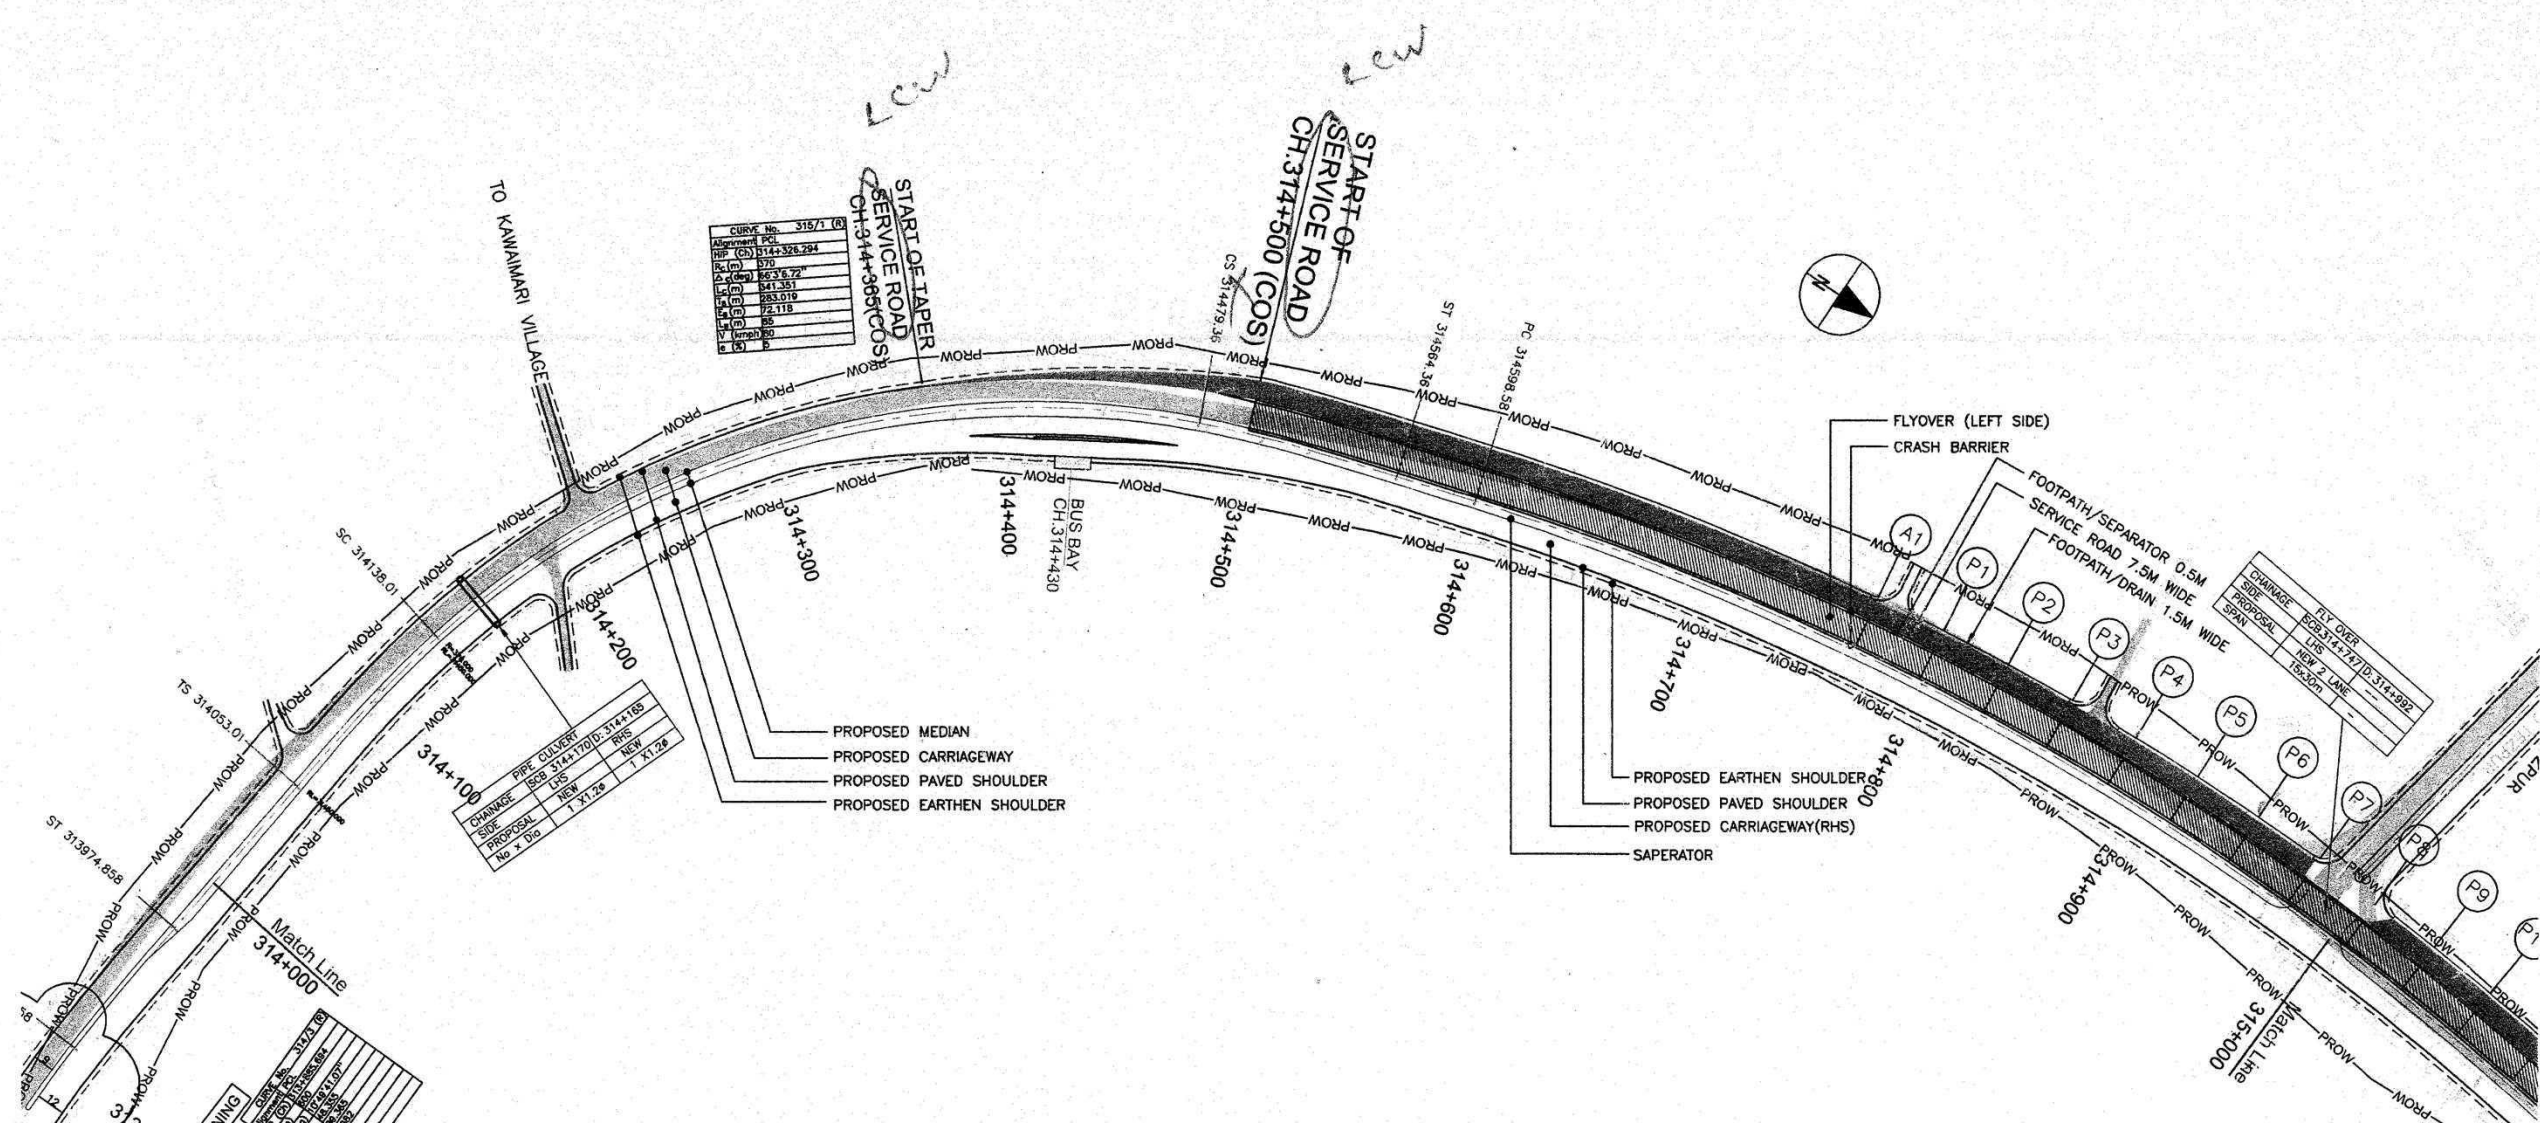

Team Leader
STUP Consultants Pvt. Ltd
Hogson-762001 (Assam)


Resident Engineer
STUP Consultant Pvt. Ltd.
Hogson-762001 (Assam)


NOTE - 1. Work mentioned above under COS will be executed upon obtaining COS order from Authority.
2. * Pavement layers thickness in Partial Reconstruction area (Overlay Side) shall be as per detail Cross Section.

Rev.	Date	Description of Revisions
R2	JULY 2018	DESIGN UPDATED AS PER SITE CONDITION
R1	Nov. 2017	SLIP ROAD ADDED, FO LOCATION SHIFTED
R1	Nov. 2017	Revised as per AB comment dated 09 Oct. 2017

CLIENT: NATIONAL HIGHWAYS & INFRASTRUCTURE DEVELOPMENT CORPORATION LTD.	AUTHORITY'S ENGINEER: STUP Consultants P. Ltd & Ayoleeza Consultants P. Ltd.	PROOF CHECKED/CONSULTANT: CE TESTING Company Pvt. Ltd	SAFETY CONSULTANT: Chaitanya Projects Consultancy Pvt. Ltd	PROJECT: FOUR LANE OF NH-37 FROM RANGAGARA TO KALIABOR TINALI (CH: 297.000 KM TO CH: 315.315 KM) IN NAGAON DISTRICT IN THE STATE OF ASSAM UNDER SARDP-NE, PHASE A ON EPC MODE	EPC CONTRACTOR: SIMPLEX INFRASTRUCTURES LIMITED 27, SHAKESPEARE SARANI, KOLKATA-17, INDIA	CONSULTANTS: AECOM 9th Floor, Infinity Tower E, DLF Cyber City DLF Phase II, Gurgaon-122002 Haryana, India	SCALE: HOR-1:2000 VER-1:200	TITLE: PLAN AND PROFILE FROM Km. 314+000 To Km. 315+000
AUTHORISED SIGNATORY		DATE	AUTHORISED SIGNATORY	DATE	AUTHORISED SIGNATORY	DATE	DRAWING NO.: AECOM-DCLD15159-DD-DWG-PP- 0118	
							REV. R2	


TO KALIABOR >>>

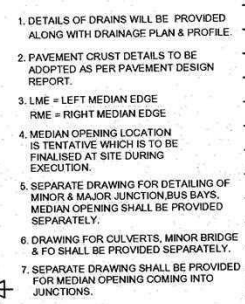

 NOTE:- 1. Work mentioned above under COS will be executed upon obtaining COS order from Authority.										2.* Pavement layers thickness in Partial Reconstruction area (Overlay Side) shall be as per detail Cross Section.									
CLIENT:-  NATIONAL HIGHWAYS & INFRASTRUCTURE DEVELOPMENT CORPORATION LTD.		AUTHORITY'S ENGINEER: STUP Consultants P. Ltd & Ayoleeza Consultants P. Ltd. 		PROOF CHECKED CONSULTANT:-  CE TESTING Company Pvt. Ltd		SAFETY CONSULTANT:-  Chaitanya Projects Consultancy Pvt. Ltd		PROJECT: FOUR LANING OF NH-37 FROM RANGAGARA TO KALIABOR TINALI (CH: 297.000 KM TO CH: 315.315 KM) IN NAGAON DISTRICT IN THE STATE OF ASSAM UNDER SARDP-NE, PHASE A ON EPC MODE		EPC CONTRACTOR:-  SIMPLEX INFRASTRUCTURES LIMITED 27, SHAKESPEARE SARANI, KOLKATA-17, INDIA		CONSULTANTS:-  AECOM 9th Floor, Infinity Tower, C DLF Cyber City DLF Phase II, Gurgaon-122002, Haryana, India		SCALE:- HOR- 1 : 2000 VER- 1 : 200		TITLE:- PLAN AND PROFILE FROM Km. 314+000 To Km. 315+000			
		AUTHORISED SIGNATORY DATE		AUTHORISED SIGNATORY DATE		AUTHORISED SIGNATORY DATE				DRAWN DESIGN CHECKED BY APPROVED BY		DRAWING NO.:- AECOM-DEL15159-DD-DWG-PP- 0118A							

NOTE:- 1. Work mentioned above under COS will be executed upon obtaining COS order from Authority. 2.* Pavement layers thickness in Partial Reconstruction area (Overlay Side) shall be as per detail Cross Section.

CLIENT:-  NATIONAL HIGHWAYS & INFRASTRUCTURE DEVELOPMENT CORPORATION LTD.	AUTHORITY'S ENGINEER: STUP Consultants P. Ltd. & Ayoleeza Consultants P. Ltd.		PROOF CHECKED CONSULTANT:-  CE TESTING Company Pvt. Ltd.		SAFETY CONSULTANT:-  Chaitanya Projects Consultancy Pvt. Ltd.		PROJECT: FOUR LANING OF NH-37 FROM RANGAGARA TO KALIABOR TINALI (CH: 297.000 KM TO CH: 315.315 KM) IN NAGAON DISTRICT IN THE STATE OF ASSAM UNDER SARDP-NE, PHASE A ON EPC MODE		EPC CONTRACTOR:-  AECOM 9th Floor, Infinity Tower-C DLF Cyber City DLF Phase II, Gurgaon-122002, Haryana, India SIMPLEX INFRASTRUCTURES LIMITED 27, SHAKESPEARE SARANI, KOLKATA-17, INDIA		PLAN AND PROFILE FROM Km. 314+000 To Km. 315+000 DRAWING NO.:- AECOM-DEL15159-DD-DWG-PP- 0118A	
	AUTHORIZED SIGNATORY _____ DATE _____		AUTHORIZED SIGNATORY _____ DATE _____		AUTHORIZED SIGNATORY _____ DATE _____		AUTHORIZED SIGNATORY _____ DATE _____		HOR - 1 : 2000 VER - 1 : 200		DRAWING NO.:- AECOM-DEL15159-DD-DWG-PP- 0118A	

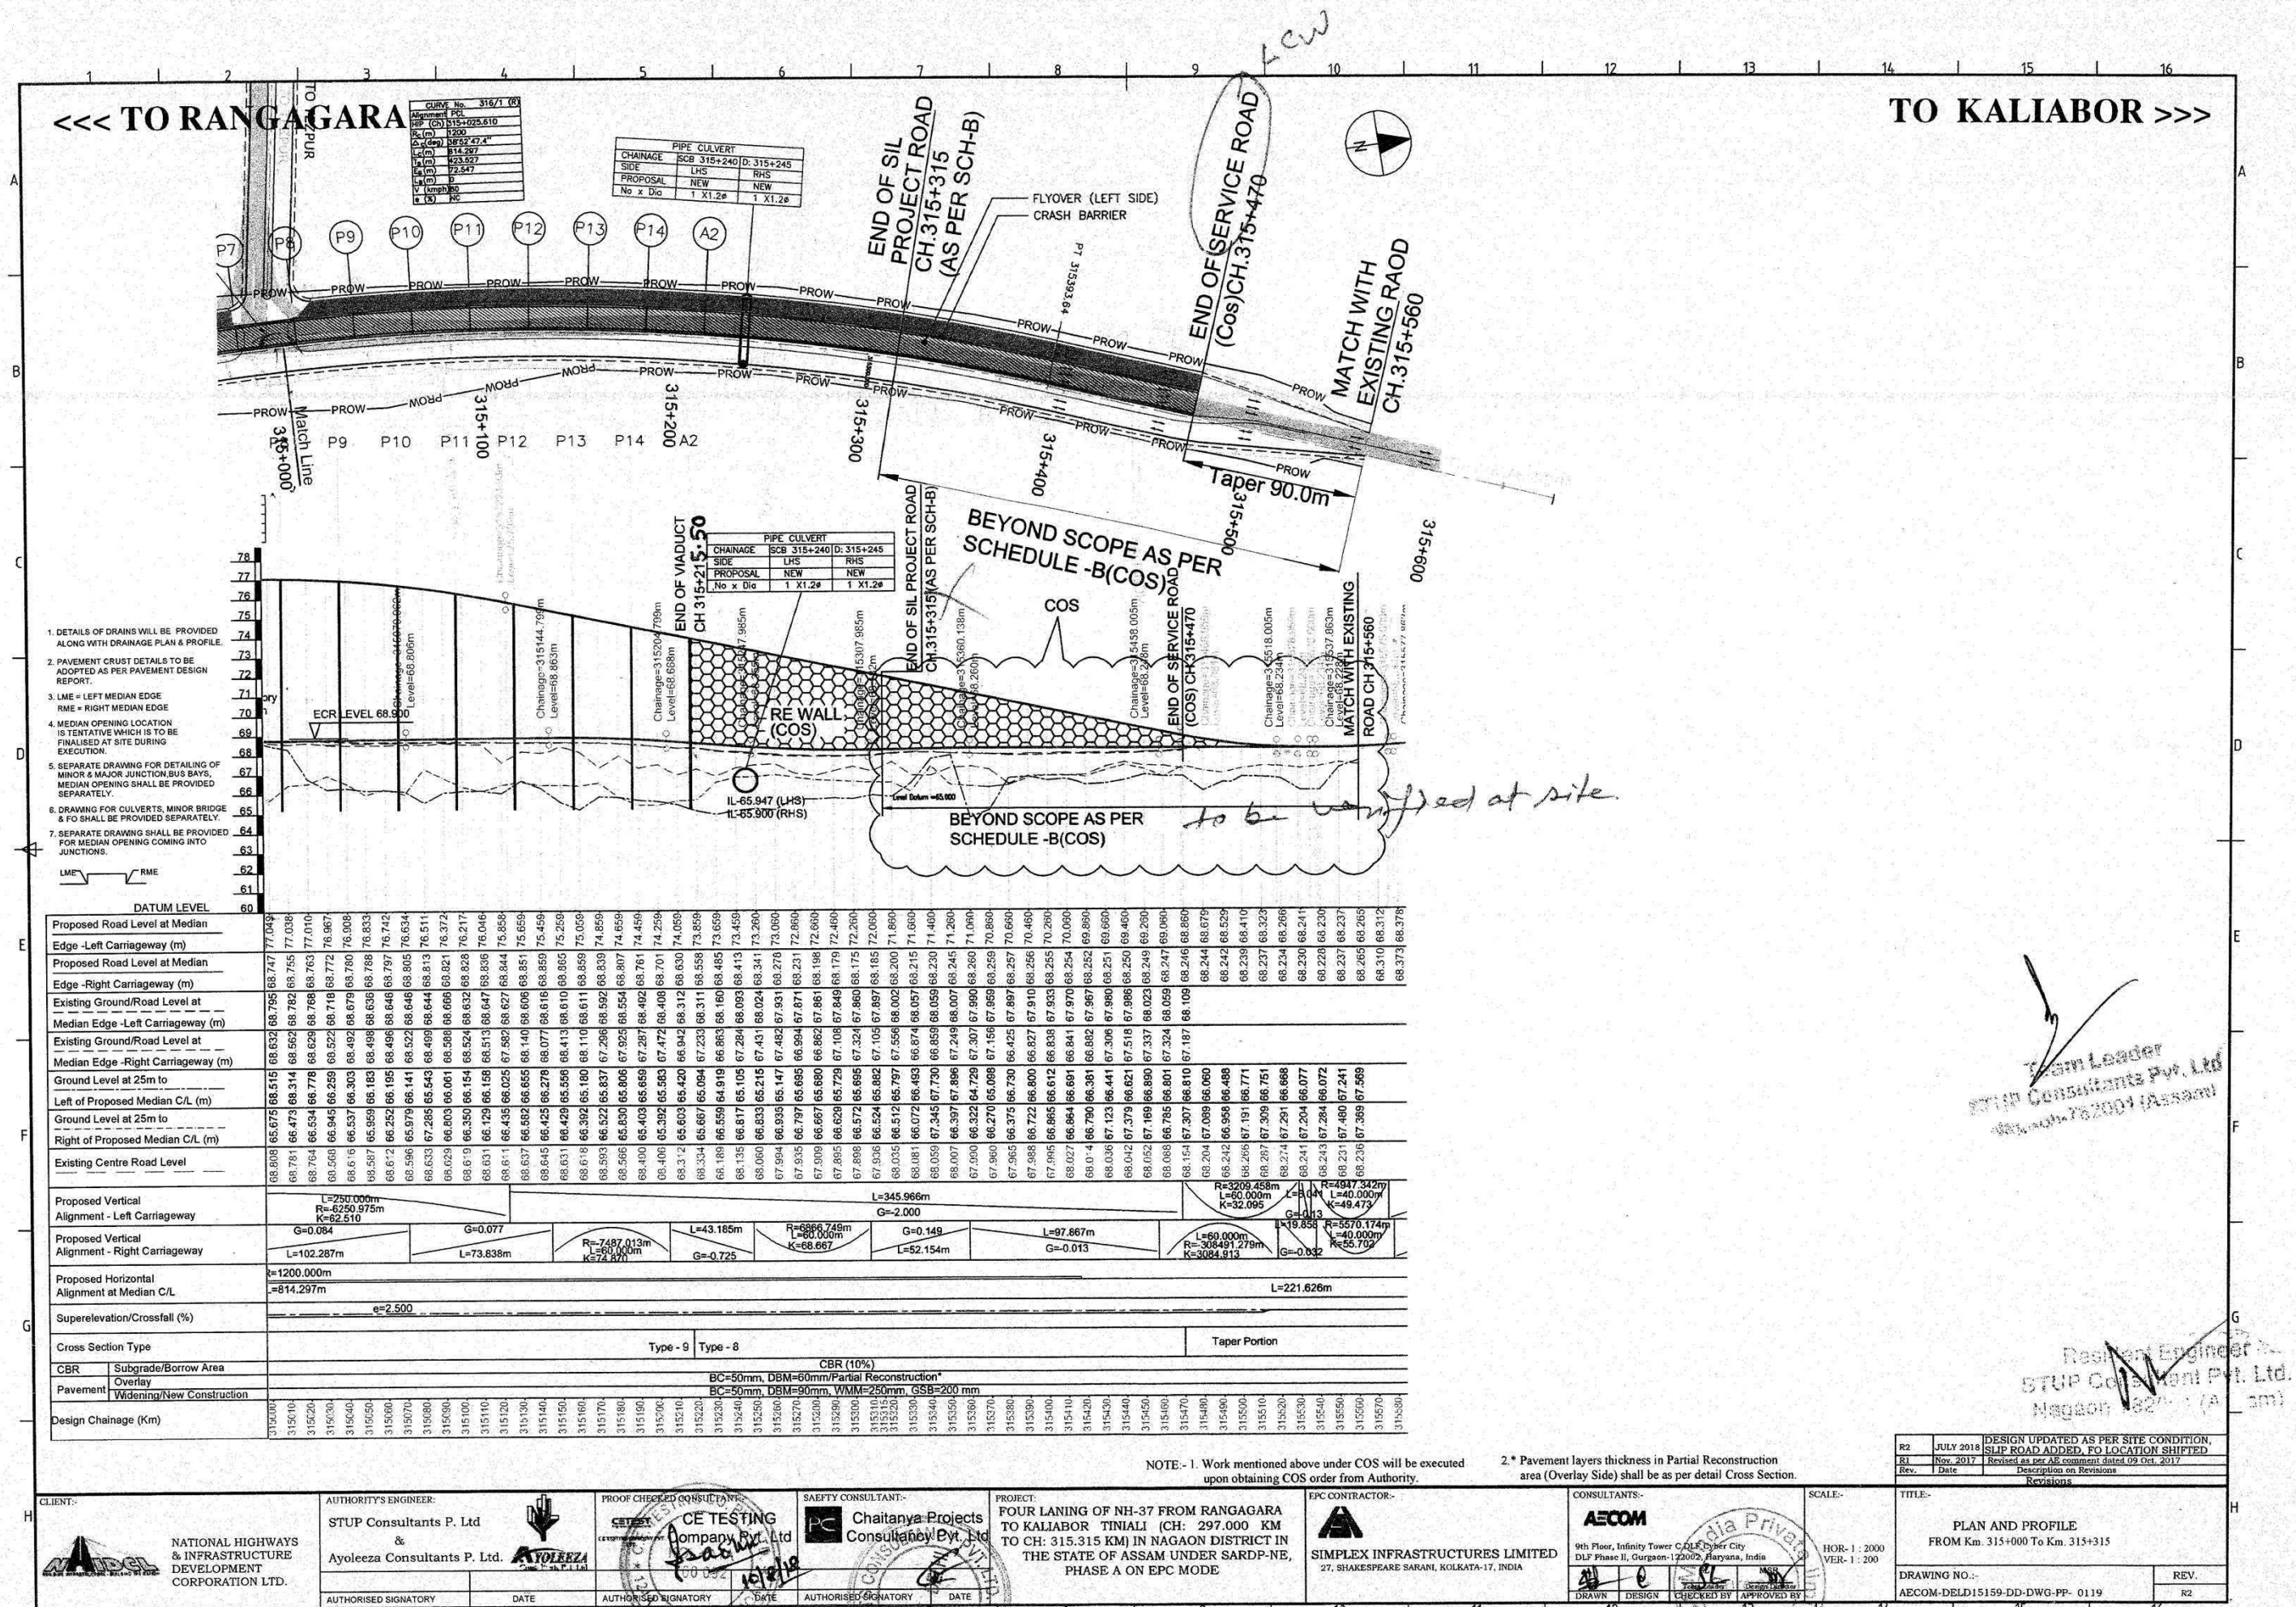

SERVICE ROAD

LCW VERTICAL ALIGNMENT REPORT (SERVICE ROAD) - LHS


Location	IP			Element Type	Curve Type	Length of Grade/Curve	Start		End		Gradient			K Value
	No.	IP Chainage	IP Level				Curve Start Chainage	Curve Start Level	Curve End Chainage	Curve End Level	In	Out	Difference	
KM 314+500 to KM 315+470	1	314+520.000	69.194	Curve	Hog	40.000	314+500.000	69.194	314+540.000	68.915		-1.397		28.635
				Grade		12.402	314+540.000	68.915	314+552.402	68.741				
	2	314+572.402	68.462	Curve	Sag	40.000	314+552.402	68.741	314+592.402	68.485	-1.397	0.117	1.514	26.422
				Grade		32.042	314+592.402	68.485	314+624.444	68.523				
	3	314+654.444	68.558	Curve	Hog	60.000	314+624.444	68.523	314+684.444	68.45	0.117	-0.360	-0.477	125.850
				Grade		55.571	314+684.444	68.45	314+740.016	68.25				
	4	314+760.000	68.178	Curve	Sag	39.969	314+740.015	68.250	314+779.985	68.194	-0.360	0.077	0.437	91.605
				Grade		37.156	314+779.985	68.194	314+817.141	68.222				
	5	314+847.141	68.245	Curve	Sag	60.000	314+817.141	68.222	314+877.141	68.397	0.077	0.507	0.430	139.440
				Grade		84.859	314+877.141	68.397	314+962.000	68.827				
	6	314+992.000	68.979	Curve	Hog	60.000	314+962.000	68.827	315+022.000	68.83	0.507	-0.497	-1.004	59.744
				Grade		14.636	315+022.000	68.83	315+036.636	68.757				
	7	315+066.636	68.608	Curve	Sag	60.000	315+036.636	68.757	315+096.636	68.618	-0.497	0.034	0.531	112.837
				Grade		39.921	315+096.636	68.618	315+136.557	68.632				
	8	315+136.557	68.632								0.034	-0.075		
				Grade		19.598	315+136.557	68.632	315+156.155	68.617				
	9	315+176.138	68.602	Curve	Hog	39.966	315+156.155	68.617	315+196.121	68.422	-0.075	-0.901	-0.826	48.428
				Grade		11.066	315+196.121	68.422	315+207.187	68.322				
	10	315+227.187	68.142	Curve	Sag	40.000	315+207.187	68.322	315+247.187	68.039	-0.901	-0.519	0.382	104.777
				Grade		12.659	315+247.187	68.039	315+259.846	67.973				
	11	315+279.846	67.869	Curve	Sag	40.000	315+259.846	67.973	315+299.846	67.948	-0.519	0.394	0.913	43.794
				Grade		8.634	315+299.846	67.948	315+308.480	67.982				
	12	315+328.480	68.061	Curve	Hog	40.000	315+308.480	67.982	315+348.480	68.056	0.394	-0.022	-0.416	95.934
				Grade		3.795	315+348.480	68.056	315+352.275	68.056				
	13	315+374.775	68.051	Curve	Hog	45.001	315+352.275	68.056	315+397.275	68.04	-0.022	-0.048	-0.026	1752.037
				Grade		1.925	315+397.276	68.04	315+399.201	68.039				
	14	315+414.201	68.032	Curve	Sag	30.000	315+399.201	68.039	315+429.201	68.246	-0.048	1.429	1.477	20.313
				Grade		0.799	315+429.201	68.246	315+430.000	68.257				
	15	315+450.000	68.543	Curve	Hog	40.000	315+430.000	68.257	315+470.000	68.543	1.429			27.997

Team Leader
STUP Consultants Pvt. Ltd.
Nagaon-782001 (Assam)



Responsible Engineer
STUP Consultants Pvt. Ltd.
Nagaon-782001 (Assam)

Rev.	Date	First Submission
		Description on Revisions
		Revisions
TITLE:-		
Vertical Report (LHS)		
KM 314+500 - KM 315+470		
DRAWING NO.:-		REV.
AECOM-DEL15159-DD-DWG-SR-VER-002		RO

CLIENT:-  NATIONAL HIGHWAYS & INFRASTRUCTURE DEVELOPMENT CORPORATION LTD.	AUTHORITY'S ENGINEER:- STUP Consultants P. Ltd & Ayoleeza Consultants P. Ltd. 		PROOF CHECKED CONSULTANT:- 	SAFETY CONSULTANT:-  Chaitanya Projects Consultants Pvt. Ltd	PROJECT:- FOUR LANE OF NH-37 FROM RANGAGARA TO KALLABOR TINIALI (CH: 297.000 KM TO CH: 315.315 KM) IN NAGAON DISTRICT IN THE STATE OF ASSAM UNDER SARDP-NE, PHASE A ON EPC MODE	EPC CONTRACTOR:-  SIMPLEX INFRASTRUCTURES LIMITED 27, SHAKESPEARE SARANI, KOLKATA-17, INDIA	CONSULTANTS:-  9th Floor, Infinity Tower C DLF Cyber City DLF Phase II, Gurgaon-122002, Haryana, India	SCALE:-	Revisions TITLE:- Vertical Report (LHS) KM 314+500 - KM 315+470	
	AUTHORISED SIGNATORY	DATE	AUTHORISED SIGNATORY	DATE	AUTHORISED SIGNATORY	DATE	DRAWN	DESIGN	CHECKED BY	APPROVED BY

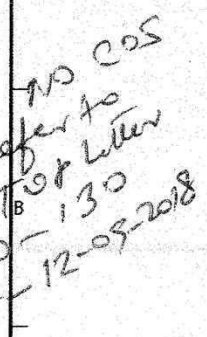

✓
Faint, illegible text, possibly a signature or stamp.

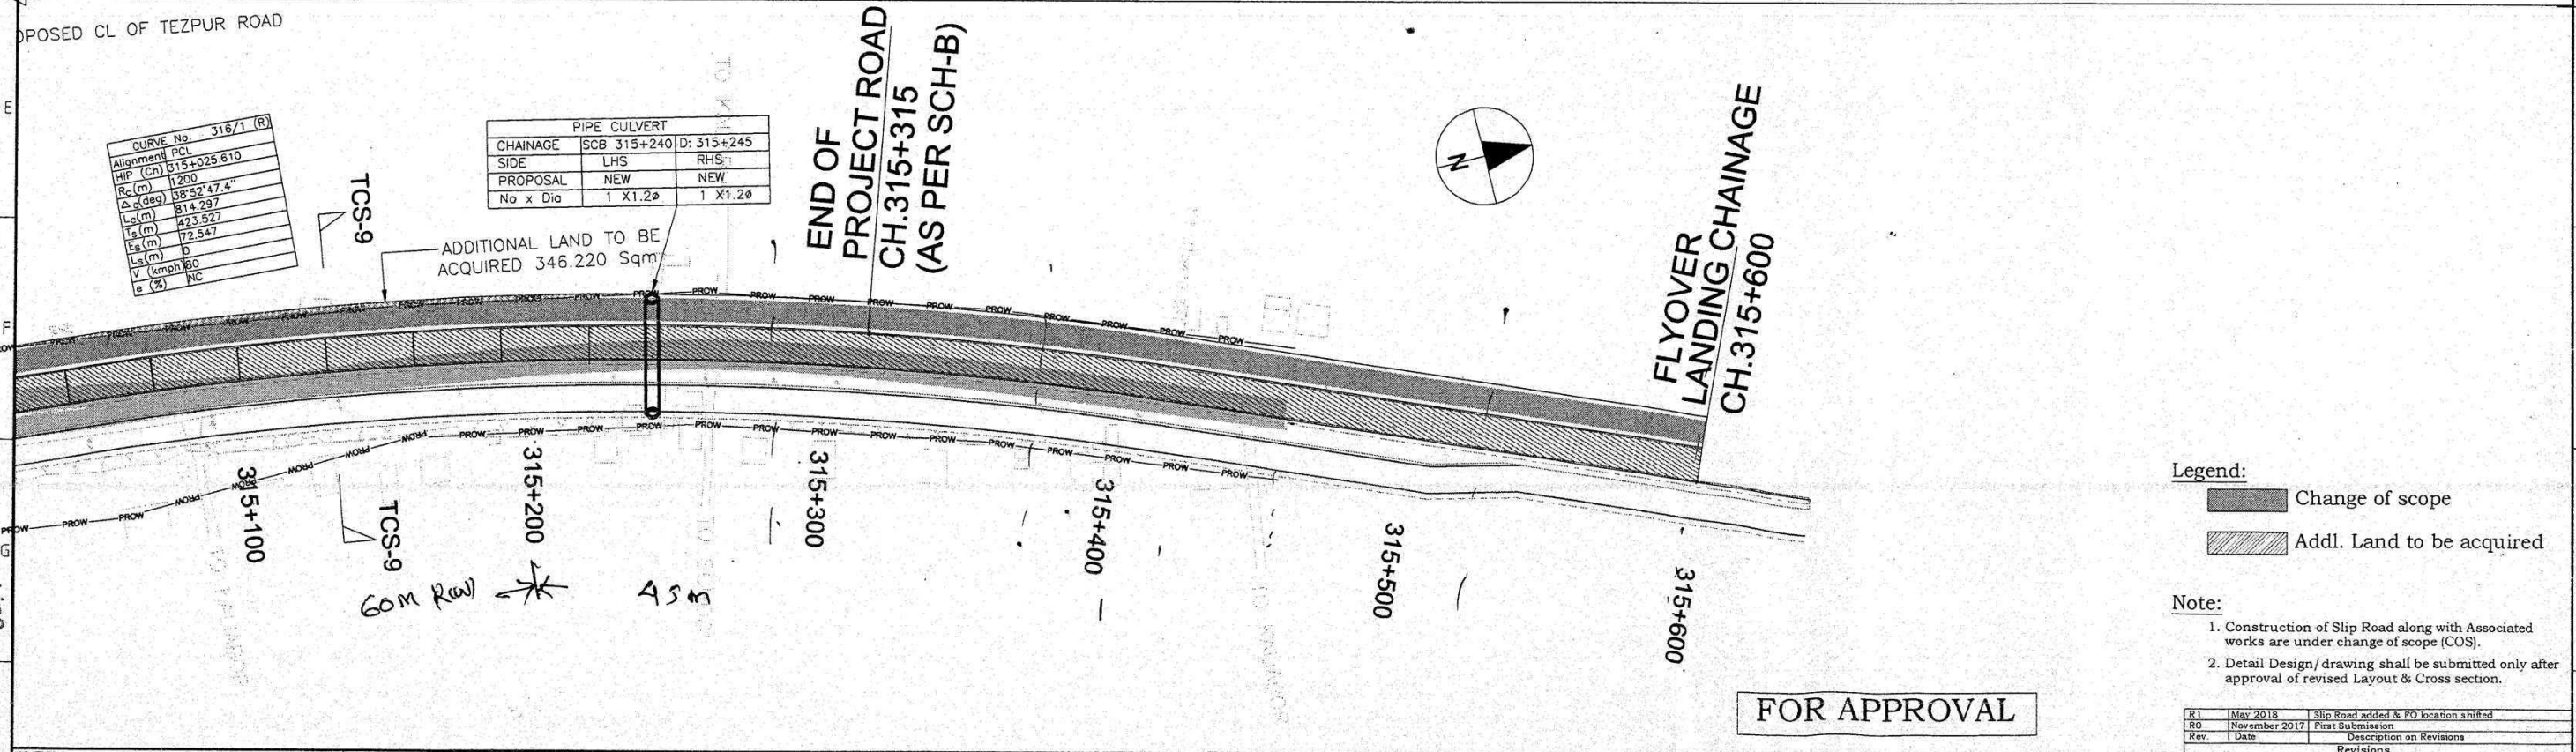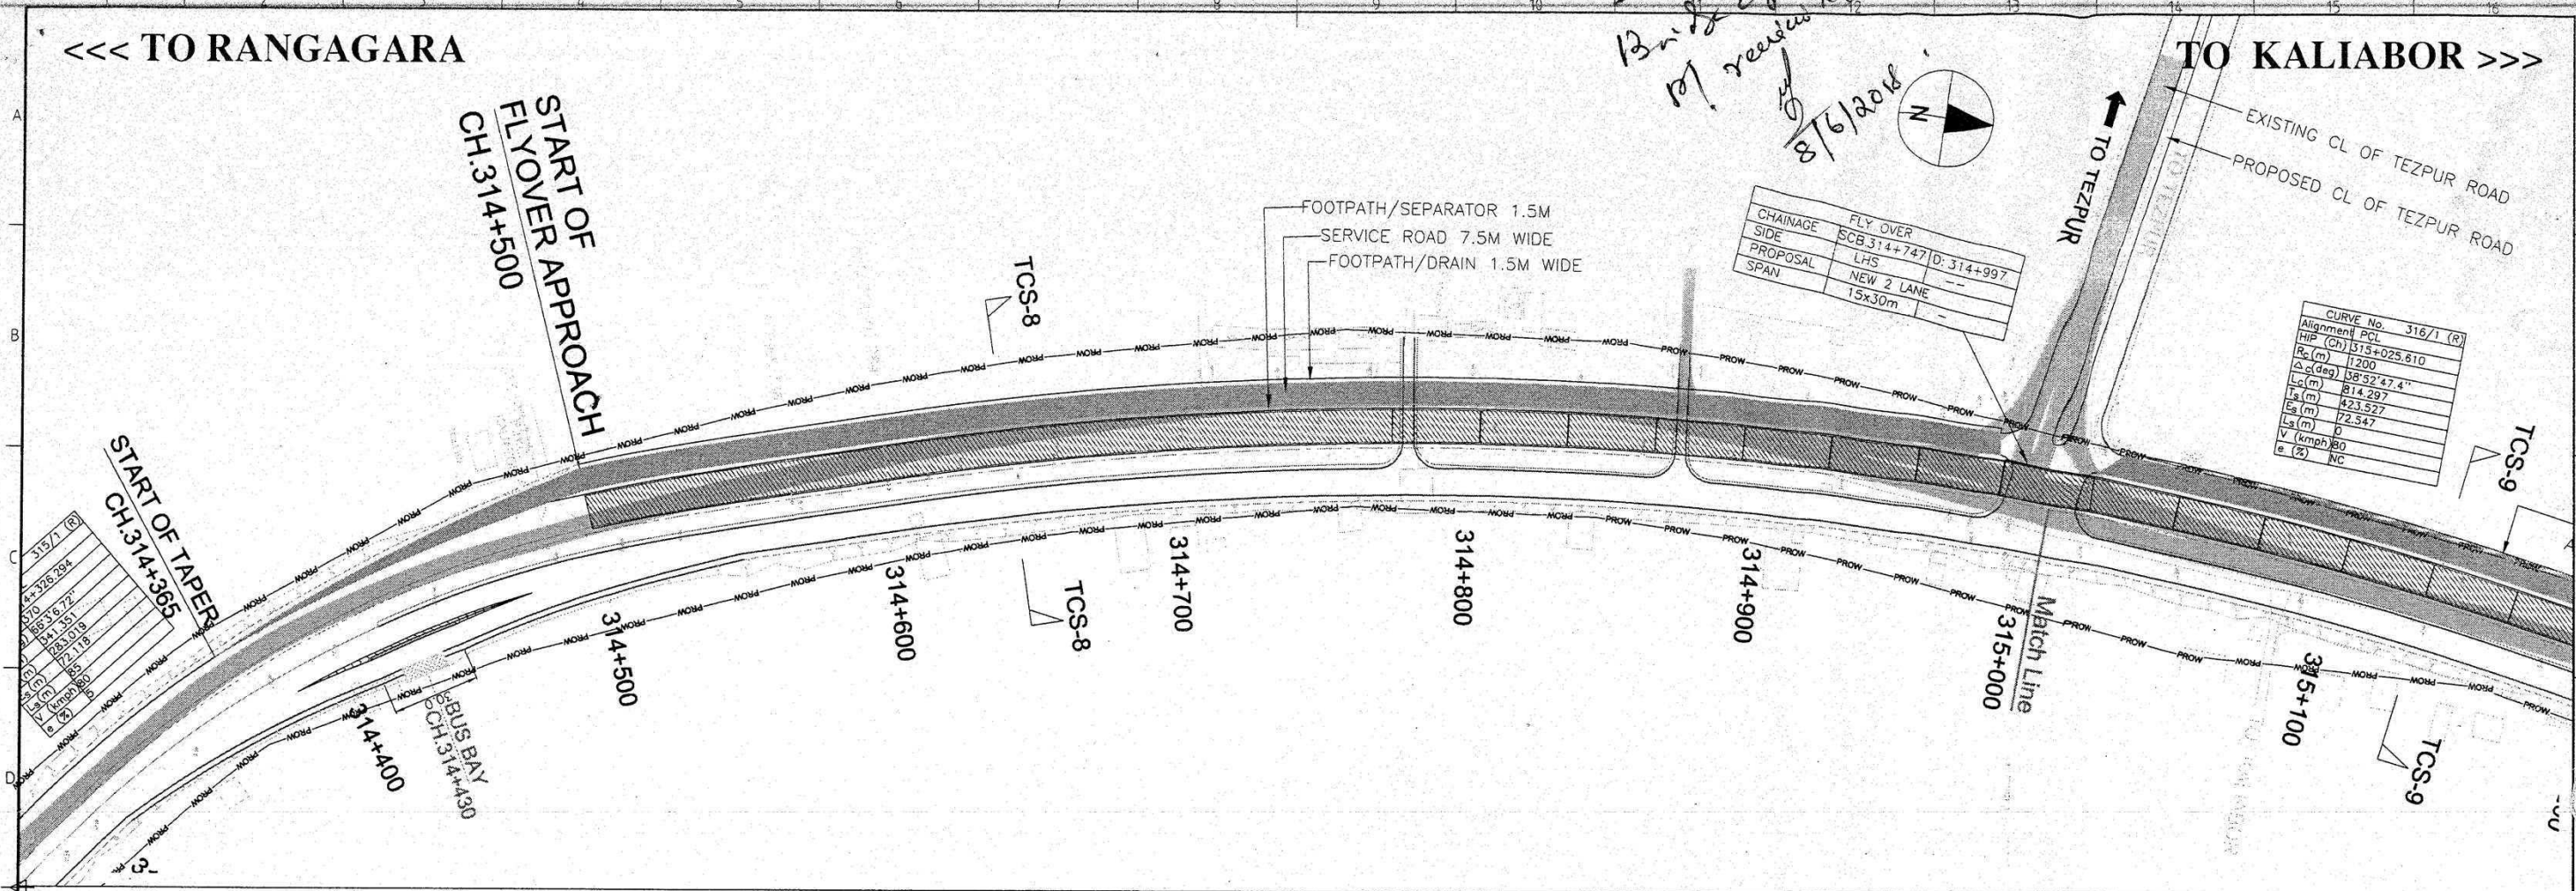

CLIENT:- NATIONAL HIGHWAYS & INFRASTRUCTURE DEVELOPMENT CORPORATION LTD.		AUTHORITY'S ENGINEER: STUP Consultants P. Ltd & Ayoleeza Consultants P. Ltd.		PROJECT CHECKED CONSULTANT:- CE TESTING Company Pvt. Ltd		SAFETY CONSULTANT:- Chaitanya Projects Consultancy Pvt. Ltd		PROJECT: FOUR LANE OF NH-37 FROM RANGAGARA TO KALIABOR TINIALI (CH: 297.000 KM TO CH: 315.315 KM) IN NAGAON DISTRICT IN THE STATE OF ASSAM UNDER SARDP-NE, PHASE A ON EPC MODE		EPC CONTRACTOR:- SIMPLEX INFRASTRUCTURES LIMITED 27, SHAKESPEARE SARANI, KOLKATA-17, INDIA		CONSULTANTS:- AECOM 9th Floor, Infinity Tower C DLF Cyber City DLF Phase II, Gurgaon-122002, Haryana, India		SCALE:- NOT TO SCALE		TITLE:- ALIGNMENT PLAN AT FO LOCATION FROM KM 314+500 TO KM 315+315	
DRAWN		DESIGN		CHECKED BY		APPROVED BY		DRAWING NO.:- AECOM-DELD15159-DD-DWG-AP-001		REV.		REV.		REV.		REV.	



Draft Drawing

URGENT

Design RE

17 revised & put up for approval


8/6/2018

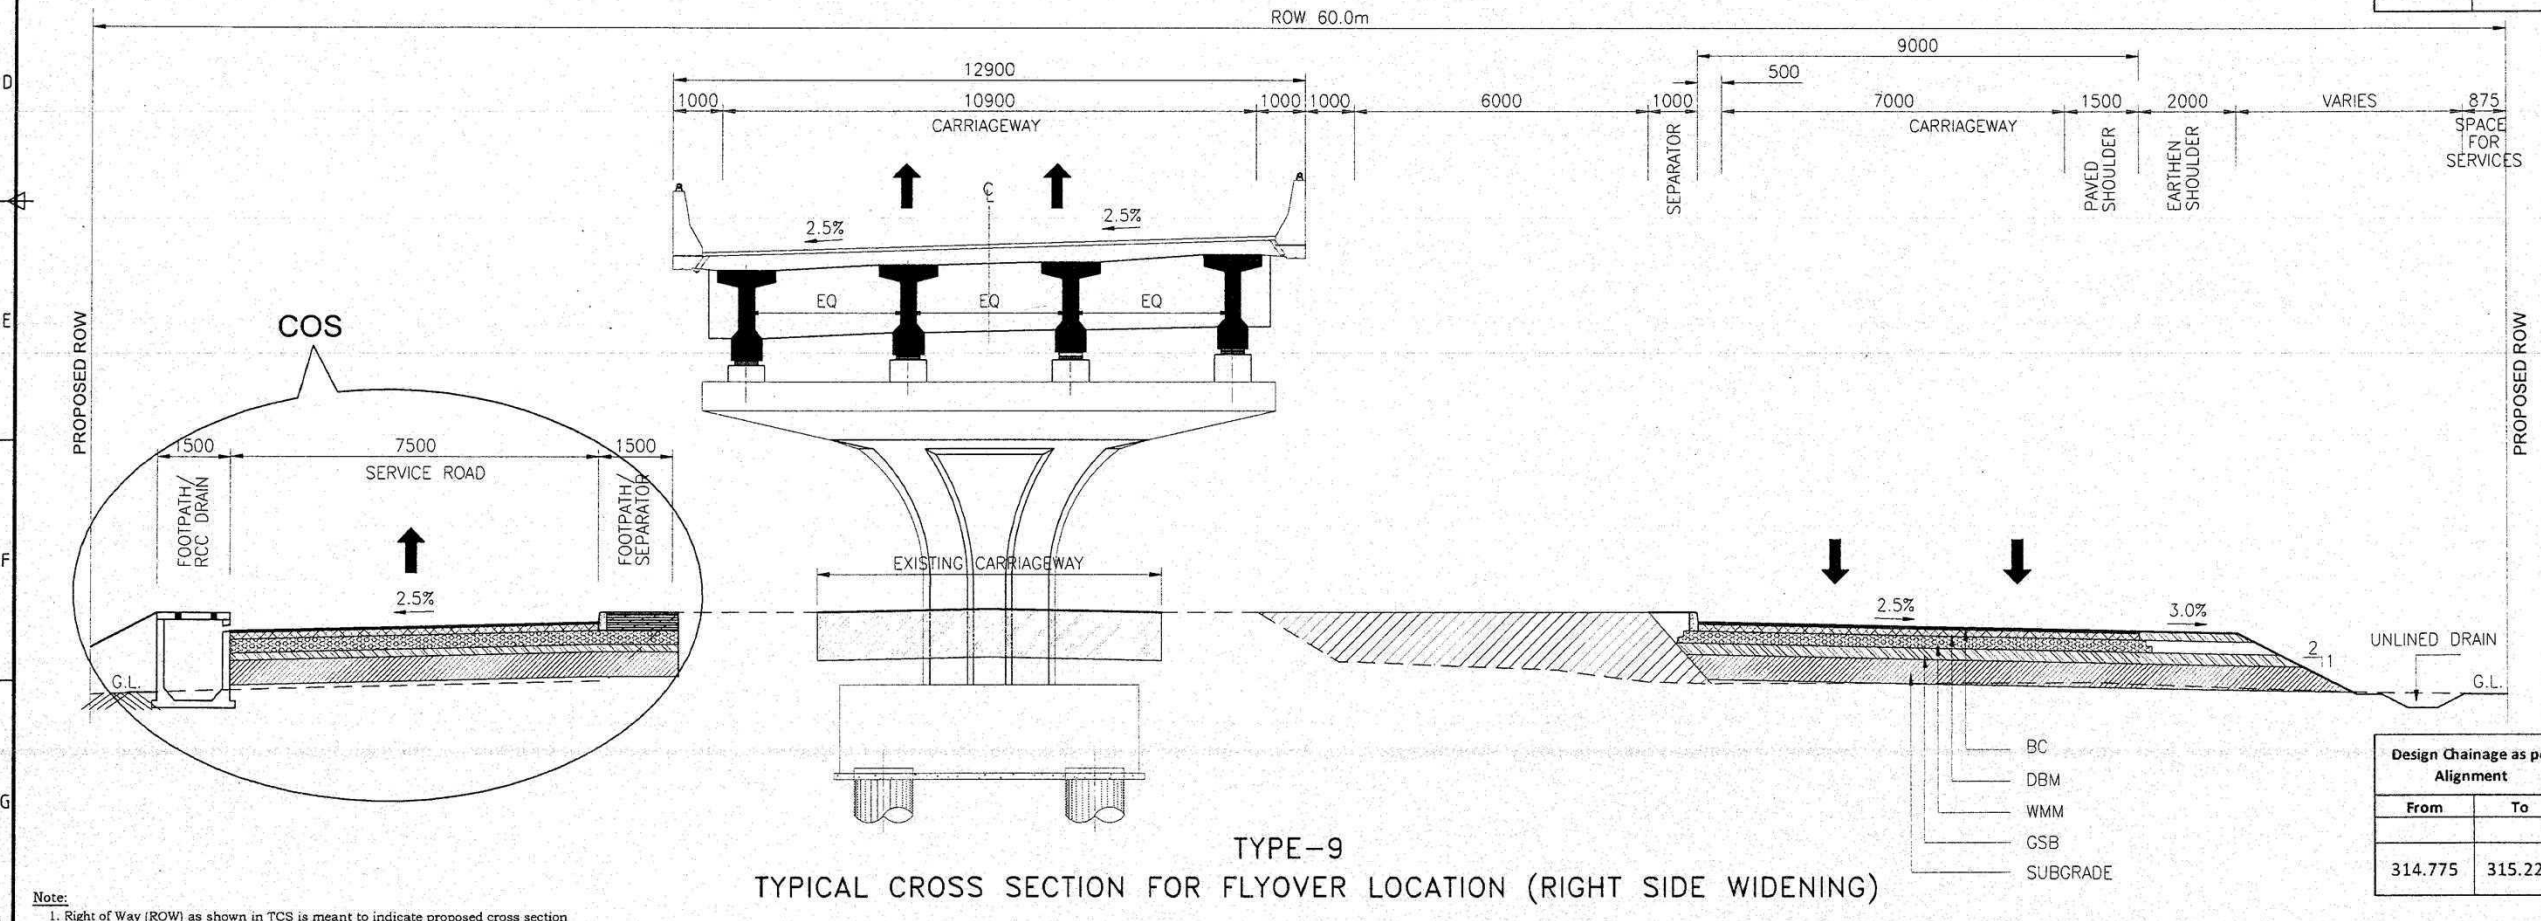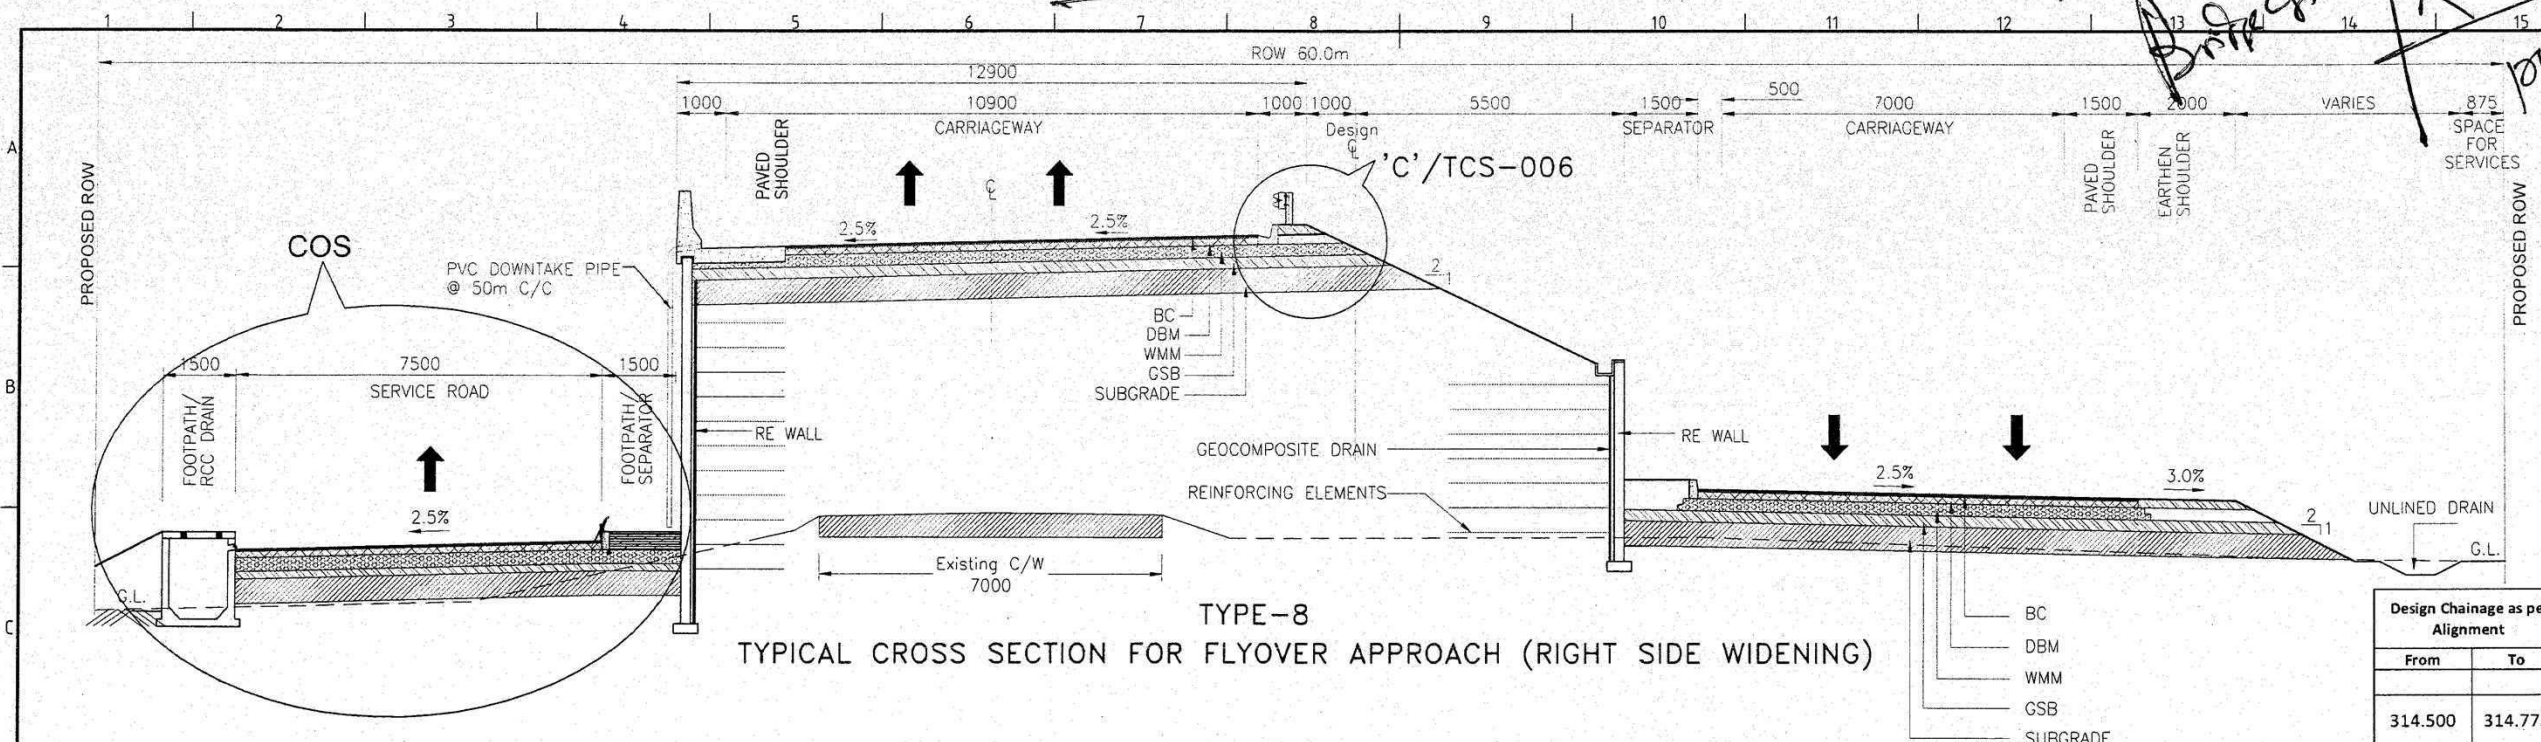

- Note:**
1. Right of Way (ROW) as shown in TCS is meant to indicate proposed cross section of highway shall be accommodated within ROW.
 2. Actual Right of Way (ROW) has marked in Alignment Plan based on data provided by AE vide letter ref: STUP / NH 37 / SIL / 2017 / 01 dated 9 Feb 2017 and site meeting on 15 Feb 2017.
 3. Construction of Slip Road along with Associated works are under change of scope (COS).

FOR APPROVAL

CLIENT:- NATIONAL HIGHWAYS & INFRASTRUCTURE DEVELOPMENT CORPORATION LTD.	AUTHORITY'S ENGINEER:- STUP Consultants P. Ltd & Ayoleeza Consultants P. Ltd.	PROOF CHECKED CONSULTANT:- CE TESTING Company Pvt. Ltd	SAFETY CONSULTANT:- Chaitanya Projects Consultancy Pvt. Ltd	PROJECT: FOUR LANING OF NH-37 FROM RANGAGARA TO KALIABOR TINIALI (CH: 297.000 KM TO CH: 315.315 KM) IN NAGAON DISTRICT IN THE STATE OF ASSAM UNDER SARDP-NE, PHASE A ON EPC MODE	EPC CONTRACTOR:- SIMPLEX INFRASTRUCTURES LIMITED 27, SHAKESPEARE SARANI, KOLKATA-17, INDIA	CONSULTANTS:- AECOM 9th Floor, Infinity Tower C DLF Cyber City DLF Phase II, Gurgaon-122002, Haryana, India	SCALE:- 1 : 1000	TITLE:- TYPICAL CROSS SECTION DRAWING NO.:- AECOM-DELD15159-DD-DWG-TCS-005 REV. R1
---	--	---	--	---	--	--	----------------------------	---

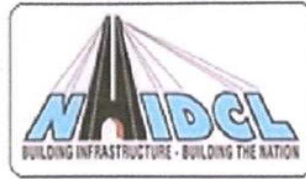

NATIONAL HIGHWAYS & INFRASTRUCTURE DEVELOPMENT CORPORATION LTD.

Four Laning of NH – 37 from Rangagara to Kaliabor Tiniali (Ch: 297.000 Km to Ch:
315.315 Km of NH-37) in Nagaon District in the State of Assam
under SARDP – NE, Phase A, on EPC Basis

*Simplex
Box Culvert
General Arrangement
Approved*



BOX CULVERT DRAWINGS

(AT DESIGN CH.299+230, 300+594, 301+060, 302+992, 306+480)

*Letter no. 23, 05.12.17
Approval. 38, 09.02.18*

CONTRACTOR:-



SIMPLEX INFRASTRUCTURES LIMITED

AUTHORITY'S ENGINEER:-



STUP Consultants P.Ltd

&




Ayoleeza Consultants P.Ltd

CONSULTANTS:-

AECOM

AECOM India Private Limited

NOVEMBER 2017

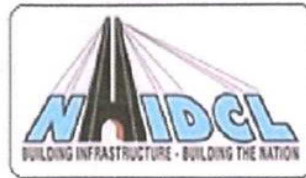

NATIONAL HIGHWAYS & INFRASTRUCTURE DEVELOPMENT CORPORATION LTD.

Four Laning of NH – 37 from Rangagara to Kaliabor Tiniali (Ch: 297.000 Km to Ch:
315.315 Km of NH-37) in Nagaon District in the State of Assam
under SARDP – NE, Phase A, on EPC Basis

*Simplex
Box Culvert -
General Arrangement -
Approved*



BOX CULVERT DRAWINGS

(AT DESIGN CH.299+230, 300+594, 301+060, 302+992, 306+480)

*Letter no. 23, 05.12.17
Approval, 38, 09.02.18*

CONTRACTOR:-



SIMPLEX INFRASTRUCTURES LIMITED

AUTHORITY'S ENGINEER:-



STUP Consultants P.Ltd

&




Ayoleeza Consultants P.Ltd




CONSULTANTS:-

AECOM

AECOM India Private Limited

NOVEMBER 2017

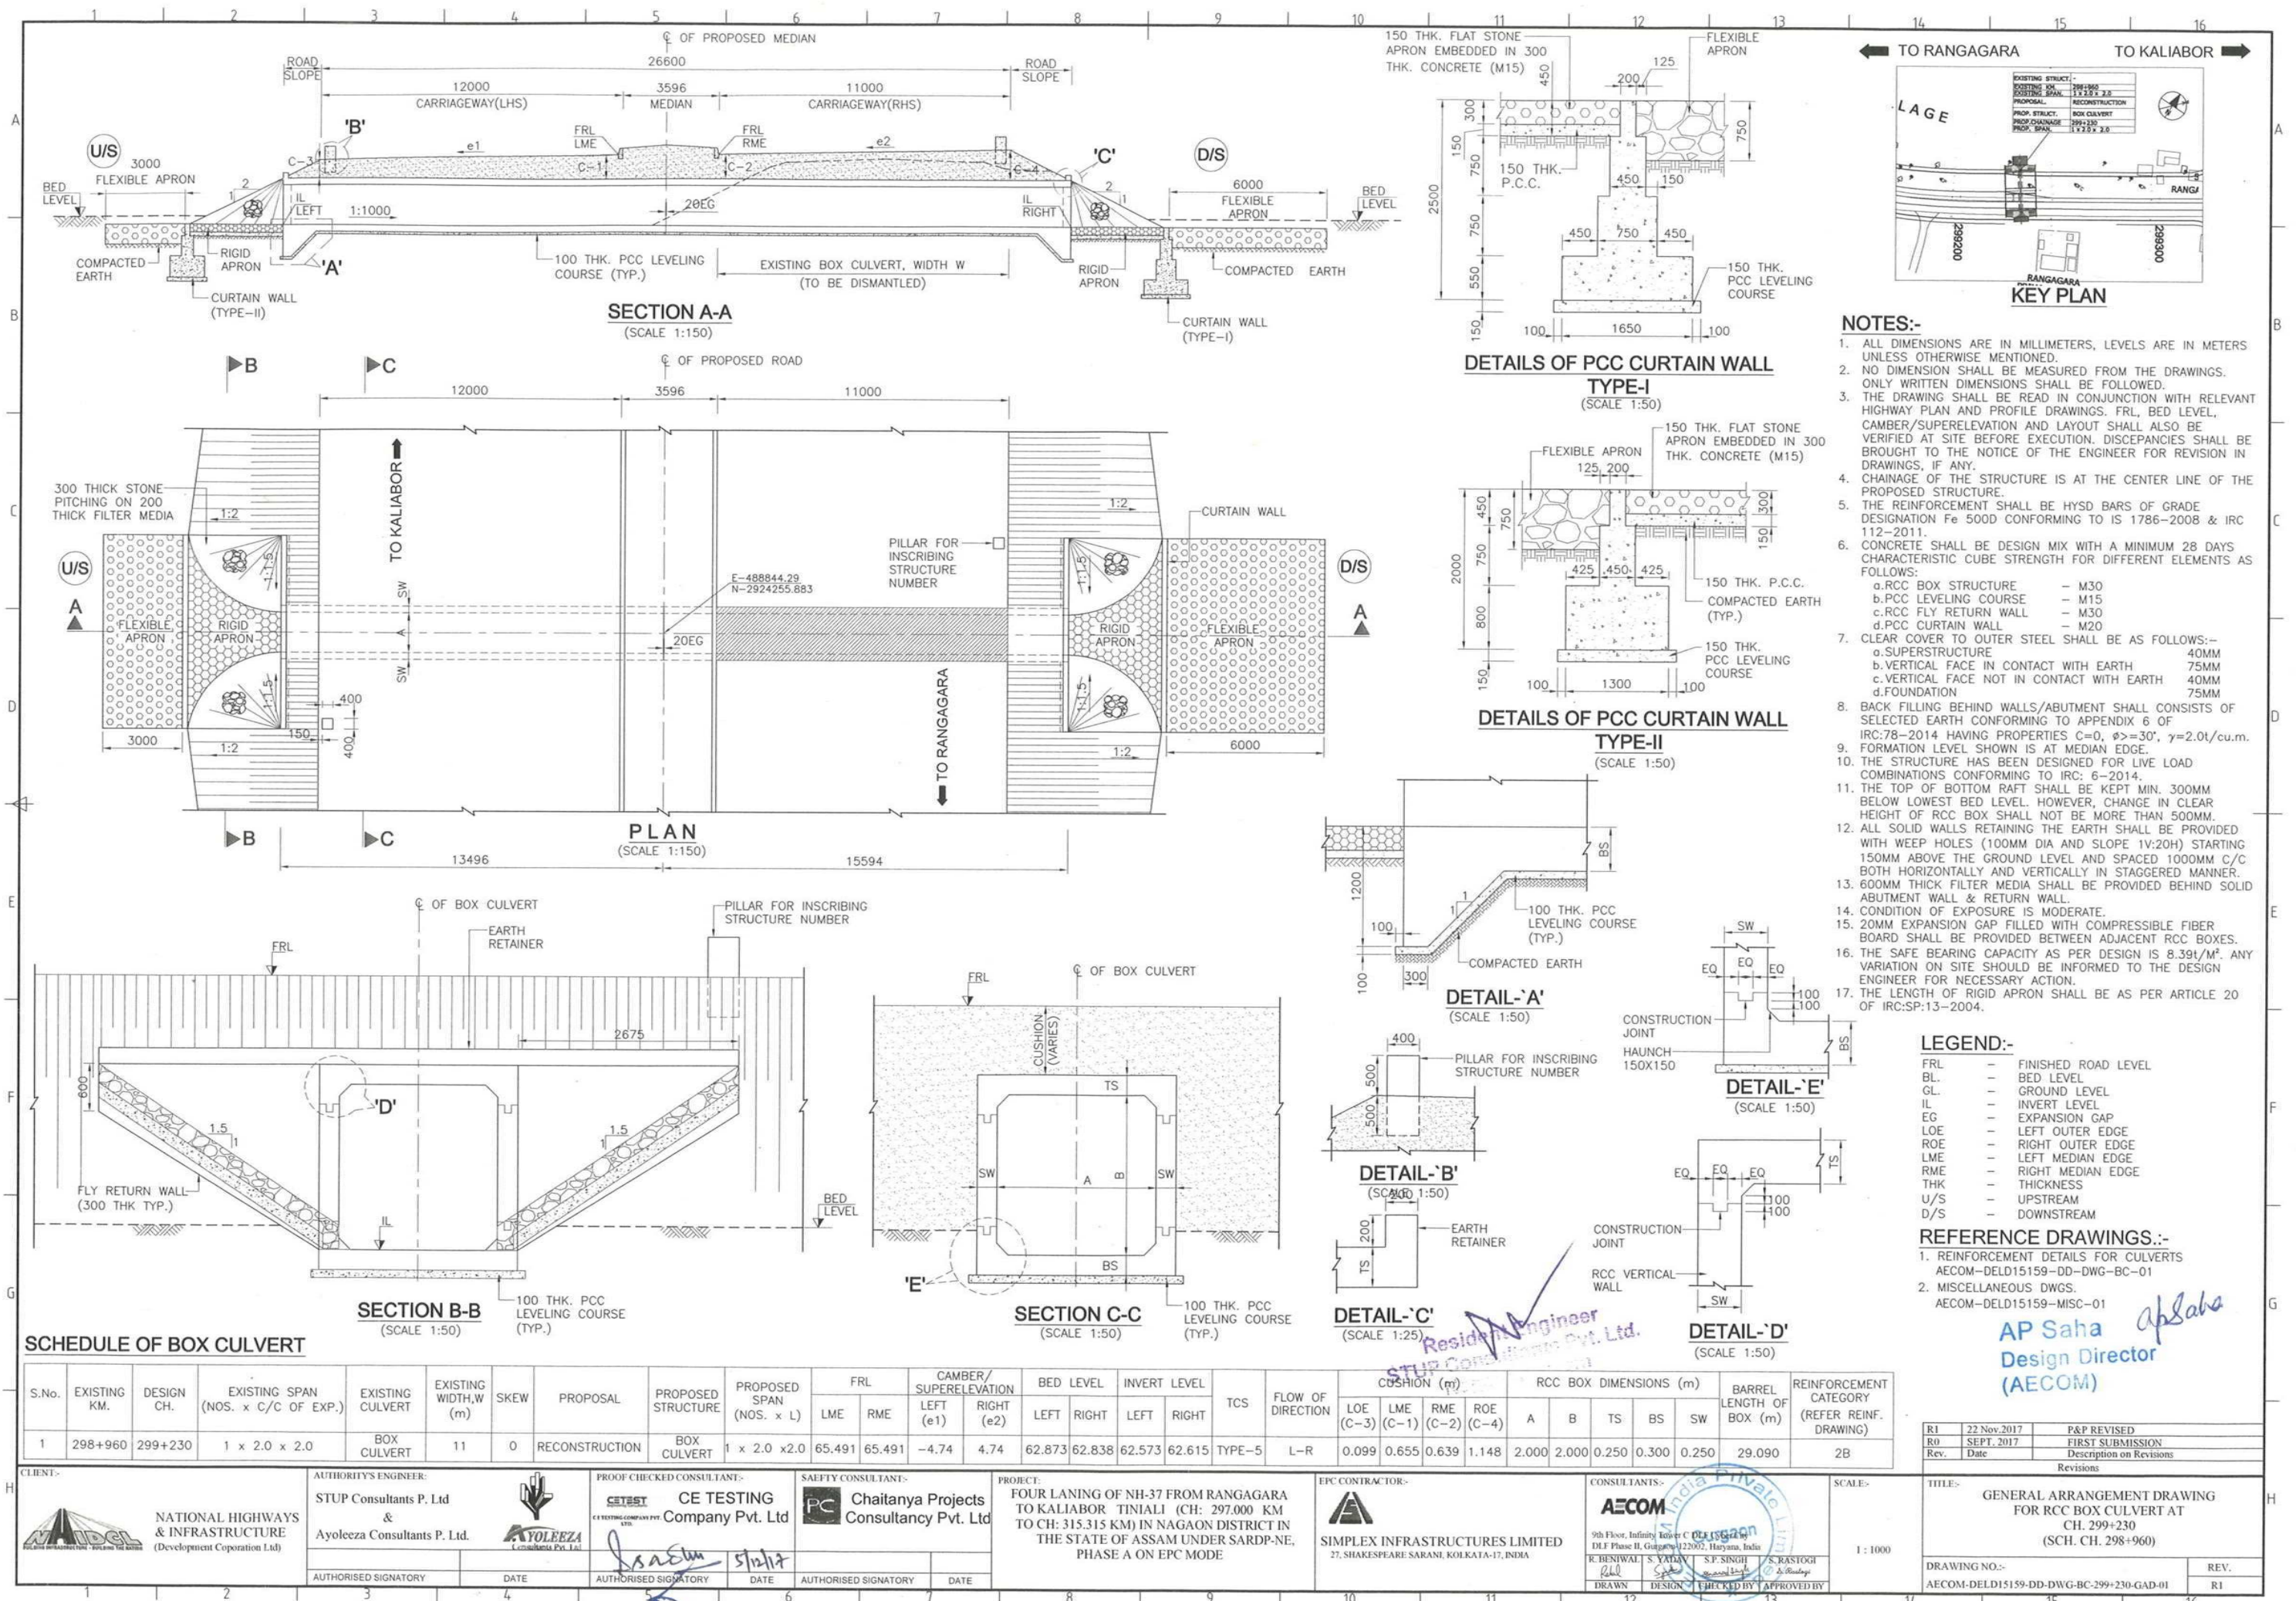


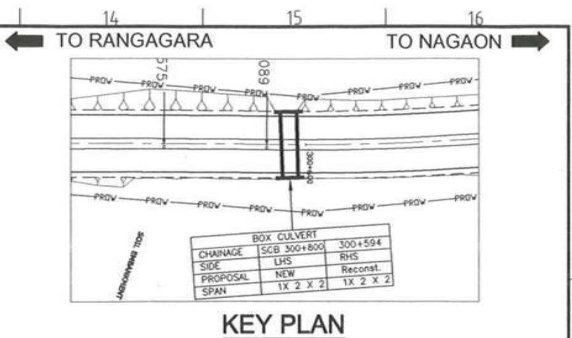
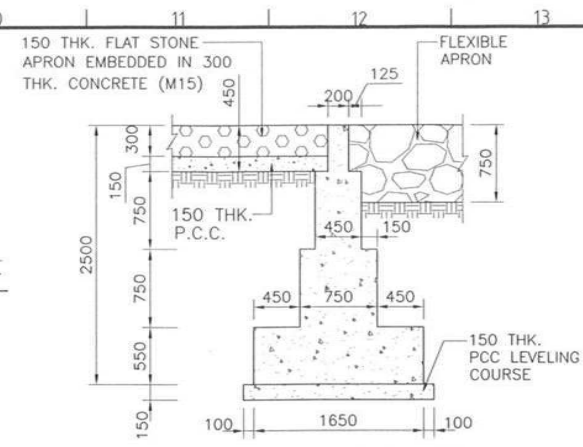
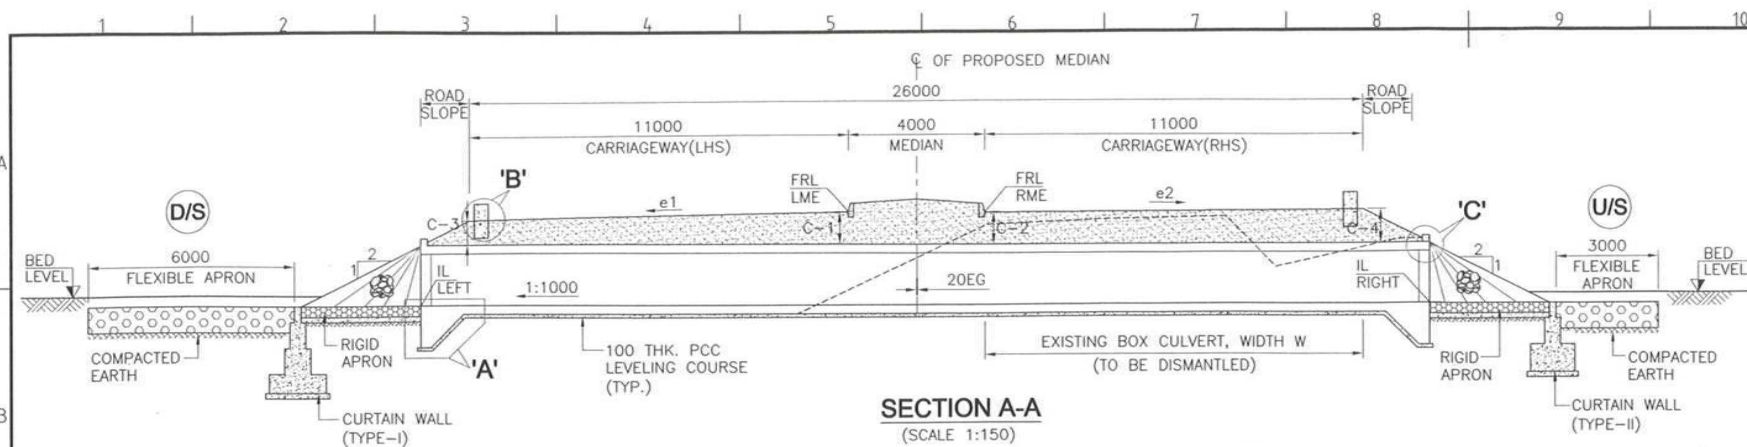


NOTES:-

- ALL DIMENSIONS ARE IN MILLIMETERS, LEVELS ARE IN METERS UNLESS OTHERWISE MENTIONED.
- NO DIMENSION SHALL BE MEASURED FROM THE DRAWINGS. ONLY WRITTEN DIMENSIONS SHALL BE FOLLOWED.
- THE DRAWING SHALL BE READ IN CONJUNCTION WITH RELEVANT HIGHWAY PLAN AND PROFILE DRAWINGS. FRL, BED LEVEL, CAMBER/SUPERELEVATION AND LAYOUT SHALL ALSO BE VERIFIED AT SITE BEFORE EXECUTION. DISCREPANCIES SHALL BE BROUGHT TO THE NOTICE OF THE ENGINEER FOR REVISION IN DRAWINGS, IF ANY.
- CHAINAGE OF THE STRUCTURE IS AT THE CENTER LINE OF THE PROPOSED STRUCTURE.
- THE REINFORCEMENT SHALL BE HYSD BARS OF GRADE DESIGNATION Fe 500D CONFORMING TO IS 1786-2008 & IRC 112-2011.
- CONCRETE SHALL BE DESIGN MIX WITH A MINIMUM 28 DAYS CHARACTERISTIC CUBE STRENGTH FOR DIFFERENT ELEMENTS AS FOLLOWS:

a. RCC BOX STRUCTURE	M30
b. PCC LEVELING COURSE	M15
c. RCC FLY RETURN WALL	M30
d. PCC CURTAIN WALL	M20
- CLEAR COVER TO OUTER STEEL SHALL BE AS FOLLOWS:-

a. SUPERSTRUCTURE	40MM
b. VERTICAL FACE IN CONTACT WITH EARTH	75MM
c. VERTICAL FACE NOT IN CONTACT WITH EARTH	40MM
d. FOUNDATION	75MM
- BACK FILLING BEHIND WALLS/ABUTMENT SHALL CONSIST OF SELECTED EARTH CONFORMING TO APPENDIX 6 OF IRC:78-2014 HAVING PROPERTIES $C=0$, $\phi=30^\circ$, $\gamma=2.0t/cu.m$.
- FORMATION LEVEL SHOWN IS AT MEDIAN EDGE.
- THE STRUCTURE HAS BEEN DESIGNED FOR LIVE LOAD COMBINATIONS CONFORMING TO IRC: 6-2014.
- THE TOP OF BOTTOM RAFT SHALL BE KEPT MIN. 300MM BELOW LOWEST BED LEVEL. HOWEVER, CHANGE IN CLEAR HEIGHT OF RCC BOX SHALL NOT BE MORE THAN 500MM.
- ALL SOLID WALLS RETAINING THE EARTH SHALL BE PROVIDED WITH WEEP HOLES (100MM DIA AND SLOPE 1V:20H) STARTING 150MM ABOVE THE GROUND LEVEL AND SPACED 1000MM C/C BOTH HORIZONTALLY AND VERTICALLY IN STAGGERED MANNER.
- 600MM THICK FILTER MEDIA SHALL BE PROVIDED BEHIND SOLID ABUTMENT WALL & RETURN WALL.
- CONDITION OF EXPOSURE IS MODERATE.
- 20MM EXPANSION GAP FILLED WITH COMPRESSIBLE FIBER BOARD SHALL BE PROVIDED BETWEEN ADJACENT RCC BOXES.
- THE SAFE BEARING CAPACITY AS PER DESIGN IS $8.39t/m^2$. ANY VARIATION ON SITE SHOULD BE INFORMED TO THE DESIGN ENGINEER FOR NECESSARY ACTION.
- THE LENGTH OF RIGID APRON SHALL BE AS PER ARTICLE 20 OF IRC:SP:13-2004.

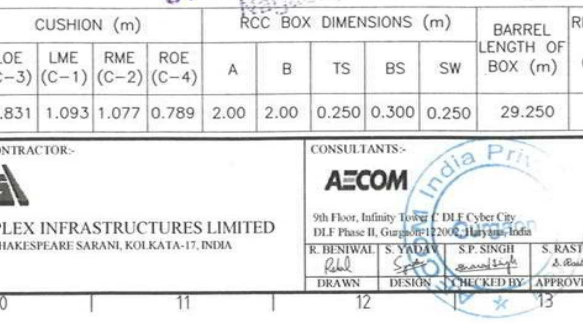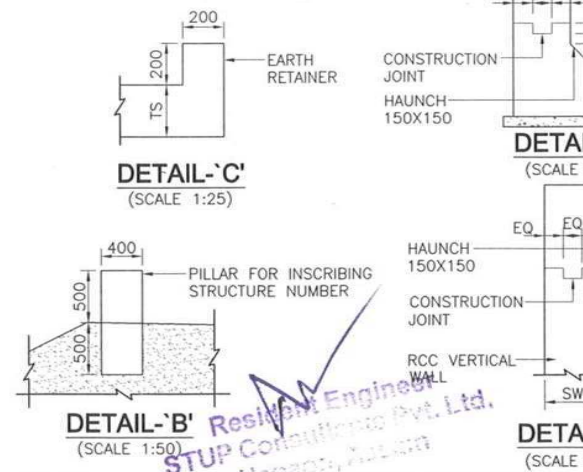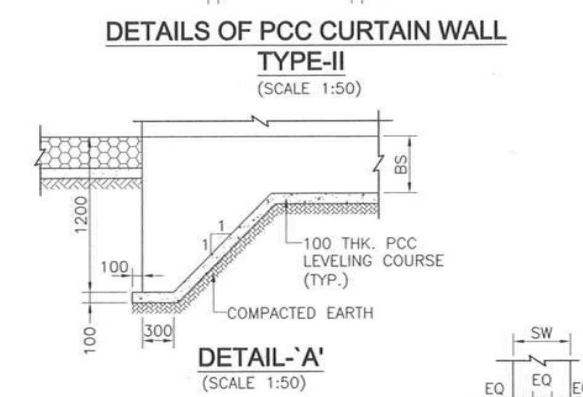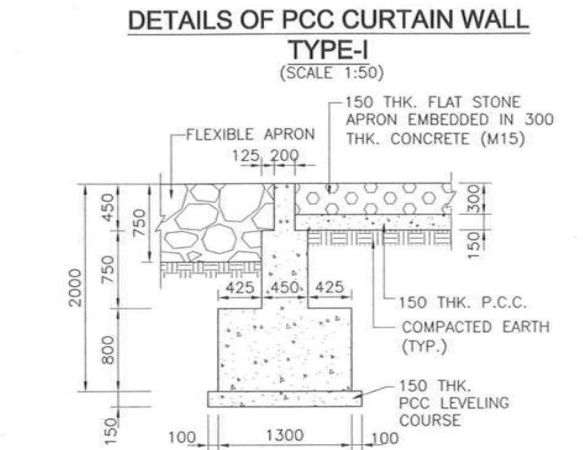

LEGEND:-

FRL	FINISHED ROAD LEVEL
BL	BED LEVEL
GL	GROUND LEVEL
IL	INVERT LEVEL
EG	EXPANSION GAP
LOE	LEFT OUTER EDGE
ROE	RIGHT OUTER EDGE
LME	LEFT MEDIAN EDGE
RME	RIGHT MEDIAN EDGE
THK	THICKNESS
U/S	UPSTREAM
D/S	DOWNSTREAM

REFERENCE DRAWINGS:-

- REINFORCEMENT DETAILS FOR CULVERTS. AECOM-DLD15159-DD-DWG-BC-REINF.-01
- MISCELLANEOUS DWGS. AECOM-DLD15159-MISC-01




AP Saha
Design Director
(AECOM)

SCHEDULE OF BOX CULVERT

S.No.	EXISTING KM.	DESIGN CH.	SPAN x HT	EXISTING CULVERT	EXISTING WIDTH,W (m)	SKEW	PROPOSAL	PROPOSED STRUCTURE	PROPOSED SPAN (NOS. x L)	FRL		CAMBER/ SUPERELEVATION		BED LEVEL		INVERT LEVEL		TCS	FLOW OF DIRECTION	CUSHION (m)				RCC BOX DIMENSIONS (m)					BARREL LENGTH OF BOX (m)	REINFORCEMENT CATEGORY (REFER REINF. DRAWING)
										LME	RME	LEFT (e1)	RIGHT (e2)	LEFT	RIGHT	LEFT	RIGHT			LOE (C-3)	LME (C-1)	RME (C-2)	ROE (C-4)	A	B	TS	BS	SW		
1	300+800	300+594	1 x 2.0 x 2.0	BOX CULVERT	11.0	0	RECONSTRUCTION	BOX CULVERT	1 x 2.0 x2.0	65.940	65.940	-2.5	-2.5	62.96	63.077	62.584	62.626	TYPE-5	R-L	0.831	1.093	1.077	0.789	2.00	2.00	0.250	0.300	0.250	29.250	2B

CLIENT:- NATIONAL HIGHWAYS & INFRASTRUCTURE (Development Corporation Ltd)	AUTHORITY'S ENGINEER: STUP Consultants P. Ltd. & Ayoleeza Consultants P. Ltd.	PROOF CHECKED CONSULTANT:- CE TESTING Company Pvt. Ltd.	SAFETY CONSULTANT:- Chaitanya Projects Consultancy Pvt. Ltd.	PROJECT: FOUR LANE OF NH-37 FROM RANGAGARA TO KALIABOR TINIALI (CH: 297.000 KM TO CH: 315.315 KM) IN NAGAON DISTRICT IN THE STATE OF ASSAM UNDER SARDP-NE, PHASE A ON EPC MODE	EPC CONTRACTOR:- SIMPLEX INFRASTRUCTURES LIMITED 27, SHAKEPEARE SARANI, KOLKATA-17, INDIA	CONSULTANTS:- AECOM 9th Floor, Infinity Tower C DLF Cyber City DLF Phase II, Gurgaon-122002, Haryana, India	SCALE:- 1:1000	TITLE:- GENERAL ARRANGEMENT DRAWING FOR RCC BOX CULVERT AT CH. 300+594 (SCH. CH. 300+800)
	AUTHORISED SIGNATORY	DATE	AUTHORISED SIGNATORY	DATE				

R1	Nov.2017	P&P REVISED
R0	OCT. 2017	FIRST SUBMISSION
Rev.	Date	Description on Revisions
		Revisions

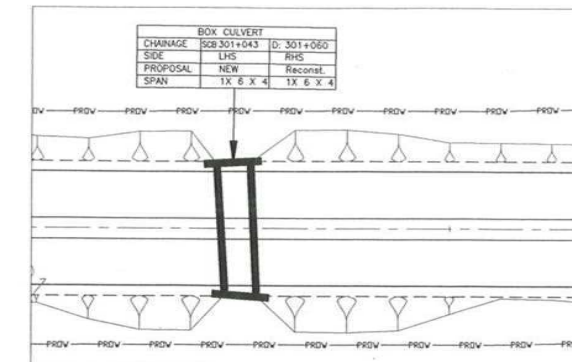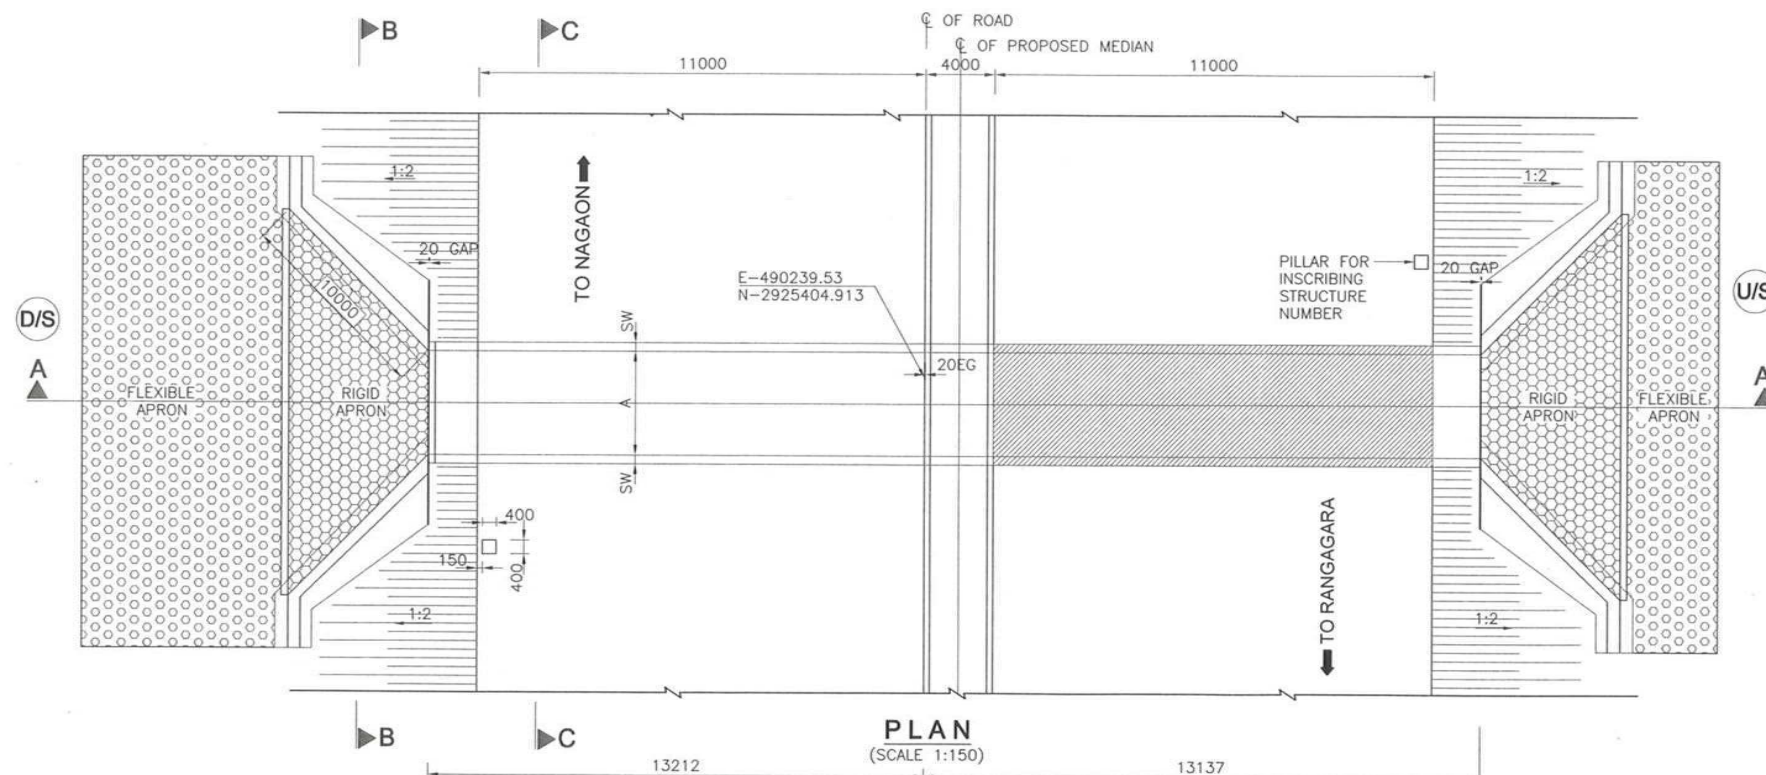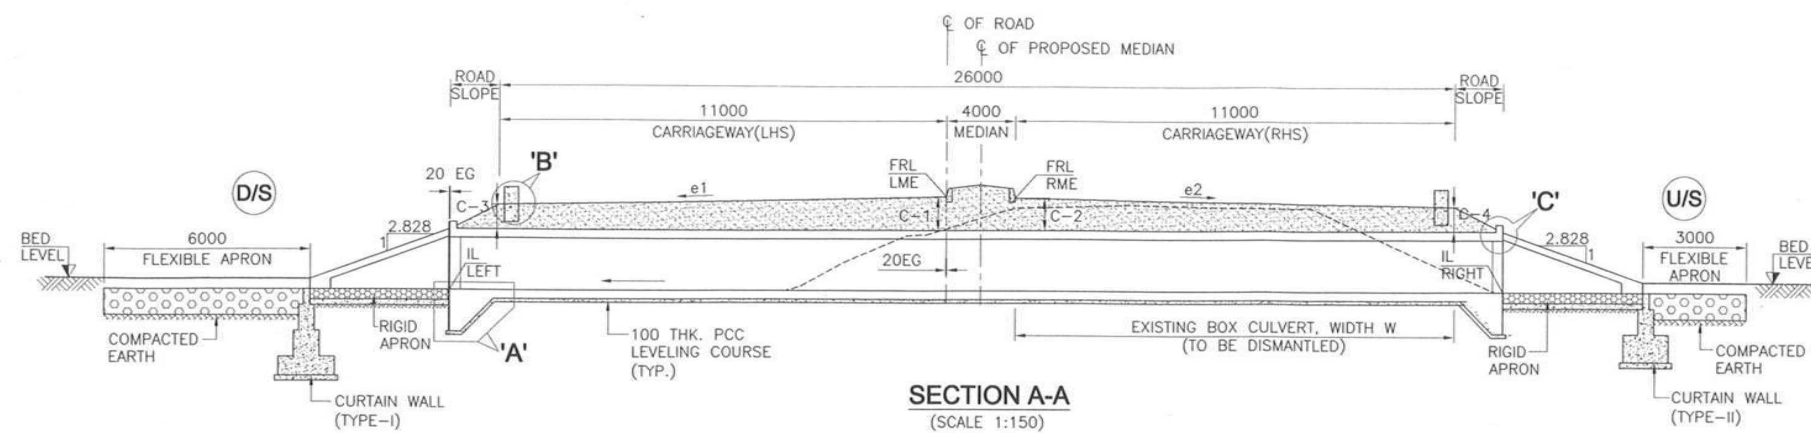

KEY PLAN

NOTES:-

- ALL DIMENSIONS ARE IN MILLIMETERS, LEVELS ARE IN METERS UNLESS OTHERWISE MENTIONED.
- NO DIMENSION SHALL BE MEASURED FROM THE DRAWINGS. ONLY WRITTEN DIMENSIONS SHALL BE FOLLOWED.
- THE DRAWING SHALL BE READ IN CONJUNCTION WITH RELEVANT HIGHWAY PLAN AND PROFILE DRAWINGS. FRL, BED LEVEL, CAMBER/SUPERELEVATION AND LAYOUT SHALL ALSO BE VERIFIED AT SITE BEFORE EXECUTION. DISCREPANCIES SHALL BE BROUGHT TO THE NOTICE OF THE ENGINEER FOR REVISION IN DRAWINGS, IF ANY.
- CHAINAGE OF THE STRUCTURE IS AT THE CENTER LINE OF THE PROPOSED STRUCTURE.
- THE REINFORCEMENT SHALL BE HYSD BARS OF GRADE DESIGNATION Fe 500D CONFORMING TO IS 1786-2008 & IRC 112-2011.
- CONCRETE SHALL BE DESIGN MIX WITH A MINIMUM 28 DAYS CHARACTERISTIC CUBE STRENGTH FOR DIFFERENT ELEMENTS AS FOLLOWS:

a. RCC BOX STRUCTURE	- M30
b. PCC LEVELING COURSE	- M15
c. RCC FLY RETURN WALL	- M30
d. PCC CURTAIN WALL	- M20
- CLEAR COVER TO OUTER STEEL SHALL BE AS FOLLOWS:-

a. SUPERSTRUCTURE	40MM
b. VERTICAL FACE IN CONTACT WITH EARTH	75MM
c. VERTICAL FACE NOT IN CONTACT WITH EARTH	40MM
d. FOUNDATION	75MM
- BACK FILLING BEHIND WALLS/ABUTMENT SHALL CONSIST OF SELECTED EARTH CONFORMING TO APPENDIX 6 OF IRC:78-2014 HAVING PROPERTIES $C=0$, $\phi \geq 30^\circ$, $\gamma = 2.0t/cu.m$.
- FORMATION LEVEL SHOWN IS AT MEDIAN EDGE.
- THE STRUCTURE HAS BEEN DESIGNED FOR LIVE LOAD COMBINATIONS CONFORMING TO IRC: 6-2014.
- THE TOP OF BOTTOM RAFT SHALL BE KEPT MIN. 300MM BELOW LOWEST BED LEVEL. HOWEVER, CHANGE IN CLEAR HEIGHT OF RCC BOX SHALL NOT BE MORE THAN 500MM.
- ALL SOLID WALLS RETAINING THE EARTH SHALL BE PROVIDED WITH WEEP HOLES (100MM DIA AND SLOPE 1V:20H) STARTING 150MM ABOVE THE GROUND LEVEL AND SPACED 1000MM C/C BOTH HORIZONTALLY AND VERTICALLY IN STAGGERED MANNER.
- 600MM THICK FILTER MEDIA SHALL BE PROVIDED BEHIND SOLID ABUTMENT WALL & RETURN WALL.
- CONDITION OF EXPOSURE IS MODERATE.
- 20MM EXPANSION GAP FILLED WITH COMPRESSIBLE FIBER BOARD SHALL BE PROVIDED BETWEEN ADJACENT RCC BOXES.
- THE SAFE BEARING CAPACITY AS PER DESIGN IS 7.89t/m². ANY VARIATION ON SITE SHOULD BE INFORMED TO THE DESIGN ENGINEER FOR NECESSARY ACTION.
- THE LENGTH OF RIGID APRON SHALL BE AS PER ARTICLE 20 OF IRC:SP:13-2004.

LEGEND:-

FRL	- FINISHED ROAD LEVEL
BL	- BED LEVEL
GL	- GROUND LEVEL
IL	- INVERT LEVEL
EG	- EXPANSION GAP
LOE	- LEFT OUTER EDGE
ROE	- RIGHT OUTER EDGE
LME	- LEFT MEDIAN EDGE
RME	- RIGHT MEDIAN EDGE
THK	- THICKNESS
U/S	- UPSTREAM
D/S	- DOWNSTREAM











REFERENCE DRAWINGS:-

- REINFORCEMENT DETAILS FOR CULVERTS. AECOM-DELD15159-DD-DWG-BC-REINF.-01
- MISCELLANEOUS DWGS. AECOM-DELD15159-MISC-01

SCHEDULE OF BOX CULVERT

S.No.	EXISTING KM.	DESIGN CH.	EXISTING SPAN NOS. x SPAN x HT.	EXISTING CULVERT	EXISTING WIDTH,W (m)	SKEW	PROPOSAL	PROPOSED STRUCTURE	PROPOSED SPAN (NOS. x SPAN x HT.)	FRL		CAMBER/SUPERELEVATION		BED LEVEL		INVERT LEVEL		TCS	FLOW OF DIRECTION	CUSHION (m)				RCC BOX DIMENSIONS (m)					BARREL LENGTH OF BOX (m)	REINFORCEMENT CATEGORY (REFER REIN. DRAWING)
										LME	RME	LEFT (e1)	RIGHT (e2)	LEFT	RIGHT	LEFT	RIGHT			LOE (C-3)	LME (C-1)	RME (C-2)	ROE (C-4)	A	B	TS	BS	SW		
1	301+043	301+060	1 x 6.0 x 4.0	BOX CULVERT	11.6	0	RECONSTRUCTION	BOX CULVERT	1 x 6.0 x 4.0	66.707	66.707	-2.500	-2.500	62.136	62.206	61.826	61.864	TYPE-5	R-L	0.106	0.370	0.355	0.068	6.00	4.00	0.5	0.55	0.5	26.349	6A




CLIENT:-  NATIONAL HIGHWAYS & INFRASTRUCTURE (Development Corporation Ltd)		AUTHORITY'S ENGINEER: STUP Consultants P. Ltd & Ayoleeza Consultants P. Ltd. 		PROOF CHECKED CONSULTANT:-  CE TESTING Company Pvt. Ltd		SAFETY CONSULTANT:-  Chaitanya Projects Consultancy Pvt. Ltd		PROJECT: FOUR LANE OF NH-37 FROM RANGAGARA TO KALIABOR TINIALI (CH: 297.000 KM TO CH: 315.315 KM) IN NAGAON DISTRICT IN THE STATE OF ASSAM UNDER SARDP-NE, PHASE A ON EPC MODE		EPC CONTRACTOR:-  SIMPLEX INFRASTRUCTURES LIMITED 27, SHAKESPEARE SARANI, KOLKATA-17, INDIA		(AECOM) CONSULTANTS:-  9th Floor, Infinity Tower C DLF Cyber City, DLF Phase II, Gurgaon-122002, Haryana, India		SCALE:- 1 : 1000		Revisions	
												TITLE:- GENERAL ARRANGEMENT DRAWING FOR RCC BOX CULVERT AT CH. 301+060 (SCH. CH. 301+043)					
AUTHORISED SIGNATORY		DATE		AUTHORISED SIGNATORY		DATE		AUTHORISED SIGNATORY		DATE		DRAWING NO.:- AECOM-DELD15159-DD-DWG-BC-301+060-GAD-01		SH 1 OF 2		REV.	
												DRAWN DESIGNED CHECKED BY APPROVED BY				R1	

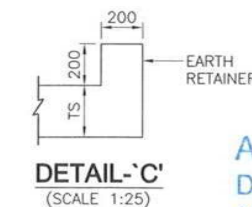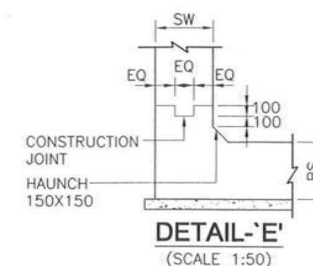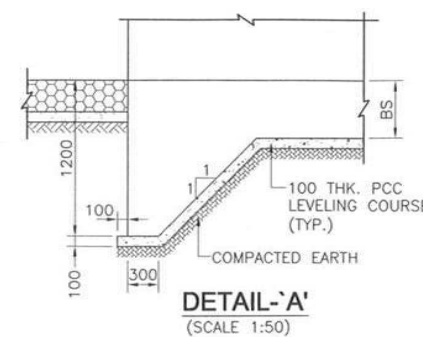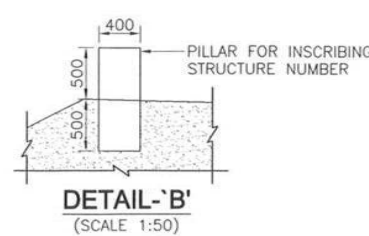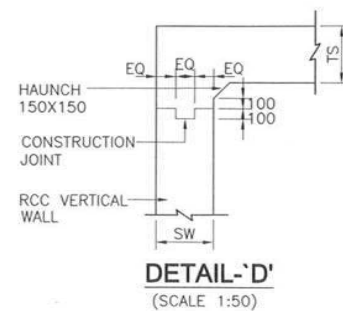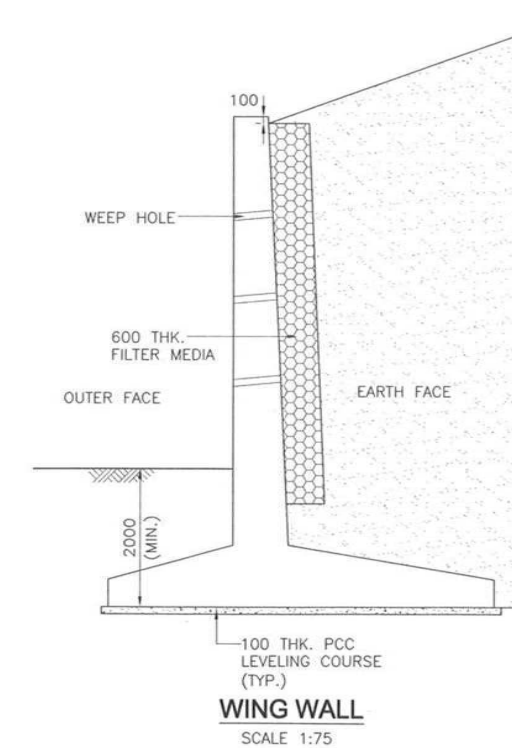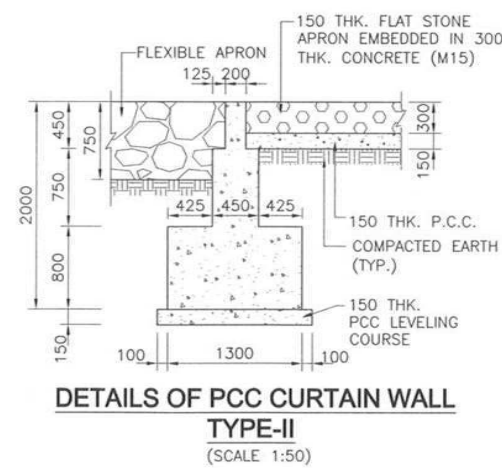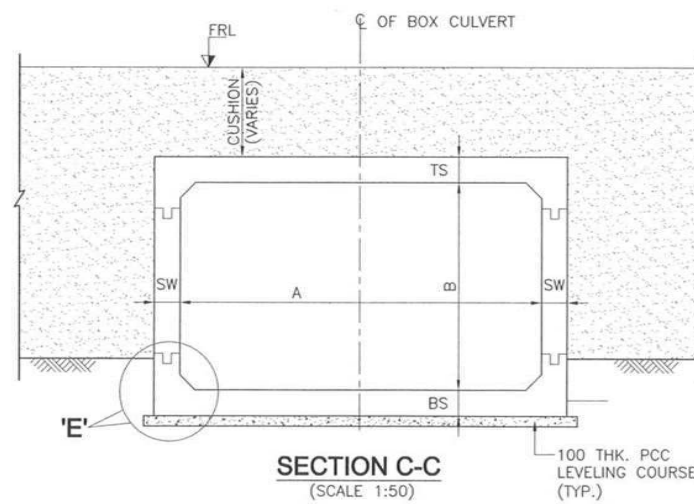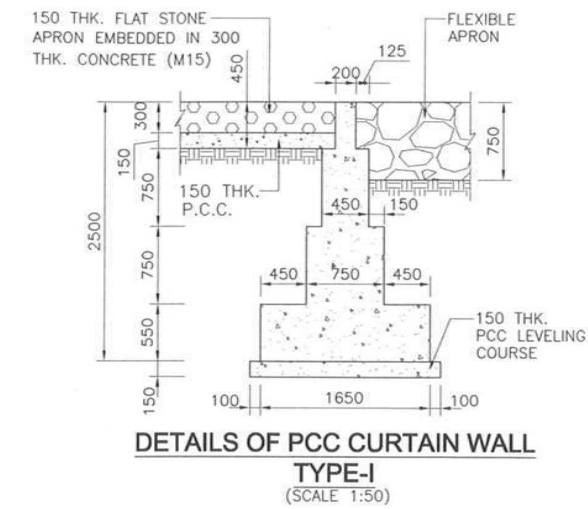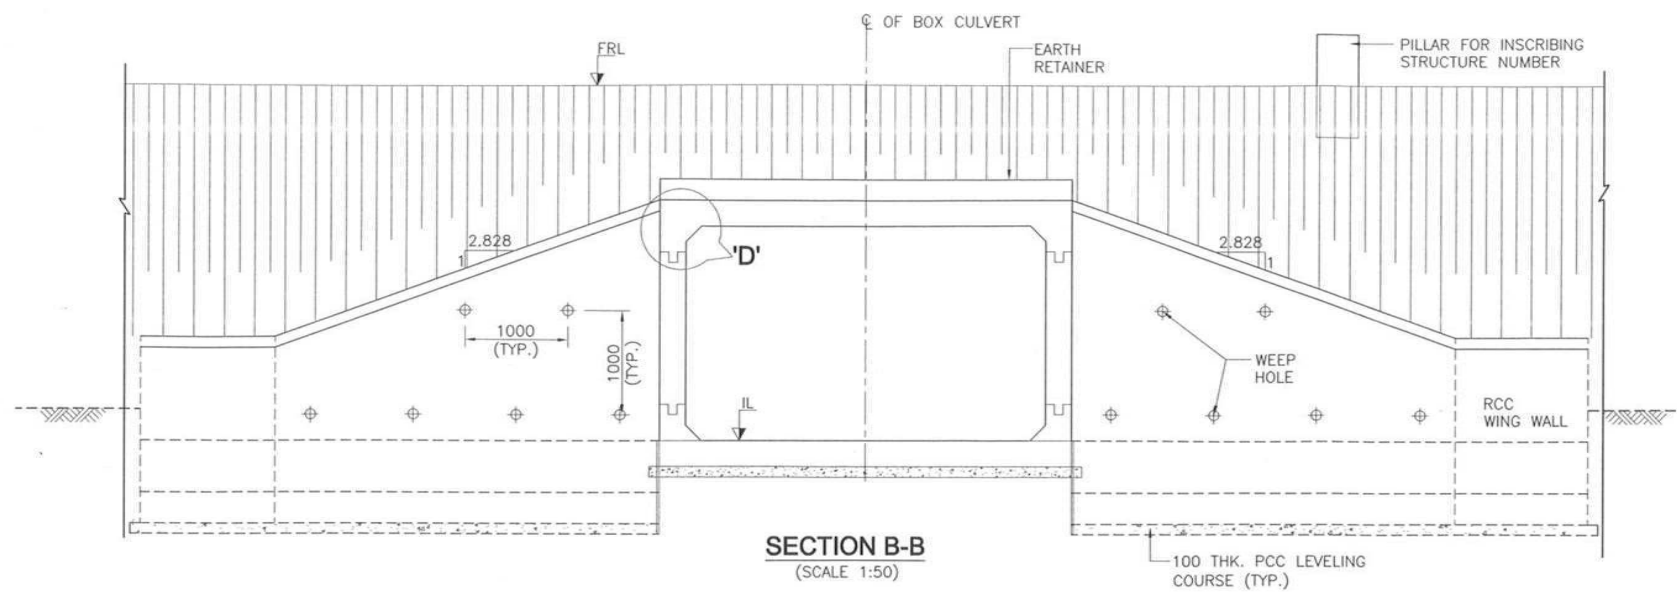

Resident Engineer
STUP Consultants Pvt. Ltd.
Nagaon, Assam

AP Saha
Design Director
(AECOM)







CLIENT:- NATIONAL HIGHWAYS & INFRASTRUCTURE (Development Corporation Ltd.)	AUTHORITY'S ENGINEER:- STUP Consultants P. Ltd. & Ayoleeza Consultants P. Ltd. AUTHORISED SIGNATORY	PROOF CHECKED CONSULTANT:- CE TESTING Company Pvt. Ltd. AUTHORISED SIGNATORY	SAFETY CONSULTANT:- Chaitanya Projects Consultancy Pvt. Ltd. AUTHORISED SIGNATORY	PROJECT:- FOUR LANING OF NH-37 FROM RANGAGARA TO KALIABOR TINIALI (CH: 297.000 KM TO CH: 315.315 KM) IN NAGAON DISTRICT IN THE STATE OF ASSAM UNDER SARDP-NE, PHASE A ON EPC MODE	EPC CONTRACTOR:- SIMPLEX INFRASTRUCTURES LIMITED 27, SHAKESPEARE SARANI, KOLKATA-17, INDIA	CONSULTANTS:- AECOM 9th Floor, Infinity Tower C DLF Cyber City DLF Phase II, Gurgaon-122002, Haryana, India R. BENJWAL S. PATRA S. SINGH S. RASTOGI R. SINGH S. SINGH S. SINGH S. SINGH DRAWN DESIGN CHECKED BY APPROVED BY	SCALE:- 1 : 1000	TITLE:- GENERAL ARRANGEMENT DRAWING FOR RCC BOX CULVERT AT CH. 301+060 (SCH. CH. 301+043) DRAWING NO.:- SH 2 OF 2 REV. R1 AECOM-DEL/D15159-DD-DWG-BC-301+060-GAD-01
--	--	---	--	---	--	---	--------------------------------	---

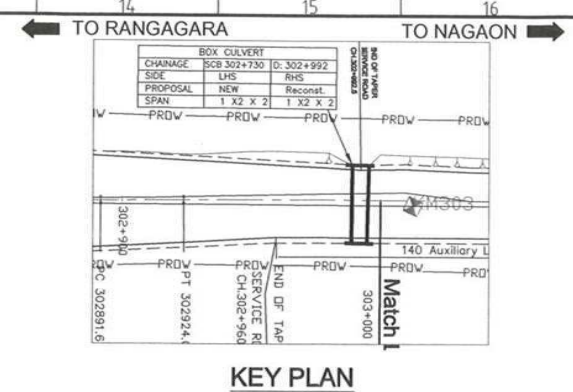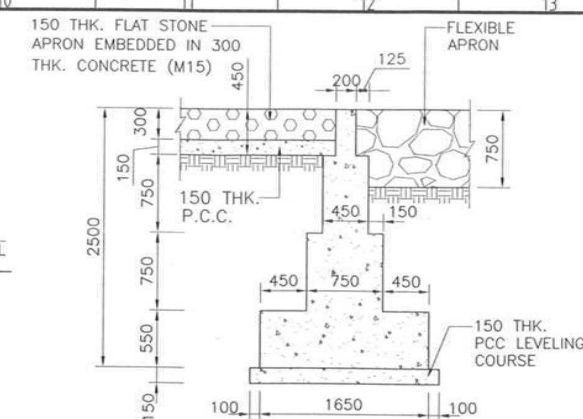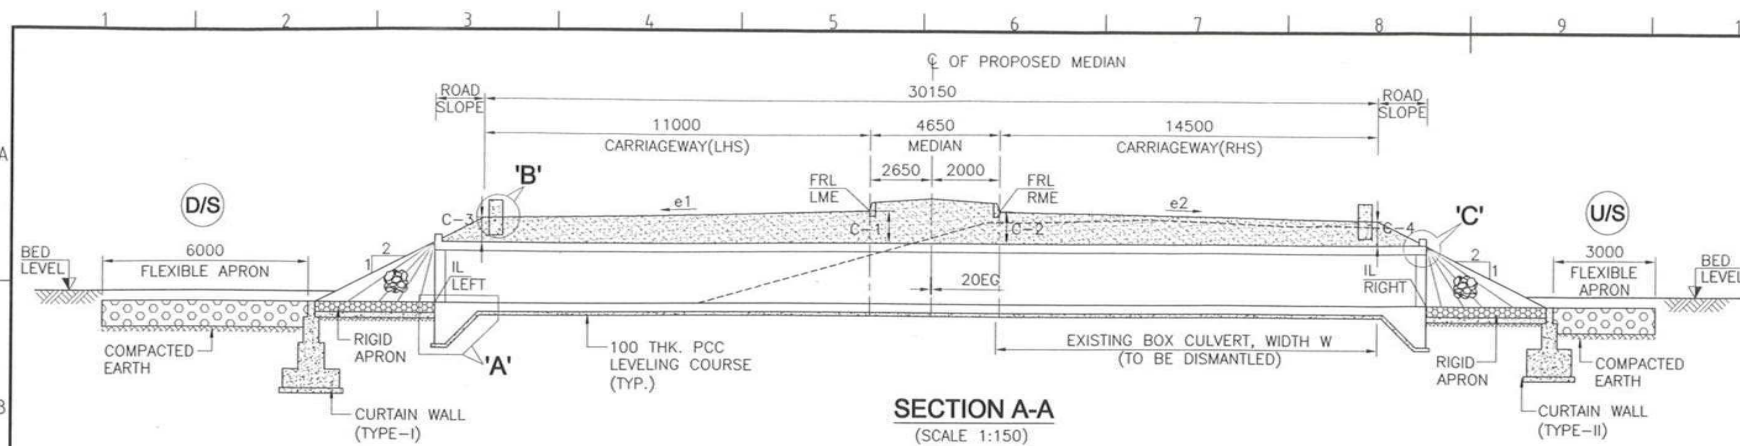

- NOTES:-**
- ALL DIMENSIONS ARE IN MILLIMETERS, LEVELS ARE IN METERS UNLESS OTHERWISE MENTIONED.
 - NO DIMENSION SHALL BE MEASURED FROM THE DRAWINGS. ONLY WRITTEN DIMENSIONS SHALL BE FOLLOWED.
 - THE DRAWING SHALL BE READ IN CONJUNCTION WITH RELEVANT HIGHWAY PLAN AND PROFILE DRAWINGS. FRL, BED LEVEL, CAMBER/SUPERELEVATION AND LAYOUT SHALL ALSO BE VERIFIED AT SITE BEFORE EXECUTION. DISCREPANCIES SHALL BE BROUGHT TO THE NOTICE OF THE ENGINEER FOR REVISION IN DRAWINGS, IF ANY.
 - CHAINAGE OF THE STRUCTURE IS AT THE CENTER LINE OF THE PROPOSED STRUCTURE.
 - THE REINFORCEMENT SHALL BE HYSD BARS OF GRADE DESIGNATION Fe 500D CONFORMING TO IS 1786-2008 & IRC 112-2011.
 - CONCRETE SHALL BE DESIGN MIX WITH A MINIMUM 28 DAYS CHARACTERISTIC CUBE STRENGTH FOR DIFFERENT ELEMENTS AS FOLLOWS:



a. RCC BOX STRUCTURE	- M30
b. PCC LEVELING COURSE	- M15
c. RCC FLY RETURN WALL	- M30
d. PCC CURTAIN WALL	- M20
 - CLEAR COVER TO OUTER STEEL SHALL BE AS FOLLOWS:-

a. SUPERSTRUCTURE	40MM
b. VERTICAL FACE IN CONTACT WITH EARTH	75MM
c. VERTICAL FACE NOT IN CONTACT WITH EARTH	40MM
d. FOUNDATION	75MM
 - BACK FILLING BEHIND WALLS/ABUTMENT SHALL CONSIST OF SELECTED EARTH CONFORMING TO APPENDIX 6 OF IRC:78-2014 HAVING PROPERTIES $C=0$, $\phi=30^\circ$, $\gamma=2.0t/cu.m$.
 - FORMATION LEVEL SHOWN IS AT MEDIAN EDGE.
 - THE STRUCTURE HAS BEEN DESIGNED FOR LIVE LOAD COMBINATIONS CONFORMING TO IRC: 6-2014.
 - THE TOP OF BOTTOM RAFT SHALL BE KEPT MIN. 300MM BELOW LOWEST BED LEVEL. HOWEVER, CHANGE IN CLEAR HEIGHT OF RCC BOX SHALL NOT BE MORE THAN 500MM.
 - ALL SOLID WALLS RETAINING THE EARTH SHALL BE PROVIDED WITH WEEP HOLES (100MM DIA AND SLOPE 1V:20H) STARTING 150MM ABOVE THE GROUND LEVEL AND SPACED 1000MM C/C BOTH HORIZONTALLY AND VERTICALLY IN STAGGERED MANNER.
 - 600MM THICK FILTER MEDIA SHALL BE PROVIDED BEHIND SOLID ABUTMENT WALL & RETURN WALL.
 - CONDITION OF EXPOSURE IS MODERATE.
 - 20MM EXPANSION GAP FILLED WITH COMPRESSIBLE FIBER BOARD SHALL BE PROVIDED BETWEEN ADJACENT RCC BOXES.
 - THE SAFE BEARING CAPACITY AS PER DESIGN IS 6.39t/m². ANY VARIATION ON SITE SHOULD BE INFORMED TO THE DESIGN ENGINEER FOR NECESSARY ACTION.
 - THE LENGTH OF RIGID APRON SHALL BE AS PER ARTICLE 20 OF IRC:SP:13-2004.

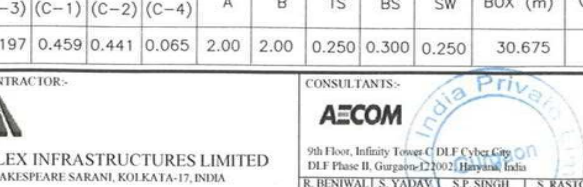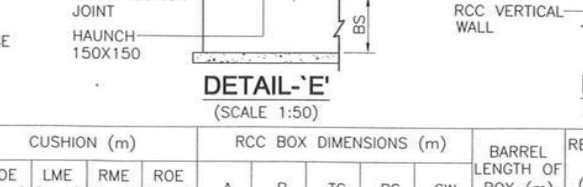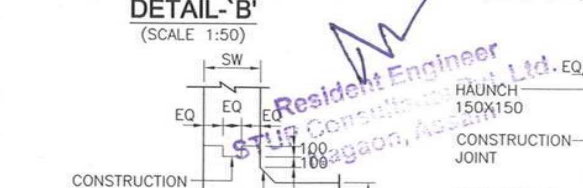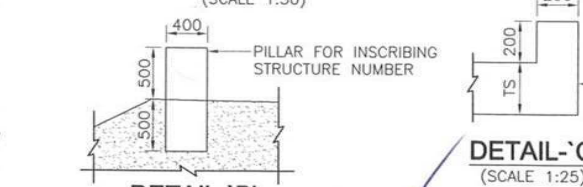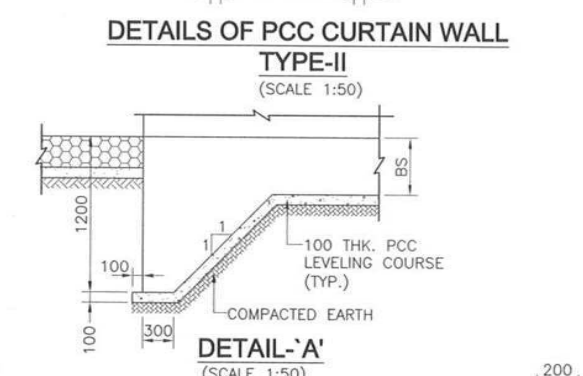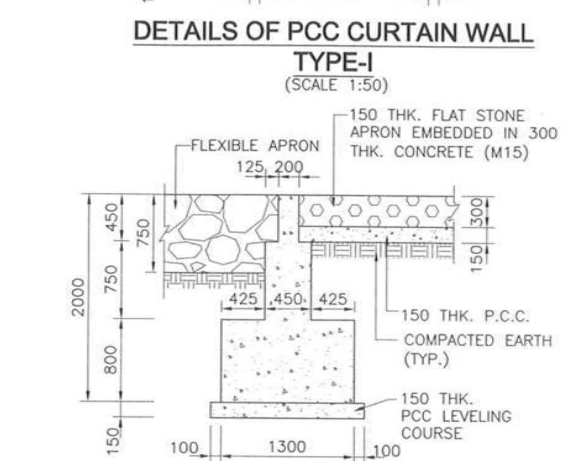

- LEGEND:-**
- FRL - FINISHED ROAD LEVEL
 - BL - BED LEVEL
 - GL - GROUND LEVEL
 - IL - INVERT LEVEL
 - EG - EXPANSION GAP
 - LOE - LEFT OUTER EDGE
 - ROE - RIGHT OUTER EDGE
 - LME - LEFT MEDIAN EDGE
 - RME - RIGHT MEDIAN EDGE
 - THK - THICKNESS
 - U/S - UPSTREAM
 - D/S - DOWNSTREAM

- REFERENCE DRAWINGS:-**
- REINFORCEMENT DETAILS FOR CULVERTS. AECOM-DELD15159-DD-DWG-BG-302+992-01
 - MISCELLANEOUS DWGS. AECOM-DELD15159-MISC-01

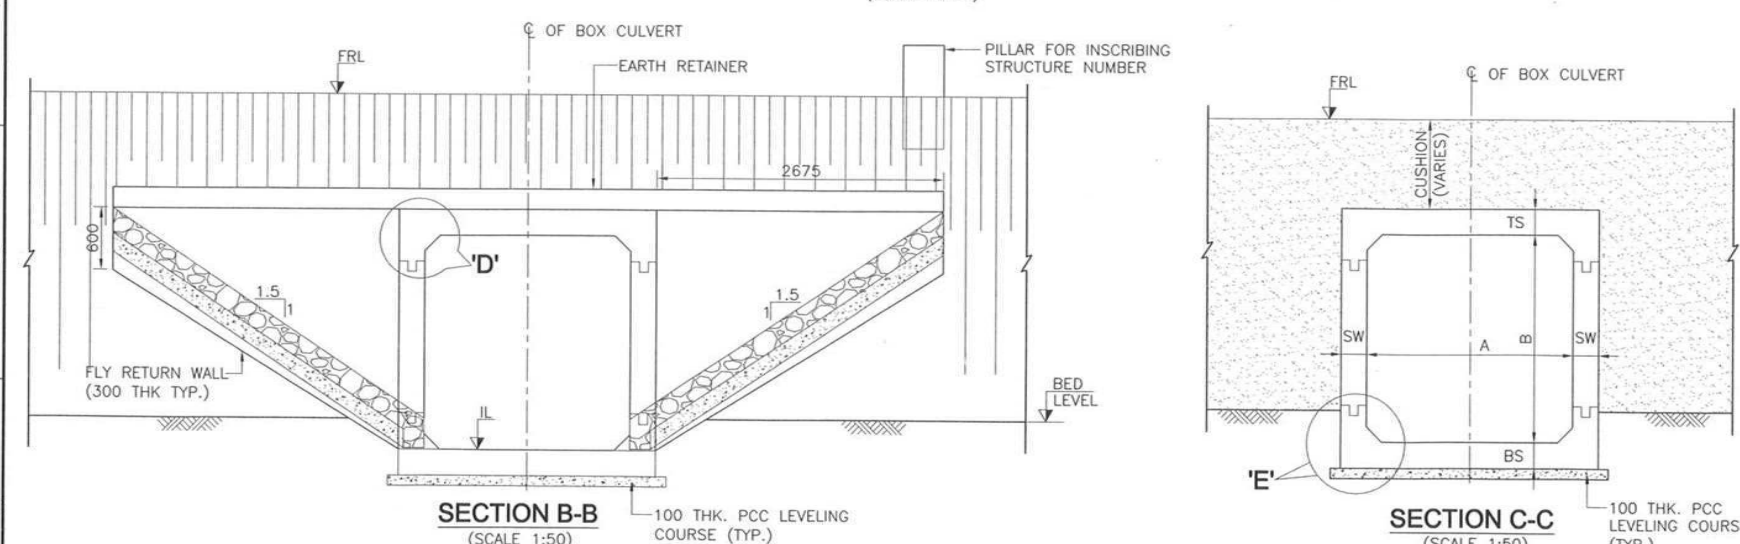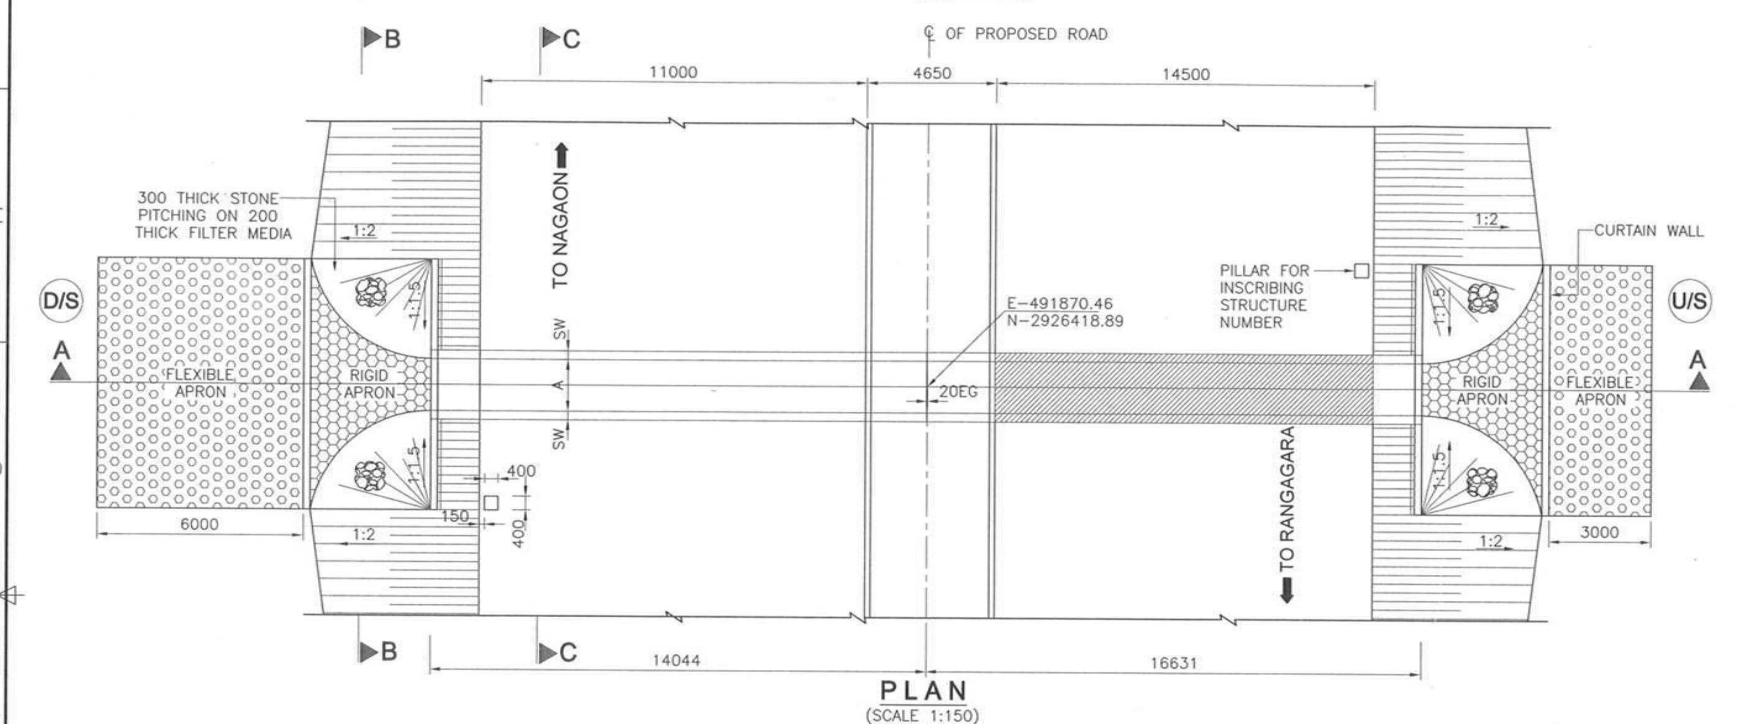

SCHEDULE OF BOX CULVERT

S.No.	EXISTING KM.	DESIGN CH.	EXISTING SPAN NOS. x SPAN x HT.	EXISTING CULVERT	EXISTING WIDTH, W (m)	SKEW	PROPOSAL	PROPOSED STRUCTURE	PROPOSED SPAN (NOS.xSPAN xHT.)	FRL		CAMBER/SUPERELEVATION		BED LEVEL		INVERT LEVEL		TCS	FLOW OF DIRECTION	CUSHION (m)				RCC BOX DIMENSIONS (m)					BARREL LENGTH OF BOX (m)	REINFORCEMENT CATEGORY (REFER REINF. DRAWING)
										LME	RME	LEFT (e1)	RIGHT (e2)	LEFT	RIGHT	LEFT	RIGHT			LOE (C-3)	LME (C-1)	RME (C-2)	ROE (C-4)	A	B	TS	BS	SW		
1	302+730	302+992	1 x 2.0 x 2.0	BOX CULVERT	11.7	0	RECONSTRUCTION	BOX CULVERT	1 x 2.0 x 2.0	67.831	67.831	-2.50	-2.50	65.719	65.789	65.109	65.153	TYPE-4	R-L	0.197	0.459	0.441	0.065	2.00	2.00	0.250	0.300	0.250	30.675	2A

CLIENT:- NATIONAL HIGHWAYS & INFRASTRUCTURE (Development Corporation Ltd)

AUTHORITY'S ENGINEER:- STUP Consultants P. Ltd & Ayoleeza Consultants P. Ltd

PROOF CHECKED CONSULTANT:- CE TESTING Company Pvt. Ltd

SAFETY CONSULTANT:- Chaitanya Projects Consultancy Pvt. Ltd

PROJECT: FOUR LANE OF NH-37 FROM RANGAGARA TO KALIABOR TINIALI (CH: 297.000 KM TO CH: 315.315 KM) IN NAGAON DISTRICT IN THE STATE OF ASSAM UNDER SARDP-NE, PHASE A ON EPC MODE

EPC CONTRACTOR:- SIMPLEX INFRASTRUCTURES LIMITED


CONSULTANTS:- AECOM

SCALE:- 1:1000


TITLE:- GENERAL ARRANGEMENT DRAWING FOR RCC BOX CULVERT AT CH. 302+992 (SCH. CH. 302+730)

DRAWING NO.: AECOM-DELD15159-DD-DWG-BG-302+992-GAD-01


REV.: R1

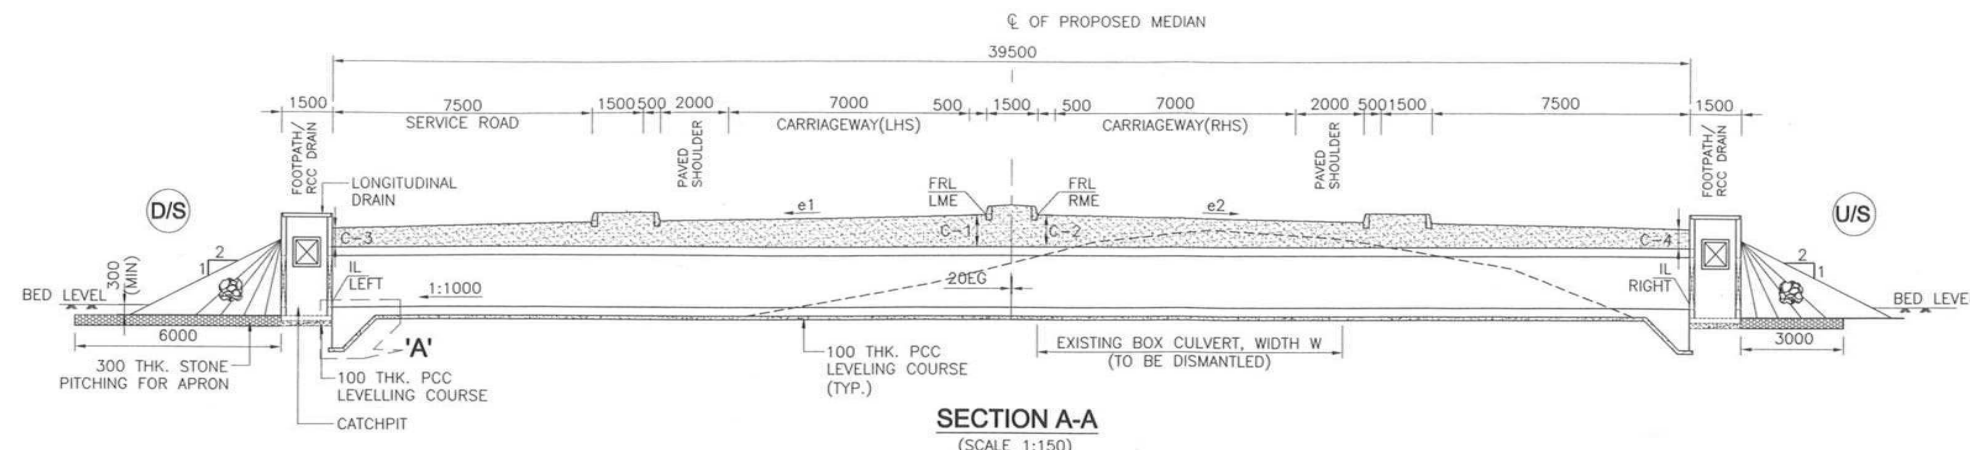

SECTION A-A
(SCALE 1:150)

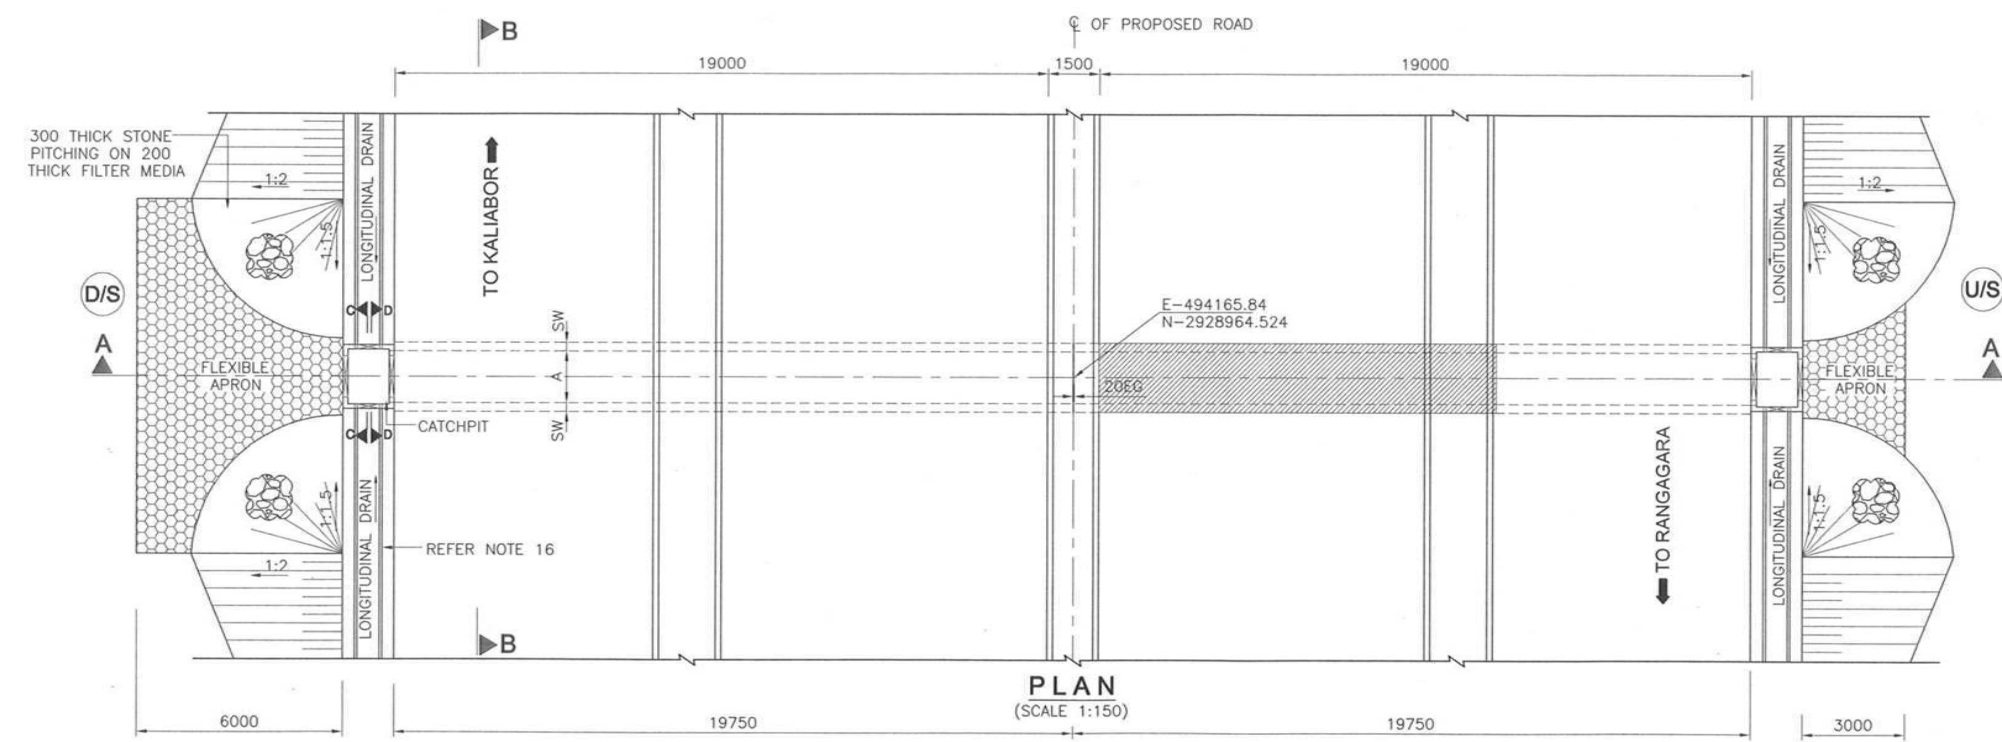

PLAN
(SCALE 1:150)

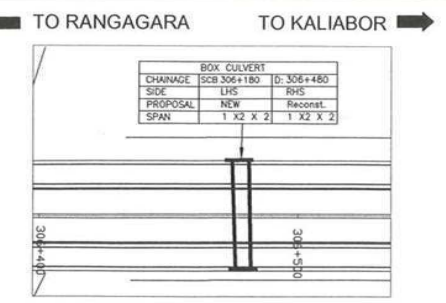

KEY PLAN

NOTES:-

- ALL DIMENSIONS ARE IN MILLIMETERS, LEVELS ARE IN METERS UNLESS OTHERWISE MENTIONED.
- NO DIMENSION SHALL BE MEASURED FROM THE DRAWINGS. ONLY WRITTEN DIMENSIONS SHALL BE FOLLOWED.
- THE DRAWING SHALL BE READ IN CONJUNCTION WITH RELEVANT HIGHWAY PLAN AND PROFILE DRAWINGS. FRL, BED LEVEL, CAMBER/SUPERELEVATION AND LAYOUT SHALL ALSO BE VERIFIED AT SITE BEFORE EXECUTION. DISCREPANCIES SHALL BE BROUGHT TO THE NOTICE OF THE ENGINEER FOR REVISION IN DRAWINGS, IF ANY.
- CHAINAGE OF THE STRUCTURE IS AT THE CENTER LINE OF THE PROPOSED STRUCTURE.
- THE REINFORCEMENT SHALL BE HYSD BARS OF GRADE DESIGNATION Fe 500D CONFORMING TO IS 1786-2008 & IRC 112-2011.
- CONCRETE SHALL BE DESIGN MIX WITH A MINIMUM 28 DAYS CHARACTERISTIC CUBE STRENGTH FOR DIFFERENT ELEMENTS AS FOLLOWS:
a. RCC BOX STRUCTURE - M30
b. PCC LEVELLING COURSE - M15
c. RCC FLY RETURN WALL - M30
d. PCC CURTAIN WALL - M20
- CLEAR COVER TO OUTER STEEL SHALL BE AS FOLLOWS:-
a. SUPERSTRUCTURE - 40MM
b. VERTICAL FACE IN CONTACT WITH EARTH - 75MM
c. VERTICAL FACE NOT IN CONTACT WITH EARTH - 40MM
d. FOUNDATION - 75MM
- BACK FILLING BEHIND WALLS/ABUTMENT SHALL CONSIST OF SELECTED EARTH CONFORMING TO APPENDIX 6 OF IRC:78-2014 HAVING PROPERTIES $C=0$, $\phi=30^\circ$, $\gamma=2.0t/cu.m$.
- FORMATION LEVEL SHOWN IS AT MEDIAN EDGE.
- THE STRUCTURE HAS BEEN DESIGNED FOR LIVE LOAD COMBINATIONS CONFORMING TO IRC: 6-2014.
- THE TOP OF BOTTOM RAFT SHALL BE KEPT MIN. 300MM BELOW LOWEST BED LEVEL. HOWEVER, CHANGE IN CLEAR HEIGHT OF RCC BOX SHALL NOT BE MORE THAN 500MM.
- ALL SOLID WALLS RETAINING THE EARTH SHALL BE PROVIDED WITH WEEP HOLES (100MM DIA AND SLOPE 1V:20H) STARTING 150MM ABOVE THE GROUND LEVEL AND SPACED 1000MM C/C BOTH HORIZONTALLY AND VERTICALLY IN STAGGERED MANNER.
- 600MM THICK FILTER MEDIA SHALL BE PROVIDED BEHIND SOLID ABUTMENT WALL & RETURN WALL.
- CONDITION OF EXPOSURE IS MODERATE.
- 20MM EXPANSION GAP FILLED WITH COMPRESSIBLE FIBER BOARD SHALL BE PROVIDED BETWEEN ADJACENT RCC BOXES.
- THE SAFE BEARING CAPACITY AS PER DESIGN IS $6.39t/m^2$. ANY VARIATION ON SITE SHOULD BE INFORMED TO THE DESIGN ENGINEER FOR NECESSARY ACTION.
- THE LENGTH OF RIGID APRON SHALL BE AS PER ARTICLE 20 OF IRC:SP:13-2004.

LEGEND:-

- FRL - FINISHED ROAD LEVEL
- BL - BED LEVEL
- GL - GROUND LEVEL
- IL - INVERT LEVEL
- EG - EXPANSION GAP
- LOE - LEFT OUTER EDGE
- ROE - RIGHT OUTER EDGE
- LME - LEFT MEDIAN EDGE
- RME - RIGHT MEDIAN EDGE
- THK - THICKNESS
- U/S - UPSTREAM
- D/S - DOWNSTREAM

REFERENCE DRAWINGS:-

- REINFORCEMENT DETAILS FOR CULVERTS
AECOM-DLD15159-DD-DWG-BC-01
- MISCELLANEOUS DWGS.
AECOM-DLD15159-MISC-01

SCHEDULE OF BOX CULVERT







S.No.	EXISTING KM.	DESIGN CH.	EXISTING SPAN (NOS. x C/C OF EXP.)	EXISTING CULVERT	EXISTING WIDTH, W (m)	SKEW	PROPOSAL	PROPOSED STRUCTURE	PROPOSED SPAN (NOS. x L)	CARRIAGEWAY	FRL		CAMBER/SUPERELEVATION		BED LEVEL		INVERT LEVEL		TCS	FLOW OF DIRECTION	CUSHION (m)				RCC BOX DIMENSIONS (m)					BARREL LENGTH OF BOX (m)	REINFORCEMENT CATEGORY (REFER REINF. DRAWING)
											LME	RME	LEFT (e1)	RIGHT (e2)	LEFT	RIGHT	LEFT	RIGHT			LOE (C-3)	LME (C-1)	RME (C-2)	ROE (C-4)	A	B	TS	BS	SW		
1	306+180	306+480	1 x 2.0 x 2.0	BOX CULVERT	11.6	0	RECONSTRUCTION	BOX CULVERT	1 x 2.0 x 2.0	MAIN CARRIAGEWAY SERVICE ROAD*	68.166	68.166	-2.500	-2.500	65.339	65.453	65.039	65.082	TYPE-7	R-L	0.628	0.856	0.855	0.608	2.000	2.000	0.250	0.300	0.250	39.500	2A
											68.166	68.166	-2.500	-2.500							0.639	0.867	0.843	0.597							

AP Saha
Design Director
(AECOM)

CLIENT:- NATIONAL HIGHWAYS & INFRASTRUCTURE (Development Corporation Ltd)		AUTHORITY'S ENGINEER:- STUP Consultants P. Ltd & Ayoleeza Consultants P. Ltd.		PROOF CHECKED CONSULTANT:- CE TESTING Company Pvt. Ltd.		SAFETY CONSULTANT:- Chaitanya Projects Consultancy Pvt. Ltd.		PROJECT:- FOUR LANING OF NH-37 FROM RANGAGARA TO KALIABOR TINIALI (CH: 297.000 KM TO CH: 315.315 KM) IN NAGAOON DISTRICT IN THE STATE OF ASSAM UNDER SARDP-NE, PHASE A ON EPC MODE		EPC CONTRACTOR:- SIMPLEX INFRASTRUCTURES LIMITED 27, SHAKESPEARE SARANI, KOLKATA-71, INDIA		CONSULTANTS:- AECOM 9th Floor, Infinity Tower, C-1 DLF Cyber City, DLF Phase II, Gurgaon-122002, Haryana, India		SCALE:- 1:1000		TITLE:- GENERAL ARRANGEMENT DRAWING FOR RCC BOX CULVERT AT CH. 306+480 (SCH. CH. 306+180)	
AUTHORISED SIGNATORY 		AUTHORISED SIGNATORY 		AUTHORISED SIGNATORY 		AUTHORISED SIGNATORY 		AUTHORISED SIGNATORY 		AUTHORISED SIGNATORY 		AUTHORISED SIGNATORY 		AUTHORISED SIGNATORY 			
DATE 12/12/17		DATE 12/12/17		DATE 12/12/17		DATE 12/12/17		DATE 12/12/17		DATE 12/12/17		DATE 12/12/17		DATE 12/12/17			

AP Saha
Design Director
(AECOM)

AP Saha
Design Director
(AECOM)

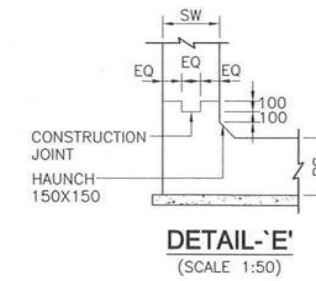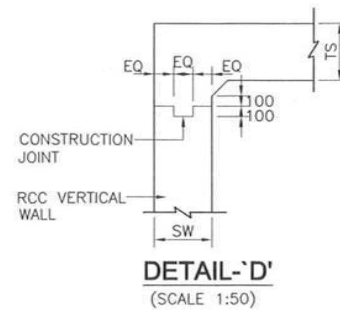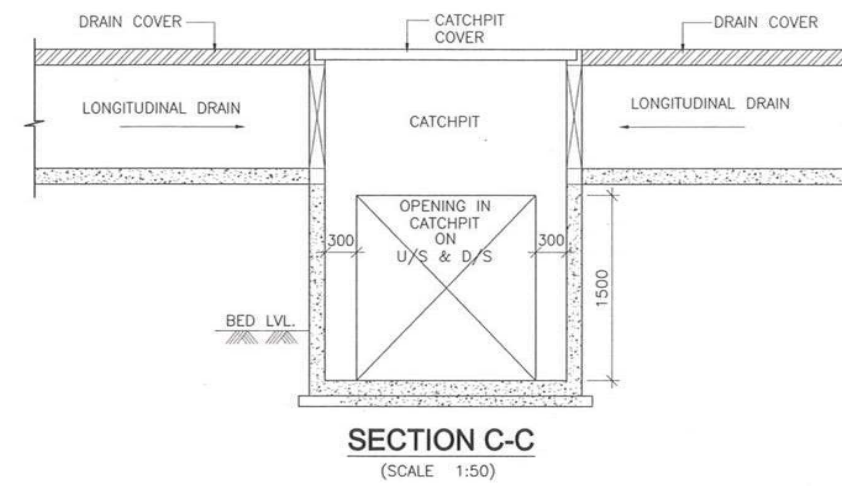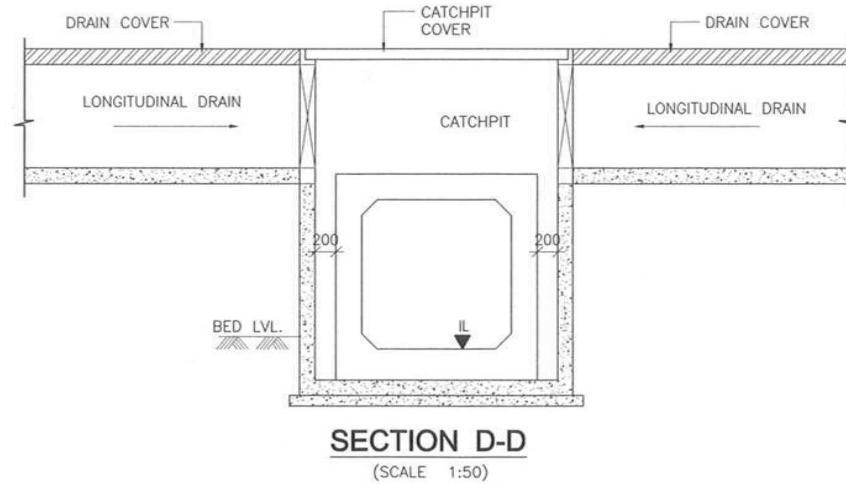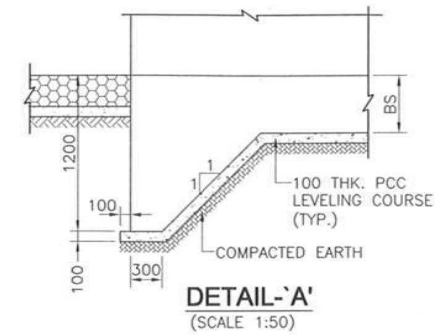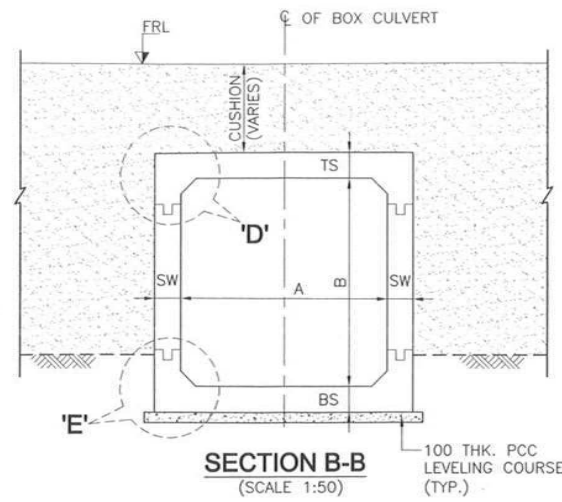


Resident Engineer
STUP Consultants Pvt. Ltd.
Nagaon, Assam

AP Saha
Design Director
(AECOM)

CLIENT:- NATIONAL HIGHWAYS & INFRASTRUCTURE (Development Corporation Ltd)	AUTHORITY'S ENGINEER: STUP Consultants P. Ltd & Ayoleeza Consultants P. Ltd.	PROOF CHECKED CONSULTANT:- CE TESTING Company Pvt. Ltd.	SAFETY CONSULTANT:- Chaitanya Projects Consultancy Pvt. Ltd.	PROJECT: FOUR LANING OF NH-37 FROM RANGAGARA TO KALIABOR TINIALI (CH: 297.000 KM TO CH: 315.315 KM) IN NAGAON DISTRICT IN THE STATE OF ASSAM UNDER SARDP-NE, PHASE A ON EPC MODE	EPC CONTRACTOR:- SIMPLEX INFRASTRUCTURES LIMITED 27, SHAKESPEARE SARANI, KOLKATA-17, INDIA	CONSULTANTS:- AECOM 9th Floor, Infinity Tower C, DLF Cyber City, DLF Phase II, Gurgaon-122002, Haryana, India	SCALE:- 1 : 1000 TITLE:- GENERAL ARRANGEMENT DRAWING FOR RCC BOX CULVERT AT CH. 306+480 (SCH. CH. 306+180) DRAWING NO:- AECOM-DELD15159-DD-DWG-BC-306+480-GAD-01 REV. R1
---	--	---	--	---	--	---	--

**GENERAL ARRANGEMENT
DRAWING
FOR FLYOVER
AT CH. 314+992**

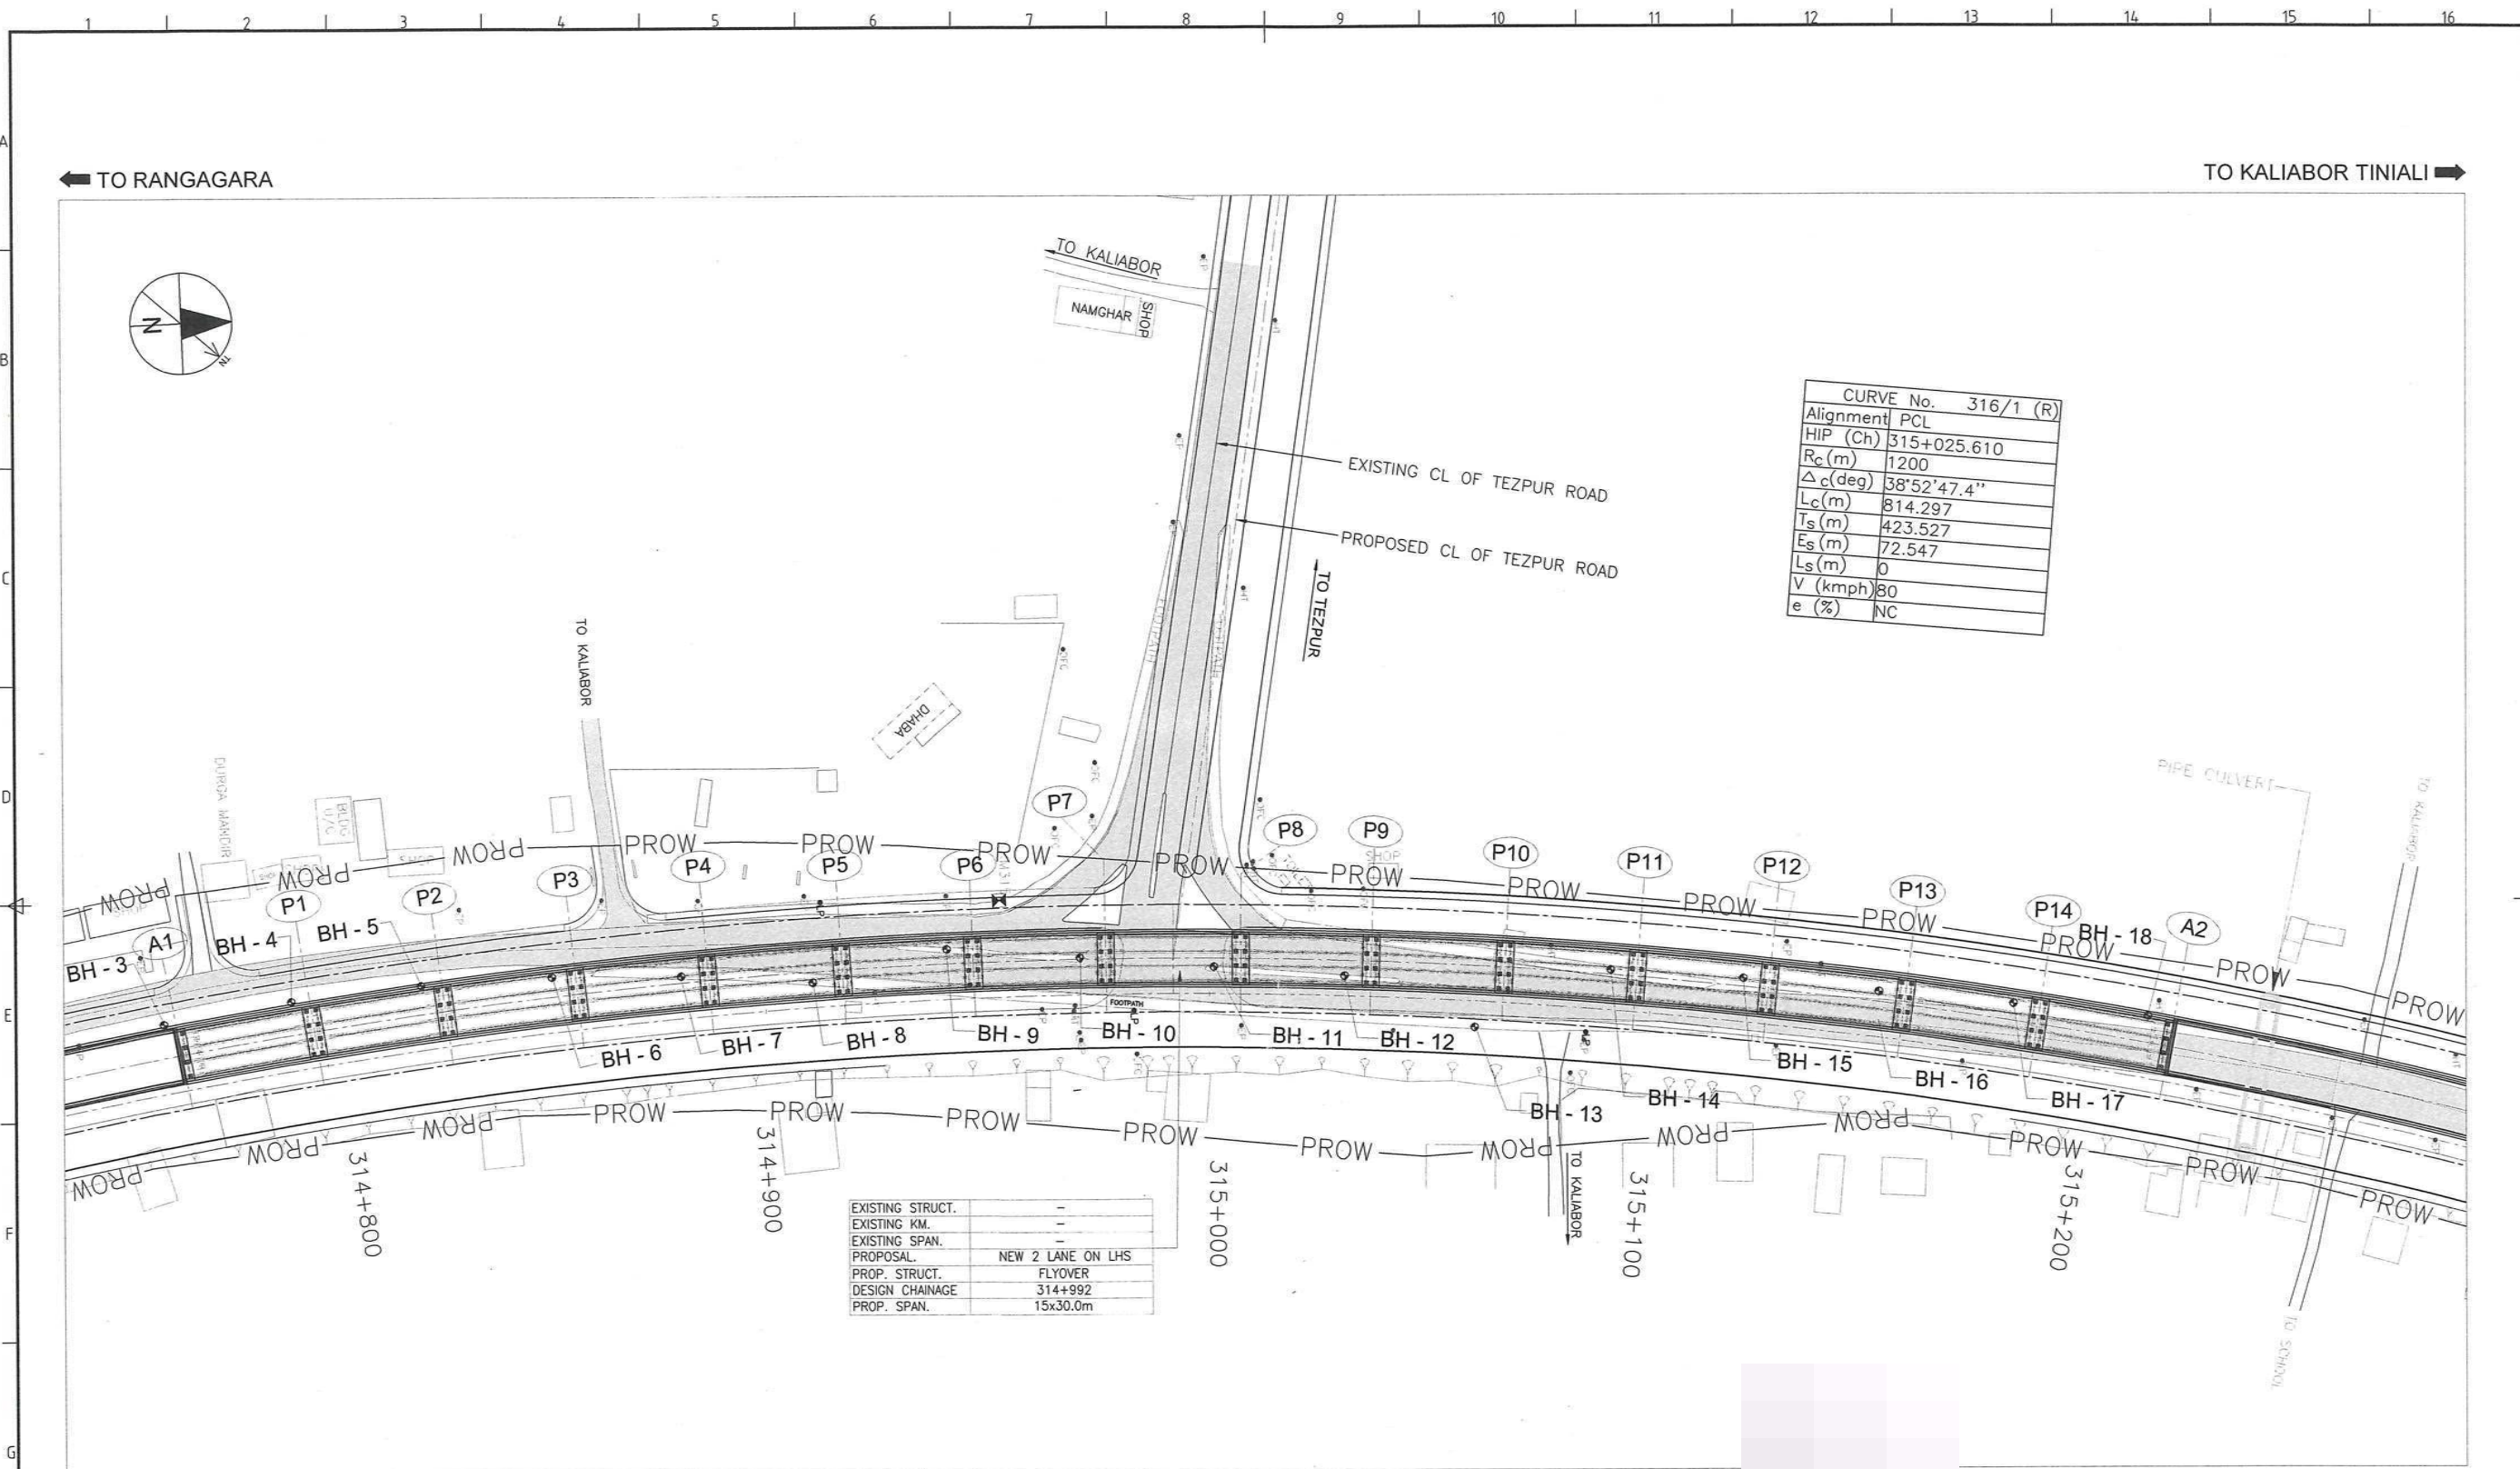

KEY PLAN


FOR APPROVAL			
R1	10-08-2018	Shifting of Junction as per NHIDCL's requirement	
R0	22-11-2017	FIRST SUBMISSION	
Rev.	Date	Description on Revisions	
Revisions			

CLIENT:- NATIONAL HIGHWAYS & INFRASTRUCTURE DEVELOPMENT CORPORATION LTD	AUTHORITY'S ENGINEER:- STUP Consultants P. Ltd & Ayoleeza Consultants P. Ltd.	PROOF CHECK CONSULTANT:- CETEST CE TESTING COMPANY PVT. LTD.	SAFETY CONSULTANT:- Chaitanya Projects Consultancy Pvt. Ltd	PROJECT:- FOUR LANING OF NH-37 FROM RANGAGARA TO KALIABOR TINIALI (CH: 297.000 KM TO CH: 315.315 KM) IN NAGAON DISTRICT IN THE STATE OF ASSAM UNDER SARDP-NE, PHASE A ON EPC MODE	EPC CONTRACTOR:- SIMPLEX INFRASTRUCTURES LIMITED 27, SHAKESPEARE SARANI, KOLKATA-71, INDIA	CONSULTANTS:- AECOM 9th Floor, Infinity Tower C DLF Cyber City, DLF Phase II, Gurgaon-122002, Haryana, India	SCALE:- AS SHOWN	TITLE:- GENERAL ARRANGEMENT DRAWING FOR FLYOVER AT CH. 314+992 (SCH. B CH. 314+747)
	AUTHORISED SIGNATORY 	DATE 23/11/18	AUTHORISED SIGNATORY 	DATE 23/11/18	AUTHORISED SIGNATORY 	DATE 23/11/18	DESIGN 	CHECKED BY

DRAWING NO.:- AECOM-DELD15159-DD-DWG-FO-314+992-GAD-01 (SH 1 OF 6)	
--	--


TO RANGAGARA

TO KALIABOR TINIALI

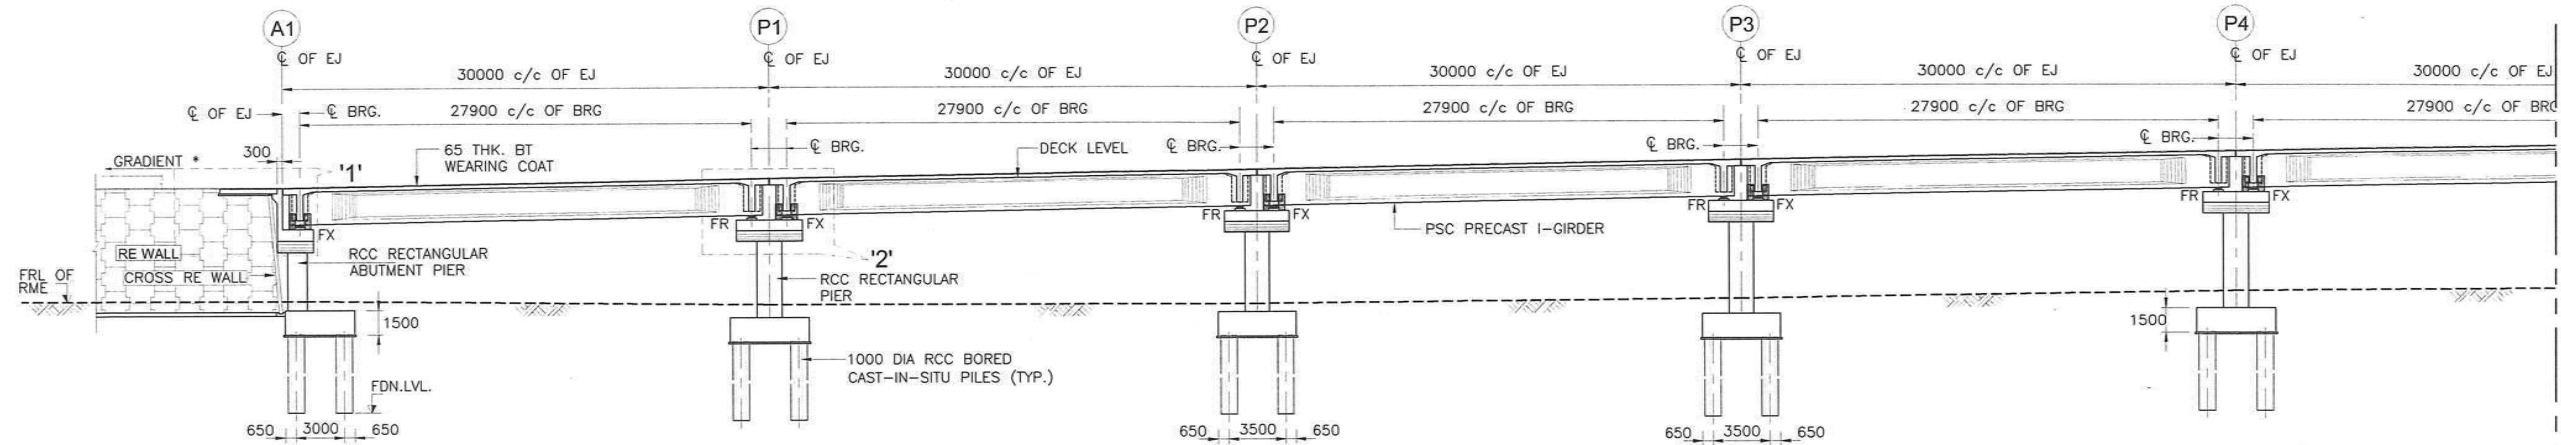

FRL	73.711	74.307	74.903	75.498	76.076
FRL OF RME	68.352	68.340	68.364	68.431	68.509
PILE CAP TOP	67.602	67.590	67.614	67.681	67.759
FOUNDING LVL.	36.102	36.090	36.114	36.181	36.259
DESIGN CHAINAGE AT PROPOSED CL	314+768.523	314+798.324	314+828.126	314+857.927	314+887.728

LONGITUDINAL ELEVATION
(SCALE : 1:300)

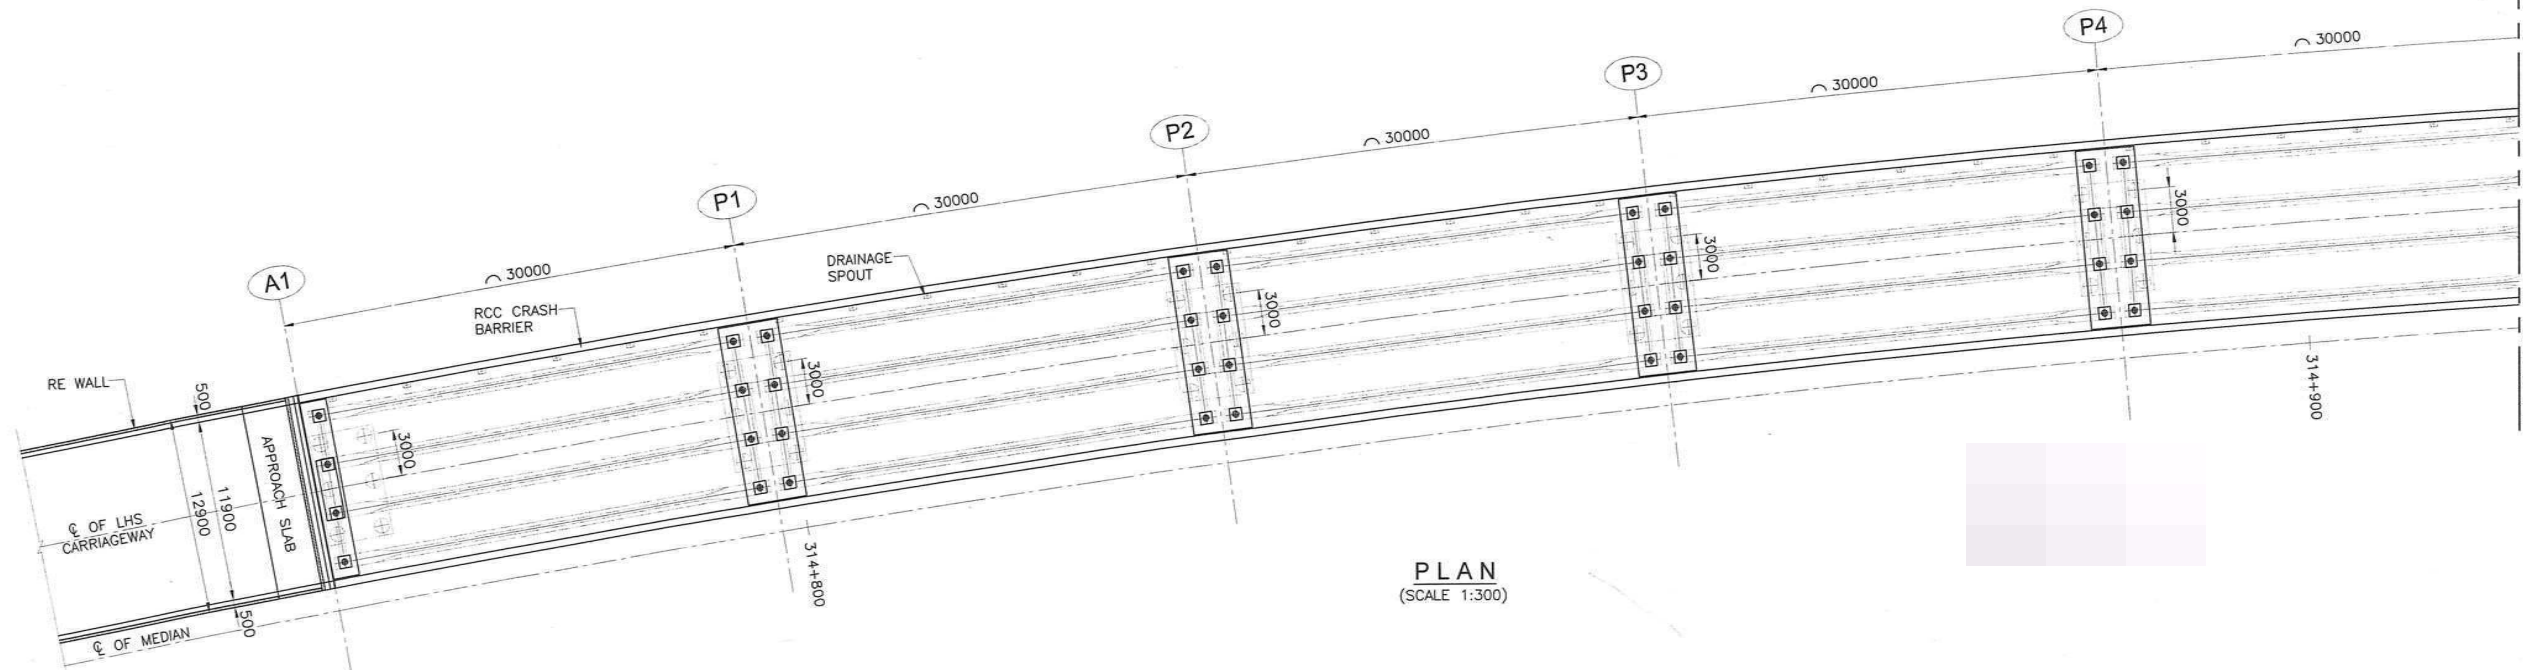


PLAN
(SCALE 1:300)


FOR APPROVAL

R1	10-08-2018	Shifting of Junction as per NHIDCL's requirement
R0	22-11-2017	FIRST SUBMISSION
Rev.	Date	Description on Revisions
		Revisions

CLIENT:- NATIONAL HIGHWAYS & INFRASTRUCTURE DEVELOPMENT CORPORATION LTD	AUTHORITY'S ENGINEER: STUP Consultants P. Ltd. & Ayoleeza Consultants P. Ltd.	PROOF CHECK CONSULTANT:- CETEST KOLKATA CIVIL ENGINEERING PVT. LTD.	SAFETY CONSULTANT:- Chaitanya Projects Consultancy Pvt. Ltd	PROJECT: FOUR LANING OF NH-37 FROM RANGAGARA TO KALIABOR TINIALI (CH: 297.000 KM TO CH: 315.315 KM) IN NAGAON DISTRICT IN THE STATE OF ASSAM UNDER SARDP-NE, PHASE A ON EPC MODE	EPC CONTRACTOR:- SIMPLEX INFRASTRUCTURES LIMITED 27, SHAKESPEARE SARANI, KOLKATA-71, INDIA	CONSULTANTS:- AECOM 9th Floor, Infinity Tower C DLF Cyber City DLF Phase II, Gurgaon-122002, Haryana, India	SCALE:- AS SHOWN	TITLE:- GENERAL ARRANGEMENT DRAWING FOR FLYOVER AT CH. 314+992 (SCH. B CH. 314+747)
	AUTHORISED SIGNATORY _____ DATE _____	AUTHORISED SIGNATORY _____ DATE _____	AUTHORISED SIGNATORY _____ DATE _____	AUTHORISED SIGNATORY _____ DATE _____	DRAWING NO.:- AECOM-DEL015159-DD-DWG-FO-314+992-GAD-01 (SH 2 OF 6)			

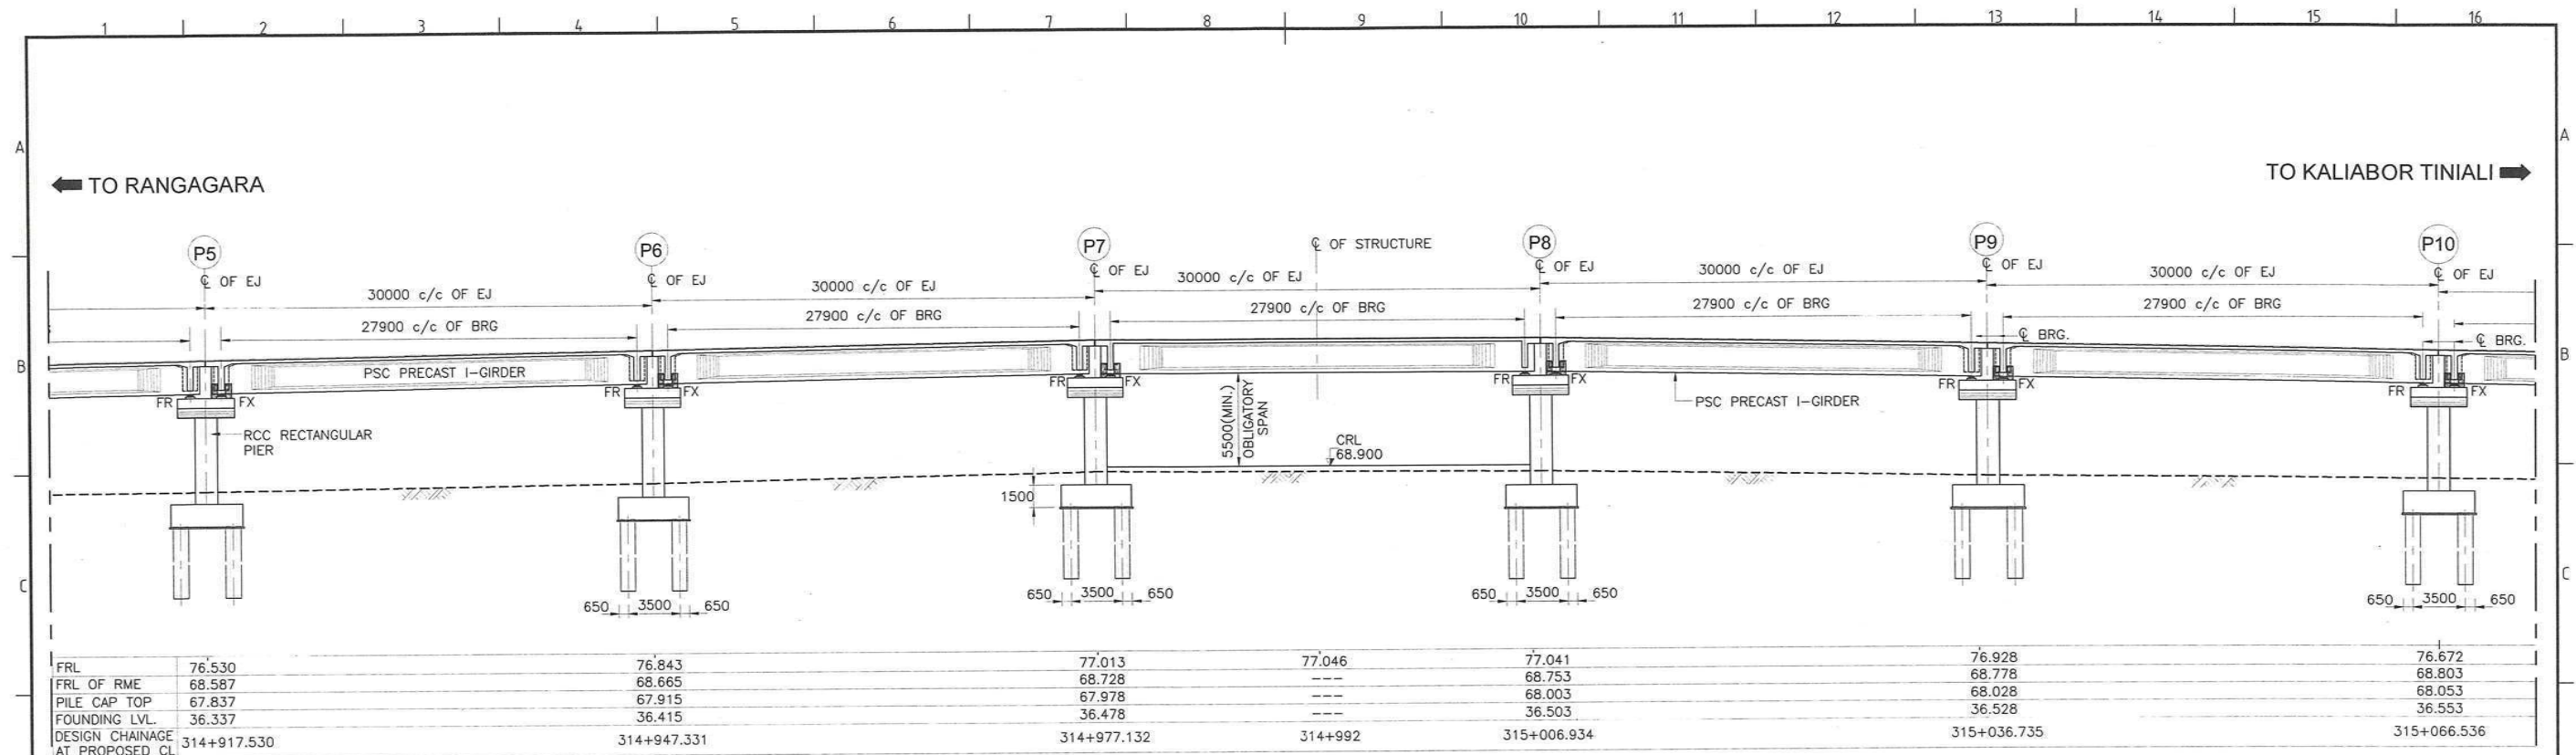


LONGITUDINAL ELEVATION
(SCALE : 1:300)

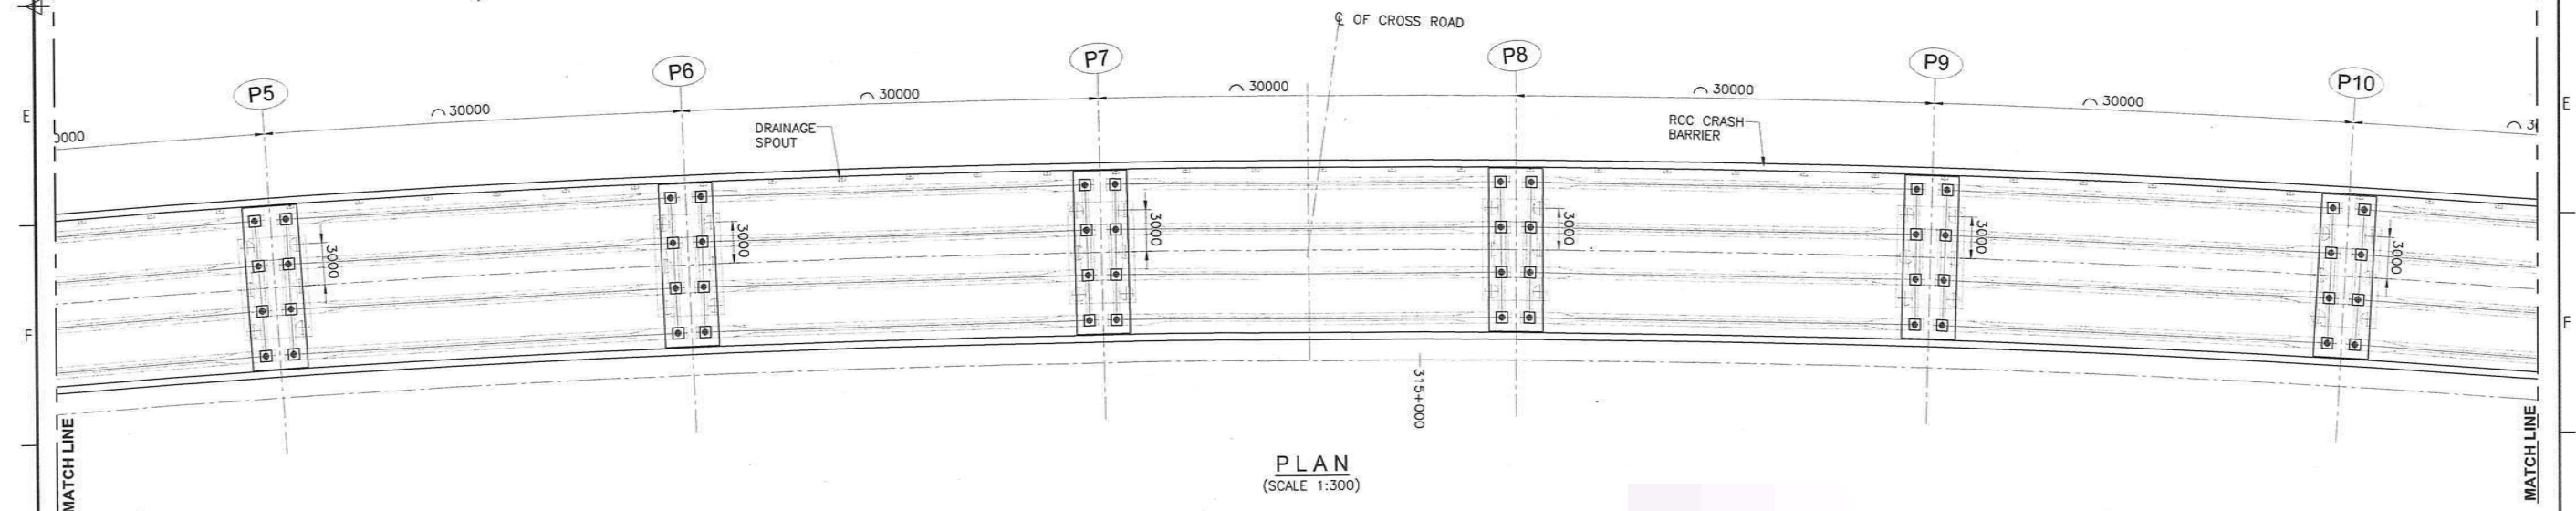


PLAN
(SCALE 1:300)

CLIENT:-		AUTHORITY'S ENGINEER:		PROOF CHECK CONSULTANT:		SAFETY CONSULTANT:-		PROJECT:		EPC CONTRACTOR:-		CONSULTANTS:-		FOR APPROVAL										
NATIONAL HIGHWAYS & INFRASTRUCTURE DEVELOPMENT CORPORATION LTD		STUP Consultants P. Ltd & Ayoleeza Consultants P. Ltd.		CETEST KOLKATA		Chaitanya Projects Consultancy Pvt. Ltd		FOUR LANING OF NH-37 FROM RANGAGARA TO KALIABOR TINIALI (CH: 297.000 KM TO CH: 315.315 KM) IN NAGAON DISTRICT IN THE STATE OF ASSAM UNDER SARDP-NE, PHASE A ON EPC MODE		SIMPLEX INFRASTRUCTURES LIMITED 27, SHAKESPEARE SARANI, KOLKATA-71, INDIA		AECOM 9th Floor, Infinity Tower C DLF Cyber City DLF Phase II, Gurgaon-122002, Haryana-India		<table border="1"> <tr> <td>R1</td> <td>10-08-2018</td> <td>Shifting of Junction as per NHIDCL's requirement</td> </tr> <tr> <td>R0</td> <td>22-11-2017</td> <td>FIRST SUBMISSION</td> </tr> <tr> <td>Rev.</td> <td>Date</td> <td>Description on Revisions</td> </tr> </table>		R1	10-08-2018	Shifting of Junction as per NHIDCL's requirement	R0	22-11-2017	FIRST SUBMISSION	Rev.	Date	Description on Revisions
R1	10-08-2018	Shifting of Junction as per NHIDCL's requirement																						
R0	22-11-2017	FIRST SUBMISSION																						
Rev.	Date	Description on Revisions																						
AUTHORISED SIGNATORY		AUTHORISED SIGNATORY		AUTHORISED SIGNATORY		AUTHORISED SIGNATORY		AUTHORISED SIGNATORY		AUTHORISED SIGNATORY		AUTHORISED SIGNATORY		<table border="1"> <tr> <td colspan="2">DRAWN</td> <td colspan="2">DESIGN</td> <td colspan="2">CHECKED BY</td> <td colspan="2">APPROVED BY</td> </tr> </table>		DRAWN		DESIGN		CHECKED BY		APPROVED BY		
DRAWN		DESIGN		CHECKED BY		APPROVED BY																		
DATE		DATE		DATE		DATE		DATE		DATE		DATE		<table border="1"> <tr> <td colspan="2">DRAWING NO.:-</td> <td colspan="2">AECOM-DELD15159-DD-DWG-FO-314+992-GAD-01 (SH 3 OF 6)</td> </tr> </table>		DRAWING NO.:-		AECOM-DELD15159-DD-DWG-FO-314+992-GAD-01 (SH 3 OF 6)						
DRAWING NO.:-		AECOM-DELD15159-DD-DWG-FO-314+992-GAD-01 (SH 3 OF 6)																						

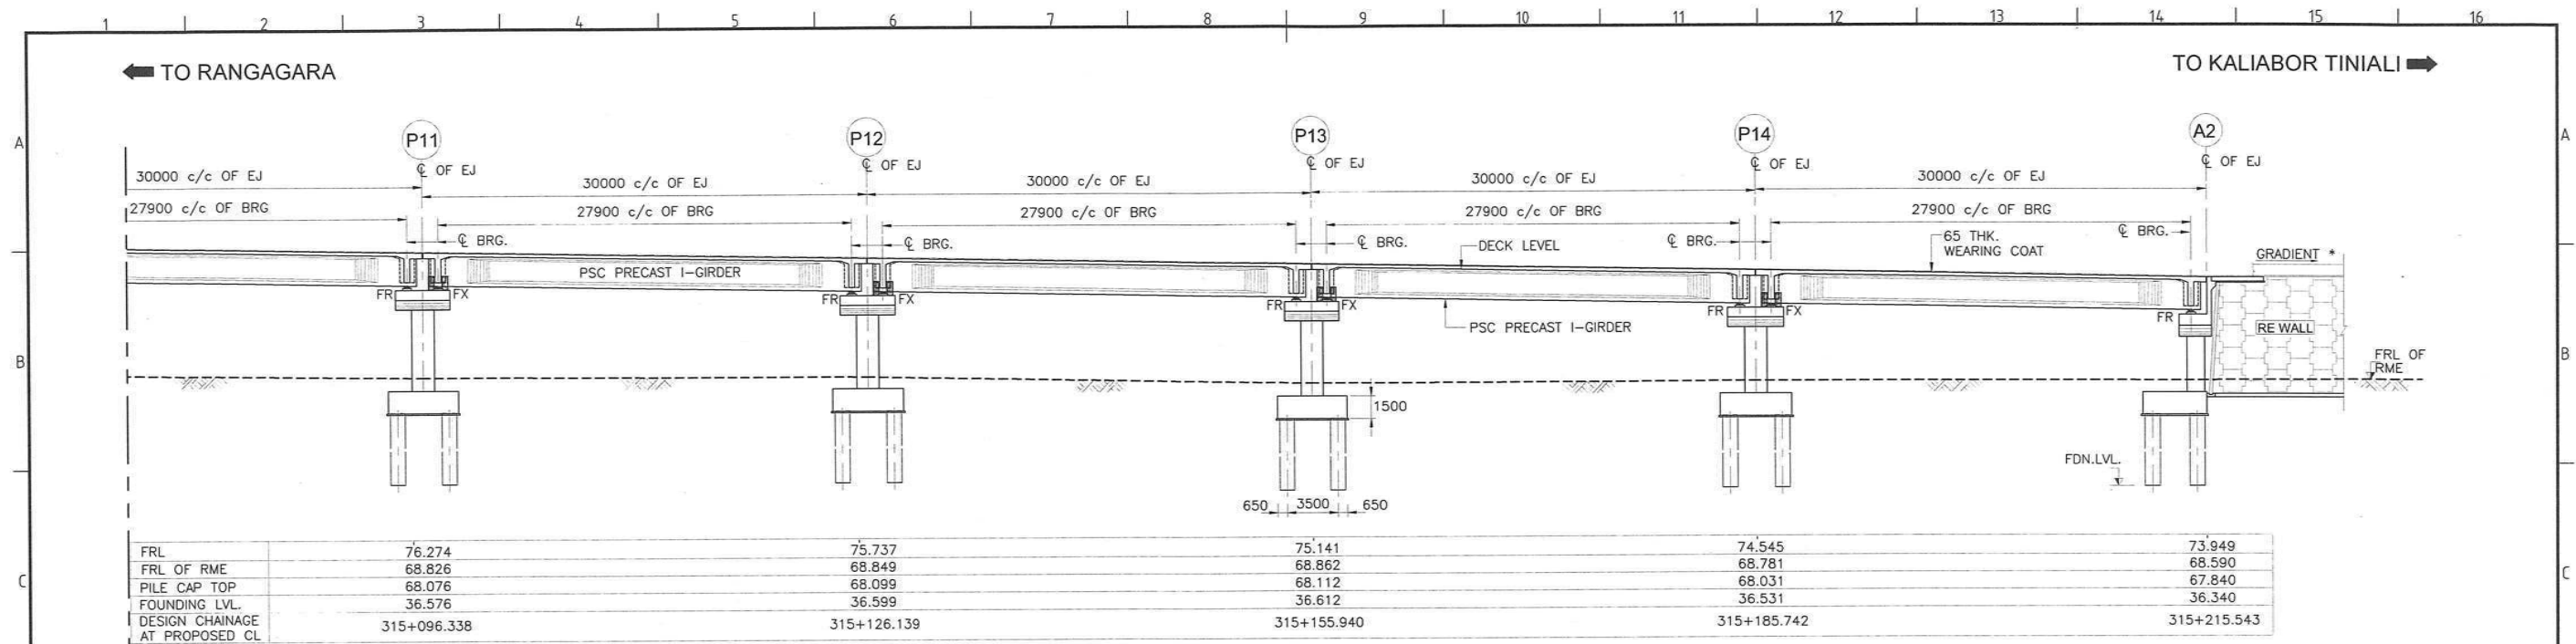

LONGITUDINAL ELEVATION
(SCALE : 1:300)




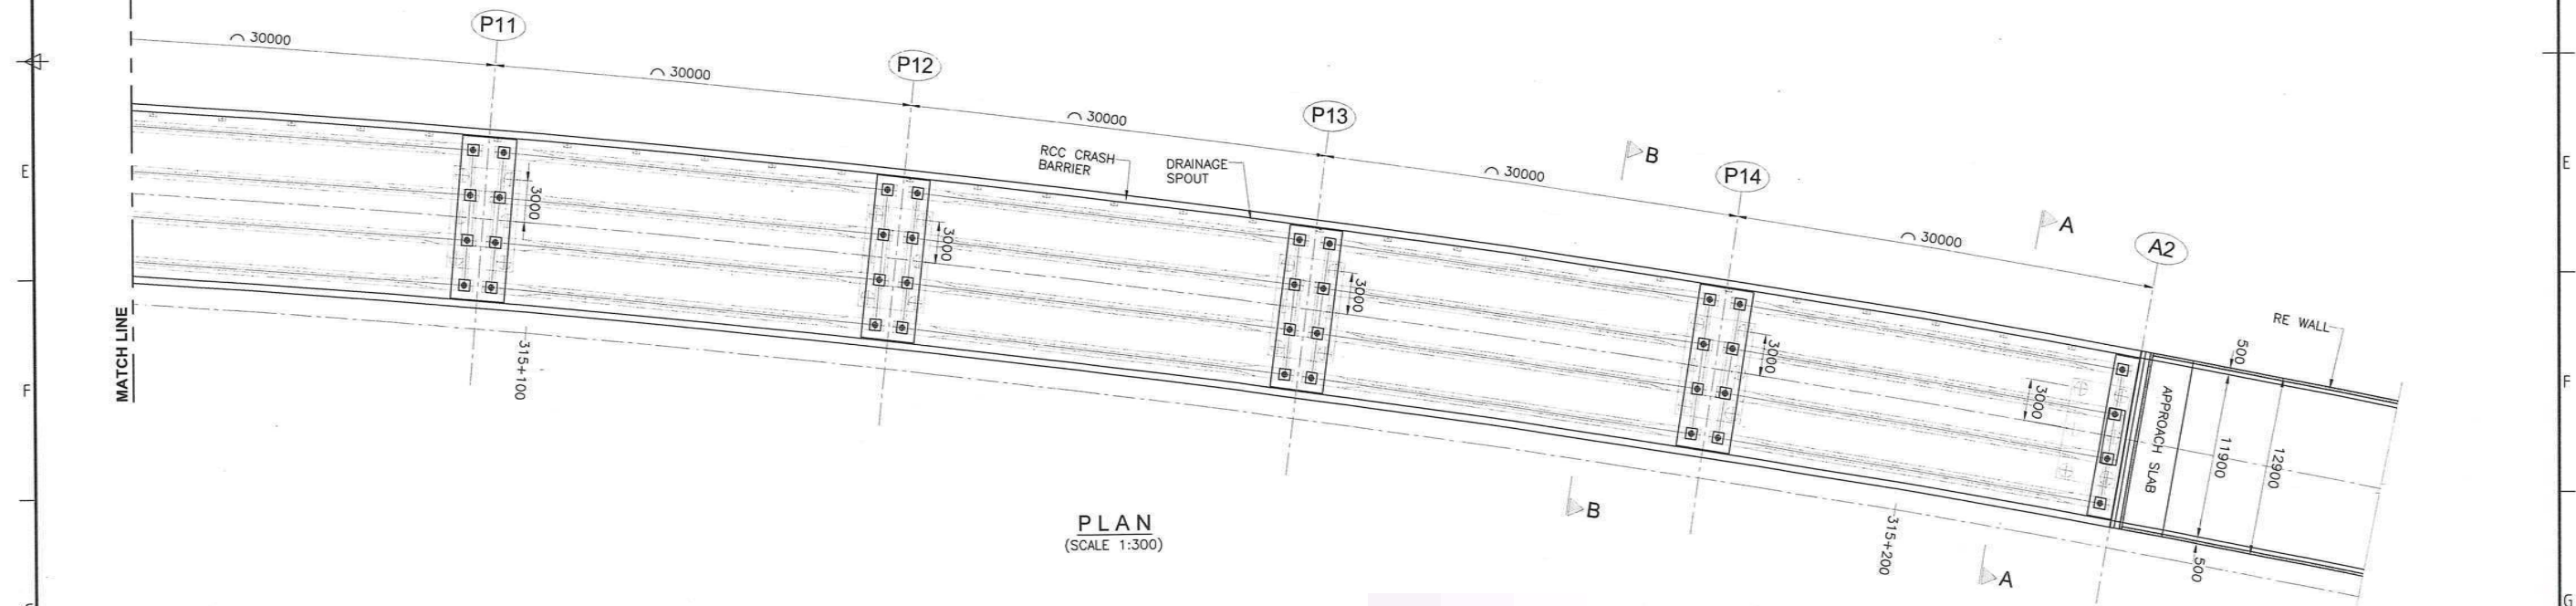


PLAN
(SCALE 1:300)

CLIENT:- NATIONAL HIGHWAYS & INFRASTRUCTURE DEVELOPMENT CORPORATION LTD		AUTHORITY'S ENGINEER:- STUP Consultants P. Ltd & Ayoleeza Consultants P. Ltd.		PROOF CHECK CONSULTANT:- AYOLEEZA CONSULTANTS PVT. LTD.		SAFETY CONSULTANT:- Chaitanya Projects Consultancy Pvt. Ltd		PROJECT:- FOUR LANING OF NH-37 FROM RANGAGARA TO KALIABOR TINIALI (CH: 297.000 KM TO CH: 315.315 KM) IN NAGAON DISTRICT IN THE STATE OF ASSAM UNDER SARDP-NE, PHASE A ON EPC MODE		EPC CONTRACTOR:- SIMPLEX INFRASTRUCTURES LIMITED 27, SHAKESPEARE SARANI, KOLKATA-17, INDIA		CONSULTANTS:- AECOM 9th Floor, Infinity Tower C DLF Cyber City, DLF Phase II, Gurgaon-122002, Haryana, India		SCALE:- AS SHOWN		TITLE:- GENERAL ARRANGEMENT DRAWING FOR FLYOVER AT CH. 314+992 (SCH. B CH. 314+747)			
AUTHORISED SIGNATORY		DATE		AUTHORISED SIGNATORY		DATE		AUTHORISED SIGNATORY		DATE		DRAWN		DESIGN		CHECKED BY		APPROVED BY	

FOR APPROVAL		
R1	10-08-2018	Shifting of Junction as per NHIDCL's requirement
R0	22-11-2017	FIRST SUBMISSION
Rev.	Date	Description on Revisions
Revisions		

DRAWING NO:-
AECOM-DCLD15159-DD-DWG-FO-314+992-GAD-01 (SH 4 OF 6)

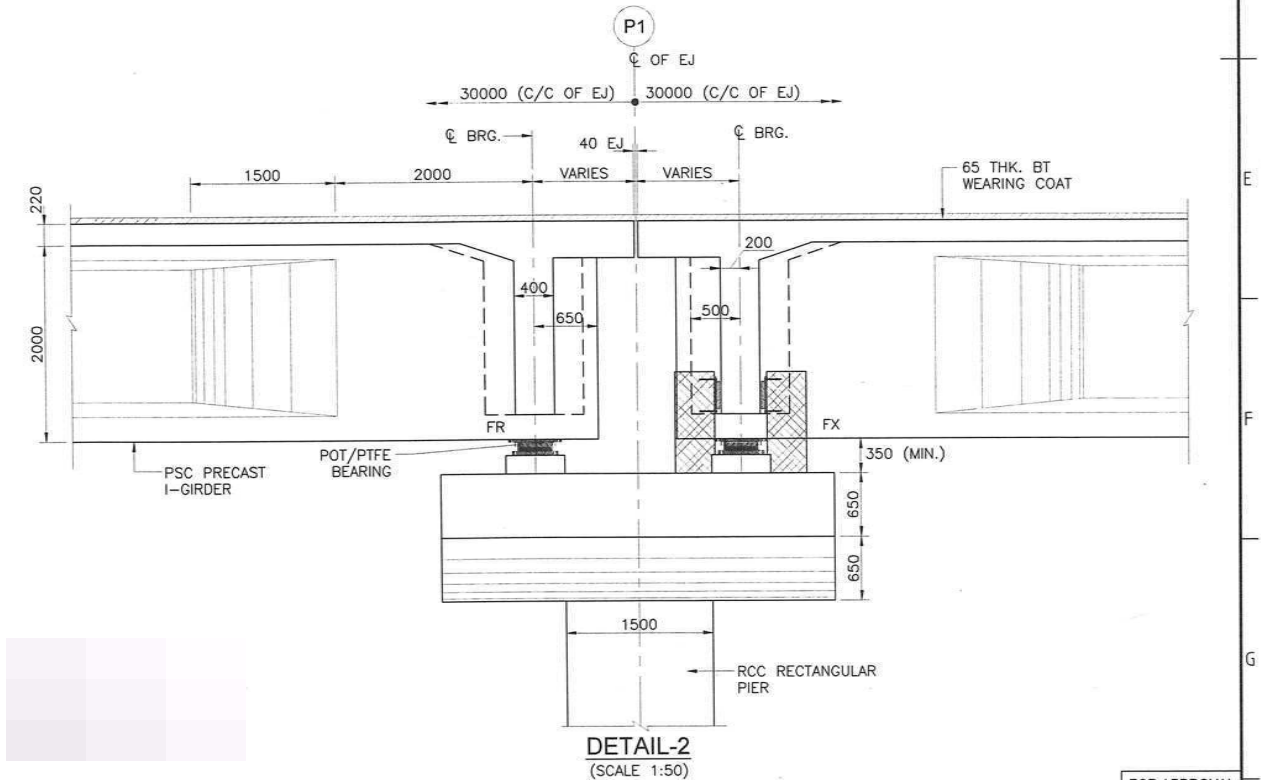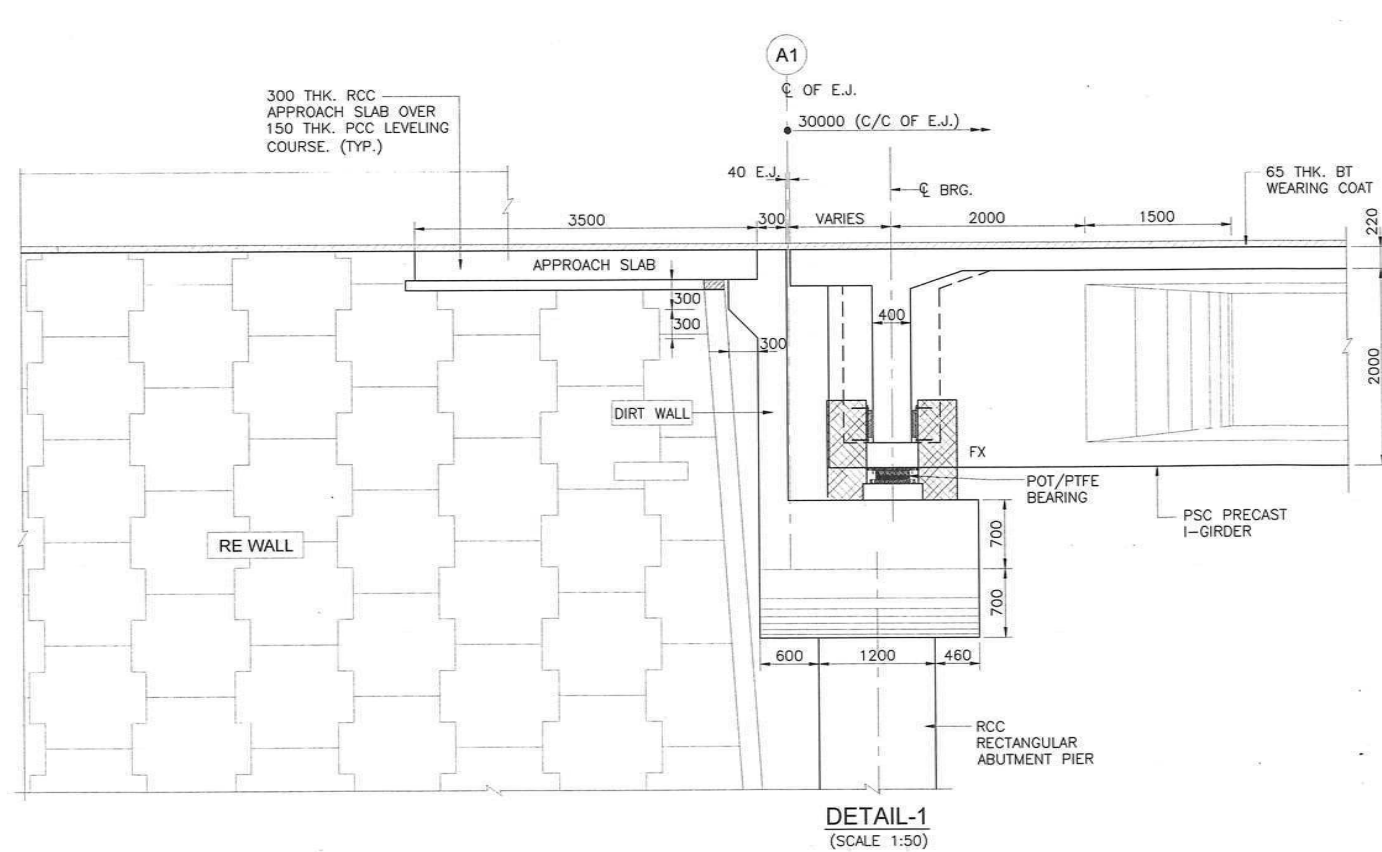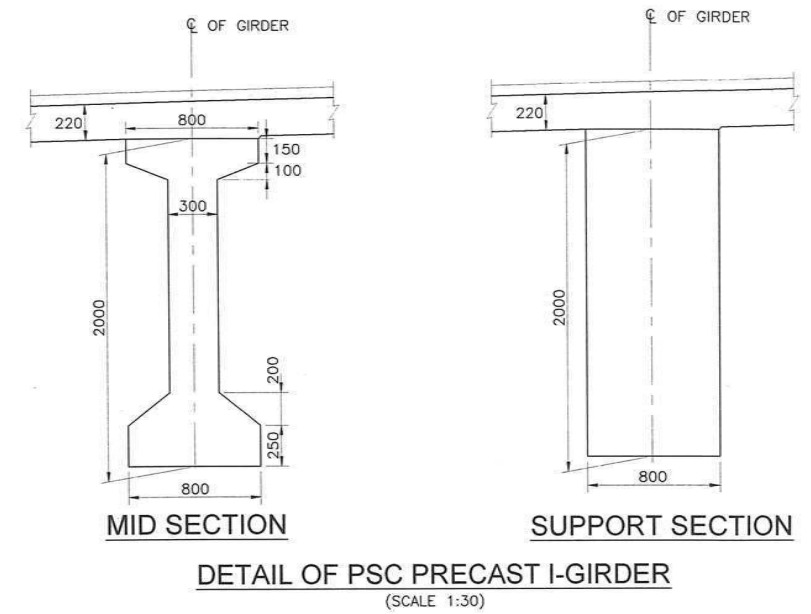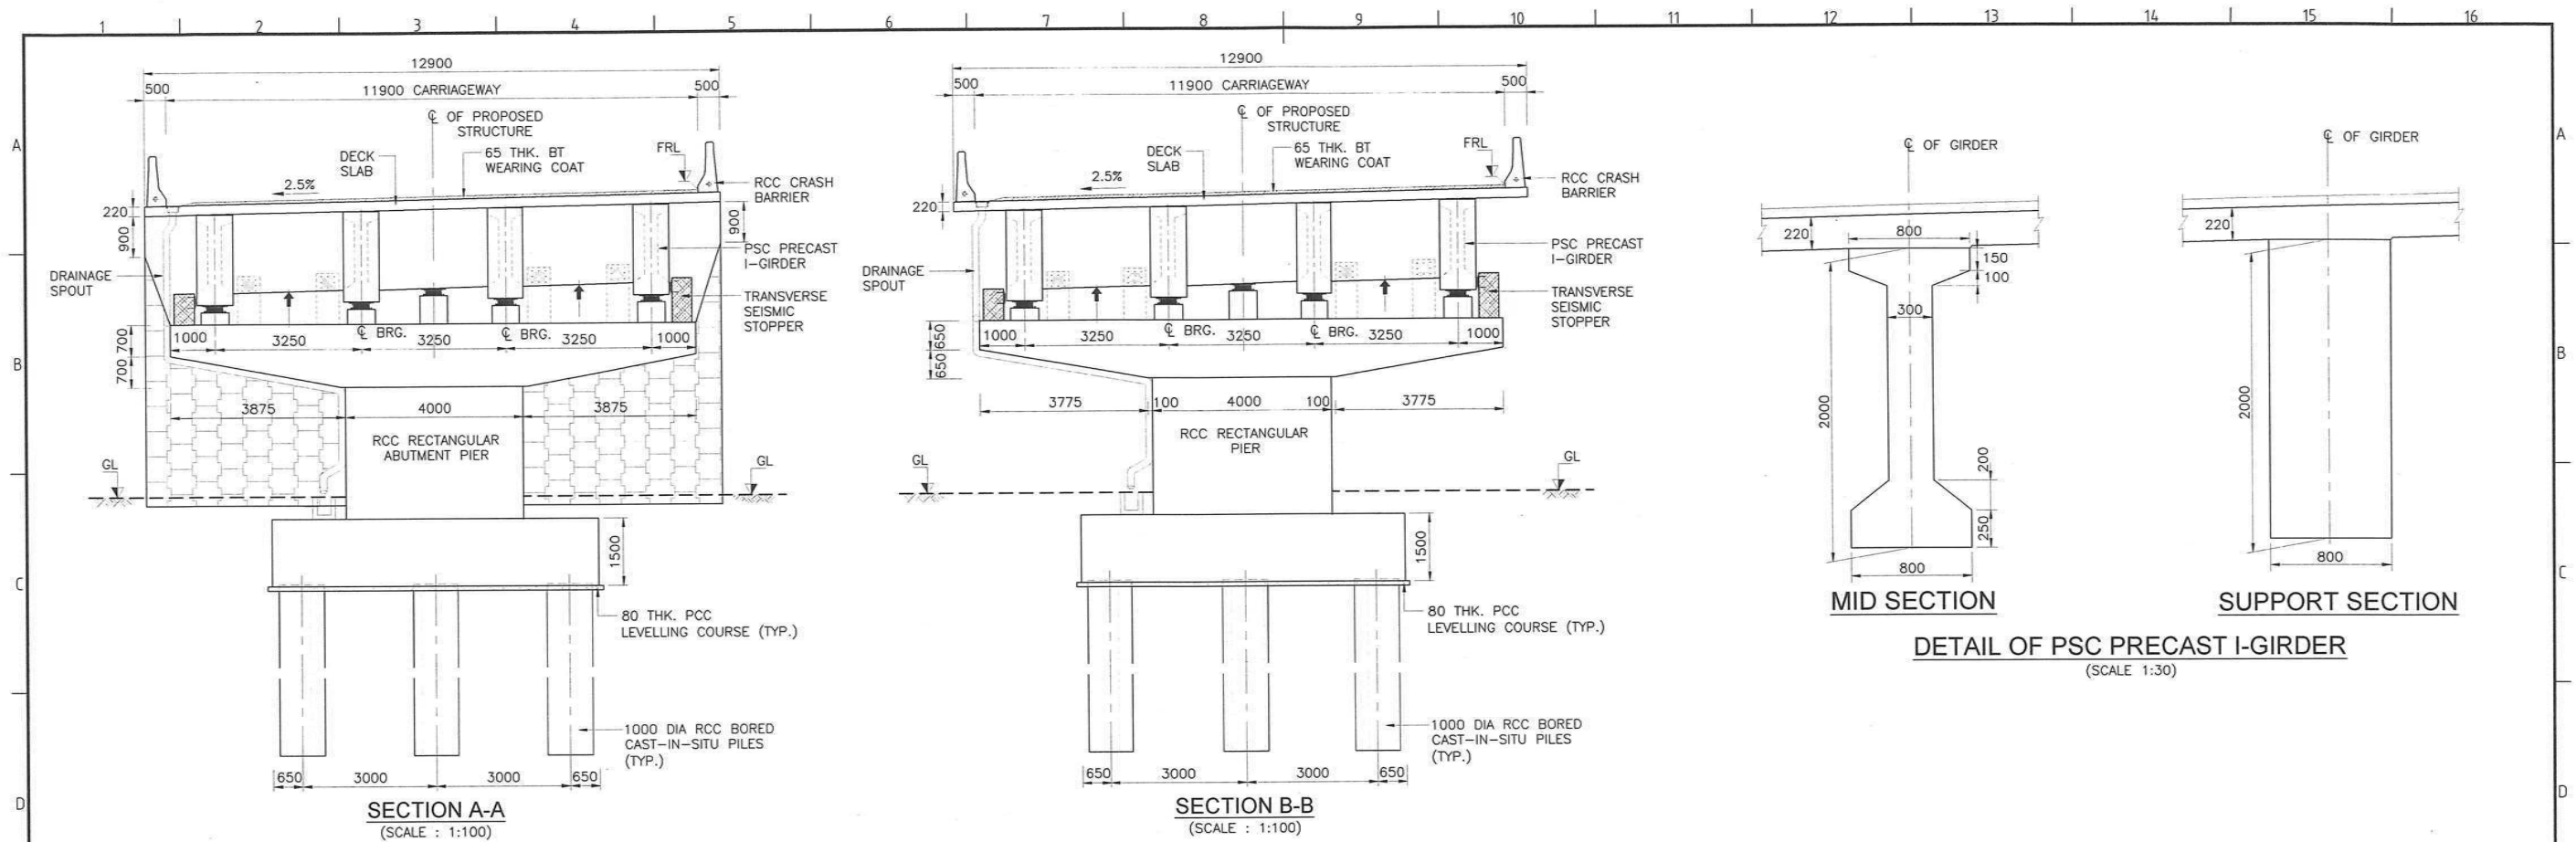

CLIENT:-  NATIONAL HIGHWAYS & INFRASTRUCTURE DEVELOPMENT CORPORATION LTD	AUTHORITY'S ENGINEER: STUP Consultants P. Ltd & Ayoleeza Consultants P. Ltd	PROOF CHECK CONSULTANT:  AYOLEEZA TESTING COMPANY PVT. LTD	SAFETY CONSULTANT:  Chaitanya Projects Consultancy Pvt. Ltd	PROJECT: FOUR LANING OF NH-37 FROM RANGAGARA TO KALIABOR TINIALI (CH: 297.000 KM TO CH: 315.315 KM) IN NAGAON DISTRICT IN THE STATE OF ASSAM UNDER SARDP-NE, PHASE A ON EPC MODE	EPC CONTRACTOR:-  SIMPLEX INFRASTRUCTURES LIMITED 27, SHAKEPEARE SARANI, KOLKATA-71, INDIA	CONSULTANTS:-  AECOM 9th Floor, Infinity Tower C DLF Cyber City, DLF Phase II, Gurgaon-122002, Haryana, India	TITLE:- GENERAL ARRANGEMENT DRAWING FOR FLYOVER AT CH. 314+992 (SCH. B CH. 314+747)	
	AUTHORISED SIGNATORY	DATE	AUTHORISED SIGNATORY	DATE	AUTHORISED SIGNATORY	DATE	AS SHOWN	DRAWING NO.:- AECOM-DELD15159-DD-DWG-FO-314+992-GAD-01 (SH 5 OF 6)
	DRAWN	DESIGN	CHECKED BY	APPROVED BY				
	12	13	14	15	16			

BORE HOLE DETAILS

NOTES:-

- ALL DIMENSIONS ARE IN MILLIMETERS, LEVELS ARE IN METERS UNLESS OTHERWISE MENTIONED.
- NO DIMENSION SHALL BE MEASURED FROM THE DRAWINGS. ONLY WRITTEN DIMENSIONS SHALL BE FOLLOWED.
- THE DRAWING SHALL BE READ IN CONJUNCTION WITH RELEVANT HIGHWAY PLAN AND PROFILE DRAWINGS. FRL, BED LEVEL, CAMBER/SUPERELEVATION AND LAYOUT SHALL ALSO BE VERIFIED AT SITE BEFORE EXECUTION. DISCREPANCIES SHALL BE BROUGHT TO THE NOTICE OF THE ENGINEER FOR REVISION IN DRAWINGS, IF ANY.
- CHAINAGE OF THE STRUCTURE IS AT THE CENTER LINE OF THE PROPOSED STRUCTURE.
- THE REINFORCEMENT SHALL BE HYSD BARS OF GRADE DESIGNATION Fe 500D CONFORMING TO IS 1786-2008 AND IRC 112-2011.
- CONCRETE SHALL BE DESIGN MIX WITH A MINIMUM 28 DAYS CHARACTERISTIC CUBE STRENGTH FOR DIFFERENT ELEMENTS AS FOLLOWS:

a.PSC PRECAST I-GIRDER	M45
b.RCC DECK SLAB & CROSS GIRDER	M40
c.RCC ABUT. & ABUT. CAP	M35
d.RCC PILE & PILE CAP	M35
e.RCC CRASH BARRIER	M40
f.RCC APPROACH SLAB	M30
g.PCC LEVELING COURSE	M15
h.RCC PEDESTALS	M40
i. RCC SEISMIC STOPPER	M35
- CLEAR COVER TO OUTER STEEL SHALL BE AS FOLLOWS:-

a.PSC PRECAST I-GIRDER	40MM
b.RCC DECK SLAB	40MM
c.RCC ABUT. / PIER	40MM
d.RCC ABUT. / PIER CAP	40MM
e.RCC SEISMIC STOPPERS	40MM
f.RCC PILE & PILE CAP	75MM
g.RCC CRASH BARRIER	40MM
- 65 THK. BITUMINOUS WEARING COAT SHALL BE ADOPTED IN CONFORMITY WITH SECTION 2702 OF MORTH SPECIFICATIONS.
- DRAINAGE SPOUT 100MM DIA SPACED 5000MM C/C SHALL BE PROVIDED IN SUPERSTRUCTURE.
- CONDITION OF EXPOSURE IS MODERATE.
- THIS STRUCTURE LIES IN SEISMIC ZONE V.
- THE STRUCTURE HAS BEEN DESIGNED FOR LIVE LOAD COMBINATIONS CONFORMING TO IRC: 6-2014.
- SINGLE STRIP SEAL TYPE EXPANSION JOINT SHALL BE PROVIDED AS PER MODIFIED INTERIM SPECIFICATION FOR EXPANSION JOINTS ISSUED VIDE "MORTH" CIRCULAR NO. RW/NH-34059/1/98-S&R DATED 30-11-2000 & 25-01-2001.
- TAR PAPER BEARING SHALL BE PROVIDED BETWEEN APPROACH SLAB & BRACKET.
- THE MAXIMUM PILE LOAD (TONNES) AS PER DESIGN IS:

ABUTMENT		PIER	
NORMAL	SEISMIC	NORMAL	SEISMIC
A1	A2	P1-P4	P5-P10
210.80	255.44	253.22	244.23
282.75	353.24	352.69	336.28

WHICH IS LESS THAN PILE LOAD CAPACITY AT FOUNDING LEVEL AS PER GEOTECH REPORT.

REFERENCE DRAWINGS:-


- SUPERSTRUCTURE:-
 - AECOM-DELD15159-DD-DWG-FO-314+992-SUP-01 (SH1 TO 16)
- SUBSTRUCTURE:-
 - AECOM-DELD15159-DD-DWG-FO-314+992-SUB-01 (SH1 TO 5)
 - AECOM-DELD15159-DD-DWG-FO-314+992-SUB-02 (SH1 TO 5)
 - AECOM-DELD15159-DD-DWG-FO-314+992-SUB-03 (SH1 TO 5)
 - AECOM-DELD15159-DD-DWG-FO-314+992-SUB-04 (SH1 TO 5)
- MISCELLANEOUS DWGS.
 - AECOM-DELD15159-MISC-01

LEGEND FOR BORE HOLE


SYMBOL	DESCRIPTION
	FILL - (yellowish gray silty sand/silty clay with pebble, gravels & kankar)
	LAYER-I - yellowish grey soft to medium stiff clayey silt/silty clay
	LAYER-II - yellowish grey loose to medium dense clayey sandy silt/silty sand
	LAYER-III - yellowish grey/brownish yellow medium dense to very dense silty sand with kankars in higher depths

LEGEND:-

FRL	FINISHED ROAD LEVEL
LHS	LEFT HAND SIDE
RHS	RIGHT HAND SIDE
GL	GROUND LEVEL
FDN	FOUNDATION
LVL	LEVEL
EJ	EXPANSION JOINT
CRL	CROSS ROAD LEVEL
FX	FIXED BEARING
FR	FREE BEARING

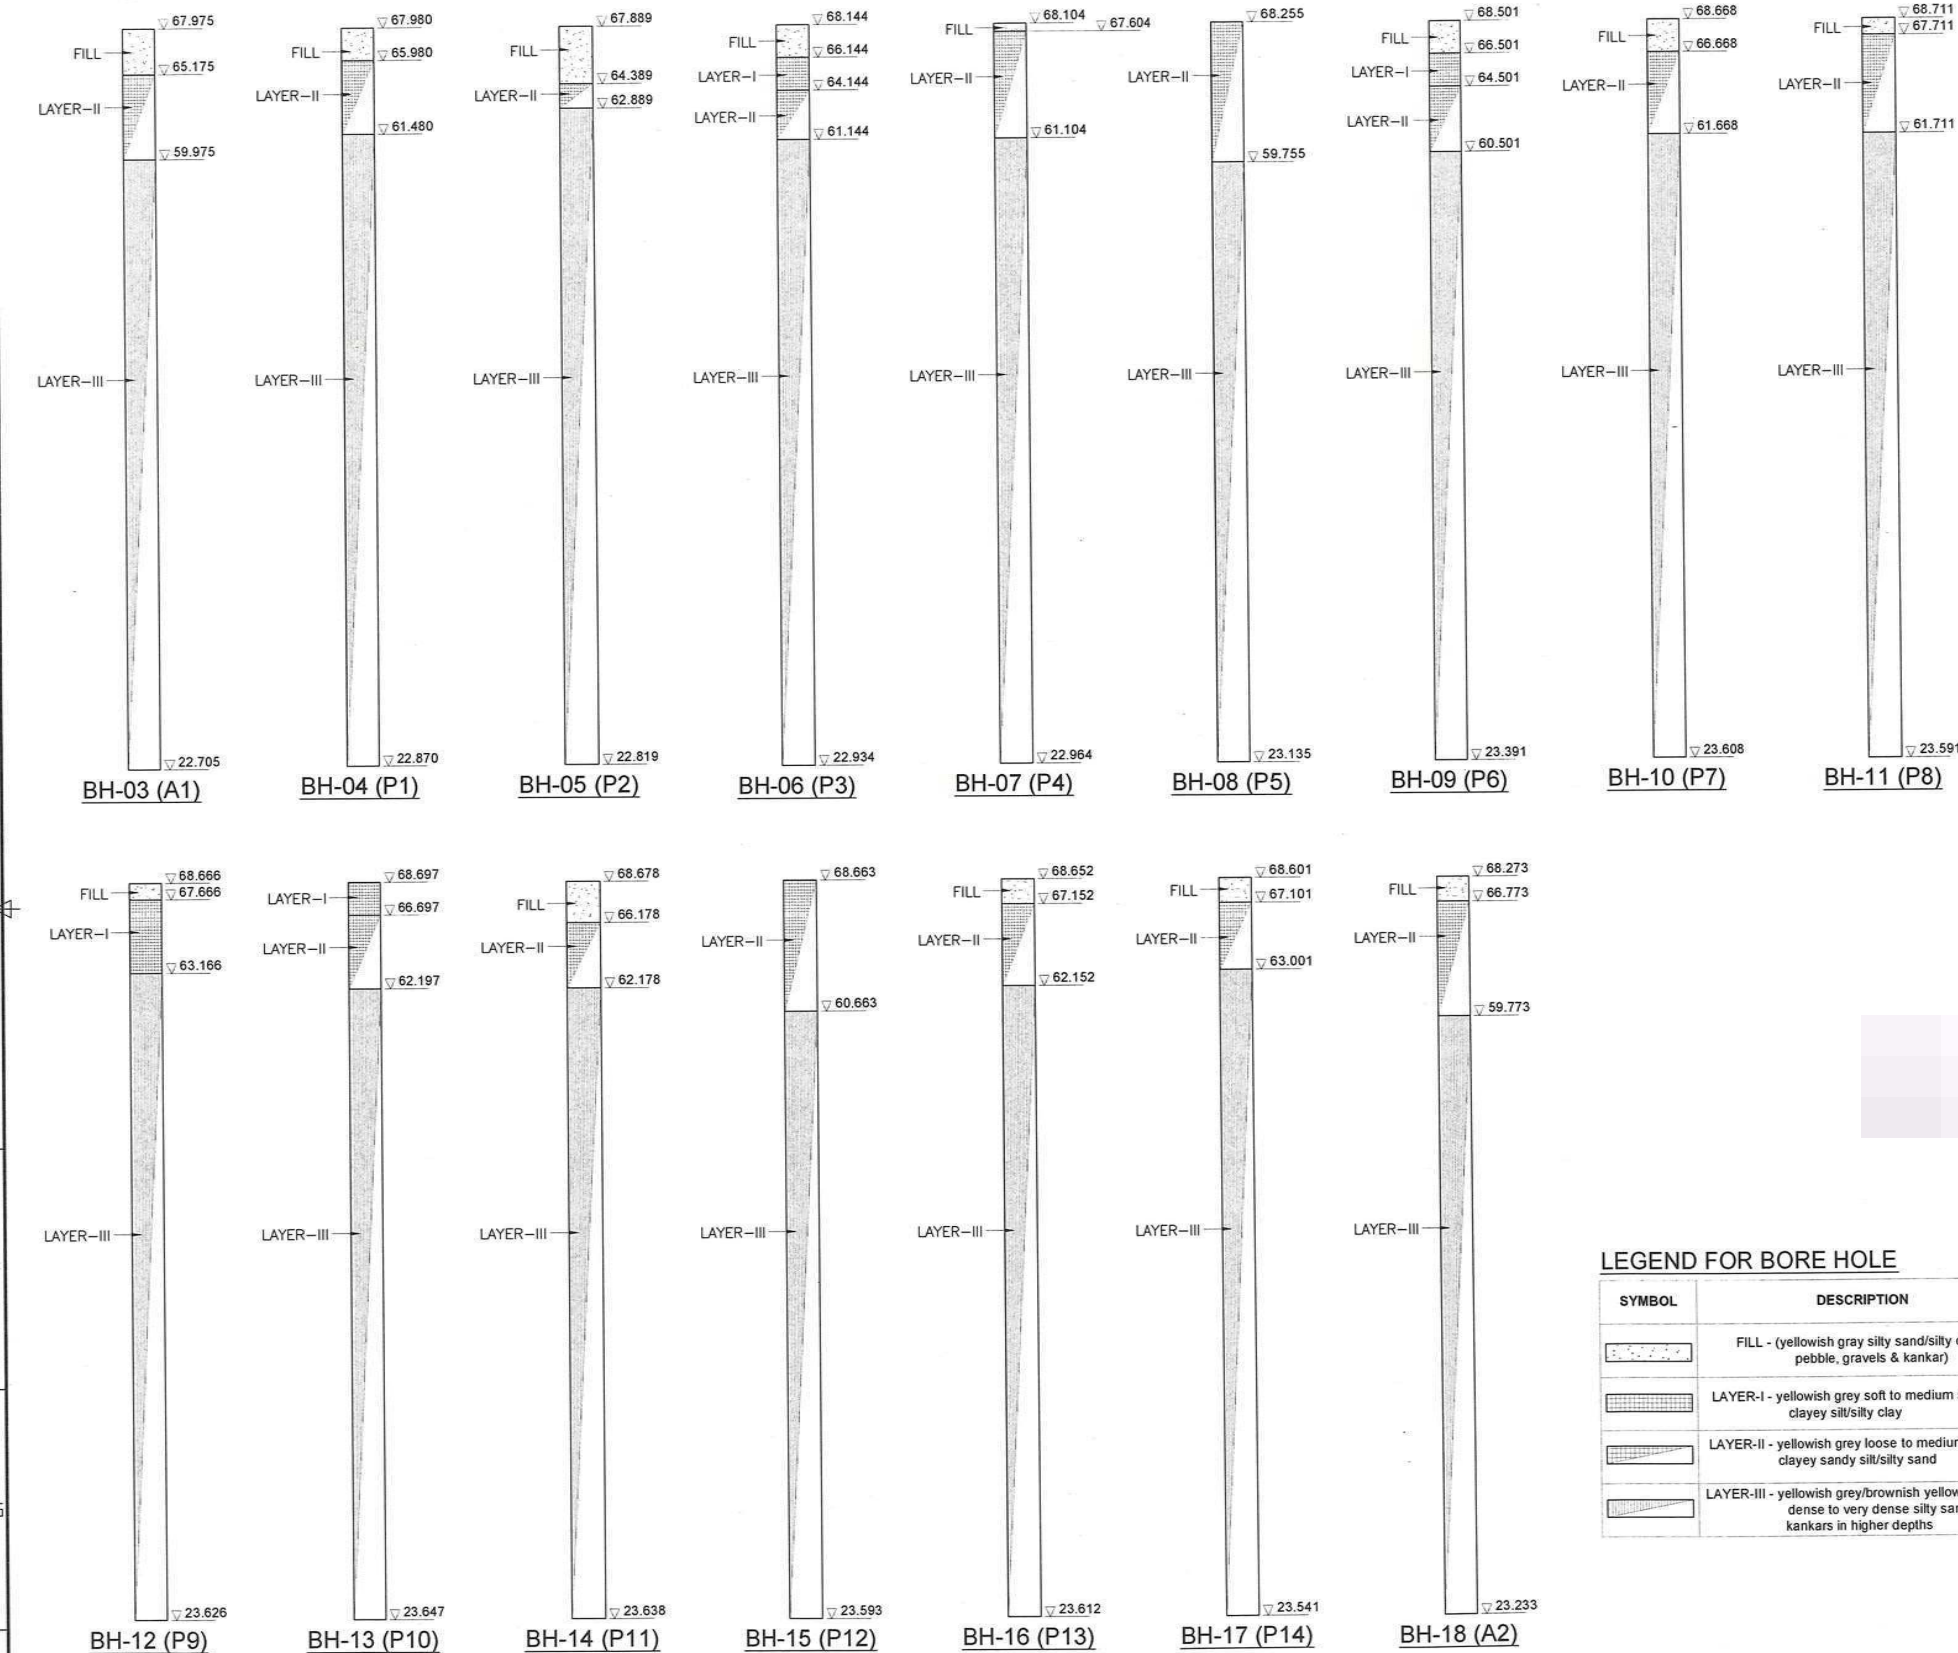

CLIENT:- NATIONAL HIGHWAYS & INFRASTRUCTURE DEVELOPMENT CORPORATION LTD		AUTHORITY'S ENGINEER:- STUP Consultants P. Ltd & Ayoleeza Consultants P. Ltd. 		PROOF CHECK COMPANY:- 		SAFETY CONSULTANT:- Chaitanya Projects Consultancy Pvt. Ltd		PROJECT:- FOUR LANE OF NH-37 FROM RANGAGARA TO KALIABOR TINIALI (CH: 297.000 KM TO CH: 315.315 KM) IN NAGAON DISTRICT IN THE STATE OF ASSAM UNDER SARDP-NE, PHASE A ON EPC MODE		EPC CONTRACTOR:- SIMPLEX INFRASTRUCTURES LIMITED 27, SHAKESPEARE SARANI, KOLKATA-17, INDIA		CONSULTANTS:- AECOM 9th Floor, Infinity Tower C DLF Cyber City, DLF Phase II, Gurgaon-122002, Haryana, India		SCALE:- AS SHOWN		TITLE:- GENERAL ARRANGEMENT DRAWING FOR FLYOVER AT CH. 314+992 (SCH. B CH. 314+747)	
DRAWING NO.:- AECOM-DELD15159-DD-DWG-FO-314+992-GAD-01 (SH 6 OF 6)		FOR APPROVAL															

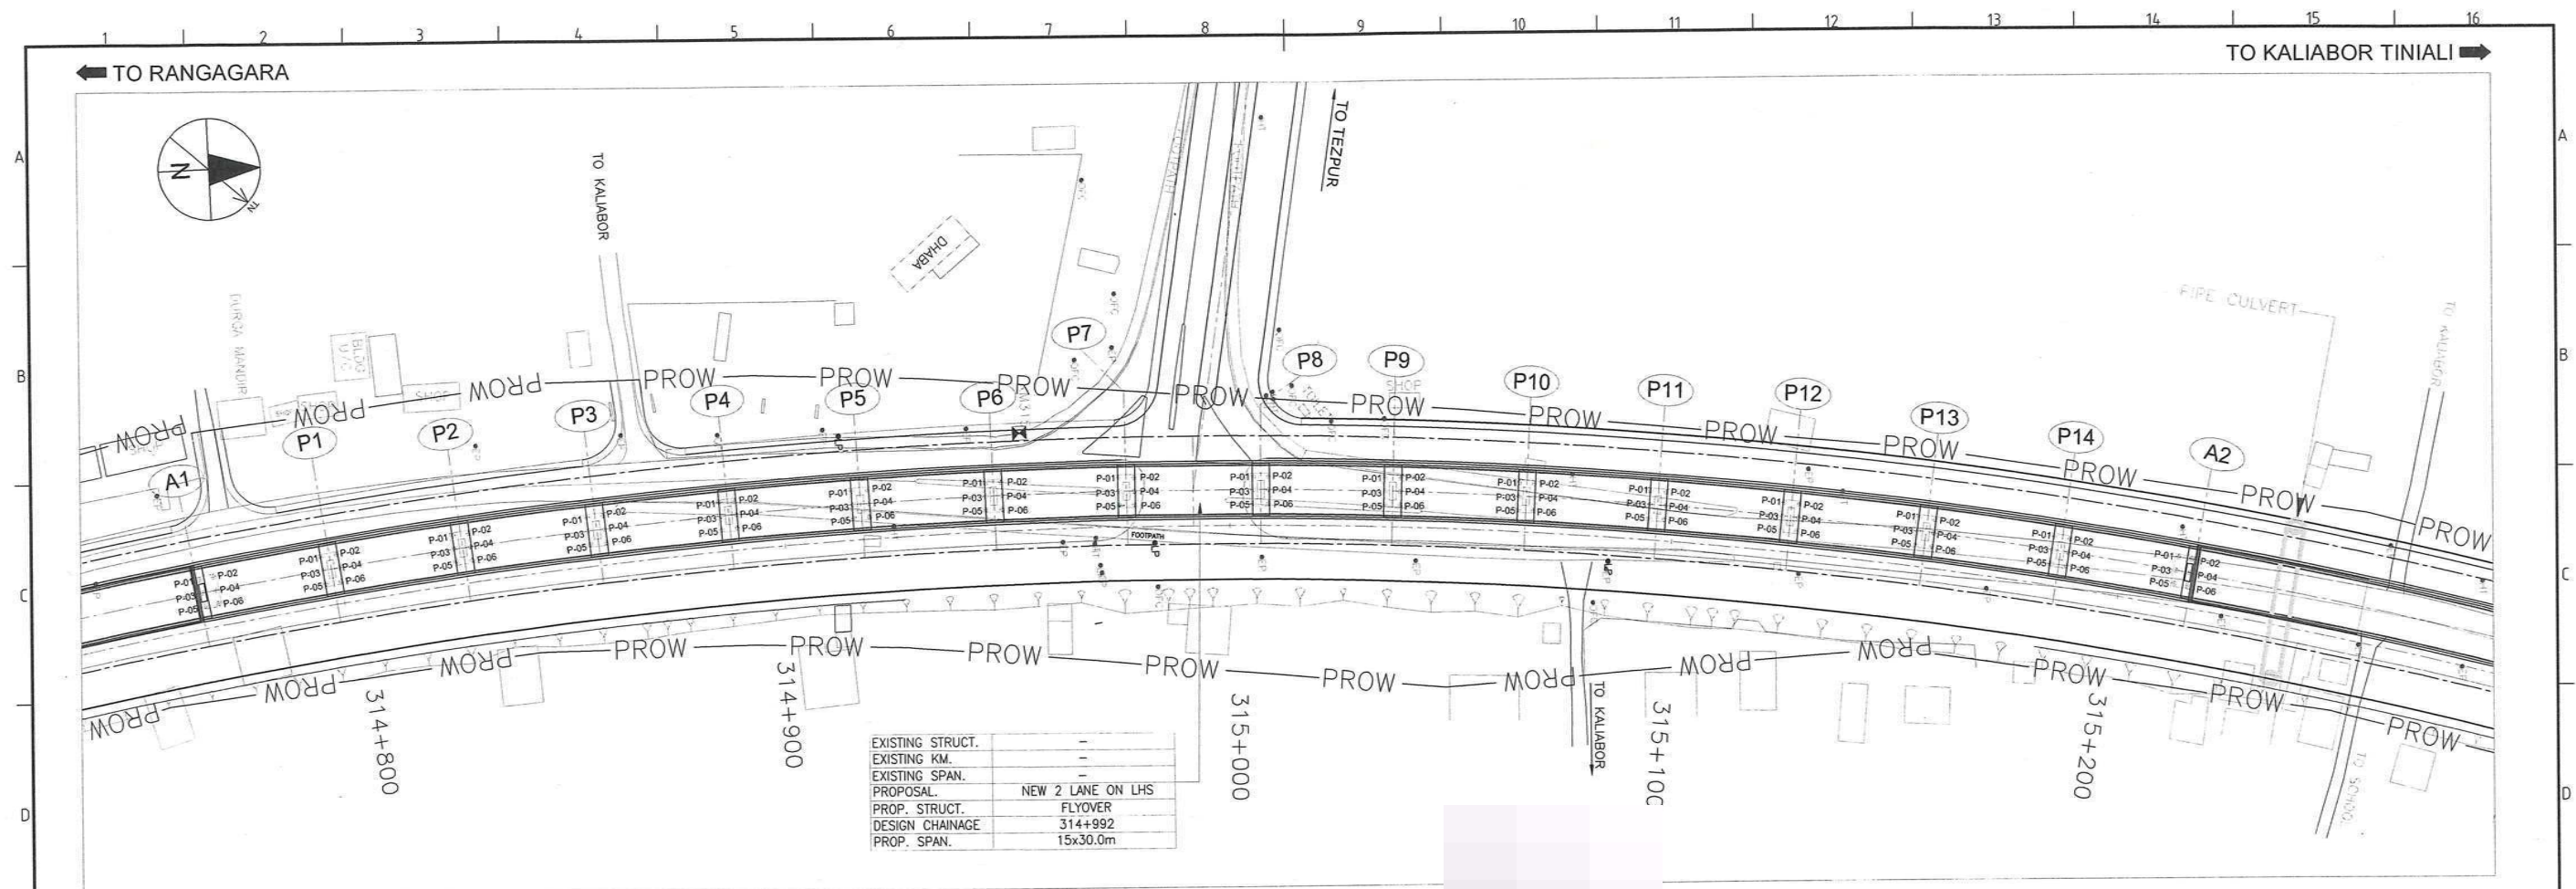

PLAN

PILE COORDINATES	
NOS.	ABUTMENT A1
01	X = 492844.565 Y = 2935064.991
02	X = 492844.109 Y = 2935067.956
03	X = 492847.530 Y = 2935065.448
04	X = 492847.074 Y = 2935068.413
05	X = 492850.495 Y = 2935065.904
06	X = 492850.039 Y = 2935068.869

PILE COORDINATES	
NOS.	PIER P1
01	X = 492840.800
	Y = 2935092.206
02	X = 492840.354
	Y = 2935095.678
03	X = 492843.775
	Y = 2935092.588
04	X = 492843.330
	Y = 2935096.060
05	X = 492846.751
	Y = 2935092.970
06	X = 492846.305
	Y = 2935096.442

PILE COORDINATES	
NOS.	PIER P2
01	X = 492837.380 Y = 2935122.085
02	X = 492837.021 Y = 2935125.567
03	X = 492840.364 Y = 2935122.393
04	X = 492840.006 Y = 2935125.875
05	X = 492843.349 Y = 2935122.700
06	X = 492842.990 Y = 2935126.182

PILE COORDINATES	
NOS.	PIER P3
01	X = 492834.704 Y = 2935152.040
02	X = 492834.432 Y = 2935155.530
03	X = 492837.695 Y = 2935152.273
04	X = 492837.423 Y = 2935155.762
05	X = 492840.685 Y = 2935152.506
06	X = 492840.414 Y = 2935155.995

PILE COORDINATES	
NOS.	PIER P4
01	X = 492832.772 Y = 2935182.052
02	X = 492832.587 Y = 2935185.547
03	X = 492835.767 Y = 2935182.210
04	X = 492835.583 Y = 2935185.705
05	X = 492838.763 Y = 2935182.368
06	X = 492838.579 Y = 2935185.863

PILE COORDINATES	
NOS.	PIER P5
01	X = 492831.586
	Y = 293521.2103
02	X = 492831.489
	Y = 2935215.601
03	X = 492834.584
	Y = 2935212.186
04	X = 492834.487
	Y = 2935215.685
05	X = 492837.583
	Y = 2935212.269
06	X = 492837.486
	Y = 2935215.768

PILE COORDINATES	
NOS.	PIER P6
01	X = 492831.146 Y = 2935242.174
02	X = 492831.137 Y = 2935245.674
03	X = 492834.146 Y = 2935242.182
04	X = 492834.137 Y = 2935245.682
05	X = 492837.146 Y = 2935242.190
06	X = 492837.137 Y = 2935245.690

PILE COORDINATES	
NOS.	PIER P7
01	X = 492831.453 Y = 2935272.246
02	X = 492831.531 Y = 2935275.745
03	X = 492834.453 Y = 2935272.179
04	X = 492834.531 Y = 2935275.678
05	X = 492837.452 Y = 2935272.112
06	X = 492837.530 Y = 2935275.611

PILE COORDINATES	
NOS.	PIER P8
01	X = 492832.507
	Y = 2935302.302
02	X = 492832.673
	Y = 2935305.798
03	X = 492835.504
	Y = 2935302.160
04	X = 492835.670
	Y = 2935305.656
05	X = 492838.501
	Y = 2935302.018
06	X = 492838.666
	Y = 2935305.514

PILE COORDINATES	
NOS.	PIER P9
01	X = 492834.307
	Y = 2935332.322
02	X = 492834.560
	Y = 2935335.813
03	X = 492837.300
	Y = 2935332.105
04	X = 492837.553
	Y = 2935335.596
05	X = 492840.292
	Y = 2935331.889
06	X = 492840.545
	Y = 2935335.379

PILE COORDINATES	
NOS.	PIER P10
01	X = 492836.852 Y = 2935362.288
02	X = 492837.193 Y = 2935365.772
03	X = 492839.838 Y = 2935361.997
04	X = 492840.178 Y = 2935365.480
05	X = 492842.824 Y = 2935361.705
06	X = 492843.164 Y = 2935365.189


PILE COORDINATES	
NOS.	PIER P11
01	X = 492840.141 Y = 2935392.182
02	X = 492840.568 Y = 2935395.656
03	X = 492843.118 Y = 2935391.816
04	X = 492843.545 Y = 2935395.290
05	X = 492846.096 Y = 2935391.450
06	X = 492846.523 Y = 2935394.924

PILE COORDINATES	
NOS.	PIER P12
01	X = 492844.170
	Y = 2935421.985
02	X = 492844.684
	Y = 2935425.447
03	X = 492847.138
	Y = 2935421.545
04	X = 492847.652
	Y = 2935425.007
05	X = 492850.105
	Y = 2935421.104
06	X = 492850.619
	Y = 2935424.566

PILE COORDINATES	
NOS.	PIER P13
01	X = 492848.939
	Y = 2935451.679
02	X = 492849.539
	Y = 2935455.127
03	X = 492851.894
	Y = 2935451.164
04	X = 492852.495
	Y = 2935454.612
05	X = 492854.850
	Y = 2935450.650
06	X = 492855.450
	Y = 2935454.098

PILE COORDINATES	
NOS.	PIER P14
01	X = 492854.443 Y = 2935481.245
02	X = 492855.129 Y = 2935484.677
03	X = 492857.385 Y = 2935480.656
04	X = 492858.071 Y = 2935484.089
05	X = 492860.327 Y = 2935480.068
06	X = 492861.013 Y = 2935483.500


PILE COORDINATES	
NOS.	ABUTMENT A2
01	X = 492860.217 Y = 2935508.617
02	X = 492860.879 Y = 2935511.543
03	X = 492863.143 Y = 2935507.955
04	X = 492863.805 Y = 2935510.881
05	X = 492866.069 Y = 2935507.294
06	X = 492866.731 Y = 2935510.220

 CLIENT:-  NATIONAL HIGHWAYS & INFRASTRUCTURE DEVELOPMENT CORPORATION LTD		AUTHORITY'S ENGINEER: STUP Consultants P. Ltd & Ayoleeza Consultants P. Ltd. 	PROOF CHECK CONSULTANT:  Chaitanya Projects Consultancy Pvt. Ltd.	SAFETY CONSULTANT:-  Chaitanya Projects Consultancy Pvt. Ltd.	PROJECT: FOUR LANING OF NH-37 FROM RANGAGARA TO KALIABOR TINIALI (CH: 297.000 KM TO CH: 315.315 KM) IN NAGAON DISTRICT IN THE STATE OF ASSAM UNDER SARDP-NE, PHASE A ON EPC MODE	EPC CONTRACTOR:-  SIMPLEX INFRASTRUCTURES LIMITED 27, SHAKESPEARE SARANI, KOLKATA-71, INDIA	CONSULTANTS:-  9th Floor, Infinity Tower C DLF Cyber City, DLF Phase II, Gurgaon-122002, Haryana, India SCALE:- AS SHOWN	TITLE:- COORDINATES FOR FLYOVER AT CH. 314+992 (SCH. B CH. 314+747)
		AUTHORISED SIGNATORY _____ DATE _____	AUTHORISED SIGNATORY _____ DATE _____	AUTHORISED SIGNATORY _____ DATE _____			DRAWN _____ DESIGN _____ CHECKED BY _____ APPROVED BY _____	DRAWING NO.- AECOM-DELD1515-DD-DWG-FO-314+992-CRD-01

**GENERAL ARRANGEMENT
DRAWING
FOR FLYOVER
AT CH. 314+992**


TO RANGAGARA

TO KALIABOR TINIALI

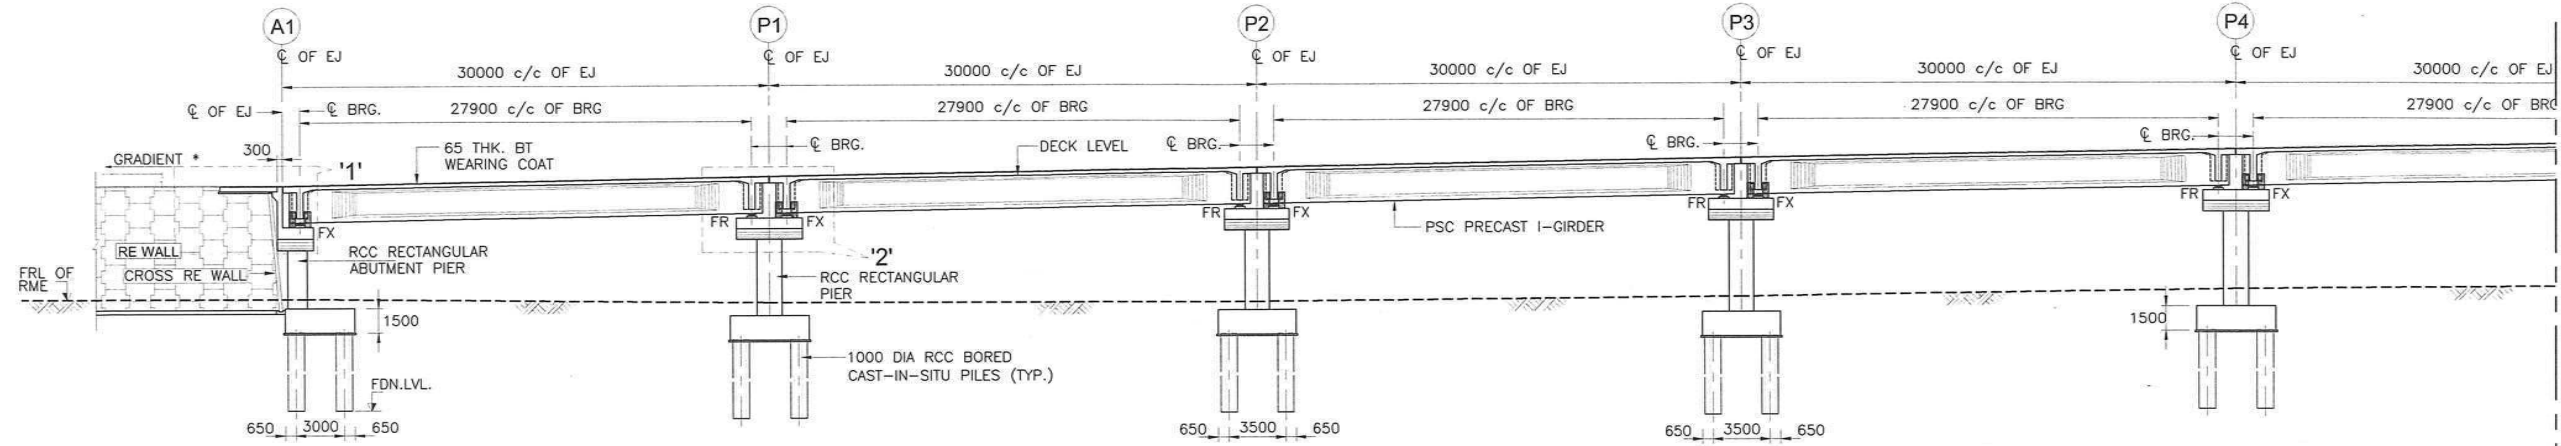

FRL	73.711	74.307	74.903	75.498	76.076
FRL OF RME	68.352	68.340	68.364	68.431	68.509
PILE CAP TOP	67.602	67.590	67.614	67.681	67.759
FOUNDING LVL.	36.102	36.090	36.114	36.181	36.259
DESIGN CHAINAGE AT PROPOSED CL	314+768.523	314+798.324	314+828.126	314+857.927	314+887.728

LONGITUDINAL ELEVATION
(SCALE : 1:300)

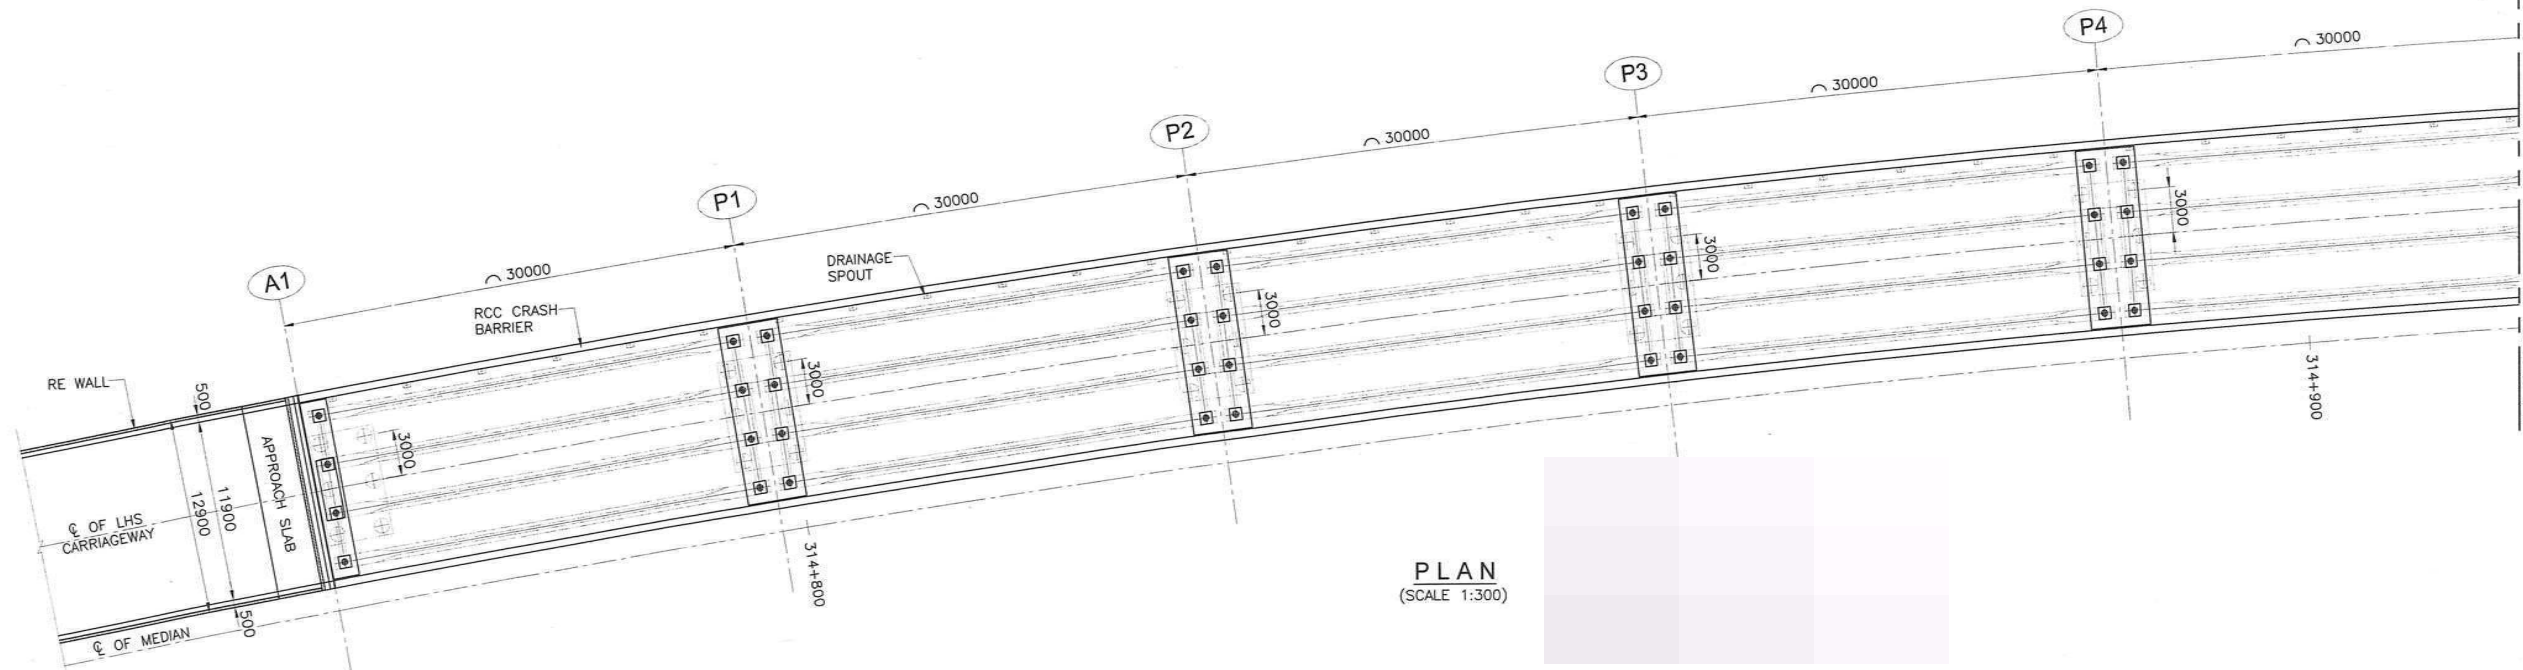


PLAN
(SCALE 1:300)


FOR APPROVAL

R1	10-08-2018	Shifting of Junction as per NHIDCL's requirement
R0	22-11-2017	FIRST SUBMISSION
Rev.	Date	Description on Revisions

CLIENT:- NATIONAL HIGHWAYS & INFRASTRUCTURE DEVELOPMENT CORPORATION LTD	AUTHORITY'S ENGINEER:- STUP Consultants P. Ltd. & Ayoleeza Consultants P. Ltd.	PROOF CHECK CONSULTANT:- CETEST KOLKATA CHARTERED ENGINEERS' ASSOCIATION, INDIA	SAFETY CONSULTANT:- Chaitanya Projects Consultancy Pvt. Ltd	PROJECT:- FOUR LANEING OF NH-37 FROM RANGAGARA TO KALIABOR TINIALI (CH: 297.000 KM TO CH: 315.315 KM) IN NAGAON DISTRICT IN THE STATE OF ASSAM UNDER SARDP-NE, PHASE A ON EPC MODE	EPC CONTRACTOR:- SIMPLEX INFRASTRUCTURES LIMITED 27, SHAKESPEARE SARANI, KOLKATA-71, INDIA	CONSULTANTS:- AECOM 9th Floor, Infinity Tower C DLF Cyber City DLF Phase II, Gurgaon-122002, Haryana, India	SCALE:- AS SHOWN	TITLE:- GENERAL ARRANGEMENT DRAWING FOR FLYOVER AT CH. 314+992 (SCH. B CH. 314+747)
	AUTHORISED SIGNATORY DATE	AUTHORISED SIGNATORY DATE	AUTHORISED SIGNATORY DATE	AUTHORISED SIGNATORY DATE	DRAWN DATE	DESIGN DATE	CHECKED BY DATE	APPROVED BY DATE

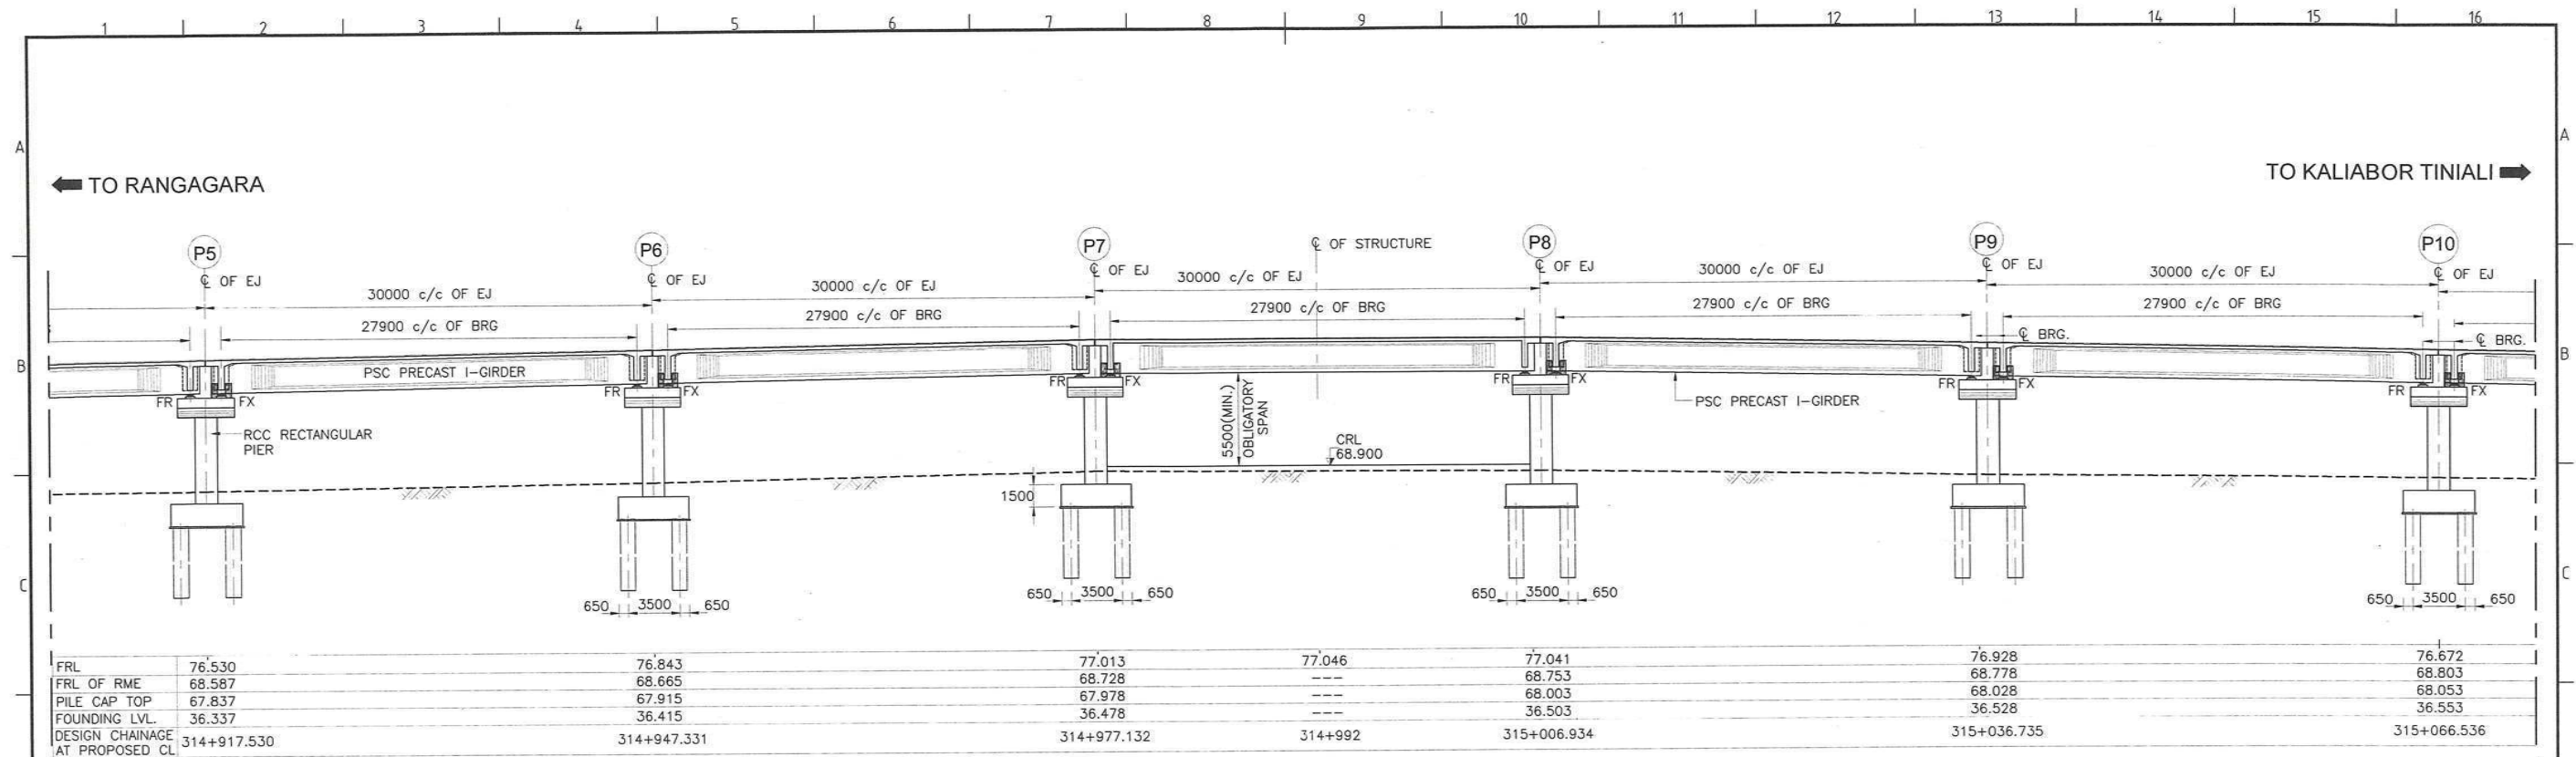


LONGITUDINAL ELEVATION
(SCALE : 1:300)

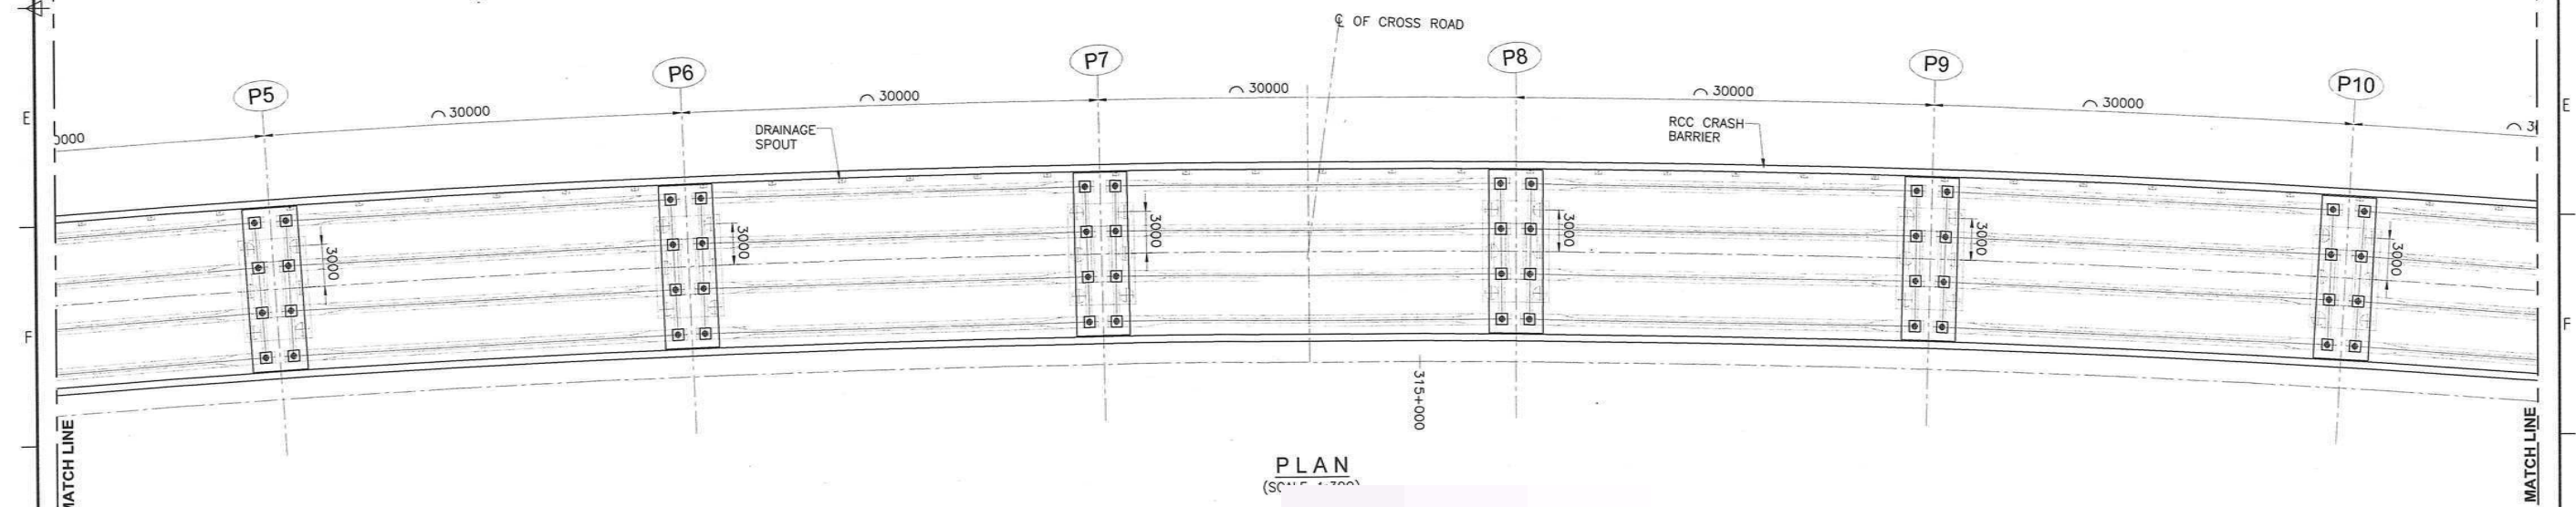


PLAN
(SCALE : 1:300)

CLIENT:-		AUTHORITY'S ENGINEER:		PROOF CHECK CONSULTANT:		SAFETY CONSULTANT:-		PROJECT:		EPC CONTRACTOR:-		CONSULTANTS:-		FOR APPROVAL										
NATIONAL HIGHWAYS & INFRASTRUCTURE DEVELOPMENT CORPORATION LTD		STUP Consultants P. Ltd & Ayoleeza Consultants P. Ltd.		CETEST KOLKATA		Chaitanya Projects Consultancy Pvt. Ltd		FOUR LANING OF NH-37 FROM RANGAGARA TO KALIABOR TINIALI (CH: 297.000 KM TO CH: 315.315 KM) IN NAGAON DISTRICT IN THE STATE OF ASSAM UNDER SARDP-NE, PHASE A ON EPC MODE		SIMPLEX INFRASTRUCTURES LIMITED 27, SHAKESPEARE SARANI, KOLKATA-71, INDIA		AECOM 9th Floor, Infinity Tower C DLF Cyber City DLF Phase II, Gurgaon-122002, Haryana-India		<table border="1"> <tr> <td>R1</td> <td>10-08-2018</td> <td>Shifting of Junction as per NHIDCL's requirement</td> </tr> <tr> <td>R0</td> <td>22-11-2017</td> <td>FIRST SUBMISSION</td> </tr> <tr> <td>Rev.</td> <td>Date</td> <td>Description on Revisions</td> </tr> </table>		R1	10-08-2018	Shifting of Junction as per NHIDCL's requirement	R0	22-11-2017	FIRST SUBMISSION	Rev.	Date	Description on Revisions
R1	10-08-2018	Shifting of Junction as per NHIDCL's requirement																						
R0	22-11-2017	FIRST SUBMISSION																						
Rev.	Date	Description on Revisions																						
AUTHORISED SIGNATORY		AUTHORISED SIGNATORY		AUTHORISED SIGNATORY		AUTHORISED SIGNATORY		AUTHORISED SIGNATORY		AUTHORISED SIGNATORY		AUTHORISED SIGNATORY		<table border="1"> <tr> <td colspan="2">TITLE:-</td> </tr> <tr> <td colspan="2">GENERAL ARRANGEMENT DRAWING FOR FLYOVER AT CH. 314+992 (SCH. B CH. 314+747)</td> </tr> <tr> <td colspan="2">DRAWING NO.:-</td> </tr> <tr> <td colspan="2">AECOM-DELD15159-DD-DWG-FO-314+992-GAD-01 (SH 3 OF 6)</td> </tr> </table>		TITLE:-		GENERAL ARRANGEMENT DRAWING FOR FLYOVER AT CH. 314+992 (SCH. B CH. 314+747)		DRAWING NO.:-		AECOM-DELD15159-DD-DWG-FO-314+992-GAD-01 (SH 3 OF 6)		
TITLE:-																								
GENERAL ARRANGEMENT DRAWING FOR FLYOVER AT CH. 314+992 (SCH. B CH. 314+747)																								
DRAWING NO.:-																								
AECOM-DELD15159-DD-DWG-FO-314+992-GAD-01 (SH 3 OF 6)																								

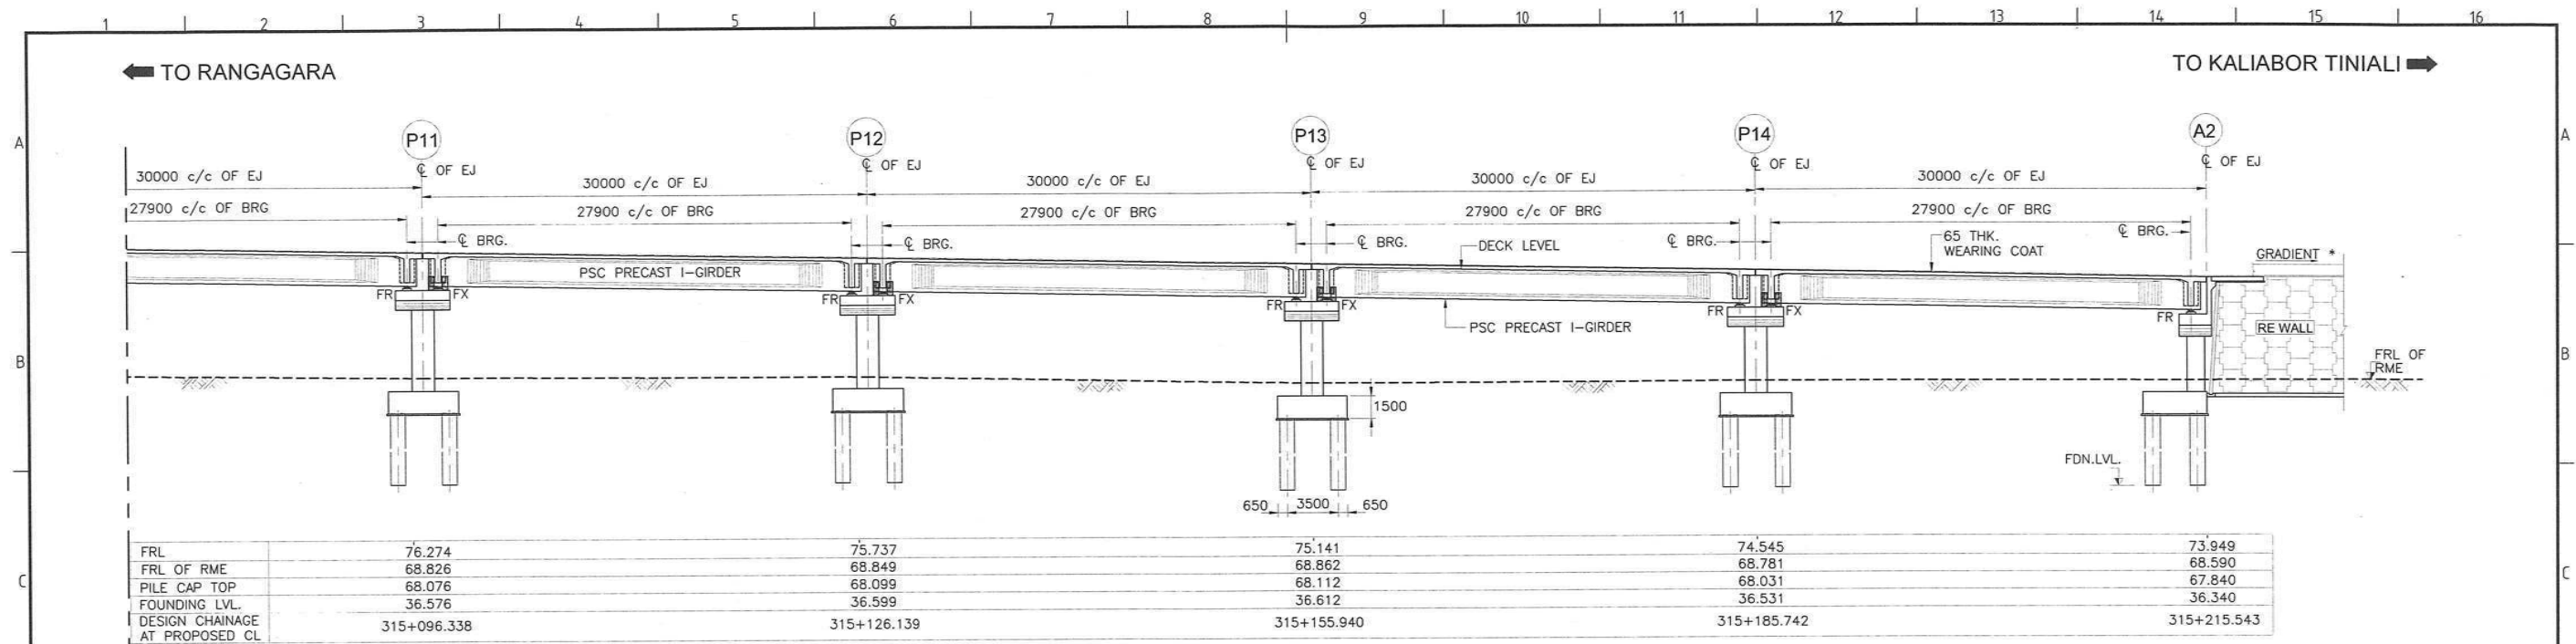

LONGITUDINAL ELEVATION
(SCALE : 1:300)




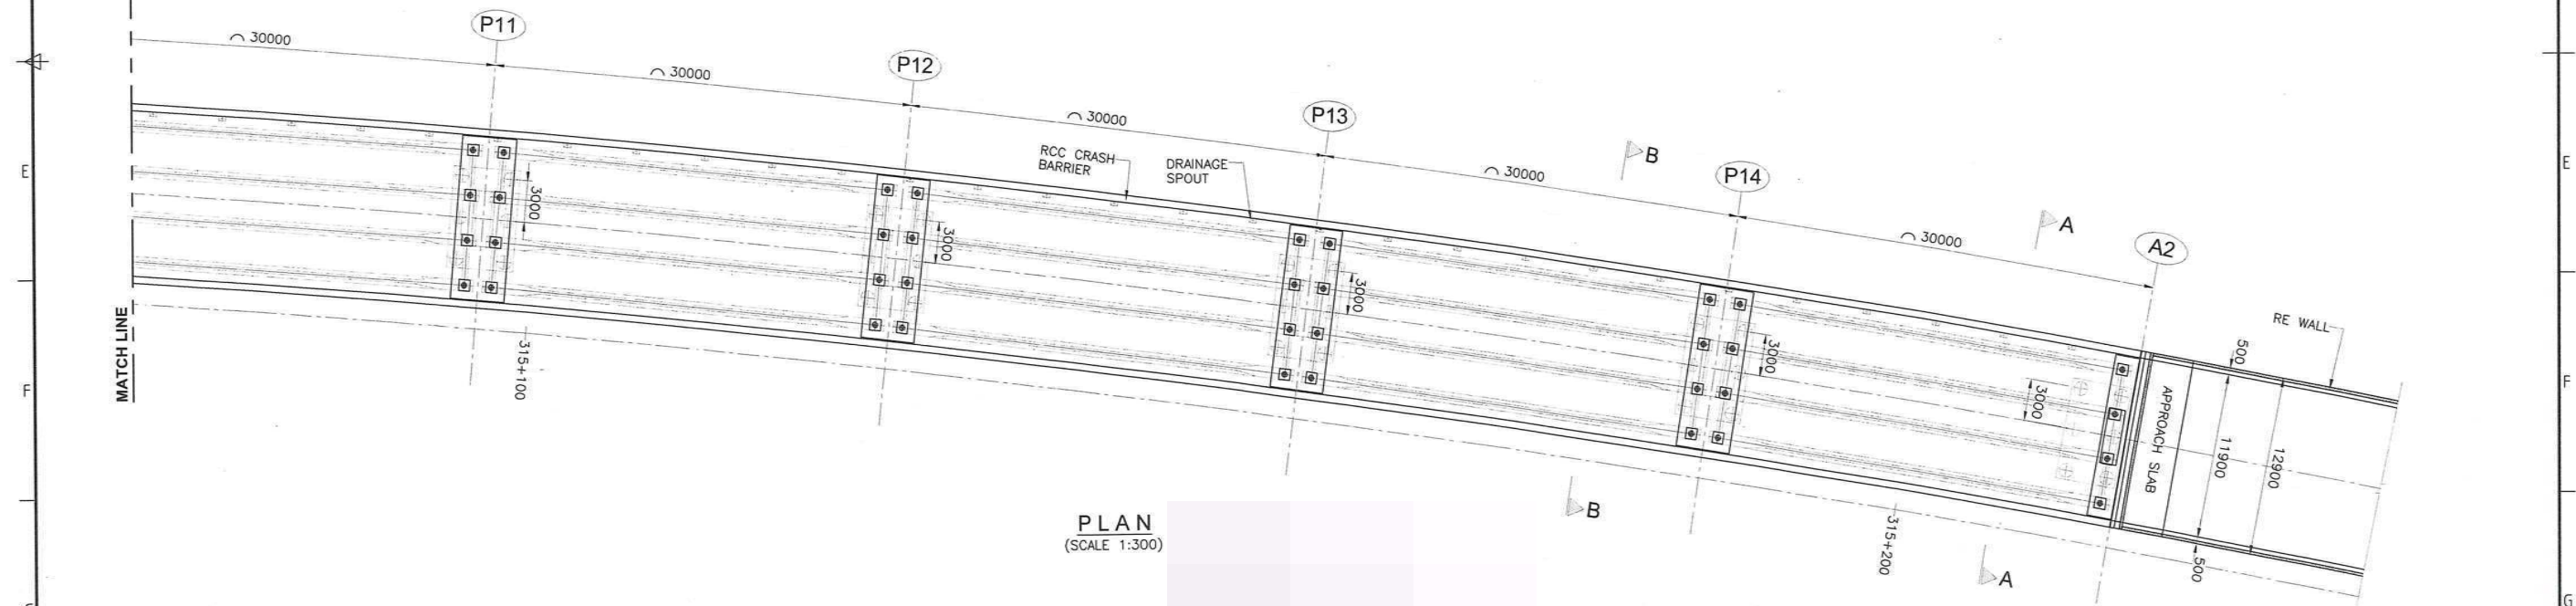


PLAN
(SCALE 1:300)

CLIENT:- NATIONAL HIGHWAYS & INFRASTRUCTURE DEVELOPMENT CORPORATION LTD		AUTHORITY'S ENGINEER:- STUP Consultants P. Ltd. & Ayoleeza Consultants P. Ltd.		PROOF CHECK CONSULTANT:- AYOLEEZA CONSULTANTS P. LTD.		SAFETY CONSULTANT:- Chaitanya Projects Consultancy Pvt. Ltd.		PROJECT:- FOUR LANING OF NH-37 FROM RANGAGARA TO KALIABOR TINIALI (CH: 297.000 KM TO CH: 315.315 KM) IN NAGAON DISTRICT IN THE STATE OF ASSAM UNDER SARDP-NE, PHASE A ON EPC MODE		EPC CONTRACTOR:- SIMPLEX INFRASTRUCTURES LIMITED 27, SHAKESPEARE SARANI KOLKATA-17, INDIA		CONSULTANTS:- AECOM 9th Floor, Infinity Tower C DLF Cyber City, DLF Phase II, Gurgaon-122002, Haryana, India		SCALE:- AS SHOWN		TITLE:- GENERAL ARRANGEMENT DRAWING FOR FLYOVER AT CH. 314+992 (SCH. B CH. 314+747)			
AUTHORISED SIGNATORY _____		DATE _____		AUTHORISED SIGNATORY _____		DATE _____		AUTHORISED SIGNATORY _____		DATE _____		DRAWN _____		DESIGN _____		CHECKED BY _____		APPROVED BY _____	

FOR APPROVAL		
R1	10-08-2018	Shifting of Junction as per NHIDCL's requirement
R0	22-11-2017	FIRST SUBMISSION
Rev.	Date	Description on Revisions
Revisions		

DRAWING NO:-
AECOM-DCLD15159-DD-DWG-FO-314+992-GAD-01 (SH 4 OF 6)

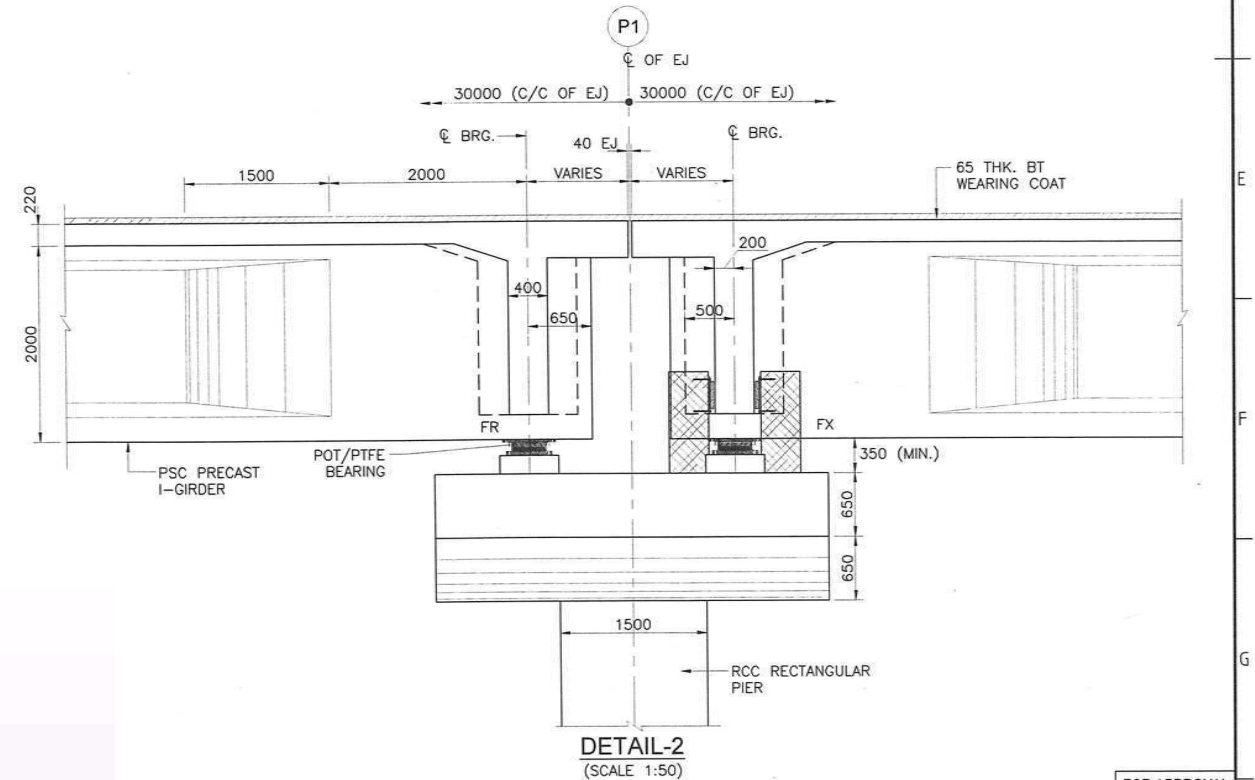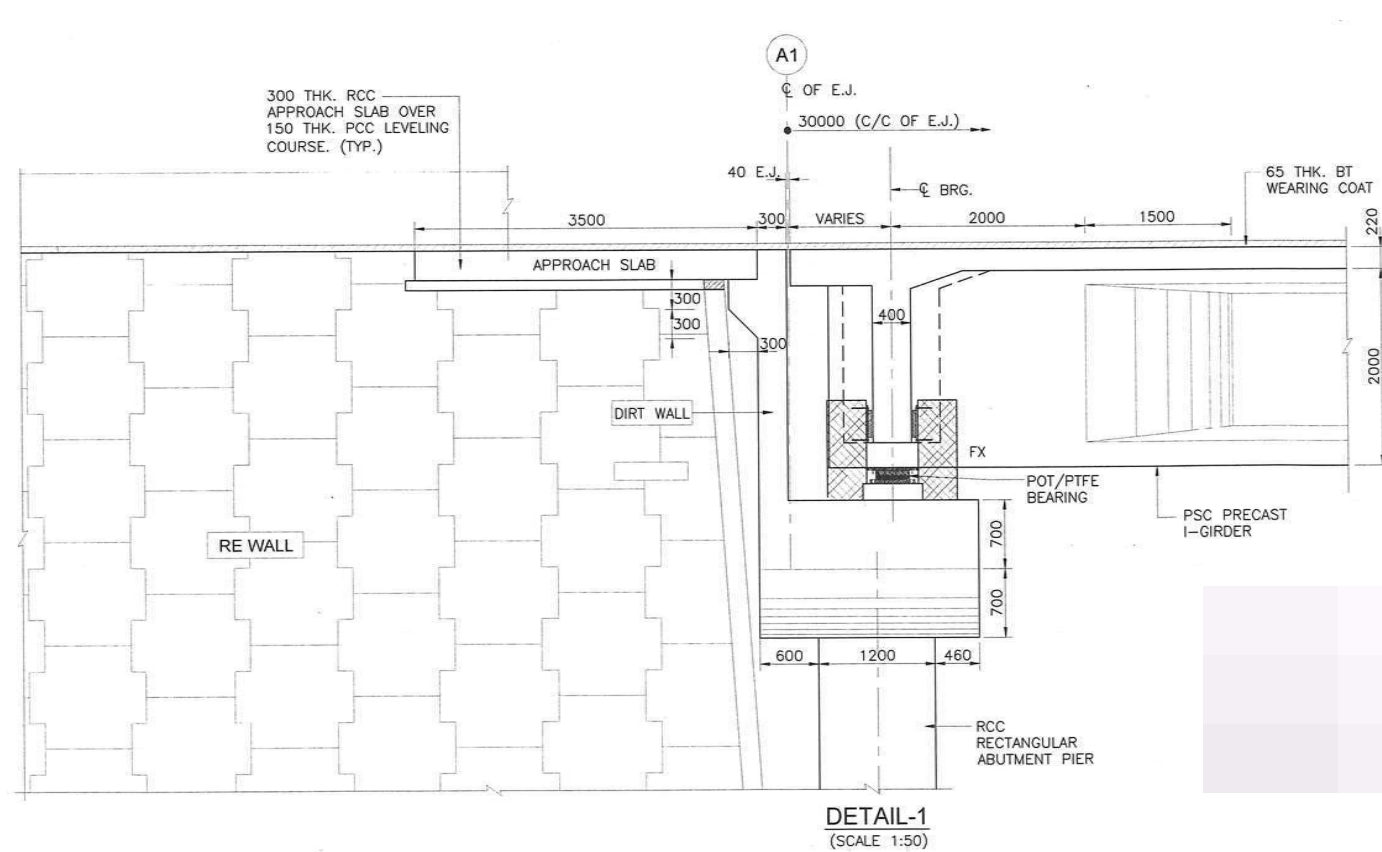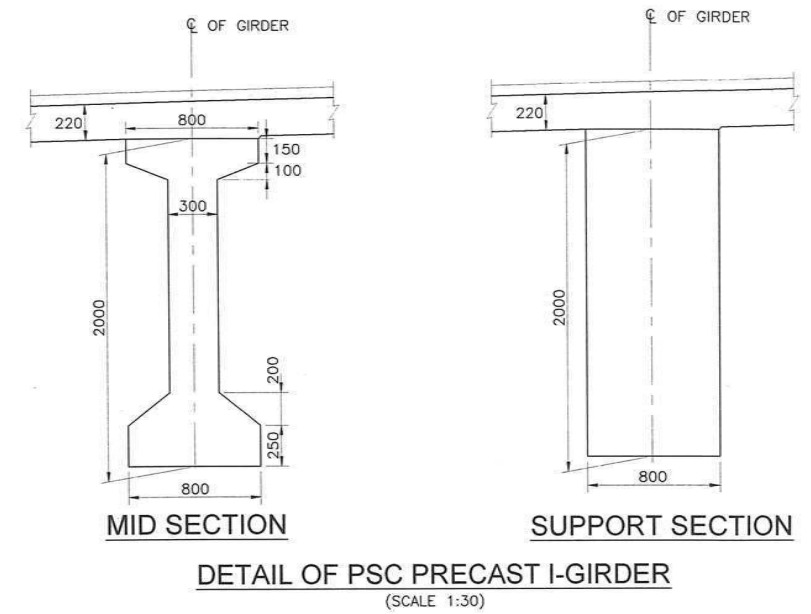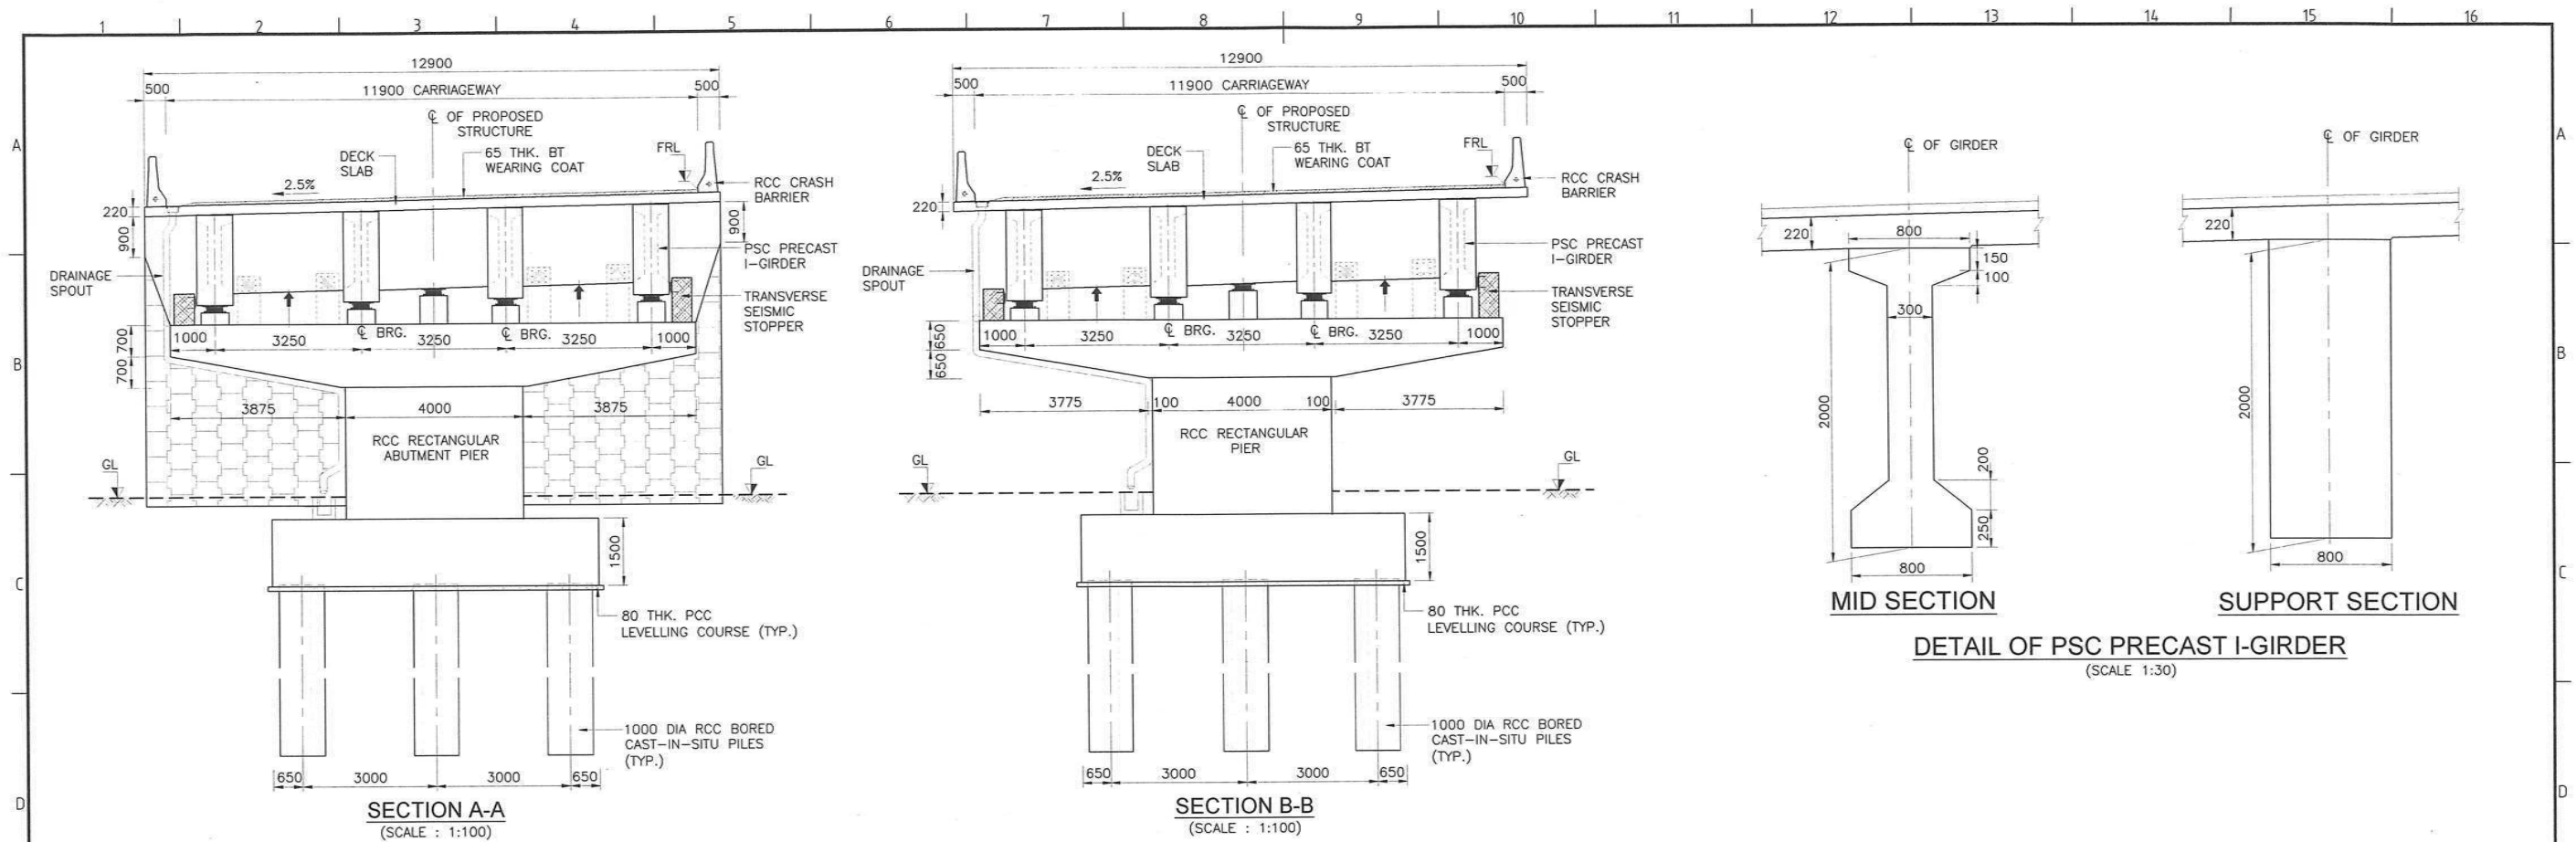

CLIENT:-  NATIONAL HIGHWAYS & INFRASTRUCTURE DEVELOPMENT CORPORATION LTD	AUTHORITY'S ENGINEER: STUP Consultants P. Ltd & Ayoleeza Consultants P. Ltd. 	PROOF CHECK CONSULTANT: 	SAFETY CONSULTANT: 	PROJECT: FOUR LANING OF NH-37 FROM RANGAGARA TO KALIABOR TINIALI (CH: 297.000 KM TO CH: 315.315 KM) IN NAGAON DISTRICT IN THE STATE OF ASSAM UNDER SARDP-NE, PHASE A ON EPC MODE	EPC CONTRACTOR:  SIMPLEX INFRASTRUCTURES LIMITED 27, SHAKESPEARE SARANI, KOLKATA-71, INDIA	CONSULTANTS:-  9th Floor, Infinity Tower C DLF Cyber City, DLF Phase II, Gurgaon-122002, Haryana, India	TITLE:- GENERAL ARRANGEMENT DRAWING FOR FLYOVER AT CH. 314+992 (SCH. B CH. 314+747)	
	AUTHORISED SIGNATORY	DATE	AUTHORISED SIGNATORY	DATE	AUTHORISED SIGNATORY	DATE	AS SHOWN	DRAWING NO.:- AECOM-DELD15159-DD-DWG-FO-314+992-GAD-01 (SH 5 OF 6)
	DRAWN	DESIGN	CHECKED BY	APPROVED BY				
	12	13	14	15	16			

BORE HOLE DETAILS

NOTES:-

- ALL DIMENSIONS ARE IN MILLIMETERS, LEVELS ARE IN METERS UNLESS OTHERWISE MENTIONED.
- NO DIMENSION SHALL BE MEASURED FROM THE DRAWINGS. ONLY WRITTEN DIMENSIONS SHALL BE FOLLOWED.
- THE DRAWING SHALL BE READ IN CONJUNCTION WITH RELEVANT HIGHWAY PLAN AND PROFILE DRAWINGS. FRL, BED LEVEL, CAMBER/SUPERELEVATION AND LAYOUT SHALL ALSO BE VERIFIED AT SITE BEFORE EXECUTION. DISCREPANCIES SHALL BE BROUGHT TO THE NOTICE OF THE ENGINEER FOR REVISION IN DRAWINGS, IF ANY.
- CHAINAGE OF THE STRUCTURE IS AT THE CENTER LINE OF THE PROPOSED STRUCTURE.
- THE REINFORCEMENT SHALL BE HYSD BARS OF GRADE DESIGNATION Fe 500D CONFORMING TO IS 1786-2008 AND IRC 112-2011.
- CONCRETE SHALL BE DESIGN MIX WITH A MINIMUM 28 DAYS CHARACTERISTIC CUBE STRENGTH FOR DIFFERENT ELEMENTS AS FOLLOWS:

a.PSC PRECAST I-GIRDER	M45
b.RCC DECK SLAB & CROSS GIRDER	M40
c.RCC ABUT. & ABUT. CAP	M35
d.RCC PILE & PILE CAP	M35
e.RCC CRASH BARRIER	M40
f.RCC APPROACH SLAB	M30
g.PCC LEVELING COURSE	M15
h.RCC PEDESTALS	M40
i. RCC SEISMIC STOPPER	M35
- CLEAR COVER TO OUTER STEEL SHALL BE AS FOLLOWS:-

a.PSC PRECAST I-GIRDER	40MM
b.RCC DECK SLAB	40MM
c.RCC ABUT. / PIER	40MM
d.RCC ABUT. / PIER CAP	40MM
e.RCC SEISMIC STOPPERS	40MM
f.RCC PILE & PILE CAP	75MM
g.RCC CRASH BARRIER	40MM
- 65 THK. BITUMINOUS WEARING COAT SHALL BE ADOPTED IN CONFORMITY WITH SECTION 2702 OF MORTH SPECIFICATIONS.
- DRAINAGE SPOUT 100MM DIA SPACED 5000MM C/C SHALL BE PROVIDED IN SUPERSTRUCTURE.
- CONDITION OF EXPOSURE IS MODERATE.
- THIS STRUCTURE LIES IN SEISMIC ZONE V.
- THE STRUCTURE HAS BE DESIGNED FOR LIVE LOAD COMBINATIONS CONFORMING TO IRC: 6-2014.
- SINGLE STRIP SEAL TYPE EXPANSION JOINT SHALL BE PROVIDED AS PER MODIFIED INTERIM SPECIFICATION FOR EXPANSION JOINTS ISSUED VIDE "MORTH" CIRCULAR NO. RW/NH-34059/1/98-S&R DATED 30-11-2000 & 25-01-2001.
- TAR PAPER BEARING SHALL BE PROVIDED BETWEEN APPROACH SLAB & BRACKET.
- THE MAXIMUM PILE LOAD (TONNES) AS PER DESIGN IS:

ABUTMENT		PIER	
NORMAL	SEISMIC	NORMAL	SEISMIC
A1	A2	P1-P4	P5-P10
210.80	255.44	253.22	244.23
282.75	353.24	352.69	336.28

WHICH IS LESS THAN PILE LOAD CAPACITY AT FOUNDING LEVEL AS PER GEOTECH REPORT.

REFERENCE DRAWINGS:-


- SUPERSTRUCTURE:-
 - AECOM-DELD15159-DD-DWG-FO-314+992-SUP-01 (SH1 TO 16)
- SUBSTRUCTURE:-
 - AECOM-DELD15159-DD-DWG-FO-314+992-SUB-01 (SH1 TO 5)
 - AECOM-DELD15159-DD-DWG-FO-314+992-SUB-02 (SH1 TO 5)
 - AECOM-DELD15159-DD-DWG-FO-314+992-SUB-03 (SH1 TO 5)
 - AECOM-DELD15159-DD-DWG-FO-314+992-SUB-04 (SH1 TO 5)
- MISCELLANEOUS DWGS.
 - AECOM-DELD15159-MISC-01

LEGEND:-

FRL	—	FINISHED ROAD LEVEL
LHS	—	LEFT HAND SIDE
RHS	—	RIGHT HAND SIDE
GL	—	GROUND LEVEL
FDN	—	FOUNDATION
LVL	—	LEVEL
EJ	—	EXPANSION JOINT
CRL	—	CROSS ROAD LEVEL
FX	—	FIXED BEARING
FR	—	FREE BEARING

LEGEND FOR BORE HOLE


SYMBOL	DESCRIPTION
	FILL - (yellowish gray silty sand/silty clay with pebble, gravels & kankar)
	LAYER-I - yellowish grey soft to medium stiff clayey silt/silty clay
	LAYER-II - yellowish grey loose to medium dense clayey sandy silt/silty sand
	LAYER-III - yellowish grey/brownish yellow medium dense to very dense silty sand with kankars in higher depths

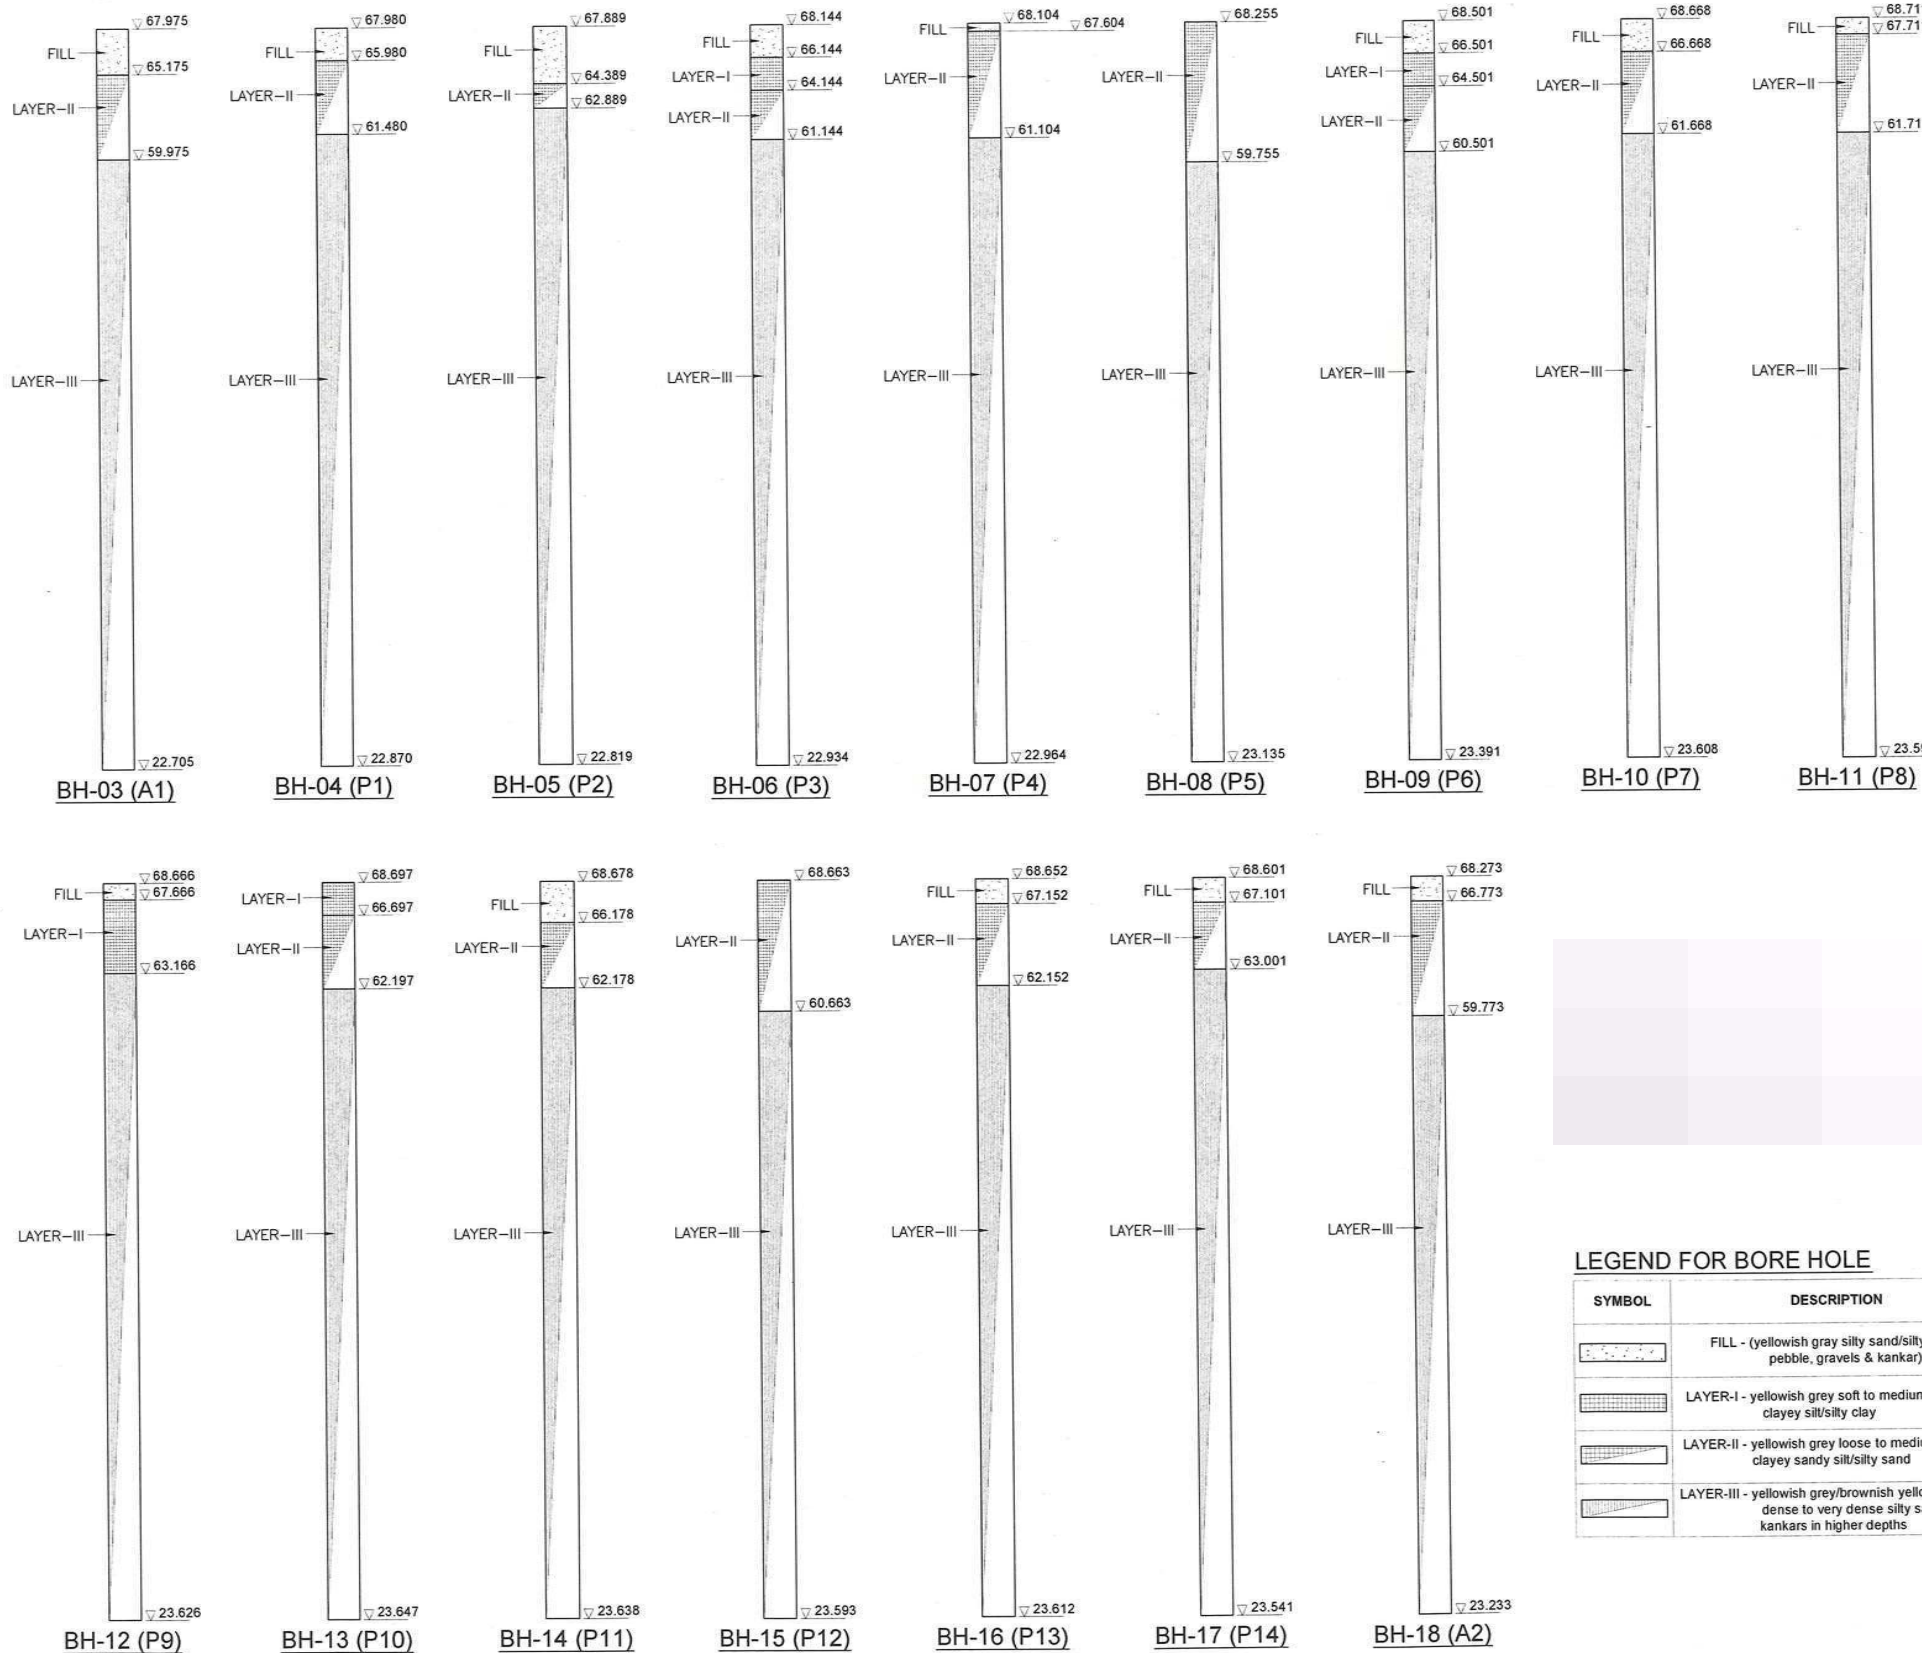

CLIENT:- NATIONAL HIGHWAYS & INFRASTRUCTURE DEVELOPMENT CORPORATION LTD		AUTHORITY'S ENGINEER:- STUP Consultants P. Ltd & Ayoleeza Consultants P. Ltd.		PROOF CHECK COMPANY:- AYOLEEZA CONSULTANTS PVT. LTD.		SAFETY CONSULTANT:- Chaitanya Projects Consultancy Pvt. Ltd		PROJECT: FOUR LANE OF NH-37 FROM RANGAGARA TO KALIABOR TINIALI (CH: 297.000 KM TO CH: 315.315 KM) IN NAGAON DISTRICT IN THE STATE OF ASSAM UNDER SARDP-NE, PHASE A ON EPC MODE		EPC CONTRACTOR:- SIMPLEX INFRASTRUCTURES LIMITED 27, SHAKESPEARE SARANI, KOLKATA-17, INDIA		CONSULTANTS:- AECOM 9th Floor, Infinity Tower C DLF Cyber City DLF Phase II, Gurgaon-122002, Haryana, India		SCALE:- AS SHOWN		TITLE:- GENERAL ARRANGEMENT DRAWING FOR FLYOVER AT CH. 314+992 (SCH. B CH. 314+747)	
DRAWING NO.:- AECOM-DELD15159-DD-DWG-FO-314+992-GAD-01 (SH 6 OF 6)																	

FOR APPROVAL

Rev.	Date	Description on Revisions
R1	10-08-2018	Shifting of Junction as per NHIDCL's requirement
R0	22-11-2017	FIRST SUBMISSION

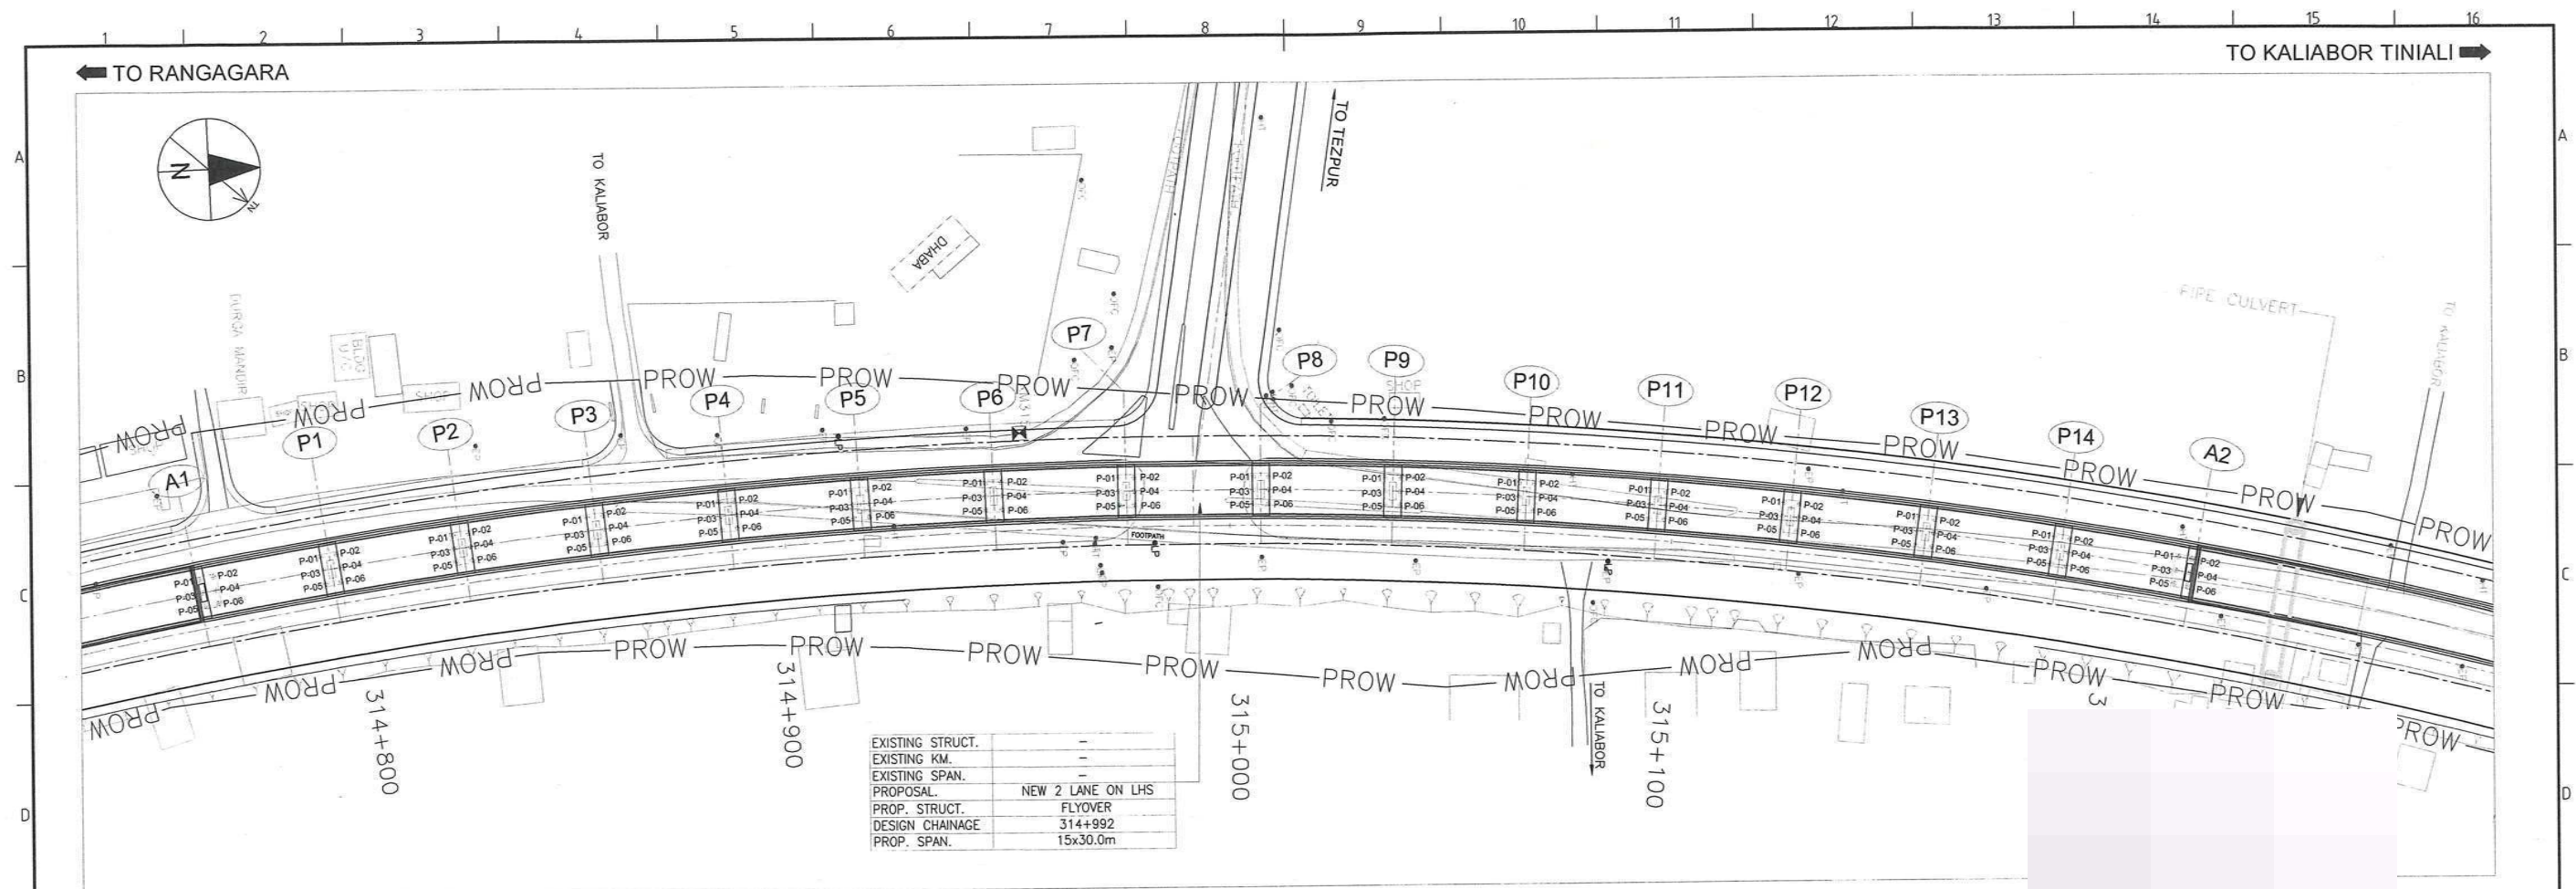

PLAN

PILE COORDINATES	
NOS.	ABUTMENT A1
01	X = 492844.565 Y = 2935064.991
02	X = 492844.109 Y = 2935067.956
03	X = 492847.530 Y = 2935065.448
04	X = 492847.074 Y = 2935068.413
05	X = 492850.495 Y = 2935065.904
06	X = 492850.039 Y = 2935068.869

PILE COORDINATES		
NOS.	PIER P1	
01	X =	492840.800
	Y =	2935092.206
02	X =	492840.354
	Y =	2935095.678
03	X =	492843.775
	Y =	2935092.588
04	X =	492843.330
	Y =	2935096.060
05	X =	492846.751
	Y =	2935092.970
06	X =	492846.305
	Y =	2935096.442

PILE COORDINATES		
NOS.	PIER P2	
01	X =	492837.380
	Y =	2935122.085
02	X =	492837.021
	Y =	2935125.567
03	X =	492840.364
	Y =	2935122.393
04	X =	492840.006
	Y =	2935125.875
05	X =	492843.349
	Y =	2935122.700
06	X =	492842.990
	Y =	2935126.182

PILE COORDINATES	
NOS.	PIER P3
01	X = 492834.704 Y = 2935152.040
02	X = 492834.432 Y = 2935155.530
03	X = 492837.695 Y = 2935152.273
04	X = 492837.423 Y = 2935155.762
05	X = 492840.685 Y = 2935152.506
06	X = 492840.414 Y = 2935155.995

PILE COORDINATES	
NOS.	PIER P4
01	X = 492832.772 Y = 2935182.052
02	X = 492832.587 Y = 2935185.547
03	X = 492835.767 Y = 2935182.210
04	X = 492835.583 Y = 2935185.705
05	X = 492838.763 Y = 2935182.368
06	X = 492838.579 Y = 2935185.863

PILE COORDINATES	
NOS.	PIER P5
01	X = 492831.586 Y = 2935212.103
02	X = 492831.489 Y = 2935215.601
03	X = 492834.584 Y = 2935212.186
04	X = 492834.487 Y = 2935215.685
05	X = 492837.583 Y = 2935212.269
06	X = 492837.486 Y = 2935215.768

PILE COORDINATES	
NOS.	PIER P6
01	X = 492831.146
	Y = 2935242.174
02	X = 492831.137
	Y = 2935245.674
03	X = 492834.146
	Y = 2935242.182
04	X = 492834.137
	Y = 2935245.682
05	X = 492837.146
	Y = 2935242.190
06	X = 492837.137
	Y = 2935245.690

PILE COORDINATES	
NOS.	PIER P7
01	X = 492831.453 Y = 2935272.246
02	X = 492831.531 Y = 2935275.745
03	X = 492834.453 Y = 2935272.179
04	X = 492834.531 Y = 2935275.678
05	X = 492837.452 Y = 2935272.112
06	X = 492837.530 Y = 2935275.611

PILE COORDINATES	
NOS.	PIER P8
01	X = 492832.507
	Y = 2935302.302
02	X = 492832.673
	Y = 2935305.798
03	X = 492835.504
	Y = 2935302.160
04	X = 492835.670
	Y = 2935305.656
05	X = 492838.501
	Y = 2935302.018
06	X = 492838.666
	Y = 2935305.514

PILE COORDINATES	
NOS.	PIER P9
01	X = 492834.307 Y = 2935332.322
02	X = 492834.560 Y = 2935335.813
03	X = 492837.300 Y = 2935332.105
04	X = 492837.553 Y = 2935335.596
05	X = 492840.292 Y = 2935331.889
06	X = 492840.545 Y = 2935335.379

PILE COORDINATES	
NOS.	PIER P10
01	X = 492836.852 Y = 2935362.288
02	X = 492837.193 Y = 2935365.772
03	X = 492839.838 Y = 2935361.997
04	X = 492840.178 Y = 2935365.480
05	X = 492842.824 Y = 2935361.705
06	X = 492843.164 Y = 2935365.189


PILE COORDINATES	
NOS.	PIER P11
01	X = 492840.141 Y = 2935392.182
02	X = 492840.568 Y = 2935395.656
03	X = 492843.118 Y = 2935391.816
04	X = 492843.545 Y = 2935395.290
05	X = 492846.096 Y = 2935391.450
06	X = 492846.523 Y = 2935394.924

PILE COORDINATES	
NOS.	PIER P12
01	X = 492844.170 Y = 2935421.985
02	X = 492844.684 Y = 2935425.447
03	X = 492847.138 Y = 2935421.545
04	X = 492847.652 Y = 2935425.007
05	X = 492850.105 Y = 2935421.104
06	X = 492850.619 Y = 2935424.566

PILE COORDINATES	
NOS.	PIER P13
01	X = 492848.939 Y = 2935451.679
02	X = 492849.539 Y = 2935455.127
03	X = 492851.894 Y = 2935451.164
04	X = 492852.495 Y = 2935454.612
05	X = 492854.850 Y = 2935450.650
06	X = 492855.450 Y = 2935454.098


PILE COORDINATES	
NOS.	PIER P14
01	X = 492854.443 Y = 2935481.245
02	X = 492855.129 Y = 2935484.677
03	X = 492857.385 Y = 2935480.656
04	X = 492858.071 Y = 2935484.089
05	X = 492860.327 Y = 2935480.068
06	X = 492861.013 Y = 2935483.500

PILE COORDINATES	
NOS.	ABUTMENT A2
01	X = 492860.217 Y = 2935508.617
02	X = 492860.879 Y = 2935511.543
03	X = 492863.143 Y = 2935507.955
04	X = 492863.805 Y = 2935510.881
05	X = 492866.069 Y = 2935507.294
06	X = 492866.731 Y = 2935510.220

  NATIONAL HIGHWAYS & INFRASTRUCTURE DEVELOPMENT CORPORATION LTD		AUTHORITY'S ENGINEER: STUP Consultants P. Ltd & Ayoleeza Consultants P. Ltd. 		PROOF CHECK CONSULTANT: 		SAFETY CONSULTANT:  Chaitanya Projects Consultancy Pvt. Ltd		PROJECT: FOUR LANING OF NH-37 FROM RANGAGARA TO KALIABOR TINIALI (CH: 297.000 KM TO CH: 315.315 KM) IN NAGAON DISTRICT IN THE STATE OF ASSAM UNDER SARDP-NE, PHASE A ON EPC MODE		EPC CONTRACTOR:  SIMPLEX INFRASTRUCTURES LIMITED 27, SHAKESPEARE SARANI, KOLKATA-17, INDIA		CONSULTANTS:-  AECOM 9th Floor, Infinity Tower C DLF Cyber City, DLF Phase II, Gurgaon-122002, Haryana, India MANOJ VERMA S. YADAV P. SINGH S. SINGH DRAWN DESIGN CHECKED BY APPROVED BY		SCALE:- AS SHOWN TITLE:- COORDINATES FOR FLYOVER AT CH: 314+992 (SCH. B CH: 314+747)		DRAWING NO.:- AECOM-DEL15159-DD-DWG-F0-314+992-CRD-01		FOR APPROVAL R0 09-08-2018 REVISED SUBMISSION Rev. Date Description on Revisions Revisions		REV. R0	
---	--	---	--	--	--	---	--	--	--	---	--	---	--	---	--	---	--	---	--	-------------------	--

SIL-665 dt: 26-12-20 BG & HPC

Vide letter no. stup/1190 dt: 10-2-21

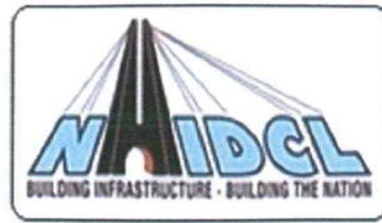

NATIONAL HIGHWAYS & INFRASTRUCTURE DEVELOPMENT CORPORATION LTD.

Four Laning of NH – 37 from Rangagara to Kaliabor Tiniali
(Ch: 297.000 Km to Ch: 315.315 Km of NH-37) in
Nagaon District in the State of Assam under
SARDP – NE, Phase A, on EPC Basis

Team Leader
STUP Consultants Pvt. Ltd
Nagaon-782001 (Assam)



STRUCTURE DRAWINGS CULVERTS

Simplex Culverts
1/1 (copy-1)
Final

CONTRACTOR:-




SIMPLEX INFRASTRUCTURES LIMITED

CONSULTANTS:-

AECOM

AECOM India Private Limited

December 2020

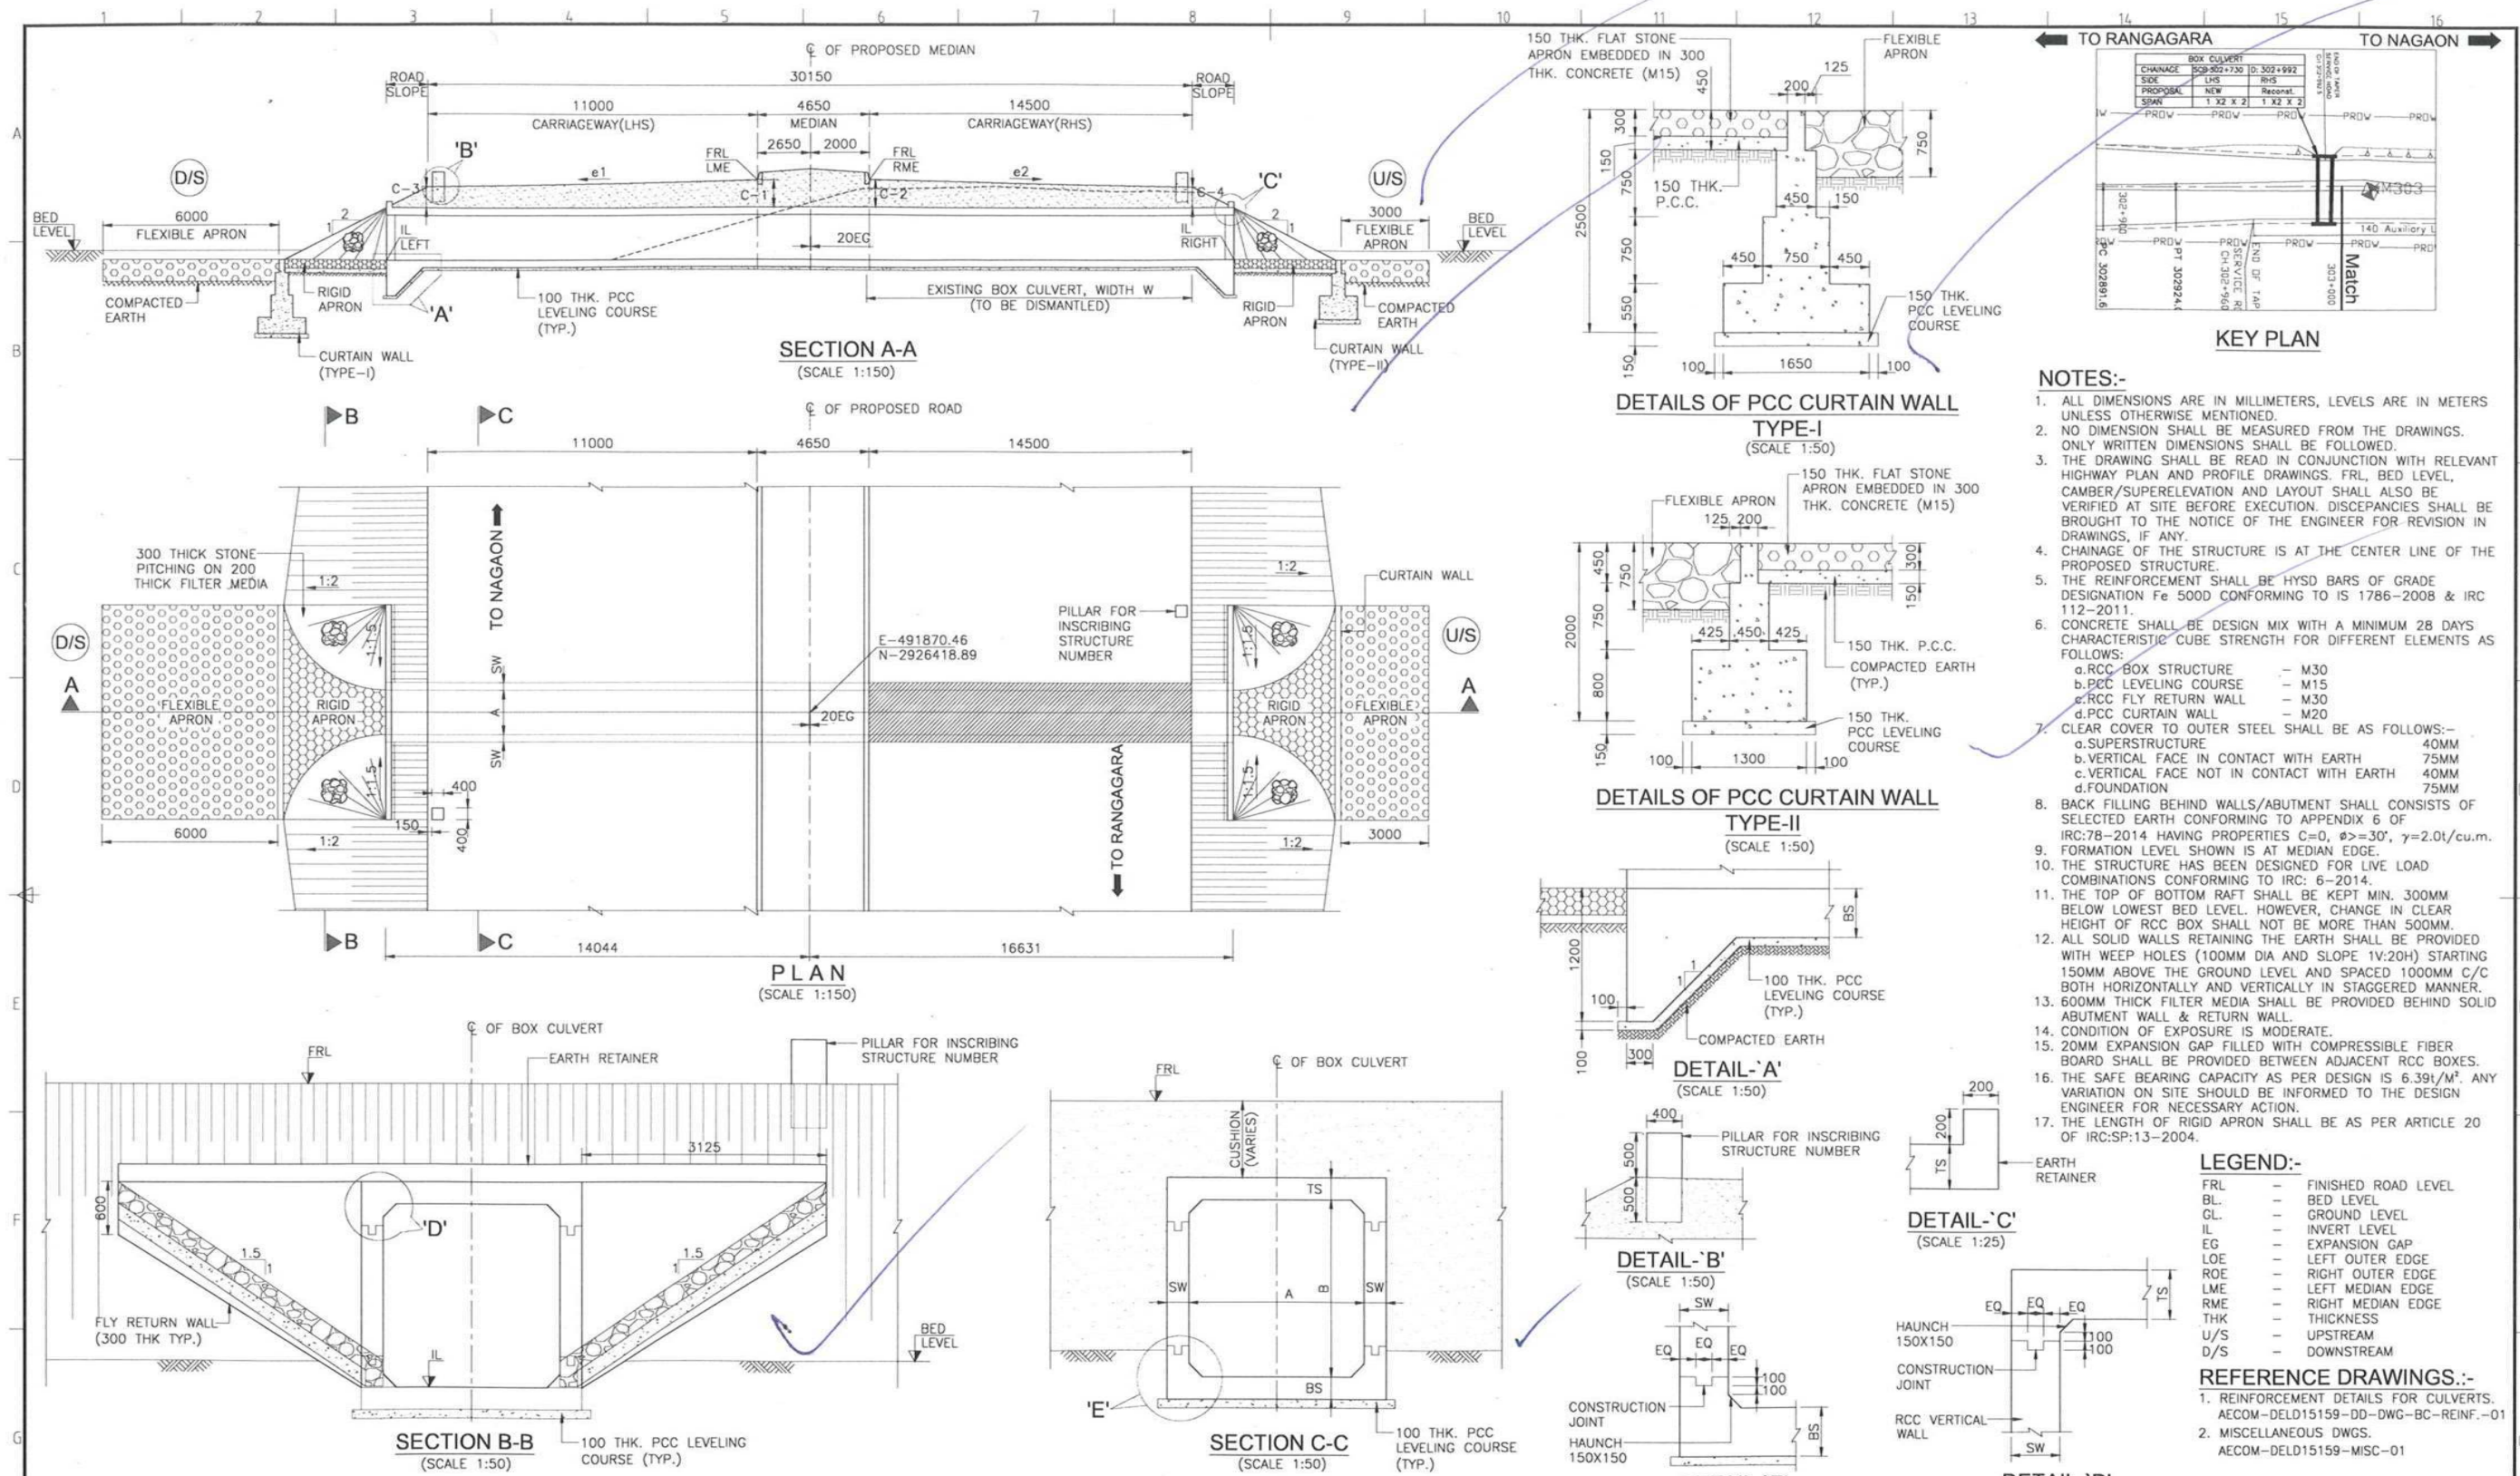

SCHEDULE OF BOX CULVERT

(SCALE 1:50)																							(SCALE 1:50)								
S.No.	EXISTING KM.	DESIGN CH.	EXISTING SPAN NOS. x SPAN x HT.	EXISTING CULVERT	EXISTING WIDTH,W (m)	SKEW	PROPOSAL	PROPOSED STRUCTURE	PROPOSED SPAN (NOS.xSPAN xHT.)	FRL		CAMBER/SUPERELEVATION		BED LEVEL		INVERT LEVEL		TCS	FLOW OF DIRECTION	CUSHION (m)					RCC BOX DIMENSIONS (m)					BARREL LENGTH OF BOX (m)	REINFORCEMENT CATEGORY (REFER REINF. DRAWING)
										LME	RME	LEFT (e1)	RIGHT (e2)	LEFT	RIGHT	LEFT	RIGHT			LOE (C-3)	LME (C-1)	RME (C-2)	ROE (C-4)	A	B	TS	BS	SW			
1	302+730	302+992	1 x 2.0 x 2.0	BOX CULVERT	11.7	0	RECONSTRUCTION	BOX CULVERT	1 x 2.0 x2.0	67.831	67.831	-2.50	-2.50	65.719	65.789	65.109	65.153	TYPE-4	R-L	0.197	0.459	0.441	0.065	2.00	2.00	0.250	0.300	0.250	30.675	2A	

NATIONAL HIGHWAYS & INFRASTRUCTURE
(Development Corporation Ltd.)

CLIENT:

AUTHORITY'S ENGINEER:
STUP Consultants P. Ltd.
&
Ayoleeza Consultants P. Ltd.

PROOF CHECKED CONSULTANT:
CE TESTING
Company Pvt. Ltd.

SAFETY CONSULTANT:
Chaitanya Projects
Consultancy Pvt. Ltd.

PROJECT:
FOUR LANING OF NH-37 FROM RANGAGARA TO KALIABOR TINIALI (CH: 297.000 KM TO CH: 315.315 KM) IN NAGAON DISTRICT IN THE STATE OF ASSAM UNDER SARDP-NF, PHASE A ON EPC MODE

EPC CONTRACTOR:
SIMPLEX INFRASTRUCTURES LIMITED
27, SHAKESPEARE SARANI, KOLKATA-70, INDIA

CONSULTANTS:
AECOM
9th Floor, Infinity Tower C.D.F. Centre
8B Phase II, Gurgaon-122002, Haryana, India

SCALE:
1:1000

TITLE:
GENERAL ARRANGEMENT DRAWING
FOR RCC BOX CULVERT AT
CH. 302+730
(SCH. CH. 302+730)

DRAWING NO.:
AECOM-DELD15159-DD-DWG-BC-302-992-GAD-01

REV.:

Bridge Engineer
STUP Consultants Pvt. Ltd.
Nagaon-782001

Resident Engineer
STUP Consultants Pvt. Ltd.
Nagaon-782001

Team Leader
STUP Consultants Pvt. Ltd.
Nagaon-782001