



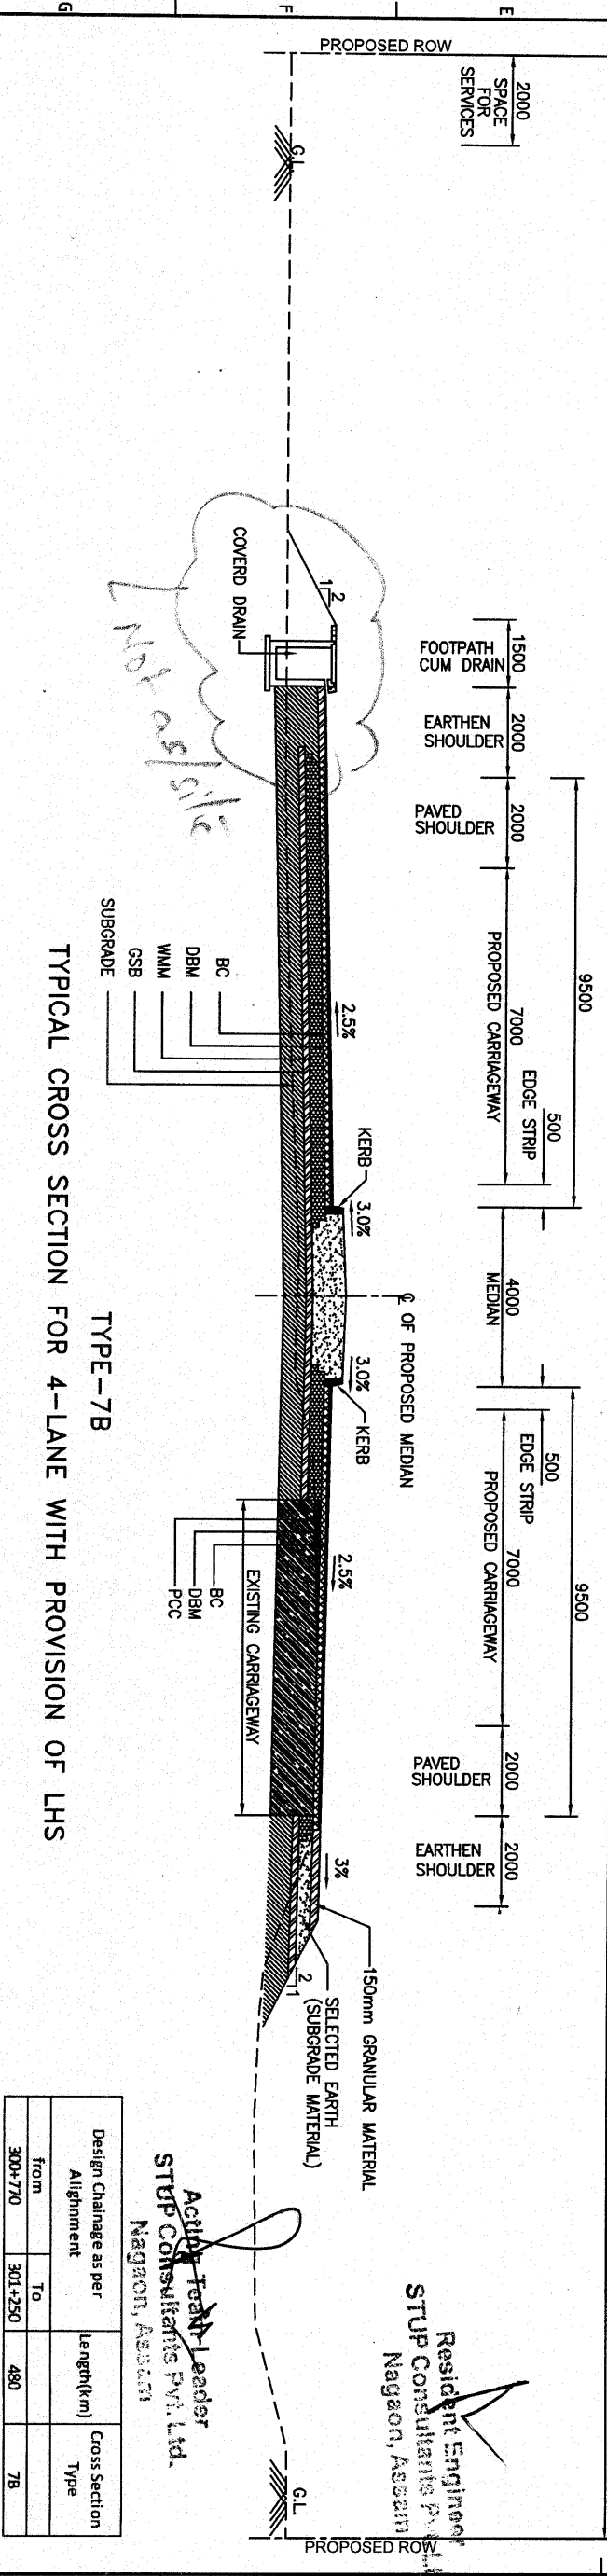

Note:
 1. Right of Way (ROW) as shown in TCS is meant to indicate proposed cross section of highway shall be accommodated within ROW.
 2. Actual Right of Way (ROW) has marked in Alignment Plan based on data provided by AE vide letter ref. STUP / NH 37 / SIL / 2017 / 01 dated 9 Feb 2017 and site meeting on 15 Feb 2017.

CLIENT: NATIONAL HIGHWAYS & INFRASTRUCTURE DEVELOPMENT CORPORATION LTD.		AUTHORITY'S ENGINEER: STUP Consultants P. Ltd. Ayoleeza Consultants P. Ltd.		PROJECT CHECKED CONSULTANT: STUP Consultants P. Ltd. Ayoleeza Consultants P. Ltd.		SAFETY CONSULTANT: Chaitanya Projects Consultancy Pvt. Ltd.		PROJECT: FOUR LANE OF NH-37 FROM RANGAGARA TO KALABOR, TIRUNELveli, CH. 297.000 KM TO CH. 315.315 KM IN NAGGAON DISTRICT IN THE STATE OF ASSAM UNDER SAROP-NE, PHASE A ON EPC MODE		CONTRACTOR: SIMPLEX INFRASTRUCTURES LIMITED 27, SHAKESPEARE ROAD, KOLKATA-70, INDIA		CONSULTANTS: AECOM 9th Floor, Indira Tower C DLF Cyber City DLF Phase II, Gurgaon-122002, Haryana, India		SCALE: 1:1000		TITLE: TYPICAL CROSS SECTION FOR 4-LANE WITH PROVISION OF LHS	
AUTHORISED SIGNATORY:		AUTHORISED SIGNATORY:		AUTHORISED SIGNATORY:		AUTHORISED SIGNATORY:		AUTHORISED SIGNATORY:		AUTHORISED SIGNATORY:		AUTHORISED SIGNATORY:		AUTHORISED SIGNATORY:		AUTHORISED SIGNATORY:	
DATE:		DATE:		DATE:		DATE:		DATE:		DATE:		DATE:		DATE:		DATE:	


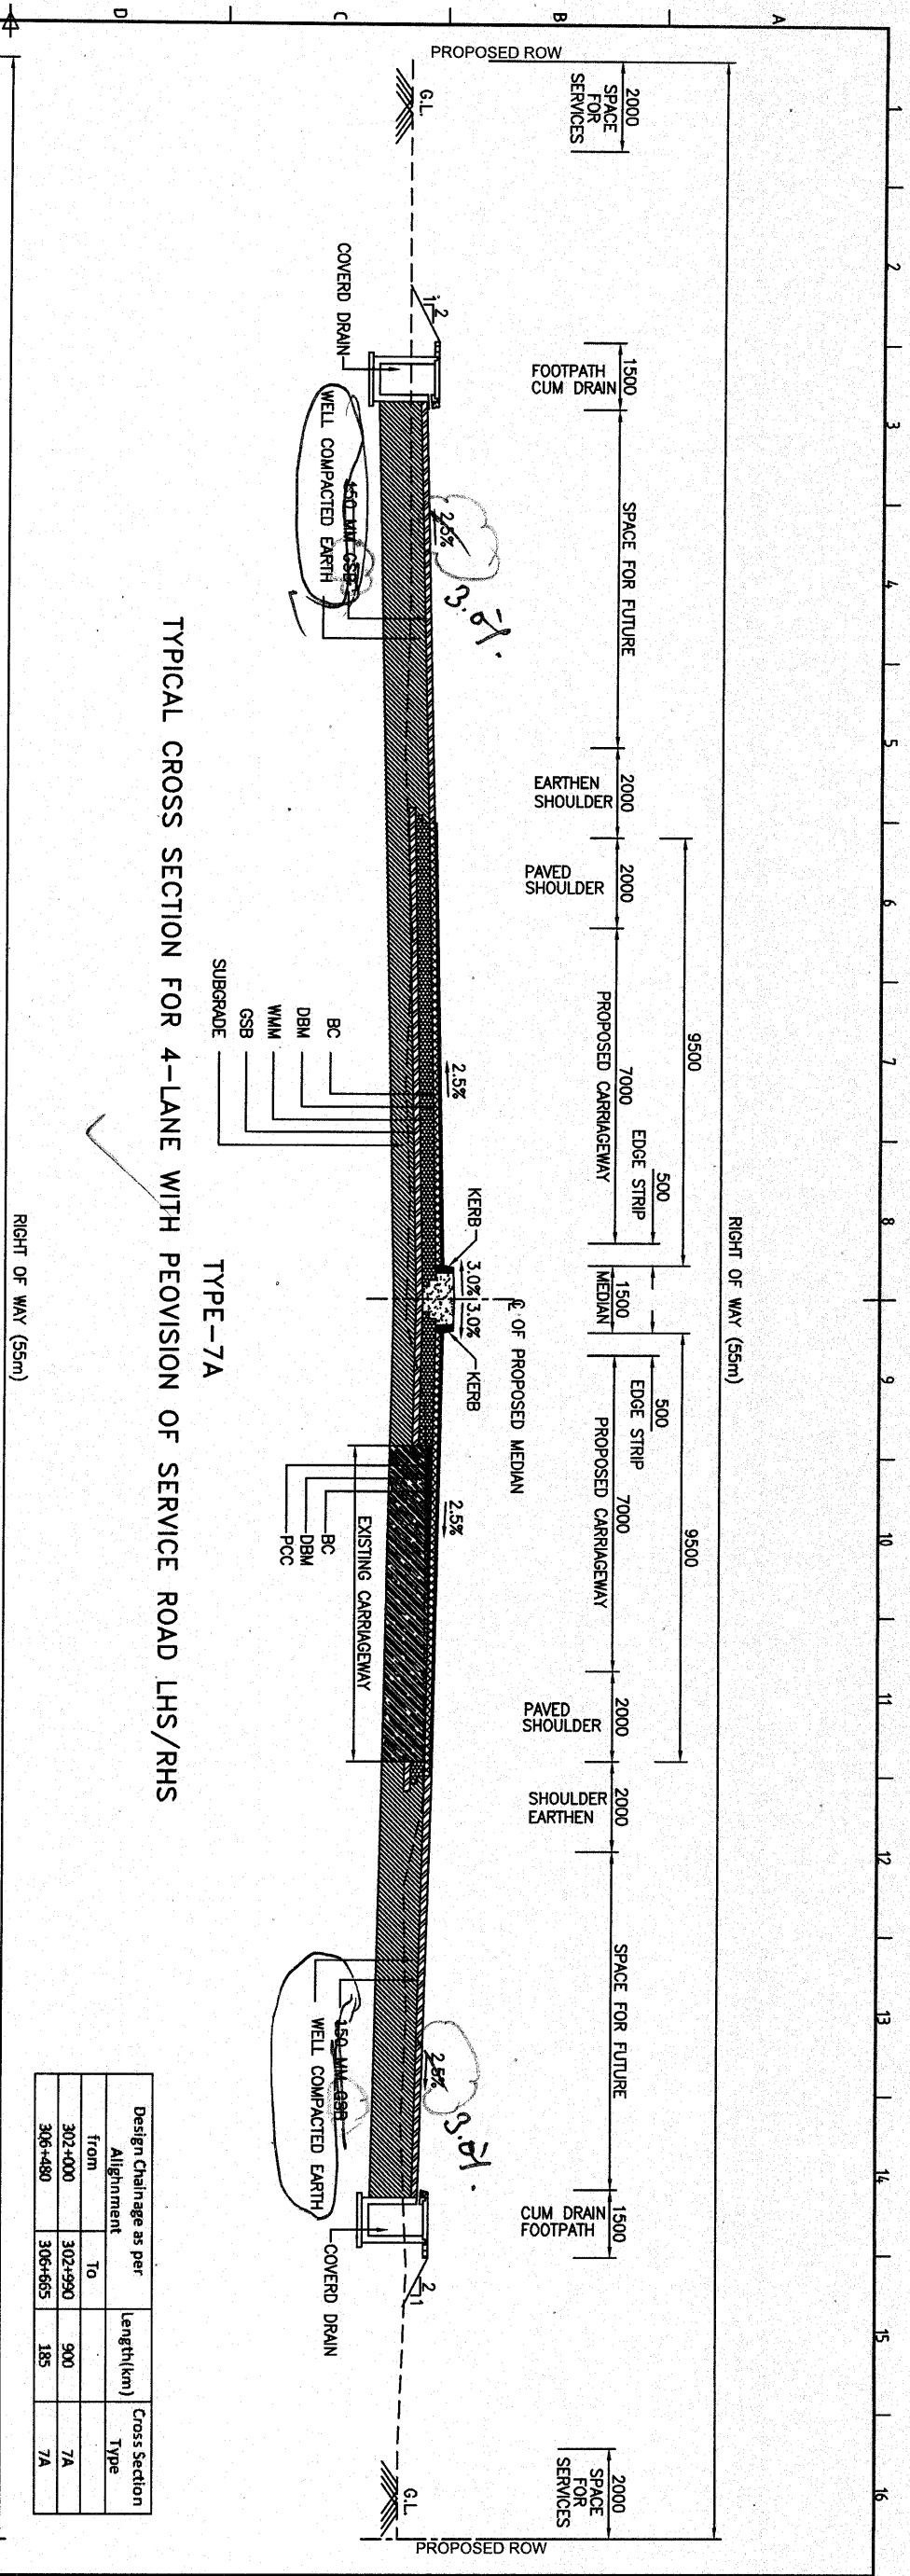


Active Team Leader
 STUP Consultants Pvt. Ltd.
 Nagaon, Assam

Resident Engineer
 STUP Consultants Pvt. Ltd.
 Nagaon, Assam

<<< TO RANGAGARA

TO KALILABOR >>>

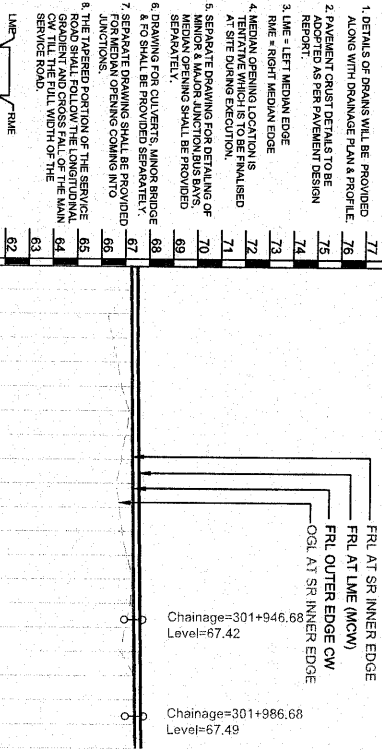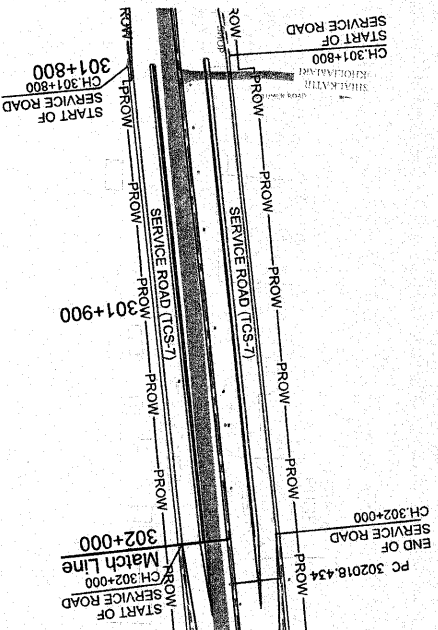

DATE	MAIN CARRIAGEWAY (LHS)		SERVICE ROAD (LHS)		DATE
	FRL LME	OGI AT SR INNER EDGE	FRL AT SERVICE ROAD INNER EDGE	OGI AT SR INNER EDGE	
301800	67.514	67.271	67.227	67.298	301800
301810	67.528	67.291	67.240	67.223	301810
301820	67.542	67.304	67.254	66.291	301820
301830	67.555	67.318	67.267	66.454	301830
301840	67.569	67.332	67.280	66.697	301840
301850	67.583	67.346	67.294	66.867	301850
301860	67.597	67.360	67.307	67.203	301860
301870	67.611	67.374	67.320	67.054	301870
301880	67.625	67.388	67.333	66.908	301880
301890	67.638	67.401	67.347	66.674	301890
301900	67.652	67.415	67.360	66.802	301900
301910	67.666	67.429	67.373	66.936	301910
301920	67.680	67.443	67.387	67.132	301920
301930	67.694	67.457	67.400	67.374	301930
301940	67.708	67.471	67.413	67.292	301940
301950	67.721	67.484	67.427	67.072	301950
301960	67.735	67.498	67.441	66.915	301960
301970	67.749	67.512	67.457	67.491	301970
301980	67.764	67.527	67.475	67.482	301980
301990	67.781	67.544	67.494	67.542	301990
302000	67.799	67.562	67.512	67.558	302000

SERVICE ROAD PLAN AND PROFILE FROM Km. 301+800 To Km. 302+000 (LHS)

CLIENT:- NATIONAL HIGHWAYS & INFRASTRUCTURE DEVELOPMENT CORPORATION LTD.		AUTHORITY'S ENGINEER: STUP Consultants P. Ltd & Ayoleeza Consultants P. Ltd		PROOF CHECKER: K. S. SINGH		SAFETY CONSULTANT: PC Chaitanya Projects Consultancy Pvt. Ltd		PROJECT: FOUR LANE OF NH-37 FROM RANGAGARA TO KALILABOR TUNALI (CH: 297.000 KM TO CH: 315.315 KM) IN NAGALAND DISTRICT IN THE STATE OF ASSAM UNDER SARDP-NE, PHASE A ON EPC MODE		EPC CONTRACTOR: SIMPLEX INFRASTRUCTURES LIMITED		CONSULTANTS: AECOM		SCALE: HON-1: 2000		TITLE: FROM Km. 301+800 To Km. 302+000 (LHS)	
AUTHORISED SIGNATORY		AUTHORISED SIGNATORY		AUTHORISED SIGNATORY		AUTHORISED SIGNATORY		AUTHORISED SIGNATORY		AUTHORISED SIGNATORY		AUTHORISED SIGNATORY		AUTHORISED SIGNATORY		AUTHORISED SIGNATORY	
DATE		DATE		DATE		DATE		DATE		DATE		DATE		DATE		DATE	


Acting Team Leader
STUP Consultants Pvt. Ltd.
Nagaon, Assam

Resident Engineer
STUP Consultants Pvt. Ltd.
Nagaon, Assam

R2	Sep. 2021	Service Road Revised
R1	Sep. 2018	Revised as per MCW profile (June 2018)
R0	Dec. 2017	First Submission
Rev	Date	Description



TO KALABOR >>>

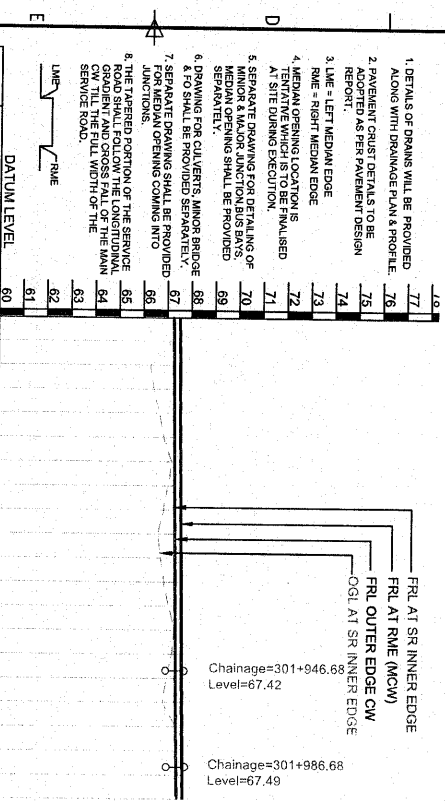

DESIGN CHAINAGE	(MCW)		SERVICE ROAD (RHS)		MAIN CARRIAGEWAY (RHS)	
			VERTICAL SCHEMATIC	FRL AT SERVICE ROAD INNER EDGE	VERTICAL SCHEMATIC	FRL OUTER EDGE CW
	SUPERELEVATION	OGI AT SR INNER EDGE				
	HORIZONTAL SCHEMATIC	SUPERELEVATION				
301800		67.298		67.227	67.277	67.514
301810		67.223		67.240	67.291	67.528
301820		66.291		67.254	67.304	67.542
301830		66.454		67.267	67.318	67.555
301840		66.697		67.280	67.332	67.569
301850		66.887		67.294	67.346	67.583
301860		67.203		67.307	67.360	67.597
301870		67.054		67.320	67.374	67.611
301880		66.908		67.333	67.388	67.625
301890		66.674		67.347	67.401	67.638
301900		66.802		67.360	67.415	67.652
301910		66.936		67.373	67.429	67.666
301920		67.132		67.387	67.443	67.680
301930		67.374		67.400	67.457	67.694
301940		67.292		67.413	67.471	67.708
301950		67.072		67.427	67.484	67.721
301960		66.915		67.441	67.498	67.735
301970		67.491		67.457	67.512	67.749
301980		67.482		67.475	67.527	67.764
301990		67.542		67.494	67.544	67.781
302000		67.558		67.512	67.562	67.799

Acting Team Leader
STUP Consultants Pvt. Ltd.
Nagaur, Assam

Resident Engineer
STUP Consultants Pvt. Ltd.
Nagaur, Assam

R2	Sep. 2021	Service Road Revised
R1	Sep. 2018	Revised as per MCW profile (June 2018)
R0	Dec. 2017	First Submission
Rev.	Date	Description on Revision

CLIENT:




NATIONAL HIGHWAYS
& INFRASTRUCTURE
DEVELOPMENT
CORPORATION LTD.

AUTHORITY'S ENGINEER:

STUP Consultants P. Ltd



092

 

100

FOUR LANE OF NH-37 FROM RANGAGARA
TO KALABOR TINALI (CH: 297.000 KM
TO CH: 315.315 KM) IN NAGAON DISTRICT IN
THE STATE OF ASSAM UNDER SARDP-NE
PHASE A ON EPC MODE



100

INFRASTRUCTURES LIMITED
E. SARANI, KOLKATA-17, INDIA

100

AECOM
9th Floor, Infinity Tower C DLF Cyber City

HOR-1:200
VER-1:200


B

FROM Km
(1)




<<< TO RANGAGARA

TO KALIABOR >>>

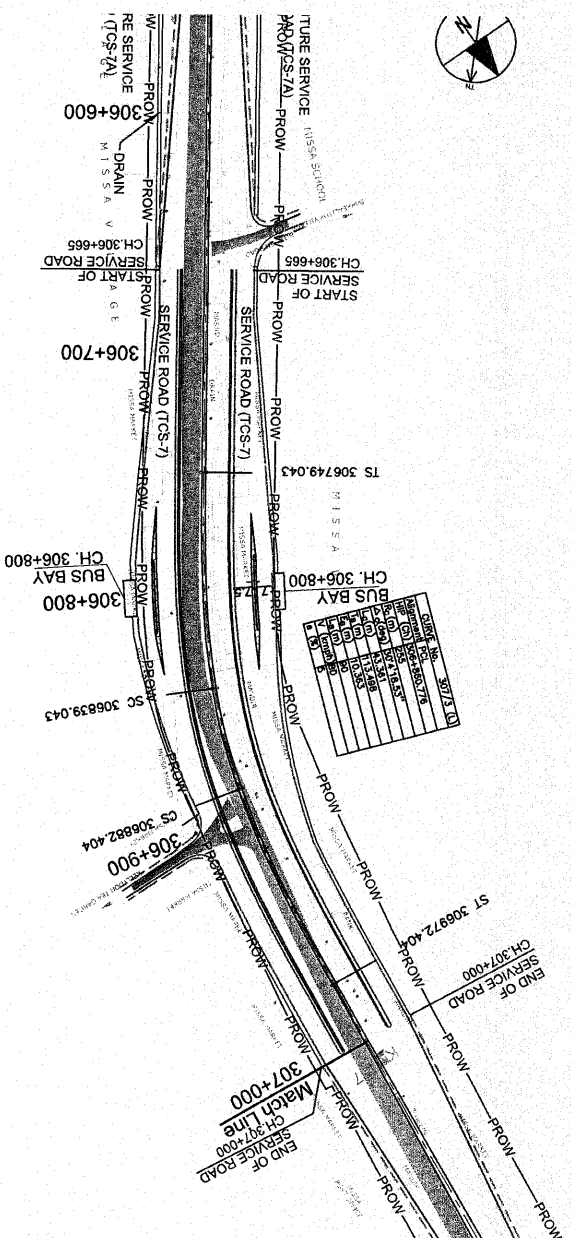

1. DETAILS OF DRAINS WILL BE PROVIDED ALONG WITH DRAINAGE PLAN & PROFILE.
2. PAVEMENT CRUST DETAILS TO BE REPORTED AS PER PAVEMENT DESIGN
3. LME - LEFT MEDIAN EDGE
4. MEDIAN OPENING LOCATIONS AT SITE DURING EXECUTION.
5. SEPARATE DRAWING FOR DETAILING OF MEDIAN OPENINGS SHALL BE PROVIDED SEPARATELY.
6. DRAWING FOR CULVERTS, MINOR BRIDGE & FO SHALL BE PROVIDED SEPARATELY.
7. SEPARATE DRAWING SHALL BE PROVIDED FOR JUNCTIONS, OPENING COMING INTO JUNCTIONS.
8. THE JUNCTION PORTION OF THE SERVICE ROAD SHALL FOLLOW THE LONGITUDINAL C/W. THE FRL, VERTICALLY OF THE SERVICE ROAD.

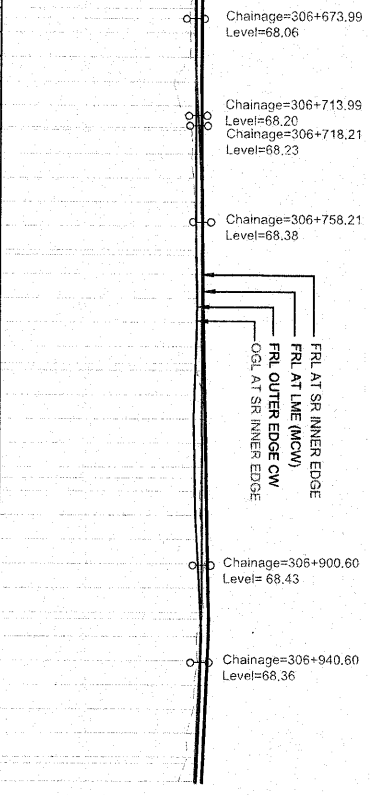

MAIN CARRIAGEWAY (LHS)	
FRL LME	68.353
VERTICAL SCHEMATIC	68.349
FRL OUTER EDGE CW	68.351
FRL AT SERVICE ROAD INNER EDGE	68.355
68.359	68.363
68.367	68.371
68.375	68.379
68.383	68.391
68.387	68.403
68.391	68.415
68.995	70.227
69.000	70.240

SERVICE ROAD PLAN AND PROFILE FROM Km. 306+665 To Km. 306+990 (LHS)


CLIENT:- NATIONAL HIGHWAYS INFRASTRUCTURE DEVELOPMENT CORPORATION LTD.		AUTHORITY'S ENGINEER: STUP Consultants P. Ltd & Ayoleeza Consultants P. Ltd		PROJECT CHECKED: S. K. JANA		SAFETY CONSULTANT: PC Chaitanya Projects Consultancy Pvt. Ltd		PROJECT: FOUR LANE OF NH-37 FROM RANGAGARA TO KALIABOR, TINALI (CH: 297.000 KM TO CH: 315.315 KM) IN NAGAOON DISTRICT IN THE STATE OF ASSAM UNDER SARDP-NE, PHASE A ON EPC MODE		EPC CONTRACTOR:- SIMPLEX INFRASTRUCTURES LIMITED 27, SHAKESPEARE GARDEN, KOLAKATA-72, INDIA		CONSULTANTS:- AECOM 9 Floor, Infinity Tower C DLF Cyber City DLF Phase II, Gurgaon-12002, Haryana, India		SCALE:- HOR: 1:2000 VER: 1:200		TITLE:- FROM Km. 306+665 To Km. 306+990 (LHS)	
AUTHORISED SIGNATORY		DATE		AUTHORISED SIGNATORY		DATE		AUTHORISED SIGNATORY		DATE		AUTHORISED SIGNATORY		DATE		AUTHORISED SIGNATORY	
3		4		5		6		7		8		9		10		11	
12		13		14		15		16		17		18		19		20	

Acting Team Leader
STUP Consultants Pvt. Ltd.
Nagaon, Assam


Resident Engineer
STUP Consultants Pvt. Ltd.
Nagaon, Assam

Rev.	Date	Description
R2	Sep. 2021	Service Road Revised
R1	Sep. 2018	Revised as per MCW profile (June 2018)
R0	Dec. 2017	First Submission

<<< TO RANGAGARA

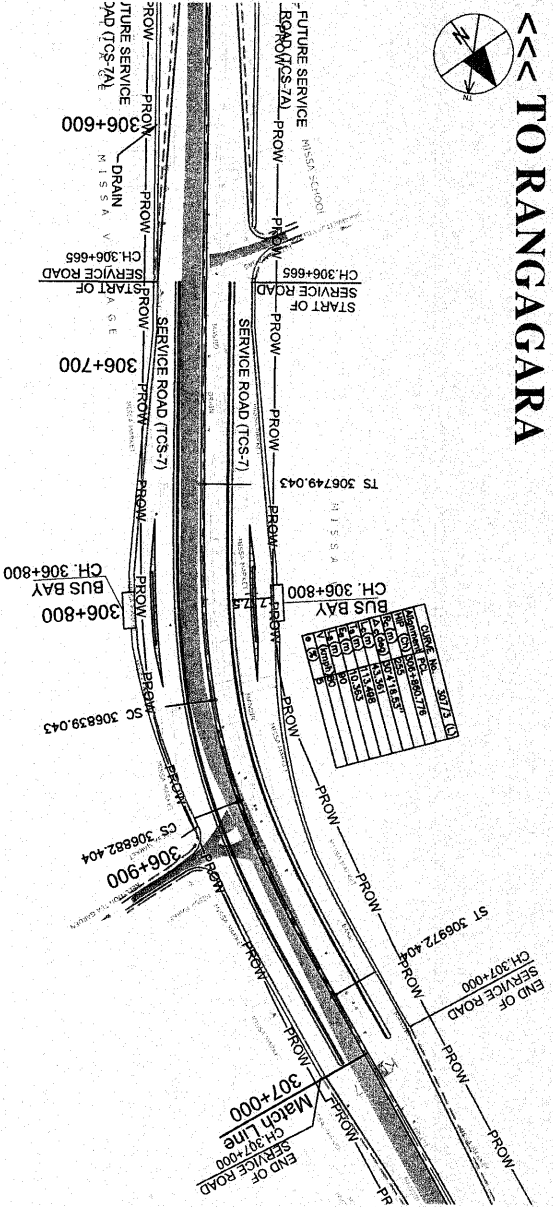

TO KALIABOR >>>

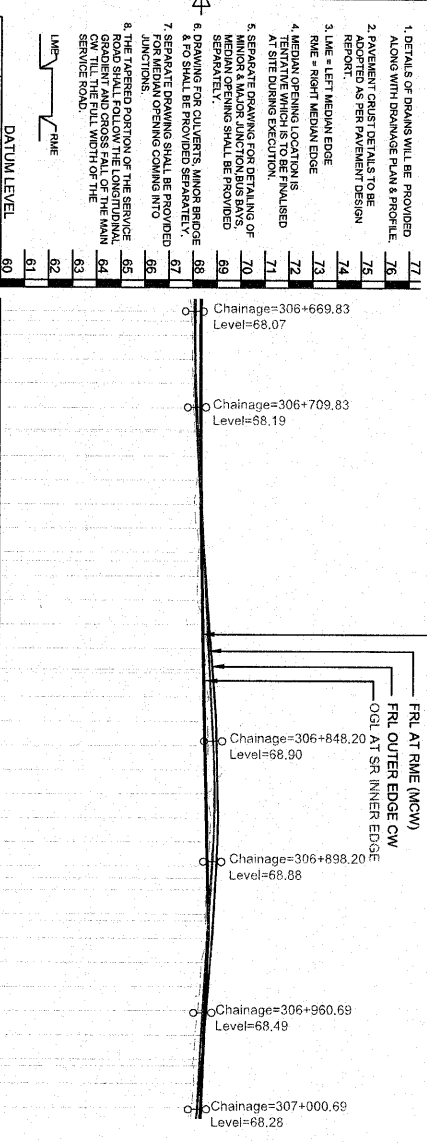

MAIN CARRIAGEWAY (RHS)	VERTICAL SCHEMATIC	
	FRL RME	VERTICAL SCHEMATIC
SERVICE ROAD (RHS)	VERTICAL SCHEMATIC	
	FRL AT SERVICE ROAD INNER EDGE	VERTICAL SCHEMATIC
(MCW)	HORIZONTAL SCHEMATIC	
	OG AT SR INNER EDGE	HORIZONTAL SCHEMATIC
DESIGN CHAINAGE	SUPERELEVATION	
	OG AT SR INNER EDGE	SUPERELEVATION
306680	68.353	68.353
306690	68.349	68.349
306700	68.351	68.351
306710	68.355	68.355
306720	68.359	68.359
306730	68.363	68.363
306740	68.367	68.367
306750	68.371	68.371
306760	68.375	68.375
306770	68.379	68.379
306780	68.383	68.383
306790	68.387	68.387
306800	68.391	68.391
306810	68.395	68.395
306820	68.399	68.399
306830	68.403	68.403
306840	68.407	68.407
306850	68.411	68.411
306860	68.415	68.415
306870	68.419	68.419
306880	68.423	68.423
306890	68.427	68.427
306900	68.431	68.431
306910	68.435	68.435
306920	68.439	68.439
306930	68.443	68.443
306940	68.447	68.447
306950	68.451	68.451
306960	68.455	68.455
306970	68.459	68.459
306980	68.463	68.463
306990	68.467	68.467
307000	68.471	68.471

SERVICE ROAD PLAN AND PROFILE FROM Km. 306+665 TO Km. 307+000 (RHS)

CLIENT:- NATIONAL HIGHWAYS & INFRASTRUCTURE DEVELOPMENT CORPORATION LTD.		AUTHORITY'S ENGINEER:- STUP Consultants P. Ltd		PROJECT: FOUR LANE OF NH-37 FROM RANGAGARA TO KALIABOR TINALI (CH: 297.000 KM TO CH: 315.315 KM IN NAGAOON DISTRICT IN THE STATE OF ASSAM UNDER SARDP-NE, PHASE A ON EPC MODE	
DESIGNER'S SIGNATURE		DATE		PROJECT CONTRACTOR:- SIMPLEX INFRASTRUCTURES LIMITED 27, SHAKESPEARE SARANI, KOLKATA-71, INDIA	
DESIGNER'S SIGNATURE		DATE		CONSULTANTS:- AECOM 9th Floor, Infinity Tower C DLF Cyber City DLF Phase II, Gurgaon-122002, Haryana, India	
DESIGNER'S SIGNATURE		DATE		SCALE:- HOR: 1:2000 VER: 1:200	
DESIGNER'S SIGNATURE		DATE		TITLE:- FROM Km. 306+665 To Km. 307+000 (RHS)	
DESIGNER'S SIGNATURE		DATE		DRAWING NO.:- AECOM-DELD/5159-JD-DWG-PT-0207	

Acting Team Leader
STUP Consultants Pvt. Ltd.
Nagaon, Assam

Resident Engineer
STUP Consultants Pvt. Ltd.
Nagaon, Assam

R2	Sep. 2021	Service Road Revised
R1	Sep. 2018	Revised as per MCW profile (June 2018)
R0	Dec. 2017	First Submission
Rev	Date	Description on Revisions



NATIONAL HIGHWAYS & INFRASTRUCTURE DEVELOPMENT CORPORATION LTD.

Four Laning of NH – 37 from Rangagara to Kaliabor Tiniali (Ch: 297.000 Km to Ch:315.315 Km of NH-37) in Nagaon District in the State of Assam
under SARDP – NE, Phase A, on EPC Basis



PIPE CULVERT DRAWINGS

(AT DESIGN CH.298+400, 298+880, 300+770, 303+618,
308+761, 310+655, 312+022, 313+117, 314+160, 315+241)

CONTRACTOR:-



SIMPLEX INFRASTRUCTURES LIMITED

AUTHORITY'S ENGINEER:-



STUP Consultants P.Ltd

&








Ayoleeza Consultants P.Ltd

CONSULTANTS:-

AECOM

AECOM India Private Limited

DECEMBER 2017

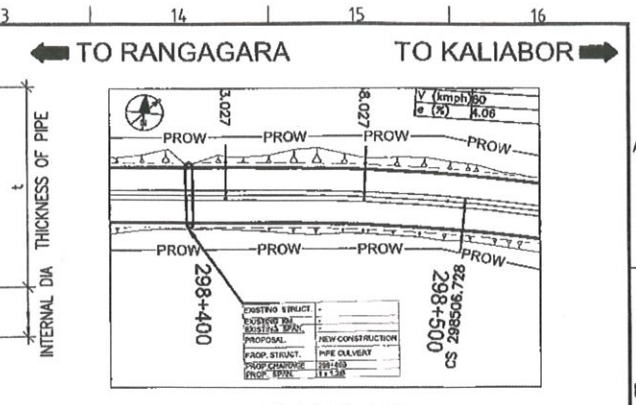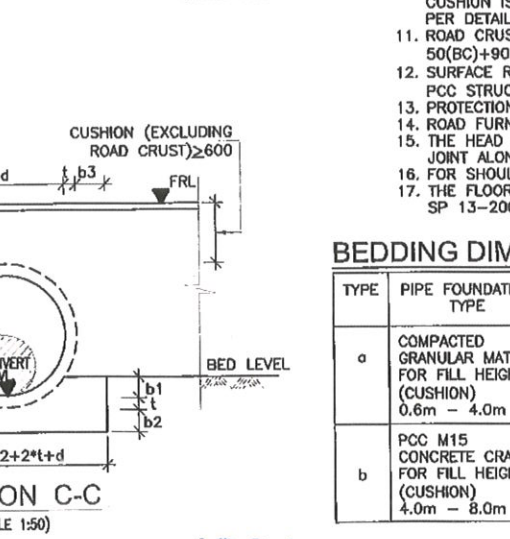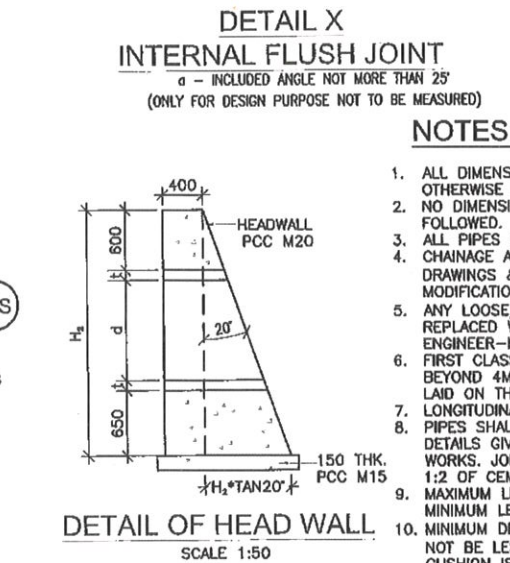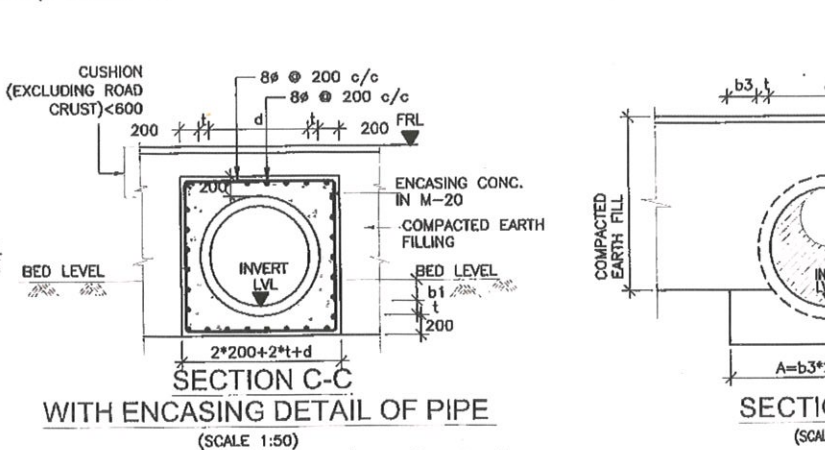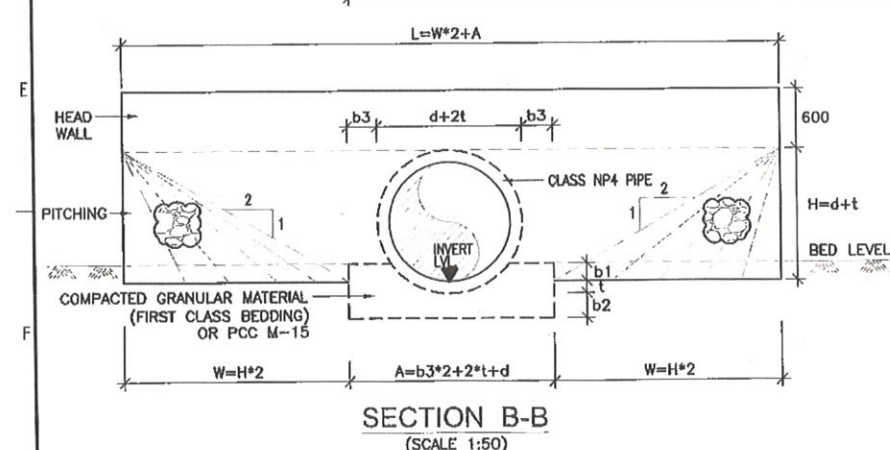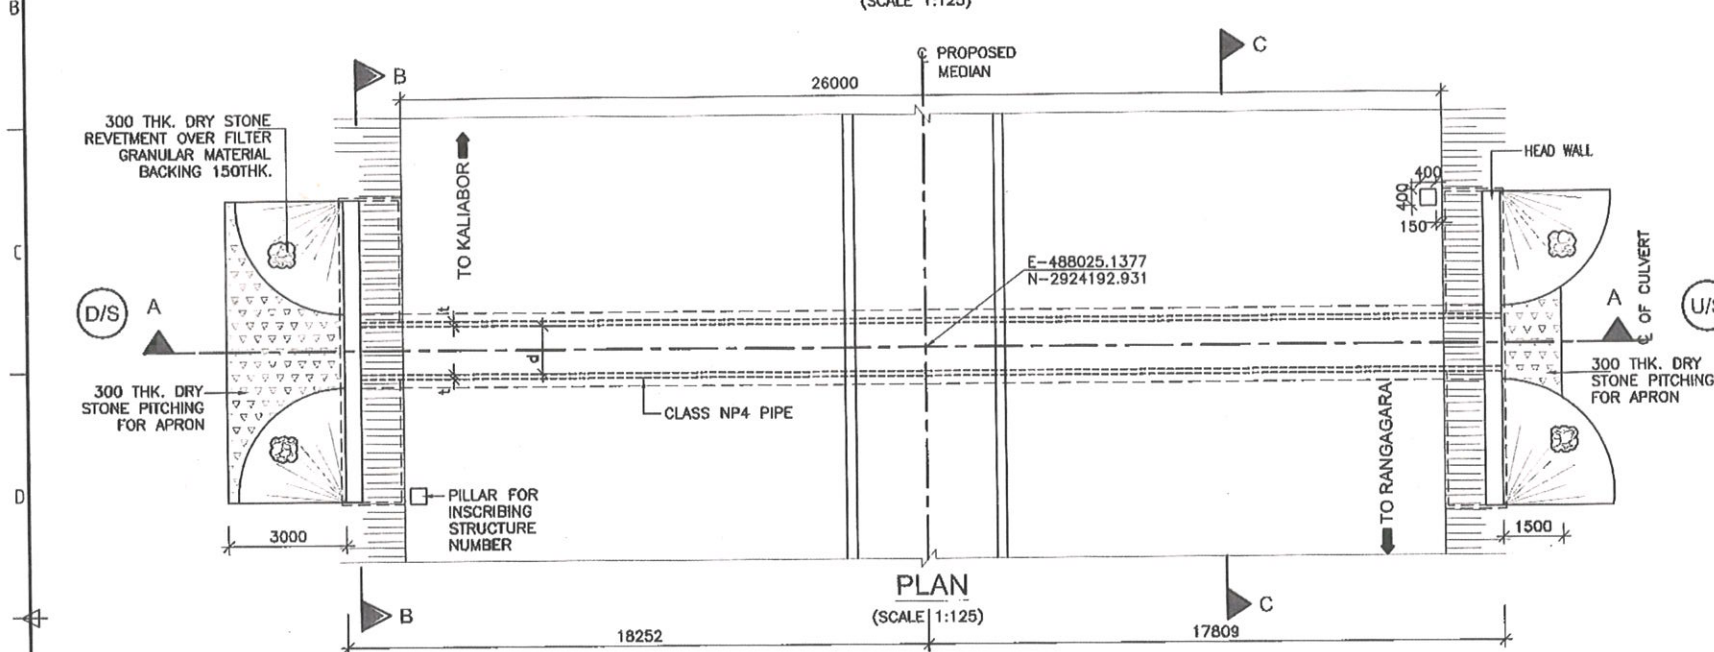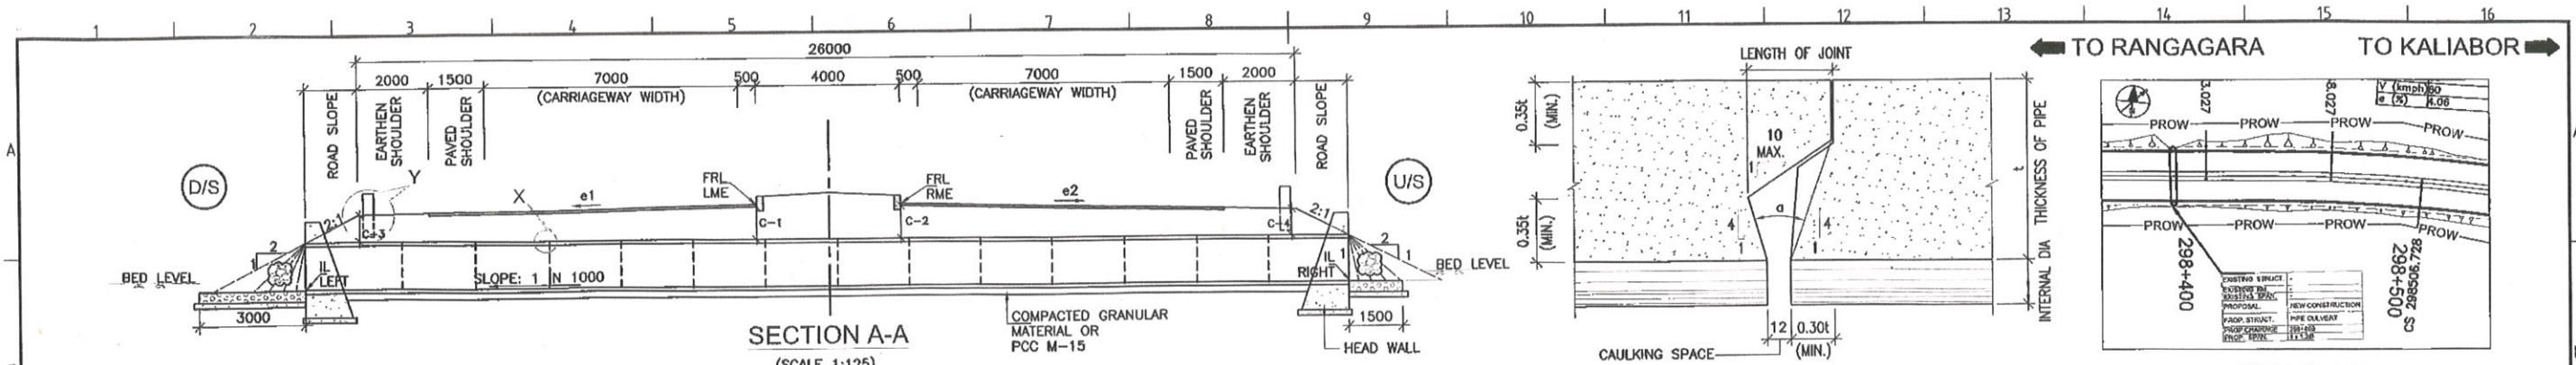

- NOTES:**
- ALL DIMENSIONS ARE IN MILLIMETERS AND LEVELS ARE IN METERS UNLESS OTHERWISE MENTIONED.
 - NO DIMENSION SHALL BE MEASURED FROM THE DRAWINGS. ONLY WRITTEN SHALL BE FOLLOWED.
 - ALL PIPES SHALL BE OF NP4 CLASS AS PER IS:458-2003 AND ITS AMENDMENTS.
 - CHAINAGE AND LEVELS SHALL BE VERIFIED WITH THE RELEVANT PLAN & PROFILE DRAWINGS & SITE. VARIATIONS (IF ANY) SHALL BE REPORTED TO ENGINEER FOR MODIFICATION.
 - ANY LOOSE/UNSUITABLE SOIL FOUND BELOW THE PIPE/HEAD WALL, SHALL BE REPLACED WITH SAND OR COMPACTED GRANULAR MATERIAL AS DIRECTED BY ENGINEER-IN-CHARGE.
 - FIRST CLASS BEDDING MAY BE USED FOR MAXIMUM HEIGHT OF FILL UP TO 4M. BEYOND 4M HEIGHT OF FILL PCC BEDDING SHALL BE USED AND THE PIPE SHALL BE LAID ON THE CONCRETE BEDDING BEFORE THE CONCRETE HAS SET.
 - LONGITUDINAL SLOPE OF PROPOSED PIPE SHALL NOT BE LESS THAN 1V:1000H.
 - PIPES SHALL BE JOINTED BY INTERNAL FLUSH JOINT AS PER IS 458 & AS PER THE DETAILS GIVEN IN SECTION 2906 OF NORTH SPECIFICATIONS OF ROAD AND BRIDGE WORKS. JOINTING SPACE SHALL BE FILLED WITH CEMENT MORTAR OF PROPORTION 1:2 OF CEMENT & SAND.
 - MAXIMUM LENGTH OF EACH PIPE SEGMENT HAS BEEN CONSIDERED AS 2.5M AND MINIMUM LENGTH HAS BEEN CONSIDERED AS 1.25M.
 - MINIMUM DEPTH OF EARTH CUSHION (EXCLUDING ROAD CRUST) OVER PIPE SHALL NOT BE LESS THAN 600MM FOR NEW/RECONSTRUCTION CULVERTS. IN CASE THE CUSHION IS INSUFFICIENT, ENCASING OF PIPE IN CONCRETE SHALL BE ENSURED AS PER DETAILS SHOWN IN DRAWING.
 - ROAD CRUST THICKNESS HAS BEEN CONSIDERED AS 50(BC)+90(DBM)+250(WMM)+200(GSB)=590MM.
 - SURFACE REINFORCEMENT 8# @ 200c/c IN BOTH DIRECTION SHALL BE PROVIDED IN PCC STRUCTURE - HEAD WALL & CONCRETE ENCASING (IF APPLICABLE).
 - PROTECTION WORK ON EMBANKMENT SIDE SHALL BE AS PER HIGHWAY DRAWINGS.
 - ROAD FURNITURE SHALL BE PROVIDED AS PER HIGHWAY DRAWING.
 - THE HEAD WALL SHALL BE CONSTRUCTED WITHOUT ANY VERTICAL CONSTRUCTION JOINT ALONG ITS LENGTH.
 - FOR SHOULDER CROSS-FALL, REFER HIGHWAY DRAWING.
 - THE FLOOR PROTECTION, PITCHING AND OTHER CULVERT DETAILS ARE AS PER IRC SP 13-2004.

BEDDING DIMENSIONS

TYPE	PIPE FOUNDATION TYPE	PIPE INNER DIA (d)	b1	b2	b3
a	COMPACTED GRANULAR MATERIAL FOR FILL HEIGHT (CUSHION) 0.6m - 4.0m	1200	260	160	200
b	PCC M15 CONCRETE CRADLE FOR FILL HEIGHT (CUSHION) 4.0m - 8.0m		200	250	150


LEGENDS

FRL	- FINISHED ROAD LEVEL
IL	- INVERT LEVEL
GL	- GROUND LEVEL
U/S	- UP STREAM
D/S	- DOWN STREAM
THK.	- THICKNESS
d	- INNER DIAMETER OF PIPE
t	- THICKNESS OF PIPE (d/10)
LME	- LEFT MEDIAN EDGE
RME	- RIGHT MEDIAN EDGE
LOE	- LEFT OUTER EDGE
ROE	- RIGHT OUTER EDGE

AP Saha
Design Director
(AECOM)

DIMENSION DETAILS OF PIPE CULVERT

S.No.	EXISTING KM.	DESIGN CH.	EXISTING STRUCTURE	EXISTING SPAN (NOS. x DIA)	EXISTING WIDTH (m)	PROPOSAL	PROPOSED STRUCTURE	PROPOSED SPAN (NOS. x d)	SKEW	FRL		CAMBER/SUPERELEVATION		FLOW DIRECTION	BED LEVEL		INVERT LEVEL (IL)		CUSHION (m)				TCS	WIDTH OF BEDDING A (m)	LENGTH OF HEAD WALL (L) (m)	LENGTH OF PIPE (m)	NO. OF PIPE SEGMENTS (REF. NOTE 9) (m)	TYPE OF BEDDING	ENCASING
										LME	RME	LEFT (e1%)	RIGHT (e2%)		LEFT	RIGHT	LEFT	RIGHT	LOE (C-3)	LME (C-1)	RME (C-2)	ROE (C-4)							
1		298+400				NEW CONSTRUCTION	PIPE CULVERT	1 x 1.2	0	66.173	66.173	-0.982	-2.500	R-L	62.405	64.210	62.121	62.157	2.826	2.716	2.896	2.405	TYPE-1	1.84	7.12	38.250	14.50	COMPACTED GRANULAR MATERIAL	NOT APPLICABLE

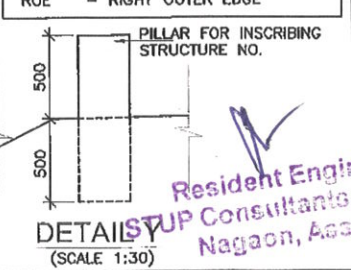

CLIENT: NATIONAL HIGHWAYS & INFRASTRUCTURE (Development Corporation Ltd)

AUTHORITY'S ENGINEER: STUP Consultants P. Ltd & Ayoleeza Consultants P. Ltd

PROOF CHECKED CONSULTANT: CE TESTING Company Pvt. Ltd

SAFETY CONSULTANT: Chaitanya Projects Consultancy Pvt. Ltd

PROJECT: FOUR LANE OF NH-37 FROM RANGAGARA TO KALIABOR TINIALI (CH: 297.000 KM TO CH: 315.315 KM) IN NAGAON DISTRICT IN THE STATE OF ASSAM UNDER SARDP-NB, PHASE A ON EPC MODE

EPC CONTRACTOR: SIMPLEX INFRASTRUCTURES LIMITED 27, SHAKESPEARE SARANI, KOLKATA-17, INDIA

CONSULTANT: AECOM

SCALE: 1:1000







TITLE: GENERAL ARRANGEMENT DRAWING FOR PIPE CULVERT AT CH. 298+400 (SCH. B. CH. (298+400))

DRAWING NO.: AECOM-DEL15159-DD-DWG-PC-298+400-GAD-01

REV.: R1

REVISIONS:

Rev.	Date	Description on Revisions
R1	NOV. 2017	REVISED AS PER REVISED PLAN & PROFILE
R0	SEPT. 2017	

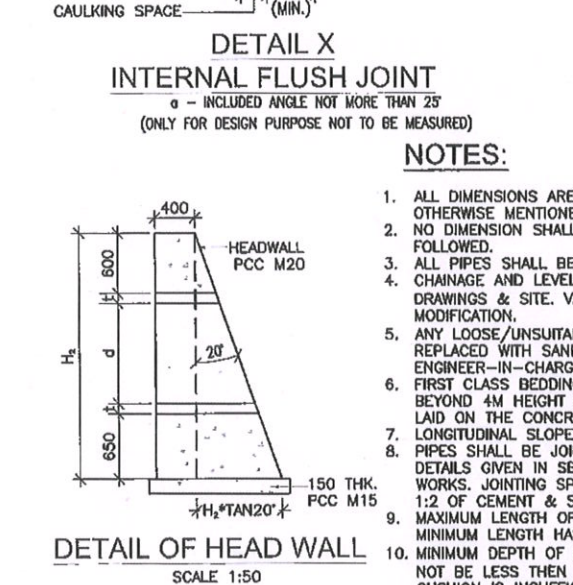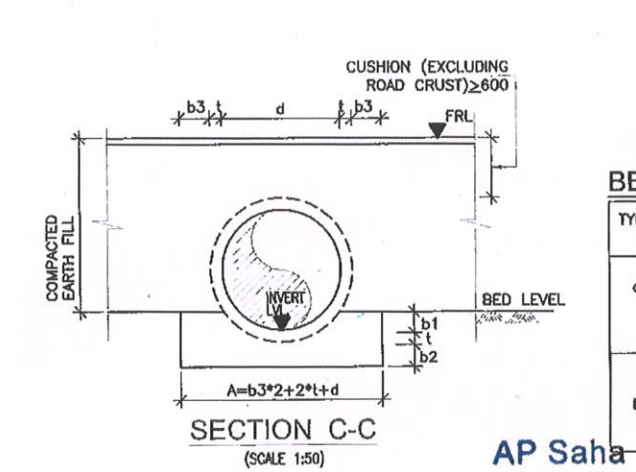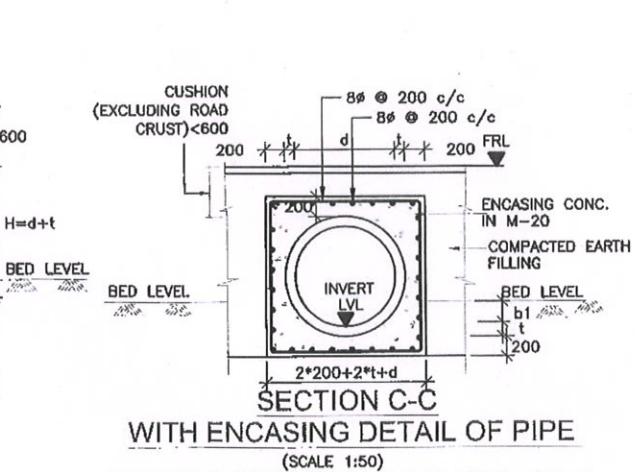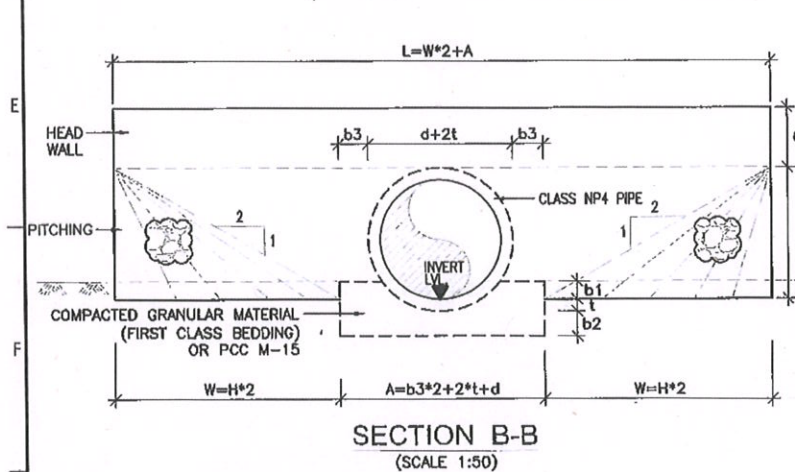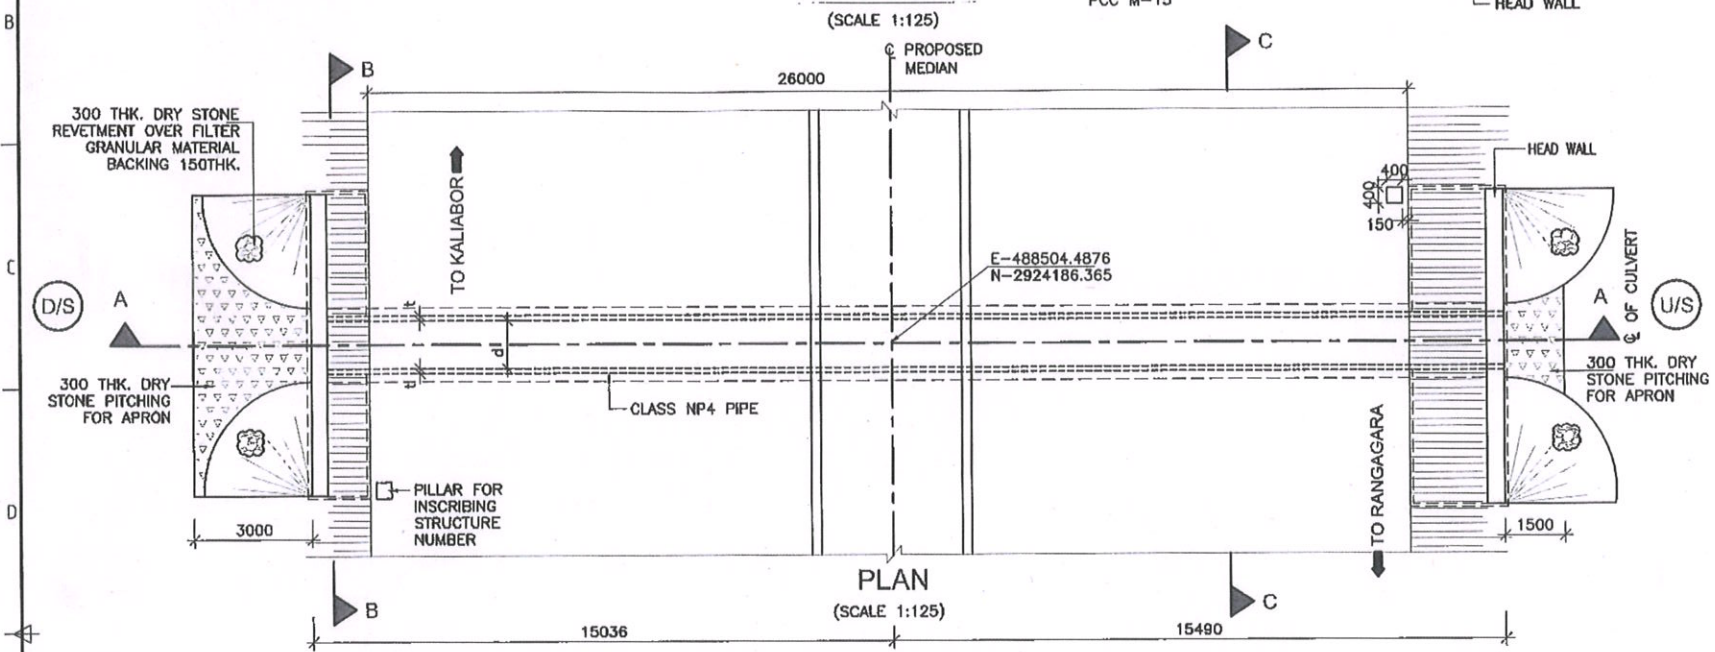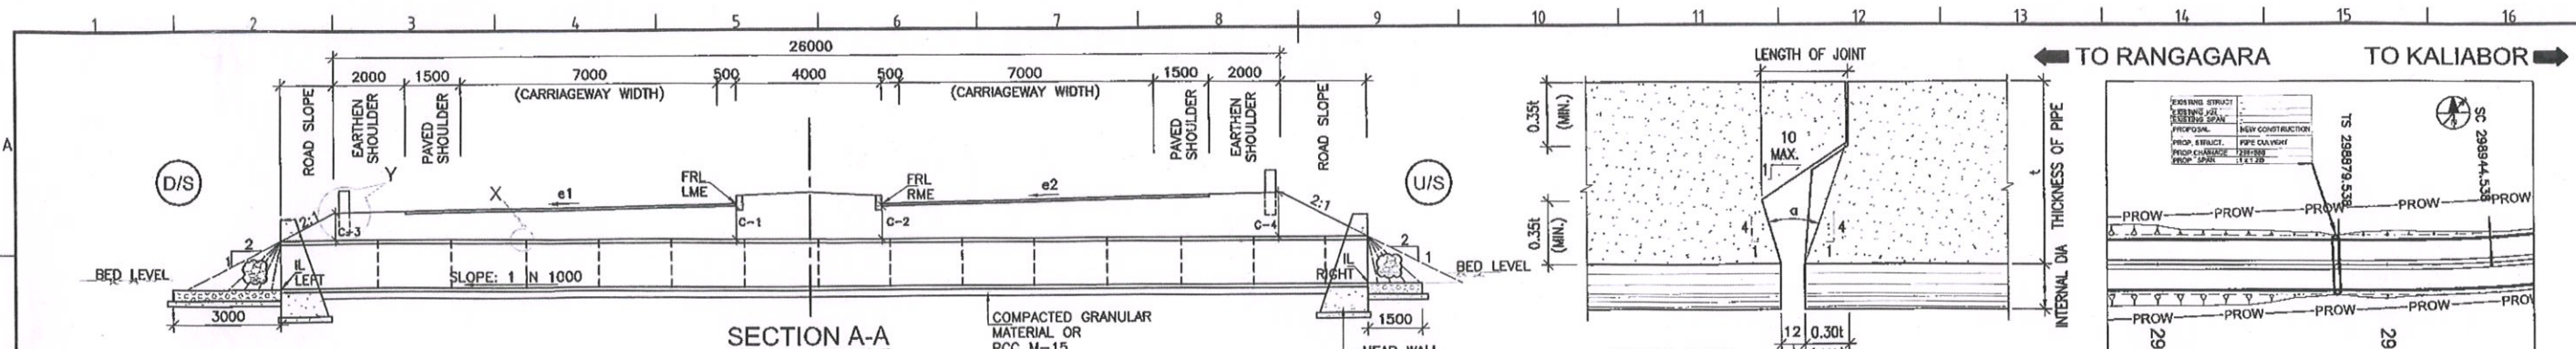

- NOTES:**
1. ALL DIMENSIONS ARE IN MILLIMETERS AND LEVELS ARE IN METERS UNLESS OTHERWISE MENTIONED.
 2. NO DIMENSION SHALL BE MEASURED FROM THE DRAWINGS. ONLY WRITTEN SHALL BE FOLLOWED.
 3. ALL PIPES SHALL BE OF NP4 CLASS AS PER IS:458-2003 AND ITS AMENDMENTS. CHAINAGE AND LEVELS SHALL BE VERIFIED WITH THE RELEVANT PLAN & PROFILE DRAWINGS & SITE. VARIATIONS (IF ANY) SHALL BE REPORTED TO ENGINEER FOR MODIFICATION.
 4. ANY LOOSE/UNSUITABLE SOIL FOUND BELOW THE PIPE/HEAD WALL, SHALL BE REPLACED WITH SAND OR COMPACTED GRANULAR MATERIAL AS DIRECTED BY ENGINEER-IN-CHARGE.
 5. FIRST CLASS BEDDING MAY BE USED FOR MAXIMUM HEIGHT OF FILL UP TO 4M. BEYOND 4M HEIGHT OF FILL PCC BEDDING SHALL BE USED AND THE PIPE SHALL BE LAID ON THE CONCRETE BEDDING BEFORE THE CONCRETE HAS SET.
 6. LONGITUDINAL SLOPE OF PROPOSED PIPE SHALL NOT BE LESS THAN 1V:1000H.
 7. PIPES SHALL BE JOINTED BY INTERNAL FLUSH JOINT AS PER IS 458 & AS PER THE DETAILS GIVEN IN SECTION 2906 OF MORTH SPECIFICATIONS OF ROAD AND BRIDGE WORKS. JOINTING SPACE SHALL BE FILLED WITH CEMENT MORTAR OF PROPORTION 1:2 OF CEMENT & SAND.
 8. MAXIMUM LENGTH OF EACH PIPE SEGMENT HAS BEEN CONSIDERED AS 2.5M AND MINIMUM LENGTH HAS BEEN CONSIDERED AS 1.25M.
 9. MINIMUM DEPTH OF EARTH CUSHION (EXCLUDING ROAD CRUST) OVER PIPE SHALL NOT BE LESS THEN 600MM FOR NEW/RECONSTRUCTION CULVERTS. IN CASE THE CUSHION IS INSUFFICIENT, ENCASING OF PIPE IN CONCRETE SHALL BE ENSURED AS PER DETAILS SHOWN IN DRAWING.
 10. ROAD CRUST THICKNESS HAS BEEN CONSIDERED AS 50(BC)+90(DBM)+250(WMM)+200(GSB)=590MM.
 11. SURFACE REINFORCEMENT 8# @ 200c/c IN BOTH DIRECTION SHALL BE PROVIDED IN PCC STRUCTURE - HEAD WALL & CONCRETE ENCASING (IF APPLICABLE).
 12. PROTECTION WORK ON EMBANKMENT SIDE SHALL BE AS PER HIGHWAY DRAWINGS.
 13. ROAD FURNITURE SHALL BE PROVIDED AS PER HIGHWAY DRAWING.
 14. THE HEAD WALL SHALL BE CONSTRUCTED WITHOUT ANY VERTICAL CONSTRUCTION JOINT ALONG ITS LENGTH.
 15. FOR SHOULDER CROSS-FALL, REFER HIGHWAY DRAWING.
 16. THE FLOOR PROTECTION, PITCHING AND OTHER CULVERT DETAILS ARE AS PER IRC SP 13-2004.

BEDDING DIMENSIONS

TYPE	PIPE FOUNDATION TYPE	PIPE INNER DIA (d)	b1	b2	b3
a	COMPACTED GRANULAR MATERIAL FOR FILL HEIGHT (CUSHION) 0.6m - 4.0m	1200	260	160	200
b	PCC M15 CONCRETE CRADLE FOR FILL HEIGHT (CUSHION) 4.0m - 8.0m		200	250	150

LEGENDS

FRL	- FINISHED ROAD LEVEL
IL	- INVERT LEVEL
GL	- GROUND LEVEL
U/S	- UP STREAM
D/S	- DOWN STREAM
THK.	- THICKNESS
d	- INNER DIAMETER OF PIPE
t	- THICKNESS OF PIPE (d/10)
LME	- LEFT MEDIAN EDGE
RME	- RIGHT MEDIAN EDGE
LOE	- LEFT OUTER EDGE
ROE	- RIGHT OUTER EDGE

DIMENSION DETAILS OF PIPE CULVERT

S.No.	EXISTING KM.	DESIGN CH.	EXISTING STRUCTURE	EXISTING SPAN (NOS. x DIA)	EXISTING WIDTH (m)	PROPOSAL	PROPOSED STRUCTURE	PROPOSED SPAN (NOS. x d)	SKEW	FRL		CAMBER/ SUPERELEVATION		FLOW DIRECTION	BED LEVEL		INVERT LEVEL (IL)		EARTH CUSHION (m)				TCS	WIDTH OF BEDDING	LENGTH OF HEAD WALL (L) (m)	LENGTH OF PIPE (m)	NO. OF PIPE SEGMENTS (REF. NOTE 9) (m)	TYPE OF BEDDING	ENCASING
										LME	RME	LEFT (e1%)	RIGHT (e2%)		LEFT	RIGHT	LOE (C-3)	LME (C-1)	RME (C-2)	ROE (C-4)	A (m)								
1	-	298+880	-	-	-	NEW CONSTRUCTION	PIPE CULVERT	1 x 1.2	0	65.369	65.369	-2.500	0.034	R-L	63.056	63.390	62.756	62.800	1.018	1.280	1.263	1.246	TYPE-5	1.84	7.12	30.75	12.50	ENCASING CONCRETE	REQUIRED

CLIENT:-

NATIONAL HIGHWAYS & INFRASTRUCTURE (Development Corporation Ltd)

AUTHORITY'S ENGINEER:-

STUP Consultants P. Ltd & Ayoleeza Consultants P. Ltd.

PROOF CHECKER/CONSULTANT:-

CE TESTING Company Pvt. Ltd

SAFETY CONSULTANT:-

Chaitanya Projects Consultancy Pvt. Ltd

PROJECT:

FOUR LANING OF NH-37 FROM RANGAGARA TO KALIABOR TINIALI (CH: 297.000 KM TO CH: 315.315 KM) IN NAGAON DISTRICT IN THE STATE OF ASSAM UNDER SARDP-NE, PHASE A ON EPC MODE

EPC CONTRACTOR:-

SIMPLEX INFRASTRUCTURES LIMITED 27, SHAKESPEARE SARANI, KOLKATA-17, INDIA

CONSULTANTS:-

AECOM

SCALE:-

1:1000

TITLE:-

GENERAL ARRANGEMENT DRAWING FOR PIPE CULVERT AT CH. 298+880 (SCH. B. CH. 298+880)

AP Saha
Design Director (AECOM)

Resident Engineer
STUP Consultants Pvt. Ltd.

REVISIONS


Rev.	Date	Description of Revisions
R1	Nov. 2017	REVISED AS PER REVISED PLAN & PROFILE
R2	Sept. 2017	









DRAWING NO.:-

AECOM-DEL15159-DD-DWG-PC-298+880-GAD-01

REV.

R1

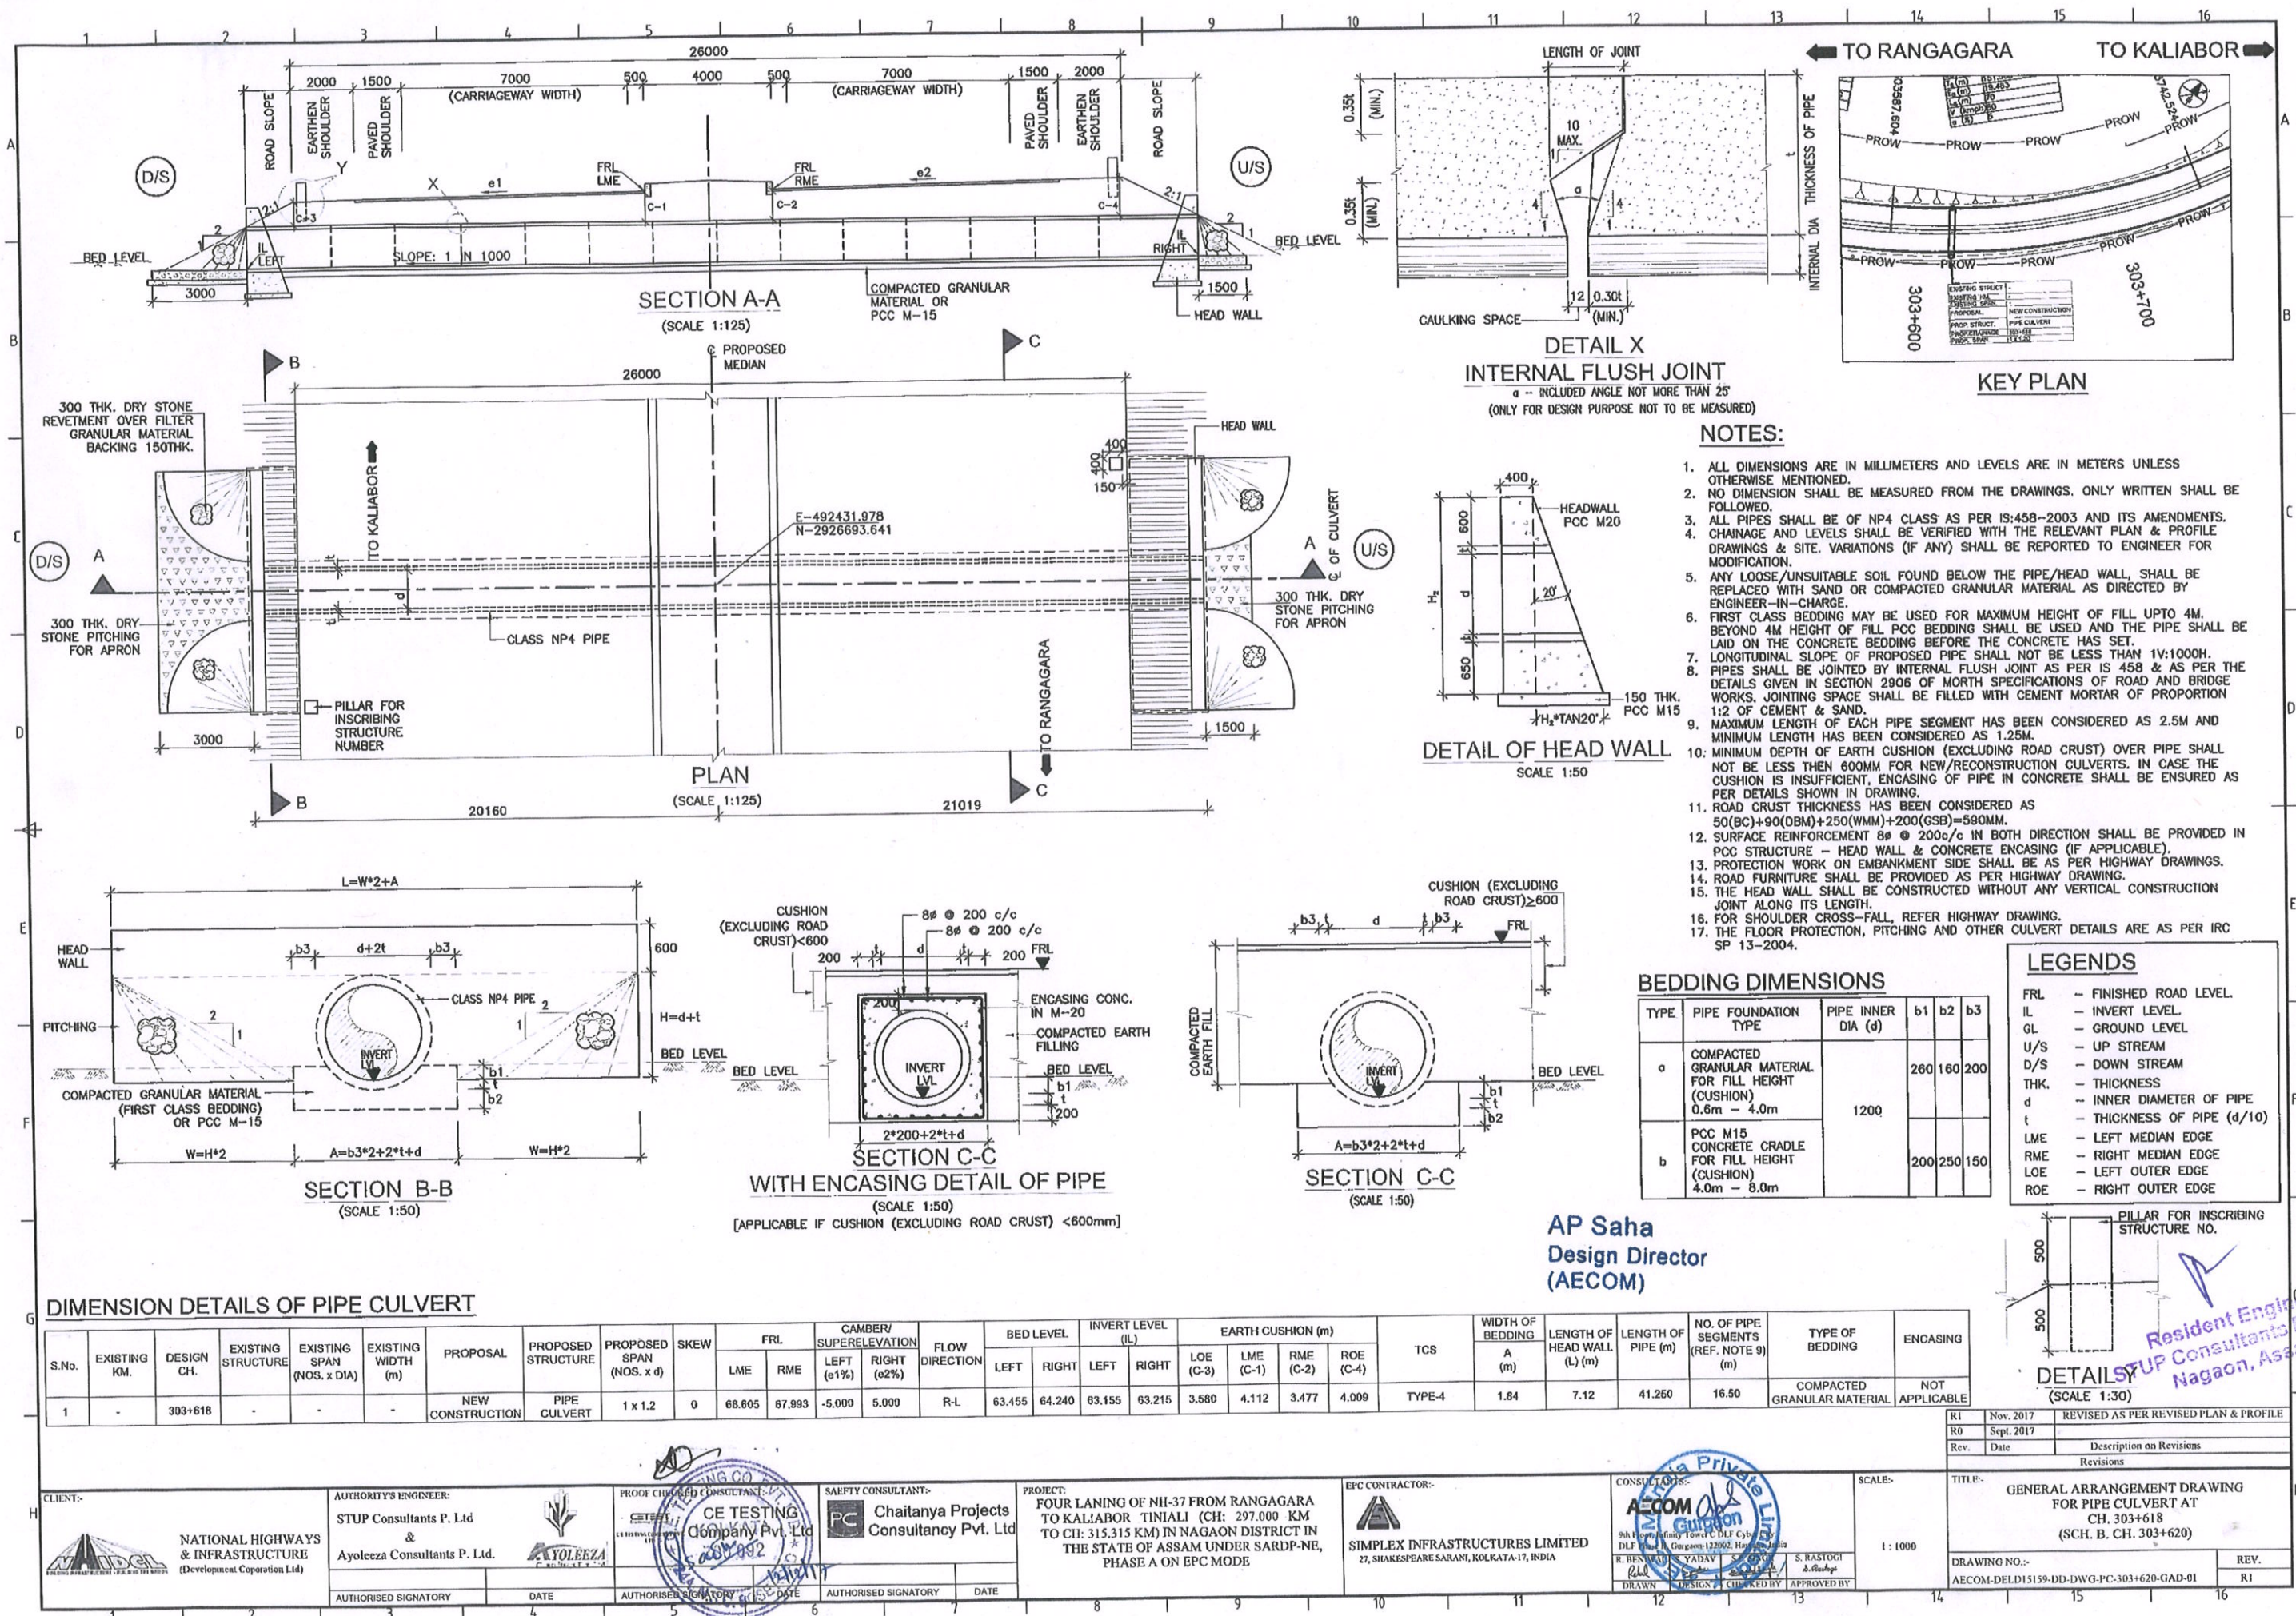

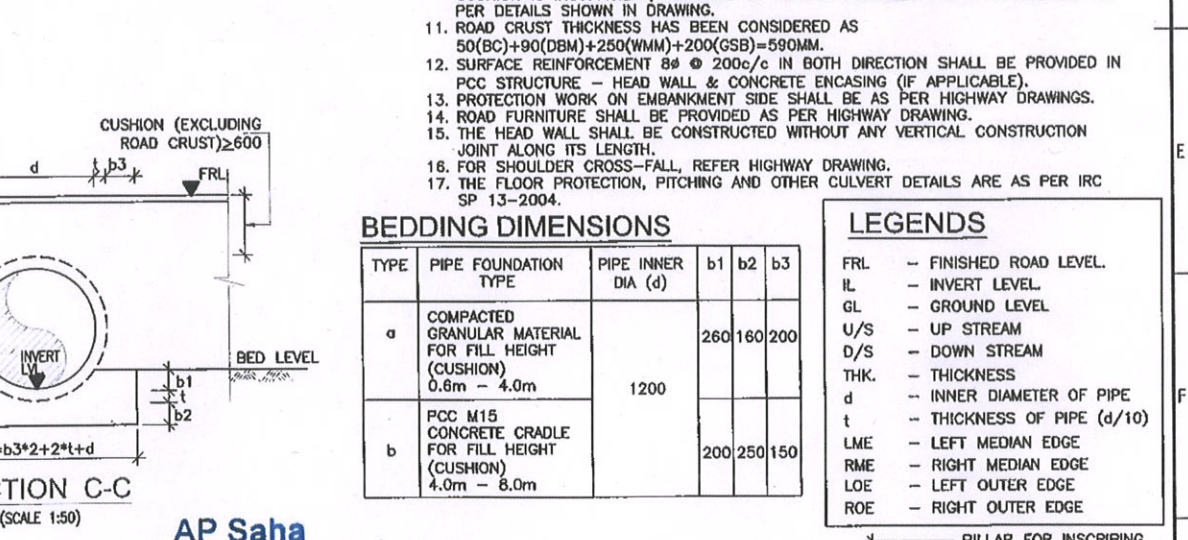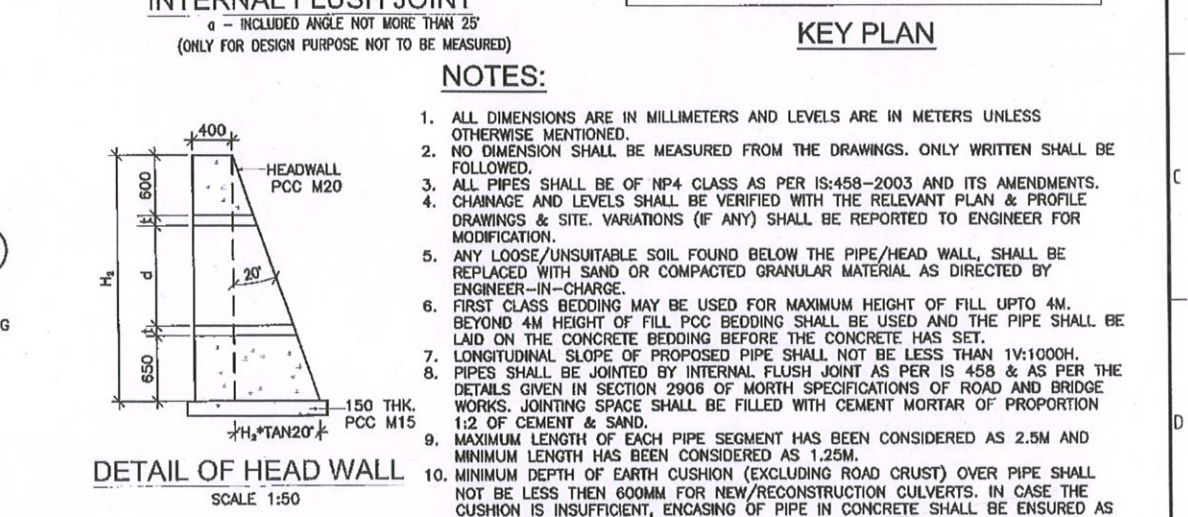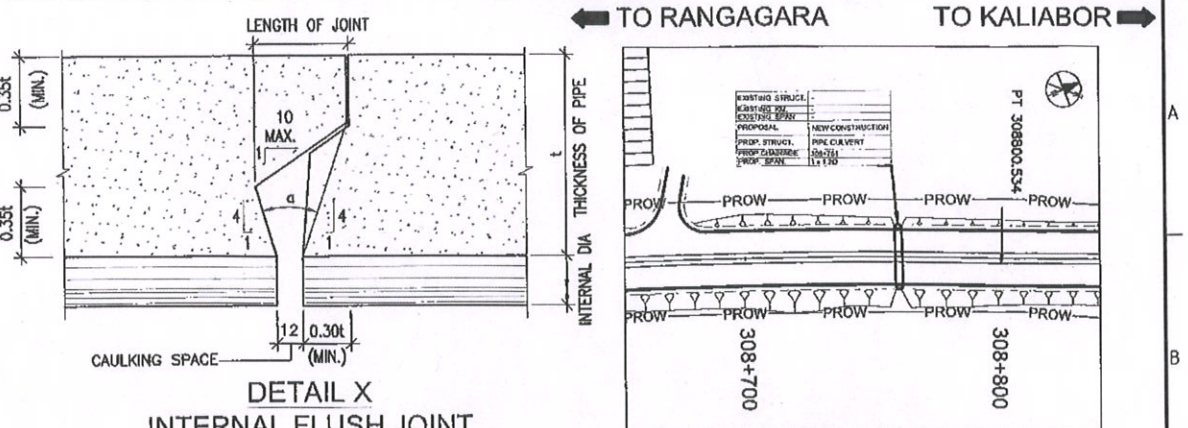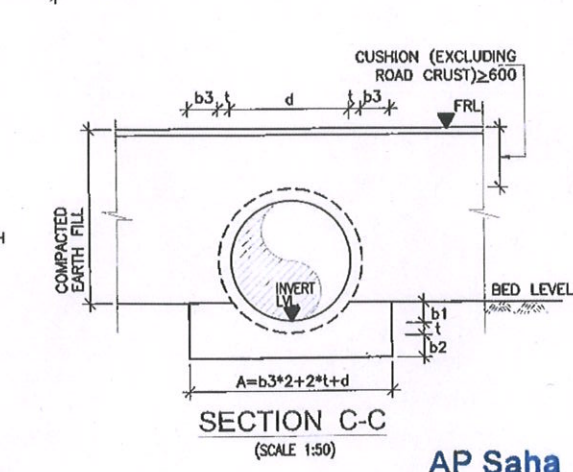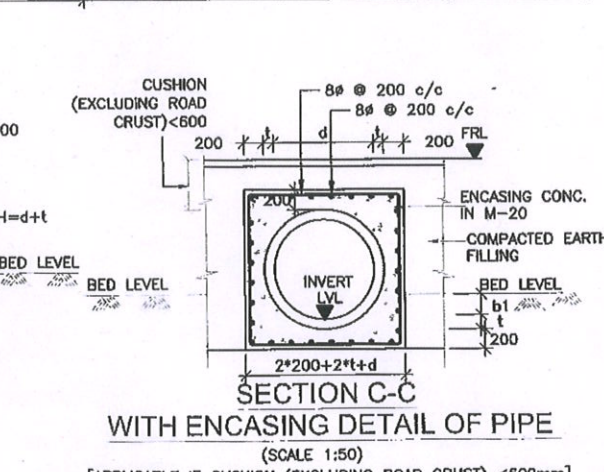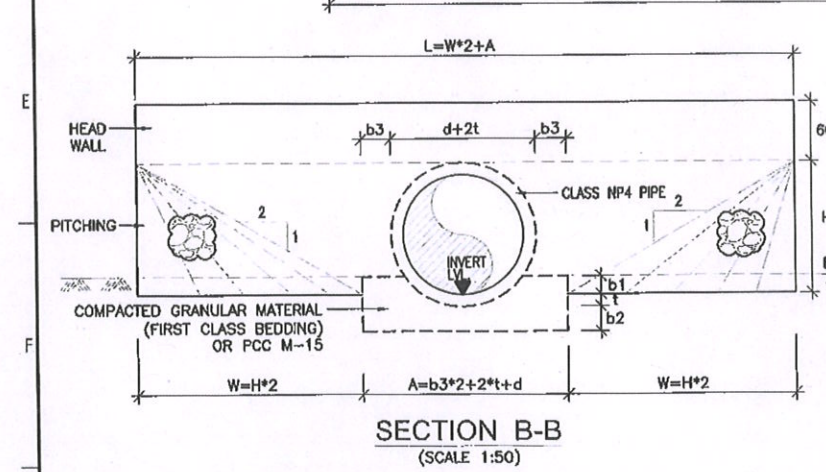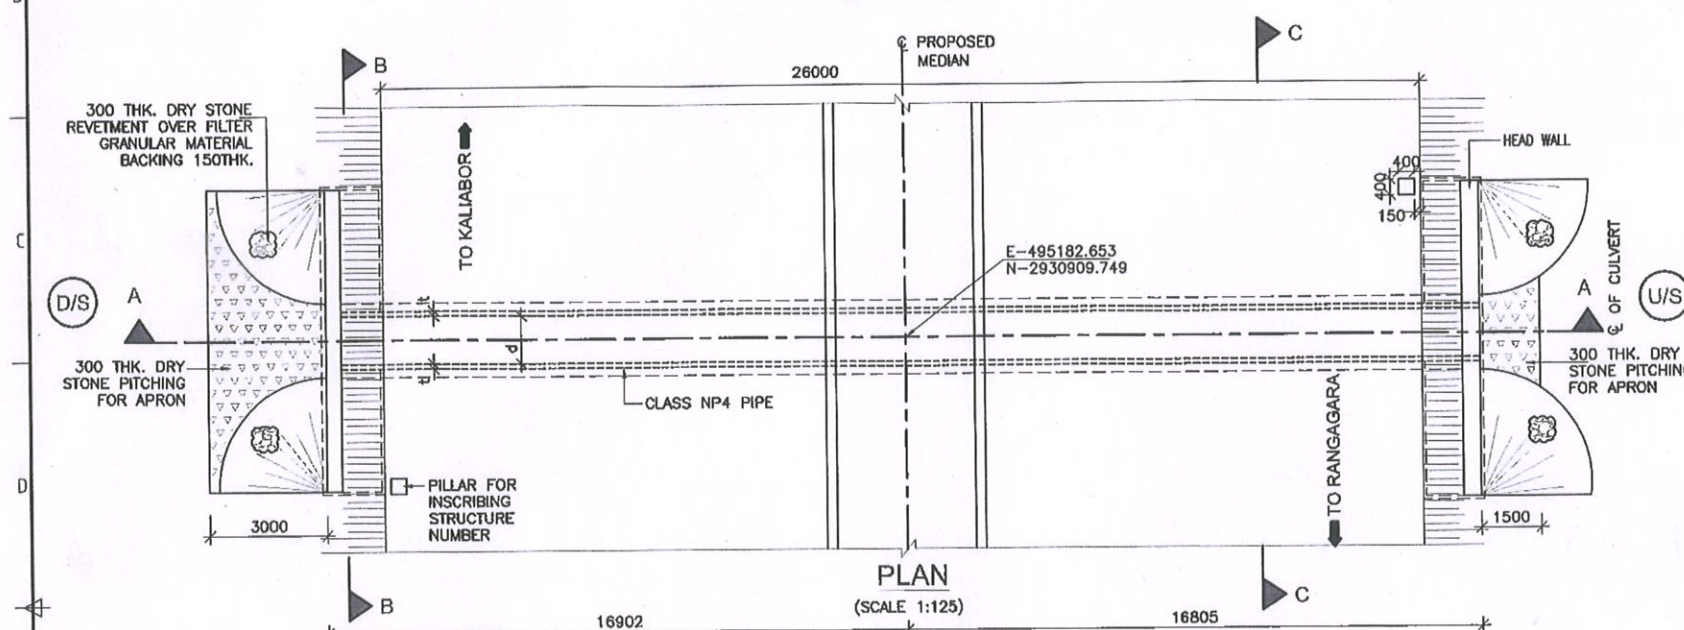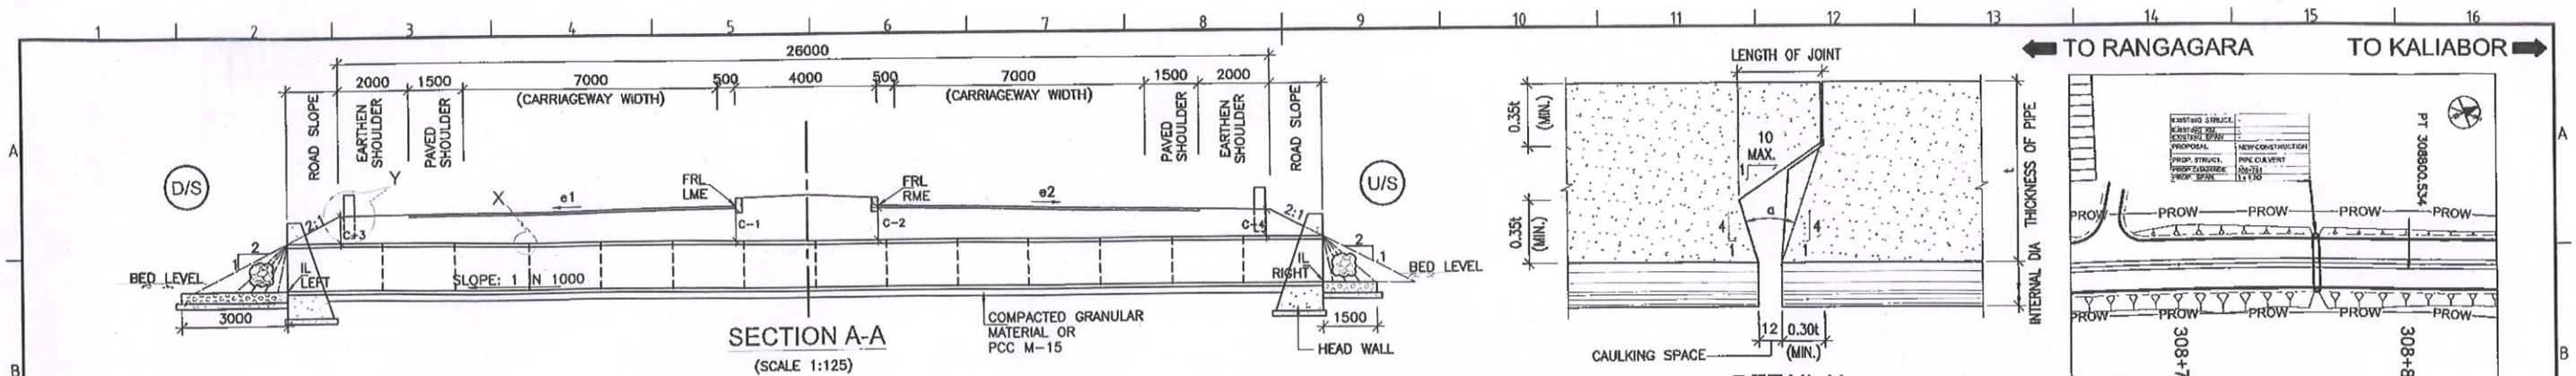

NOTES:

- ALL DIMENSIONS ARE IN MILLIMETERS AND LEVELS ARE IN METERS UNLESS OTHERWISE MENTIONED.
- NO DIMENSION SHALL BE MEASURED FROM THE DRAWINGS. ONLY WRITTEN SHALL BE FOLLOWED.
- ALL PIPES SHALL BE OF NP4 CLASS AS PER IS:458-2003 AND ITS AMENDMENTS.
- CHAINAGE AND LEVELS SHALL BE VERIFIED WITH THE RELEVANT PLAN & PROFILE DRAWINGS & SITE. VARIATIONS (IF ANY) SHALL BE REPORTED TO ENGINEER FOR MODIFICATION.
- ANY LOOSE/UNSUITABLE SOIL FOUND BELOW THE PIPE/HEAD WALL, SHALL BE REPLACED WITH SAND OR COMPACTED GRANULAR MATERIAL AS DIRECTED BY ENGINEER-IN-CHARGE.
- FIRST CLASS BEDDING MAY BE USED FOR MAXIMUM HEIGHT OF FILL UP TO 4M. BEYOND 4M HEIGHT OF FILL PCC BEDDING SHALL BE USED AND THE PIPE SHALL BE LAID ON THE CONCRETE BEDDING BEFORE THE CONCRETE HAS SET.
- LONGITUDINAL SLOPE OF PROPOSED PIPE SHALL NOT BE LESS THAN 1V:1000H.
- PIPES SHALL BE JOINTED BY INTERNAL FLUSH JOINT AS PER IS 458 & AS PER THE DETAILS GIVEN IN SECTION 2906 OF MORTH SPECIFICATIONS OF ROAD AND BRIDGE WORKS. JOINTING SPACE SHALL BE FILLED WITH CEMENT MORTAR OF PROPORTION 1:2 OF CEMENT & SAND.
- MAXIMUM LENGTH OF EACH PIPE SEGMENT HAS BEEN CONSIDERED AS 2.5M AND MINIMUM LENGTH HAS BEEN CONSIDERED AS 1.25M.
- MINIMUM DEPTH OF EARTH CUSHION (EXCLUDING ROAD CRUST) OVER PIPE SHALL NOT BE LESS THEN 600MM FOR NEW/RECONSTRUCTION CULVERTS. IN CASE THE CUSHION IS INSUFFICIENT, ENCASING OF PIPE IN CONCRETE SHALL BE ENSURED AS PER DETAILS SHOWN IN DRAWING.
- ROAD CRUST THICKNESS HAS BEEN CONSIDERED AS 50(BC)+90(DBM)+250(WMM)+200(GSB)=590MM.
- SURFACE REINFORCEMENT 8# @ 200c/c IN BOTH DIRECTION SHALL BE PROVIDED IN PCC STRUCTURE - HEAD WALL & CONCRETE ENCASING (IF APPLICABLE).
- PROTECTION WORK ON EMBANKMENT SIDE SHALL BE AS PER HIGHWAY DRAWINGS.
- ROAD FURNITURE SHALL BE PROVIDED AS PER HIGHWAY DRAWING.
- THE HEAD WALL SHALL BE CONSTRUCTED WITHOUT ANY VERTICAL CONSTRUCTION JOINT ALONG ITS LENGTH.
- FOR SHOULDER CROSS-FALL, REFER HIGHWAY DRAWING.
- THE FLOOR PROTECTION, PITCHING AND OTHER CULVERT DETAILS ARE AS PER IRC SP 13-2004.

BEDDING DIMENSIONS








TYPE	PIPE FOUNDATION TYPE	PIPE INNER DIA (d)	b1	b2	b3
a	COMPACTED GRANULAR MATERIAL FOR FILL HEIGHT (CUSHION) 0.6m - 4.0m	1200	260	160	200
b	PCC M15 CONCRETE CRADLE FOR FILL HEIGHT (CUSHION) 4.0m - 8.0m		200	250	150

LEGENDS

FRL - FINISHED ROAD LEVEL.
 IL - INVERT LEVEL.
 GL - GROUND LEVEL.
 U/S - UP STREAM.
 D/S - DOWN STREAM.
 THK. - THICKNESS.
 d - INNER DIAMETER OF PIPE.
 t - THICKNESS OF PIPE (d/10).
 LME - LEFT MEDIAN EDGE.
 RME - RIGHT MEDIAN EDGE.
 LOE - LEFT OUTER EDGE.
 ROE - RIGHT OUTER EDGE.

DIMENSION DETAILS OF PIPE CULVERT

S.No.	EXISTING KM.	DESIGN CH.	EXISTING STRUCTURE	EXISTING SPAN (NOS. x DIA)	EXISTING WIDTH (m)	PROPOSAL	PROPOSED STRUCTURE	PROPOSED SPAN (NOS. x d)	SKEW	FRL		CAMBER/SUPERELEVATION		FLOW DIRECTION	BED LEVEL		INVERT LEVEL (IL)		EARTH CUSHION (m)				TCS	WIDTH OF BEDDING A (m)	LENGTH OF HEAD WALL (L) (m)	LENGTH OF PIPE (m)	NO. OF PIPE SEGMENTS (REF. NOTE 9) (m)	TYPE OF BEDDING	ENCASING
										LME	RME	LEFT (e1%)	RIGHT (e2%)		LEFT	RIGHT	LEFT	RIGHT	LOE (C-3)	LME (C-1)	RME (C-2)	ROE (C-4)							
1		308+761				NEW CONSTRUCTION	PIPE CULVERT	1 x 1.2	0	67.446	67.446	-2.500	-2.500	R-L	64.200	64.350	63.900	63.949	1.951	2.211	2.192	1.902	TYPE-1	1.84	7.12	33.750	13.5	COMPACTED GRANULAR MATERIAL	NOT APPLICABLE

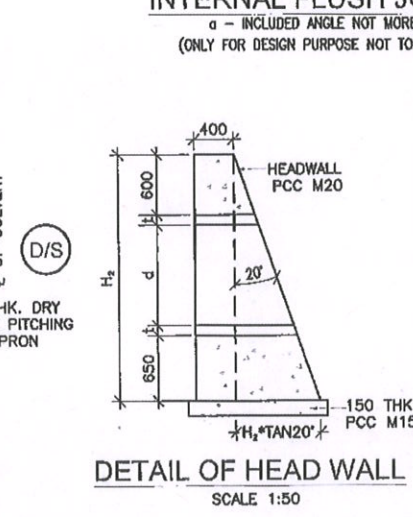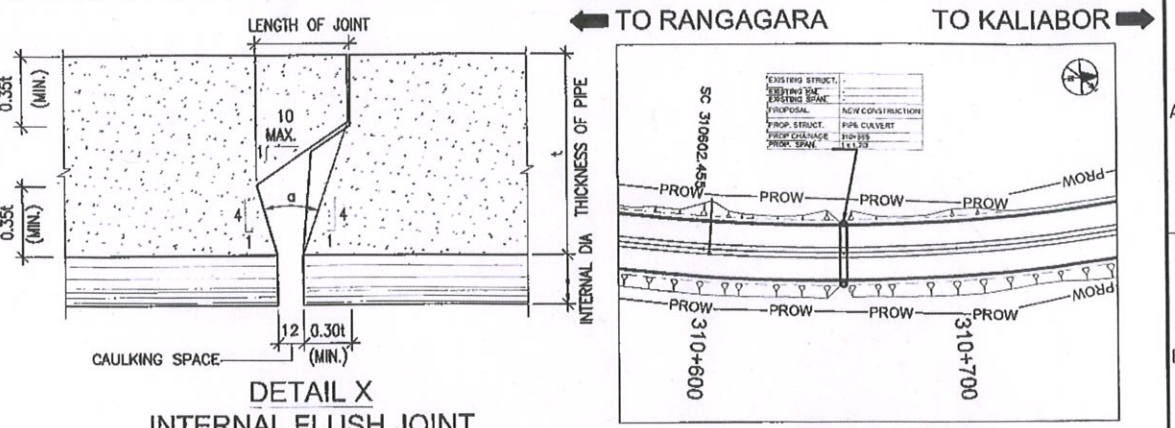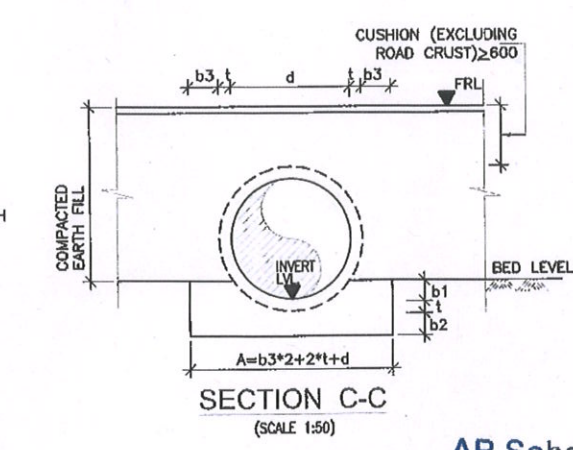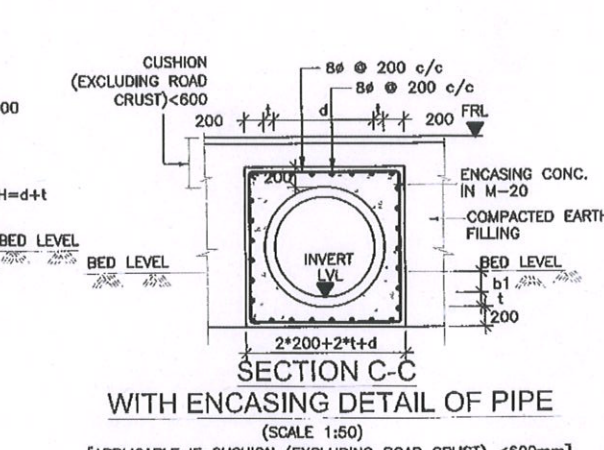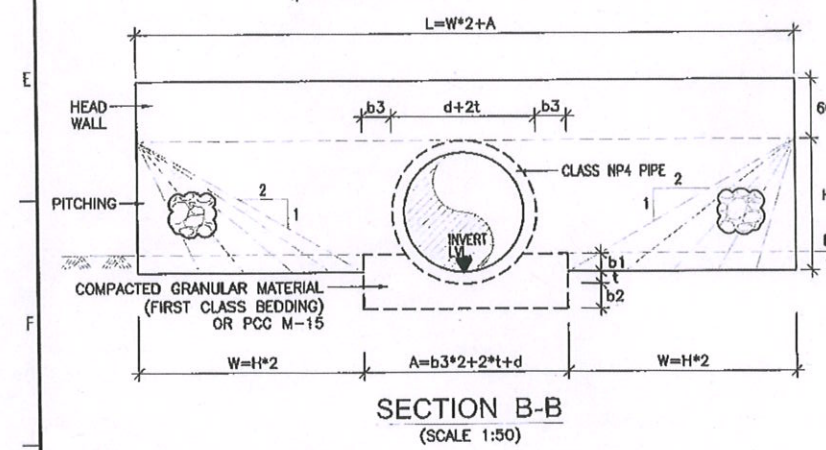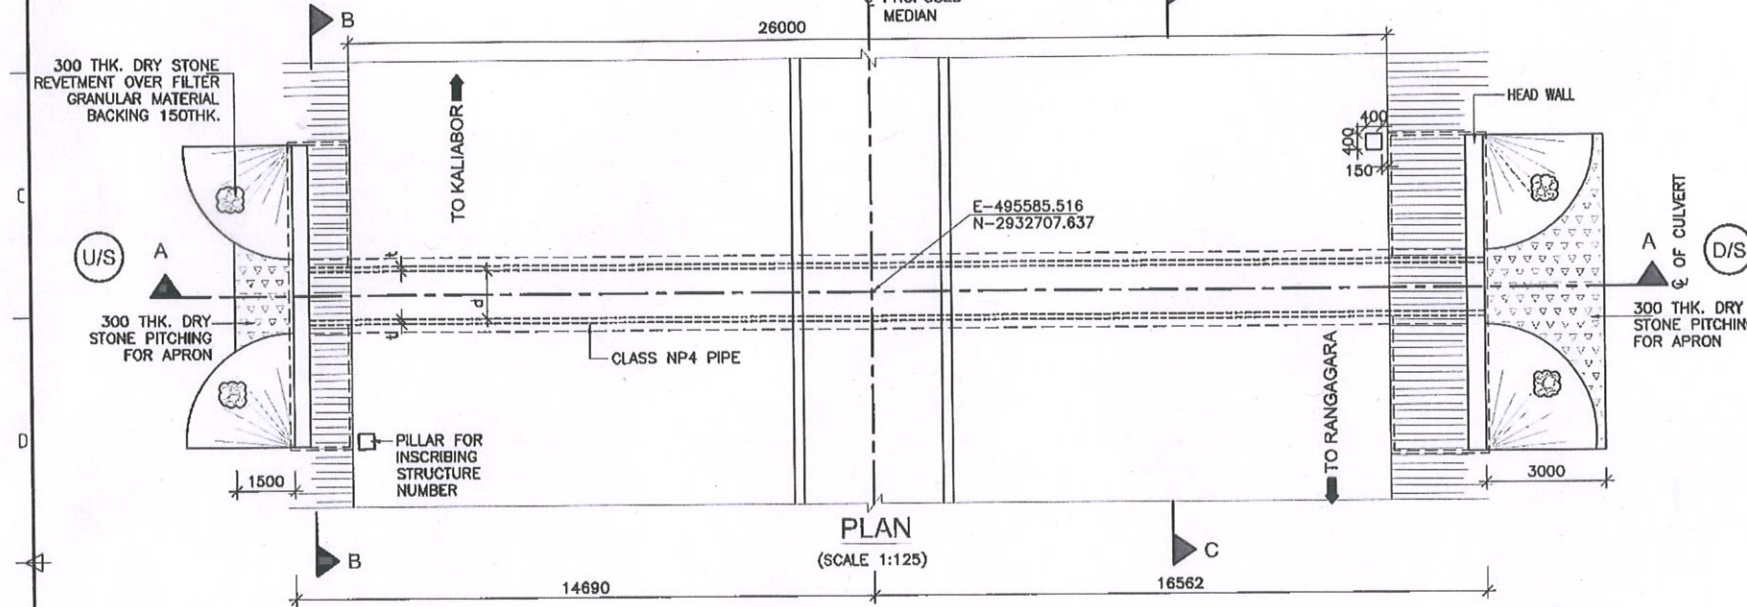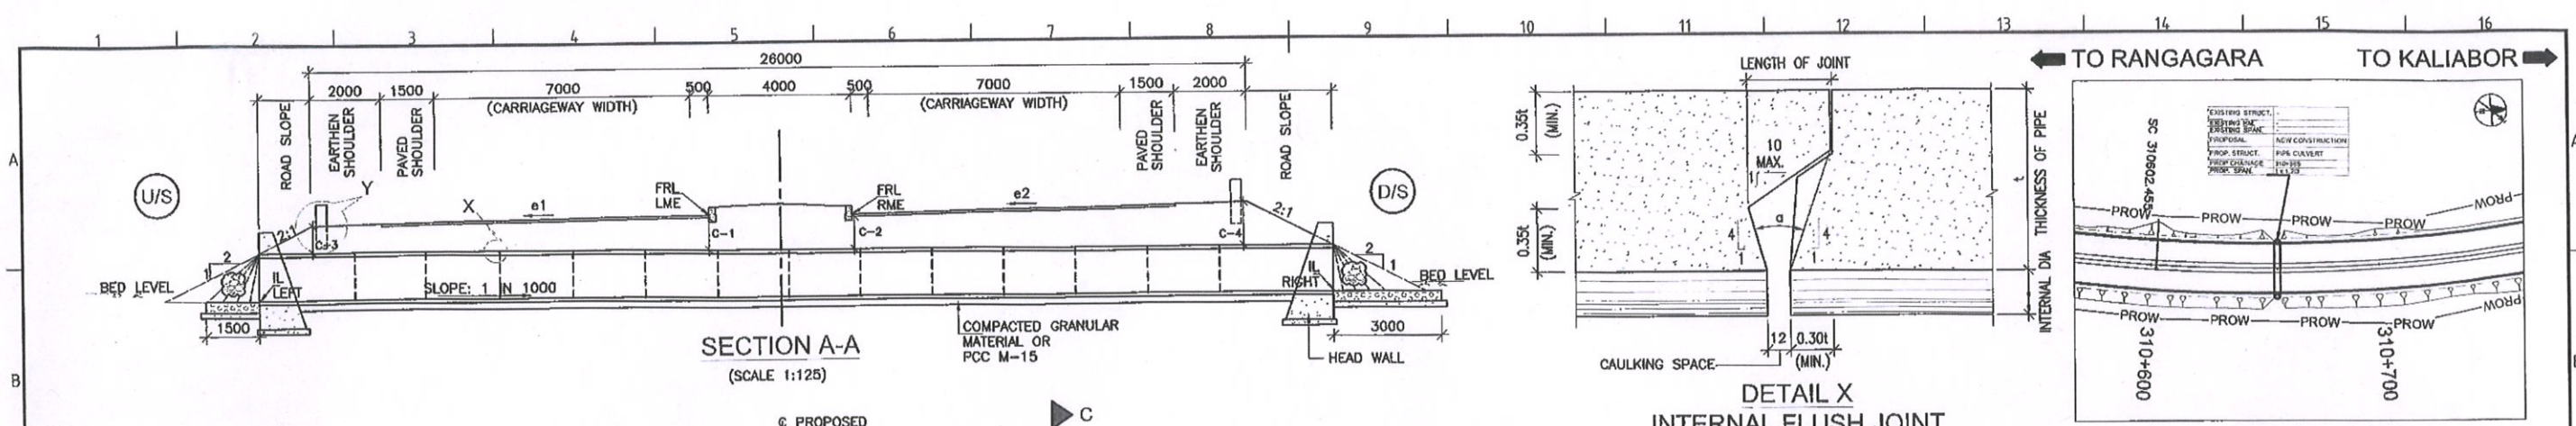

- NOTES:**
- ALL DIMENSIONS ARE IN MILLIMETERS AND LEVELS ARE IN METERS UNLESS OTHERWISE MENTIONED.
 - NO DIMENSION SHALL BE MEASURED FROM THE DRAWINGS. ONLY WRITTEN SHALL BE FOLLOWED.
 - ALL PIPES SHALL BE OF NP4 CLASS AS PER IS:458-2003 AND ITS AMENDMENTS.
 - CHAINAGE AND LEVELS SHALL BE VERIFIED WITH THE RELEVANT PLAN & PROFILE DRAWINGS & SITE. VARIATIONS (IF ANY) SHALL BE REPORTED TO ENGINEER FOR MODIFICATION.
 - ANY LOOSE/UNSUITABLE SOIL FOUND BELOW THE PIPE/HEAD WALL, SHALL BE REPLACED WITH SAND OR COMPACTED GRANULAR MATERIAL AS DIRECTED BY ENGINEER-IN-CHARGE.
 - FIRST CLASS BEDDING MAY BE USED FOR MAXIMUM HEIGHT OF FILL UP TO 4M. BEYOND 4M HEIGHT OF FILL PCC BEDDING SHALL BE USED AND THE PIPE SHALL BE LAID ON THE CONCRETE BEDDING BEFORE THE CONCRETE HAS SET.
 - LONGITUDINAL SLOPE OF PROPOSED PIPE SHALL NOT BE LESS THAN 1V:1000H.
 - PIPES SHALL BE JOINED BY INTERNAL FLUSH JOINT AS PER IS 458 & AS PER THE DETAILS GIVEN IN SECTION 2906 OF MORTH SPECIFICATIONS OF ROAD AND BRIDGE WORKS. JOINTING SPACE SHALL BE FILLED WITH CEMENT MORTAR OF PROPORTION 1:2 OF CEMENT & SAND.
 - MAXIMUM LENGTH OF EACH PIPE SEGMENT HAS BEEN CONSIDERED AS 2.5M AND MINIMUM LENGTH HAS BEEN CONSIDERED AS 1.25M.
 - MINIMUM DEPTH OF EARTH CUSHION (EXCLUDING ROAD CRUST) OVER PIPE SHALL NOT BE LESS THEN 600MM FOR NEW/RECONSTRUCTION CULVERTS. IN CASE THE CUSHION IS INSUFFICIENT, ENCASING OF PIPE IN CONCRETE SHALL BE ENSURED AS PER DETAILS SHOWN IN DRAWING.
 - ROAD CRUST THICKNESS HAS BEEN CONSIDERED AS 50(BC)+90(DBM)+250(WMM)+200(GSB)=590MM.
 - SURFACE REINFORCEMENT 8# @ 200c/c IN BOTH DIRECTION SHALL BE PROVIDED IN PCC STRUCTURE - HEAD WALL & CONCRETE ENCASING (IF APPLICABLE).
 - PROTECTION WORK ON EMBANKMENT SIDE SHALL BE AS PER HIGHWAY DRAWINGS.
 - ROAD FURNITURE SHALL BE PROVIDED AS PER HIGHWAY DRAWING.
 - THE HEAD WALL SHALL BE CONSTRUCTED WITHOUT ANY VERTICAL CONSTRUCTION JOINT ALONG ITS LENGTH.
 - FOR SHOULDER CROSS-FALL, REFER HIGHWAY DRAWING.
 - THE FLOOR PROTECTION, PITCHING AND OTHER CULVERT DETAILS ARE AS PER IRC SP 13-2004.

BEDDING DIMENSIONS


TYPE	PIPE FOUNDATION TYPE	PIPE INNER DIA (d)	b1	b2	b3
a	COMPACTED GRANULAR MATERIAL FOR FILL HEIGHT (CUSHION) 0.6m - 4.0m	1200	260	160	200
b	PCC M15 CONCRETE CRADLE FOR FILL HEIGHT (CUSHION) 4.0m - 8.0m		200	250	150

LEGENDS

FRL	- FINISHED ROAD LEVEL.
IL	- INVERT LEVEL.
GL	- GROUND LEVEL.
U/S	- UP STREAM
D/S	- DOWN STREAM
THK.	- THICKNESS
d	- INNER DIAMETER OF PIPE
t	- THICKNESS OF PIPE (d/10)
LME	- LEFT MEDIAN EDGE
RME	- RIGHT MEDIAN EDGE
LOE	- LEFT OUTER EDGE
ROE	- RIGHT OUTER EDGE

DIMENSION DETAILS OF PIPE CULVERT

S.No.	EXISTING KM.	DESIGN CH.	EXISTING STRUCTURE	EXISTING SPAN (NOS. x DIA)	EXISTING WIDTH (m)	PROPOSAL	PROPOSED STRUCTURE	PROPOSED SPAN (NOS. x d)	SKEW	FRL		CAMBER/ SUPERELEVATION		FLOW DIRECTION	BED LEVEL		INVERT LEVEL (IL)		EARTH CUSHION (m)				TCS	WIDTH OF BEDDING	LENGTH OF HEAD WALL (L) (m)	LENGTH OF PIPE (m)	NO. OF PIPE SEGMENTS (REF. NOTE 9) (m)	TYPE OF BEDDING	ENCASING
										LME	RME	LEFT (e1%)	RIGHT (e2%)		LEFT	RIGHT	LOE (C-3)	LME (C-1)	RME (C-2)	ROE (C-4)	A (m)								
1	-	310+855	-	-	-	NEW CONSTRUCTION	PIPE CULVERT	1 x 1.2	0	67.274	67.274	-4.063	4.063	L-R	64.969	64.920	64.665	64.620	0.845	1.304	1.321	1.781	TYPE-1	1.84	7.12	31.500	13.00	ENCASING CONCRETE	REQUIRED

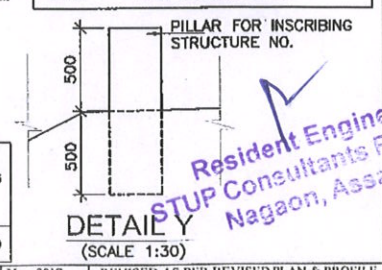

AP Saha
Design Director
(AECOM)






Resident Engineer
STUP Consultants Pvt. Ltd.
Nagaon, Assam

CLIENT:-	AUTHORITY'S ENGINEER:-	PROOF CHECKED CONSULTANT:-	SAFETY CONSULTANT:-	PROJECT:-	EPC CONTRACTOR:-	CONSULTANTS:-	SCALE:-	TITLE:-
NATIONAL HIGHWAYS & INFRASTRUCTURE (Development Corporation Ltd)	STUP Consultants P. Ltd & Ayoleeza Consultants P. Ltd.	CE TESTING Company Pvt. Ltd	Chaitanya Projects Consultancy Pvt. Ltd	FOUR LANE OF NH-37 FROM RANGAGARA TO KALABOR TINIALI (CH: 297.000 KM TO CH: 315.315 KM) IN NAGAON DISTRICT IN THE STATE OF ASSAM UNDER SARDP-NE, PHASE A ON EPC MODE	SIMPLEX INFRASTRUCTURES LIMITED 27, SHAKESPEARE SARANI, KOLKATA-17, INDIA	AECOM	1:1000	GENERAL ARRANGEMENT DRAWING FOR PIPE CULVERT AT CH. 310+655 (SCH. B. CII. 310+880)
AUTHORISED SIGNATORY	DATE	AUTHORISED SIGNATORY	DATE	AUTHORISED SIGNATORY	DATE	DRAWN	DESIGN	CHIEF ENGINEER

REVISIONS

Rev.	Date	Description of Revisions
R1	Nov. 2017	REVISED AS PER REVISED PLAN & PROFILE
R0	Sept. 2017	

DRAWING NO.:- AECOM-DEL15159-DD-DWG-PC-310+880-GAD-01
REV.: R1

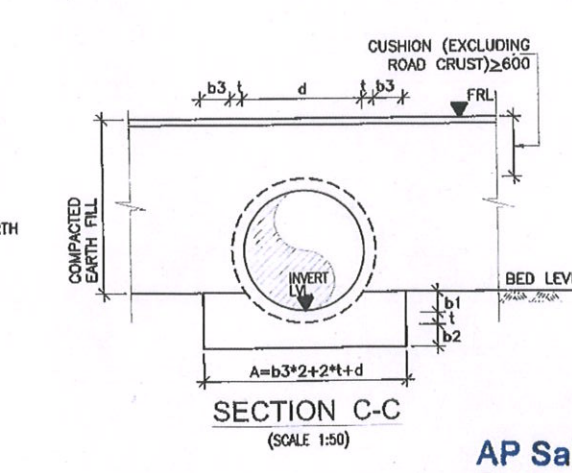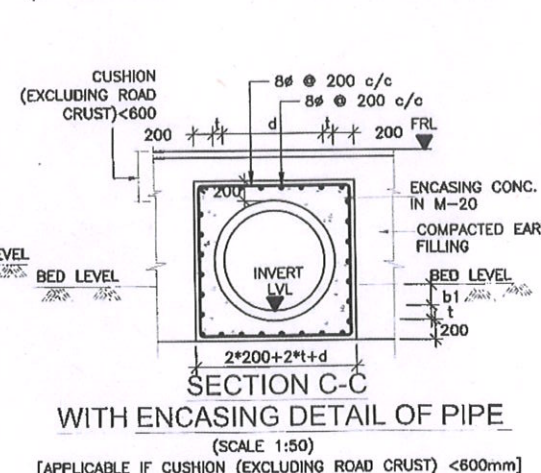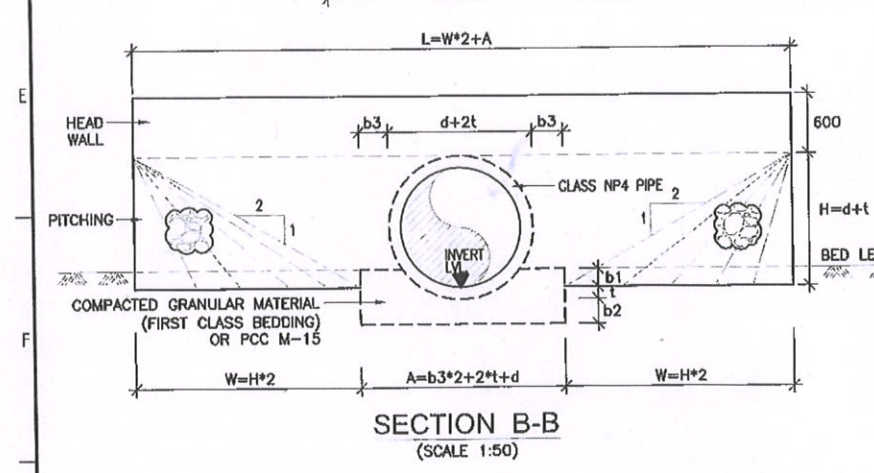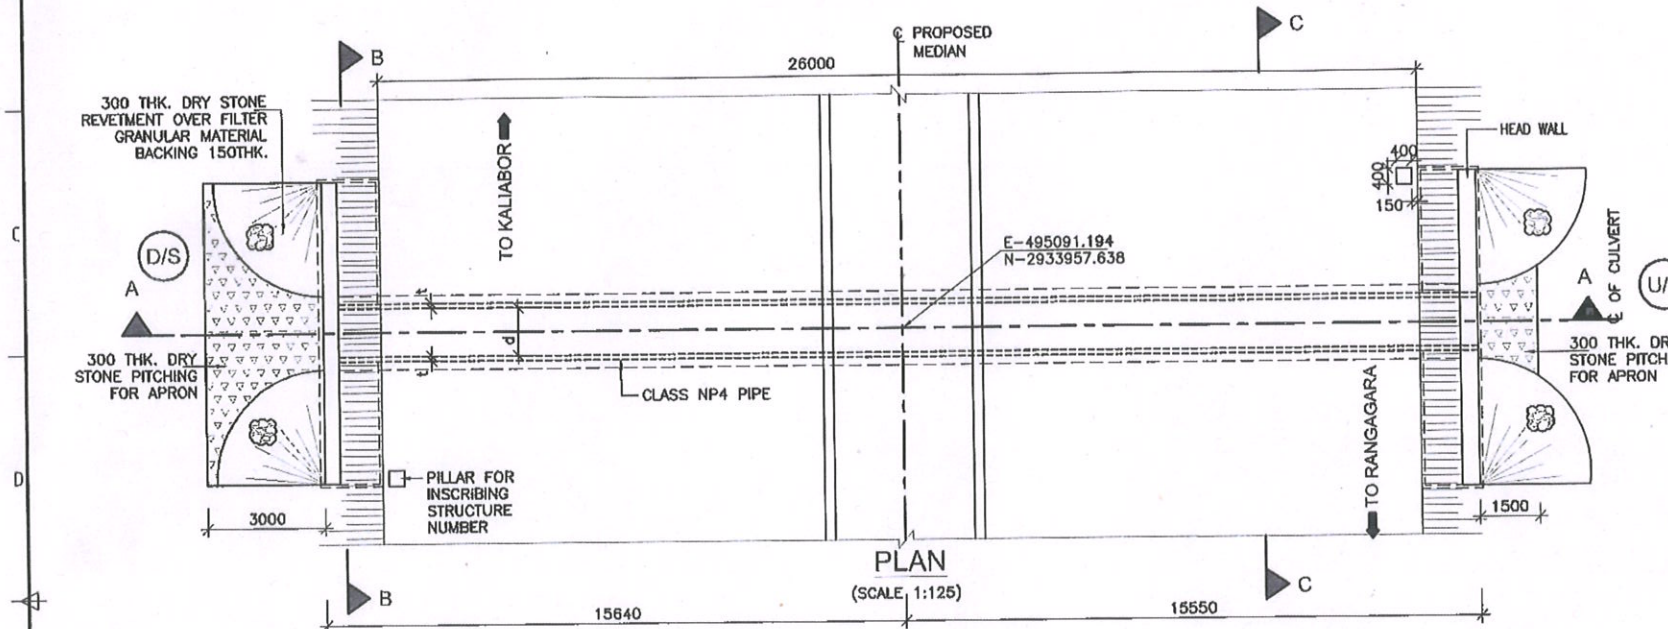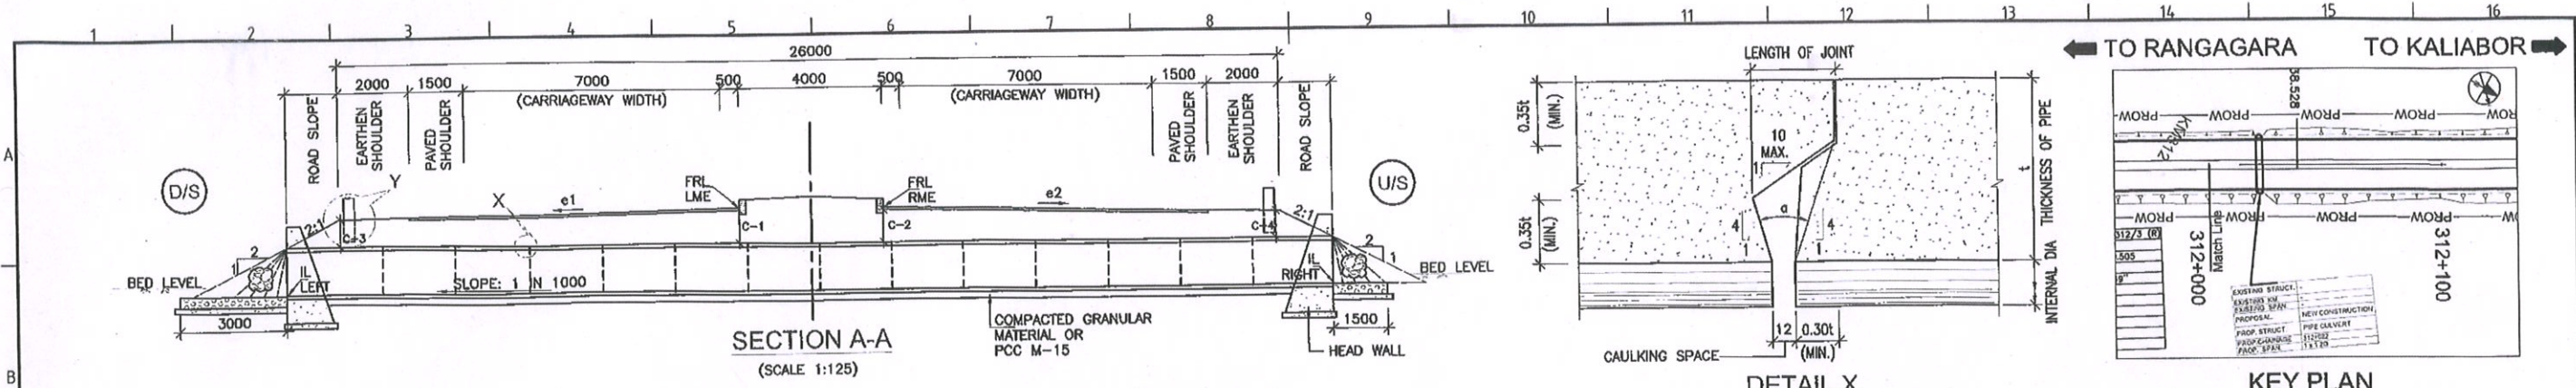

BEDDING DIMENSIONS


TYPE	PIPE FOUNDATION TYPE	PIPE INNER DIA (d)	b1	b2	b3
a	COMPACTED GRANULAR MATERIAL FOR FILL HEIGHT (CUSHION) 0.6m - 4.0m	1200	260	160	200
b	PCC M15 CONCRETE CRADLE FOR FILL HEIGHT (CUSHION) 4.0m - 8.0m		200	250	150

LEGENDS

FRL	- FINISHED ROAD LEVEL.
IL	- INVERT LEVEL.
GL	- GROUND LEVEL.
U/S	- UP STREAM.
D/S	- DOWN STREAM.
THK.	- THICKNESS.
d	- INNER DIAMETER OF PIPE.
t	- THICKNESS OF PIPE (d/10).
LME	- LEFT MEDIAN EDGE.
RME	- RIGHT MEDIAN EDGE.
LOE	- LEFT OUTER EDGE.
ROE	- RIGHT OUTER EDGE.

DIMENSION DETAILS OF PIPE CULVERT

S.No.	EXISTING KM.	DESIGN CH.	EXISTING STRUCTURE	EXISTING SPAN (NOS. x DIA)	EXISTING WIDTH (m)	PROPOSAL	PROPOSED STRUCTURE	PROPOSED SPAN (NOS. x d)	SKEW	FRL		CAMBER/ SUPERELEVATION		FLOW DIRECTION	BED LEVEL		INVERT LEVEL (IL)		EARTH CUSHION (m)				TCS	WIDTH OF BEDDING	LENGTH OF HEAD WALL (L) (m)	LENGTH OF PIPE (m)	NO. OF PIPE SEGMENTS (REF. NOTE 9) (m)	TYPE OF BEDDING	ENCASING
										LME	RME	LEFT (e1%)	RIGHT (e2%)		LEFT	RIGHT	LOE (C-3)	LME (C-1)	RME (C-2)	ROE (C-4)	A (m)								
1	-	312+022	-	-	-	NEW CONSTRUCTION	PIPE CULVERT	1 x 1.2	0	67.645	67.645	-2.500	-2.500	R-L	65.030	65.100	64.730	64.775	1.320	1.581	1.584	1.275	TYPE-1	1.84	7.12	31.260	12.50	COMPACTED GRANULAR MATERIAL	NOT APPLICABLE
																												RI	N

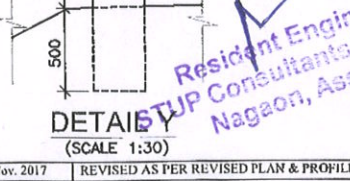

CLIENT:-

NATIONAL HIGHWAYS & INFRASTRUCTURE (Development Corporation Ltd)

AUTHORITY'S ENGINEER:-

STUP Consultants P. Ltd & Ayoleeza Consultants P. Ltd.

PROOF CHECKED CONSULTANT:-

CE TESTING Company Pvt. Ltd

SAFETY CONSULTANT:-

Chaitanya Projects Consultancy Pvt. Ltd

PROJECT:-

FOUR LANE OF NH-37 FROM RANGAGARA TO KALIABOR TINALI (CH: 297.000 KM TO CH: 315.315 KM) IN NAGAON DISTRICT IN THE STATE OF ASSAM UNDER SARDP-NEL, PHASE A ON EPC MODE

EPC CONTRACTOR:-

SIMPLEX INFRASTRUCTURES LIMITED 27, SHAKESPEARE SARANI, KOLKATA-17, INDIA

CONSULTANTS:-

AECOM

SCALE:-

1:1000

TITLE:-

GENERAL ARRANGEMENT DRAWING FOR PIPE CULVERT AT CH. 312+022 (SCH. B. CH. 312+030)

AP Saha
Design Director (AECOM)

Resident Engineer
STUP Consultants Pvt. Ltd., Nagaon, Assam

REVISIONS








Rev.	Date	Description on Revisions
R1	Nov. 2017	REVISED AS PER REVISED PLAN & PROFILE
R0	Sept. 2017	

DRAWING NO.:-

AECOM-DEL15159-DD-DWG-PC-312+030-GAD-01

REV.

R1

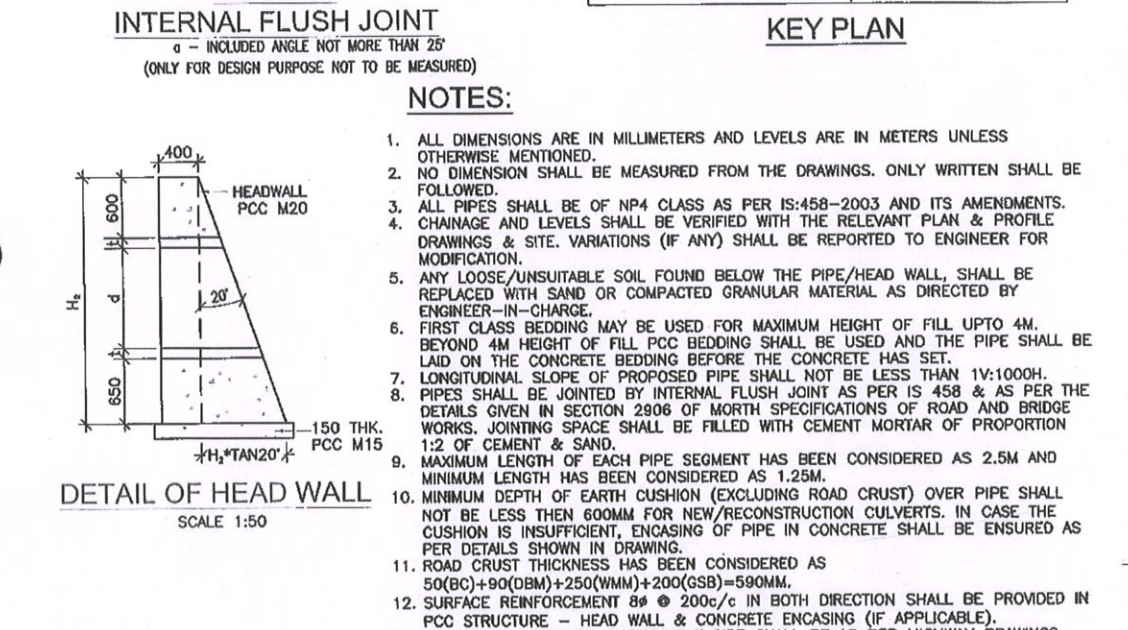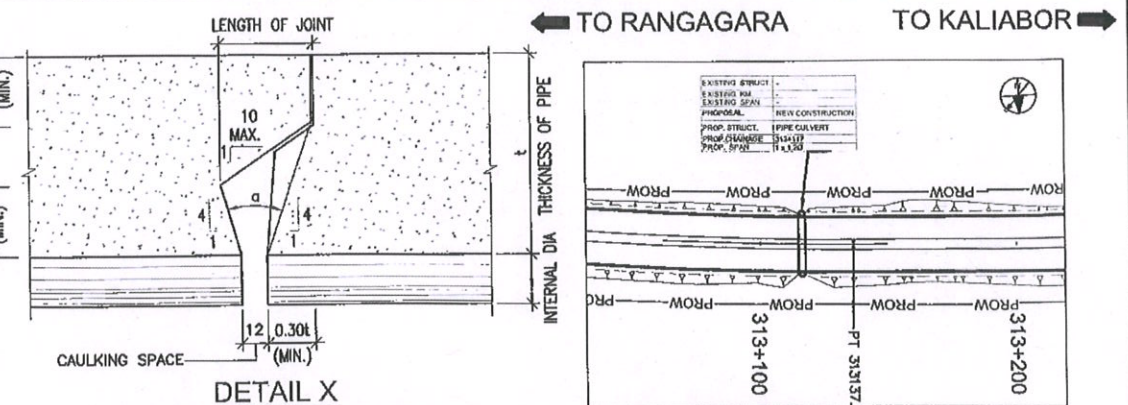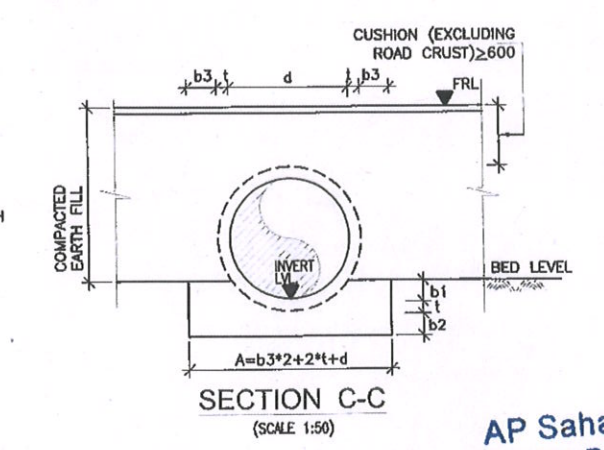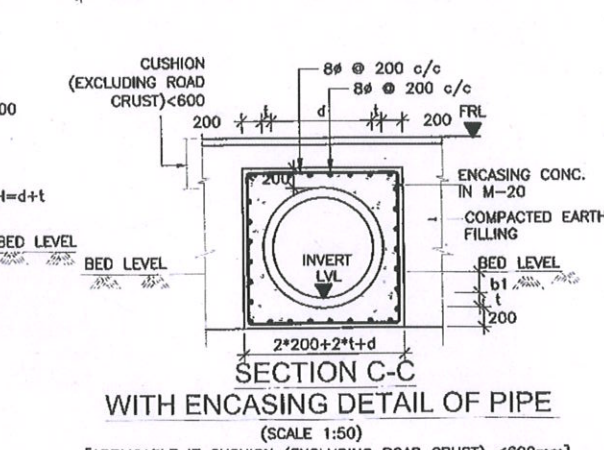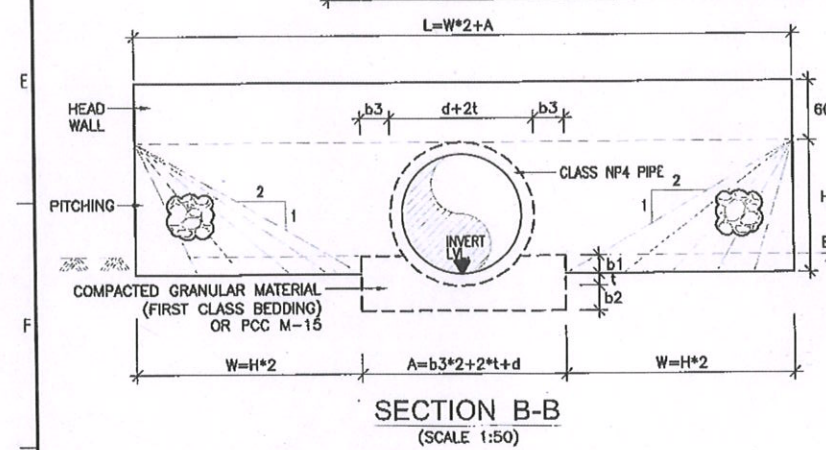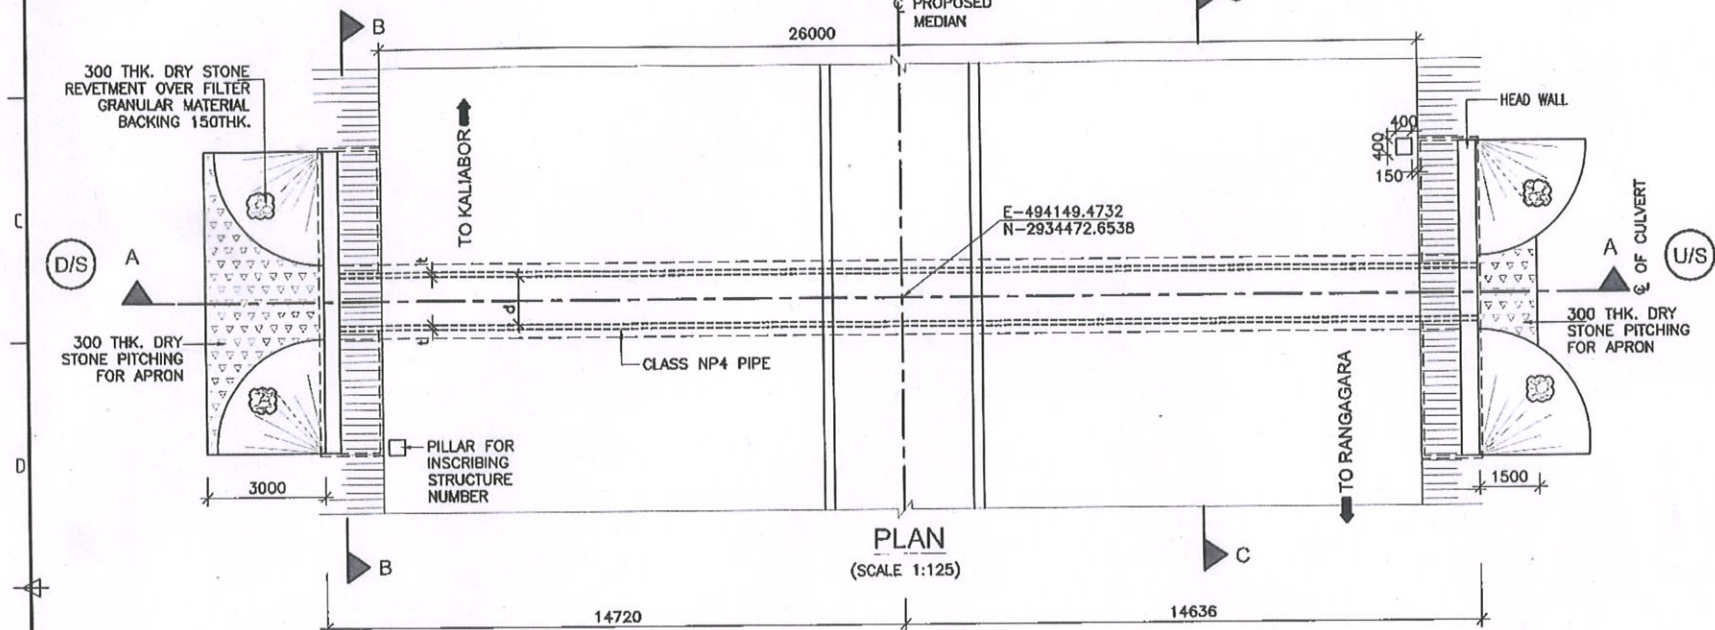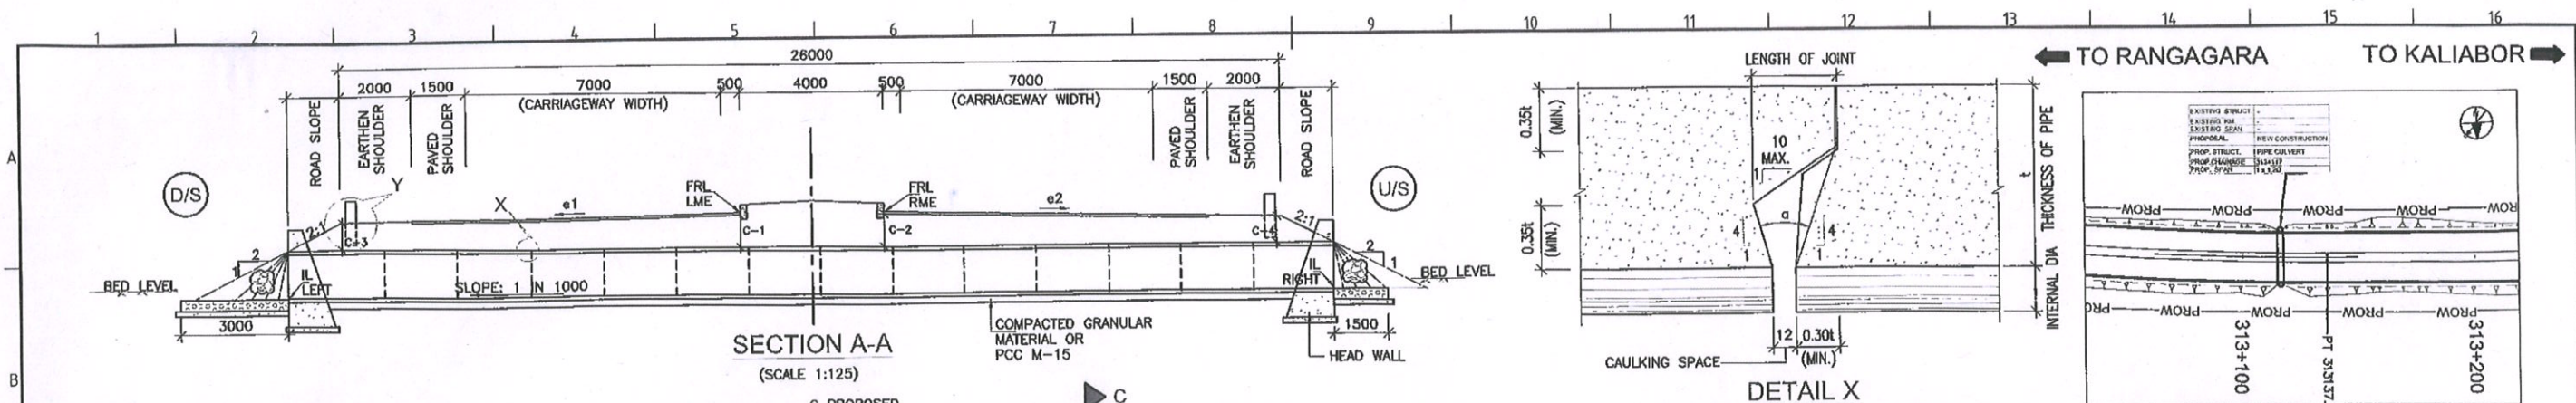

DIMENSION DETAILS OF PIPE CULVERT

S.No.	EXISTING KM.	DESIGN CH.	EXISTING STRUCTURE	EXISTING SPAN (NOS. x DIA)	EXISTING WIDTH (m)	PROPOSAL	PROPOSED STRUCTURE	PROPOSED SPAN (NOS. x d)	SKEW	FRL		CAMBER/ SUPERELEVATION		FLOW DIRECTION	BED LEVEL		INVERT LEVEL (L)		EARTH CUSHION (m)				TCS	WIDTH OF BEDDING A (m)	LENGTH OF HEAD WALL (L) (m)	LENGTH OF PIPE (m)	NO. OF PIPE SEGMENTS (REF. NOTE 9) (m)	TYPE OF BEDDING	ENCASING
										LEFT	RIGHT	LEFT (e1%)	RIGHT (e2%)		LEFT	RIGHT	LEFT	RIGHT	LOE (C-3)	LME (C-1)	RME (C-2)	ROE (C-4)							
1	-	313+117	-	-	-	NEW CONSTRUCTION	PIPE CULVERT	1 x 1.2	0	68.117	68.117	-2.500	-2.500	R-L	68.212	66.600	65.662	65.704	0.860	1.122	1.105	0.818	TYPE-5	1.84	7.12	29.5	12.00	ENCASING CONCRETE	REQUIRED

CLIENT:-

NATIONAL HIGHWAYS & INFRASTRUCTURE (Development Corporation Ltd)

AUTHORITY'S ENGINEER:

STUP Consultants P. Ltd & Ayoleeza Consultants P. Ltd.

PROFESSIONAL CONSULTANT:

CE TESTING Company Pvt. Ltd

SAFETY CONSULTANT:

Chaitanya Projects Consultancy Pvt. Ltd

PROJECT:

FOUR LANING OF NH-37 FROM RANGAGARA TO KALIABOR TINALI (CH: 297.000 KM TO CH: 315.315 KM) IN NAGAON DISTRICT IN THE STATE OF ASSAM UNDER SARDP-NIE, PHASE A ON EPC MODE

EPC CONTRACTOR:-

SIMPLEX INFRASTRUCTURES LIMITED 27, SHAKESPEARE SARANI, KOLKATA-71, INDIA

CONSULTANTS:-

AECOM

SCALE:-

1 : 1000

TITLE:-

GENERAL ARRANGEMENT DRAWING FOR PIPE CULVERT AT CH. 313+117 (SCH. B. CH. 313+165)

DRAWING NO.:-

AECOM-DEL15159-DD-DWG-PC-313+165-GAD-01

REV. R1

Nov. 2017

Revised as per revised plan & profile

Rev. Date







Description on Revisions

Revisions

Resident Engineer

AP Saha

Design Director (AECOM)

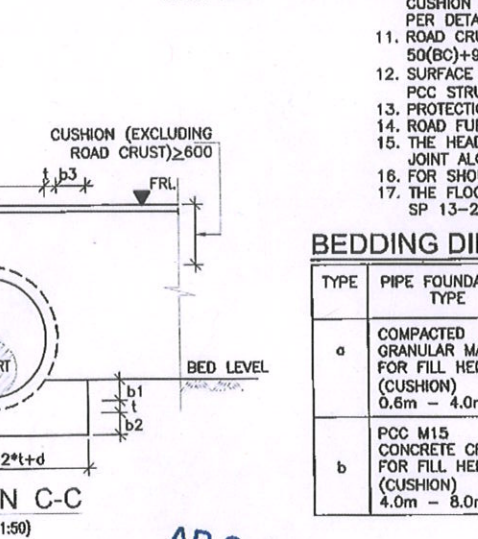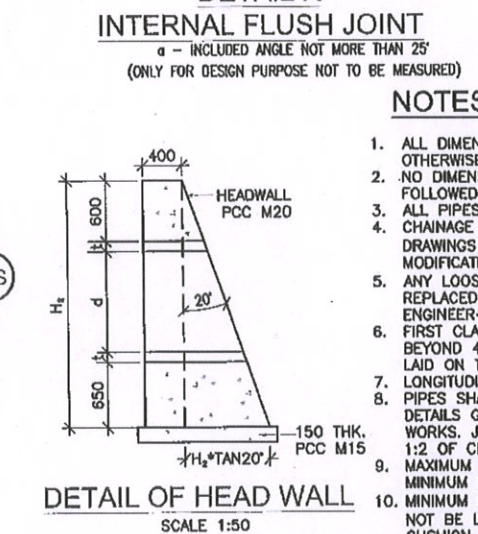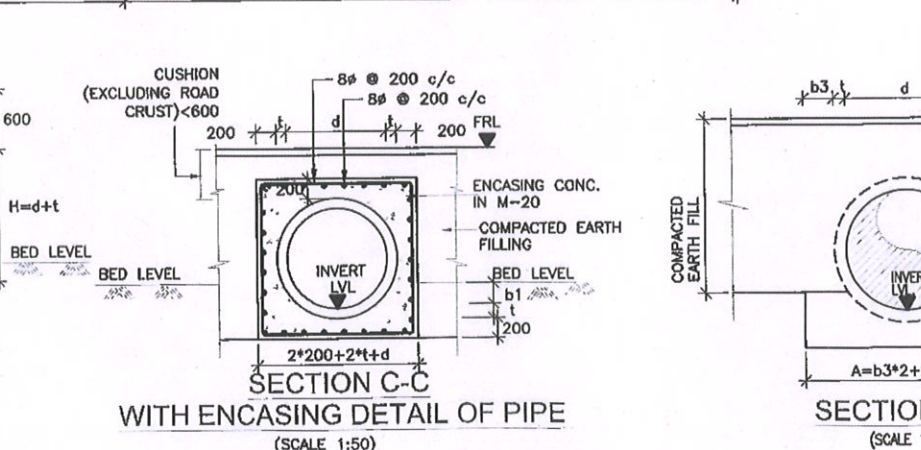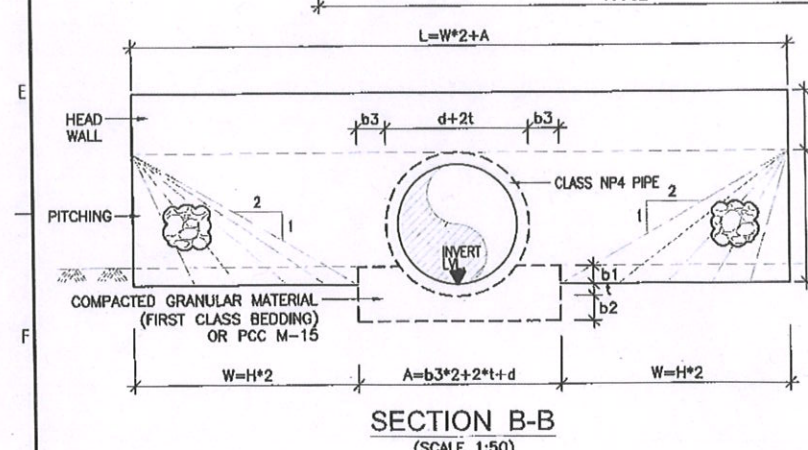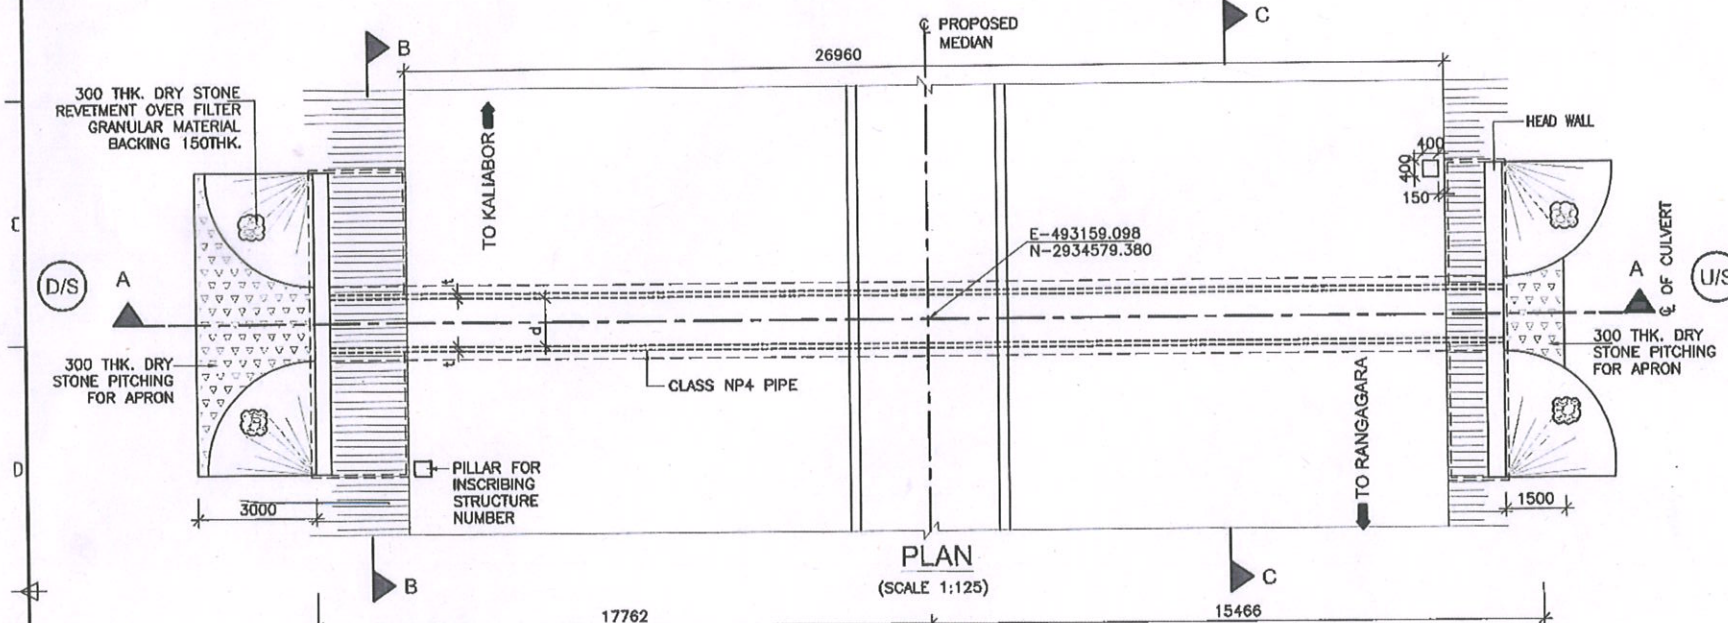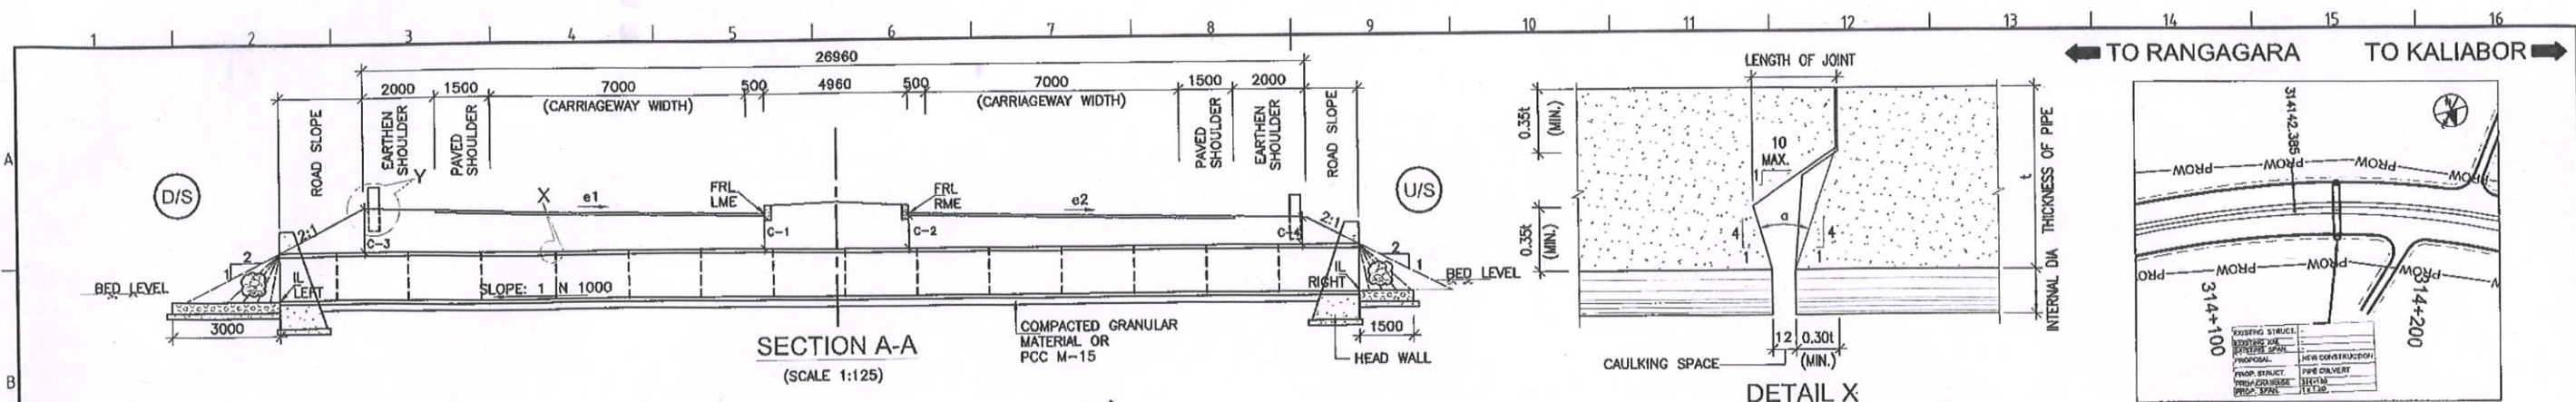

- NOTES:**
- ALL DIMENSIONS ARE IN MILLIMETERS AND LEVELS ARE IN METERS UNLESS OTHERWISE MENTIONED.
 - NO DIMENSION SHALL BE MEASURED FROM THE DRAWINGS. ONLY WRITTEN SHALL BE FOLLOWED.
 - ALL PIPES SHALL BE OF NP4 CLASS AS PER IS:458-2003 AND ITS AMENDMENTS.
 - CHAINAGE AND LEVELS SHALL BE VERIFIED WITH THE RELEVANT PLAN & PROFILE DRAWINGS & SITE. VARIATIONS (IF ANY) SHALL BE REPORTED TO ENGINEER FOR MODIFICATION.
 - ANY LOOSE/UNSUITABLE SOIL FOUND BELOW THE PIPE/HEAD WALL, SHALL BE REPLACED WITH SAND OR COMPACTED GRANULAR MATERIAL AS DIRECTED BY ENGINEER-IN-CHARGE.
 - FIRST CLASS BEDDING MAY BE USED FOR MAXIMUM HEIGHT OF FILL UP TO 4M. BEYOND 4M HEIGHT OF FILL PCC BEDDING SHALL BE USED AND THE PIPE SHALL BE LAID ON THE CONCRETE BEDDING BEFORE THE CONCRETE HAS SET.
 - LONGITUDINAL SLOPE OF PROPOSED PIPE SHALL NOT BE LESS THAN 1V:1000H.
 - PIPES SHALL BE JOINTED BY INTERNAL FLUSH JOINT AS PER IS 458 & AS PER THE DETAILS GIVEN IN SECTION 2906 OF MORTH SPECIFICATIONS OF ROAD AND BRIDGE WORKS. JOINTING SPACE SHALL BE FILLED WITH CEMENT MORTAR OF PROPORTION 1:2 OF CEMENT & SAND.
 - MAXIMUM LENGTH OF EACH PIPE SEGMENT HAS BEEN CONSIDERED AS 2.5M AND MINIMUM LENGTH HAS BEEN CONSIDERED AS 1.25M.
 - MINIMUM DEPTH OF EARTH CUSHION (EXCLUDING ROAD CRUST) OVER PIPE SHALL NOT BE LESS THEN 600MM FOR NEW/RECONSTRUCTION CULVERTS. IN CASE THE CUSHION IS INSUFFICIENT, ENCASING OF PIPE IN CONCRETE SHALL BE ENSURED AS PER DETAILS SHOWN IN DRAWING.
 - ROAD CRUST THICKNESS HAS BEEN CONSIDERED AS 50(BC)+90(DBM)+250(WMM)+200(GSB)=590MM.
 - SURFACE REINFORCEMENT 8φ @ 200c/c IN BOTH DIRECTION SHALL BE PROVIDED IN PCC STRUCTURE - HEAD WALL & CONCRETE ENCASING (IF APPLICABLE).
 - PROTECTION WORK ON EMBANKMENT SIDE SHALL BE AS PER HIGHWAY DRAWINGS.
 - ROAD FURNITURE SHALL BE PROVIDED AS PER HIGHWAY DRAWING.
 - THE HEAD WALL SHALL BE CONSTRUCTED WITHOUT ANY VERTICAL CONSTRUCTION JOINT ALONG ITS LENGTH.
 - FOR SHOULDER CROSS-FALL, REFER HIGHWAY DRAWING.
 - THE FLOOR PROTECTION, PITCHING AND OTHER CULVERT DETAILS ARE AS PER IRC SP 13-2004.

BEDDING DIMENSIONS


TYPE	PIPE FOUNDATION TYPE	PIPE INNER DIA (d)	b1	b2	b3
a	COMPACTED GRANULAR MATERIAL FOR FILL HEIGHT (CUSHION) 0.6m - 4.0m	1200	260	160	200
b	PCC M15 CONCRETE GRADLE FOR FILL HEIGHT (CUSHION) 4.0m - 8.0m		200	250	150

LEGENDS

FRL - FINISHED ROAD LEVEL.
 IL - INVERT LEVEL.
 GL - GROUND LEVEL
 U/S - UP STREAM
 D/S - DOWN STREAM
 THK. - THICKNESS
 d - INNER DIAMETER OF PIPE
 t - THICKNESS OF PIPE (d/10)
 LME - LEFT MEDIAN EDGE
 RME - RIGHT MEDIAN EDGE
 LOE - LEFT OUTER EDGE
 ROE - RIGHT OUTER EDGE

DIMENSION DETAILS OF PIPE CULVERT

S.NO.	EXISTING KM.	DESIGN CH.	EXISTING STRUCTURE	EXISTING SPAN (NOS. x DIA)	EXISTING WIDTH (m)	PROPOSAL	PROPOSED STRUCTURE	PROPOSED SPAN (NOS. x d)	SKEW	FRL		CAMBER/SUPERELEVATION		FLOW DIRECTION	BED LEVEL		INVERT LEVEL (IL)		EARTH CUSHION (m)				TCS	WIDTH OF BEDDING A (m)	LENGTH OF HEAD WALL (L) (m)	LENGTH OF PIPE (m)	NO. OF PIPE SEGMENTS (REF. NOTE 9) (m)	TYPE OF BEDDING	ENCASING
										LME	RME	LEFT (e1%)	RIGHT (e2%)		LEFT	RIGHT	LEFT	RIGHT	LOE (C-3)	LME (C-1)	RME (C-2)	ROE (C-4)							
1	-	314+160	-	-	-	NEW CONSTRUCTION	PIPE CULVERT	1 x 1.2	0	67.771	67.771	5.000	-5.000	R-L	65.160	66.270	64.860	64.907	2.141	1.576	1.558	0.983	TYPE-1	1.84	7.12	33.250	13.50	ENCASING CONCRETE	REQUIRED

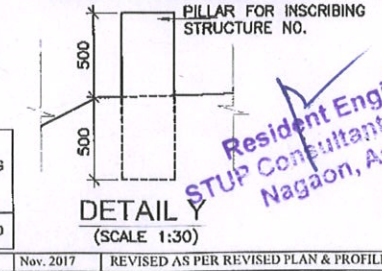

CLIENT: NATIONAL HIGHWAYS & INFRASTRUCTURE (Development Corporation Ltd)

AUTHORITY'S ENGINEER: STUP Consultants P. Ltd & Ayoleeza Consultants P. Ltd

PROOF CHECKING CONSULTANT: CE TESTING Company Pvt. Ltd

SAFETY CONSULTANT: Chaitanya Projects Consultancy Pvt. Ltd

PROJECT: FOUR LANE OF NH-37 FROM RANGAGARA TO KALIABOR 'TINIALI' (CH: 297.000 KM TO CH: 315.315 KM) IN NAGAON DISTRICT IN THE STATE OF ASSAM UNDER SARDP-NE, PHASE A ON EPC MODE

EPC CONTRACTOR: SIMPLEX INFRASTRUCTURES LIMITED 27, SHAKESPEARE SARANI, KOLKATA-71, INDIA


CONSULTANTS: AECOM

SCALE: 1:1000


TITLE: GENERAL ARRANGEMENT DRAWING FOR PIPE CULVERT AT CH. 314+160 (SCH. B. CH. 314+170)

DRAWING NO.: AECOM-DEL15159-DD-DWG-PC-314+170-GAD-01


REV.: R1

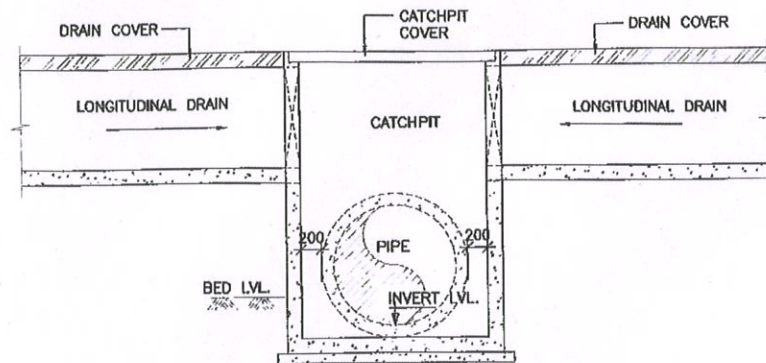


SECTION D-D
(SCALE 1:50)

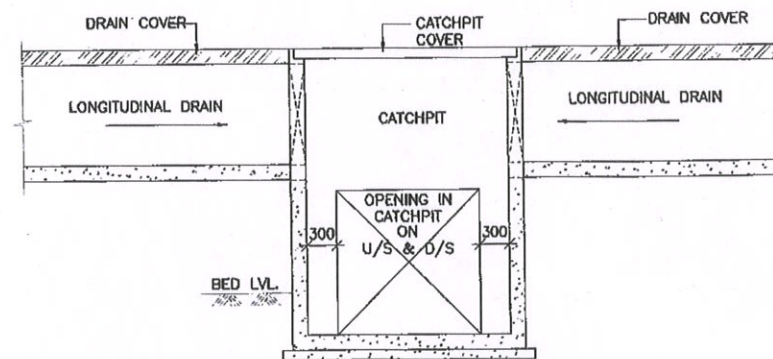


SECTION E-E
(SCALE 1:50)

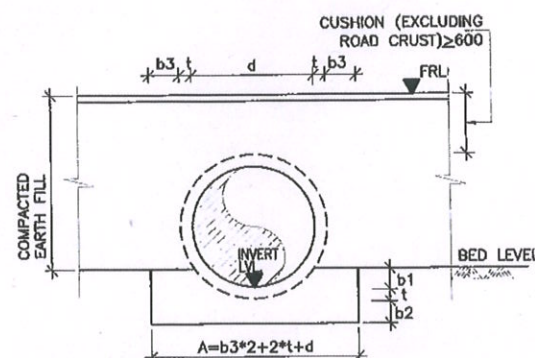


SECTION C-C
(SCALE 1:50)

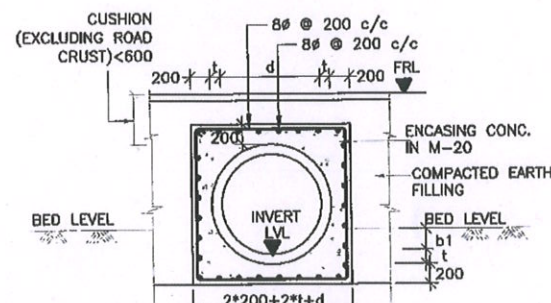


SECTION C-C
WITH ENCASING DETAIL OF PIPE
(SCALE 1:50)
[APPLICABLE IF CUSHION (EXCLUDING ROAD CRUST) < 600mm]

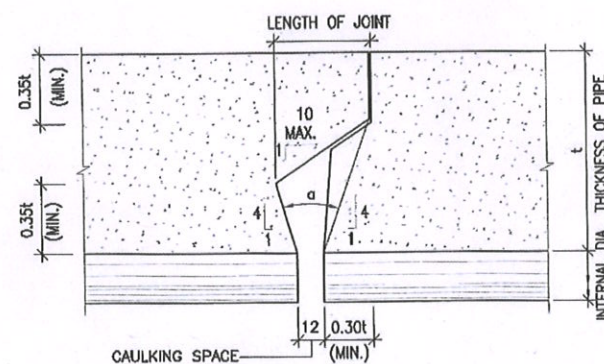

DETAIL X
INTERNAL FLUSH JOINT
a - INCLUDED ANGLE NOT MORE THAN 25°
(ONLY FOR DESIGN PURPOSE NOT TO BE MEASURED)

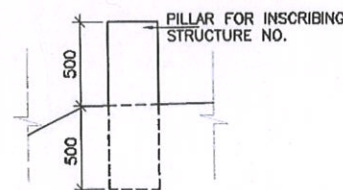

DETAIL Y
(SCALE 1:30)

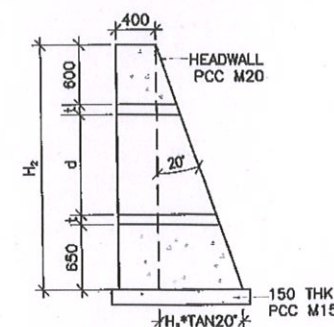

DETAIL OF HEAD WALL
SCALE 1:50

NOTES:

- ALL DIMENSIONS ARE IN MILLIMETERS AND LEVELS ARE IN METERS UNLESS OTHERWISE MENTIONED.
- NO DIMENSION SHALL BE MEASURED FROM THE DRAWINGS. ONLY WRITTEN SHALL BE FOLLOWED.
- ALL PIPES SHALL BE OF NP4 CLASS AS PER IS:458-2003 AND ITS AMENDMENTS.
- CHAINAGE AND LEVELS SHALL BE VERIFIED WITH THE RELEVANT PLAN & PROFILE DRAWINGS & SITE. VARIATIONS (IF ANY) SHALL BE REPORTED TO ENGINEER FOR MODIFICATION.
- ANY LOOSE/UNSUITABLE SOIL FOUND BELOW THE PIPE/HEAD WALL, SHALL BE REPLACED WITH SAND OR COMPACTED GRANULAR MATERIAL AS DIRECTED BY ENGINEER-IN-CHARGE.
- FIRST CLASS BEDDING MAY BE USED FOR MAXIMUM HEIGHT OF FILL UP TO 4M. BEYOND 4M HEIGHT OF FILL PCC BEDDING SHALL BE USED AND THE PIPE SHALL BE LAID ON THE CONCRETE BEDDING BEFORE THE CONCRETE HAS SET.
- LONGITUDINAL SLOPE OF PROPOSED PIPE SHALL NOT BE LESS THAN 1V:1000H.
- PIPES SHALL BE JOINED BY INTERNAL FLUSH JOINT AS PER IS 458 & AS PER THE DETAILS GIVEN IN SECTION 2906 OF MORTH SPECIFICATIONS OF ROAD AND BRIDGE WORKS. JOINTING SPACE SHALL BE FILLED WITH CEMENT MORTAR OF PROPORTION 1:2 OF CEMENT & SAND.
- MAXIMUM LENGTH OF EACH PIPE SEGMENT HAS BEEN CONSIDERED AS 2.5M AND MINIMUM LENGTH HAS BEEN CONSIDERED AS 1.25M.
- MINIMUM DEPTH OF EARTH CUSHION (EXCLUDING ROAD CRUST) OVER PIPE SHALL NOT BE LESS THEN 600MM FOR NEW/RECONSTRUCTION CULVERTS. IN CASE THE CUSHION IS INSUFFICIENT, ENCASING OF PIPE IN CONCRETE SHALL BE ENSURED AS PER DETAILS SHOWN IN DRAWING.
- ROAD CRUST THICKNESS HAS BEEN CONSIDERED AS 50(BC)+90(DBM)+250(WMM)+200(GSB)=590MM.
- SURFACE REINFORCEMENT 8φ @ 200c/c IN BOTH DIRECTION SHALL BE PROVIDED IN PCC STRUCTURE - HEAD WALL & CONCRETE ENCASING (IF APPLICABLE).
- PROTECTION WORK ON EMBANKMENT SIDE SHALL BE AS PER HIGHWAY DRAWINGS.
- ROAD FURNITURE SHALL BE PROVIDED AS PER HIGHWAY DRAWING.
- THE HEAD WALL SHALL BE CONSTRUCTED WITHOUT ANY VERTICAL CONSTRUCTION JOINT ALONG ITS LENGTH.
- FOR SHOULDER CROSS-FALL, REFER HIGHWAY DRAWING.
- THE FLOOR PROTECTION, PITCHING AND OTHER CULVERT DETAILS ARE AS PER IRC SP 13-2004.

BEDDING DIMENSIONS

TYPE	PIPE FOUNDATION TYPE	PIPE INNER DIA (d)	b1	b2	b3
a	COMPACTED GRANULAR MATERIAL FOR FILL HEIGHT (CUSHION) 0.6m - 4.0m	1200	260	160	200
b	PCC M15 CONCRETE CRADLE FOR FILL HEIGHT (CUSHION) 4.0m - 8.0m		200	250	150


LEGENDS

FRL	- FINISHED ROAD LEVEL
IL	- INVERT LEVEL
GL	- GROUND LEVEL
U/S	- UP STREAM
D/S	- DOWN STREAM
THK.	- THICKNESS
d	- INNER DIAMETER OF PIPE
t	- THICKNESS OF PIPE (d/10)
LME	- LEFT MEDIAN EDGE
RME	- RIGHT MEDIAN EDGE
LOE	- LEFT OUTER EDGE
ROE	- RIGHT OUTER EDGE

AP Saha
Design Director
(AECOM)

Resident Engineer
STUP Consultants Pvt. Ltd.
Nagaon, Assam

CLIENTS: NATIONAL HIGHWAYS & INFRASTRUCTURE (Development Corporation Ltd)	AUTHORITY'S ENGINEER: STUP Consultants P. Ltd & Ayoleeza Consultants P. Ltd.	PROOF CHECKED/CONSULTANT: CE TESTING Company Pvt. Ltd	SAFETY CONSULTANT: Chaitanya Projects Consultancy Pvt. Ltd	PROJECT: FOUR LANING OF NH-37 FROM RANGAGARA TO KALIABOR TINIALI (CH: 297.000 KM TO CH: 315.315 KM) IN NAGAON DISTRICT IN THE STATE OF ASSAM UNDER SARDP-NE, PHASE A ON EPC MODE	EPC CONTRACTOR: SIMPLEX INFRASTRUCTURES LIMITED 27, SHAKESPEARE SARANI, KOLKATA-17, INDIA	CONSULTANTS: AECOM 5th Floor, Infinity Tower, C-Block, G-17, DLF Phase II, Gurgaon-122002, India R. BENIWAL, S. K. JAIN, S. K. JAIN, S. K. JAIN DRAWN: R. BENIWAL, S. K. JAIN, S. K. JAIN CHECKED BY: S. K. JAIN, S. K. JAIN, S. K. JAIN APPROVED BY: S. K. JAIN, S. K. JAIN, S. K. JAIN	SCALE: 1:1000	TITLE: GENERAL ARRANGEMENT DRAWING FOR PIPE CULVERT AT CH. 315+241 (SCH. B. CH. 315+240)
AUTHORISED SIGNATORY	DATE	AUTHORISED SIGNATORY	DATE	AUTHORISED SIGNATORY	DATE	DRAWING NO.:- AECOM-DDEL15159-DD-DWG-PC-315+241-GAD-01	SHEET 2 OF 2	REV. RI

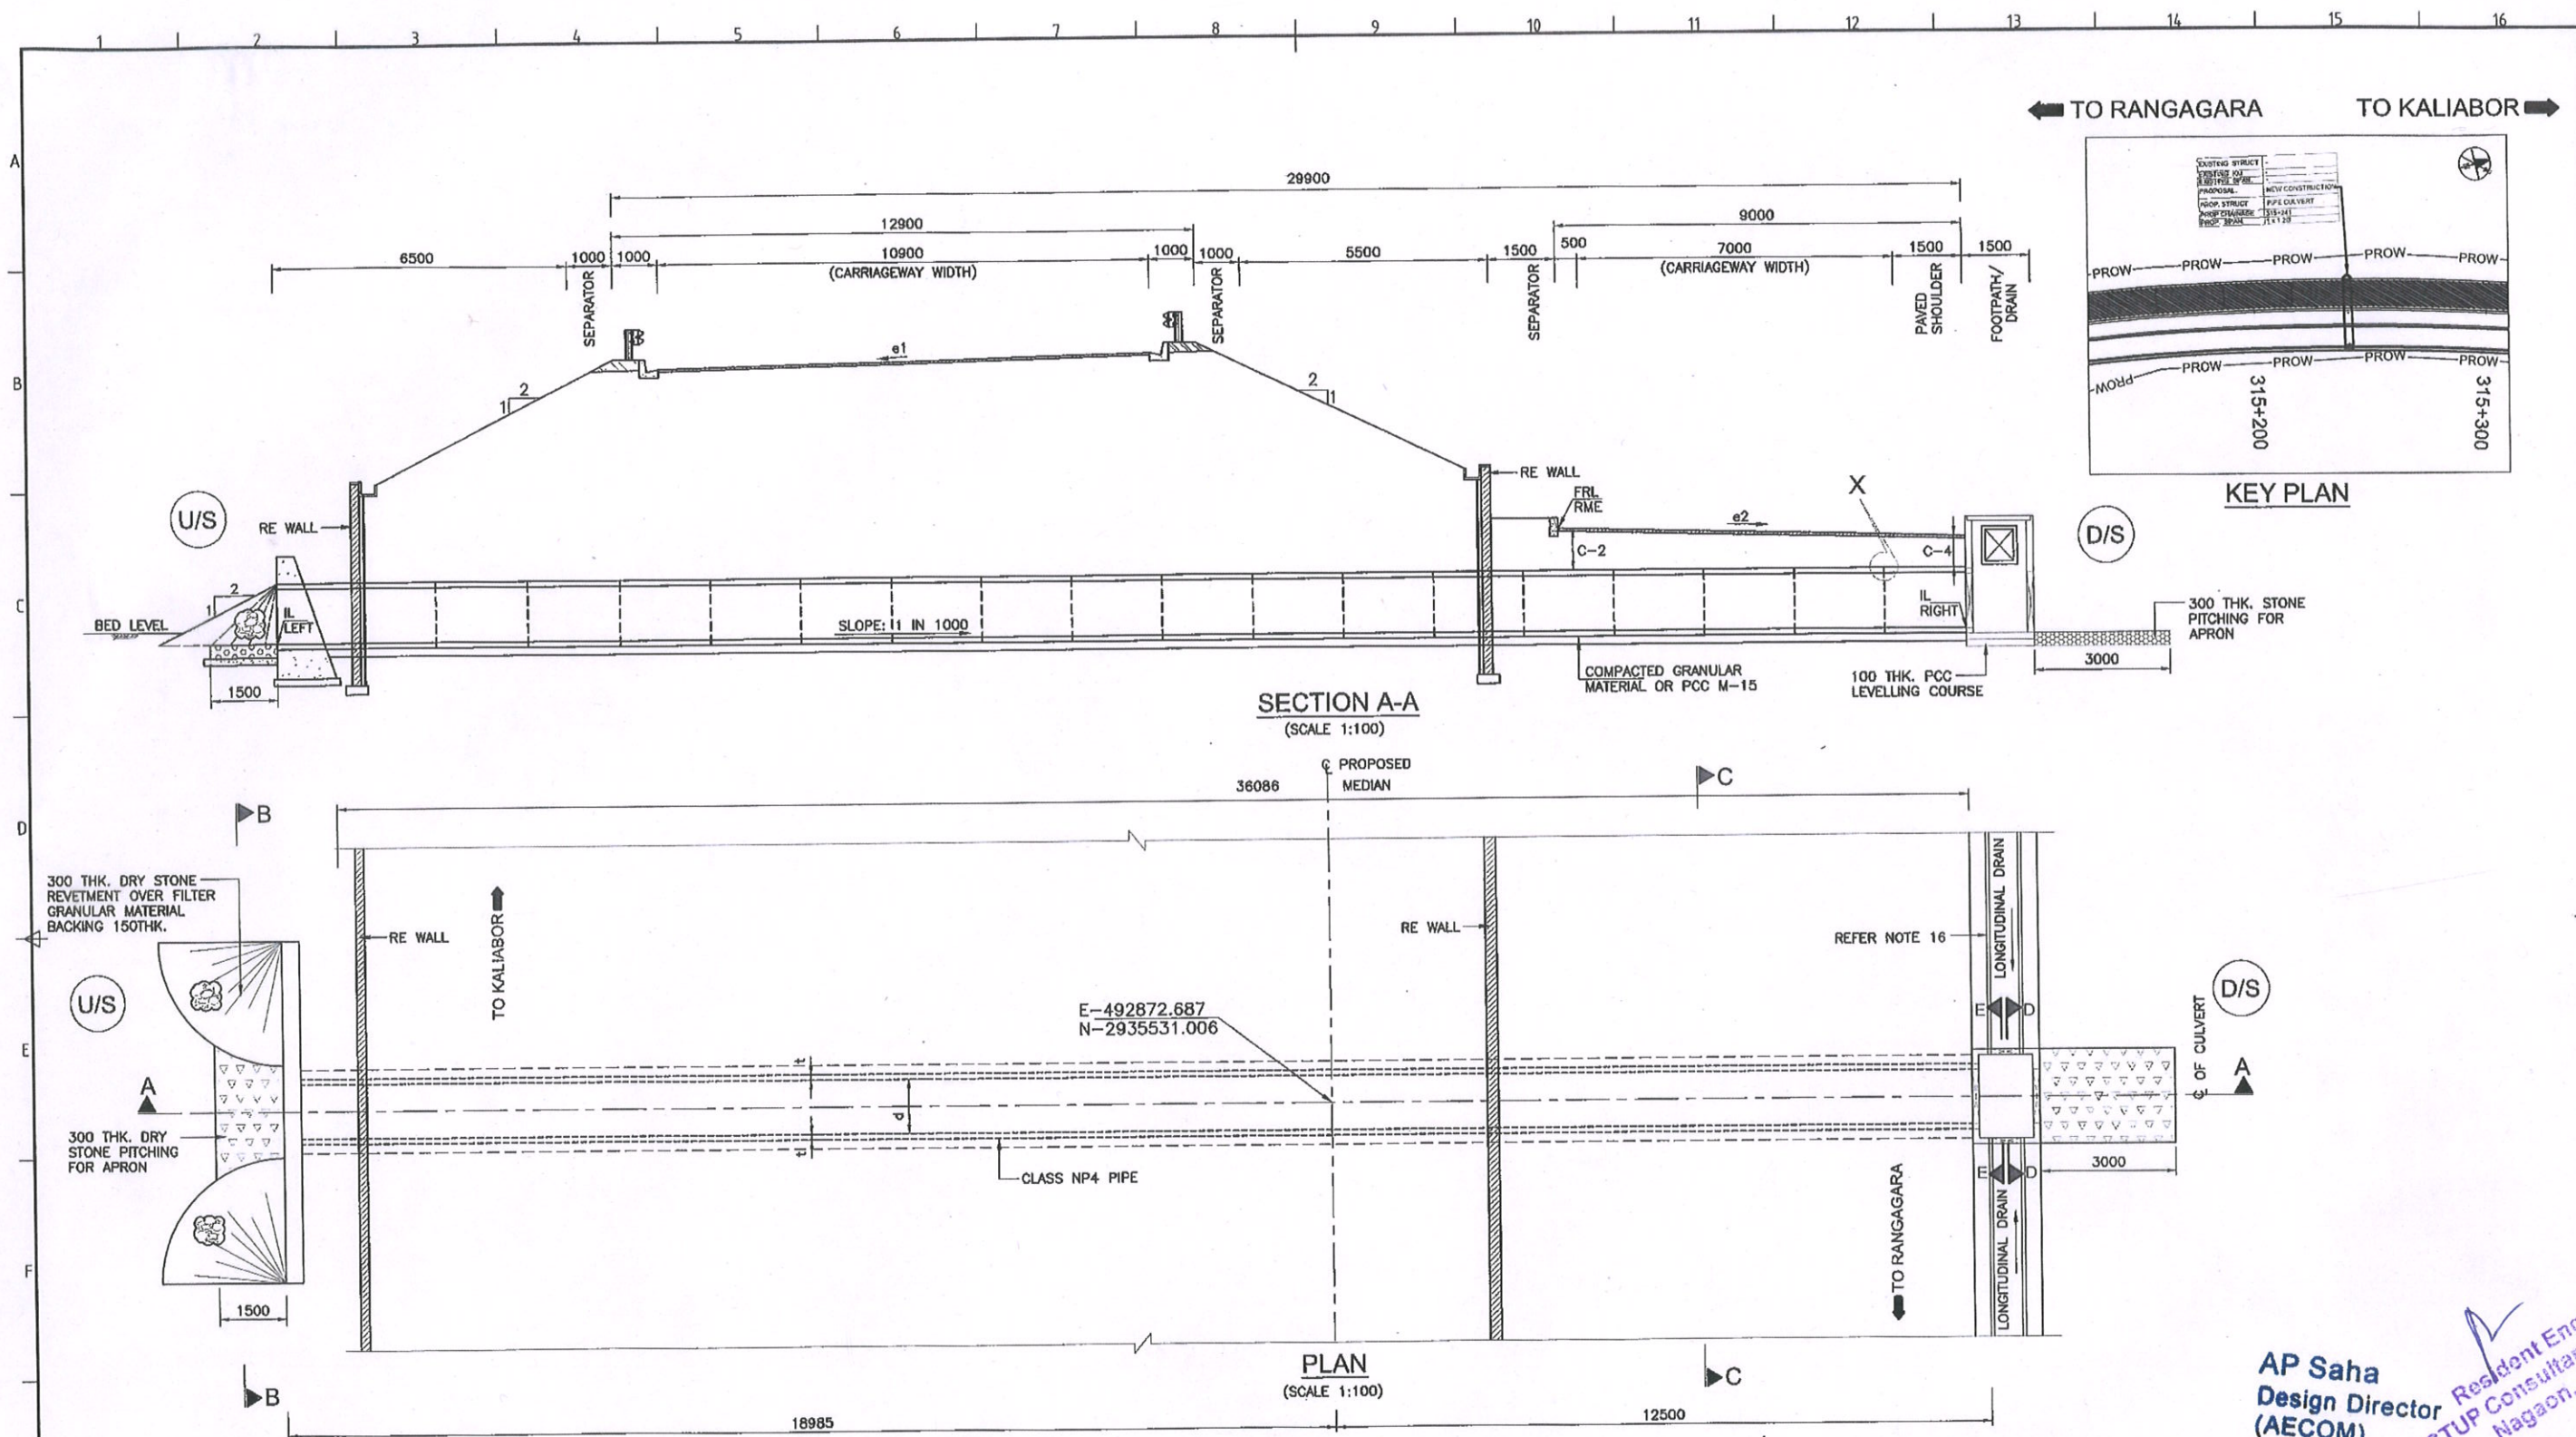

DIMENSION DETAILS OF PIPE CULVERT

S.No.	EXISTING KM.	DESIGN CH.	EXISTING STRUCTURE	EXISTING SPAN (NOS. x DIA)	EXISTING WIDTH (m)	PROPOSAL	PROPOSED STRUCTURE	PROPOSED SPAN (NOS. x d)	SKEW	FRL		CAMBER/SUPERELEVATION		FLOW DIRECTION	BED LEVEL		INVERT LEVEL (IL)		EARTH CUSHION (m)		TCS	WIDTH OF BEDDING A (m)	LENGTH OF HEAD WALL (L) (m)	LENGTH OF PIPE (m)	NO. OF PIPE SEGMENTS (REF. NOTE 9) (m)	TYPE OF BEDDING	ENCASING
										LME	RME	LEFT (e1%)	RIGHT (e2%)		LEFT	RIGHT	LEFT	RIGHT	RME (C-2)	ROE (C-4)							
1	-	315+241	-	-	-	NEW CONSTRUCTION	PIPE CULVERT	1 x 1.2	0	-	68.405	-	-2.500	L-R	66.325	66.200	65.945	65.900	1.171	0.960	TYPE-8	1.84	7.12	37.400	15.0	ENCASING CONCRETE	REQUIRED

AP Saha
Design Director
(AECOM)

Resident Engineer
STUP Consultants Pvt. Ltd.
Nagaon, Assam

CLIENT:- NATIONAL HIGHWAYS & INFRASTRUCTURE (Development Corporation Ltd)		AUTHORITY'S ENGINEER:- STUP Consultants P. Ltd & Ayoleeza Consultants P. Ltd.		PROOF CHECKED/CONSULTANT:- CE TESTING Company Pvt. Ltd.		SAFETY CONSULTANT:- Chaitanya Projects Consultancy Pvt. Ltd.		PROJECT:- FOUR LANING OF NH-37 FROM RANGAGARA TO KALIABOR TINALI (CH: 297.000 KM TO CH: 315.315 KM) IN NAGAON DISTRICT IN THE STATE OF ASSAM UNDER SARDP-NE, PHASE A ON EPC MODE		EPC CONTRACTOR:- SIMPLEX INFRASTRUCTURES LIMITED 23, SHAKESPEARE SARANI, KOLKATA-17, INDIA		CONSULTANTS:- AECOM 9th Floor, Infiniti Centre, 101, Park Street, Kolkata-700016, INDIA		SCALE:- 1:1000		TITLE:- GENERAL ARRANGEMENT DRAWING FOR PIPE CULVERT AT CH. 315+241 (SCH. B, CH. 315+240)							
AUTHORISED SIGNATORY		DATE		AUTHORISED SIGNATORY		DATE		AUTHORISED SIGNATORY		DATE		DRAWN		CHECKED		APPROVED BY		DRAWING NO.:- AECOM-DEL15159-DD-DWG-PC-315+241-GAD-01		SHEET 1 OF 2		REV. RI	

NOTES:-


- ## LEVEL DETAILS

REFERENCE DRAWINGS:

- LEGEND:-

- 

R1	30-04-2021	AS PER PC COMMENTS
R0	06-04-2021	INITIAL SUBMISSION
Rev.	Date	Description on Revisions
Revisions		
TITLE:- DIMENSION & REINFORCEMENT DETAILS OF ABUTMENT & FOUNDATION FOR P1 TO P4 FOR MINOR BRIDGE (WIDENING PORTION) AT CH. 303+450 (SCH-5 GH, 303+200 (AMORI RIVER))		
DRAWING NO. AECOM-DELO15159-STR-OWG-MNB-303+200-SUB-02 (SH1 OF 4)		
		REV. R1

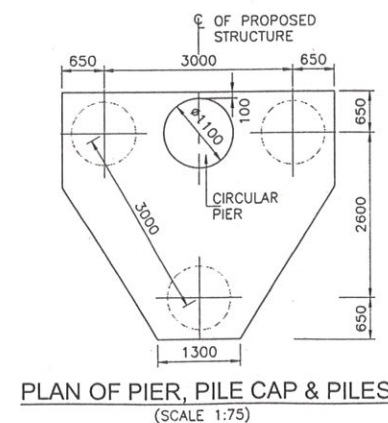

PLAN OF PIER, PILE CAP & PILES
(SCALE 1:75)

CLIENT:-

H



**NATIONAL HIGHWAYS
& INFRASTRUCTURE**
(Development Corporation Ltd)

S	AUTHORITY'S ENGINEER:
	STUP Consultants P. Ltd
	&
	Ayoleeza Consultants P. Ltd.

10



SAEFTY CONSULTANT:-

 Chaitanya Projects
Consultancy Pvt. Ltd.

PROJECT:
FOUR LANING OF NH-37 FROM RANGAGARA
TO KALIABOR TINIALI (CH: 297.000 KM
TO CH: 315.315 KM) IN NAGAON DISTRICT IN
THE STATE OF ASSAM UNDER SARDP-NE,
PHASE A ON EPC MODE

EPC CONTRACTOR:-

SIMPLEX INFRASTRUCTURES LIMITED
 27, SHAKESPEARE SARANI, KOLKATA-17, INDIA

CONSULTANTS:-

AECOM

9th Floor, Infinity Tower C DLF Cyber City
DLF Phase II, Gurgaon-122002, Haryana, India


R. BENJUAL <i>R. Benjual</i>	R. MADAAN <i>R. Madan</i>	S. P. SINGH <i>S. P. Singh</i>
---------------------------------	------------------------------	-----------------------------------

SCALE:-


AS SHOWN

TITLE:- DIMENSION & REINFORCEMENT DETAILS OF
ABUTMENT & FOUNDATION FOR P1 TO P4
FOR MINOR BRIDGE (WIDENING PORTION)
AT CH. 303+490 (SCH-B CH. 303+200)
(AMONI RIVER)


DRAWING NO.:
AECOM-DELD15159-STR-DWG-MNB-303+200-SUB-02 (SH1 OF 4)

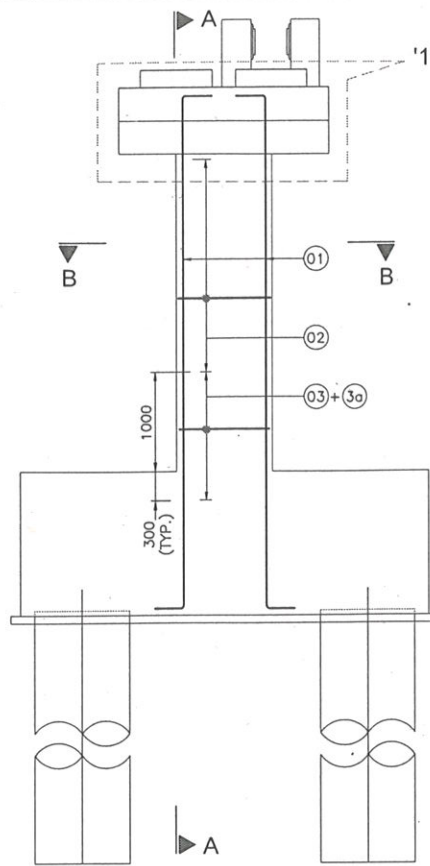

REINFORCEMENT DETAILS OF PIER
(SCALE 1:50)

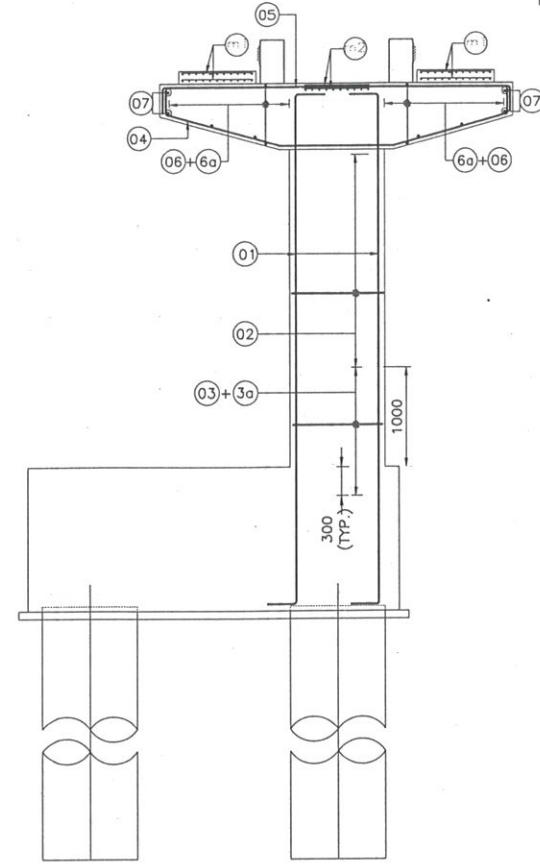

SECTION A-A
(CORBEL R/F OF ABUTMENT CAP NOT SHOWN FOR CLARITY)
(SCALE 1:50)

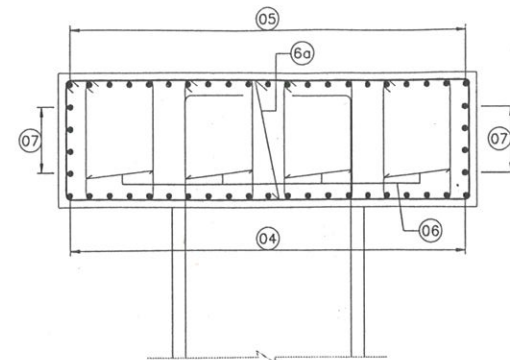

DETAIL - '1'
(NO. OF BARS TO BE REFERRED FROM TABLE)
(SCALE 1:25)


BAR SHAPE SCHEDULE

BAR MARK	DESCRIPTION	BAR SHAPE	REMARKS
01	32# - 28 Nos	300	PIER SHAFT
02	10# @ 125 c/c	300	
03	20# @ 90 c/c	300	
3a	3L-8# @ 90 c/c (Long. & Trans.)	300	PIER CAP
04	12# - 21 Nos.	200	
05	20# - 21 Nos.	200	
06	4 NOS. - 2L-16 @ 100c/c	300	EACH FACE
6a	2L-16# @ 100c/c	300	
07	12# @ 150 c/c	300	PEDESTAL
08	16# @ 125 c/c	150	
09	12# @ 150 c/c	150	

IMPORTANT NOTE:
REINFORCEMENT DETAILS TO BE
REFERRED ONLY FROM TABLE


LEGEND:-

--- BOTTOM FACE
--- TOP FACE

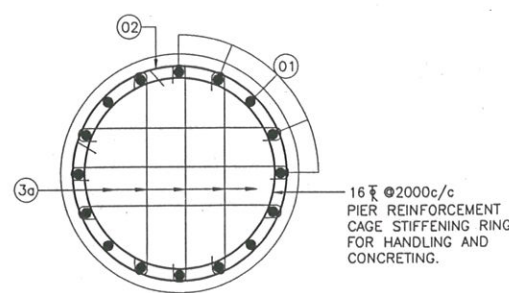


SECTION B-B
(SCALE 1:20)

8# MESH (m1) FOR PEDESTAL
(UNDER BEARING LOCATION TWO
LAYERS ONE AT 20MM &
ANOTHER AT 80MM FROM TOP)
(SCALE 1:20)

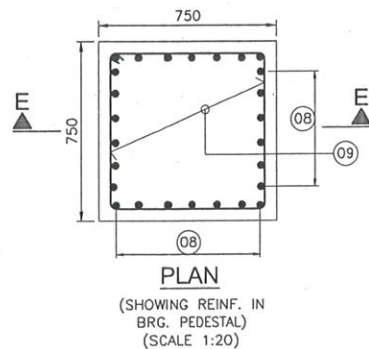


PLAN
(SHOWING REINF. IN
BRG. PEDESTAL)
(SCALE 1:20)


8# MESH (m2)
(UNDER JACK LOCATION TWO
LAYERS ONE AT 20MM &
ANOTHER AT 80MM FROM TOP)
(SCALE 1:20)

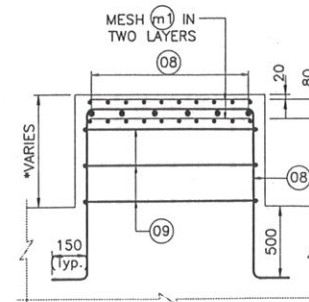

SECTION E-E
(*MINIMUM=350-H.T. OF BRG.)
(SCALE 1:20)

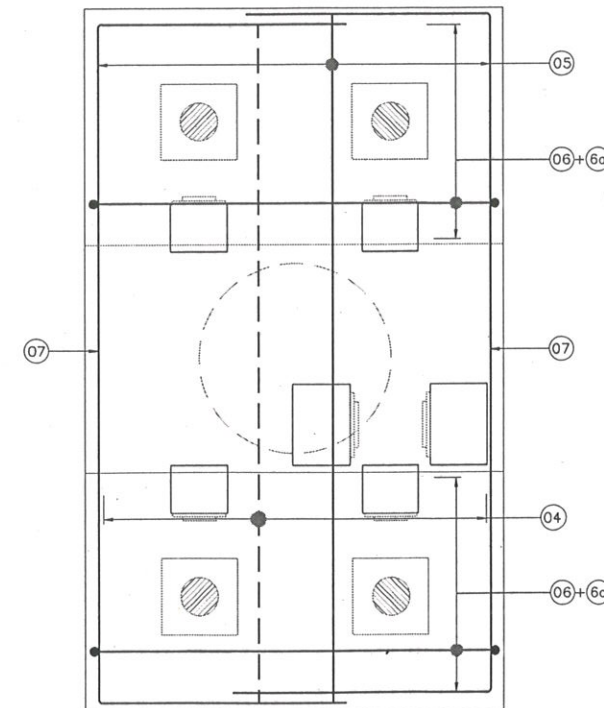

TOP PLAN OF PIER CAP
(SCALE 1:25)

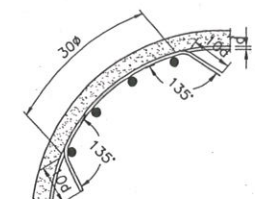

LAP DETAILS OF SPIRAL
(SCALE 1:15)

Resident Engineer
STUP Consultants Pvt. Ltd.
Nagaon, Assam

Rev.	Date	Description of Revisions
R1	30-04-2021	AS PER PC COMMENTS
R0	06-04-2021	INITIAL SUBMISSION

TITLE:-
DIMENSION & REINFORCEMENT DETAILS OF
ABUTMENT & FOUNDATION FOR P1 TO P4
FOR MINOR BRIDGE (WIDENING PORTION)
AT CH. 303+400 (SCH-B CH. 303+200)
(AMONI RIVER)

DRAWING NO.:
AECOM-DEL15159-STR-DWG-MNB-303+200-SUB-02 (SH2 OF 4)
REV. R1

CLIENT:-
NATIONAL HIGHWAYS
& INFRASTRUCTURE
(Development Corporation Ltd)

AUTHORITY'S ENGINEER:
STUP Consultants P. Ltd
&
Ayoleeza Consultants P. Ltd.


SAFETY CONSULTANT:-
Chaitanya Projects
Consultancy Pvt. Ltd.

PROJECT:
FOUR LANE OF NH-37 FROM RANGAGARA
TO KALIABOR TINIALI (CH: 297.000 KM
TO CH: 315.315 KM) IN NAGAON DISTRICT IN
THE STATE OF ASSAM UNDER SARDP-NE,
PHASE A ON EPC MODE


EPC CONTRACTOR:-
SIMPLEX INFRASTRUCTURES LIMITED
27, SHAKESPEARE SARANI, KOLKATA-17, INDIA

CONSULTANT:-
AECOM
9th Floor, Infinity Tower C DLF Cyber City
DLF Phase II, Gurgaon-122002, Haryana, India


SCALE:-
AS SHOWN

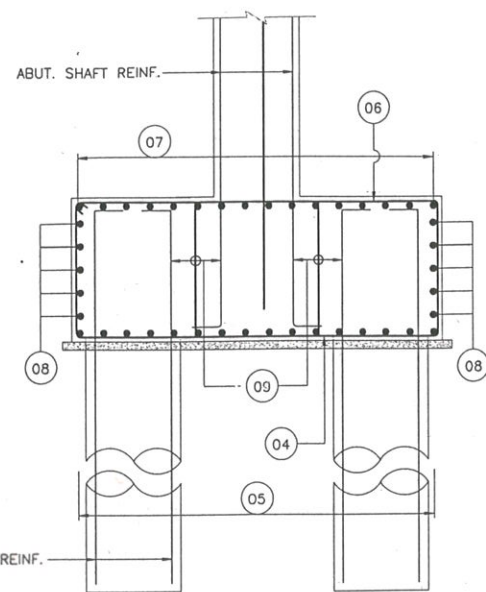


SECTION A-A
(SCALE 1:50)

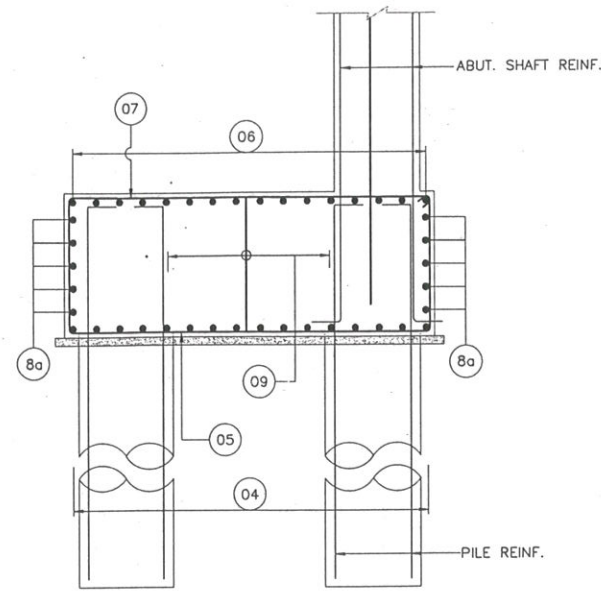



SECTION B-B
(SCALE 1:50)

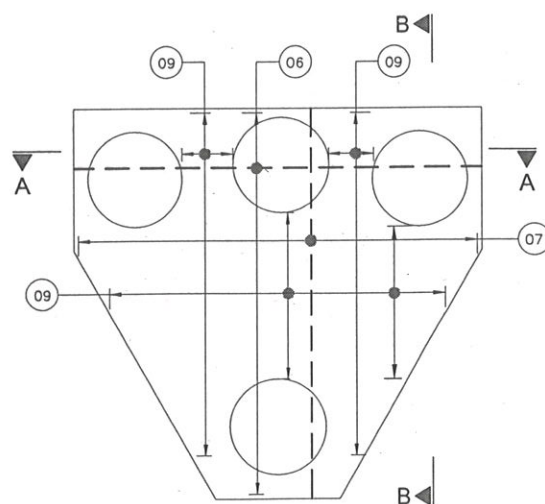

TOP PLAN OF PILE CAP
(SCALE 1:50)

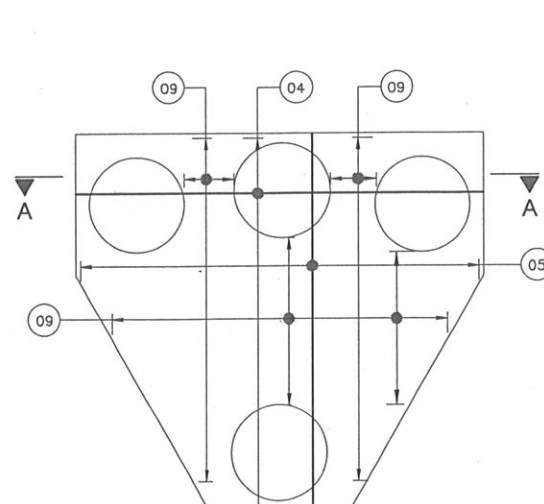

BOTTOM PLAN OF PILE CAP
(SCALE 1:50)

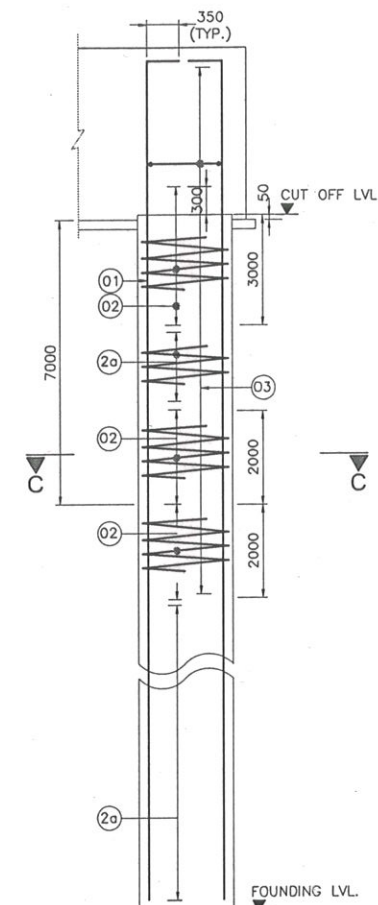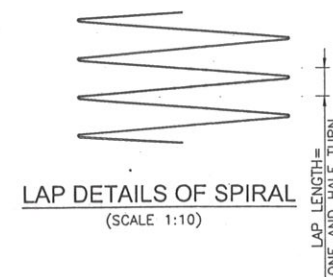

REINF. DETAILS OF PILE SHAFT
(SCALE 1:50)


BAR SHAPE SCHEDULE

BAR MRKD.	DESCRIPTION	BAR SHAPE
01	20#-16 Nos.	350
02	NOT IN USE	
03	10#+10#@100c/c (BUNDLE)	100
04	8#@150c/c	150
05	NOT IN USE	
06	10#@150c/c	1000
07	20#@150c/c	1000
08	10#@150c/c	1200
09	20#@150c/c	1200
10	12#@150c/c	300
11	12#@150c/c	300
12	8#150 C/C IN LONG.DIREC.	8
13	8#150 C/C IN TRANSV DIREC.	8

IMPORTANT NOTE:
REINFORCEMENT DETAILS TO BE
REFERRED ONLY FROM TABLE

LEGEND:-

--- BAR ON TOP FACE
--- BAR ON BOTTOM FACE

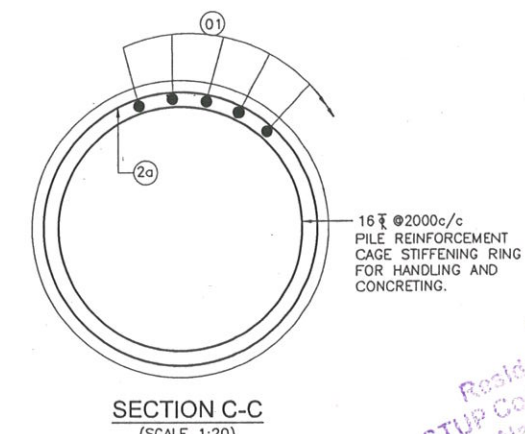

SECTION C-C
(SCALE 1:20)

LOCATION	LENGTH OF PILE (m)	DESIGN VERTICAL LOAD (t)		VERTICAL LOAD CARRYING CAPACITY (t) (AS PER GEOTECH REPORT)		LATERAL DEFLECTION OF PILE AT SCOUR LEVEL (mm)	PERMISSIBLE LATERAL DEFLECTION OF PILE AT SCOUR LEVEL (mm)
		NORMAL	SEISMIC	NORMAL	SEISMIC		
P1 TO P4	20.00	224.0	166.0	360	450	9.91	10.0

R1	30-04-2021	AS PER PC COMMENTS
R0	06-04-2021	INITIAL SUBMISSION
Rev.	Date	Description on Revisions

TITLE:-
DIMENSION & REINFORCEMENT DETAILS OF
ABUTMENT & FOUNDATION FOR P1 TO P4
FOR MINOR BRIDGE (WIDENING PORTION)
AT CH. 303+490 (SCH-48 CH. 303+200)
(AMONI RIVER)

DRAWING NO.:-
AECOM-DEL15159-STR-DWG-MNB-303+200-SUB-02 (SH3 OF 4)

REV.
R1

CLIENT:-



NATIONAL HIGHWAYS
& INFRASTRUCTURE
(Development Corporation Ltd)

AUTHORITY'S ENGINEER:

STUP Consultants P. Ltd
&
Ayoleeza Consultants P. Ltd.

AUTHORISED SIGNATORY

DATE

AUTHORISED SIGNATORY

DATE

DATE

AUTHORISED SIGNATORY

DATE

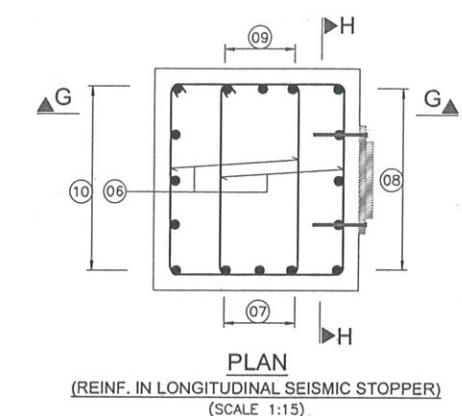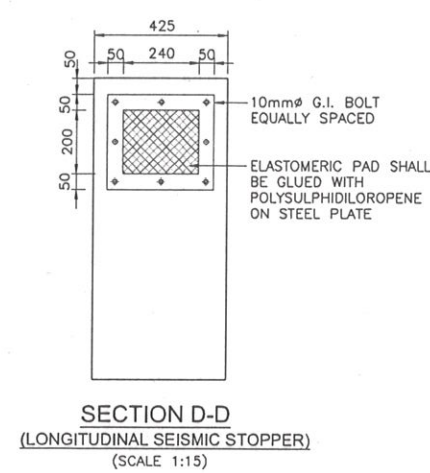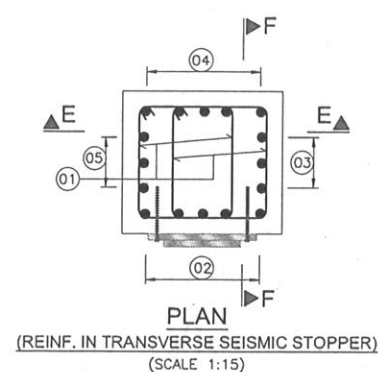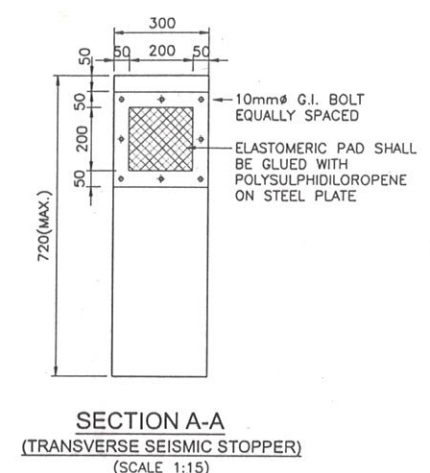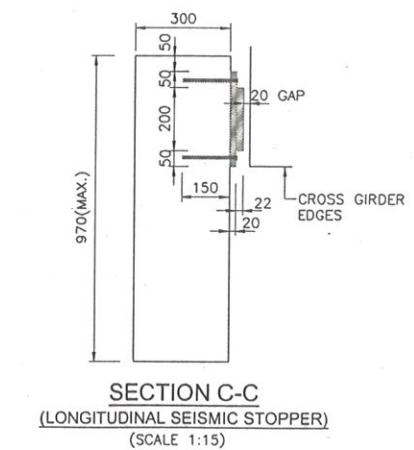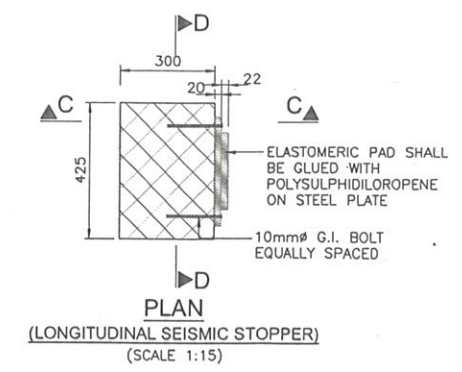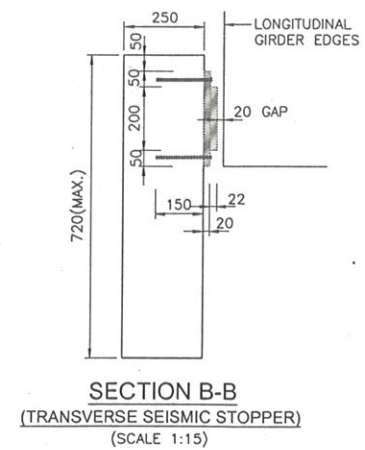
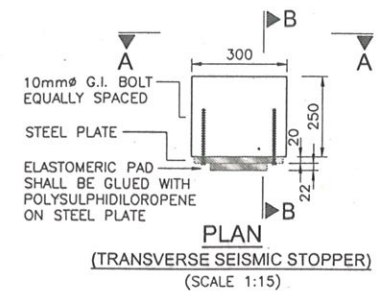


BAR SHAPE SCHEDULE			
BAR MRKD.	DESCRIPTION	BAR SHAPE	REMARKS
01	2L-10#130 C/C		
02	20#-5 NOS.	250	
03	12#-4 NOS.	100	
04	12#-5 NOS.	250	
05	12#-4 NOS.	100	
06	2L-10#150 C/C		
07	12#-4 NOS.	100	
08	25#-6 NOS.	250	
09	12#-4 NOS.	100	
10	25#-6 NOS.	250	

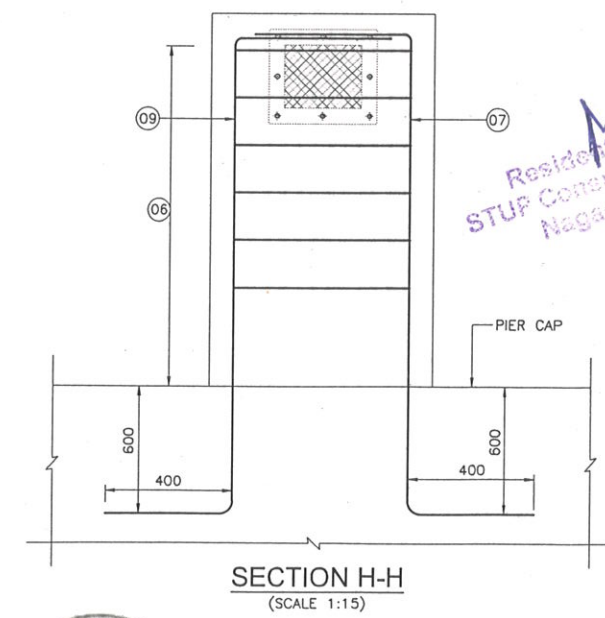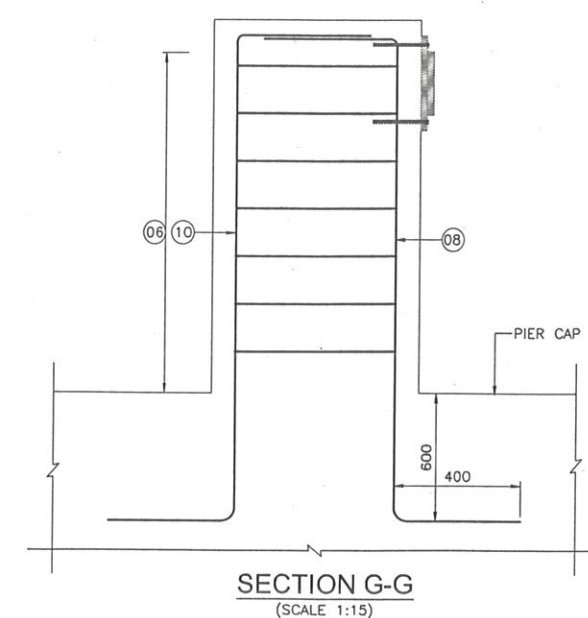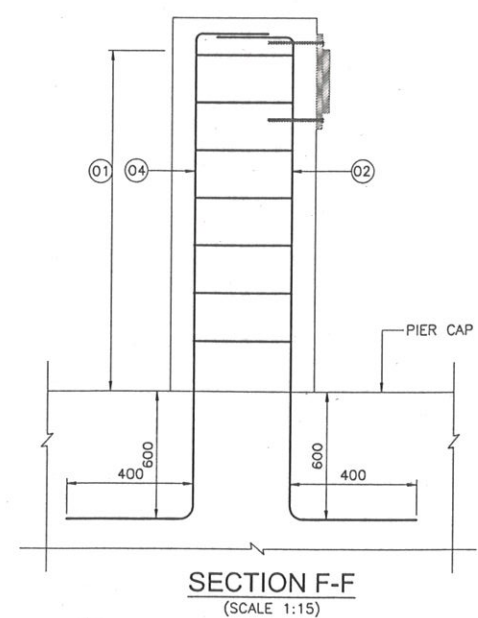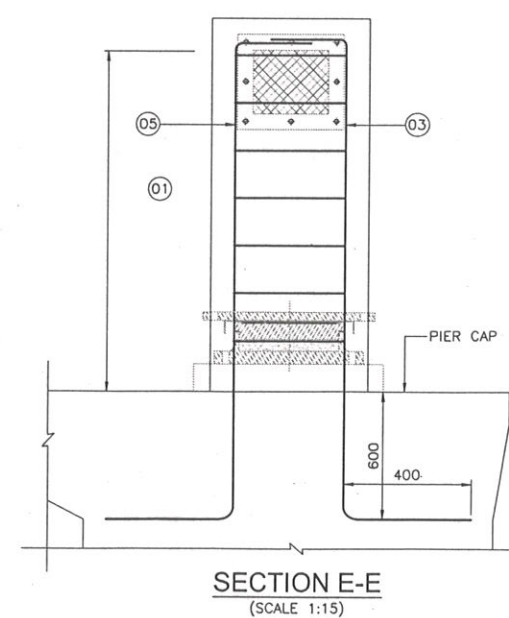

Resident Engineer
STUP Consultants Pvt. Ltd.
Nagaon, Assam

CLIENT:- 		AUTHORITY'S ENGINEER:- STUP Consultants P. Ltd. & Ayoleeza Consultants P. Ltd.		CONSULTANT:- 		SAFETY CONSULTANT:- 		PROJECT:- FOUR LANING OF NH-37 FROM RANGAGARA TO KALIABOR TINIALI (CH: 297.000 KM TO CH: 315.315 KM) IN NAGAON DISTRICT IN THE STATE OF ASSAM UNDER SARDP-NE, PHASE A ON EPC MODE		EPC CONTRACTOR:- 		CONSULTANT'S: 		SCALE:- AS SHOWN		TITLE:- DIMENSION & REINFORCEMENT DETAILS OF ABUTMENT & FOUNDATION FOR P1 TO P4 FOR MINOR BRIDGE (WIDENING PORTION) AT CH. 303+490 (SCH-B CH. 303+200) (AMONI RIVER)			
AUTHORISED SIGNATORY		DATE		AUTHORISED SIGNATORY		DATE		AUTHORISED SIGNATORY		DATE		DRAWN		DESIGN		CHECKED BY		APPROVED BY	
DRAWING NO.:- AECOM-DEL15159-STR-DWG-MNB-303+200-SUB-02 (SH4 OF 4)		REV.: R1																	

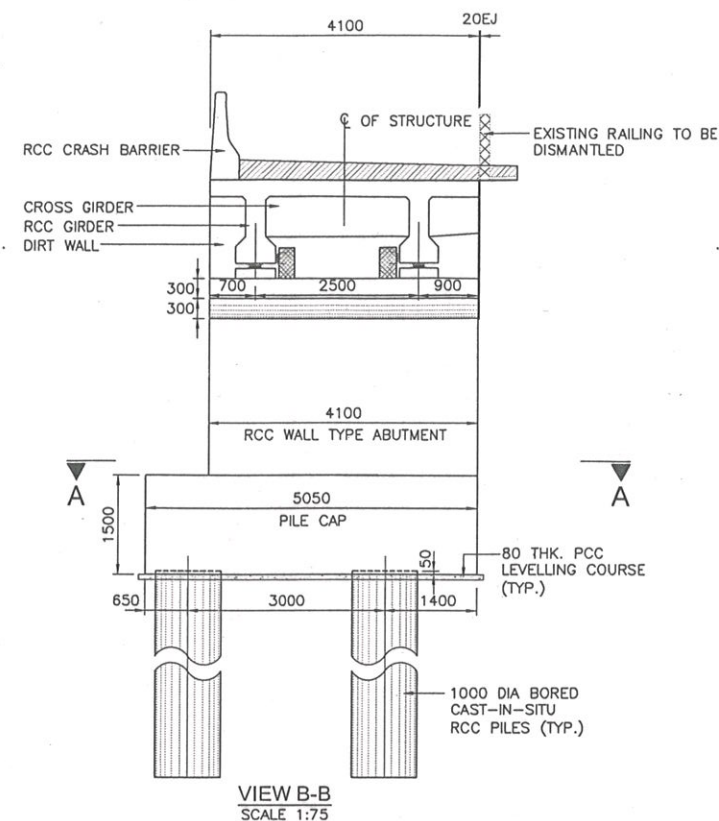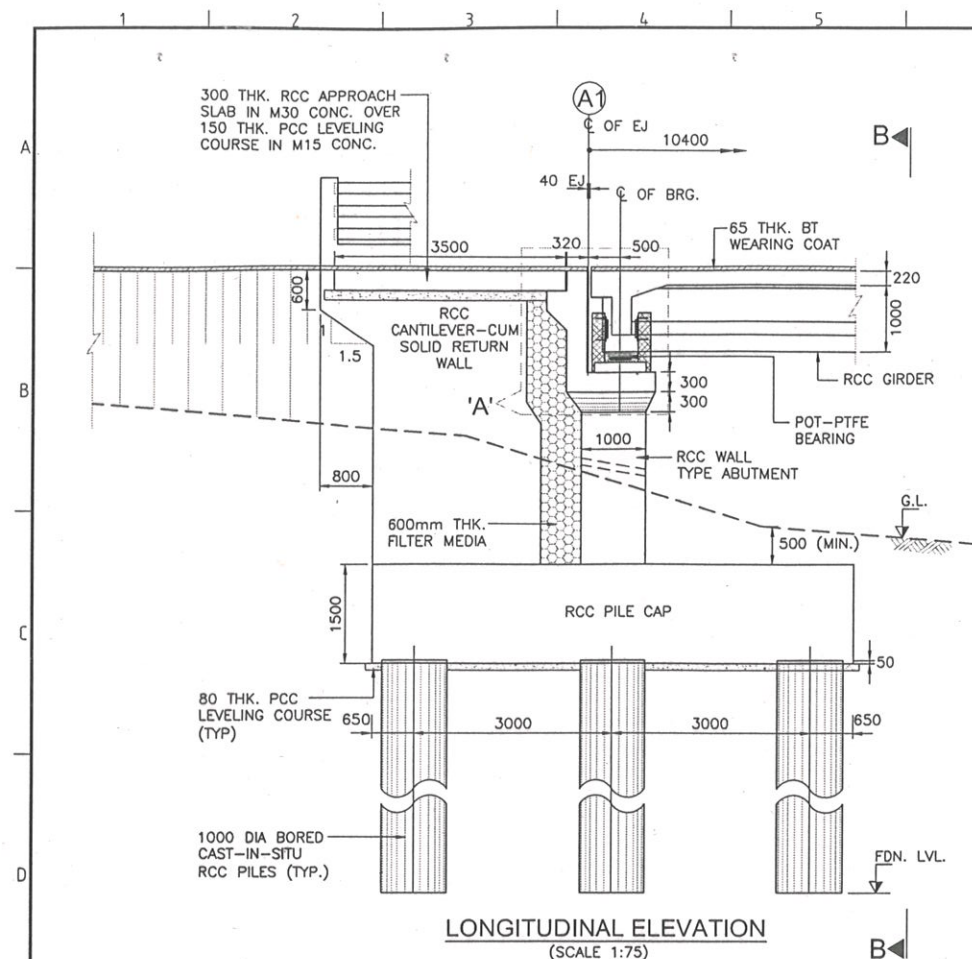

NOTES:-

- ALL DIMENSIONS ARE IN MILLIMETERS, LEVELS ARE IN METERS UNLESS OTHERWISE MENTIONED.
- NO DIMENSION SHALL BE MEASURED FROM THE DRAWINGS. ONLY WRITTEN DIMENSIONS SHALL BE FOLLOWED.
- THE REINFORCEMENT SHALL BE HYSD BARS OF GRADE DESIGNATION Fe 500D CONFORMING TO IS 1786-2008.
- CONCRETE SHALL BE DESIGN MIX WITH A MINIMUM 28 DAYS CHARACTERISTIC CUBE STRENGTH FOR DIFFERENT ELEMENTS AS FOLLOWS:

a. RCC ABUT. & ABUT. CAP	M35
b. RCC PILE & PILE CAP	M35
c. RCC CRASH BARRIER	M40
d. PCC LEVELING COURSE	M15
e. RCC PEDESTALS	M40
f. RCC SEISMIC STOPPER	M35
- CLEAR COVER TO OUTER STEEL SHALL BE AS FOLLOWS:-

a. RCC ABUT. STEM EARTH SIDE	75MM
b. RCC ABUT. OUTER SIDE	75MM
c. RCC ABUT. CAP	40MM
d. RCC SEISMIC STOPPERS	40MM
e. RCC PILE & PILE CAP	75MM
f. RCC CRASH BARRIER	40MM
- 600MM THICK FILTER MEDIA SHALL BE PROVIDED BEHIND SOLID ABUTMENT WALL & RETURN WALLS.
- ALL SOLID WALLS RETAINING THE EARTH SHALL BE PROVIDED WITH WEAP HOLES (100MM DIA AND SLOPE 1V:20H) STARTING 150MM ABOVE THE GROUND LEVEL AND SPACED 1000MM C/C BOTH HORIZONTALLY AND VERTICALLY IN STAGGERED MANNER.
- PERMANENT STEEL LINER 6MM THK. SHALL BE PROVIDED UPTO MAX. SCOUR LEVEL IN PILES.
- LAPPING OF REINFORCEMENT SHALL BE AVOIDED AS FAR AS POSSIBLE. IN CASE LAPPING OF BARS BECOME UNAVOIDABLE, NOT MORE THAN 50% OF BARS SHALL BE LAPPED AT A SECTION. LAP LENGTH SHALL BE PROVIDED AS PER CLAUSE 15.2.5 IRC:112-2011:

* 1.5x36# (GRADE M35) FAVOURABLE CONDITION
* 1.5x1.43x36# (GRADE M35) UNFAVOURABLE CONDITION
- ANCHORAGE LENGTH SHALL BE AS PER CLAUSE 15.2.3 & 15.2.4, IRC:112-2011:

* 36# (GRADE M35) FAVORABLE CONDITION
* 1.43x36# (GRADE M35) UNFAVOURABLE CONDITION

LEVEL DETAILS

LEVELS	FOR RHS WIDENING C/W	
	A1	A2
FRL	68.812	68.778
ABUTMENT CAP TOP LVL.	67.170	67.137
GL	65.694	65.604
PILE CAP TOP LVL.	64.825	64.825
FDN. LEVEL	37.622	37.622




ALL LEVELS SHALL BE VERIFIED AT SITE BEFORE EXECUTION OF WORK.

REFERENCE DRAWINGS

- GENERAL ARRANGEMENT DRAWING:- AECOM/STR/MNB RHS/303+200/GAD/01 (SH1 & 2)
- SUPERSTRUCTURE:- AECOM/STR/MNB RHS/303+200/SUP/01 (SH1 TO 7)
- SUBSTRUCTURE:- AECOM/STR/MNB RHS/303+200/SUB/01 (SH 1 TO 4)

LEGEND:-

- BEARING IN PLAN
- POT-CUM-PTFE BEARING IN ELEVATION
- JACK LOCATION IN PLAN
- JACK LOCATION IN ELEVATION
- BRG - BEARING
- EJ - EXPANSION JOINT
- LVL - LEVEL
- ABUT - ABUTMENT
- FRL - FINISHED ROAD LEVEL
- FDN - FOUNDATION
- LVL - LEVEL
- C/W - CARRIAGEWAY
- BT - BITUMINOUS

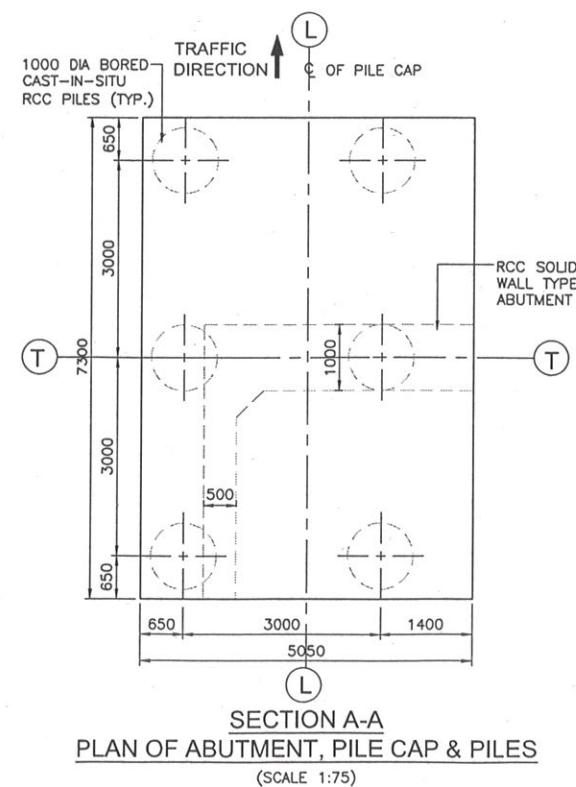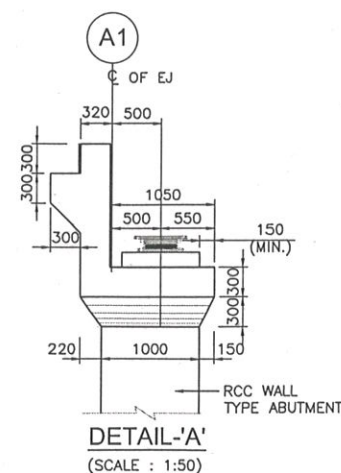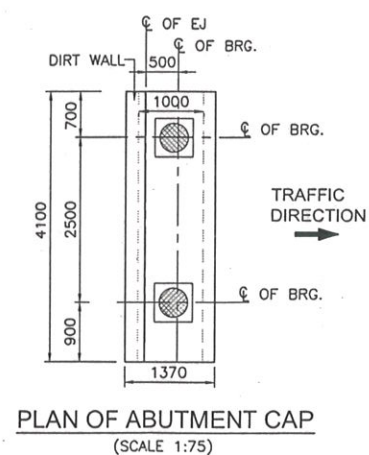


PLAN OF ABUTMENT, PILE CAP & PILES (SCALE 1:75)




CLIENT:- 	AUTHORITY'S ENGINEER:- STUP Consultants P. Ltd. & Ayoleeza Consultants P. Ltd.	PROOF CHECKING ENGINEER:- 	SAFETY CONSULTANT:- 	PROJECT:- FOUR LANING OF NH-37 FROM RANGAGARA TO KALIABOR TINIALI (CH: 297.000 KM TO CH: 315.315 KM) IN NAGAON DISTRICT IN THE STATE OF ASSAM UNDER SARDP-NE, PHASE A ON EPC MODE	EPC CONTRACTOR:- 	CONSULTANTS:- 	SCALE:- AS SHOWN	TITLE:- DIMENSION & REINFORCEMENT DETAILS OF RHS ABUTMENT & FOUNDATION FOR A1 & A2 FOR MINOR BRIDGE AT CH. 303+490 (SCH-B CH. 303+200)


Rev.	Date	Initial Submission	Description on Revisions
R0	NOV. 2018		

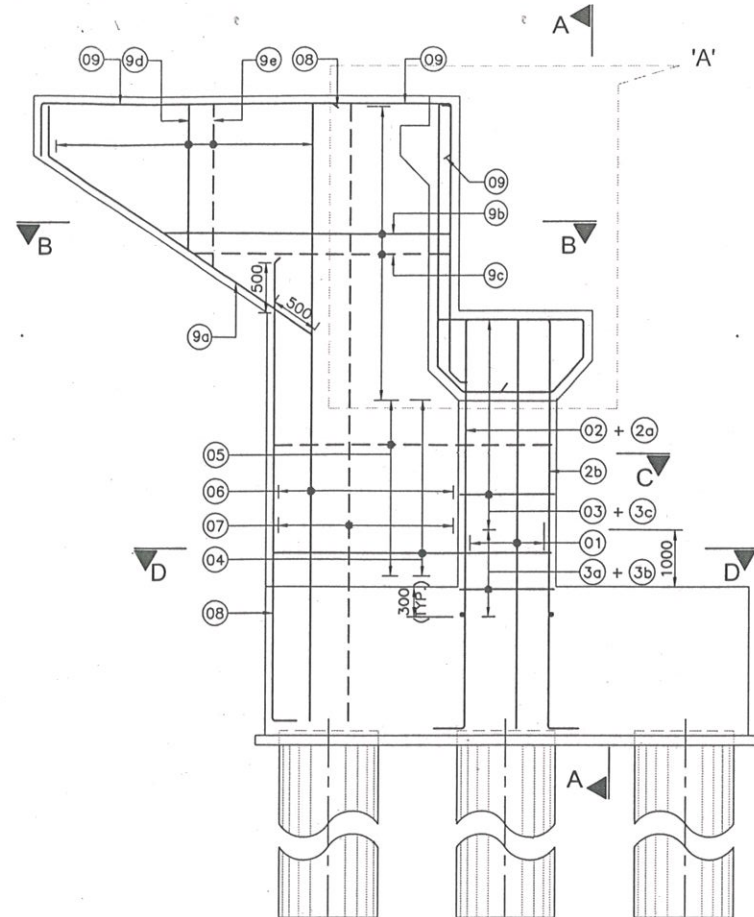


REINFORCEMENT DETAILS OF ABUTMENT
(SCALE 1:50)

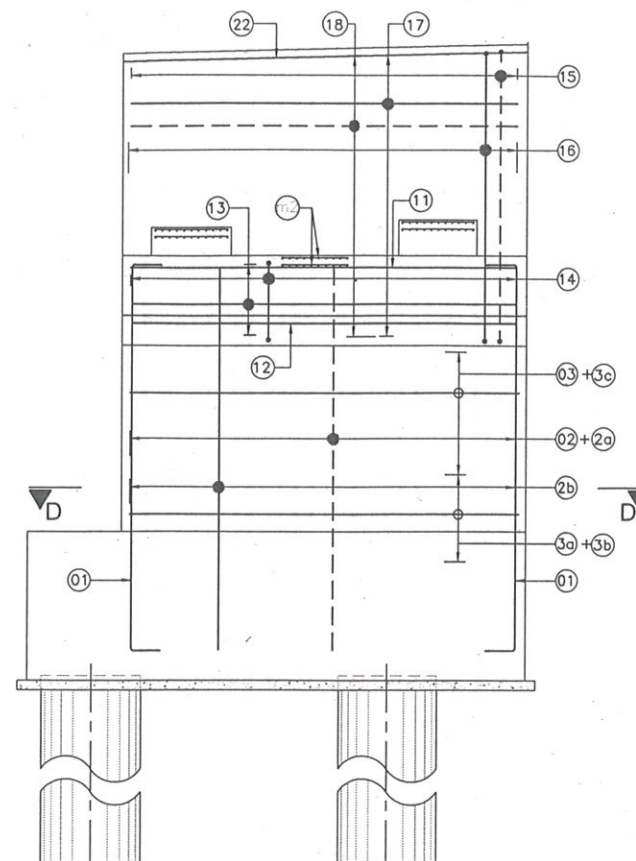


SECTION A-A
(CORBEL R/F OF ABUTMENT CAP NOT SHOWN FOR CLARITY)
(SCALE 1:50)

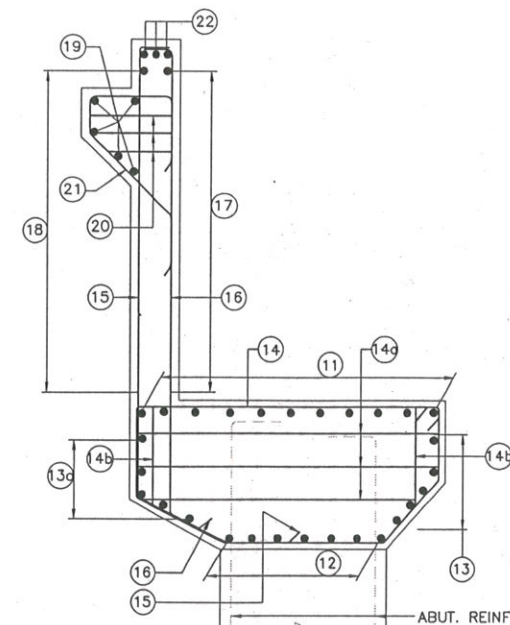


DETAIL - 'A'
(SCALE 1:30)

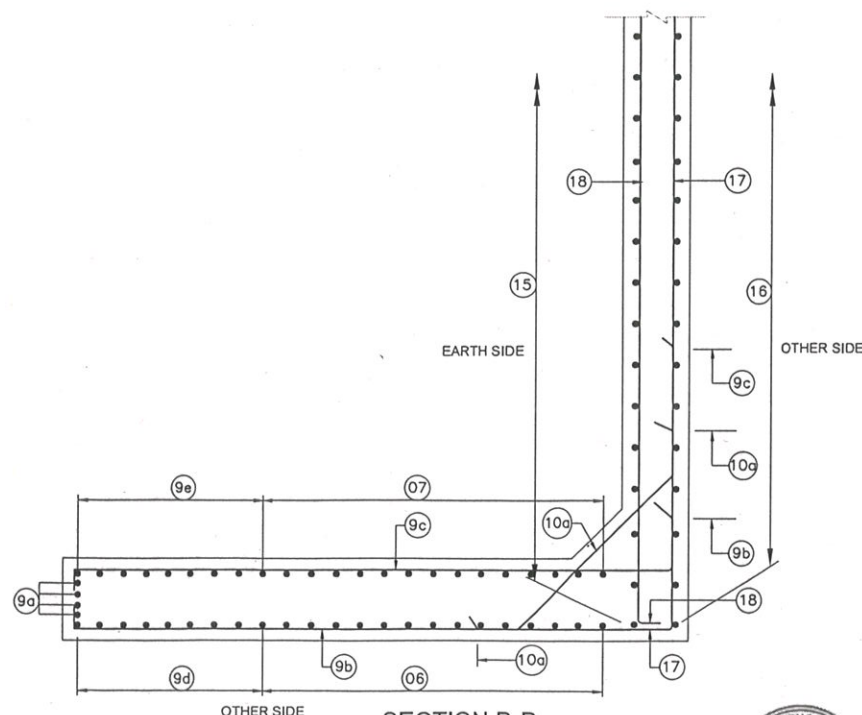

SECTION B-B
(SCALE 1:30)

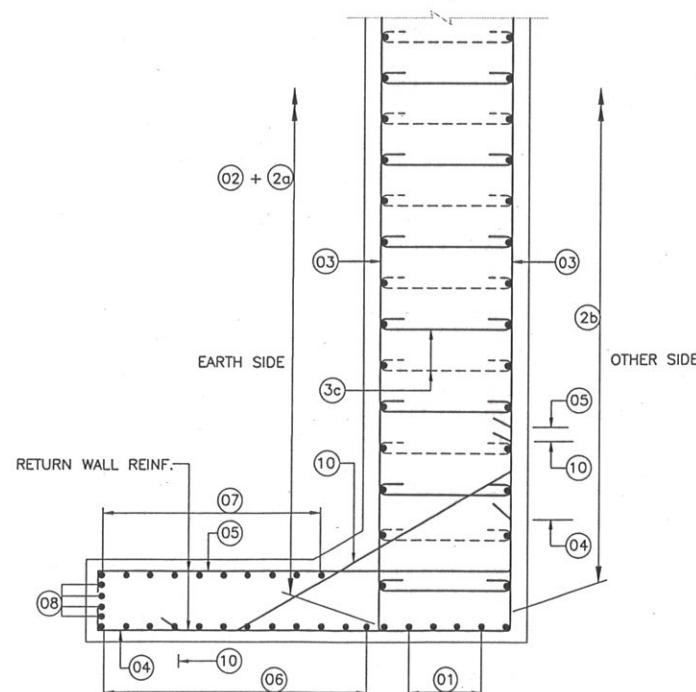

SECTION C-C
(SCALE 1:30)

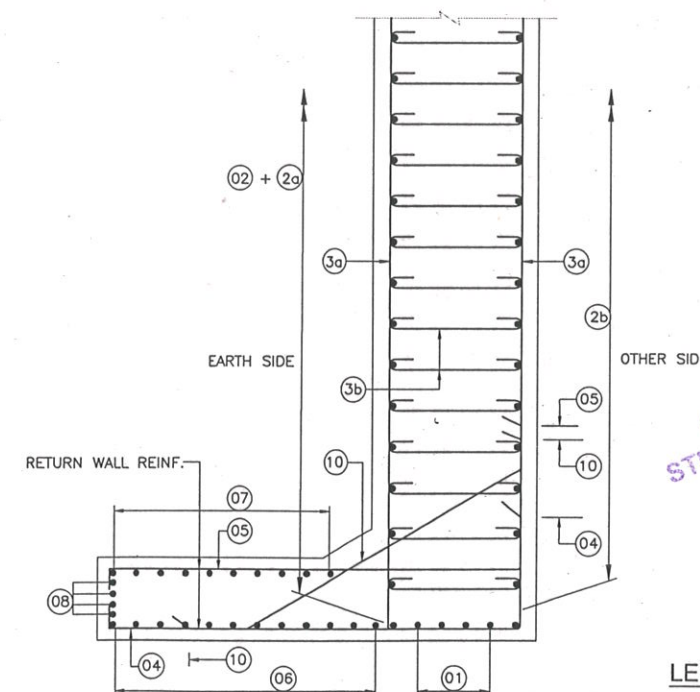


SECTION D-D
(SCALE 1:30)

LEGEND:-
--- EARTH SIDE
--- OTHER SIDE


Resident Engineer
STUP Consultants Pvt. Ltd.
Nagaon, Assam

CLIENT:-		AUTHORITY'S ENGINEER:		PROOF CHECK		SAFETY CONSULTANT:-		PROJECT:		EPC CONTRACTOR:-		CONSULTANTS:-		SCALE:-		TITLE:-	
 NATIONAL HIGHWAYS & INFRASTRUCTURE (Development Corporation Ltd)		STUP Consultants P. Ltd & Ayoleeza Consultants P. Ltd.						FOUR LANING OF NH-37 FROM RANGAGARA TO KALIABOR TINIALI (CH: 297.000 KM TO CH: 315.315 KM) IN NAGAON DISTRICT IN THE STATE OF ASSAM UNDER SARDP-NE, PHASE A ON EPC MODE		 SIMPLEX INFRASTRUCTURES LIMITED 27, SHAKESPEARE SARANI, KOLKATA-17, INDIA		 9th Floor, Infinity Tower C DLF Cyber City DLF Phase II, Gurgaon-122002, Haryana, India		AS SHOWN		DIMENSION & REINFORCEMENT DETAILS OF RHS ABUTMENT & FOUNDATION FOR A1 & A2 FOR MINOR BRIDGE AT CH. 303+490 (SCH-B CH. 303+200)	
AUTHORISED SIGNATORY		DATE		AUTHORISED SIGNATORY		DATE		AUTHORISED SIGNATORY		DATE		R. INITIAL R1		S. INITIAL S1		DRAWING NO.:- AECOM-DELD15159-STR-DWG-MNB RHS-303+490-SUB-01	
DRAWN		DESIGN		CHECKED BY		APPROVED BY		R. INITIAL R1		S. INITIAL S1		DRAWN		DESIGN		INITIAL SUBMISSION	
																REV. R0	
																(SH2 OF 4)	


CLIENT:-  NATIONAL HIGHWAYS & INFRASTRUCTURE (Development Corporation Ltd)	AUTHORITY'S ENGINEER: STUP Consultants P. Ltd & Ayoleeza Consultants P. Ltd.		PREPARED BY CHECKED BY CONSULTANT:- 		SAFETY CONSULTANT:-  Chaitanya Projects Consultancy Pvt. Ltd		PROJECT: FOUR LANING OF NH-37 FROM RANGAGARA TO KALIABOR TINIALI (CH: 297.000 KM TO CH: 315.315 KM) IN NAGAON DISTRICT IN THE STATE OF ASSAM UNDER SARDP-NE, PHASE A ON EPC MODE		EPC CONTRACTOR:-  SIMPLEX INFRASTRUCTURES LIMITED 27, SHAKEPSARE SARANI, KOLKATA-71, INDIA		CONSULTANTS:-  AECOM 9th Floor, Infinity Tower C DLF Cyber City DLF Phase II, Gurgaon-122002, Haryana, India		SCALE:- AS SHOWN		TITLE:- DIMENSION & REINFORCEMENT DETAILS OF RHS ABUTMENT & FOUNDATION FOR A1 & A2 FOR MINOR BRIDGE AT CH. 303+490 (SCH-B CH. 303+200)	
	AUTHORISED SIGNATORY 		DATE 		AUTHORISED SIGNATORY 		DATE 		AUTHORISED SIGNATORY 		DATE 		DRAWING NO.:- AECOM-DEL19159-STR-DWG-MHB RHS-303+490-SUB-01 (SH3 OF 4)		REV. R0	
	R. BHOWMIK 		S. P. SINGH 		S. P. SINGH 		S. P. SINGH 		S. P. SINGH 		S. P. SINGH 		S. P. SINGH 		S. P. SINGH 	

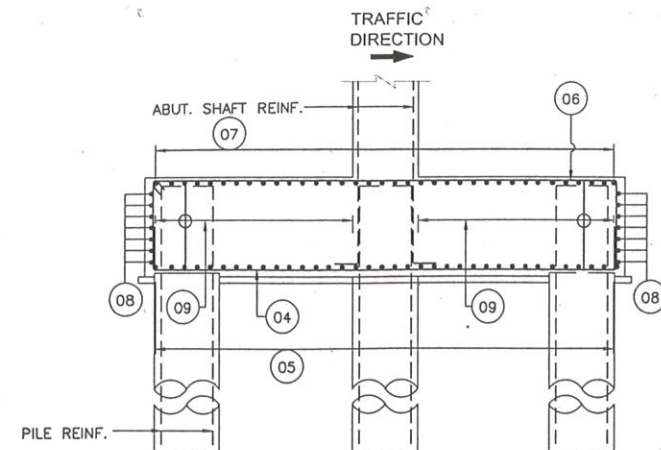


SECTION A-A
(SCALE 1:75)

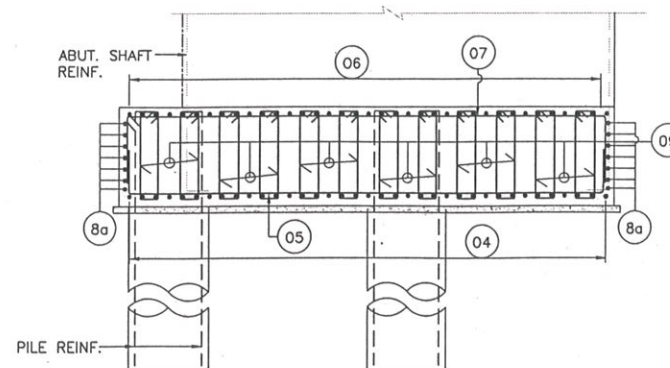


SECTION B-B
(SCALE 1:75)

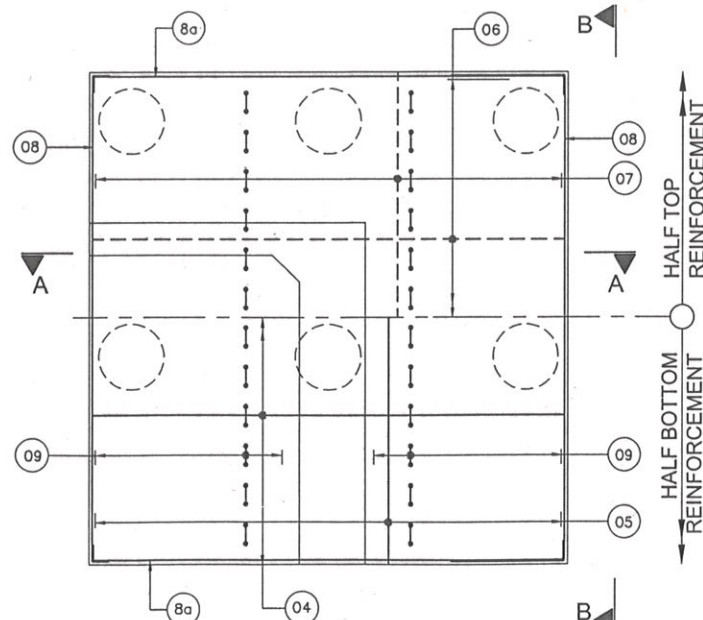


TOP PLAN OF PILE CAP
(SCALE 1:75)

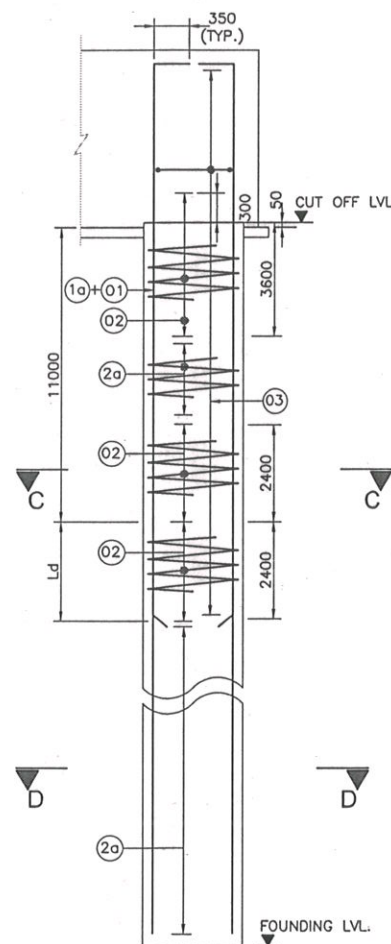

REINFORCING DETAILS OF PILE SHAFT
(SCALE 1:50)

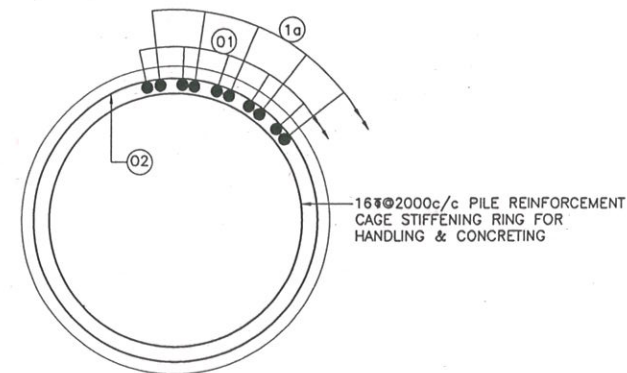

SECTION C-C
(SCALE 1:20)

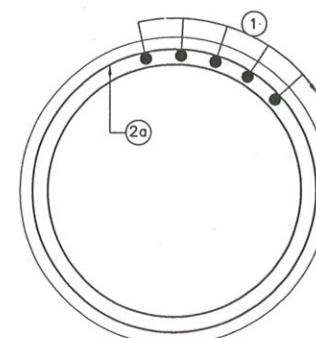

SECTION D-D
(SCALE 1:20)

BAR SHAPE SCHEDULE


BAR MKD.	DESCRIPTION	BAR SHAPE
01	32#-11 Nos.	350
02	32#-11 Nos.	350
03	12+12 @100c/c	PILE
04	12#@100c/c	PILE
05	NOT IN USE	
06	25#@180c/c	PILE CAP
07	16#@150c/c	PILE CAP
08	20#@180c/c	PILE CAP
09	20#@150c/c	PILE CAP
10	12#@150c/c	PILE CAP
11	12#@180c/c	PILE CAP
12	2L-10# 9Nos. IN TRANSV. DIRECTION @250c/c IN TRAFFIC DIRECTION	PILE CAP

IMPORTANT NOTE:
REINFORCEMENT DETAILS TO BE
REFERRED ONLY FROM TABLE

LEGEND:-

--- BAR ON TOP FACE
--- BAR ON BOTTOM FACE


$$L_d = 1.43 \times 40 \times 32 \times \frac{2}{3} = 2589 \approx 3000 \text{MM}$$

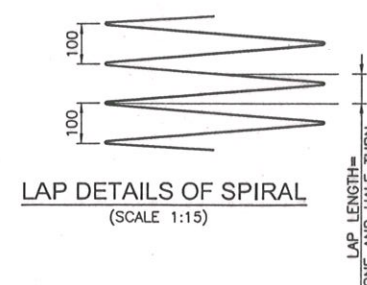


LAP DETAILS OF SPIRAL
(SCALE 1:15)

LOCATION	LENGTH OF PILE (m)	DESIGN VERTICAL LOAD (t)		VERTICAL LOAD CARRYING CAPACITY (t) (AS PER GEOTECH REPORT)		LATERAL DEFLECTION OF PILE AT SCOUR LEVEL (mm)	PERMISSIBLE LATERAL DEFLECTION OF PILE AT SCOUR LEVEL (mm)
		NORMAL	SEISMIC	NORMAL	SEISMIC		
A1 & A2	25.7	83	86	540	675	5.37	10.0

CLIENT:- NATIONAL HIGHWAYS & INFRASTRUCTURE (Development Corporation Ltd)	AUTHORITY'S ENGINEER: STUP Consultants P. Ltd & Ayoleeza Consultants P. Ltd.	TESTING CO. KOLKATA 700 092	SAFETY CONSULTANT:- Chaitanya Projects Consultancy Pvt. Ltd.	PROJECT: FOUR LANE OF NH-37 FROM RANGAGARA TO KALIABOR TINIALI (CH: 297.000 KM TO CH: 315.315 KM) IN NAGAON DISTRICT IN THE STATE OF ASSAM UNDER SARDP-NE, PHASE A ON EPC MODE	EPC CONTRACTOR:- SIMPLEX INFRASTRUCTURES LIMITED 27, SHAKESPEARE SARANI, KOLKATA-17, INDIA	CONSULTANTS:- AECOM 9th Floor, Infinity Tower C DLF Cyber City DLF Phase II, Gurgaon-122002, Haryana, India	SCALE:- AS SHOWN	Rev. NOV. 2018 INITIAL SUBMISSION
								Rev. Date Description on Revisions
TITLE:- DIMENSION & REINFORCEMENT DETAILS OF RHS ABUTMENT & FOUNDATION FOR A1 & A2 FOR MINOR BRIDGE AT CH. 303+490 (SCH-B CH. 303+200)								
DRAWING NO.:- AECOM-DEL15159-STR-DWG-MNB RHS-303+490-SUB-01 (SH4 OF 4)								
REV. R0								

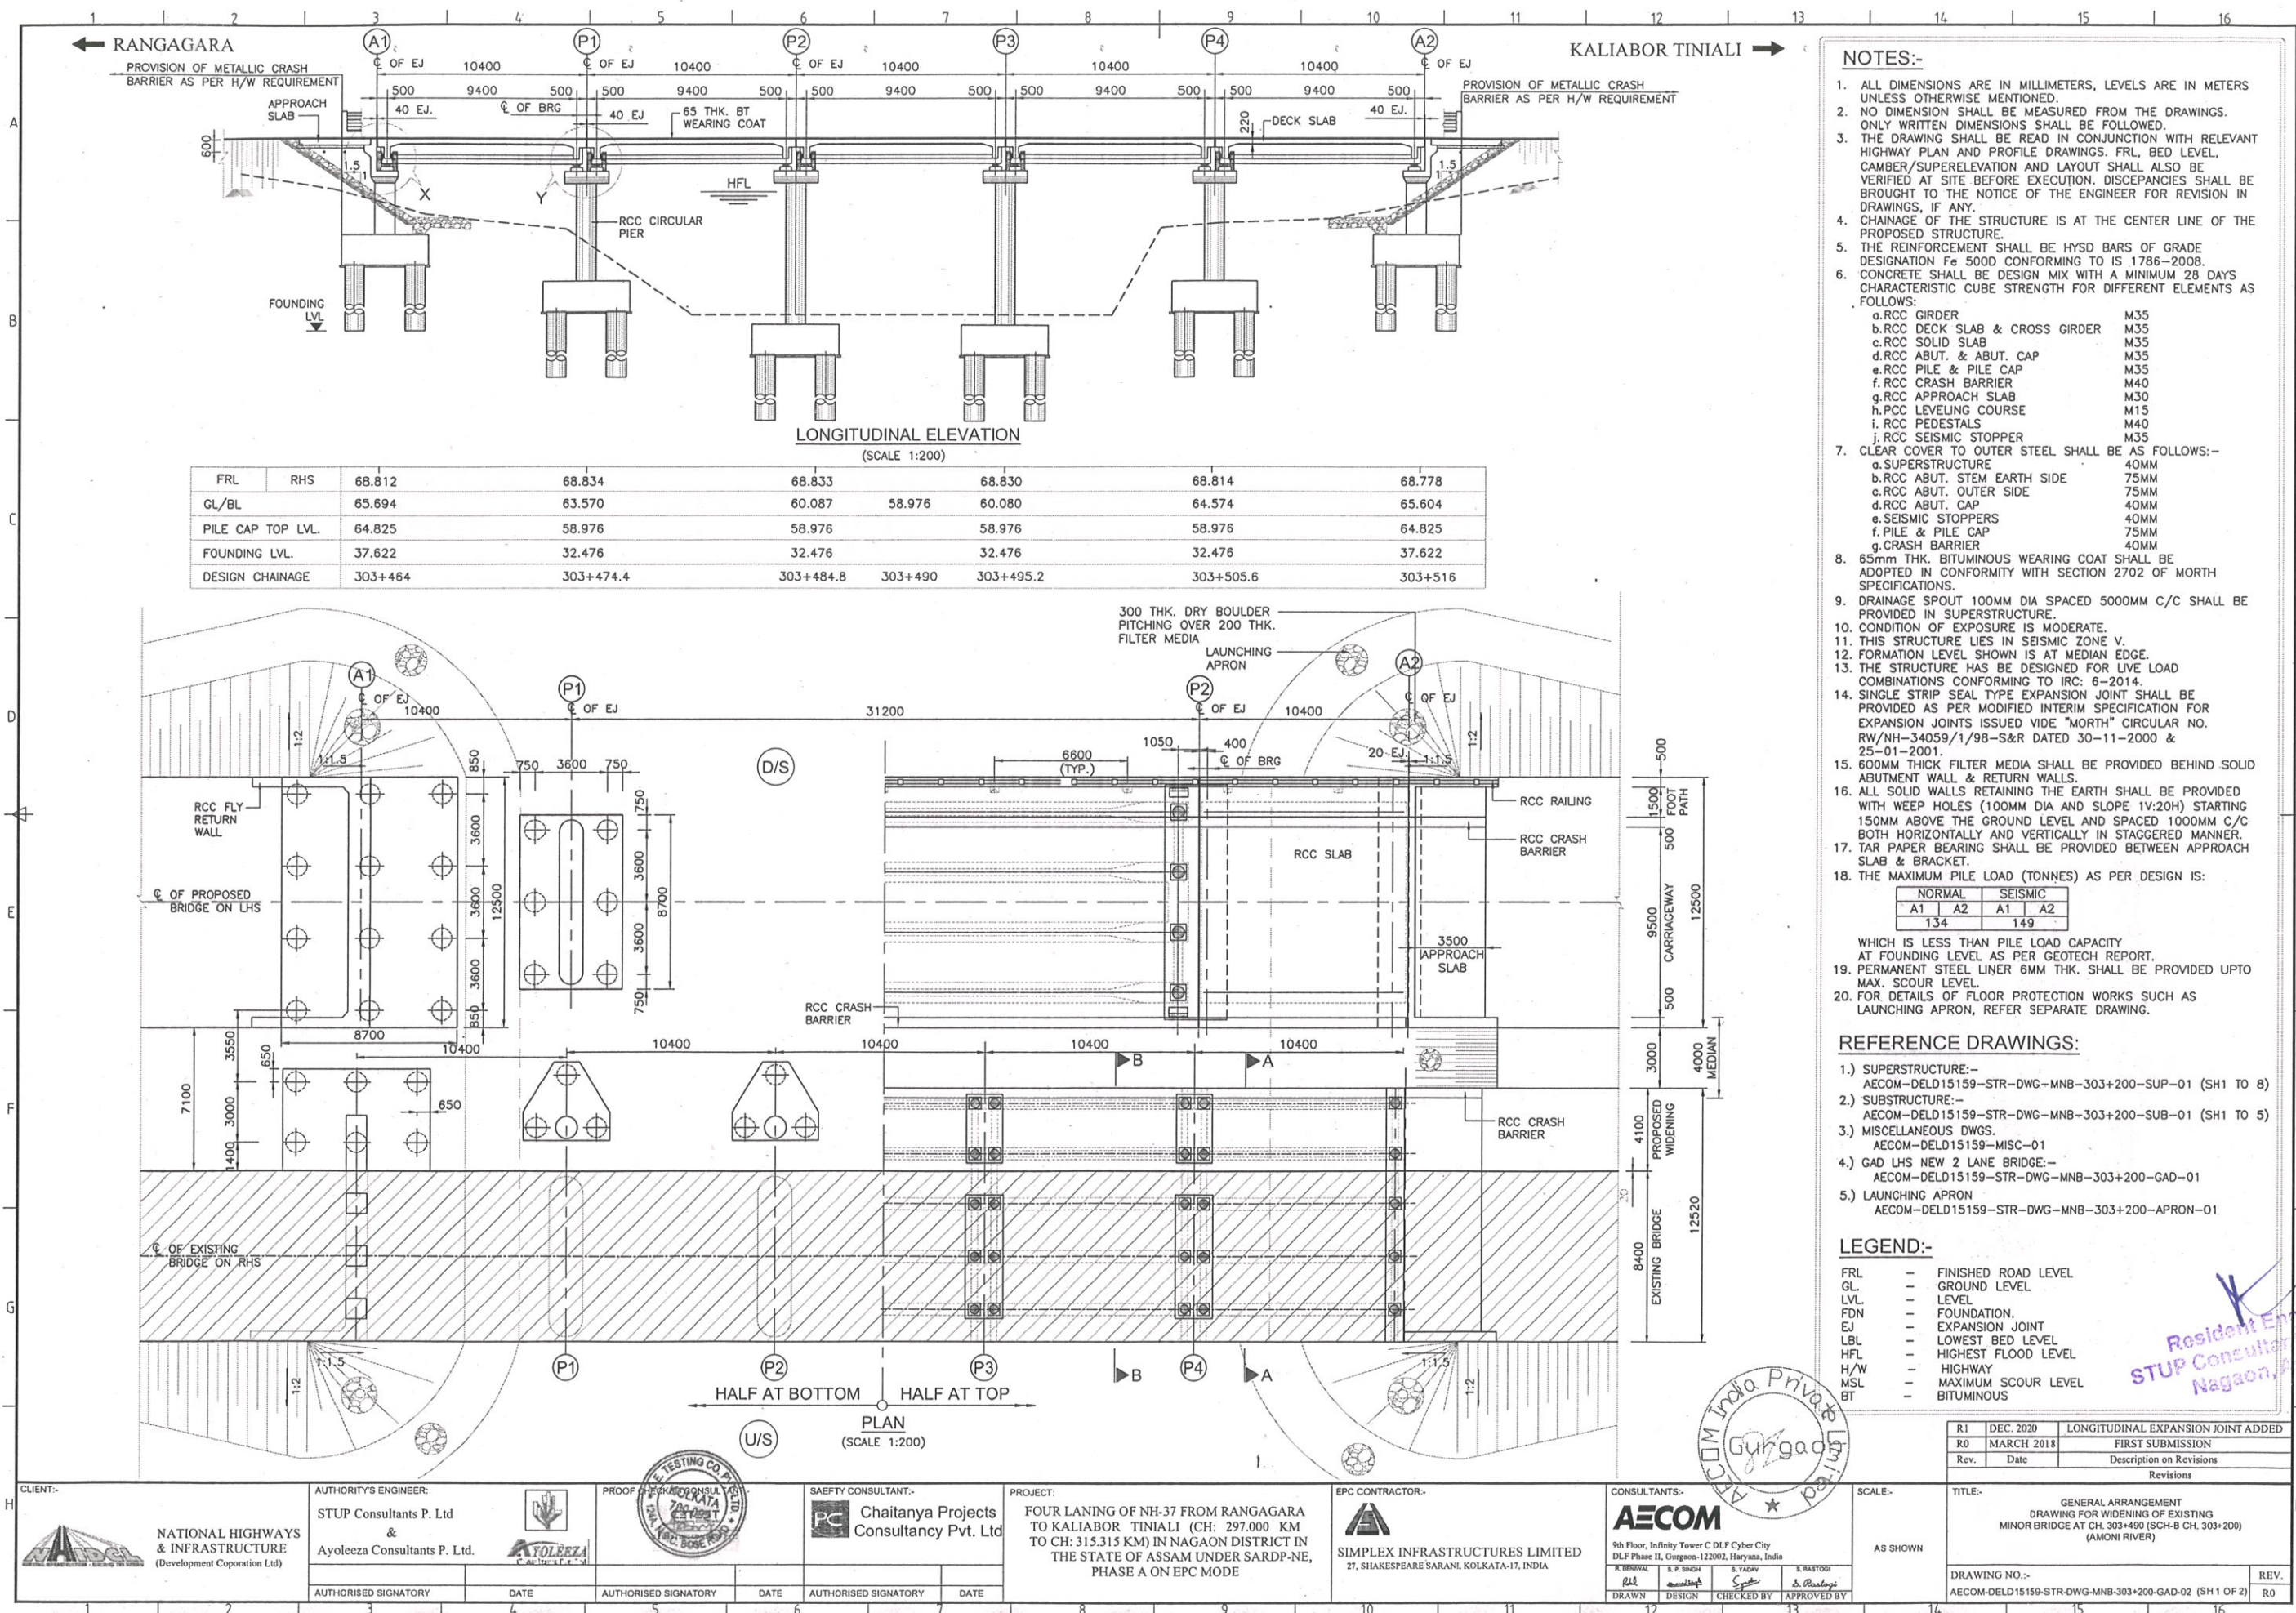

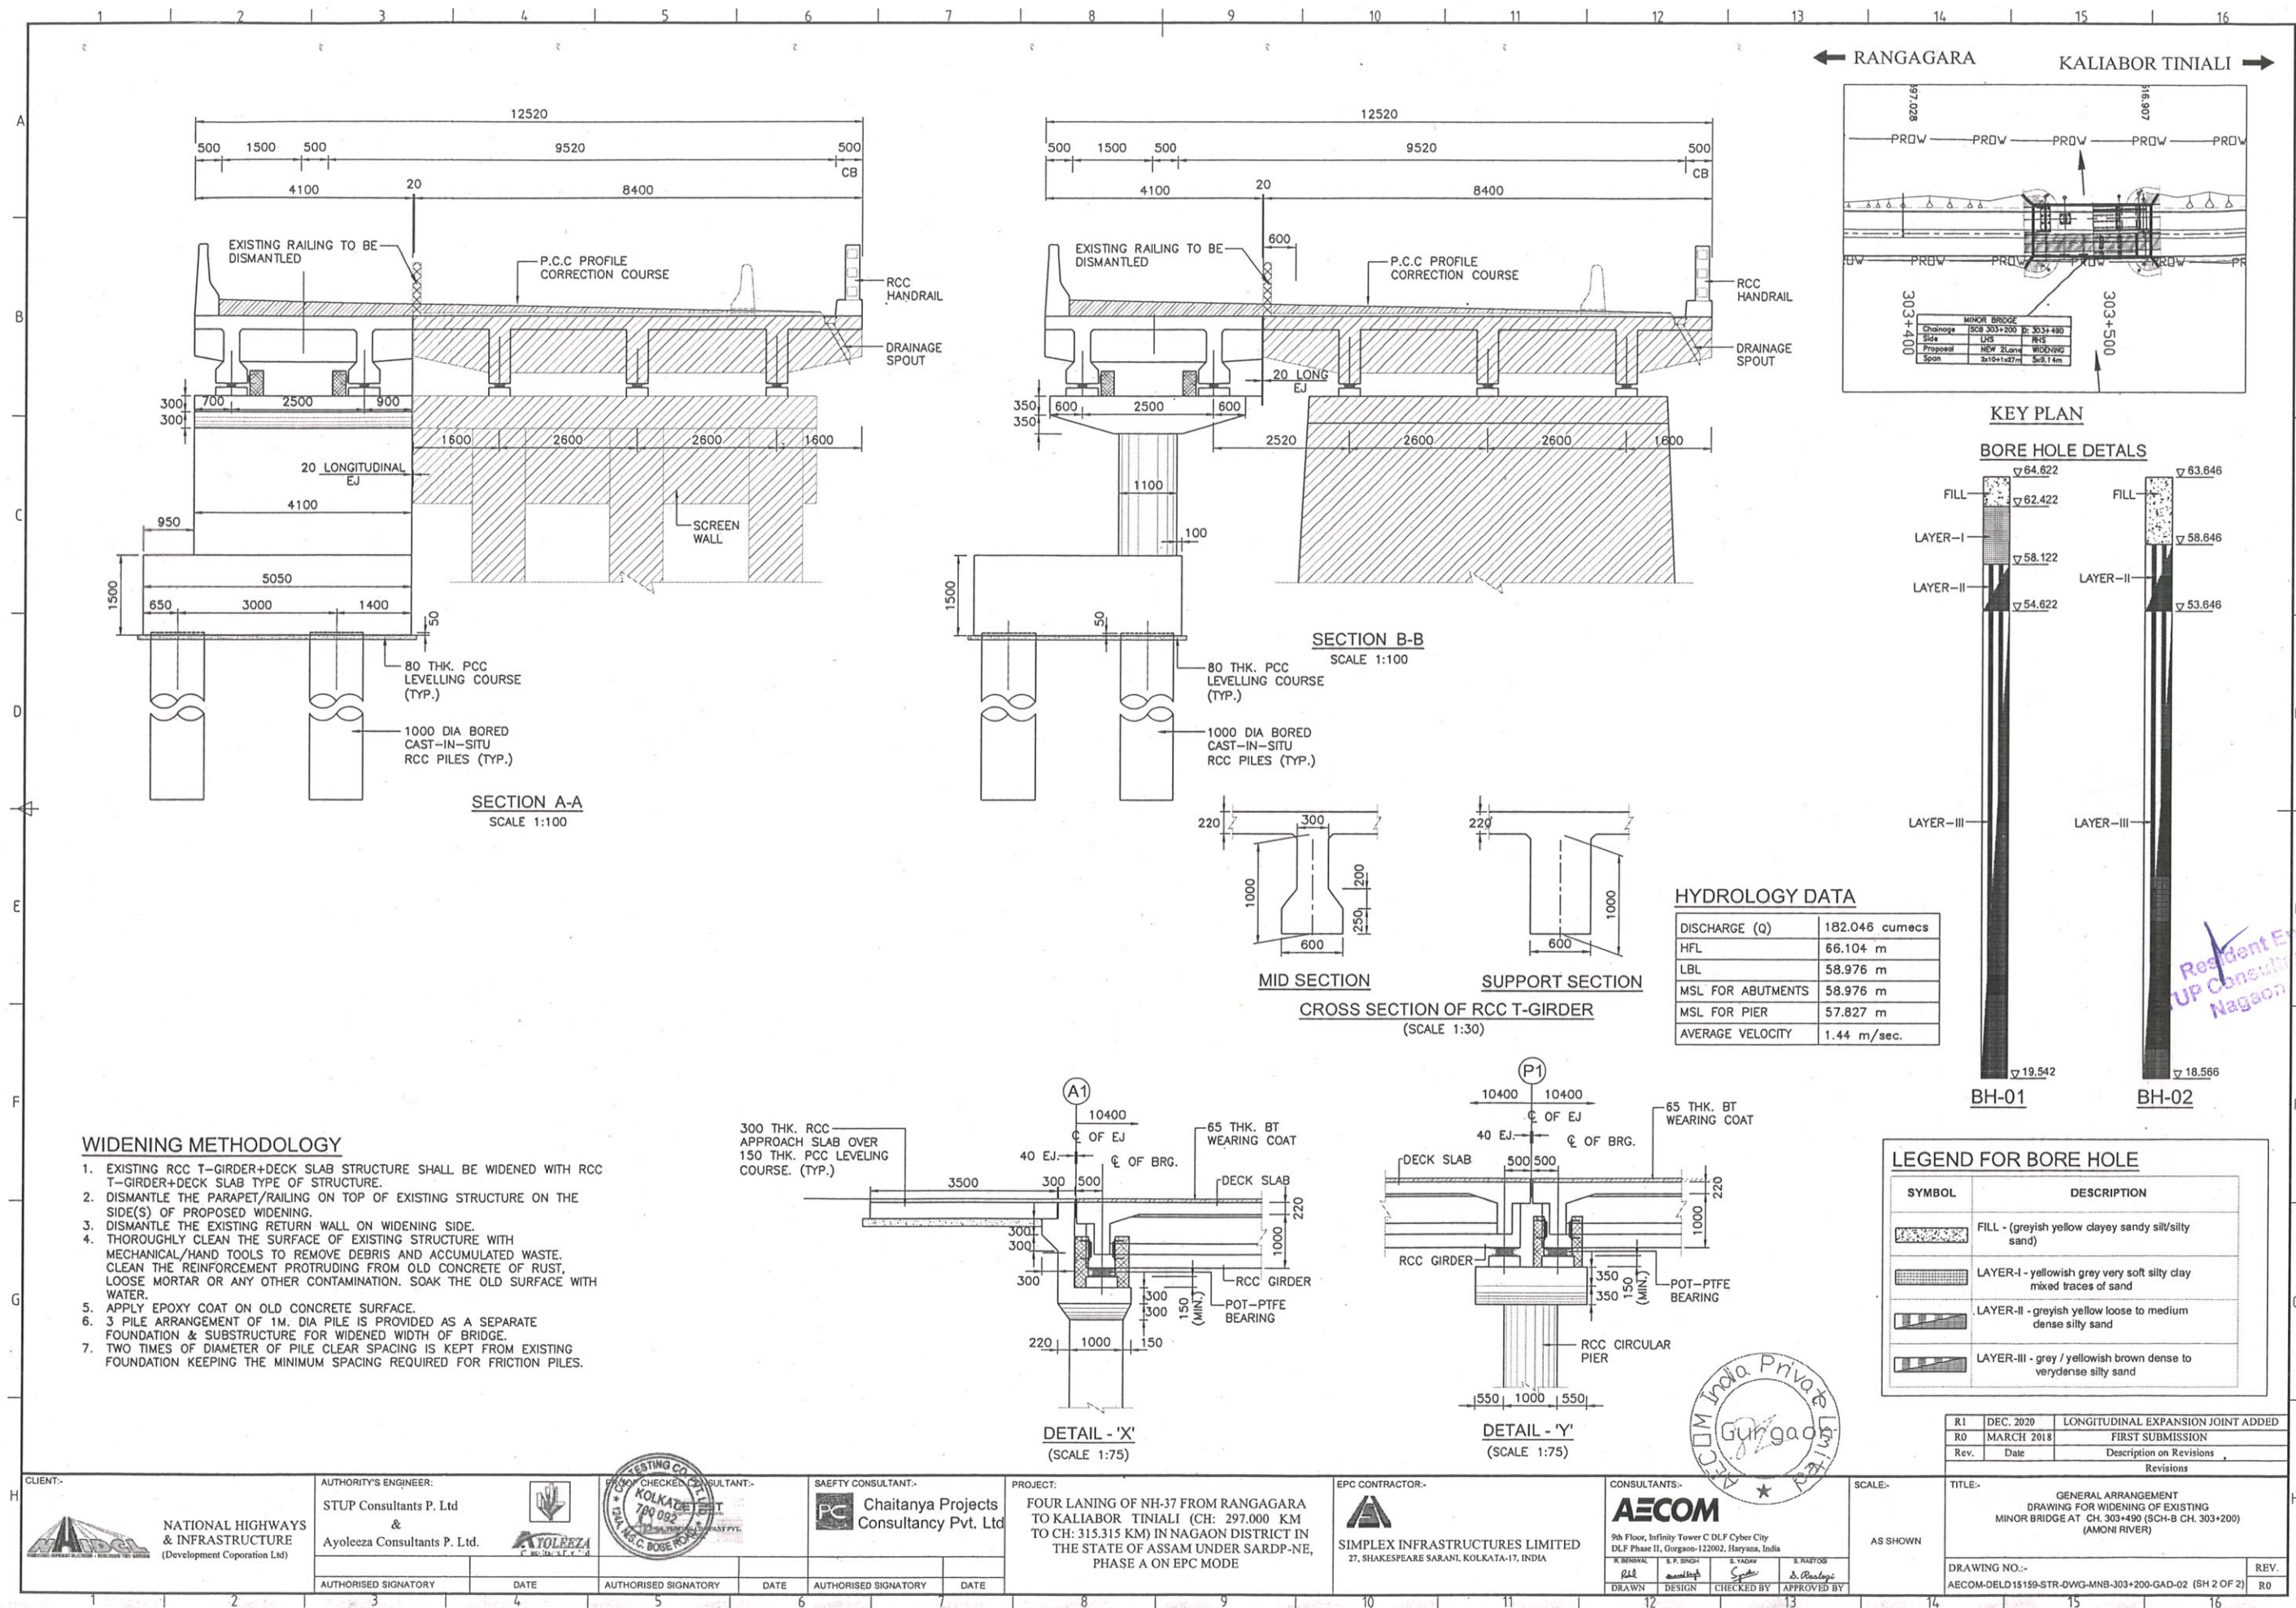

NOMENCLATURE OF DRAWINGS

Letter no
Simple 806-2020
24/11/2020
Recd
Bridge
M. Chakrabarti
24/11/2020

PROJECT:

FOUR LANING OF NH-37 FROM RANGAGARA TO KALIABOR TINIALI (CH. 297.000 KM TO CH 315.315 KM) IN NAGAON DISTRICT IN THE STATE OF ASSAM UNDER SARDP-NE, PHASE A ON EPC MODE.

STRUCTURE :-

FLYOVER AT CH. 314+992

DRAWING STATUS :-

ISSUED FOR APPROVAL

DESCRIPTION OF DRAWINGS:-


THE SET OF DRAWINGS FOR THE PROJECT COMPRISE OF FOLLOWING:

- An . DETAILS OF PANEL FACIA DRAWINGS INDICATING THE DIFFERENT TYPE OF PANELS, REINFORCEMENT DETAILS, MATERIAL DETAILS, ETC.
- Bn . GENERAL ARRANGEMENT DRAWINGS (GAD) INDICATING THE ELEVATION OF THE STRUCTURE AND RELEVANT DETAILS.
- Cn . GENERAL DETAILS DRAWINGS SHOWING CROSS-SECTION, PLAN AND OTHER MISCELLANEOUS DETAILS OF THE STRUCTURE(S)
- Dn . DESIGN SECTION DRAWING SHOWING POLYMERIC STRIP REINFORCEMENT DETAILS AT SELECTED SECTIONS.

S.NO.	IN THIS BUNCH MARK ☒	DRAWING TITLE	DRG NO.	SHEET NO.	DRG DATE	REVISION	REMARKS
C ₁	✓	PLAN AT TOP OF TerraWall [®]	TAInd-E/19759/FLY/314+992/PLAN-01	01 OF 01	30.11.2020	00	
B ₁	✓	GENERAL ARRANGEMENT OF APPROACH RAMP (RIGHT HAND SIDE WALL - RANGAGARA END)	TAInd-E/19759/FLY/314+992/GA-01	01 TO 06	30.11.2020	00	
B ₂	✓	GENERAL ARRANGEMENT OF APPROACH RAMP (LEFT HAND SIDE WALL - RANGAGARA END)	TAInd-E/19759/FLY/314+992/GA-02	01 TO 06	30.11.2020	00	
B ₃	✓	GENERAL ARRANGEMENT OF APPROACH RAMP (RIGHT HAND SIDE WALL - KALIABOR TINIALI END)	TAInd-E/19759/FLY/314+992/GA-03	01 TO 06	30.11.2020	00	
B ₄	✓	GENERAL ARRANGEMENT OF APPROACH RAMP (LEFT HAND SIDE WALL - KALIABOR TINIALI END)	TAInd-E/19759/FLY/314+992/GA-04	01 TO 06	30.11.2020	00	
B ₅	✓	GENERAL ARRANGEMENT OF CLOSING WALL (VIEW A1 - RANGAGARA END)	TAInd-E/19759/FLY/314+992/CW-01	01 OF 01	30.11.2020	00	
B ₆	✓	GENERAL ARRANGEMENT OF CLOSING WALL (VIEW A2 - KALIABOR TINIALI END)	TAInd-E/19759/FLY/314+992/CW-02	01 OF 01	30.11.2020	00	
C ₂	✓	CROSS SECTION, CRASH BARRIER, CORNER DETAIL, TYP. LEVELING PAD, GENERAL NOTES & MISC. DETAIL	TAInd-E/19759/FLY/314+992/DET-01	01 TO 03	30.11.2020	00	
C ₃	✓	DESIGN SECTIONS	TAInd-E/19759/FLY/314+992/DS-01	01 TO 02	30.11.2020	00	

BE
Bridge Engineer
Stup Cons
Nagaon-782001 (Assam)
03/11/21

RF WALL (Tst copy)

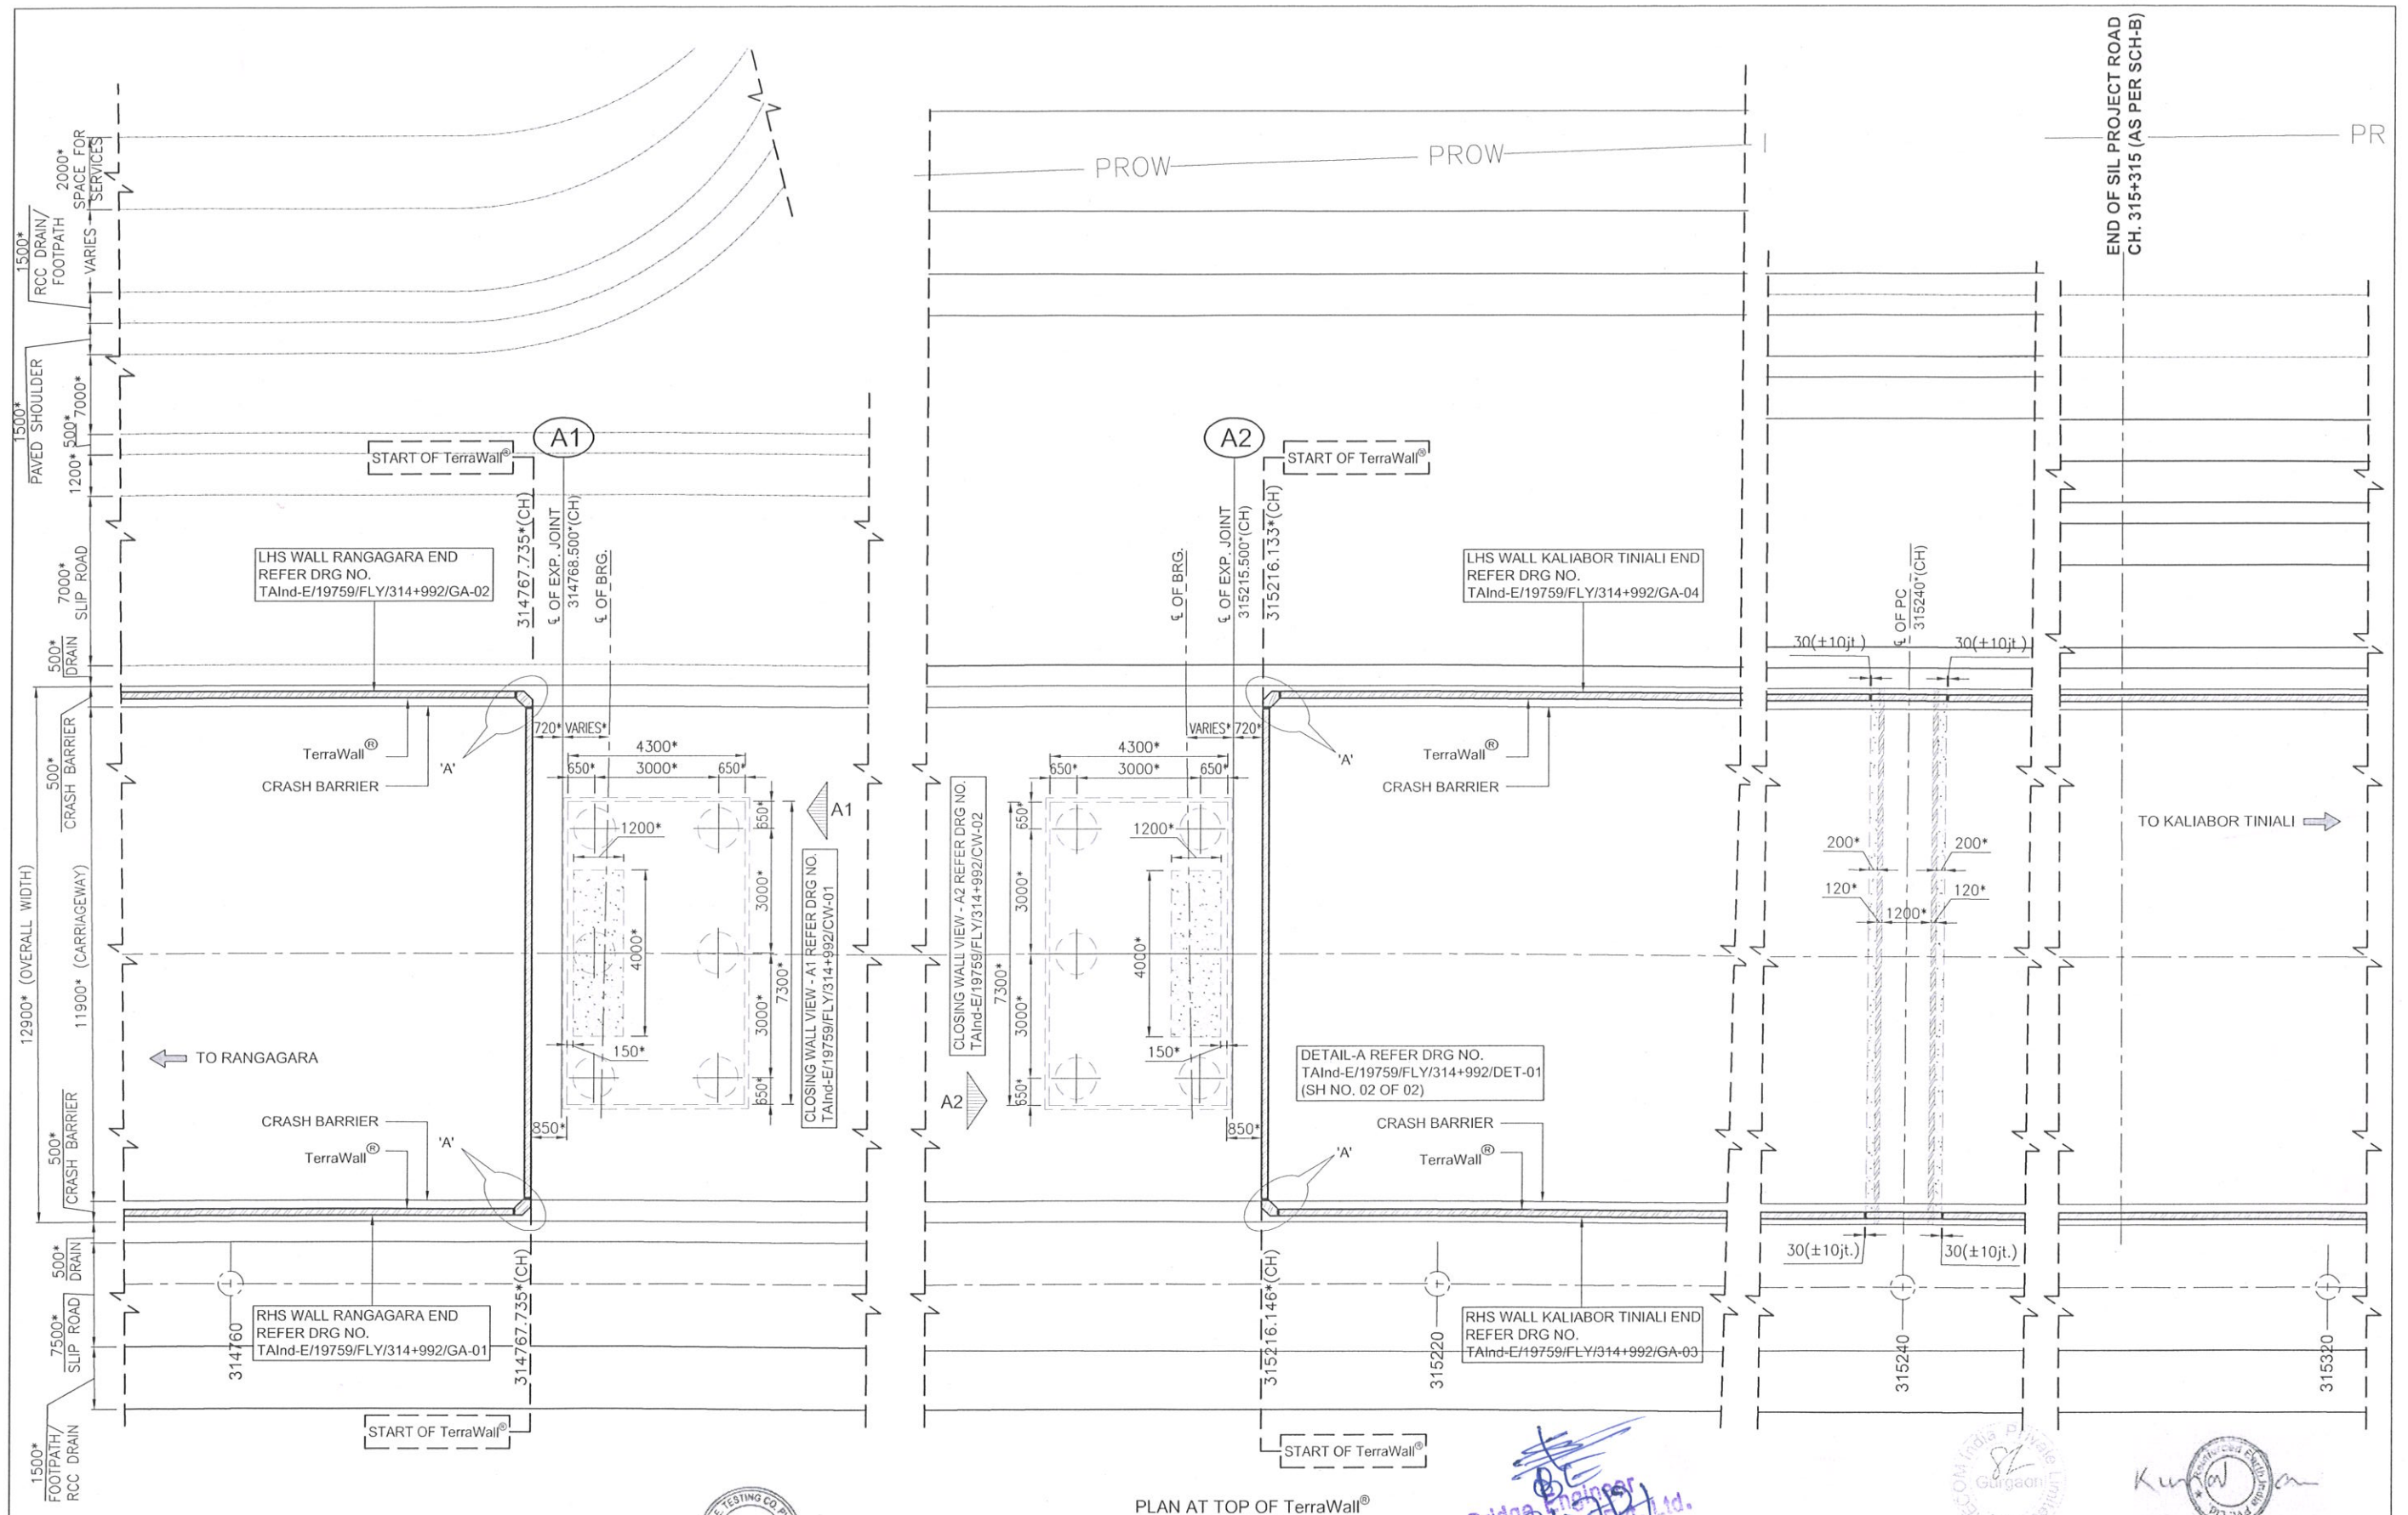

*THESE DIMENSIONS, CHAINAGES & LEVELS SHALL BE VERIFIED AT THE SITE WELL BEFORE COMMENCEMENT OF WORK AND ANY VARIATION (IF FOUND) SHALL BE BROUGHT TO THE NOTICE OF ENGINEER-IN-CHARGE & THIS OFFICE.

CLIENT :-  NATIONAL HIGHWAYS & INFRASTRUCTURE DEVELOPMENT CORPORATION LIMITED	AUTHORITY'S ENGINEER:- STUP CONSULTANTS Pvt. Ltd. AYOLEEZA CONSULTANTS Pvt. Ltd.		PROOF CHECKED CONSULTANT:- CETEST CE TESTING Company Pvt. Ltd.		DESIGN CONSULTANT:- AECOM		PROJECT:- Four Laning of NH-37 from Rangagara to Kaliabor Tiniali (CH. 297.000 Km to CH 315.315 Km) in Nagaon District in the state of Assam under SARDP-NE, Phase A on EPC Mode.	EPC CONTRACTOR:-  SIMPLEX INFRASTRUCTURES LTD 27, SHAKESPEARE SARANI, KOLKATA-17, INDIA	PREPARED BY:- REINFORCED EARTH INDIA PVT. LTD. B-11, BLOCK-B1 EXTENSION, (OPPOSITE NERC BACHAPUR), MOHAN CO-OPERATIVE INDUSTRIAL ESTATE, BATHINDA ROAD, NEW DELHI-110084 Tel: +91 11 46457600-7601, F: +91 11 46457630 www.terra-wall.com	SCALE:- 1:150	STRUCTURE:- FLYOVER AT CH. 314+992			
	DATE:- 30/11/2020		DATE:- 30/11/2020		DATE:- 30/11/2020					DATE:- 30/11/2020	DATE:- 30/11/2020	DATE:- 30/11/2020	DATE:- 30/11/2020	TITLE:-PLAN AT TOP OF TerraWall®
	AUTHORISED SIGNATORY		AUTHORISED SIGNATORY		DESIGN DIRECTOR					DATE:- 30/11/2020		DATE:- 30/11/2020		DATE:- 30/11/2020
DRAWING STATUS:- ISSUED FOR APPROVAL													00	




NOTE :-
-THIS DRAWING SHALL BE READ IN CONJUNCTION WITH DRG. NO. TAInd-E/19759/FLY/314+992/DET-01
-FOR PANEL DETAIL REFER PANEL REINFORCEMENT DRAWINGS.
-ANY UNSUITABLE SOIL BENEATH THE RAMP PORTION SHALL BE REMOVED AND REPLACED WITH SELECTED BACK FILL.

*THESE DIMENSIONS, CHAINAGES & LEVELS SHALL BE VERIFIED AT THE SITE WELL BEFORE COMMENCEMENT OF WORK AND ANY VARIATION (IF FOUND) SHALL BE BROUGHT TO THE NOTICE OF ENGINEER-IN-CHARGE & THIS OFFICE.

LET'S SAVE THE ALL SMALL CUT PIECES OF SOIL REINFORCING ELEMENT WHICH CONTRIBUTES TO WASTAGE SHALL SUITABLY BE PLACED IN DIFFERENT LAYERS EITHER IN REINFORCED OR IN RETAINED ZONE. NONE OF THE PIECES SHALL BE DISPOSED OR LEFT IN A MANNER THAT MAY LEAD TO LAND CONTAMINATION AND SOLID WASTE GENERATION.

CAUTIONS :-
MOVEMENT OF HEAVY MACHINERIES OR COMPACTION PLANTS (MASS >1 MT) WITH IN 1.5 M DISTANCE FROM PANELS COULD LEAD TO MISALIGNMENT/STRUCTURAL DAMAGE OF THE WALL FACING AND OVERSTRESSING OF THE REINFORCEMENT LAYERS.

- SERVICE ROAD EMBANKMENT FILL SHALL BE COMPLETED BEFORE STARTING OF RE WALL WORK.

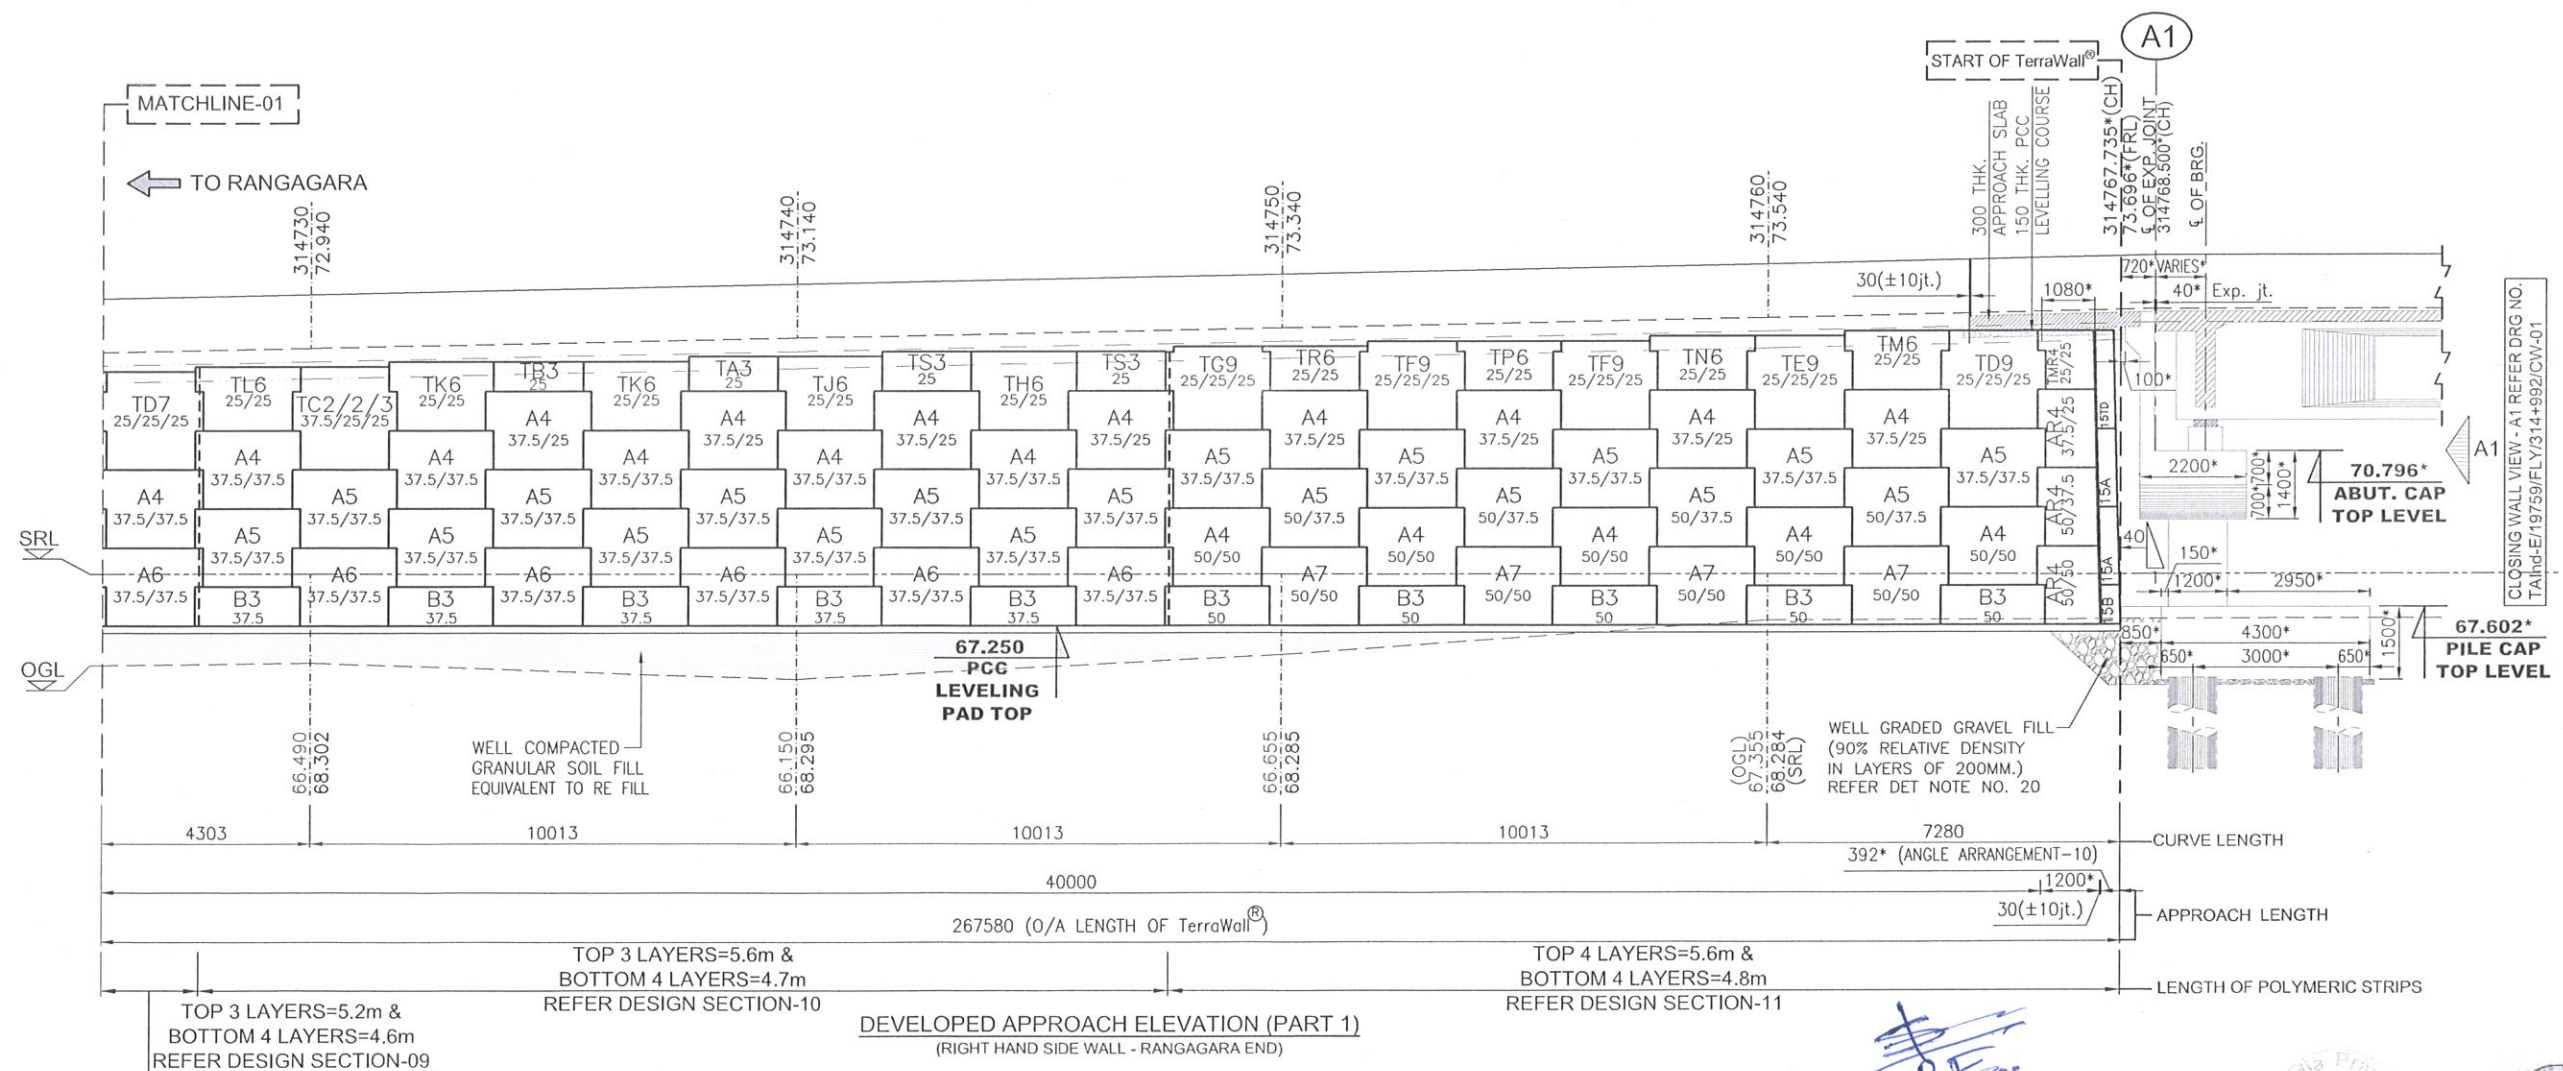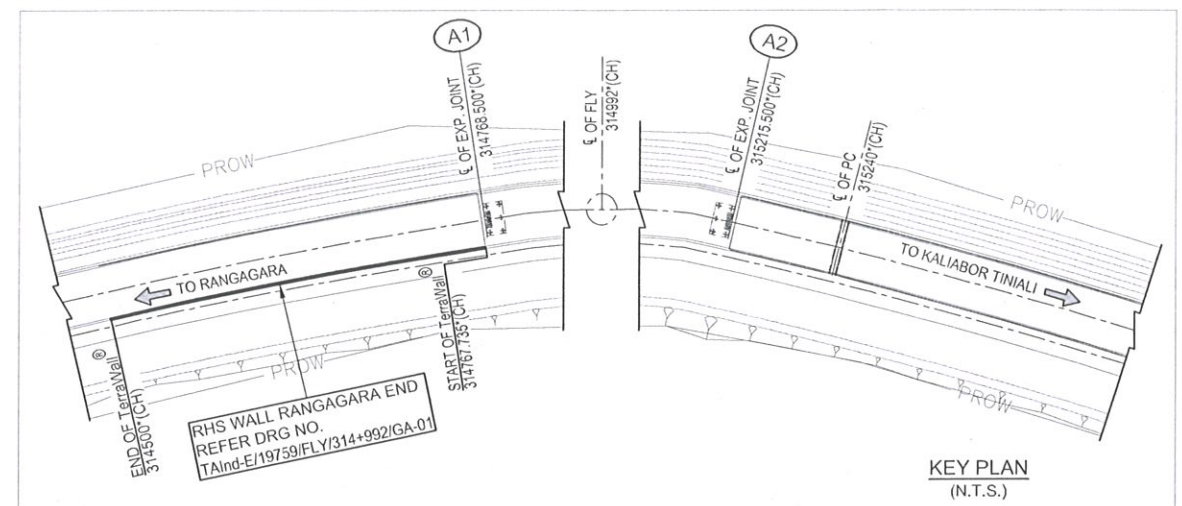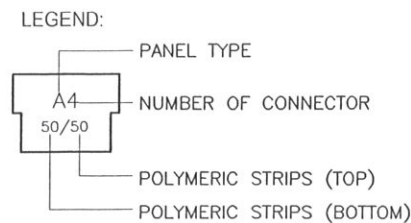


Bridge Engineer
Stup Consultants Pvt. Ltd.
Nagaon-782001 (Assam)

NEC India Private
Gurgaon

Kumar

CLIENT :- NATIONAL HIGHWAYS & INFRASTRUCTURE DEVELOPMENT CORPORATION LIMITED		AUTHORITY'S ENGINEER:- STUP CONSULTANTS Pvt. Ltd. & AYOLEEZA CONSULTANTS Pvt. Ltd.		PROOF CHECKED CONSULTANT:- CETEST CE TESTING Company Pvt. Ltd.		DESIGN CONSULTANT:- AECOM		PROJECT:- Four Laning of NH-37 from Rangagara to Kaliabor Tiniali (CH. 297.000 Km to CH 315.315 Km) in Nagaon District in the state of Assam under SARDP-NE, Phase A on EPC Mode.		EPC CONTRACTOR:- SIMPLEX INFRASTRUCTURES LTD 27, SHAKESPEARE SARANI, KOLKATA-17, INDIA		PREPARED BY:- REINFORCED EARTH INDIA PVT. LTD. E-11, BLOCK-B EXTENSION, OPPPOSITE NTPC (BADARPUR), NAGAN CO-OPERATIVE INDUSTRIAL ESTATE, NATHURA ROAD, NEW DELHI-110044 Tel: +91 11 65451500/5001 F: +91 11 45457630 www.reinforcedearthindia.com		SCALE:- 1:150 DATE:- 30/11/2020 SHEET NO.:- 01/05		STRUCTURE:- FLYOVER AT CH. 314+992 TITLE:-GENERAL ARRANGEMENT OF APPROACH RAMP (RIGHT HAND SIDE WALL - RANGAGARA END) DRG NO.:- TAInd-E/19759/FLY/314+992/GA-01 DRAWING STATUS:- ISSUED FOR APPROVAL		REV. 00			
		AUTHORISED SIGNATORY		DATE		AUTHORISED SIGNATORY		DATE		DESIGN DIRECTOR		DATE		SG		SDG		KS		AA	

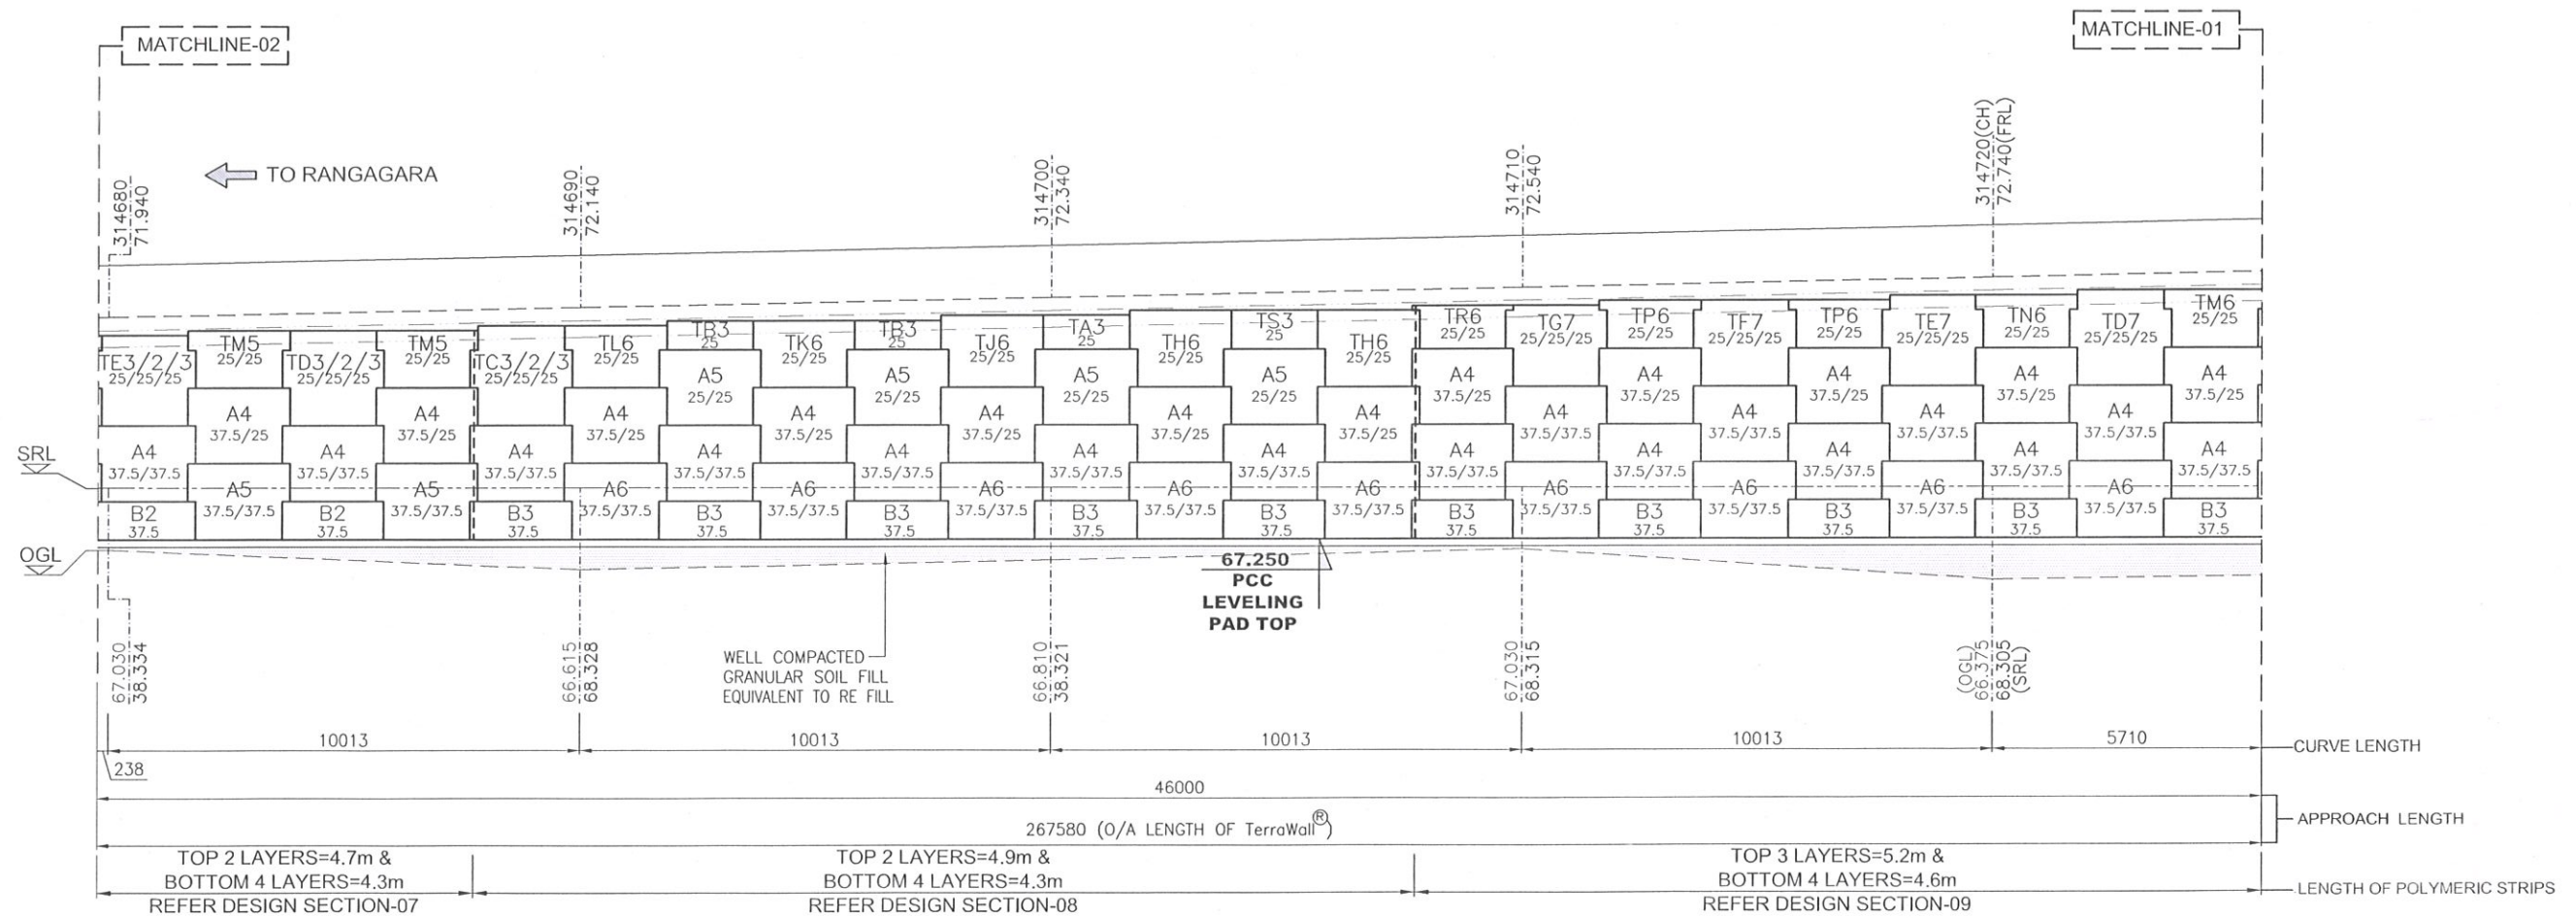

DEVELOPED APPROACH ELEVATION (PART 2)
(RIGHT HAND SIDE WALL - RANGAGARA END)

Bridge Engineer
Stup Consultants Pvt. Ltd.
Nagaon-782001 (Assam)


RECON India Private Limited
Gurgaon

Kumar

SERVICE ROAD EMBANKMENT FILL SHALL BE COMPLETED BEFORE STARTING OF RE WALL WORK.

THIS DRAWING CONTAINS INFORMATION PROPRIETARY AND CONFIDENTIAL TO M/S REINFORCED EARTH INDIA PVT. LTD. POSSESSION OF THIS DRAWING NEITHER AUTHORIZES NOR IMPLIES THE USE OF THE INFORMATION CONTAINED THEREIN FOR ANY OTHER PROJECT OR FOR THE TRANSMISSION OF THE DRAWING OR OF THE INFORMATION CONTAINED THEREIN TO PERSONS NOT CONNECTED WITH THE PROJECT.				Rev.	Date	Description on Revisions
PREPARED BY:-				SCALE:-		STRUCTURE:- FLYOVER AT CH. 314+992
 REINFORCED EARTH INDIA PVT. LTD. 8-1, BLOCK-B, 4TH FLOOR, HEMLODIA, NEEL BHANDARPUJ MOMAN CO-OPERATIVE INDUSTRIAL ESTATE MATHURA ROAD, NEW DELHI-110044 TEL +91 11 4445-7600-7601, F +91 11 4445-6330 WWW.REINDIA.COM				1:150		TITLE:-GENERAL ARRANGEMENT OF APPROACH RAMP
				30/11/2020		(RIGHT HAND SIDE WALL - RANGAGARA END)
D				SHEET NO.:-	DRG NO.:-	TAInd-E/19759/FLY/314+992/GA-01
SG				02/06	DRAWING STATUS:- ISSUED FOR APPROVAL	
INITIAL:-	SDG	FINAL:-	KS	AA	REV.	
	REINFORCED EARTH INDIA PVT. LTD.		REINFORCED EARTH INDIA PVT. LTD.	REINFORCED EARTH INDIA PVT. LTD.		

CLIENT :-  NATIONAL HIGHWAYS & INFRASTRUCTURE DEVELOPMENT CORPORATION LIMITED		AUTHORITY'S ENGINEER:- STUP CONSULTANTS Pvt. Ltd & AYOLEEZA CONSULTANTS Pvt. Ltd 		PROOF CHECKED CONSULTANT:-  CETEST CE TESTING Company Pvt. Ltd		DESIGN CONSULTANT:-  AECOM		PROJECT:- Four Laning of NH-37 from Rangagara to Kaliabor Tiniali (CH. 297.000 Km to CH 315.315 Km) in Nagaon District in the state of Assam under SARDP-NE, Phase A on EPC Mode.		EPC CONTRACTOR:-  SIMPLEX INFRASTRUCTURES LTD 27, SHAKESPEARE SARANI, KOLKATA-17, INDIA		CONNECTED WITH THE PROJECT PREPARED BY:-  REINFORCED EARTH INDIA PVT. LTD. E-11, BLOCK-81 EXTENSION, OPPOSITE NTPC BADARPUR, MAHARAJA ROAD, NEW DELHI-110044 Tel: +91 11 46457600/7601, F: +91 11 46457630 www.reinforcedearthindia.com		SCALE:- 1:150 DATE:- 30/11/2020		STRUCTURE:- FLYOVER AT CH. 314+992 TITLE:- GENERAL APPROACH OF APPROACH RAMP (RIGHT HAND SIDE WALL - RANGAGARA END)	
AUTHORISED SIGNATORY		DATE		AUTHORISED SIGNATORY		DATE		DESIGN DIRECTOR		DATE		SG DRAWN		SDG CHECKED BY		KS APPROVED BY	
												SHEET NO.:- 02/06		DRG NO.:- TAlnd-E/19759/FLY/314+992/GA-01		REV. 00	

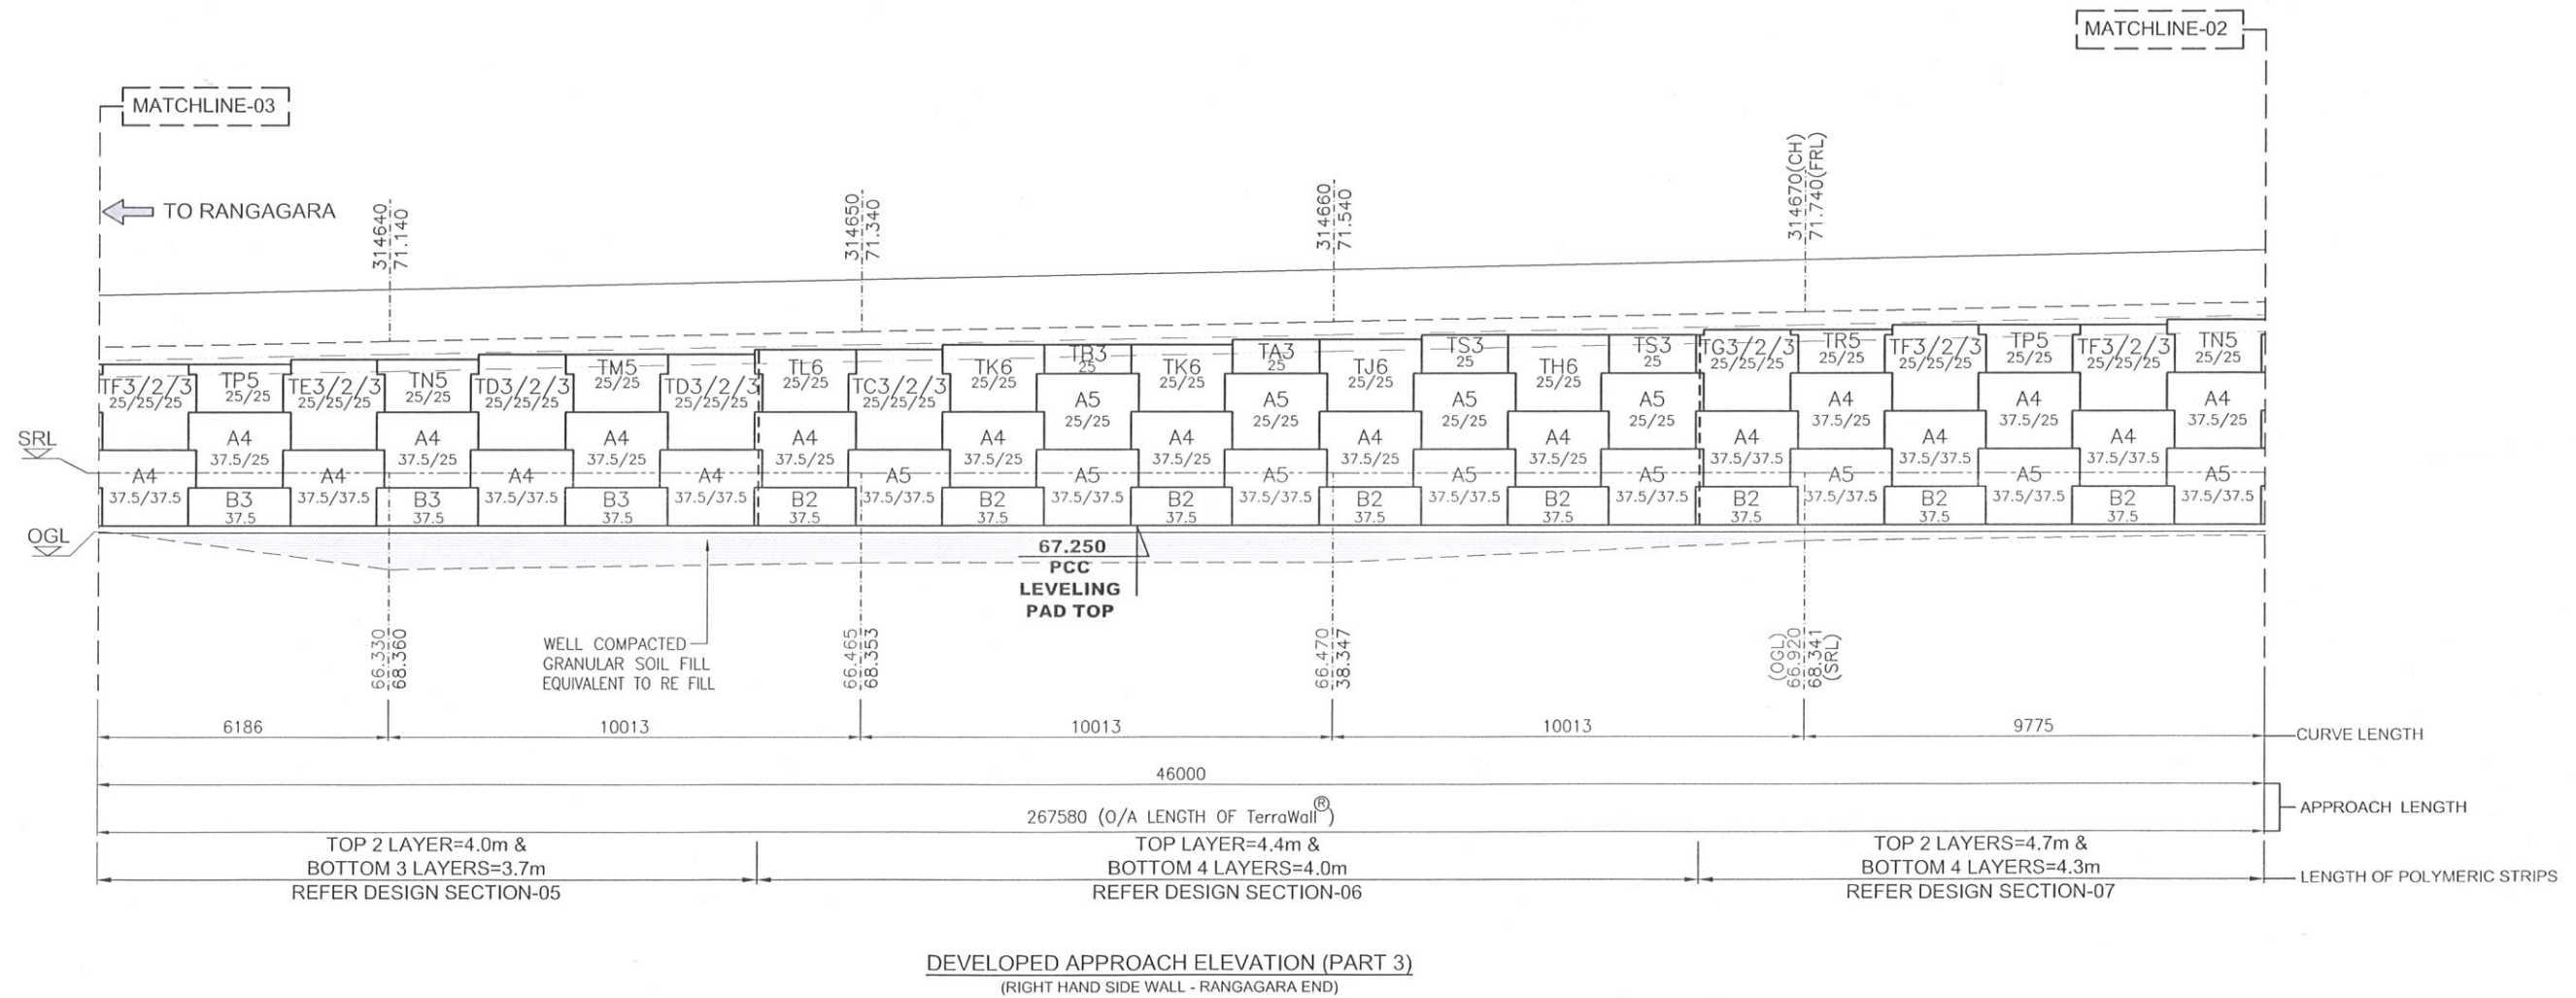


BE
 Stup Consultant Pvt. Ltd.
 Nagaon-782001 (Assam)

RECOM India Private Limited
 Gurgaon

Kur...

- SERVICE ROAD EMBANKMENT FILL SHALL BE COMPLETED BEFORE STARTING OF RE WALL WORK.

CLIENT :-		AUTHORITY'S ENGINEER:-		PROOF CHECKED CONSULTANT:-		DESIGN CONSULTANT:-		PROJECT:-		EPC CONTRACTOR:-		THIS DRAWING CONTAINS INFORMATION PROPRIETARY AND CONFIDENTIAL TO M/S REINFORCED EARTH INDIA PVT. LTD. POSSESSION OF THIS DRAWING NEITHER AUTHORIZES USE OF THE INFORMATION CONTAINED THEREIN NOR COPYING OF THE DRAWING IN WHOLE OR IN PART, NOR TRANSMISSION OF THE DRAWING OR OF THE INFORMATION CONTAINED THEREIN TO PERSONS NOT CONNECTED WITH THE PROJECT.		PREPARED BY:-		SCALE:-		DATE:-		SHEET NO.:-		DRG NO.:-		REV.	
NATIONAL HIGHWAYS & INFRASTRUCTURE DEVELOPMENT CORPORATION LIMITED		STUP CONSULTANTS Pvt. Ltd & AYOLEEZA CONSULTANTS Pvt. Ltd		CETEST CE TESTING Company Pvt. Ltd		AECOM		Four Lining of NH-37 from Rangagara to Kaliabor Tiniali (CH. 297.000 Km to CH 315.315 Km) in Nagaon District in the state of Assam under SARDP-NE, Phase A on EPC Mode.		SIMPLEX INFRASTRUCTURES LTD 27, SHAKESPEARE SARANI, KOLKATA-17, INDIA		REINFORCED EARTH INDIA PVT. LTD. B-11 BLOCK-B1 EXTENSION (OPPOSITE NTPC BADARPUR), MOHAN CO-OPERATIVE INDUSTRIAL ESTATE, MATRUHA ROAD, NEW DELHI-110044 Tel: +91 11 46457600-7601, F: +91 11 46457630 www.terramaindia.com		SG SDG KS AA		1:150		30/11/2020		03/06		TAInd-E/19759/FLY/314+992/GA-01		ISSUED FOR APPROVAL	
AUTHORISED SIGNATORY		DATE		AUTHORISED SIGNATORY		DATE		DESIGN DIRECTOR		DATE		DRAWN		CHECKED BY		APPROVED BY								00	

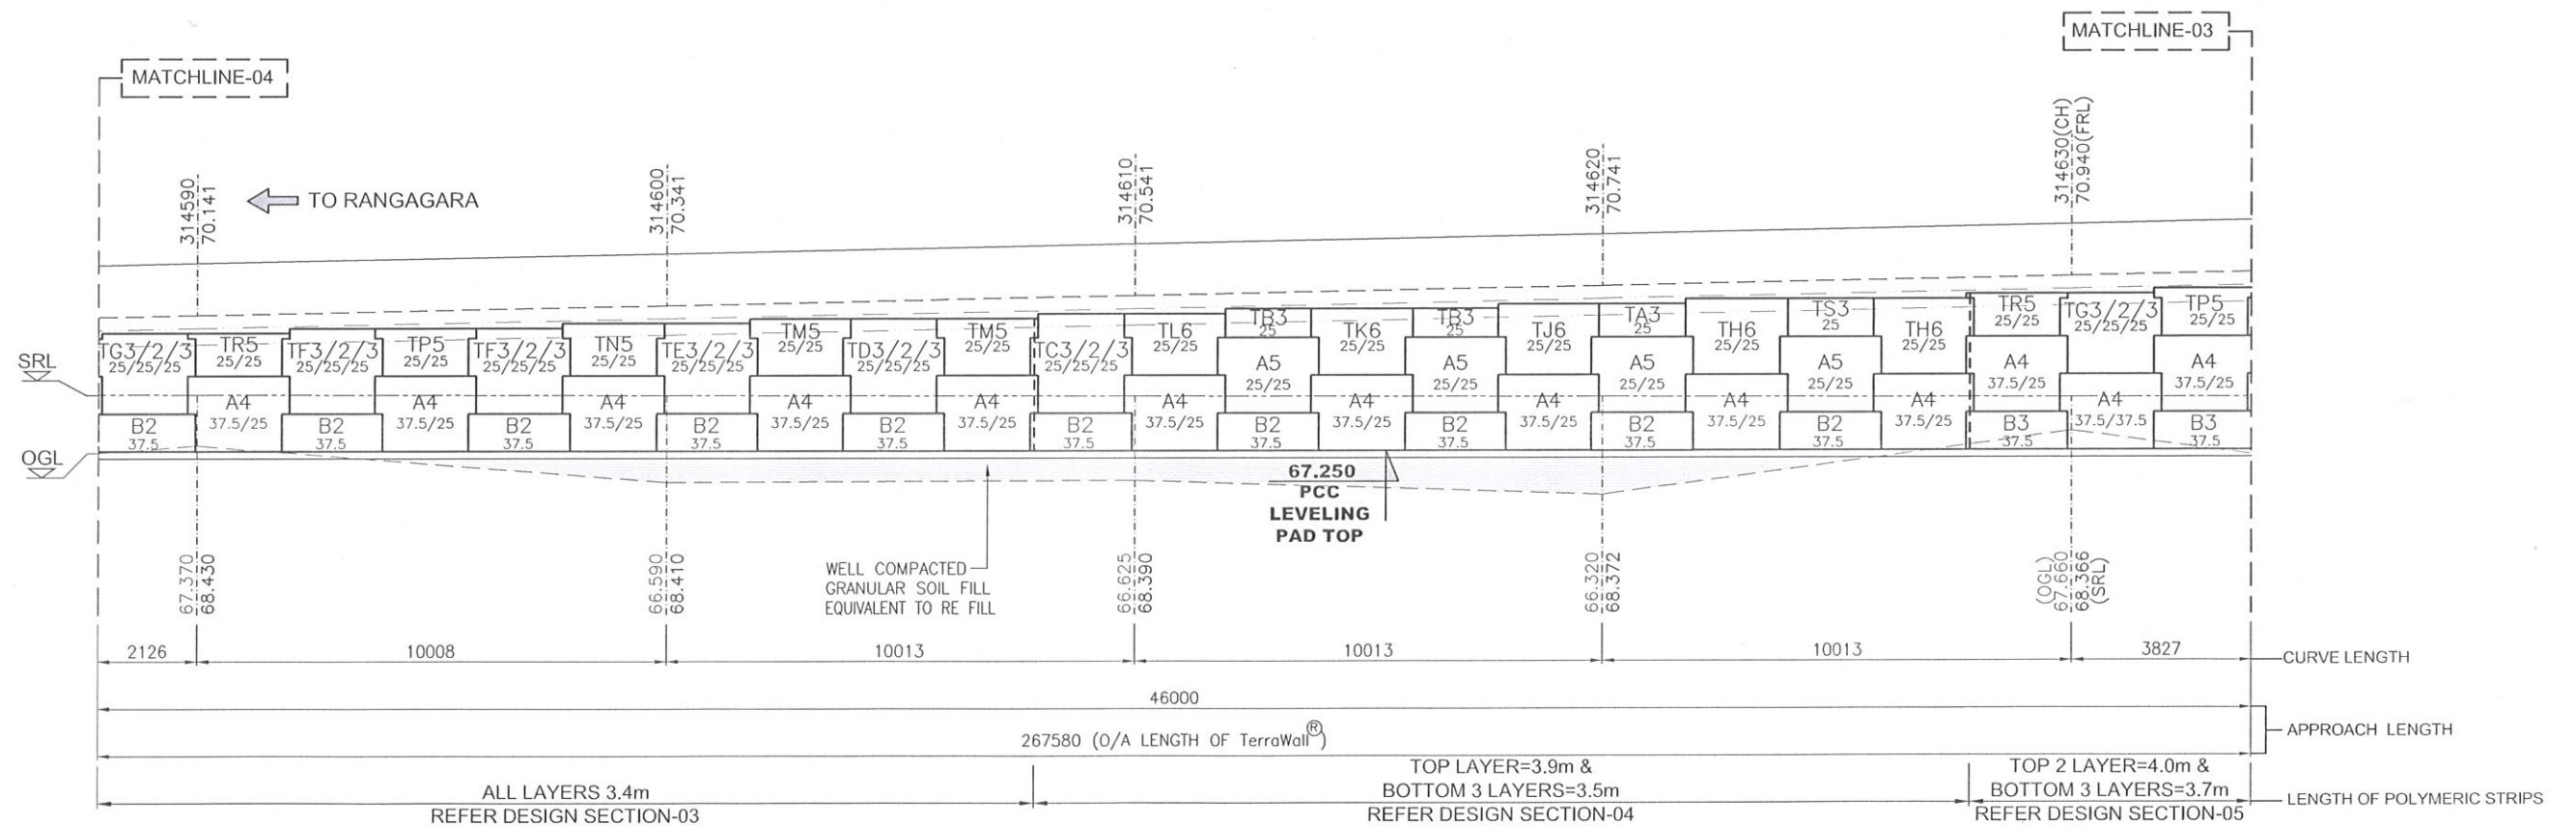

DEVELOPED APPROACH ELEVATION (PART 4)
(RIGHT HAND SIDE WALL - RANGAGARA END)


Bridge Engineer
Stup Consultants Pvt. Ltd.
Nagaon-782001 (Assam)

RECOM India Private Limited
Gurgaon

Kurian

- SERVICE ROAD EMBANKMENT FILL SHALL BE COMPLETED BEFORE STARTING OF RE WALL WORK.

CLIENT :-  NATIONAL HIGHWAYS & INFRASTRUCTURE DEVELOPMENT CORPORATION LIMITED	AUTHORITY'S ENGINEER:- STUP CONSULTANTS Pvt. Ltd. & AYOLEEZA CONSULTANTS Pvt. Ltd. AUTHORIZED SIGNATORY _____ DATE _____	PROOF CHECKED CONSULTANT:-  CE TESTING Company Pvt. Ltd. AUTHORIZED SIGNATORY _____ DATE _____	DESIGN CONSULTANT:-  AECOM DESIGN DIRECTOR _____ DATE _____	PROJECT:- Four Laning of NH-37 from Rangagara to Kaliabor Tiniali (CH. 297.000 Km to CH 315.315 Km) in Nagaon District in the state of Assam under SARDP-NE, Phase A on EPC Mode.	EPC CONTRACTOR:-  SIMPLEX INFRASTRUCTURES LTD 27, SHAKESPEARE SARANI, KOLKATA-17, INDIA	PREPARED BY:-  REINFORCED EARTH INDIA PVT. LTD. E-11, BLOCK-B1 EXTENSION (OPPOSITE NTPC BADARPUR), MOHAN CO-OPERATIVE INDUSTRIAL ESTATE, MATHURA ROAD, NEW DELHI-110004 Tel: +91 11 45457600-7601, F: +91 11 45457630 www.reinforcedearthindia.com SG _____ SDG _____ KS _____ AA _____ DRAWN _____ CHECKED BY _____ APPROVED BY _____	SCALE:- 1:150 DATE:- 30/11/2020 SHEET NO.:- 04/06	STRUCTURE:- FLYOVER AT CH. 314+992 TITLE:- GENERAL ARRANGEMENT OF APPROACH RAMP (RIGHT HAND SIDE WALL - RANGAGARA END) DRG NO.:- TAInd-E/19759/FLY/314+992/GA-01 REV. DRAWING STATUS:- ISSUED FOR APPROVAL 00
--	---	--	---	---	---	--	---	---

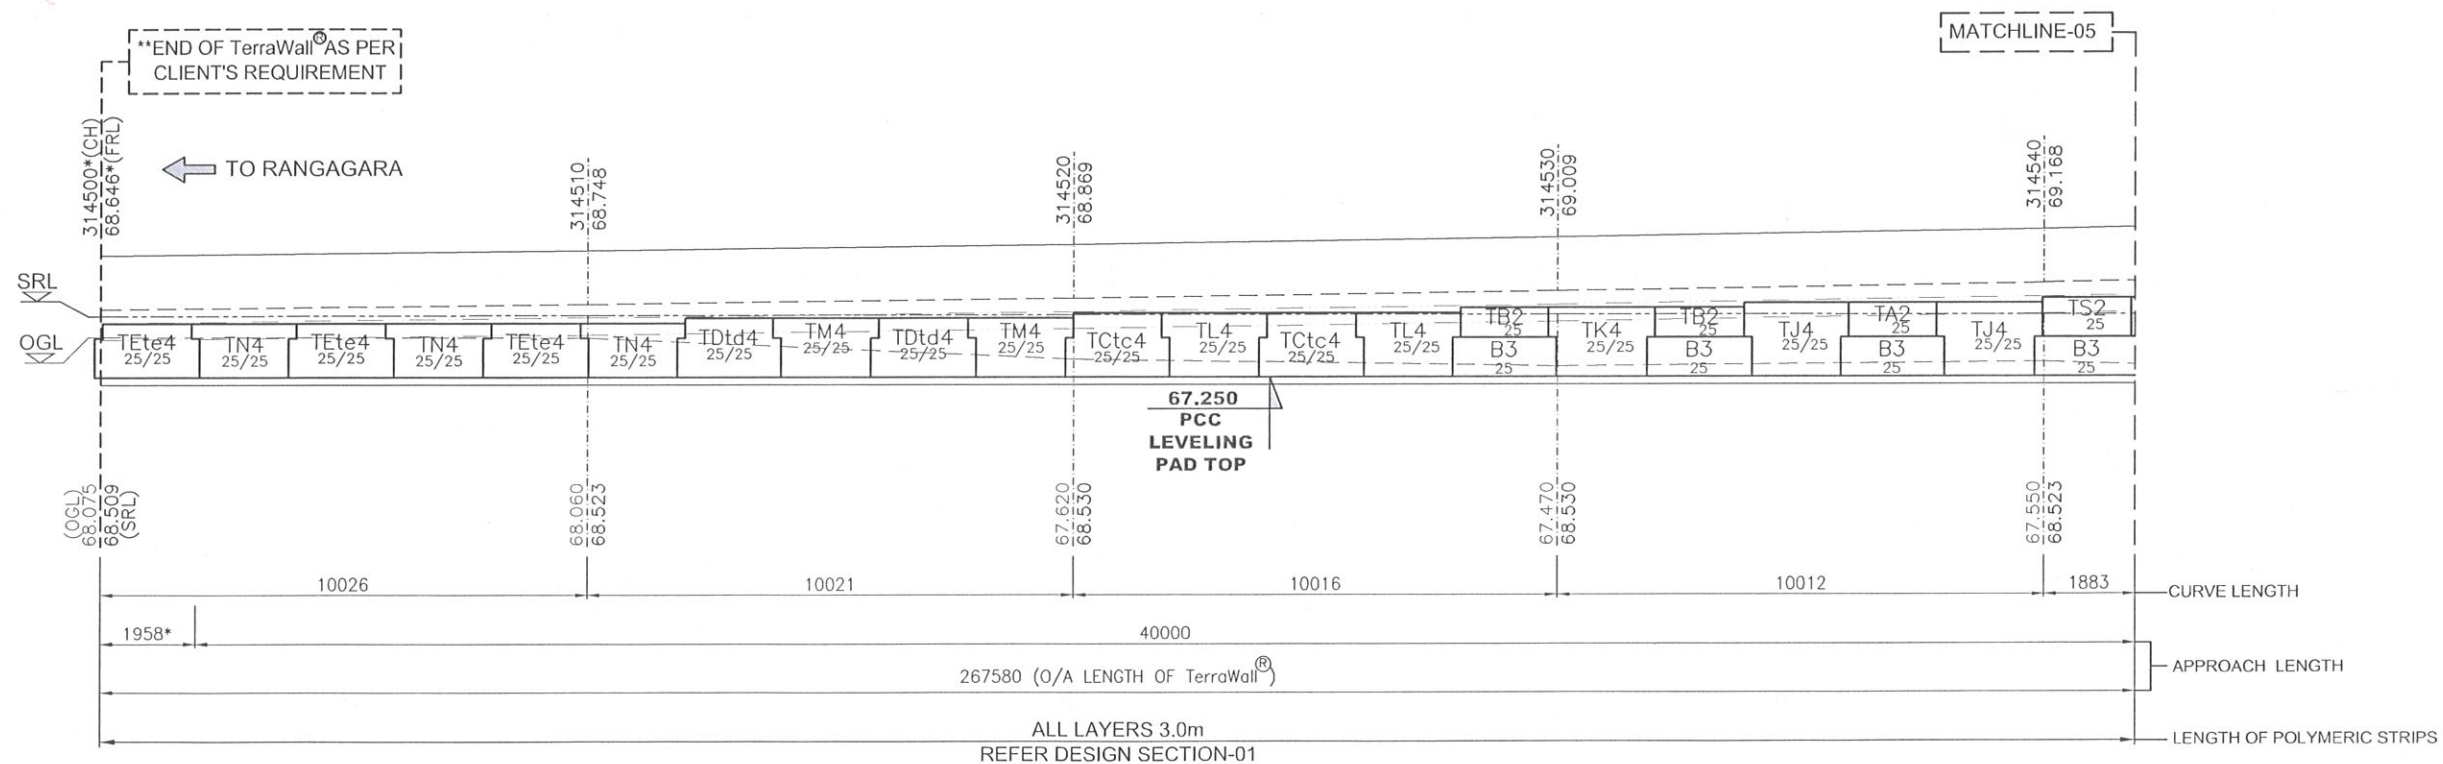

DEVELOPED APPROACH ELEVATION (PART 6)
(RIGHT HAND SIDE WALL - RANGAGARA END)

Bridge Engineer
Stup Consultants Pvt. Ltd.
Nagaon-782001 (Assam)

REINFORCED EARTH INDIA PVT. LTD.
Gurgaon

**ADEQUATE PROTECTION SHALL BE TAKEN BY THE CONTRACTOR SUCH THAT THE LAST PANEL SHALL REMAIN IN POSITION AND RENDERS UNDAMAGED.



SERVICE ROAD EMBANKMENT FILL SHALL BE COMPLETED BEFORE STARTING OF RE WALL WORK.

CLIENT :-  NATIONAL HIGHWAYS & INFRASTRUCTURE DEVELOPMENT CORPORATION LIMITED	AUTHORITY'S ENGINEER:- STUP CONSULTANTS Pvt. Ltd & AYOLEEZA CONSULTANTS Pvt. Ltd 		PROOF CHECKED CONSULTANT:-  CETEST CE TESTING Company Pvt. Ltd		DESIGN CONSULTANT:-  AECOM		PROJECT:- Four Laning of NH-37 from Rangagara to Kaliabor Tiniali (CH. 297.000 Km to CH 315.315 Km) in Nagaon District in the state of Assam under SARDP-NE, Phase A on EPC Mode.		EPC CONTRACTOR:-  SIMPLEX INFRASTRUCTURES LTD 27, SHAKESPEARE SARANI, KOLKATA-17, INDIA		CONNECTED WITH THE PROJECT PREPARED BY:-  REINFORCED EARTH INDIA PVT. LTD. 8-11, BLOCK-B1 EXTENSION, (OPPOSITE NTPC BADARPUR), MCHAN CO-OPERATIVE INDUSTRIAL ESTATE, MATRUHA ROAD, NEW DELHI-110044 Tel: +91 11 46457600-7601, F: +91 11 46457630 www.reinforcedearthindia.com		SCALE:- 1:150 DATE:- 30/11/2020 SHEET NO.:- 06/06		STRUCTURE:- FLYOVER AT CH. 314+992 TITLE:- GENERAL ARRANGEMENT OF APPROACH RAMP (RIGHT HAND SIDE WALL - RANGAGARA END) DRG NO.:- TAlnd-E/19759/FLY/314+992/GA-01 DRAWING STATUS:- ISSUED FOR APPROVAL REV.	
	AUTHORISED SIGNATORY	DATE	AUTHORISED SIGNATORY	DATE	DESIGN DIRECTOR	DATE										

NOTE :-

- THIS DRAWING SHALL BE READ IN CONJUNCTION WITH DRG. NO. TAInd-E/19759/FLY/314+992/DET-01
- FOR PANEL DETAIL REFER PANEL REINFORCEMENT DRAWINGS.
- ANY UNSUITABLE SOIL BENEATH THE RAMP PORTION SHALL BE REMOVED AND REPLACED WITH SELECTED BACK FILL.




*THESE DIMENSIONS, CHAINAGES & LEVELS SHALL BE VERIFIED AT THE SITE WELL BEFORE COMMENCEMENT OF WORK AND ANY VARIATION (IF FOUND) SHALL BE BROUGHT TO THE NOTICE OF ENGINEER-IN-CHARGE & THIS OFFICE.

LET'S SAVE THE ALL SMALL CUT PIECES OF SOIL REINFORCING ELEMENT WHICH CONTRIBUTES TO WASTAGE SHALL SUITABLY BE PLACED IN DIFFERENT LAYERS EITHER IN REINFORCED OR IN RETAINED ZONE. NONE OF THE PIECES SHALL BE DISPOSED OR LEFT IN A MANNER THAT MAY LEAD TO LAND CONTAMINATION AND SOLID WASTE GENERATION.

CAUTIONS :-

- MOVEMENT OF HEAVY MACHINERIES OR COMPACTION PLANTS (MASS >1 MT) WITH IN 1.5 M DISTANCE FROM PANELS COULD LEAD TO MISALIGNMENT/STRUCTURAL DAMAGE OF THE WALL FACING AND OVERSTRESSING OF THE REINFORCEMENT LAYERS.

- SERVICE ROAD EMBANKMENT FILL SHALL BE COMPLETED BEFORE STARTING OF RE WALL WORK.

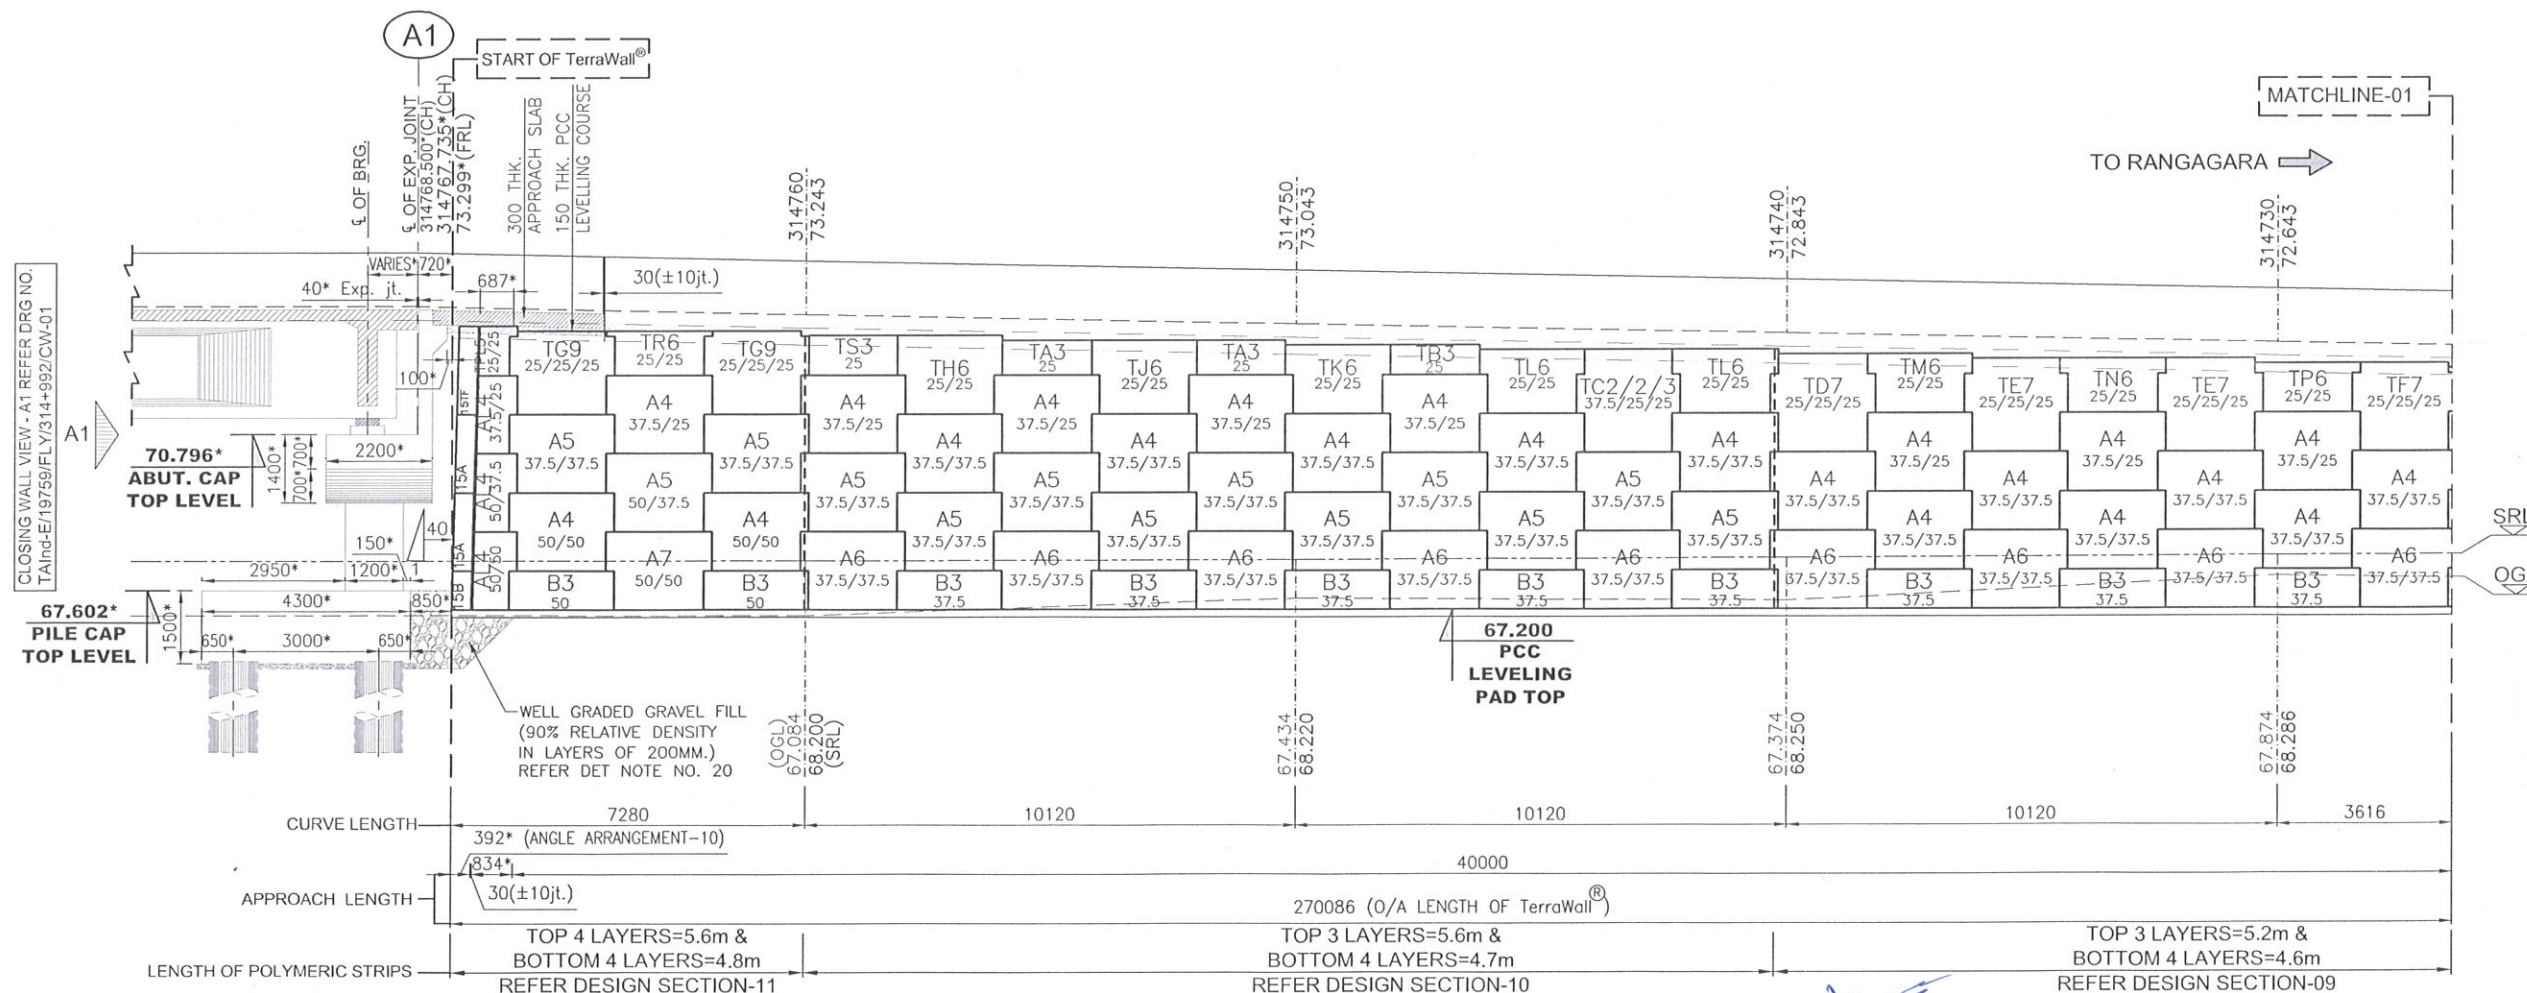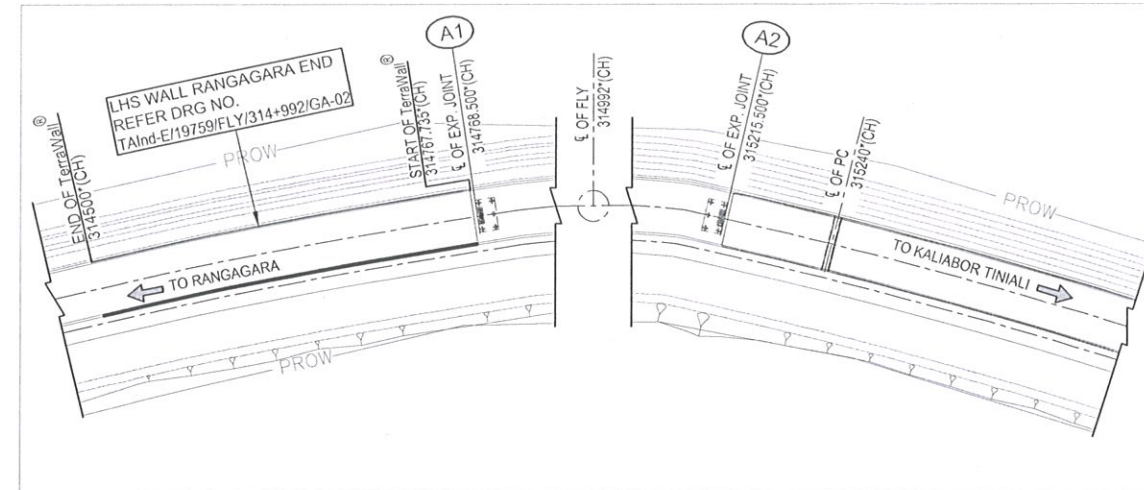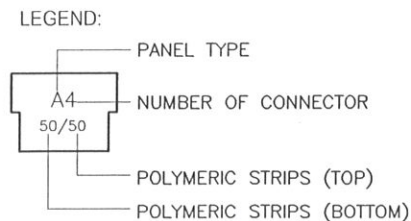


DEVELOPED APPROACH ELEVATION (PART 1)
(LEFT HAND SIDE WALL - RANGAGARA END)

Bridge Rating
Stup Consultants
Nagaon-782061 (Assam)

REINFORCED EARTH INDIA PVT. LTD.
Kolkata

CLIENT :- NATIONAL HIGHWAYS & INFRASTRUCTURE DEVELOPMENT CORPORATION LIMITED	AUTHORITY'S ENGINEER:- STUP CONSULTANTS Pvt. Ltd. AYOLEEZA CONSULTANTS Pvt. Ltd.	PROOF CHECKED CONSULTANT:- CETEST CE TESTING Company Pvt. Ltd.	DESIGN CONSULTANT:- AECOM	PROJECT:- Four Laning of NH-37 from Rangagara to Kaliabor Tinali (CH. 297.000 Km to CH 315.315 Km) in Nagaon District in the state of Assam under SARDP-NE, Phase A on EPC Mode.	EPC CONTRACTOR:- SIMPLEX INFRASTRUCTURES LTD 27, SHAKESPEARE SARANI, KOLKATA-17, INDIA	THIS DRAWING CONTAINS INFORMATION PROPRIETARY AND CONFIDENTIAL TO M/S REINFORCED EARTH INDIA PVT. LTD. POSSESSION OF THIS DRAWING NEITHER AUTHORIZES USE OF THE INFORMATION CONTAINED THEREIN NOR COPYING OF THE DRAWING IN WHOLE OR IN PART, NOR TRANSMISSION OF THE DRAWING OR OF THE INFORMATION CONTAINED THEREIN TO PERSONS NOT CONNECTED WITH THE PROJECT.		Rev.	Date	Description on Revisions
						PREPARED BY:- REINFORCED EARTH INDIA PVT. LTD. E-11 BLOCK BY EXTENSION (OPPOSITE NTRC BANGALURU), MORHAN CO-OPERATIVE INDUSTRIAL ESTATE, MATHURA ROAD, NEW DELHI-110044 Tel: +91 11 46457600-7601, F: +91 11 46457630 www.reinforcedearthindia.com	SCALE:- 1:150 DATE:- 30/11/2020 SHEET NO.:- 01/06	STRUCTURE:- FLYOVER AT CH. 314+992 TITLE:- GENERAL ARRANGEMENT OF APPROACH RAMP (LEFT HAND SIDE WALL - RANGAGARA END) DRG NO.:- TAInd-E/19759/FLY/314+992/GA-02 DRAWING STATUS:- ISSUED FOR APPROVAL		REV. 00

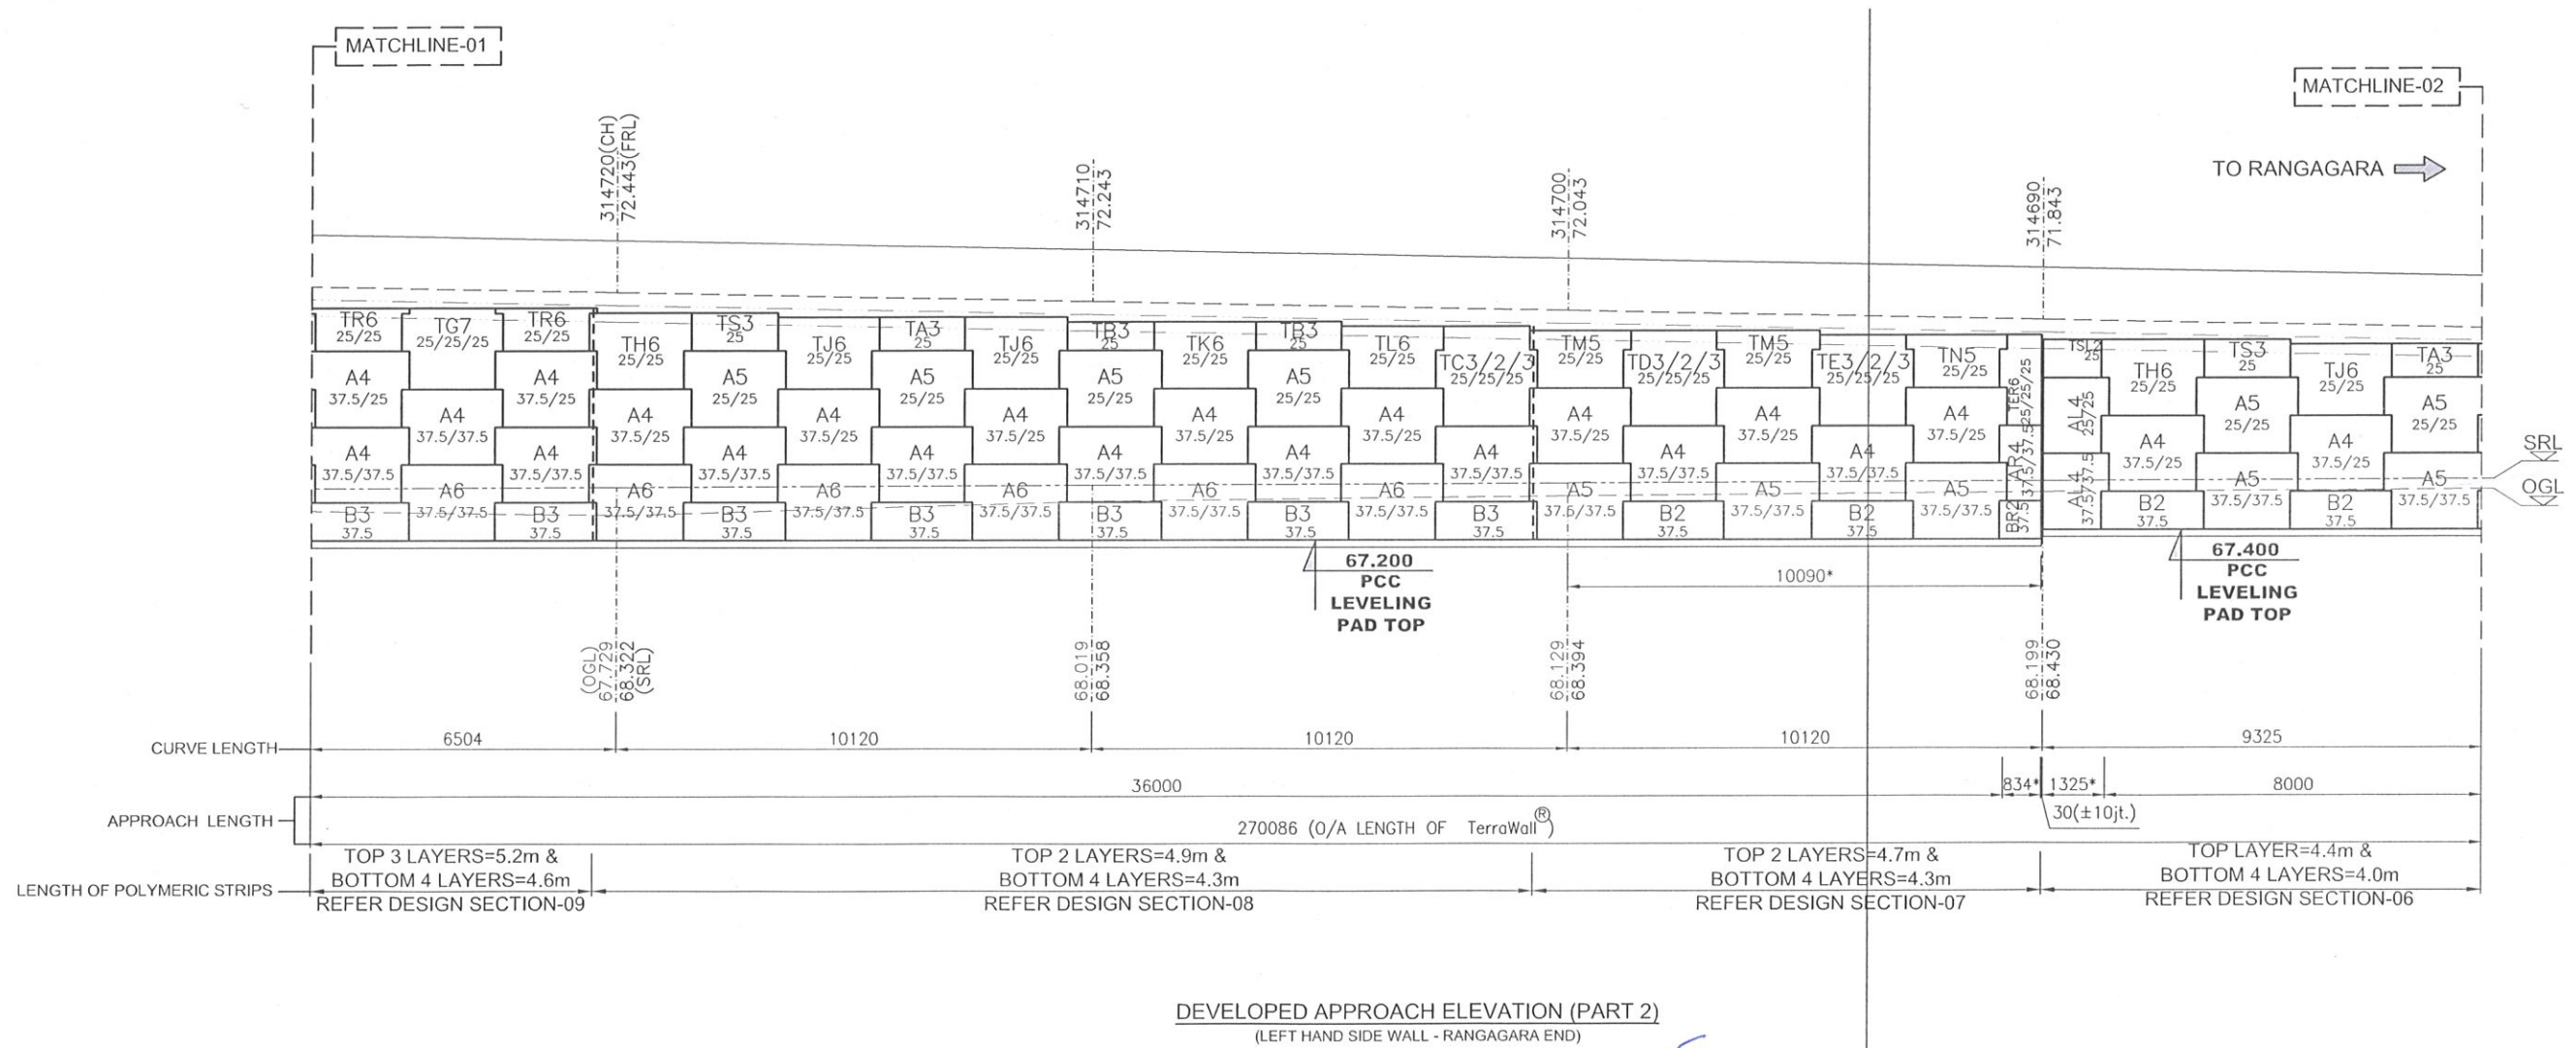

DEVELOPED APPROACH ELEVATION (PART 2)
(LEFT HAND SIDE WALL - RANGAGARA END)

Bridge Engineer
Stup Consultants Pvt. Ltd.
Nagaon-782001 (Assam)

REINFORCED EARTH INDIA PVT. LTD.
Gurgaon

Kumar

— SERVICE ROAD EMBANKMENT FILL SHALL BE COMPLETED BEFORE STARTING OF RE WALL WORK.

CLIENT :-
NATIONAL HIGHWAYS
& INFRASTRUCTURE
DEVELOPMENT
CORPORATION LIMITED

AUTHORITY'S ENGINEER:-
STUP CONSULTANTS Pvt. Ltd.
&
AYOLEEZA CONSULTANTS Pvt. Ltd.

AUTHORISED SIGNATORY **DATE**

PROOF CHECKED CONSULTANT:-
CE TEST
CE TESTING
Company Pvt. Ltd.

AUTHORISED SIGNATORY **DATE**

DESIGN CONSULTANT:-
AECOM

DESIGN DIRECTOR **DATE**

PROJECT:-
Four Laning of NH-37 from Rangagara
to Kaliabor Tiniali (CH. 297.000 Km to
CH 315.315 Km) in Nagaon District in
the state of Assam under SARDP-NE,
Phase A on EPC Mode.

EPC CONTRACTOR:-
SIMPLEX INFRASTRUCTURES LTD
27, SHAKESPEARE SARANI, KOLKATA-17, INDIA

PREPARED BY:-
REINFORCED EARTH INDIA PVT. LTD.
E-11, BLOCK-B1 EXTENSION, (OPPOSITE NTPC BADARPUR),
MOHAN CO-OPERATIVE INDUSTRIAL ESTATE,
MATHURA ROAD, NEW DELHI-110044
Tel: +91 11 49437600-7601, F: +91 11 46457630
www.terraindia.com

SCALE:-
1:150

DATE:-
30/11/2020


SHEET NO.:-
02/06

SG **SDG** **KS** **AA**
DRAWN CHECKED BY APPROVED BY

Revisions

Rev.	Date	Description on Revisions
1		STRUCTURE:- FLYOVER AT CH. 314+992 TITLE:- GENERAL ARRANGEMENT OF APPROACH RAMP (LEFT HAND SIDE WALL - RANGAGARA END)
2		DRG NO.:- TAlnd-E/19759/FLY/314+992/GA-02 DRAWING STATUS:- ISSUED FOR APPROVAL

REV. **00**

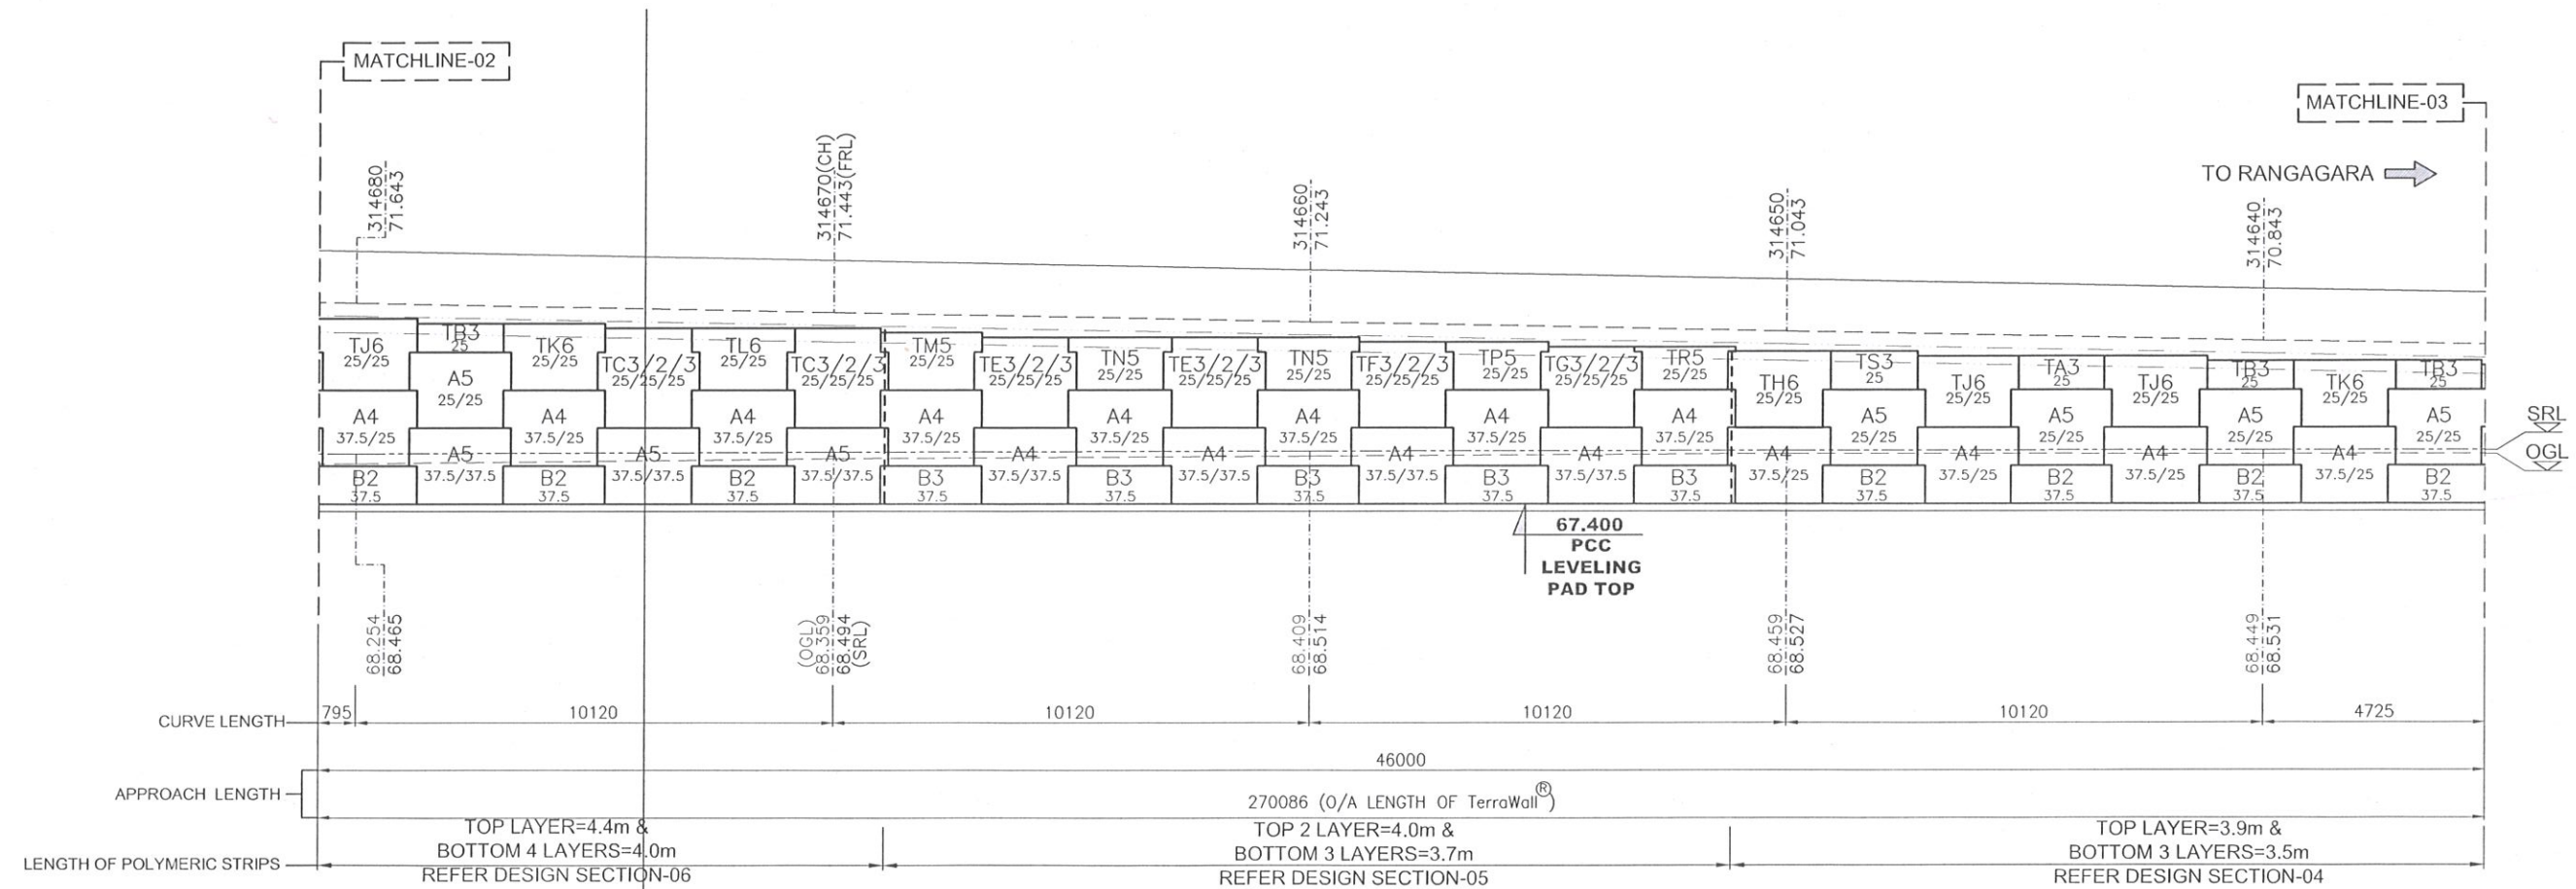

DEVELOPED APPROACH ELEVATION (PART 3)
(LEFT HAND SIDE WALL - RANGAGARA END)

Bridge Engineer
Stup Consultants Pvt. Ltd.
Nagaon-782006 (Assam)

- SERVICE ROAD EMBANKMENT FILL SHALL BE COMPLETED BEFORE STARTING OF RE WALL WORK.

THIS DRAWING CONTAINS INFORMATION PROPRIETARY AND CONFIDENTIAL TO M/S REINFORCED EARTH INDIA PVT. LTD. POSSESSION OF THIS DRAWING NEITHER AUTHORIZES NOR TRANSMISSION OF THE DRAWING OR OF THE INFORMATION CONTAINED THEREIN TO PERSONS NOT CONNECTED WITH THE PROJECT.				Rev	Date	Description on Revisions
PREPARED BY:-				SCALE:-	STRUCTURE:- FLYOVER AT CH. 314+992	
REINFORCED EARTH INDIA PVT. LTD. E-11 BLOCK-14 EXTENSION (OPPOSITE NITC BAGASAPUR) MEHAN COLONY INDUSTRIAL ESTATE, MATHURA ROAD, NEW DELHI-110044 Tel:- 91 11 45457000/7601, F: 91 11 45457630 www.reinforcedearth.com				1:150	TITLE:- GENERAL ARRANGEMENT OF APPROACH RAMP	
DATE:-				(LEFT HAND SIDE WALL - RANGAGARA END)		
30/11/2020						
SHEET NO.:-				DRG NO.:- TAInd-E/19759/FLY/314+992/GA-02		
03/06				DRAWING STATUS:- ISSUED FOR APPROVAL		
REV.				00		

CLIENT:-
NATIONAL HIGHWAYS
& INFRASTRUCTURE
DEVELOPMENT
CORPORATION LIMITED

AUTHORITY'S ENGINEER:-
STUP CONSULTANTS Pvt. Ltd.
&
AYOLEEZA CONSULTANTS Pvt. Ltd.

PROOF CHECKED CONSULTANT:-
CETEST CE TESTING
Company Pvt. Ltd.

DESIGN CONSULTANT:-
AECOM


PROJECT:-
Four Laning of NH-37 from Rangagara
to Kaliabor Tiniali (CH. 297.000 Km to
CH 315.315 Km) in Nagaon District in
the state of Assam under SARDP-NE,
Phase A on EPC Mode.

EPC CONTRACTOR:-
SIMPLEX INFRASTRUCTURES LTD
27, SHAKESPEARE SARANI, KOLKATA-17, INDIA

PREPARED BY:-
REINFORCED EARTH INDIA PVT. LTD.
E-11, BLOCK-B1 EXTENSION, (OPPOSITE WPC-BADARPUR),
MOHAN CO-OPERATIVE INDUSTRIAL ESTATE,
MATHURA ROAD, NEW DELHI-110044.
Tel: +91 11 45457600-7601, F: +91 11 45457630
www.terramindia.com

SCALE:-
1:150
DATE:-
30/11/2020
SHEET NO.:-
03/06

SG
DRAWN
SDG
CHECKED BY
KS
AA
APPROVED BY

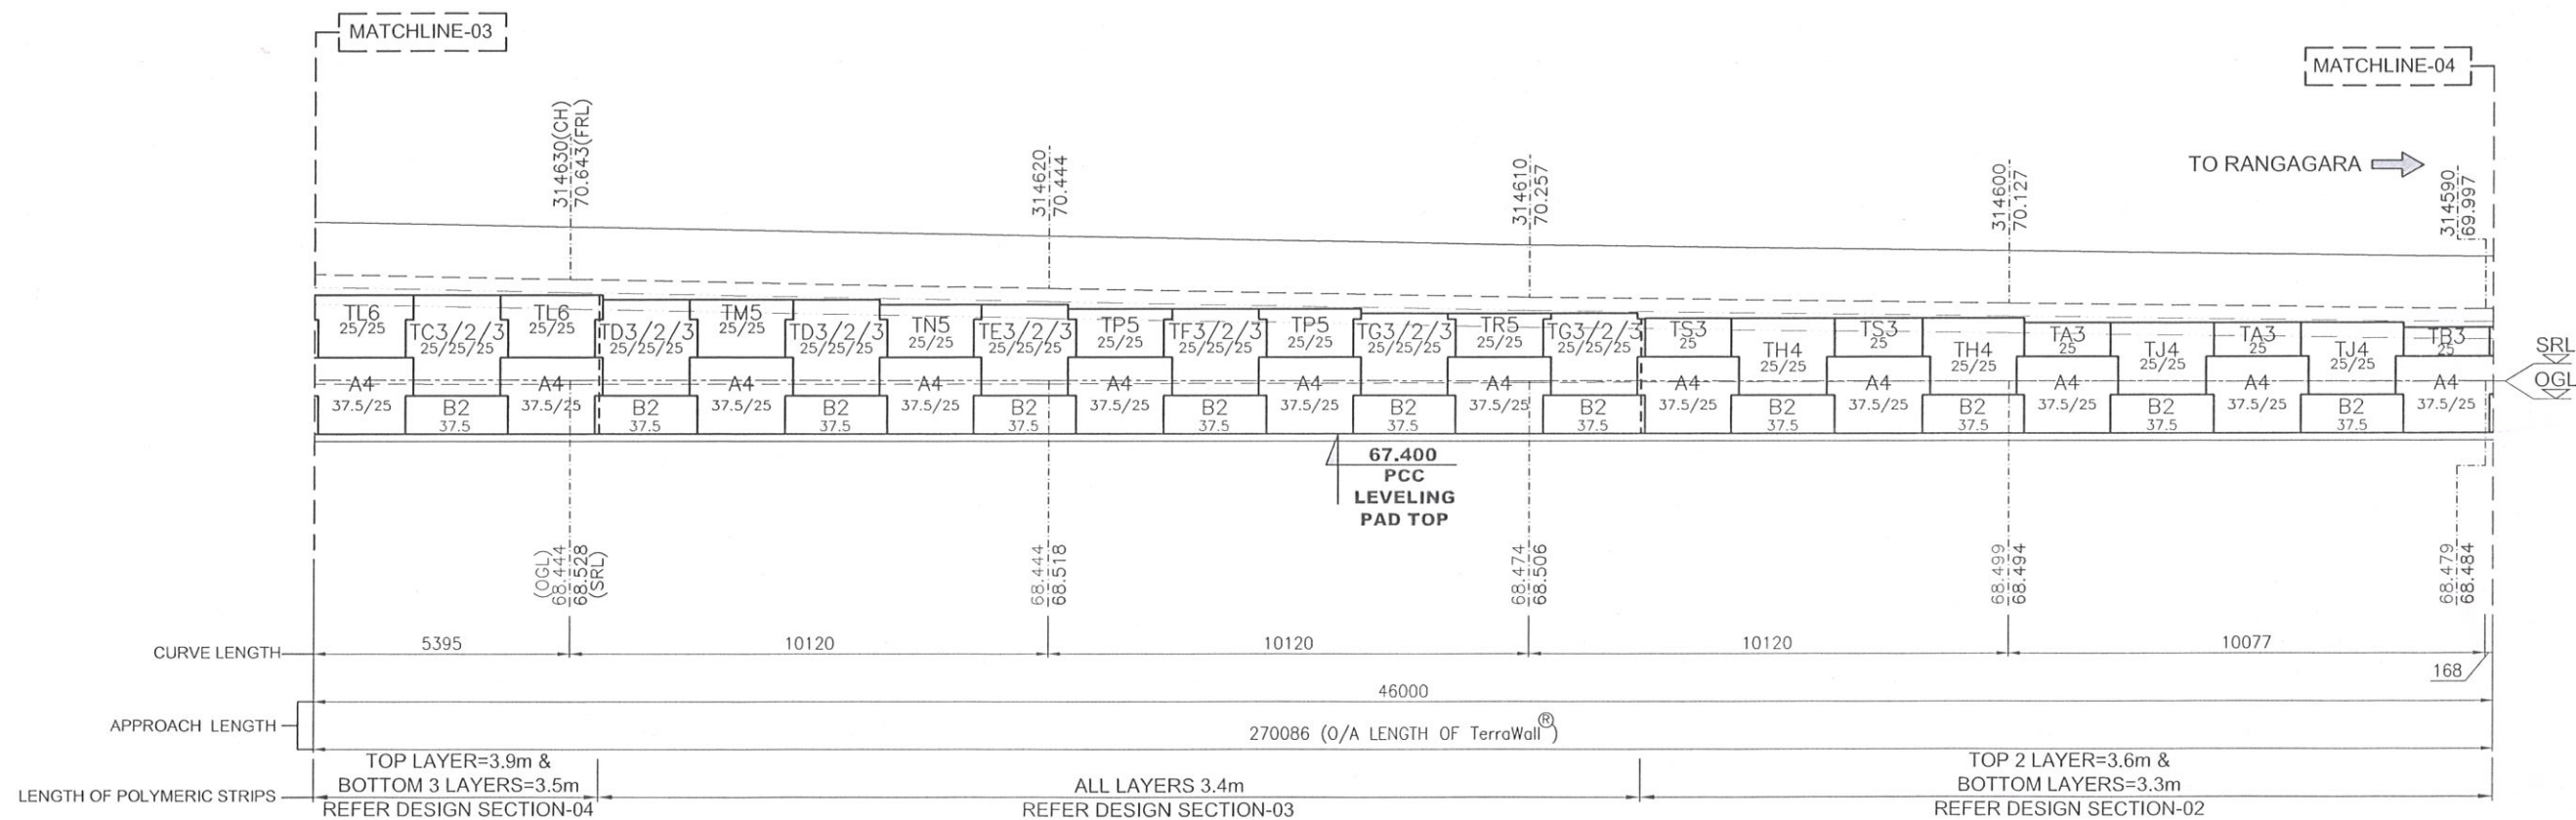

DEVELOPED APPROACH ELEVATION (PART 4)
(LEFT HAND SIDE WALL - RANGAGARA END)

Bridge Engineer
Stup Consultants Pvt. Ltd.
Nagaur 782001 (Assam)

Kumar

SERVICE ROAD EMBANKMENT FILL SHALL BE COMPLETED BEFORE STARTING OF RE WALL WORK.

CLIENT :-
NATIONAL HIGHWAYS
& INFRASTRUCTURE
DEVELOPMENT
CORPORATION LIMITED

AUTHORITY'S ENGINEER:-
STUP CONSULTANTS Pvt. Ltd.
&
AYOLEEZA CONSULTANTS Pvt. Ltd.

PROOF CHECKED CONSULTANT:-
CETEST
CE TESTING
Company Pvt. Ltd.

DESIGN CONSULTANT:-
AECOM


PROJECT:-
Four Laning of NH-37 from Rangagara
to Kaliabor Tiniali (CH. 297.000 Km to
CH 315.315 Km) in Nagaon District in
the state of Assam under SARDP-NE,
Phase A on EPC Mode.

EPC CONTRACTOR:-
SIMPLEX INFRASTRUCTURES LTD
27, SHAKESPEARE SARANI, KOLKATA-17, INDIA

PREPARED BY:-
REINFORCED EARTH INDIA PVT. LTD.
B-11, BLOCK-B1 EXTENSION (COMPOSITE NTPC BADARPUR),
MOHAN CO-OPERATIVE INDUSTRIAL ESTATE,
MATHURA ROAD, NEW DELHI-110064
Tel: +91 11 46457600-7601, F: +91 11 46457630
www.terraproindia.com

SCALE:-
1:150
DATE:-
30/11/2020
SHEET NO.:-
04/06

STRUCTURE:- FLYOVER AT CH. 314+992
TITLE:- GENERAL ARRANGEMENT OF APPROACH RAMP
(LEFT HAND SIDE WALL - RANGAGARA END)
DRG NO.:- TAlnd-E/19759/FLY/314+992/GA-02
DRAWING STATUS:- ISSUED FOR APPROVAL
REV. 00

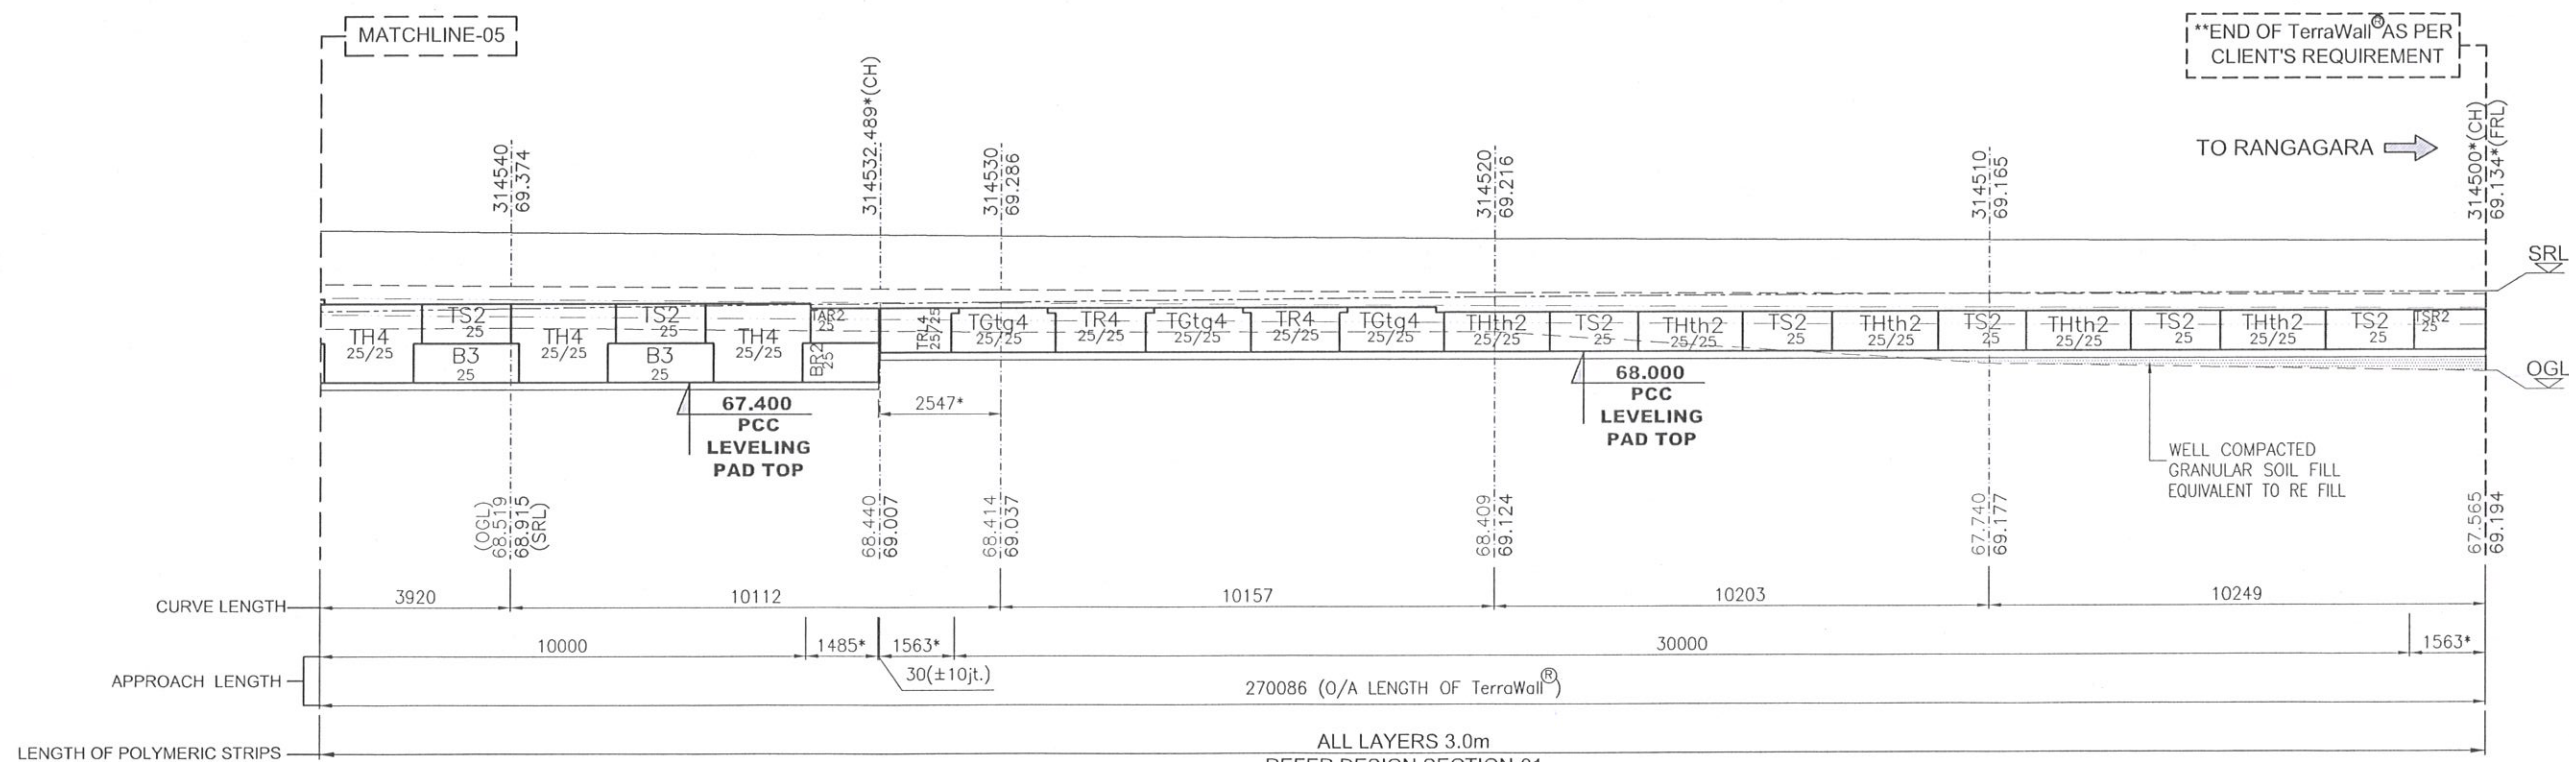

DEVELOPED APPROACH ELEVATION (PART 6)
(LEFT HAND SIDE WALL - RANGAGARA END)

Bridge Engineer
Stup Consultants Pvt. Ltd.
Nagaon, Assam

**ADEQUATE PROTECTION SHALL BE TAKEN BY THE CONTRACTOR SUCH THAT THE LAST PANEL SHALL REMAIN IN POSITION AND RENDERS UNDAMAGED.

- SERVICE ROAD EMBANKMENT FILL SHALL BE COMPLETED BEFORE STARTING OF RE WALL WORK.

CLIENT :-
NATIONAL HIGHWAYS
& INFRASTRUCTURE
DEVELOPMENT
CORPORATION LIMITED

AUTHORITY'S ENGINEER:-
STUP CONSULTANTS Pvt. Ltd.
&
AYOLEEZA CONSULTANTS Pvt. Ltd.

PROOF CHECKED CONSULTANT:-
CETEST CE TESTING
Company Pvt. Ltd.

DESIGN CONSULTANT:-
AECOM

PROJECT:-
Four Laning of NH-37 from Rangagara
to Kaliabor Tiniali (CH. 297.000 Km to
CH 315.315 Km) in Nagaon District in
the state of Assam under SARDP-NE,
Phase A on EPC Mode.

EPC CONTRACTOR:-
SIMPLEX INFRASTRUCTURES LTD
27, SHAKESPEARE SARANI, KOLKATA-17, INDIA

PREPARED BY:-
REINFORCED EARTH INDIA PVT. LTD.
B-11 BLOCK-B EXTENSION, (OPPOSITE NTPC BADARPUR),
MIDHAN CO-OPERATIVE INDUSTRIAL ESTATE,
MATHURA ROAD, NEW DELHI-110044
Tel: +91 11 46457600-7601, F: +91 11 46457630
www.terraearthindia.com

SCALE:-
1:150
DATE:-
30/11/2020
SHEET NO.:-
06/06

STRUCTURE:- FLYOVER AT CH. 314+992
TITLE:- GENERAL ARRANGEMENT OF APPROACH RAMP
(LEFT HAND SIDE WALL - RANGAGARA END)
DRG NO.:- TAInd-E/19759/FLY/314+992/GA-02
DRAWING STATUS:- ISSUED FOR APPROVAL
REV. 00

THIS DRAWING SHALL BE READ IN CONJUNCTION WITH DRG. NO. T&N-E-19759/FLY/314+992/DET-01
FOR PANEL DETAIL REFER PANEL REINFORCEMENT DRAWINGS.
ANY UNSUITABLE SOIL BENEATH THE RAMP PORTION SHALL BE REMOVED AND REPLACED WITH
SELECTED BACK FILL.

*THESE DIMENSIONS, CHAINAGES & LEVELS SHALL BE VERIFIED AT THE SITE WELL BEFORE COMMENCEMENT OF WORK AND ANY VARIATION (IF FOUND) SHALL BE BROUGHT TO THE NOTICE OF ENGINEER-IN-CHARGE & THIS OFFICE.

ALL SMALL CUT PIECES OF SOIL REINFORCING ELEMENT WHICH CONTRIBUTES TO WASTAGE SHALL SUITABLY BE PLACED IN DIFFERENT LAYERS EITHER IN REINFORCED OR IN RETAINED ZONE. NONE OF THE PIECES SHALL BE DISPOSED OR LEFT IN A MANNER THAT MAY LEAD TO LAND CONTAMINATION AND SOLID WASTE GENERATION.



CAUTIONS :-

MOVEMENT OF HEAVY MACHINERIES OR COMPACTION PLANTS (MASS >1 MT) WITH IN 1.5 M DISTANCE FROM PANELS COULD LEAD TO MISALIGNMENT/STRUCTURAL DAMAGE OF THE WALL FACING AND OVERSTRESSING OF THE REINFORCEMENT LAYERS.

- SERVICE ROAD EMBANKMENT FILL SHALL BE COMPLETED BEFORE STARTING OF RE WALL WORK.

A diagram of a connector label with the following callouts:

- PANEL TYPE
- A4
- NUMBER OF CONNECTOR
- 50/50
- POLYMERIC STRIPS (TOP)
- POLYMERIC STRIPS (BOTTOM)

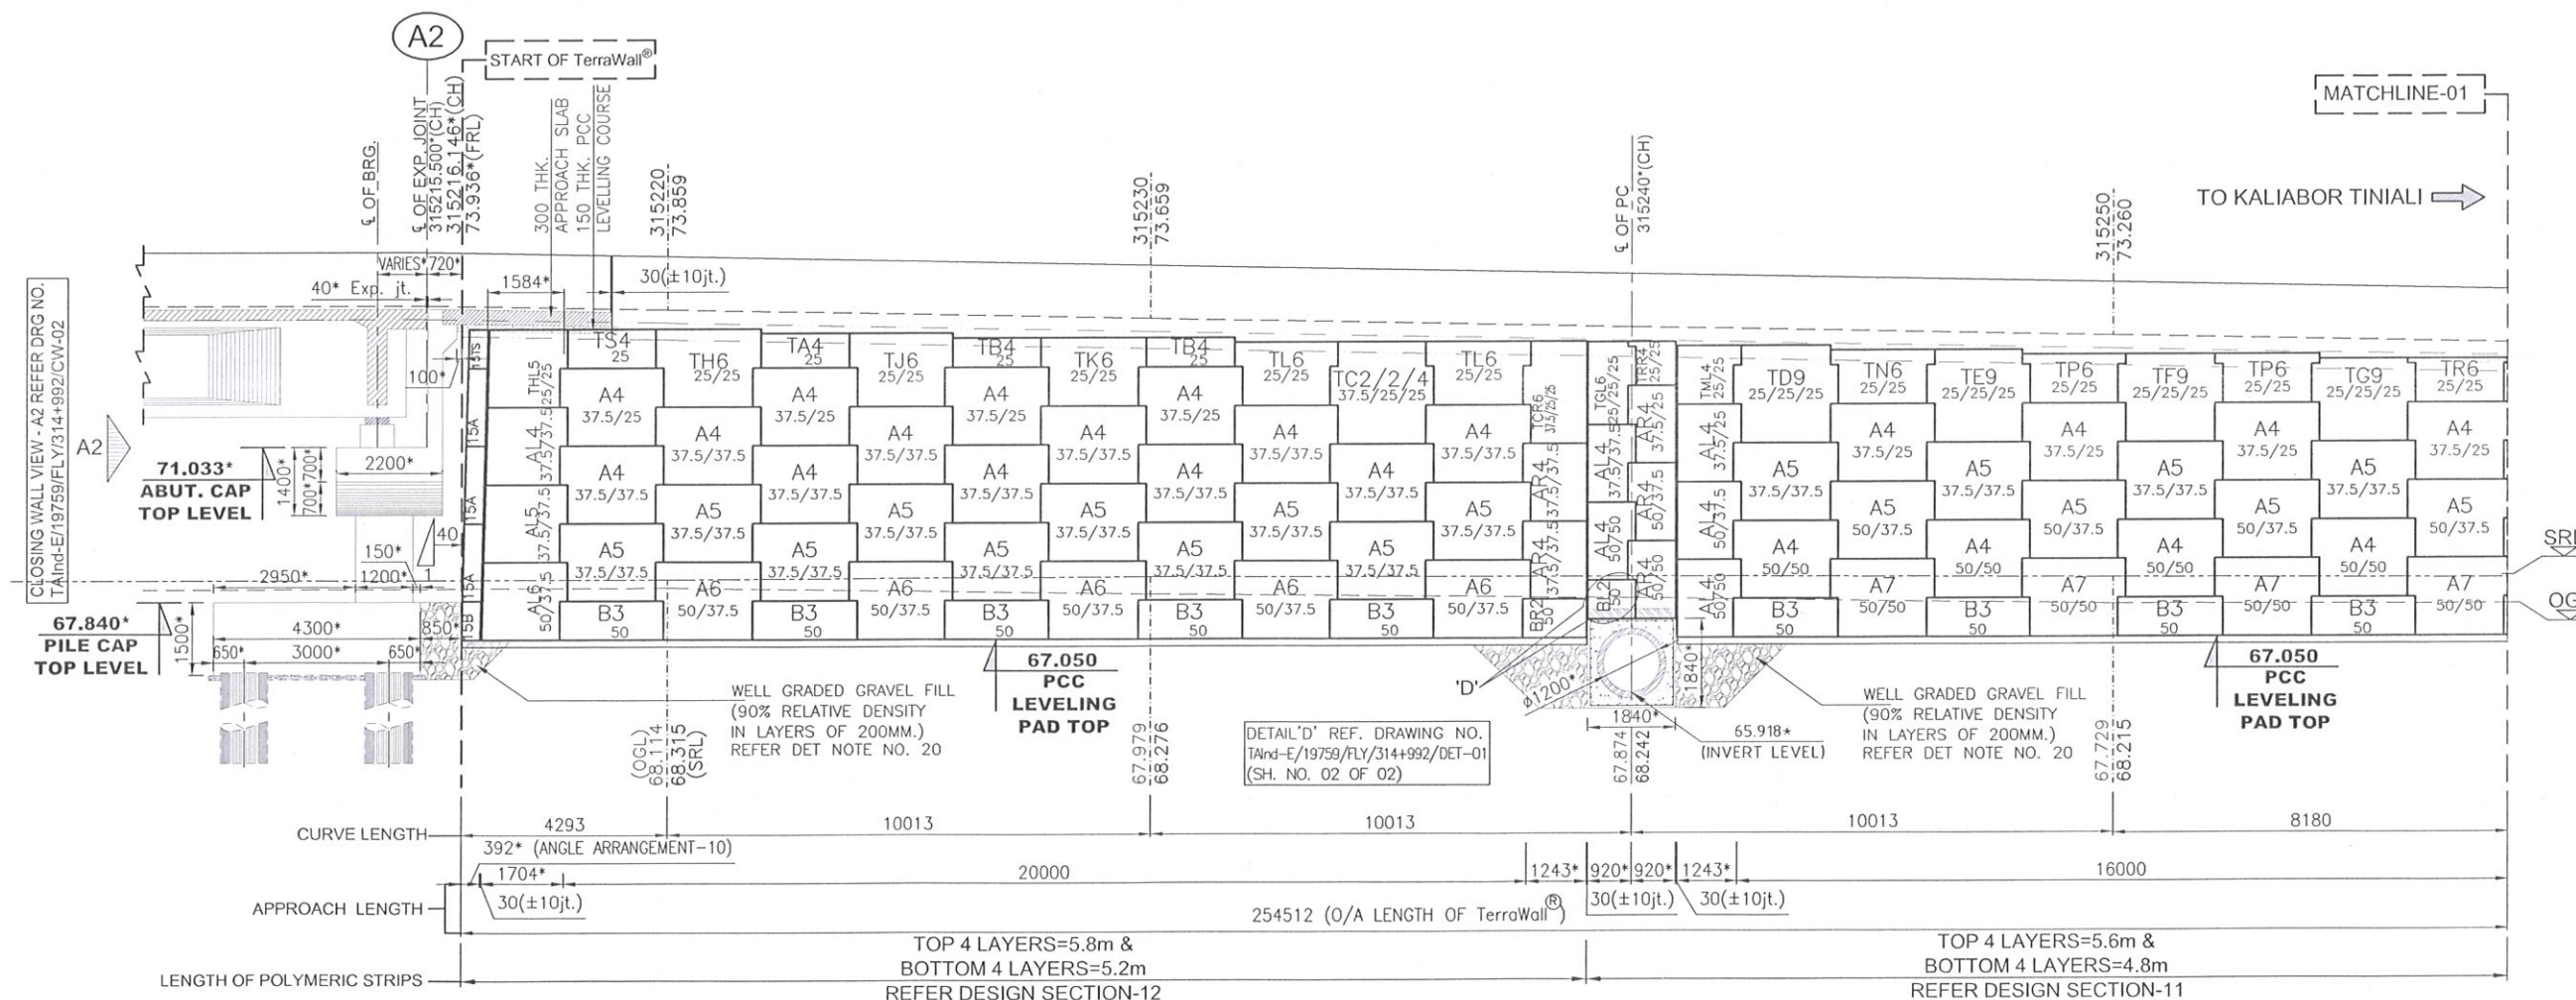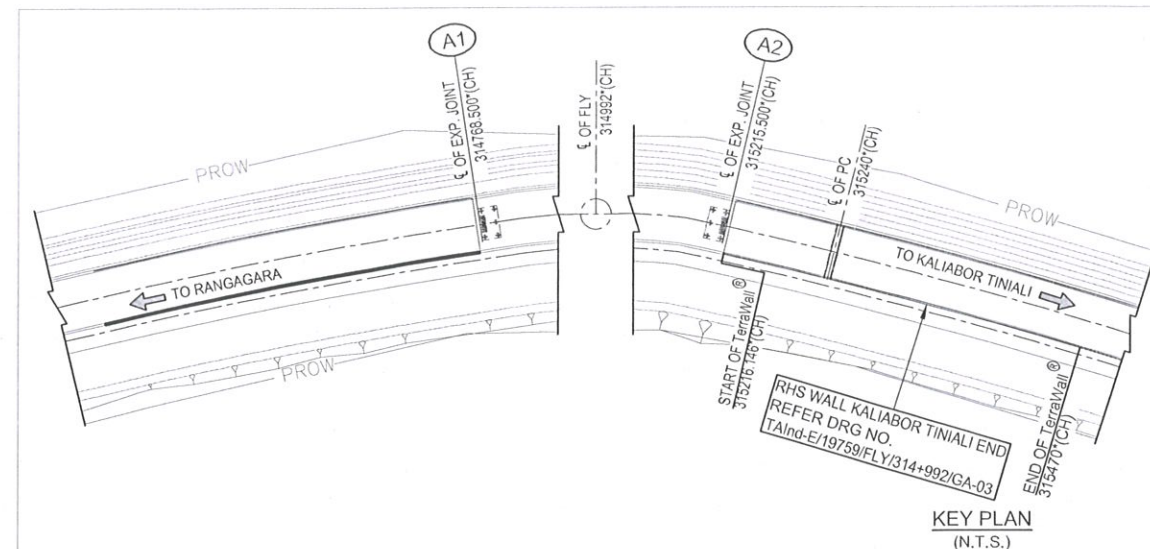


DEVELOPED APPROACH ELEVATION (PART 1)
(RIGHT HAND SIDE WALL - KALIABOR TINIALI END)

Bridge Engineer,
Stup Consultants
Nagaur-831071
Rajasthan (India)

82
Gurgaon

Kunal

 NATIONAL HIGHWAYS & INFRASTRUCTURE DEVELOPMENT CORPORATION LIMITED	AUTHORITY'S ENGINEER:- STUP CONSULTANTS Pvt. Ltd & AYOLEEZA CONSULTANTS Pvt. Ltd		PROOF CHECKED CONSULTANT:-  CE TESTING Company Pvt. Ltd		DESIGN CONSULTANT:- 		PROJECT:- Four Laning of NH-37 from Rangagara to Kaliabor Tinali (CH. 297.000 Km to CH 315.315 Km) in Nagaon District in the state of Assam under SARDP-NE, Phase A on EPC Mode.		EPC CONTRACTOR:-  SIMPLEX INFRASTRUCTURES LTD 27, SHAKESPEARE SARANI, KOLKATA-17, INDIA		CONNECTED WITH THE PROJECT:- PREPARED BY:-  REINFORCED EARTH INDIA PVT. LTD. B-14, BLOCK-11 EXTENSION, (OPPOSITE NITC BACHAPUR), MOHAN CO-OPERATIVE INDUSTRIAL ESTATE, MATURDA ROAD, NEW DELHI-110044 E-MAIL:- info@reindia.com TEL:- +91 11 68457600 FAX:- +91 11 68457630 Website: www.reindia.com		SCALE:- 1:150 TITLE:-GENERAL ARRANGEMENT OF APPROACH RAMP (RIGHT HAND SIDE WALL - KALIABOR TINALI END)	
	AUTHORISED SIGNATORY	DATE	AUTHORISED SIGNATORY	DATE	DESIGN DIRECTOR	DATE	DRWN -		CHECKED BY	APPROVED BY	SHEET NO.:- 01/06	DRG NO.:- T/And-E/19759/FLY/314+992/GA-03	REV. 00	

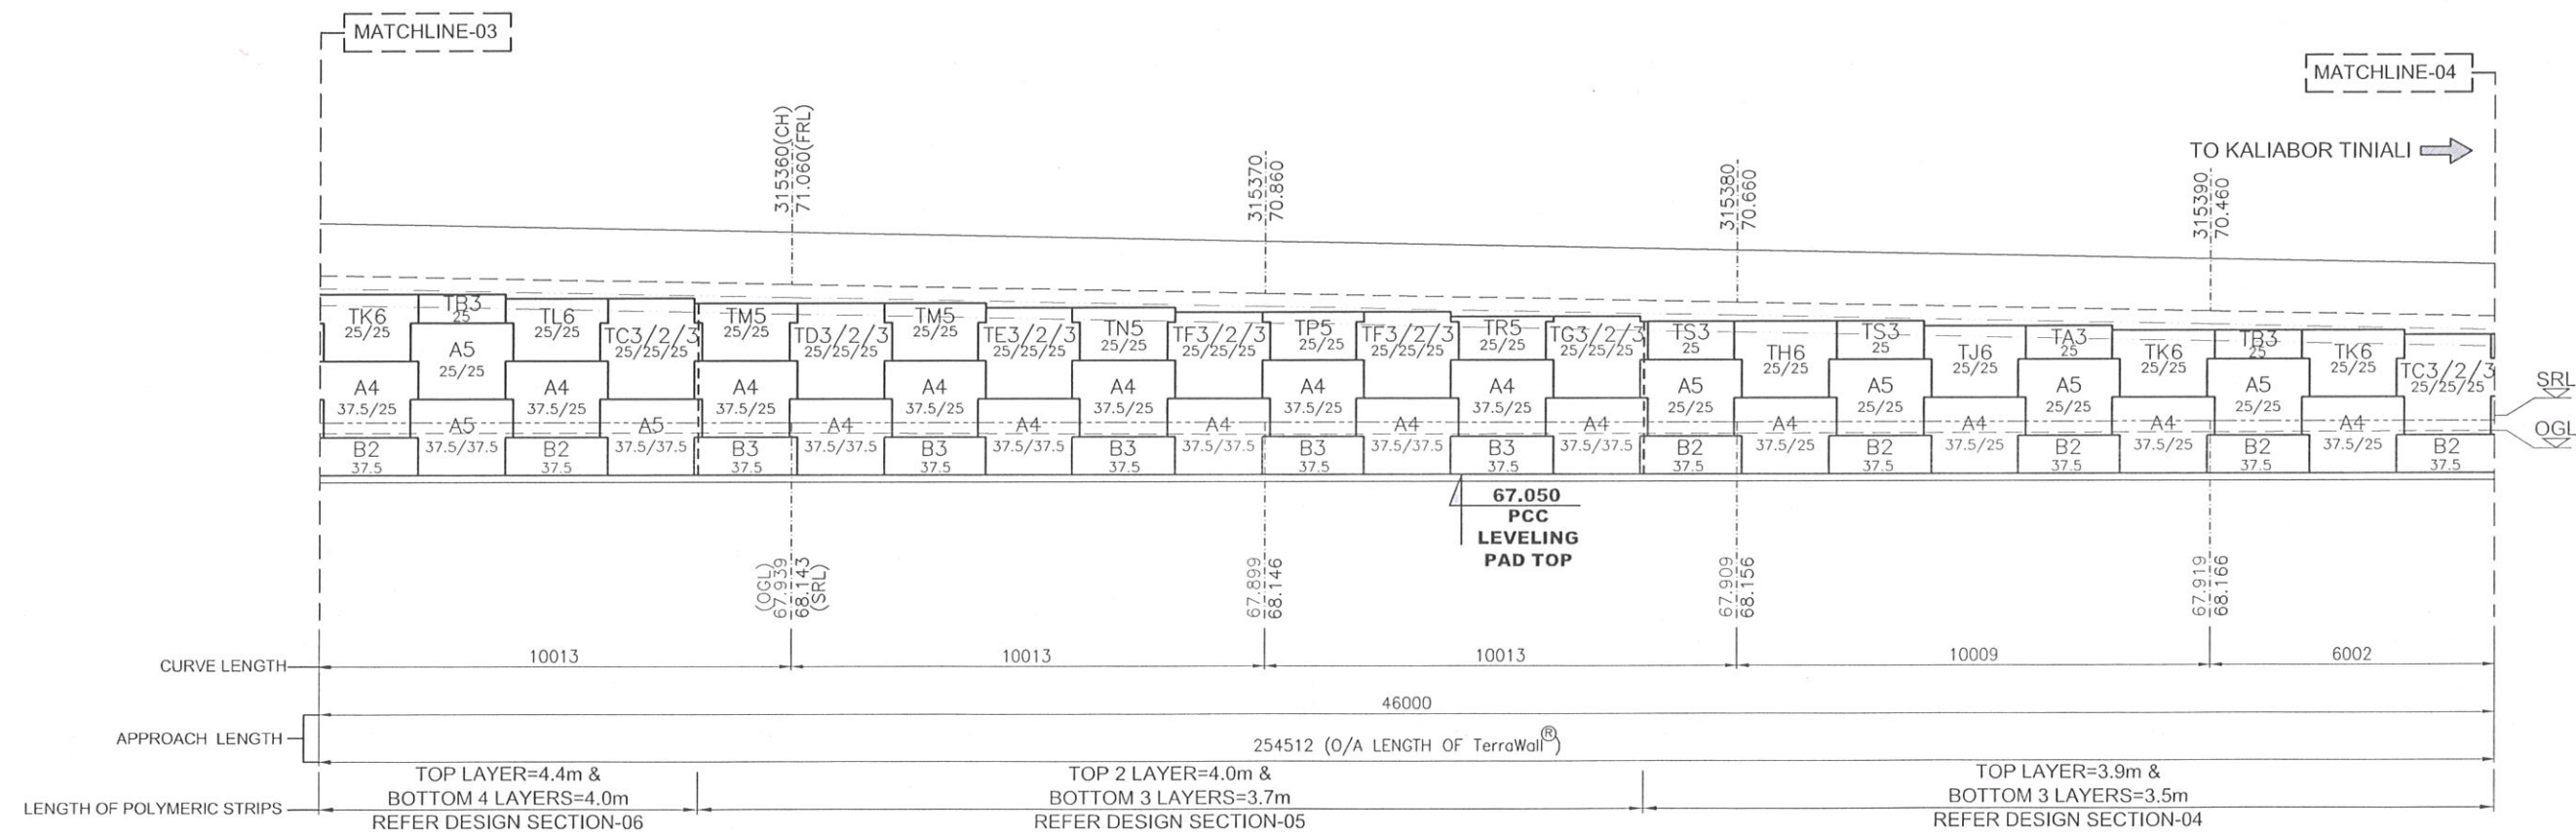

DEVELOPED APPROACH ELEVATION (PART 4)
(RIGHT HAND SIDE WALL - KALIABOR TINIALI END)

Bridge Engineer
Stup Consultants Pvt. Ltd.
Nagaon-762001 (Assam)



Kunal

— SERVICE ROAD EMBANKMENT FILL SHALL BE COMPLETED BEFORE STARTING OF RE WALL WORK.

CLIENT :-
NATIONAL HIGHWAYS
& INFRASTRUCTURE
DEVELOPMENT
CORPORATION LIMITED

AUTHORITY'S ENGINEER:-
STUP CONSULTANTS Pvt. Ltd.
&
AYOLEEZA CONSULTANTS Pvt. Ltd.

PROOF CHECKED CONSULTANT:-
CETEST CE TESTING
Company Pvt. Ltd.

DESIGN CONSULTANT:-
AECOM


PROJECT:-
Four Laning of NH-37 from Rangagara
to Kaliabor Tiniali (CH. 297.000 Km to
CH 315.315 Km) in Nagaon District in
the state of Assam under SARDP-NE,
Phase A on EPC Mode.

EPC CONTRACTOR:-
SIMPLEX INFRASTRUCTURES LTD
27, SHAKESPEARE SARANI, KOLKATA-17, INDIA

PREPARED BY:-
REINFORCED EARTH INDIA PVT. LTD.
B-11, BLOCK-B, EXTENSION, (OPPOSITE NTRC BADARPUR),
MOHAN CO-OPERATIVE INDUSTRIAL ESTATE,
MATHURA ROAD, NEW DELHI-110044
Tel: +91 11 46457600-7601, F: +91 11 46457630
www.terramm.com

SCALE:-
1:150
DATE:-
30/11/2020
SHEET NO.:-
04/06

STRUCTURE:- FLYOVER AT CH. 314+992
TITLE:- GENERAL ARRANGEMENT OF APPROACH RAMP
(RIGHT HAND SIDE WALL - KALIABOR TINIALI END)
DRG NO.:- TAInd-E/19759/FLY/314+992/GA-03
DRAWING STATUS:- ISSUED FOR APPROVAL
REV. 00


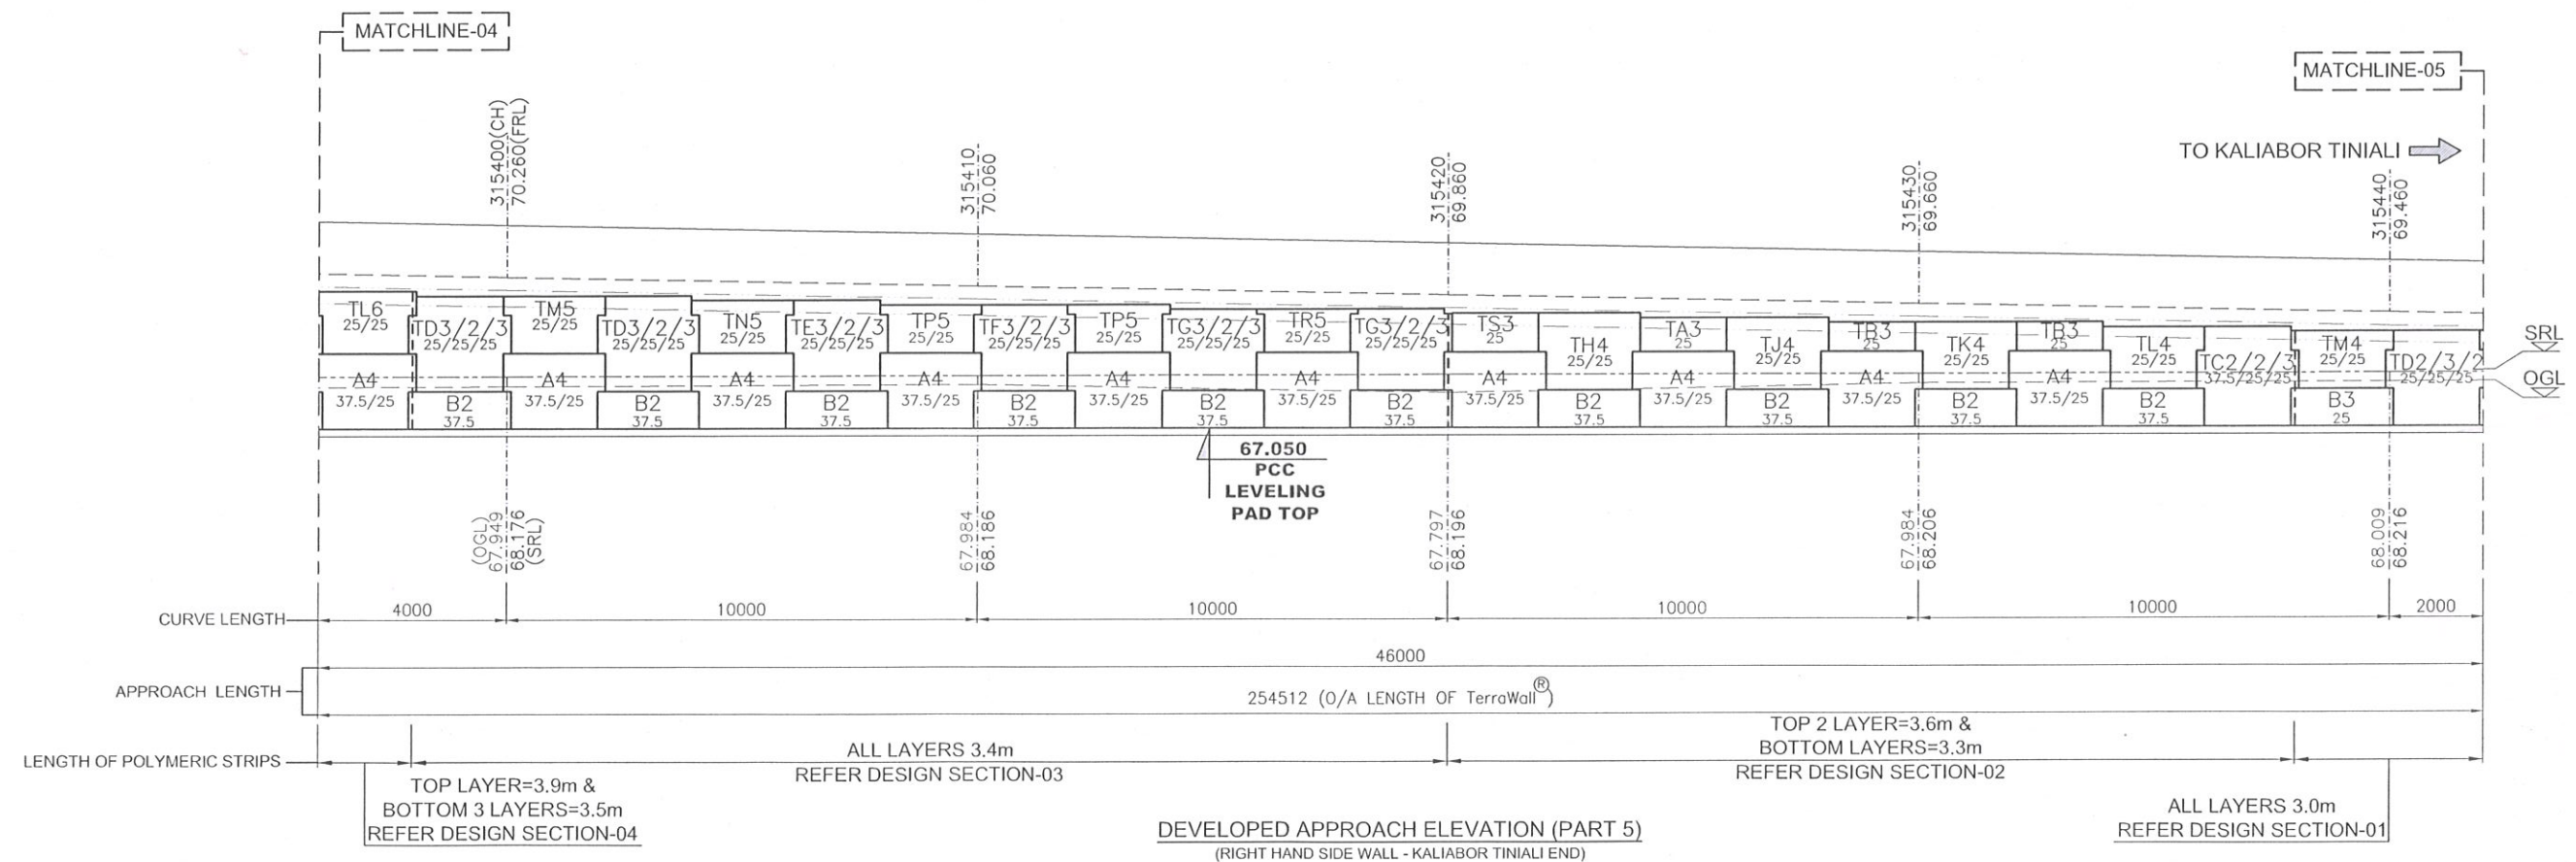



Bridge Engineer
Stup Construction
Nagaon-782006 (Assam)



Kunal

— SERVICE ROAD EMBANKMENT FILL SHALL BE COMPLETED BEFORE STARTING OF RE WALL WORK.

   NATIONAL HIGHWAYS & INFRASTRUCTURE DEVELOPMENT CORPORATION LIMITED  AUTHORITY'S ENGINEER- STUP CONSULTANTS Pvt. Ltd & AYOLEEZA CONSULTANTS Pvt. Ltd  PROOF CHECKED CONSULTANT:- CE TESTING Company Pvt. Ltd  DESIGN CONSULTANT:- PROJECT:- Four Laning of NH-37 from Rangagara to Kaliabor Tiniali (CH. 297.000 Km to CH 315.315 Km) in Nagaon District in the state of Assam under SARDP-NE, Phase A on EPC Mode.  EPC CONTRACTOR:- SIMPLEX INFRASTRUCTURES LTD 27, SHAKESPEARE SARANI, KOLKATA-17, INDIA  PREPARED BY:- REINFORCED EARTH INDIA PVT. LTD. B-11, BLOCK-B1 EXTENSION, (OPPOSITE NTPC BADARPUR), MOHAN CO-OPERATIVE INDUSTRIAL ESTATE, MATHURA ROAD, NEW DELHI-110044 Tel +91 11 46457600/7601 P. +91 11 46457630 www.reinforcedearth.com SCALE:- 1:150 DATE:- 30/11/2020 SHEET NO.:- 05/06 Rev. Date Description on Revisions Revisions STRUCTURE:- FLYOVER AT CH. 314+992 TITLE:- GENERAL ARRANGEMENT OF APPROACH RAMP (RIGHT HAND SIDE WALL - KALIABOR TINIALI END) DRG NO.:- TAlnd-E/19759/FLY/314+992/GA-03 REV. DRAWING STATUS:- ISSUED FOR APPROVAL 00																									
CLIENT :-		AUTHORITY'S ENGINEER- STUP CONSULTANTS Pvt. Ltd & AYOLEEZA CONSULTANTS Pvt. Ltd		PROOF CHECKED CONSULTANT:- CE TESTING Company Pvt. Ltd		DESIGN CONSULTANT:- 		PROJECT:- Four Laning of NH-37 from Rangagara to Kaliabor Tiniali (CH. 297.000 Km to CH 315.315 Km) in Nagaon District in the state of Assam under SARDP-NE, Phase A on EPC Mode.		EPC CONTRACTOR:-  SIMPLEX INFRASTRUCTURES LTD 27, SHAKESPEARE SARANI, KOLKATA-17, INDIA		PREPARED BY:-  REINFORCED EARTH INDIA PVT. LTD. B-11, BLOCK-B1 EXTENSION, (OPPOSITE NTPC BADARPUR), MOHAN CO-OPERATIVE INDUSTRIAL ESTATE, MATHURA ROAD, NEW DELHI-110044 Tel +91 11 46457600/7601 P. +91 11 46457630 www.reinforcedearth.com		SCALE:- 1:150		DATE:- 30/11/2020		SHEET NO.:- 05/06		Rev.		Date		Description on Revisions	
		AUTHORISED SIGNATORY		AUTHORISED SIGNATORY		DESIGN DIRECTOR						SG DRAWN		SDG CHECKED BY		KS APPROVED BY		AA				Revisions			
		DATE		DATE		DATE																STRUCTURE:- FLYOVER AT CH. 314+992			
																						TITLE:- GENERAL ARRANGEMENT OF APPROACH RAMP (RIGHT HAND SIDE WALL - KALIABOR TINIALI END)			
																						DRG NO.:- TAlnd-E/19759/FLY/314+992/GA-03			
																						REV.			
																						DRAWING STATUS:- ISSUED FOR APPROVAL		00	

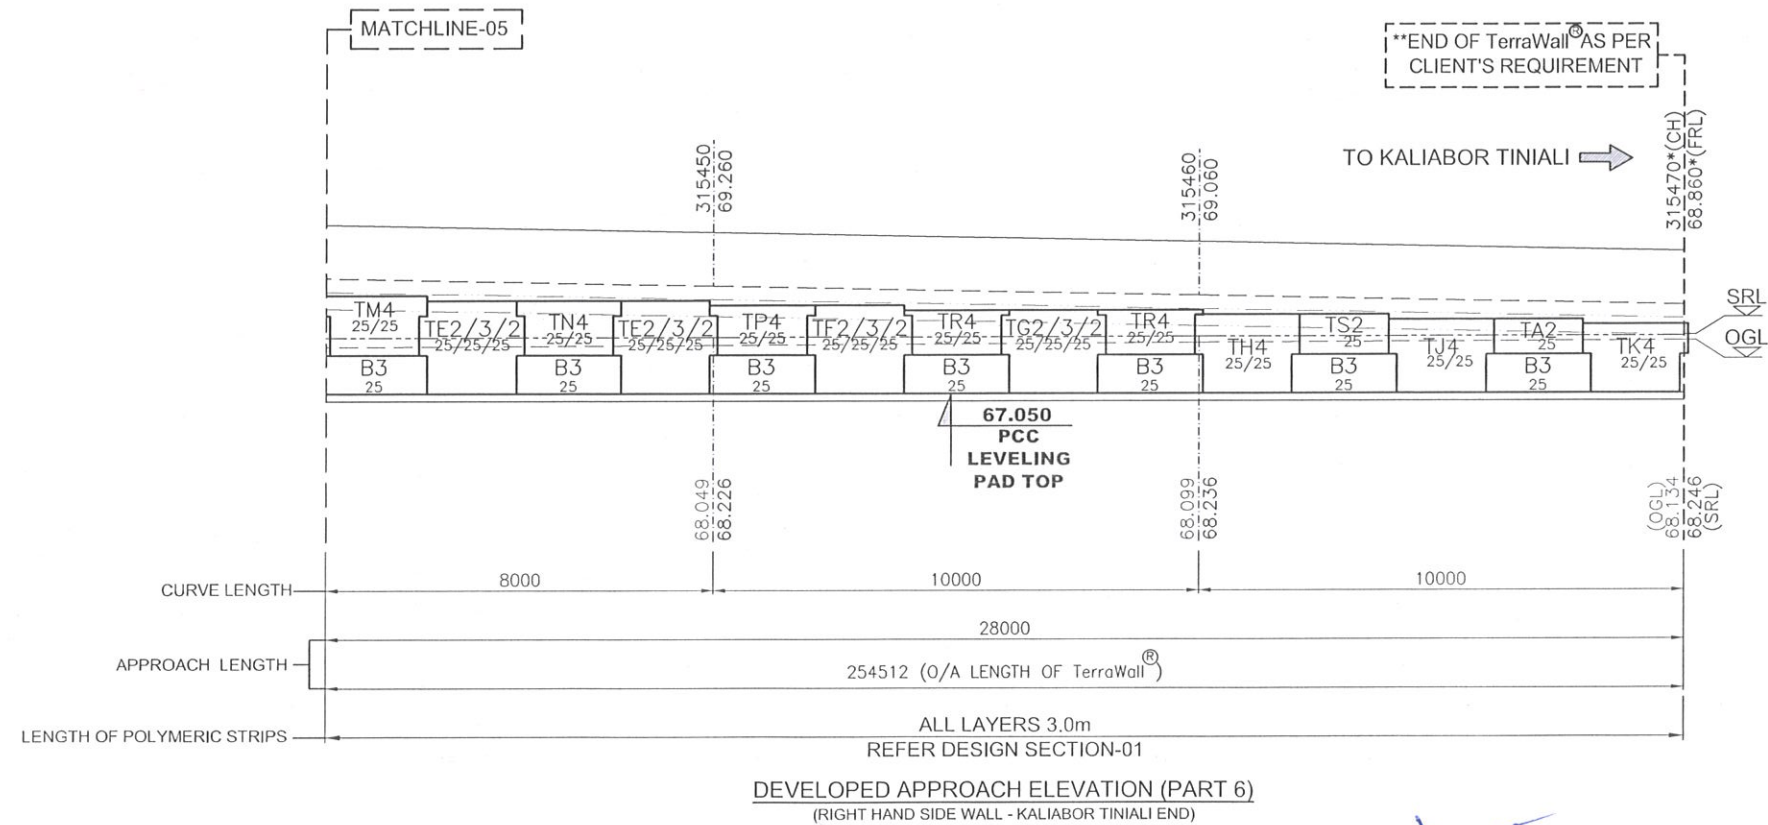

Bridge Engineer
Stup Consultants Pvt. Ltd.
Nagaon-782101 (Assam)



**ADEQUATE PROTECTION SHALL BE TAKEN BY THE CONTRACTOR SUCH THAT THE LAST PANEL SHALL REMAIN IN POSITION AND REMAINS UNDAMAGED.

- SERVICE ROAD EMBANKMENT FILL SHALL BE COMPLETED BEFORE STARTING OF RE WALL WORK.

 NATIONAL HIGHWAYS & INFRASTRUCTURE DEVELOPMENT CORPORATION LIMITED										 AUTHORITY'S ENGINEER- STUP CONSULTANTS Pvt. Ltd & AYOLEEZA CONSULTANTS PVT. LTD		 PROOF CHECKED CONSULTANT:- CE TESTING Company Pvt. Ltd		 DESIGN CONSULTANT:-		PROJECT:- Four Laning of NH-37 from Rangagara to Kaliabor Tiniali (CH. 297.000 Km to CH 315.315 Km) in Nagaon District in the state of Assam under SARDP-NE, Phase A on EPC Mode.		 EPC CONTRACTOR:- SIMPLEX INFRASTRUCTURES LTD 27, SHAKESPEARE SARANI, KOLKATA-17, INDIA		THIS DRAWING CONTAINS INFORMATION PROPRIETARY AND CONFIDENTIAL TO M/S REINFORCED EARTH INDIA PVT. LTD. POSSESSION OF THIS DRAWING NEITHER AUTHORIZE USE OF THE INFORMATION CONTAINED THEREIN NOR COPYING OF THE DRAWING IN WHOLE OR IN PART, NOR TRANSMISSION OF THE DRAWING OR OF THE INFORMATION CONTAINED THEREIN TO PERSONS NOT CONNECTED WITH THE PROJECT. Rev. Date Description on Revisions Revisions PREPARED BY:-  REINFORCED EARTH INDIA PVT. LTD. E-11, BLOCK-B1 EXTENSION, (OPPOSITE NTPC BADARPURI), MOHAN CO-OPERATIVE INDUSTRIAL ESTATE, MATHERIA ROAD, NEW DELHI-110044 Tel: +91 11 45457600-7601, F: +91 11 45457630 www.reinforcedearthindia.com SCALE:- 1:150 DATE:- 30/11/2020 STRUCTURE:- FLYOVER AT CH. 314+992 TITLE:- GENERAL ARRANGEMENT OF APPROACH RAMP (RIGHT HAND SIDE WALL - KALIABOR TINIALI END) SG INITIAL SDG CHECKED BY KS APPROVED BY AA SHEET NO.:- 06/06 DRG NO.:- TAInd-E/19759/FLY/314+992/GA-03 DRAWING STATUS:- ISSUED FOR APPROVAL REV.									
---	--	--	--	--	--	--	--	--	--	--	--	---	--	--	--	--	--	---	--	--	--	--	--	--	--	--	--	--	--

NOTE :-
-THIS DRAWING SHALL BE READ IN CONJUNCTION WITH DRG. NO. TAlnd-E/19759/FLY/314+992/DET-01
-FOR PANEL DETAIL REFER PANEL REINFORCEMENT DRAWINGS.
-ANY UNSUITABLE SOIL BENEATH THE RAMP PORTION SHALL BE REMOVED AND REPLACED WITH SELECTED BACK FILL.


*THESE DIMENSIONS, CHAINAGES & LEVELS SHALL BE VERIFIED AT THE SITE WELL BEFORE COMMENCEMENT OF WORK AND ANY VARIATION (IF FOUND) SHALL BE BROUGHT TO THE NOTICE OF ENGINEER-IN-CHARGE & THIS OFFICE.

LET'S SAVE THE ALL SMALL CUT PIECES OF SOIL REINFORCING ELEMENT WHICH CONTRIBUTES TO WASTAGE SHALL SUITABLY BE PLACED IN DIFFERENT LAYERS EITHER IN REINFORCED OR IN RETAINED ZONE. NONE OF THE PIECES SHALL BE DISPOSED OR LEFT IN A MANNER THAT MAY LEAD TO LAND CONTAMINATION AND SOLID WASTE GENERATION.


CAUTIONS :-
MOVEMENT OF HEAVY MACHINERIES OR COMPACTION PLANTS (MASS >1 MT) WITH IN 1.5 M DISTANCE FROM PANELS COULD LEAD TO MISALIGNMENT/STRUCTURAL DAMAGE OF THE WALL FACING AND OVERSTRESSING OF THE REINFORCEMENT LAYERS.


- SERVICE ROAD EMBANKMENT FILL SHALL BE COMPLETED BEFORE STARTING OF RE WALL WORK.

LEGEND:
PANEL TYPE
A4
50/50
NUMBER OF CONNECTOR
POLYMERIC STRIPS (TOP)
POLYMERIC STRIPS (BOTTOM)

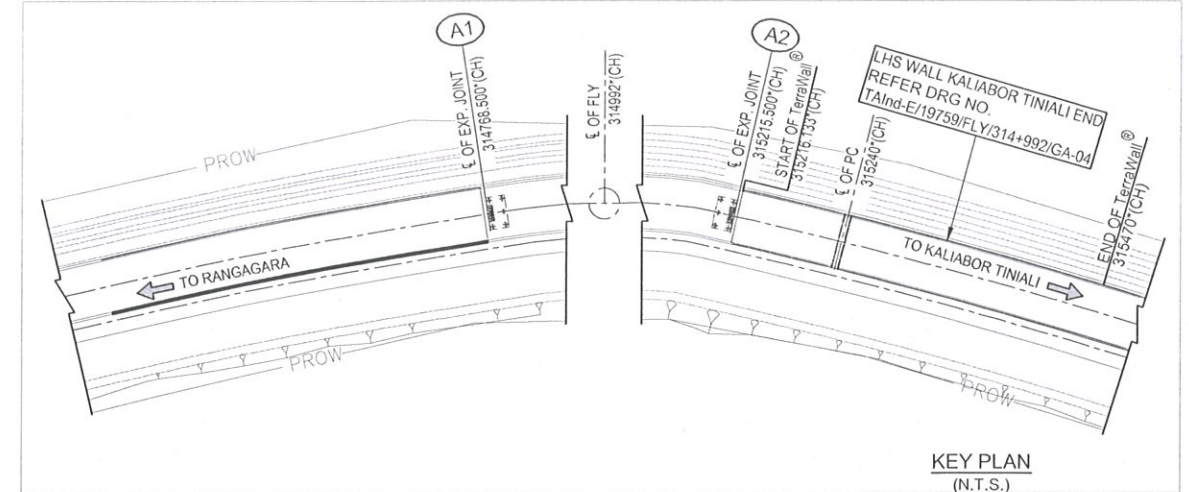

KEY PLAN
(N.T.S.)

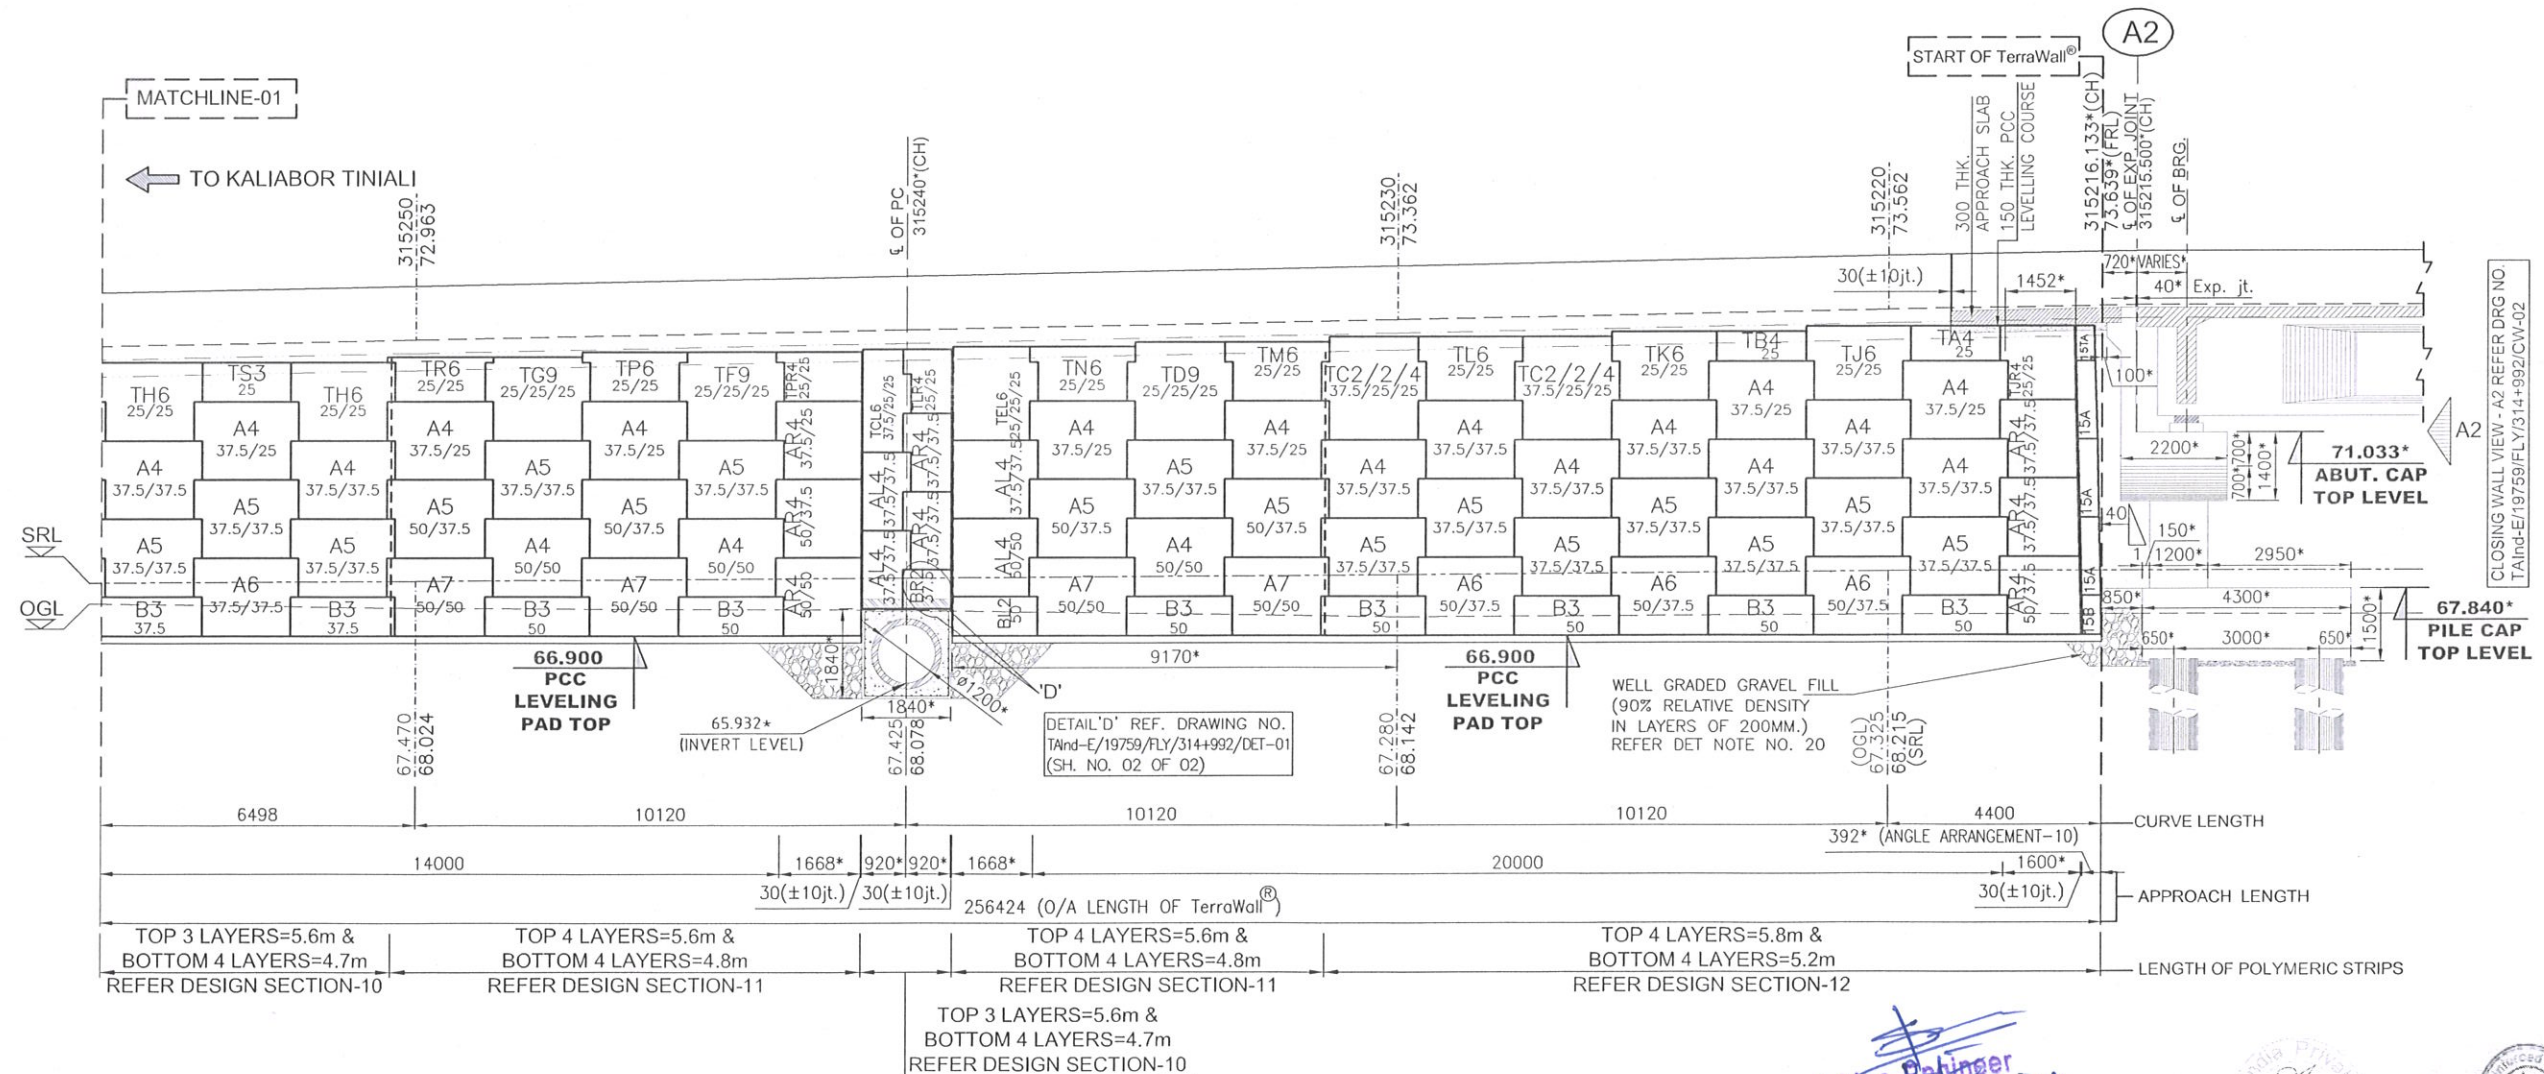

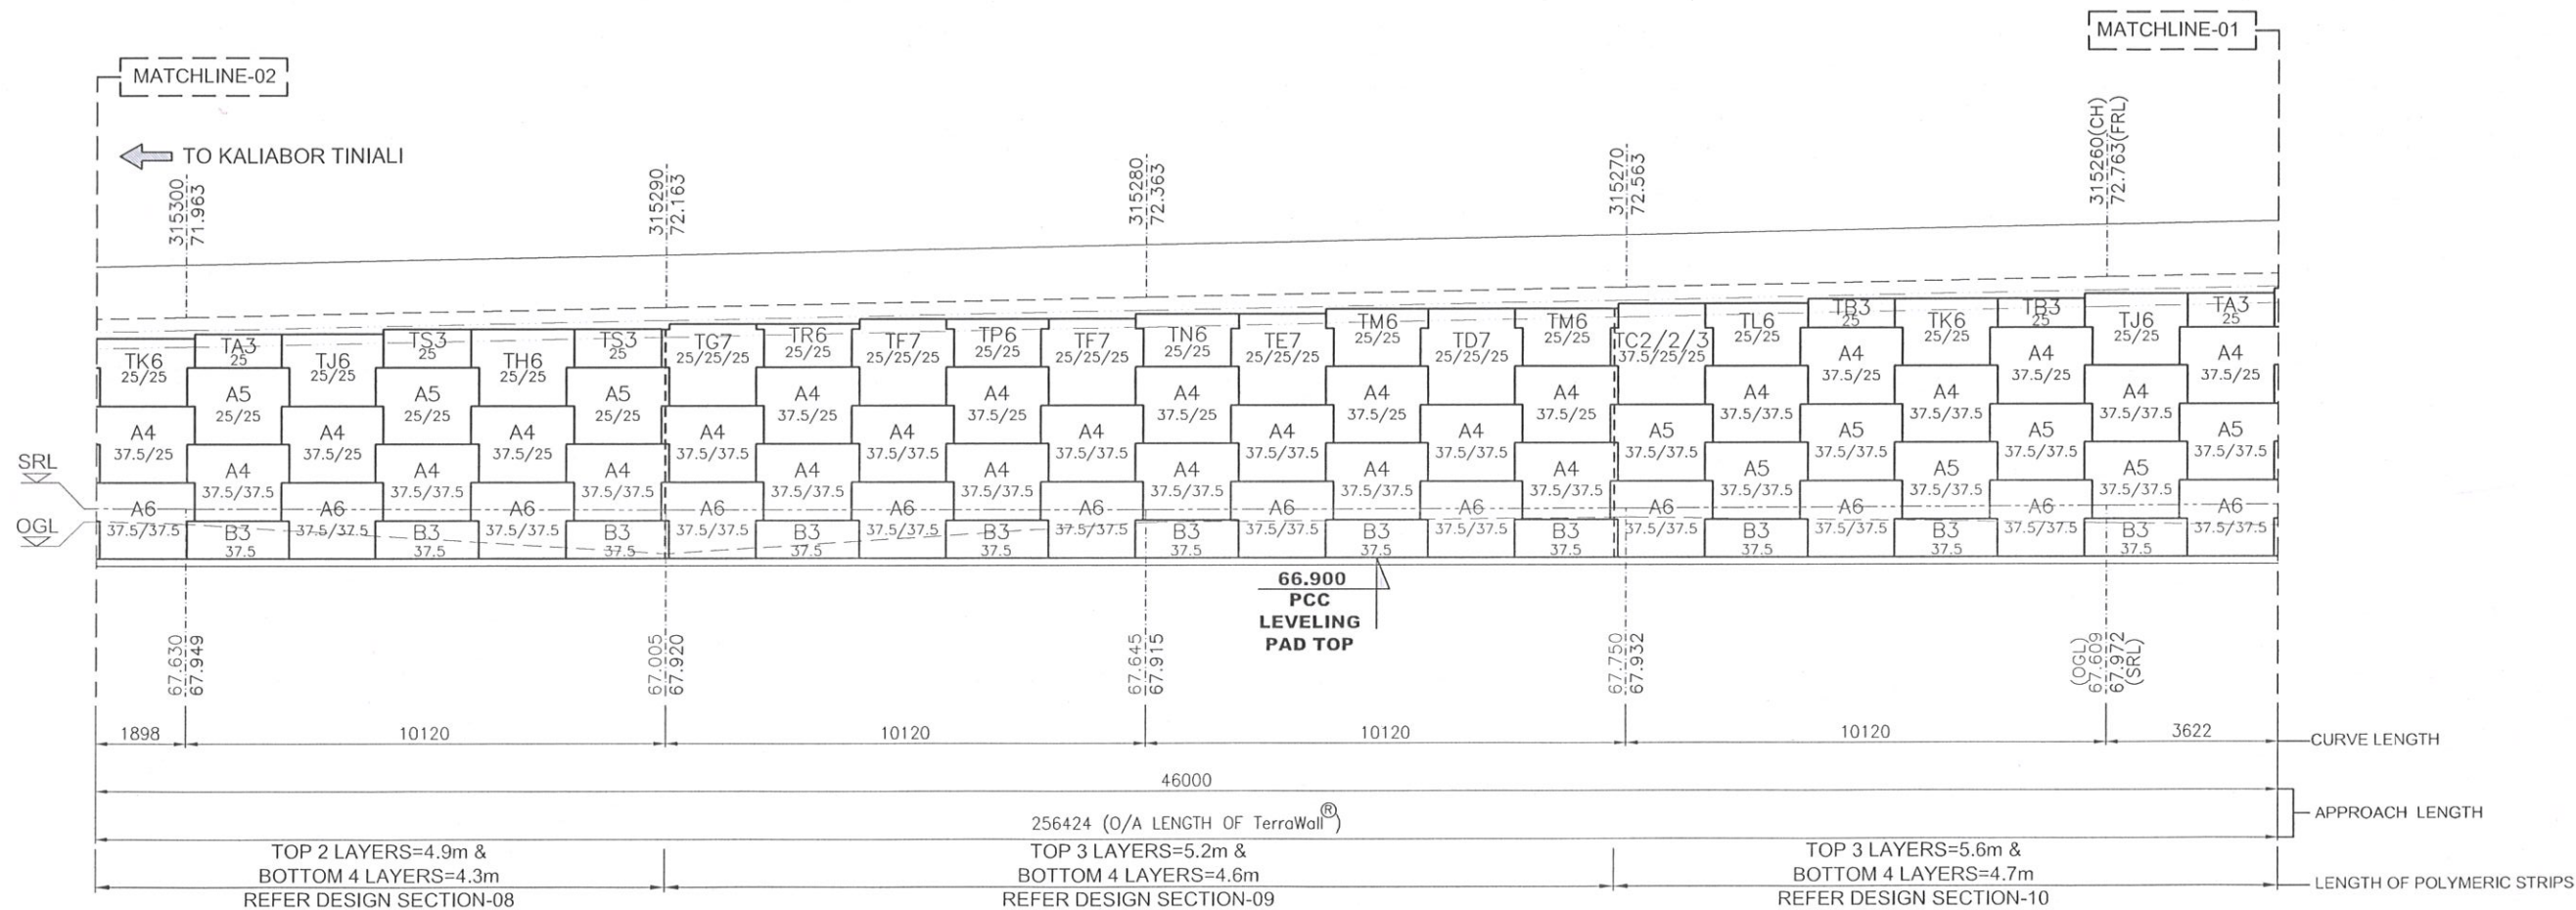

DEVELOPED APPROACH ELEVATION (PART 2)
(LEFT HAND SIDE WALL - KALIABOR TINIALI END)

Bridge Engineer
Stup Consultants Pvt. Ltd.
Nagaon-782001 (Assam)



K. K. K.

SERVICE ROAD EMBANKMENT FILL SHALL BE COMPLETED BEFORE STARTING OF RE WALL WORK.

CLIENT :-
NATIONAL HIGHWAYS & INFRASTRUCTURE DEVELOPMENT CORPORATION LIMITED

AUTHORITY'S ENGINEER:-
STUP CONSULTANTS Pvt. Ltd.
&
AYOLEEZA CONSULTANTS Pvt. Ltd.

PROOF CHECKED CONSULTANT:-
CETEST
CE TESTING Company Pvt. Ltd.

DESIGN CONSULTANT:-
AECOM

PROJECT:-
Four Lining of NH-37 from Rangagara to Kaliabor Tiniali (CH. 297.000 Km to CH 315.315 Km) in Nagaon District in the state of Assam under SARDP-NE, Phase A on EPC Mode.

EPC CONTRACTOR:-
SIMPLEX INFRASTRUCTURES LTD
27, SHAKESPEARE SARANI, KOLKATA-71, INDIA

PREPARED BY:-
REINFORCED EARTH INDIA PVT. LTD.
E-11, BLOCK-B1 EXTENSION, (OPPOSITE NTPC BADARPUR),
MOHAN CO-OPERATIVE INDUSTRIAL ESTATE,
MATHURA ROAD, NEW DELHI-110044
Tel: +91 11 45457600-7501, F: +91 11 45457630
www.reinforcedearthindia.com

SCALE:-
1:150
DATE:-
30/11/2020
SHEET NO.:-
02/06

Rev.	Date	Description on Revisions
Revisions		
1		STRUCTURE:- FLYOVER AT CH. 314+992
2		TITLE:- GENERAL ARRANGEMENT OF APPROACH RAMP (LEFT HAND SIDE WALL - KOHIMA END)
3		DRG NO.:- TAInd-E/19759/FLY/314+992/GA-04
4		DRAWING STATUS:- ISSUED FOR APPROVAL
5		REV. 00