

Ref: AGICL/A.E/PKG-05/2024/322

Date- 12/06/2024

To,
The Authorized Signatory/ Project Manager
M/S KAMAC Engineers Pvt. Ltd.
F0201, City Centre Office Block,
Uttrayon Matigara, Siliguri,
Dist: Darjeeling, West Bengal.
PIN: 734010
E-Mail- kamacengineers.ledobypass@gmail.com

SUB: Strengthening/Improvement to 2- Lane with Paved Shoulder from KM 27+150 (Golai Gaon) to KM 47+628 (Ledo) on existing Dibrugarh to Ledo section with proposed Digboi Bypass (Green Field and Brown Field) (2-Lane+PS) of NH-315 (Old NH-38) in Tinsukia District in the State of Assam on EPC mode. **(Pkg. 5):**
Reg._ Approval of Box Culverts .

- Ref: i) Our letter No. AGICL/AE/PKG-05/2024/219, Dated. 01/05/2024.
ii) Your letter No. KEPL/NHIDCL/D-L/2024/064, Dated. 08/04/2024.
iii) Our letter No. AGICL/AE/PKG-05/2024/116, Dated. 20/03/2024.
iv) Your letter No. KEPL/NHIDCL/D-L/2024/034, Dated. 13/03/2024.

Dear Sir,

The EPC Contractor has re-submitted with compliance the Design & Drawing of Box culvert vide letter dated 08-04-2024 for review and Approval at Ch . 46+009. Ch. 47+ 298 and 47+ 487.


The same has been reviewed & found in order. The EPC contractor has advised to submit 3 sets of Drawing for GFC.

This is for your kind information and further action.

Thanking you and assuring our best services at all times

With Regards


For, Almondz Global Infra Consultant Limited In JV with Ayoleeza Consultant Private Limited.

 

Pramod Kumar
Team Leader
(Authority Engineer)

Copy to:

- i) GM. (P) PMU, Dibrugarh (Assam) for kind information please.
ii) The Almondz Global infra consultant Ltd, HO, for kind information.

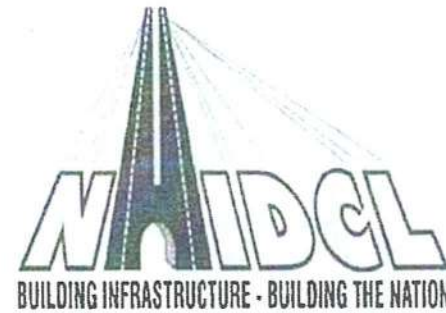

NATIONAL HIGHWAYS & INFRASTRUCTURE
DEVELOPMENT CORPORATION LTD.

WIDENING/IMPROVEMENT TO 2-LANE LANE WITH PAVED SHOULDER FROM KM 27+150
(GOLAI GOAN) TO KM 47+682 (LEDO) ON DIBRUGARH TO LEDO SECTION WITH PROPOSED
MARGHERITA & LEDO BYPASS (BROWNFIELD AND GREEN FIELD) (2-LANE+PS) OF NH-38 IN
TINSUKIA DISTRICT IN THE STATE OF ASSAM ON EPC MODE.(PACKAGE-5)

STRUCTURE DRAWING
BOX CULVERT

CLIENT:



NATIONAL HIGHWAYS &
INFRASTRUCTURE DEVELOPMENT
CORPORATION LTD.


DESIGN CONSULTANT:



A.V. CONSTRUCTION
1ST FLOOR, WZ-1240, PALAM EXTENSION,
BOSCO ASHRAM WALI GALI, NEW DELHI 110045



**WINST INFRA SOLUTION
PVT. LTD.**
OFFICE: F-6, ISHAAN CORPORATE TOWER, PLOT NO-C-23, SECTOR-13,
VASUNDHRA, GHAZIABAD, U.P-201012

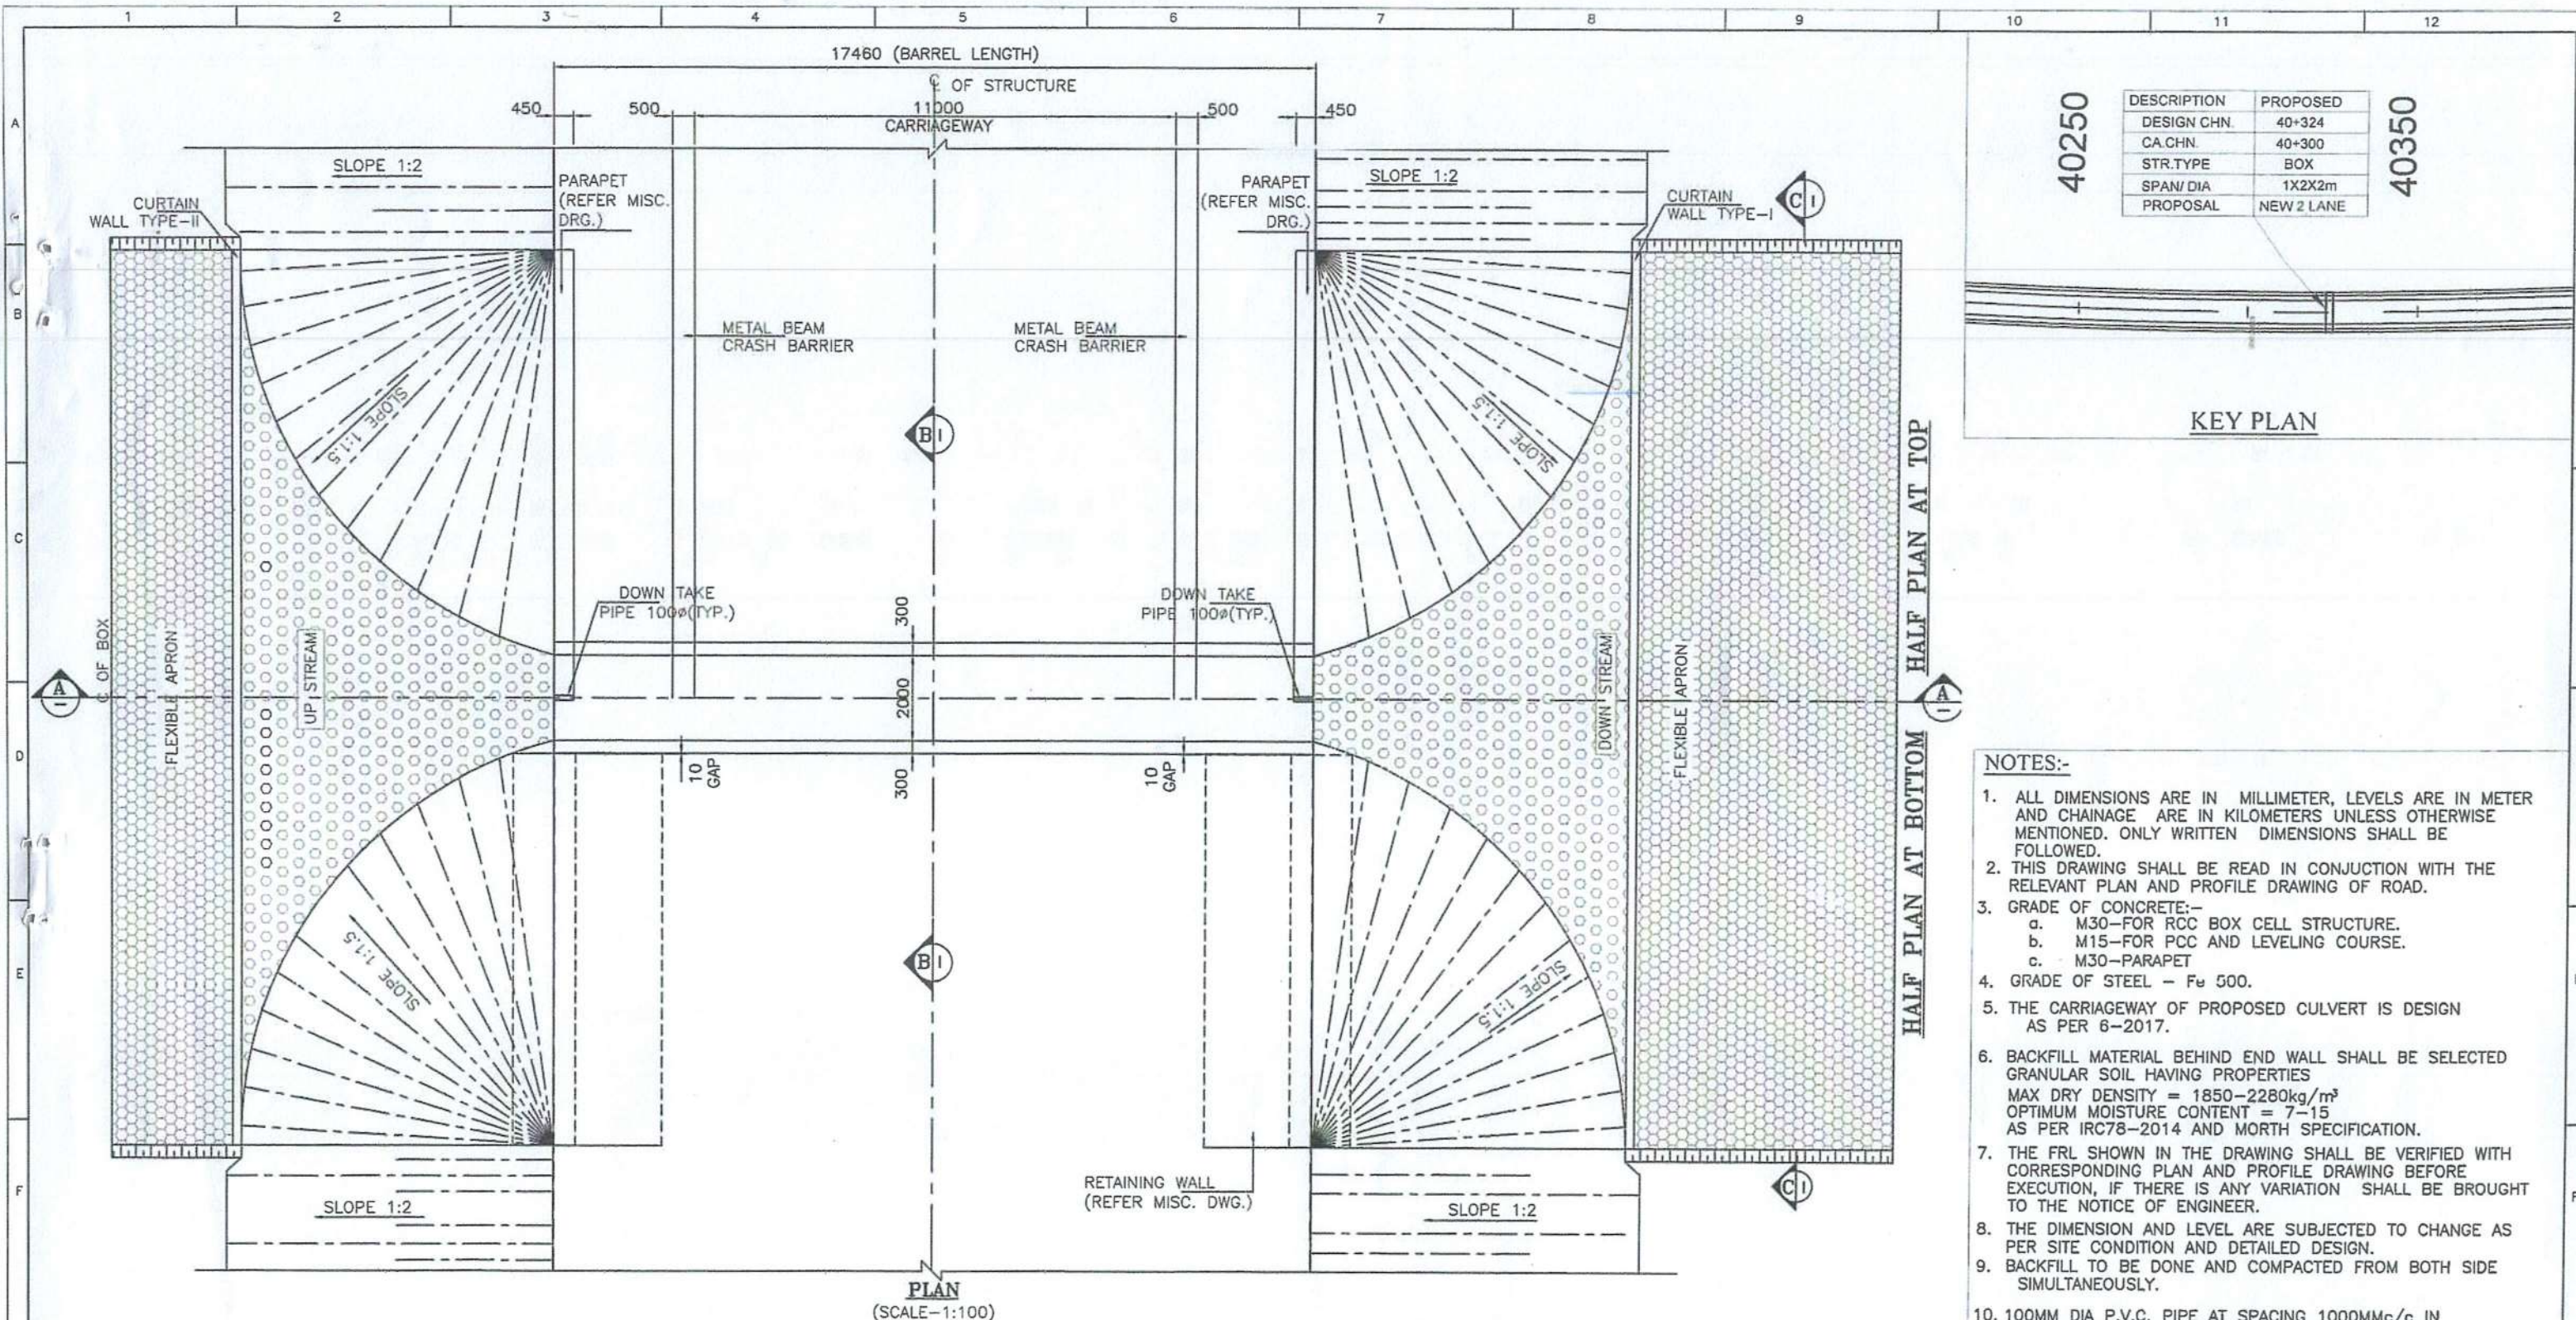

40250

DESCRIPTION	PROPOSED
DESIGN CHN.	40+324
CA.CHN.	40+300
STR.TYPE	BOX
SPAN/DIA	1X2X2m
PROPOSAL	NEW 2 LANE

40350



- NOTES:-**
- ALL DIMENSIONS ARE IN MILLIMETER, LEVELS ARE IN METER AND CHAINAGE ARE IN KILOMETERS UNLESS OTHERWISE MENTIONED. ONLY WRITTEN DIMENSIONS SHALL BE FOLLOWED.
 - THIS DRAWING SHALL BE READ IN CONJUNCTION WITH THE RELEVANT PLAN AND PROFILE DRAWING OF ROAD.
 - GRADE OF CONCRETE:-
 - M30-FOR RCC BOX CELL STRUCTURE.
 - M15-FOR PCC AND LEVELING COURSE.
 - M30-PARAPET
 - GRADE OF STEEL - Fe 500.
 - THE CARRIAGEWAY OF PROPOSED CULVERT IS DESIGN AS PER 6-2017.
 - BACKFILL MATERIAL BEHIND END WALL SHALL BE SELECTED GRANULAR SOIL HAVING PROPERTIES
 MAX DRY DENSITY = 1850-2280kg/m³
 OPTIMUM MOISTURE CONTENT = 7-15
 AS PER IRC78-2014 AND MORTH SPECIFICATION.
 - THE FRL SHOWN IN THE DRAWING SHALL BE VERIFIED WITH CORRESPONDING PLAN AND PROFILE DRAWING BEFORE EXECUTION, IF THERE IS ANY VARIATION SHALL BE BROUGHT TO THE NOTICE OF ENGINEER.
 - THE DIMENSION AND LEVEL ARE SUBJECT TO CHANGE AS PER SITE CONDITION AND DETAILED DESIGN.
 - BACKFILL TO BE DONE AND COMPACTED FROM BOTH SIDE SIMULTANEOUSLY.
 - 100MM DIA P.V.C. PIPE AT SPACING 1000MMc/c IN HORIZONTAL/VERTICAL DIRECTION SHALL BE PROVIDED UP TO 150MM ABOVE GROUND LEVEL FOR WEEP HOLES IN RETAINING WALL.
 - SBC SHALL BE 16t/m². AND SAME SHALL BE ENSURED AT SITE BY ANY SUITABLE METHOD.
 - AS PER MORTH SECTION-2500, WHERE THE REQUIRED SIZE OF BOULDERS ARE NOT AVAILABLE ECONOMICALLY, CEMENT CONCRETE BLOCKS OF EQUIVALENT WEIGHT SHALL BE USED. THE GRADE OF CONCRETE SHALL BE M15 NOMINAL MIX. CEMENT CONCRETE BLOCK SHALL BE PREFERRED WHERE PRACTICABLE.
 - CHOOSE ANY SUITABLE METHOD TO ACHIEVE THE REQUIRED SBC AS PER SITE.

LEVELS

DESIGN CH.	FRL	GROUND LEVEL	INVERT LEVEL		VERTICAL CLEARANCE (MAX.)	EARTHFILL (MAX.)	EARTHFILL (MIN.)
			LHS	RHS			
40+324	146.582	140.760	140.477	140.460	2.017 m	3.805m	2.135m







SAFETY AUDITOR
(As per Article 10.1 of EPC Agreement)

REFERENCE DRAWINGS:-
1. REINFORCEMENT DETAIL OF BOX CULVERT
AVC/NH-38/BC/REINF./40+324/01

LEGEND:-
FRL FINISHED ROAD LEVEL
IL INVERT LEVEL
LVL. LEVEL
EGL. EXISTING GROUND LEVEL

FRL CAMBER & LOCATION IS TO BE MATCHED WITH HIGHWAY ALIGNMENT DRAWING.

CLIENT: NATIONAL HIGHWAYS & INFRASTRUCTURE DEVELOPMENT CORPORATION LTD.	EPC CONTRACTOR: KAMAC ENGINEERS PVT.LTD F0201, CITY CENTER OFFICE BLOCK, 2ND FLOOR, MATIGARA 734010	AUTHORITY'S ENGINEER: ALMONDZ GLOBAL INFRA CONSULTANT LIMITED IN JV WITH AYOLEEZA CONSULTANT PRIVATE LIMITED. C/O JAYANTA SAIKIA, SARBAJANIN NAMGHAR, BORBIL NO.2, DIGBOI, TINSUKIA, ASSAM-786171	PROOF CONSULTANT: CREATIVE ENGINEERING SERVICES OFFICE NO: 620, SIGNATURE GLOBAL MALL, SECTOR-3, VAISHALI, GHAZIABAD, U.P-201010	SAFETY CONSULTANT: DESIGN AID PLOT NO.54, 3rd FLOOR(FRONT), MASOODPUR DAIRY FARM, VASANT KUNJ, NEW DELHI-110070,	DESIGN CONSULTANT: Winst Infra Solution Pvt. Ltd. OFFICE: F-6, ISHAAN CORPORATE TOWER, PLOT NO-C-23, SECTOR-13, VASUBDHRA, GHAZIABAD, U.P-201012	PROJECT: WIDENING/IMPROVEMENT TO 2-LANE LANE WITH PAVED SHOULDER FROM KM 27+150 (GOLAI GOAN) TO KM 47+882 (LEDO) ON DIBRUGARH TO LEDO SECTION WITH PROPOSED MARGHERITA & LEDO BYPASS (BROWNFIELD AND GREEN FIELD) (2-LANE+PS) OF NH-38 IN TINSUKIA DISTRICT IN THE STATE OF ASSAM ON EPC MODE (PACKAGE-5)
DRAWING TITLE: GENERAL ARRANGEMENT DRAWING FOR BOX CULVERT AT CHAINAGE 40+324						
Date JAN.2024 Project No.	Drw. W.P. Drawing No.	Dsg. V.S Chk. A.B App. Scale NTS	Drawing Status. Sheet No. 01 OF 03 Rev. RD			

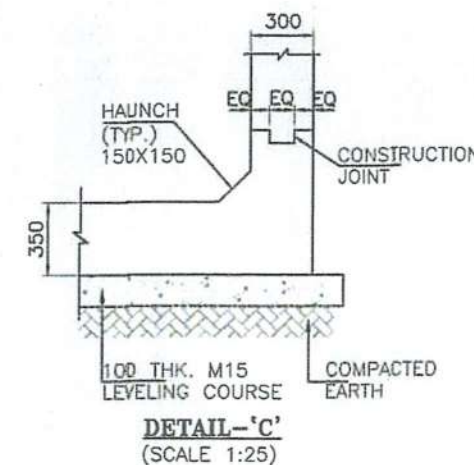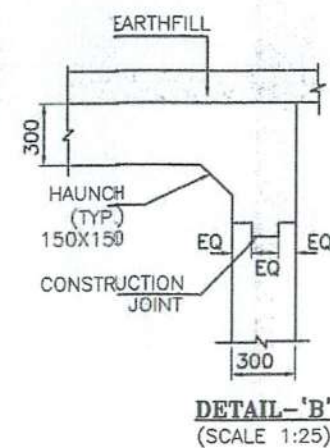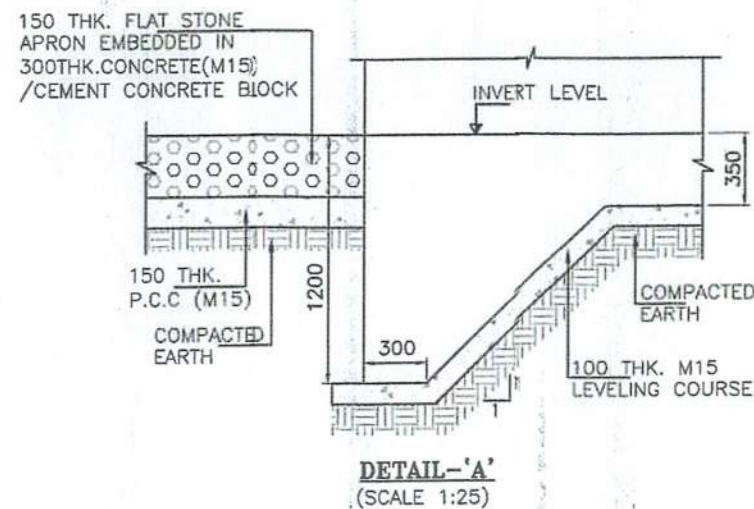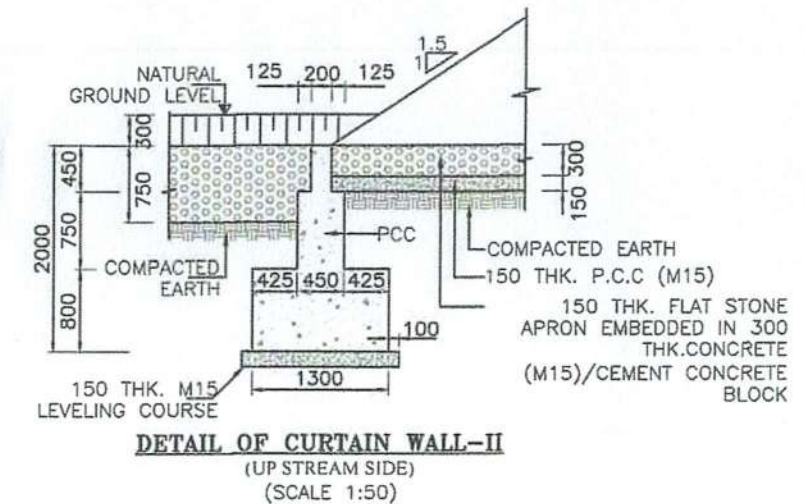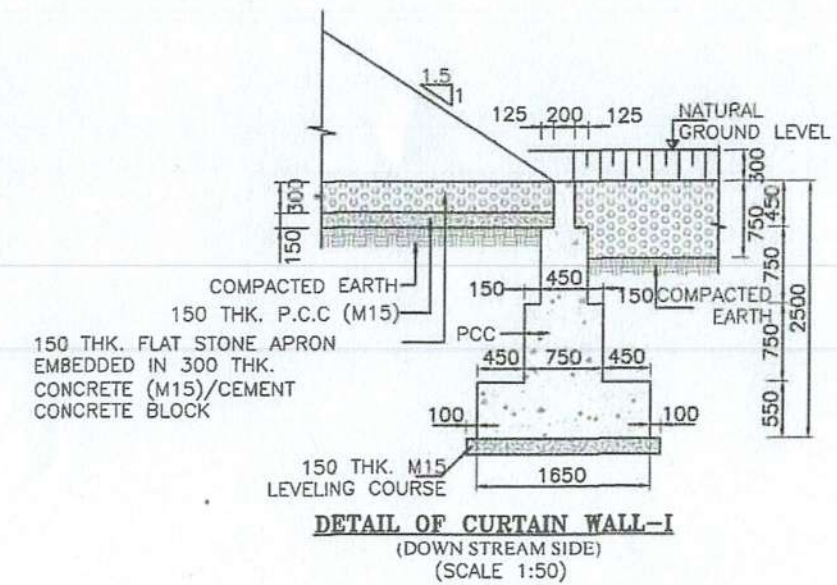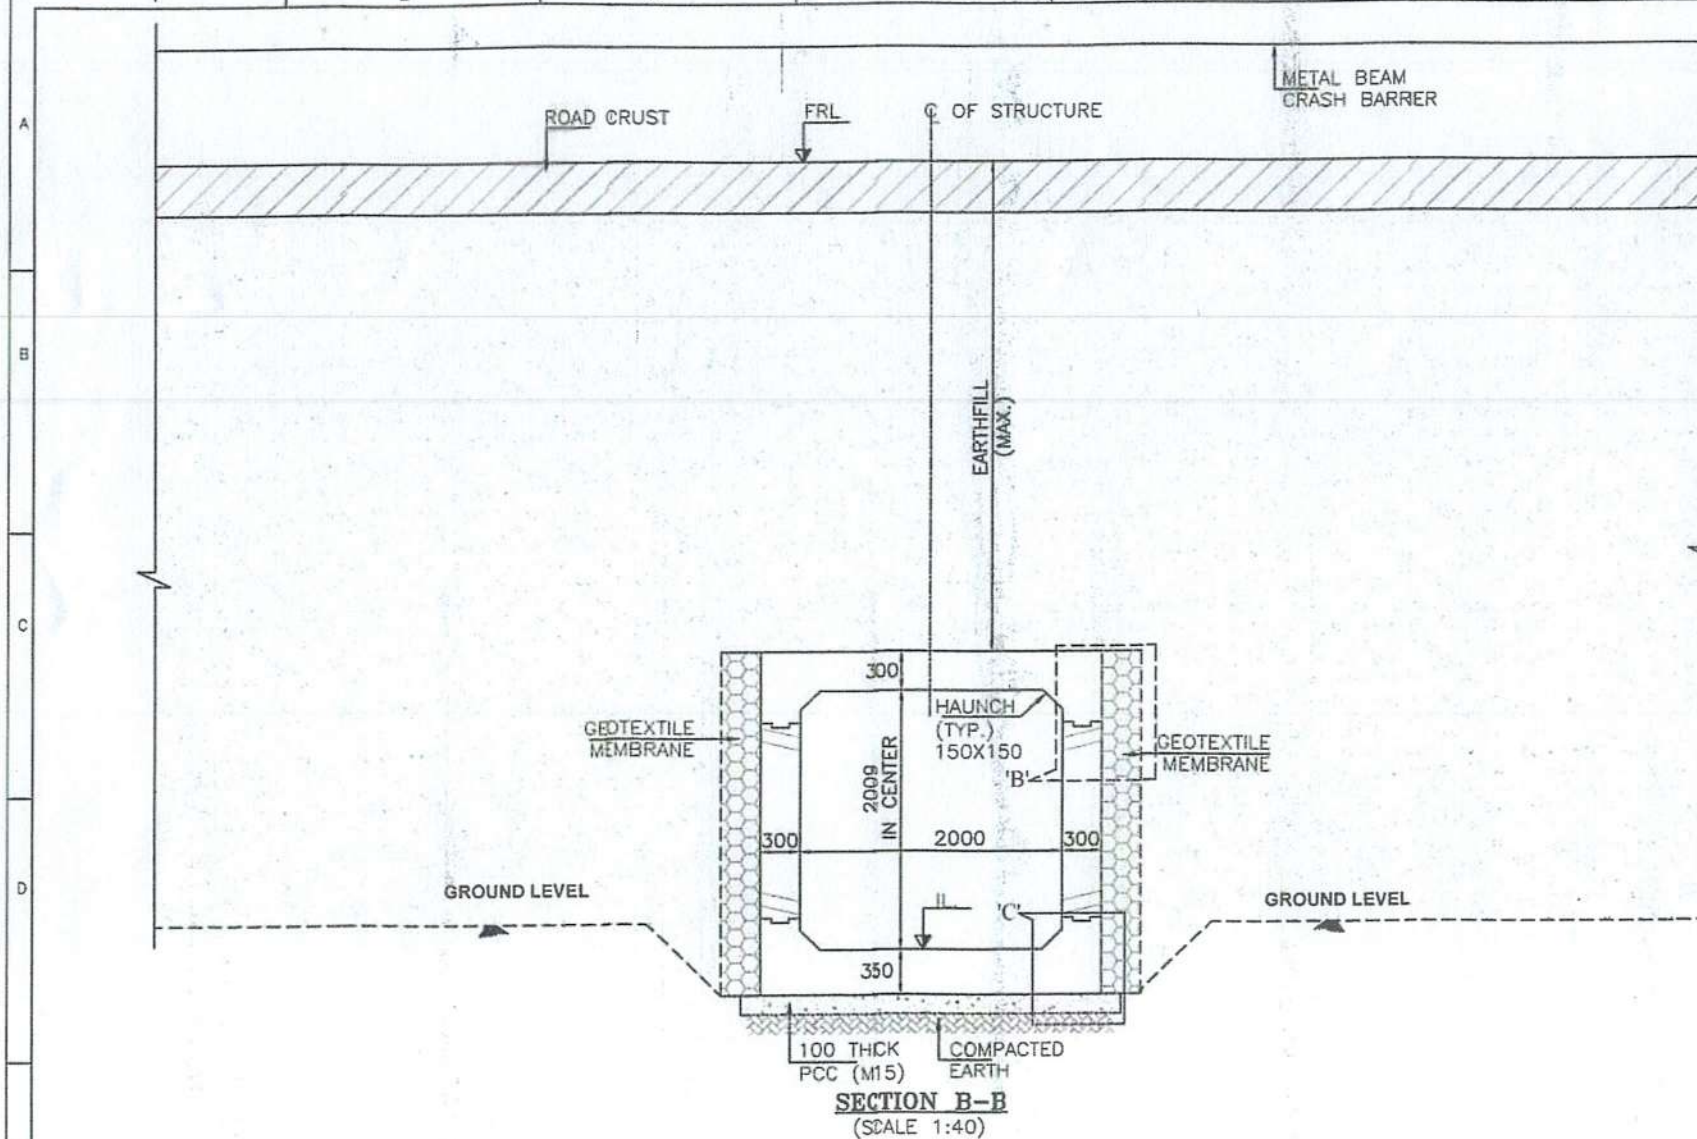

SAFETY AUDITOR
(As per Article 10.1 of EPC Agreement)

DESIGN AID NEW DELHI

CLIENT:
NATIONAL HIGHWAYS & INFRASTRUCTURE DEVELOPMENT CORPORATION LTD.

EPC CONTRACTOR:
KAMAC ENGINEERS PVT. LTD.
FOURTH FLOOR, OFFICE
BLOCK, 2ND FLOOR,
MATIGARA 734010

AUTHORITY'S ENGINEER:
ALMONDZ GLOBAL INFRA CONSULTANT LIMITED IN JV WITH AVOLEEZA CONSULTANT PRIVATE LIMITED.
C/O JAYANTA SAIKIA, SARBAJANIN NAMGHAR, BORBIL NO.2, DIGBOI, TINSUKIA, ASSAM-786171

PROOF CONSULTANT:
CREATIVE ENGINEERING SERVICES
OFFICE NO: 620, SIGNATURE GLOBAL MALL, SECTOR-3, VAISHALI, GHAZIABAD, U.P-201010.


SAFETY CONSULTANT:
DESIGN AID
PLOT NO.54, 3rd FLOOR(FRONT), MASOODPUR DAIRY FARM, VASANT KUNJ, NEW DELHI-110070.

DESIGN CONSULTANT:
A.V. CONSTRUCTION
Floor, WZ-1240
Phase Extension, Block
Ashram Wazirpur, New Delhi-110045
Winst Infra Solution Pvt. Ltd.
OFFICE: F-8, ISHAAN CORPORATE TOWER, PLOT NO-C-23, SECTOR-13, VASUNDHRA, GHAZIABAD, U.P-201012


PROJECT:
WIDENING/IMPROVEMENT TO 2-LANE LANE WITH PAVED SHOULDER FROM KM (GOLAI GOAN) TO KM 47+882 (LEDO) ON DIBRUGARH TO LEDO SECTION W PROPOSED MARGHERITA & LEDO BYPASS (BROWNFIELD AND GREEN FIELD) (2-LANE+PS) OF NH-38 IN TINSUKIA DISTRICT IN THE STATE OF ASSAM ON 1 MODE (PACKAGE-5)

DRAWING TITLE:- GENERAL ARRANGEMENT DRAWING FOR BOX CULVERT AT CHAINAGE 40+324

Date	Drw.	Dsg.	Chk.	App.	Scale	Drawing St.
JAN.2024	W.P	V.S	A.B		NTS	
Project No.	Drawing No.					Sheet No.
	AVC/INH-38/BC/GAD/40+324/01					03 OF 03

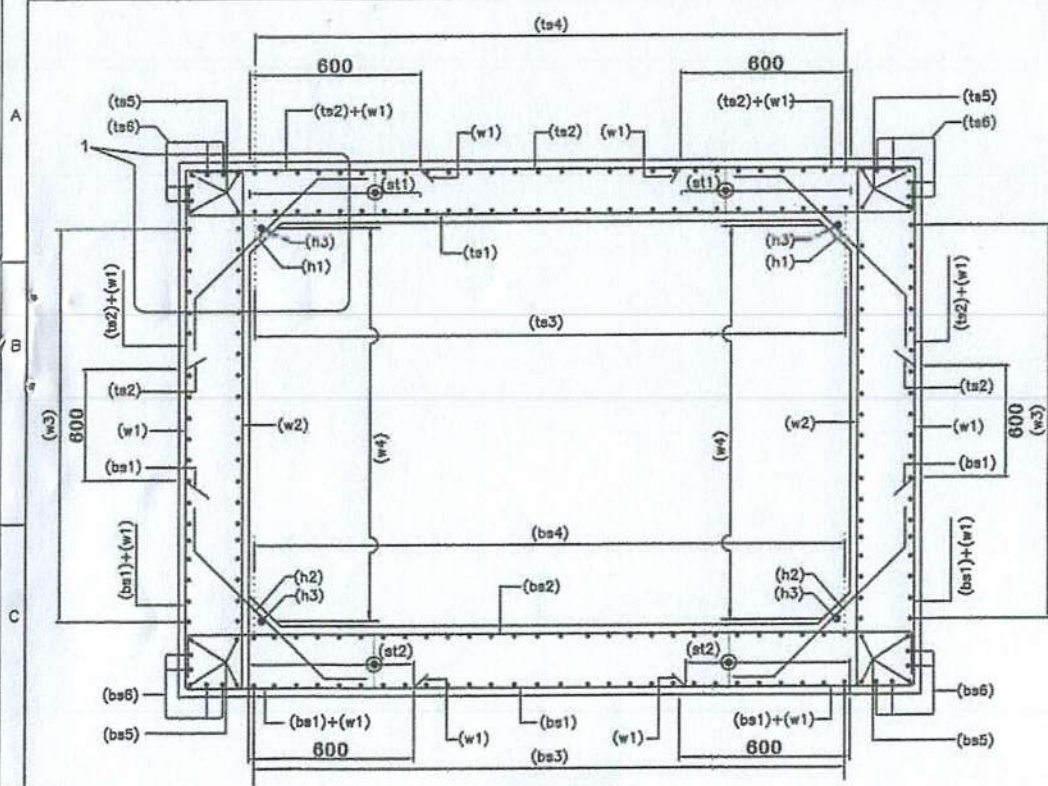


SECTION A-A
(NTS)

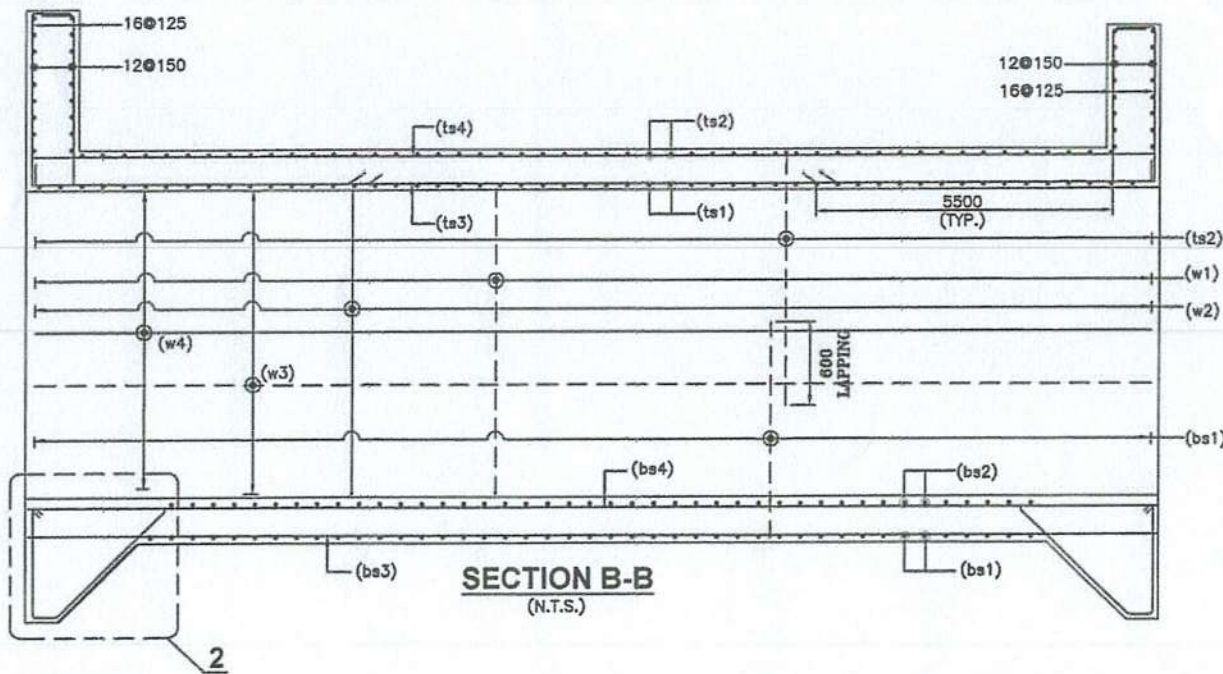


SECTION B-B
(N.T.S.)

LEGEND:-


TOP FACE BAR	_____
BOTTOM FACE BAR	-----

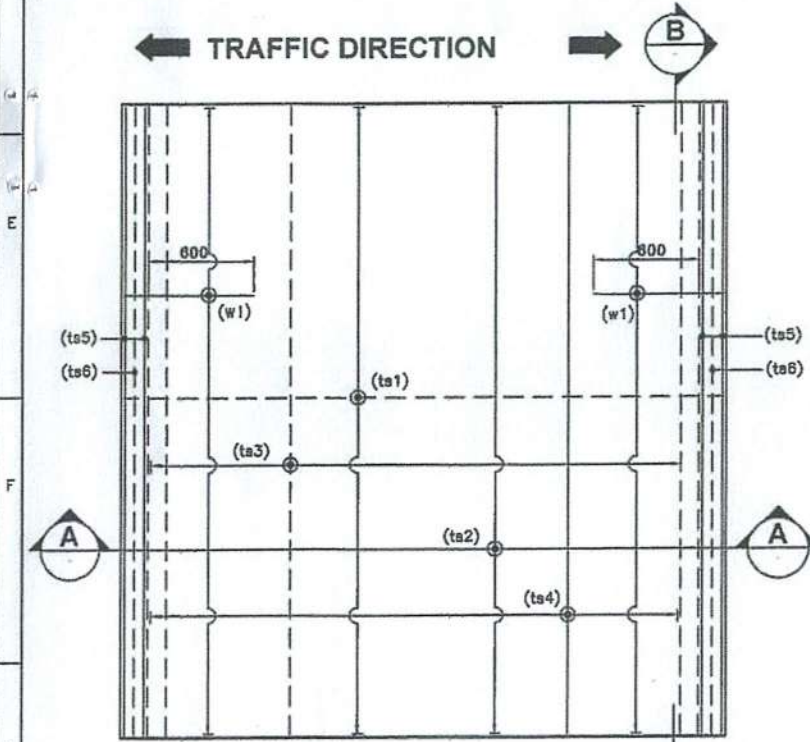


REINFORCEMENT DETAILS OF
TOP SLAB
(HAUNCH BAR NOT SHOWN IN PLAN FOR CLARITY)
(N.T.S.)

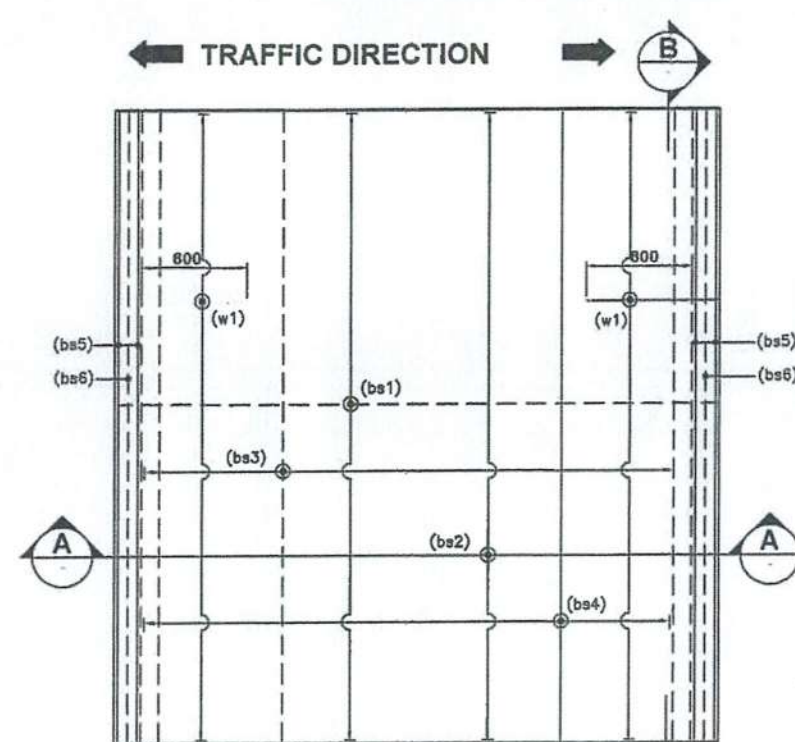

REINFORCEMENT DETAILS OF
BOTTOM SLAB
(HAUNCH BAR NOT SHOWN IN PLAN FOR CLARITY)
(N.T.S.)

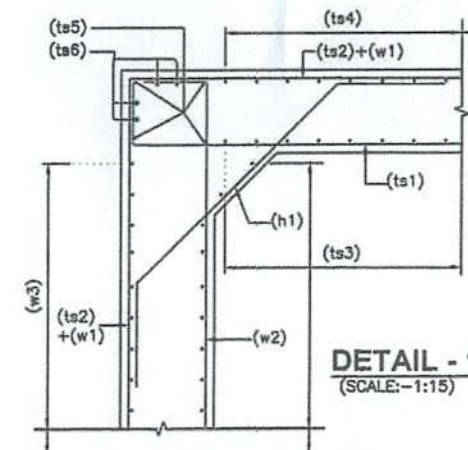

DETAIL - 1
(SCALE:-1:15)

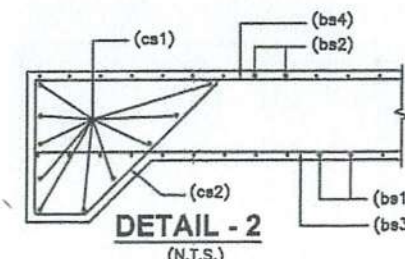

DETAIL - 2
(N.T.S.)

SAFETY AUDIT
(As per Article 10.1 of EPC Contract)

REFERENCE DRAWING:-

1. GENERAL ARRANGEMENT DRAWING, A.V.C. NO. 40/BOX/GAD/40+324/01


BOX REINF. SCHEDULE

SL.NO.	BAR MARK	BAR SHAPE	DIAMETER	SPACING
1	ts1		12	160
2	ts2		10	160
3	ts3		8	200
4	ts4		10	200
5	ts5		12	2x4 Nos.
6	ts6		12	2x4 Nos.
7	w1		10	160
8	w2		10	160
9	w3		10	200
10	w4		8	200
11	bs1		10	160
12	bs2		10+8	160
13	bs3		10	200
14	bs4		8	200
15	bs5		12	2x4 Nos.
16	bs6		12	2x4 Nos.
17	h1		10	160
18	h2		10	160
19	h3		10	1x4 Nos.
20	cs1		12	10 Nos.
21	cs2		10	200
22	st1		8	200 c/c (L-L) 160 c/c (T-T) DIRECTION
23	st2		8	200 c/c (L-L) 160 c/c (T-T) DIRECTION

NOTES:-

1. ALL DIMENSIONS ARE IN MILLIMETERS AND LEVELS ARE IN METERS UNLESS OTHERWISE MENTIONED.
2. DRAWING SHOULD NOT BE SCALED ONLY WRITTEN DIMENSIONS ARE TO BE FOLLOWED.
3. ALL REINFORCEMENT BARS SHALL BE THERMO MECHANICALLY TREATED (TMT) BARS (GRADE DESIGNATION Fe-500) CONFIRMING TO IS:1786 STANDARDS.
4. MINIMUM CLEAR COVER TO OUTERMOST REINFORCEMENT SHALL BE AS FOLLOWS:-
 - a) TOP SLAB - 45mm
 - b) BOTTOM SLAB - 75mm
 - c) SIDE WALL (EARTH SIDE) - 75mm
 - d) SIDE WALL (INNER SIDE) - 45mm
5. OVERLAPPING FOR SPlicing OF REINFORCEMENT SHALL BE AS PER CLAUSE NO.15.2.5. LAP LENGTH SHALL NOT BE LESS THAN 500. ARRANGEMENT OF TRANSVERSE REINFORCEMENT IN LAP ZONE:-
 - (TENSION ZONE)
 - (COMPRESSION ZONE)

CLIENT:  NATIONAL HIGHWAYS & INFRASTRUCTURE DEVELOPMENT CORPORATION LTD.		EPC CONTRACTOR  KAMARC ENGINEERS PVT. LTD. P-201, CITY CENTER OFFICE BLOCK, 2ND FLOOR, MATIGARA 734010		AUTHORITY'S ENGINEER ALMONDZ GLOBAL INFRA CONSULTANT LIMITED IN JV WITH AYOLEEZA CONSULTANT PRIVATE LIMITED. C/O JAYANTA SAIKIA, SARBAJANIN NAMGHAR, BORBIL NO.2, DIGBOI, TINSUKIA, ASSAM-786171		PROOF CONSULTANT:  CREATIVE ENGINEERING SERVICES OFFICE NO: 620, SIGNATURE GLOBAL MALL, SECTOR-3, VAISHALI, GHAZIABAD, U P-201010		SAFETY CONSULTANT:  DESIGN AID PLOT NO.54, 3rd FLOOR(FRONT), MASOODPUR DAIRY FARM,VASANT KUNJ, NEW DELHI-110070,		DESIGN CONSULTANT:  A.V. CONSTRUCTION 1st Floor, WZ-1240, Palam Extension, Bopco Ashraf Wali Gali, New Delhi-110045 Winst Infra Solution Pvt. Ltd. OFFICE: F-8, ISHAAN CORPORATE TOWER, PLOT NO-C-23,SECTOR-13, VASUNDHRA, GHAZIABAD, U.P-201012		PROJECT: WIDENING/IMPROVEMENT TO 2-LANE LANE WITH PAVED SHOULDER FROM KM 27+150 (GOLAI GOAN) TO KM 47+882 (LEDO) ON DIBRUGARH TO LEDO SECTION WITH PROPOSED MARGHERITA & LEDO BYPASS (BROWNFIELD AND GREEN FIELD) (2-LANE+PS) OF NH-38 IN TINSUKIA DISTRICT IN THE STATE OF ASSAM ON EPC MODE (PACKAGE-5) DRAWING TITLE:- REINFORCEMENT DETAIL OF BOX CULVERT AT CH. 40+324 <table><tr><td>Date JAN.2024</td><td>Drw. W.P</td><td>Dwg. V.S</td><td>Chk. A.B</td><td>App. NTS</td><td>Scale. NTS</td><td>Drawing Status.</td></tr><tr><td>Project No.</td><td colspan="4">Drawing No. AVC/NH-38/BOX/REIN./40+324/01</td><td>Sheet No. 01 OF 01</td><td>Rev. RO</td></tr></table>				Date JAN.2024	Drw. W.P	Dwg. V.S	Chk. A.B	App. NTS	Scale. NTS	Drawing Status.	Project No.	Drawing No. AVC/NH-38/BOX/REIN./40+324/01				Sheet No. 01 OF 01	Rev. RO
Date JAN.2024	Drw. W.P	Dwg. V.S	Chk. A.B	App. NTS	Scale. NTS	Drawing Status.																							
Project No.	Drawing No. AVC/NH-38/BOX/REIN./40+324/01				Sheet No. 01 OF 01	Rev. RO																							
1		2		3		4		5		6		7		8		9		10		11		12							

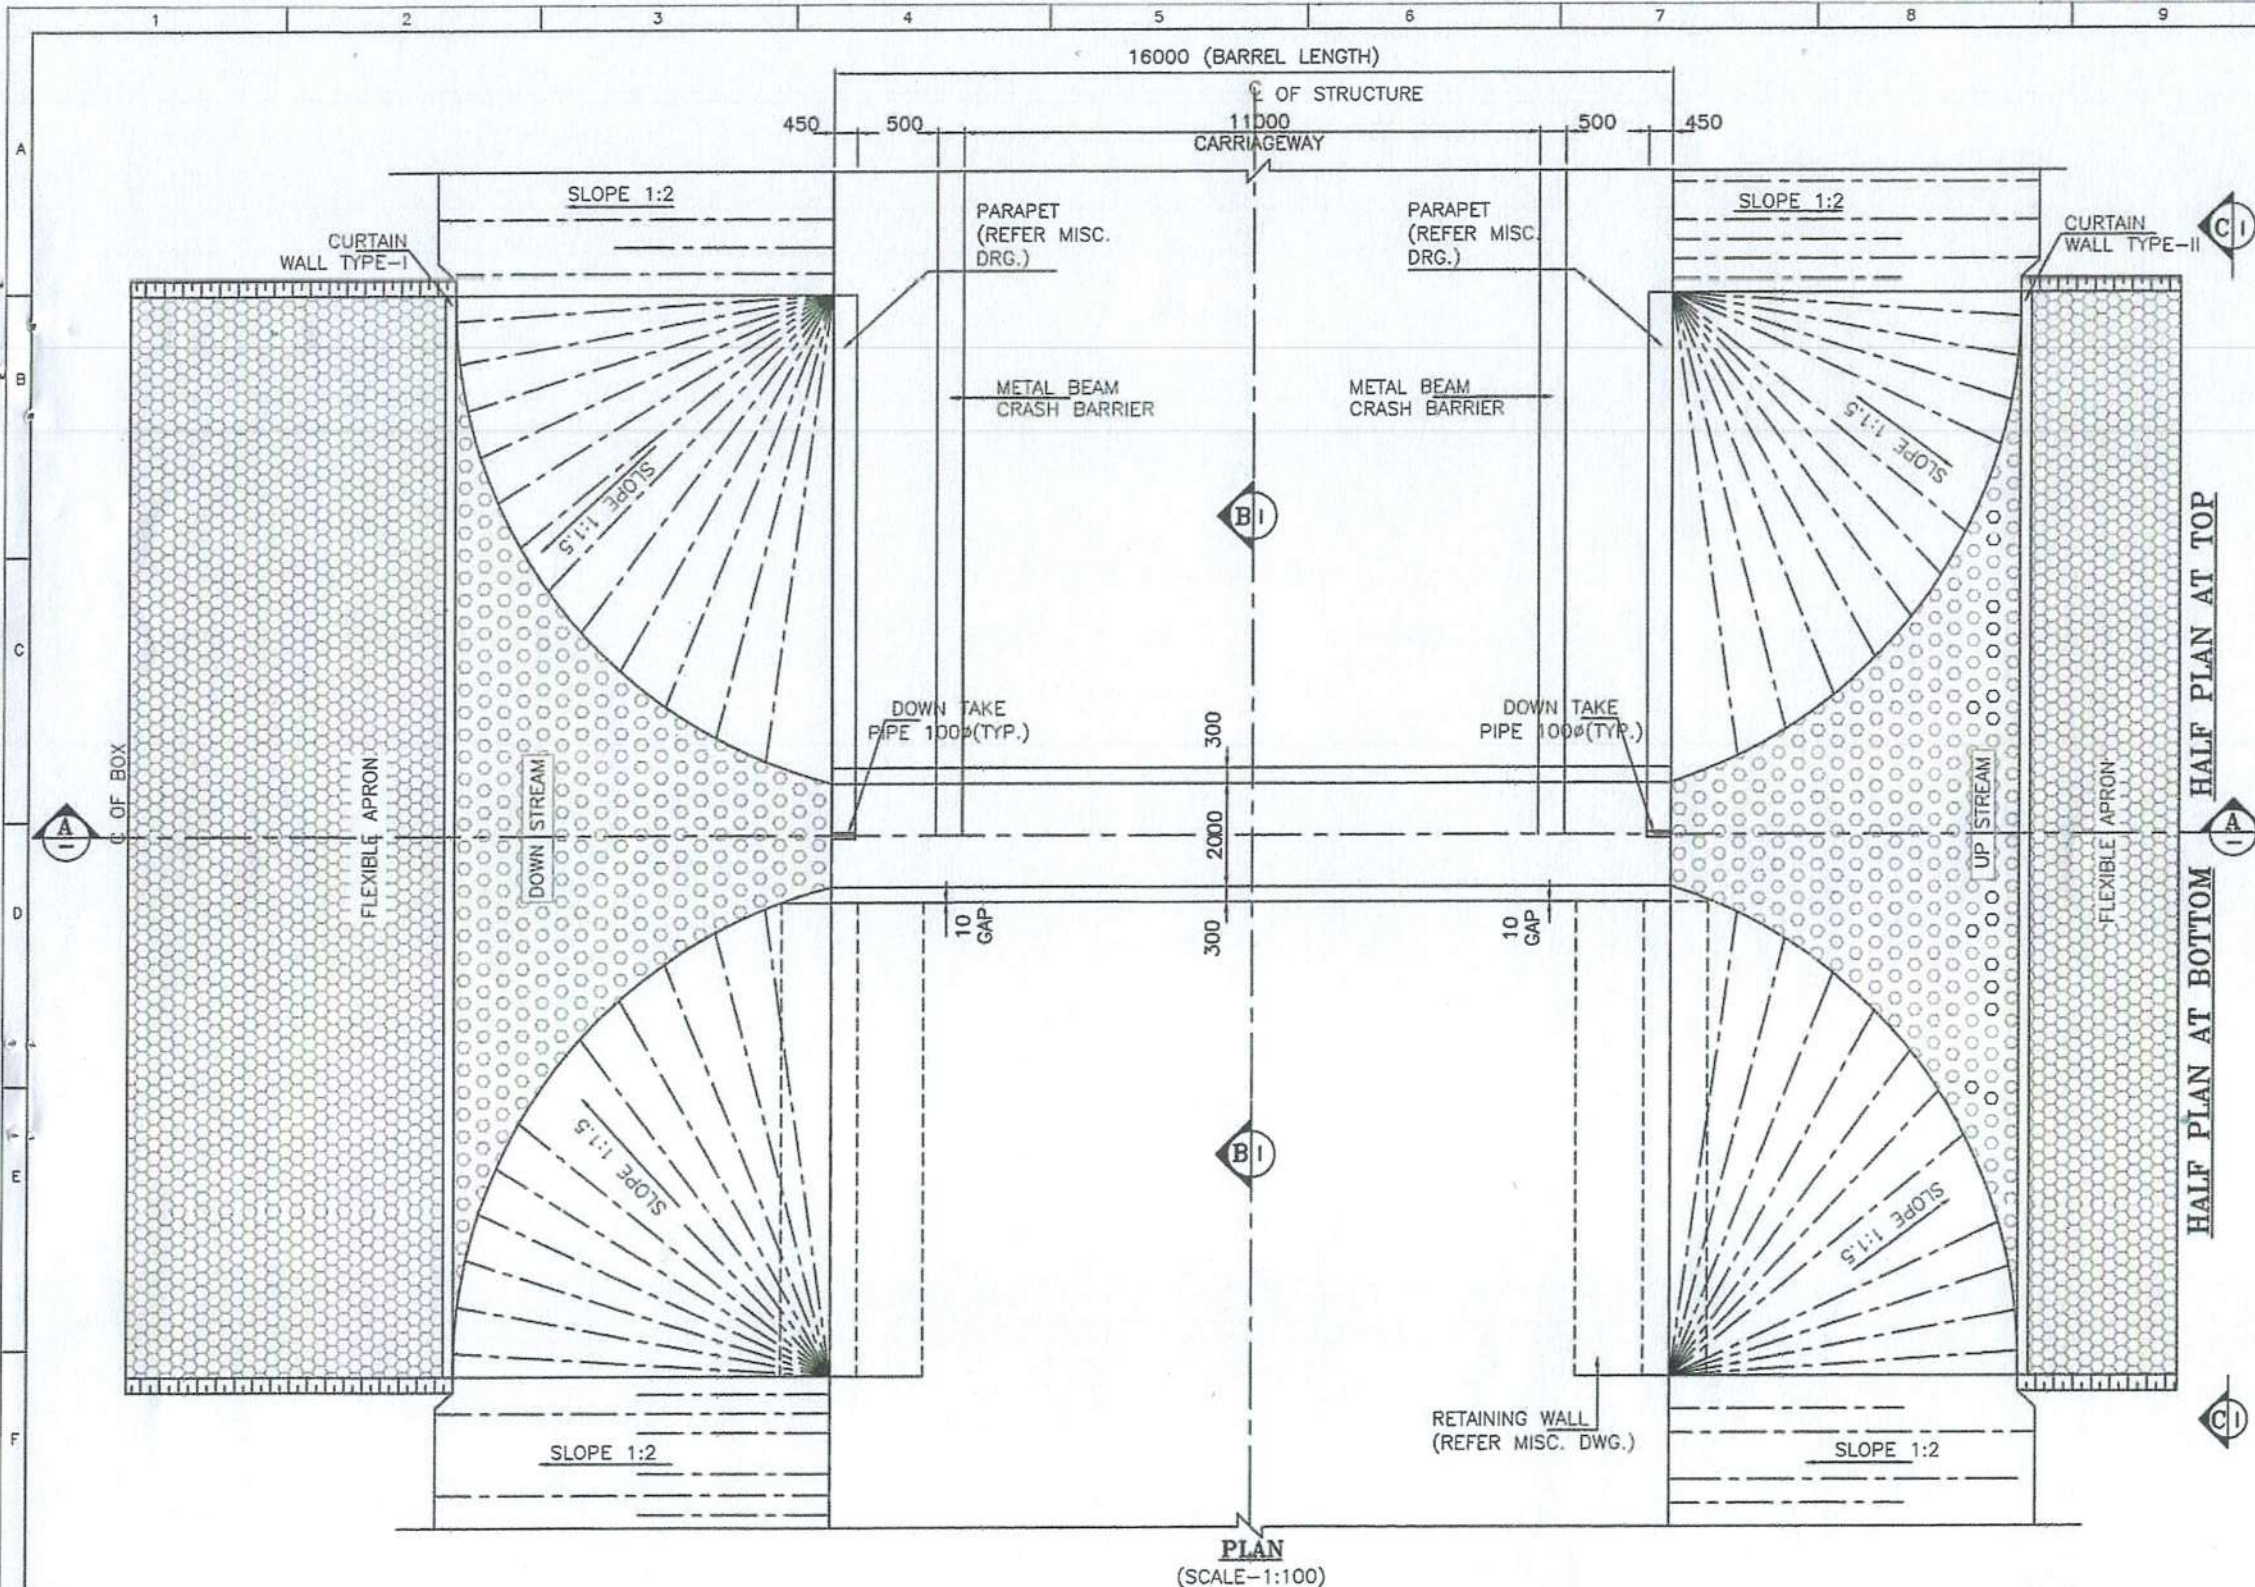

40950

DESCRIPTION	PROPOSED
DESIGN CHN	41+022
CA.CHN	41+000
STR.TYPE	BOX
SPAN/DIA	1X2X2m
PROPOSAL	NEW 2 LANE

41050

KEY PLAN

- NOTES:-**
- ALL DIMENSIONS ARE IN MILLIMETER, LEVELS ARE IN METER AND CHAINAGE ARE IN KILOMETERS UNLESS OTHERWISE MENTIONED. ONLY WRITTEN DIMENSIONS SHALL BE FOLLOWED.
 - THIS DRAWING SHALL BE READ IN CONJUNCTION WITH THE RELEVANT PLAN AND PROFILE DRAWING OF ROAD.
 - GRADE OF CONCRETE:-
 - M30-FOR RCC BOX CELL STRUCTURE.
 - M15-FOR PCC AND LEVELING COURSE.
 - M30-PARAPET
 - GRADE OF STEEL - Fe 500.
 - THE CARRIAGEWAY OF PROPOSED CULVERT IS DESIGN AS PER 6-2017.
 - BACKFILL MATERIAL BEHIND END WALL SHALL BE SELECTED GRANULAR SOIL HAVING PROPERTIES
 MAX DRY DENSITY = 1850-2280kg/m³
 OPTIMUM MOISTURE CONTENT = 7-15
 AS PER IRC78-2014 AND MORTH SPECIFICATION.
 - THE FRL SHOWN IN THE DRAWING SHALL BE VERIFIED WITH CORRESPONDING PLAN AND PROFILE DRAWING BEFORE EXECUTION, IF THERE IS ANY VARIATION SHALL BE BROUGHT TO THE NOTICE OF ENGINEER.
 - THE DIMENSION AND LEVEL ARE SUBJECTED TO CHANGE AS PER SITE CONDITION AND DETAILED DESIGN.
 - BACKFILL TO BE DONE AND COMPACTED FROM BOTH SIDE SIMULTANEOUSLY.
 - 100MM DIA P.V.C. PIPE AT SPACING 1000MM/c IN HORIZONTAL/VERTICAL DIRECTION SHALL BE PROVIDED UP TO 150MM ABOVE GROUND LEVEL FOR WEEP HOLES IN RETAINING WALL.
 - SBC SHALL BE 16t/m². AND SAME SHALL BE ENSURED AT SITE BY ANY SUITABLE METHOD.
 - AS PER MORTH SECTION-2500, WHERE THE REQUIRED SIZE OF BOULDERS ARE NOT AVAILABLE ECONOMICALLY, CEMENT CONCRETE BLOCKS OF EQUIVALENT WEIGHT SHALL BE USED. THE GRADE OF CONCRETE SHALL BE M15 NOMINAL MIX. CEMENT CONCRETE BLOCK SHALL BE PREFERRED WHERE PRACTICABLE.
 - CHOOSE ANY SUITABLE METHOD TO ACHIEVE THE REQUIRED SBC AS PER SITE.

LEVELS

DESIGN CH.	FRL	GROUND LEVEL	INVERT LEVEL		VERTICAL CLEARANCE (MAX.)	EARTHFILL (MAX.)	EARTHFILL (MIN.)
			LHS	RHS			
41+022	146.264	140.691	140.391	140.407	2.016 m	3.557m	2.374m

SAFETY AUDITOR
(As per Article 10.1 of EPC Agreement)





REFERENCE DRAWINGS:-
1. REINFORCEMENT DETAIL OF BOX CULVERT
AVC/NH-38/BC/REINF./41+022/01

LEGEND:-

FRL FINISHED ROAD LEVEL
IL INVERT LEVEL
LVL. LEVEL
EGL. EXISTING GROUND LEVEL

FRL CAMBER & LOCATION IS TO BE MATCHED WITH HIGHWAY ALIGNMENT DRAWING.

CLIENT: NATIONAL HIGHWAYS & INFRASTRUCTURE DEVELOPMENT CORPORATION LTD.	EPC CONTRACTOR: KAMAC ENGINEERS PVT. LTD. F0201, 2ND FLOOR, BLOCK, MATIGARA 734010	AUTHORITY'S ENGINEER: ALMONDZ GLOBAL INFRA CONSULTANT LIMITED IN JV WITH AYOLEEZA CONSULTANT PRIVATE LIMITED. C/O JAYANTA SAIKIA, SARBAJANIN NAMGHAR, BORBIL NO.2, DIGBOI, TINSUKIA, ASSAM-786171	PROOF CONSULTANT: CREATIVE ENGINEERING SERVICES OFFICE NO: 620, SIGNATURE GLOBAL MALL, SECTOR-3, VAISHALI, GHAZIABAD, U P-201010	SAFETY CONSULTANT: DESIGN AID PLOT NO.54, 3rd FLOOR(FRONT), MASOODPUR DAIRY FARM, VASANT KUNJ, NEW DELHI-110070,	DESIGN CONSULTANT: Winst Infra Solution Pvt. Ltd. OFFICE: F-6, ISHAAN CORPORATE TOWER, PLOT NO-C-23, SECTOR-13, VASUNDHRA, GHAZIABAD, U.P-201012	PROJECT: WIDENING/IMPROVEMENT TO 2-LANE LANE WITH PAVED SHOULDER FROM KM 27+150 (GOLAI GOAN) TO KM 47+882 (LEDO) ON DIBRUGARH TO LEDO SECTION WITH PROPOSED MARGHERITA & LEDO BYPASS (BROWNFIELD AND GREEN FIELD) (2-LANE+PS) OF NH-38 IN TINSUKIA DISTRICT IN THE STATE OF ASSAM ON EPC MODE (PACKAGE-5)
DRAWING TITLE:- GENERAL ARRANGEMENT DRAWING FOR BOX CULVERT AT CHAINAGE 41+022						DATE: JAN.2024 DRAWING NO.: AVC/NH-38/BC/GAD/41+022/01 SHEET NO.: 01 OF 03 REV.: R0

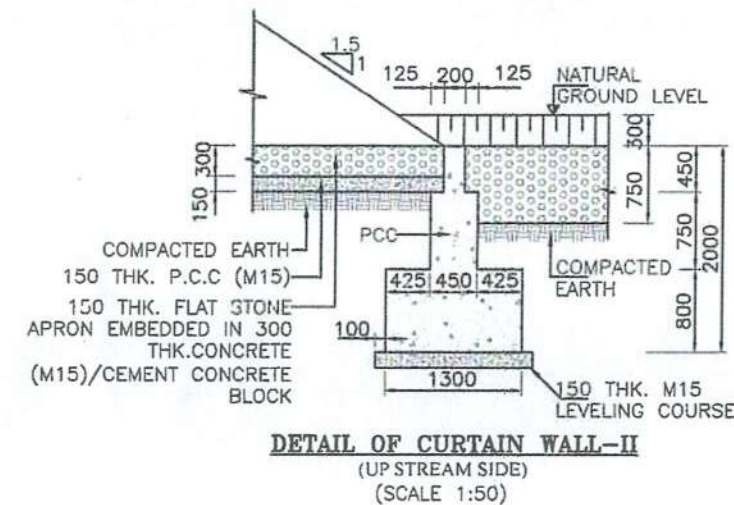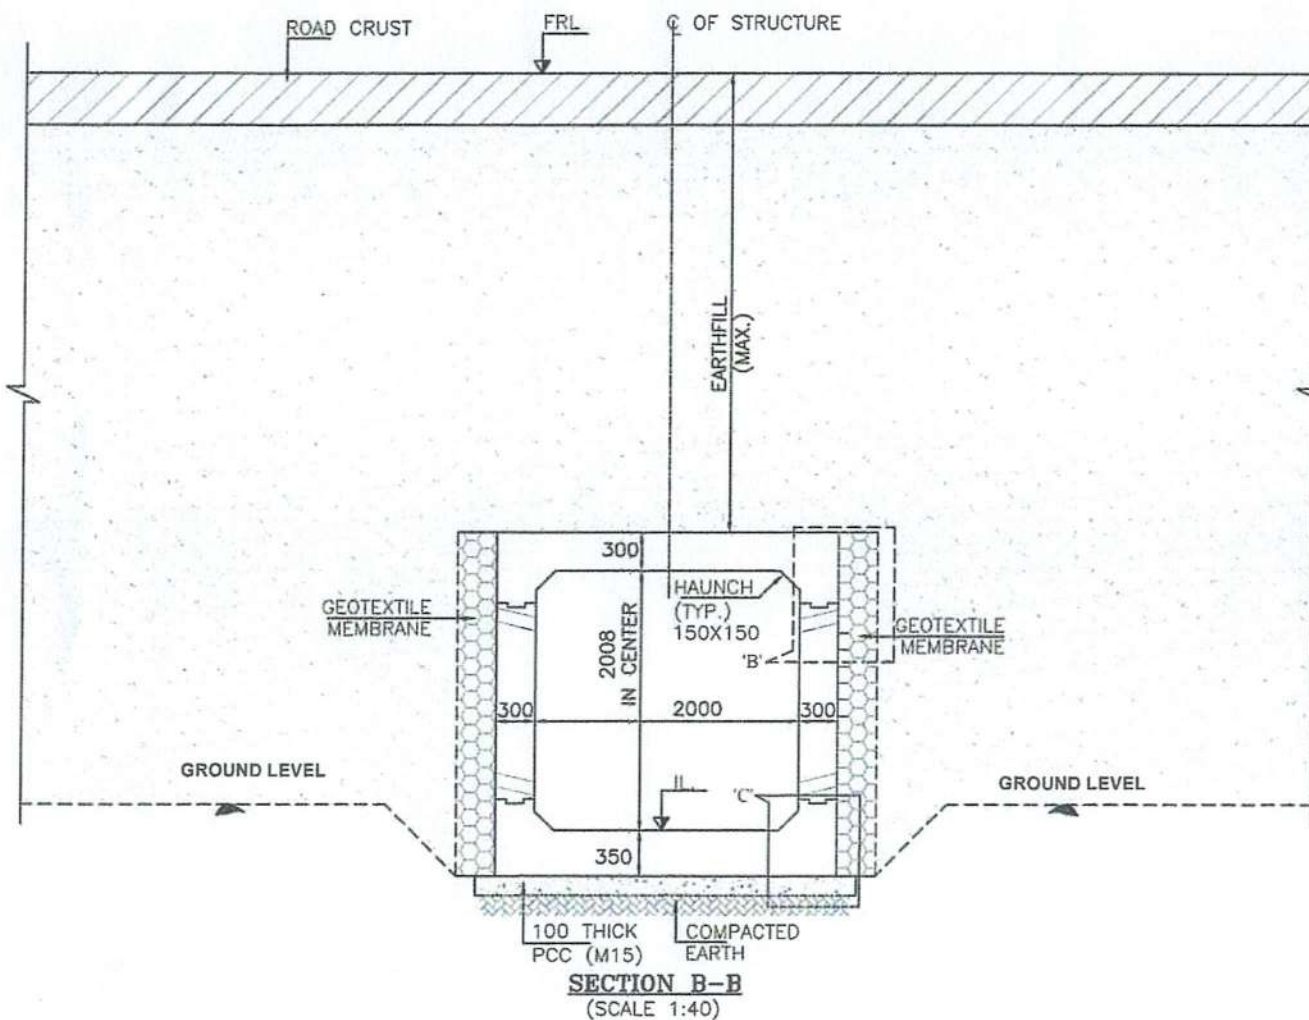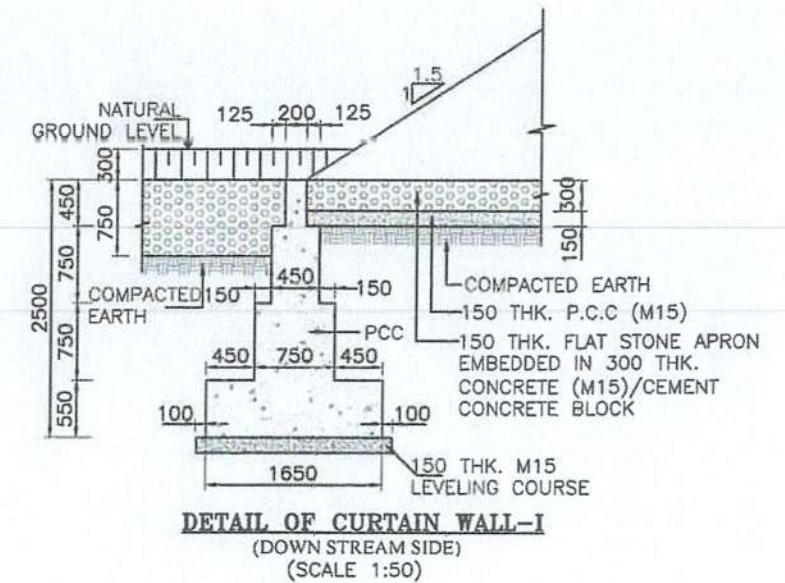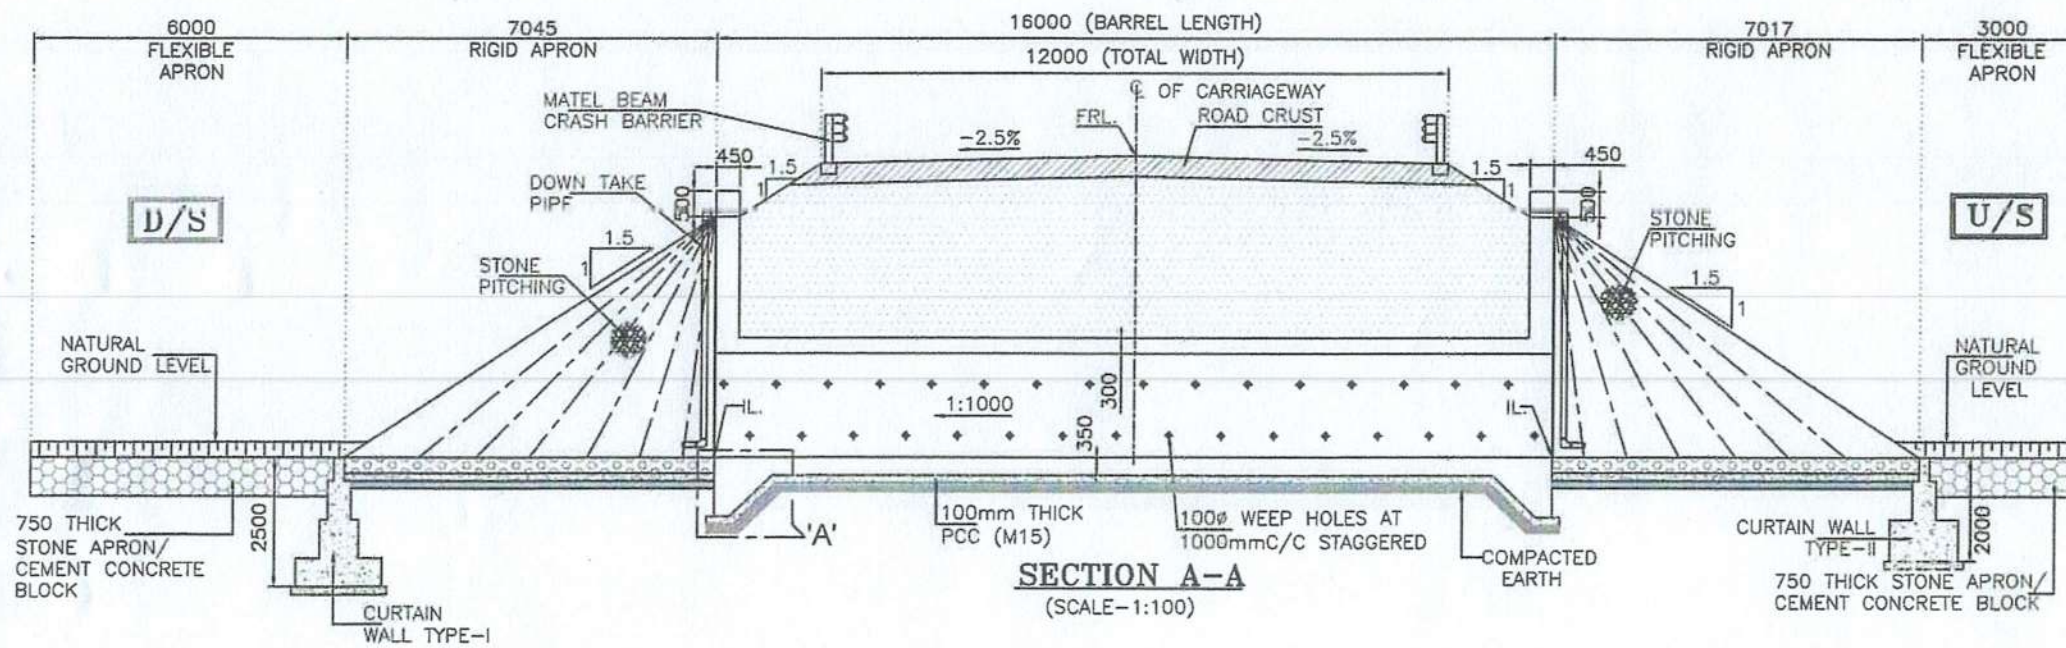

SAFETY AUDITOR
(As per Article 10.1 of EPC Agreement)

DESIGN AID, NEW DELHI

CLIENT:
NATIONAL HIGHWAYS & INFRASTRUCTURE DEVELOPMENT CORPORATION LTD.

EPC CONTRACTOR:
KAMAC ENGINEERS PVT. LTD.
KAMAC ENGINEERS PVT. LTD.
F-8, ISHAAN CORPORATE TOWER, PLOT NO-C-23, SECTOR-13, VASUNDHRA CHAZIABAD, U.P-201012

AUTHORITY'S ENGINEER:
ALMONDZ GLOBAL INFRA CONSULTANT LIMITED IN JV WITH AYOLEEZA CONSULTANT PRIVATE LIMITED.
C/O JAYANTA SAIKIA, SARBAJANIN NAMGHAR, BORBIL NO.2, DIGBOI, TINSUKIA, ASSAM-786171

PROOF CONSULTANT:
CREATIVE ENGINEERING SERVICES
OFFICE NO: 620, SIGNATURE GLOBAL MALL, SECTOR-3, VAISHALI, GHAZIABAD, U.P-201010





SAFETY CONSULTANT:
DESIGN AID
PLOT NO.54, 3rd FLOOR(FRONT), MASOODPUR DAIRY FARM,VASANT KUNJ, NEW DELHI-110070.

DESIGN CONSULTANT:
A.V. CONSTRUCTION
Floor, WZ-1240, Palam Extension, Block Ashram Wazirpur, New Delhi-110045
Winst Infra Solution Pvt. Ltd.
OFFICE: F-8, ISHAAN CORPORATE TOWER, PLOT NO-C-23, SECTOR-13, VASUNDHRA CHAZIABAD, U.P-201012

PROJECT:
WIDENING/IMPROVEMENT TO 2-LANE WITH PAVED SHOULDER FROM KM 27+150 (GOLAI GOAN) TO KM 47+682 (LEDO) ON DIBRUGARH TO LEDO SECTION WITH PROPOSED MARGHERITA & LEDO BYPASS (BROWNFIELD AND GREEN FIELD) (2-LANE+PS) OF NH-38 IN TINSUKIA DISTRICT IN THE STATE OF ASSAM ON EPC MODE (PACKAGE-5)

DRAWING TITLE:
GENERAL ARRANGEMENT DRAWING FOR BOX CULVERT AT CHAINAGE 41+022

Date	Drw.	Dsg.	Chk.	App.	Scale	Drawing Status
JAN.2024	W.P	V.S	A.B		NTS	
Project No.	Drawing No.	Sheet No.	Rev.			
	AVCINH-38/BC/GAD/41+022/01	02 OF 03	RO			

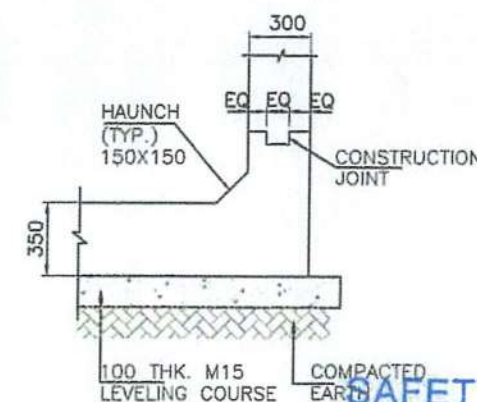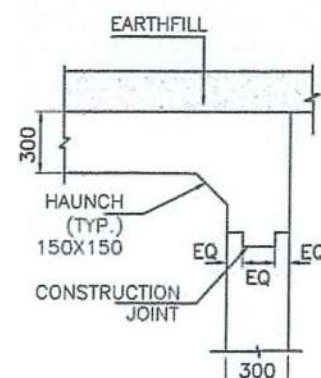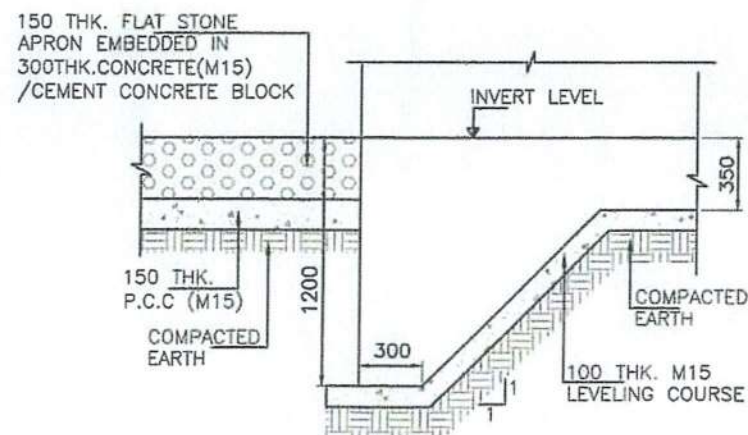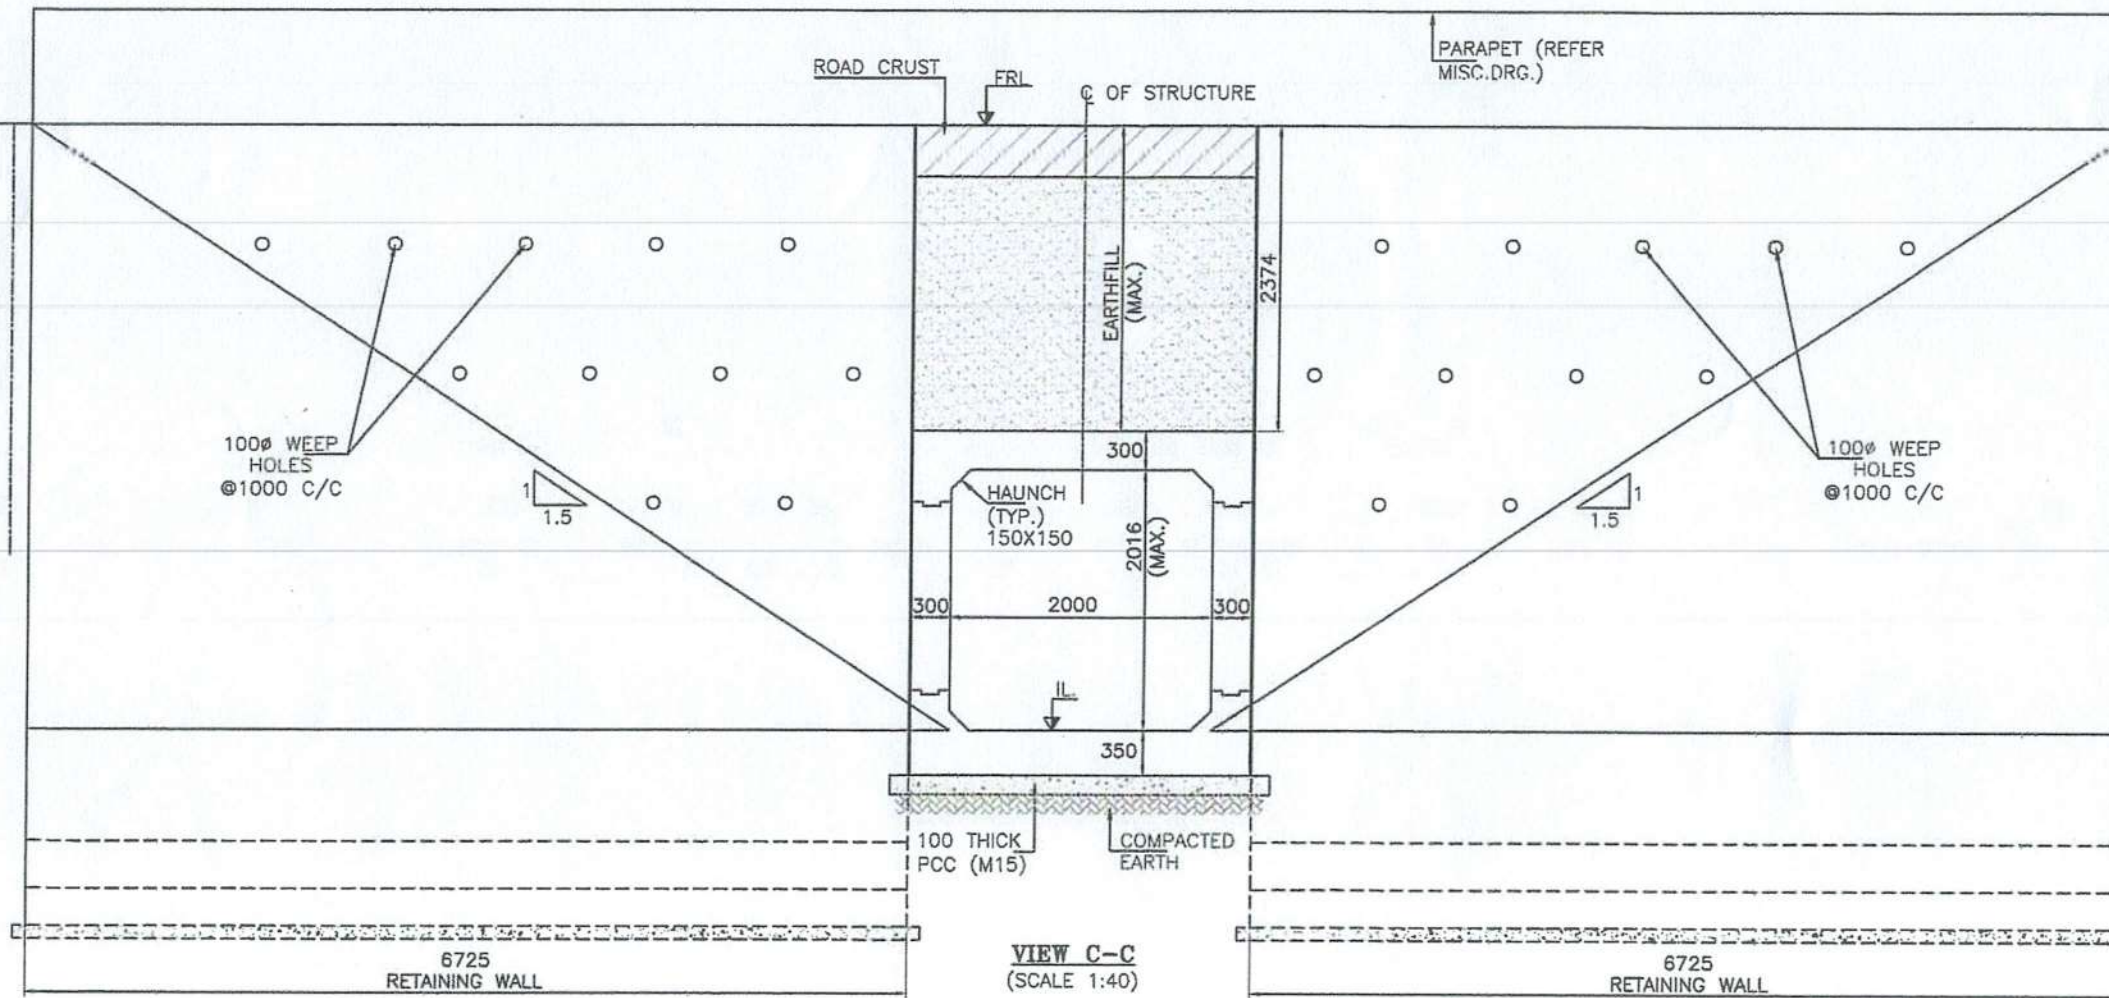

SAFETY AUDITOR
(As per Article 10.1 of EPC Agreement)

DESIGN AID, NEW DELHI

CLIENT:



NATIONAL HIGHWAYS & INFRASTRUCTURE DEVELOPMENT CORPORATION LTD.

EPC CONTRACTOR



KAMAC ENGINEERS PVT.LTD
F0201, CITY CENTER OFFICE
BLOCK 10, 10TH FLOOR
MAYAGARA 734010

AUTHORITY'S ENGINEER

ALMONDZ GLOBAL INFRA CONSULTANT LIMITED IN JV WITH AVOLEEZA CONSULTANT PRIVATE LIMITED.

C/O JAYANTA SAIKIA, SARBAJANIN NAMGHAR, BORBIL NO.2, DIGBOI, TINSUKIA, ASSAM-786171

PROOF CONSULTANT:



CREATIVE ENGINEERING SERVICES
OFFICE NO: 620, SIGNATURE GLOBAL MALL, SECTOR-3, VAISHALI, GHAZIABAD, U.P-201010

SAFETY CONSULTANT:



DESIGN AID
PLOT NO.54, 3rd FLOOR(FRONT), MASOODPUR DAIRY FARM,VASANT KUNJ, NEW DELHI-110070,

DESIGN CONSULTANT:



A.V. CONSTRUCTION
Plot WZ-1240,
Palam Extension, Bopda
Ashram Wali Gali, New
Delhi-110045
Winst Infra Solution
Pvt. Ltd.
OFFICE: F-6, ISHAAN CORPORATE TOWER, PLOT NO-C-23,SECTOR-13, VASUNDHRA GHAZIABAD, U.P-201012


PROJECT:

WIDENING/IMPROVEMENT TO 2-LANE LANE WITH PAVED SHOULDER FROM KM 27+150 (GOLAI GOAN) TO KM 47+882 (LEDO) ON DIBRUGARH TO LEDO SECTION WITH PROPOSED MARGHERITA & LEDO BYPASS (BROWNFIELD AND GREEN FIELD) (2-LANE+PS) OF NH-38 IN TINSUKIA DISTRICT IN THE STATE OF ASSAM ON EPC MODE (PACKAGE-5)


DRAWING TITLE:

GENERAL ARRANGEMENT DRAWING FOR BOX CULVERT AT CHAINAGE 41+022

Date	Drw.	Dsg.	Chk.	App.	Scale	Drawing Status
JAN.2024	W.P	V.S	A.B		NTS	
Project No.	Drawing No.	Sheet No.	Rev.			
	AVC/NH-38/BC/GAD/41+022/01	03 OF 03	RD			

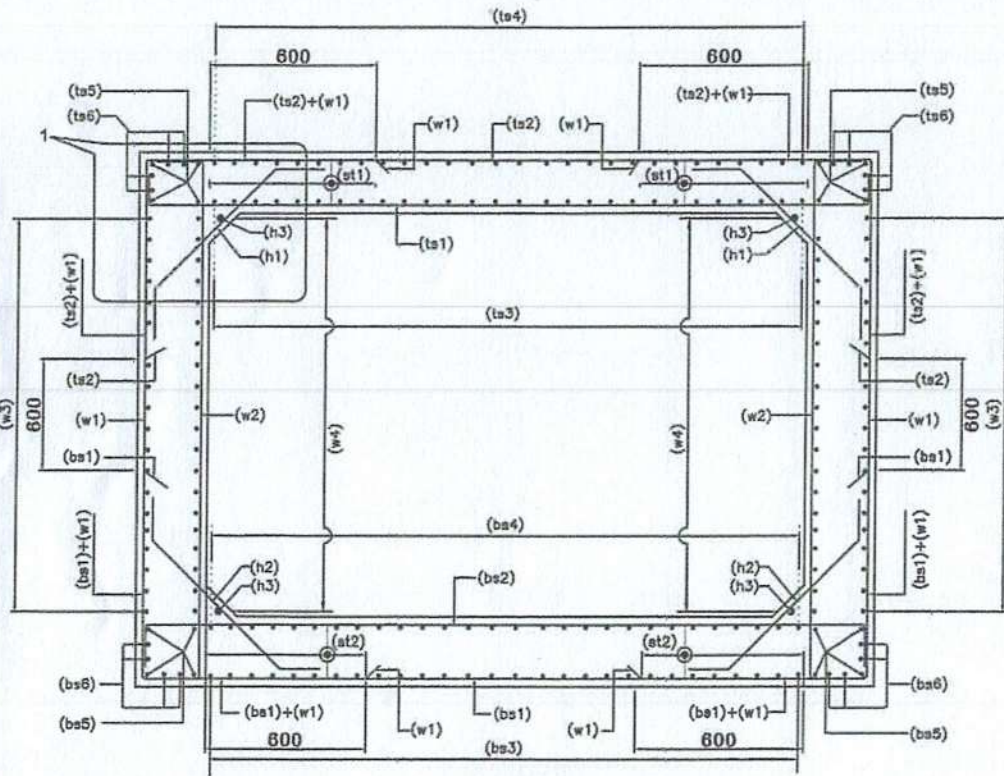


SECTION A-A
(N.T.S.)

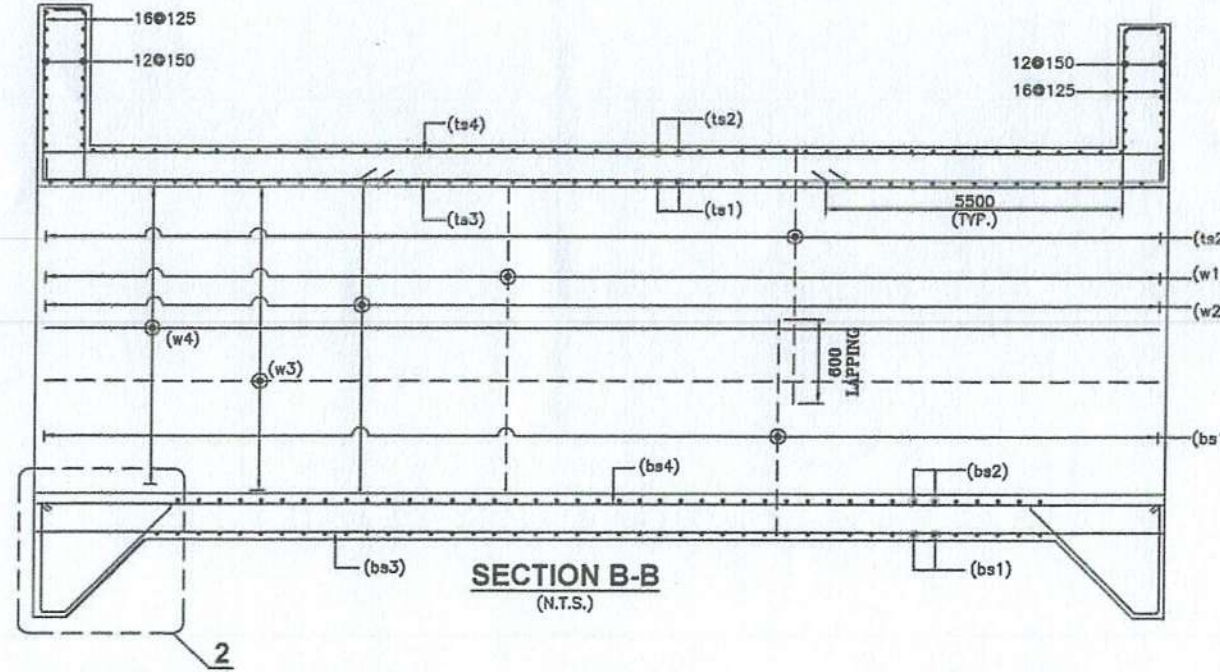


SECTION B-B
(N.T.S.)

LEGEND:-

TOP FACE BAR
BOTTOM FACE BAR

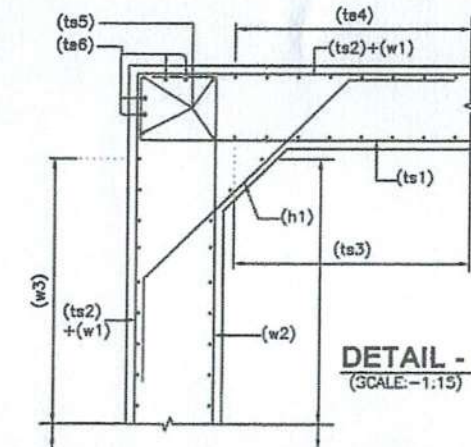

DETAIL - 1
(SCALE: 1:15)

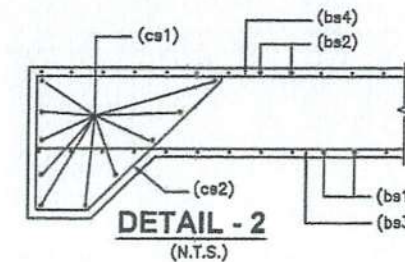

DETAIL - 2
(N.T.S.)

- ANCHORAGE LENGTH OF BOX SHALL BE TAKEN AS 40 ϕ AS PER IRC:112.
- FOR UNFAVORABLE BOND CONDITIONS THE FACTOR 40 SHOULD BE MULTIPLIED BY FACTOR OF 1.43.
- CENTER LINE OF OVERLAPPING BAR bs1 & ts2 IN WALL & MID HEIGHT OF WALLS ARE AT SAME POINT.
- BAR BENDING SCHEDULE SHOULD BE STRICTLY FOLLOW DURING THE TIME OF EXECUTION IF IN CASE ANY CHANGES AT SITE KINDLY DISCUSS IT WITH ENGINEER IN CHARGE.

SAFETY AUDIT
(As per Article 10.1 of EPC Agreement)

DESIGN AID, NEW REFERENCE DRAWING:-


- GENERAL ARRANGEMENT DRAWING.
AVC/NH-38/BOX/GAD/41+022/01

BOX REINF. SCHEDULE

SL.NO.	BAR MARK	BAR SHAPE	DIAMETER	SPACING
1	ts1		12	160
2	ts2		10	160
3	ts3		8	200
4	ts4		10	200
5	ts5		12	2x4 Nos.
6	ts6		12	2x4 Nos.
7	w1		10	160
8	w2		10	160
9	w3		10	200
10	w4		8	200
11	bs1		10	160
12	bs2		10+8	160
13	bs3		10	200
14	bs4		8	200
15	bs5		12	2x4 Nos.
16	bs6		12	2x4 Nos.
17	h1		10	160
18	h2		10	160
19	h3		10	1x4 Nos.
20	cs1		12	10 Nos.
21	cs2		10	200
22	st1		8	200 c/c (L-L) 160 c/c (T-T) DIRECTION
23	st2		8	200 c/c (L-L) 160 c/c (T-T) DIRECTION


NOTES:-

- ALL DIMENSIONS ARE IN MILLIMETERS AND LEVELS ARE IN METERS UNLESS OTHERWISE MENTIONED.
- DRAWING SHOULD NOT BE SCALED ONLY WRITTEN DIMENSIONS ARE TO BE FOLLOWED.
- ALL REINFORCING BARS SHALL BE THERMO MECHANICALLY TREATED (TMT) BARS (GRADE DESIGNATION Fe-500) CONFIRMING TO IS:1786 STANDARDS.
- MINIMUM CLEAR COVER TO OUTERMOST REINFORCEMENT SHALL BE AS FOLLOWS:-
 - TOP SLAB - 45mm
 - BOTTOM SLAB - 75mm
 - SIDE WALL (EARTH SIDE) - 75mm
 - SIDE WALL (INNER SIDE) - 45mm
- OVERLAPPING FOR SPLICING OF REINFORCEMENT SHALL BE AS PER CLAUSE NO.15.2.5. LAP LENGTH SHALL NOT BE LESS THAN 56 ϕ . ARRANGEMENT OF TRANSVERSE REINFORCEMENT IN LAP ZONE:-

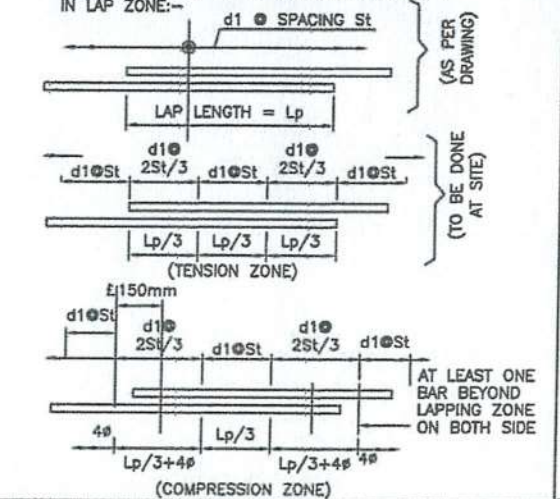

LEGEND:-
 FRL FINISHED ROAD LEVEL
 IL INVERT LEVEL
 LVL. LEVEL
 FGI. EXISTING GROUND LEVEL

FRL CAMBER & LOCATION IS TO BE MATCHED WITH HIGHWAY ALIGNMENT DRAWING.

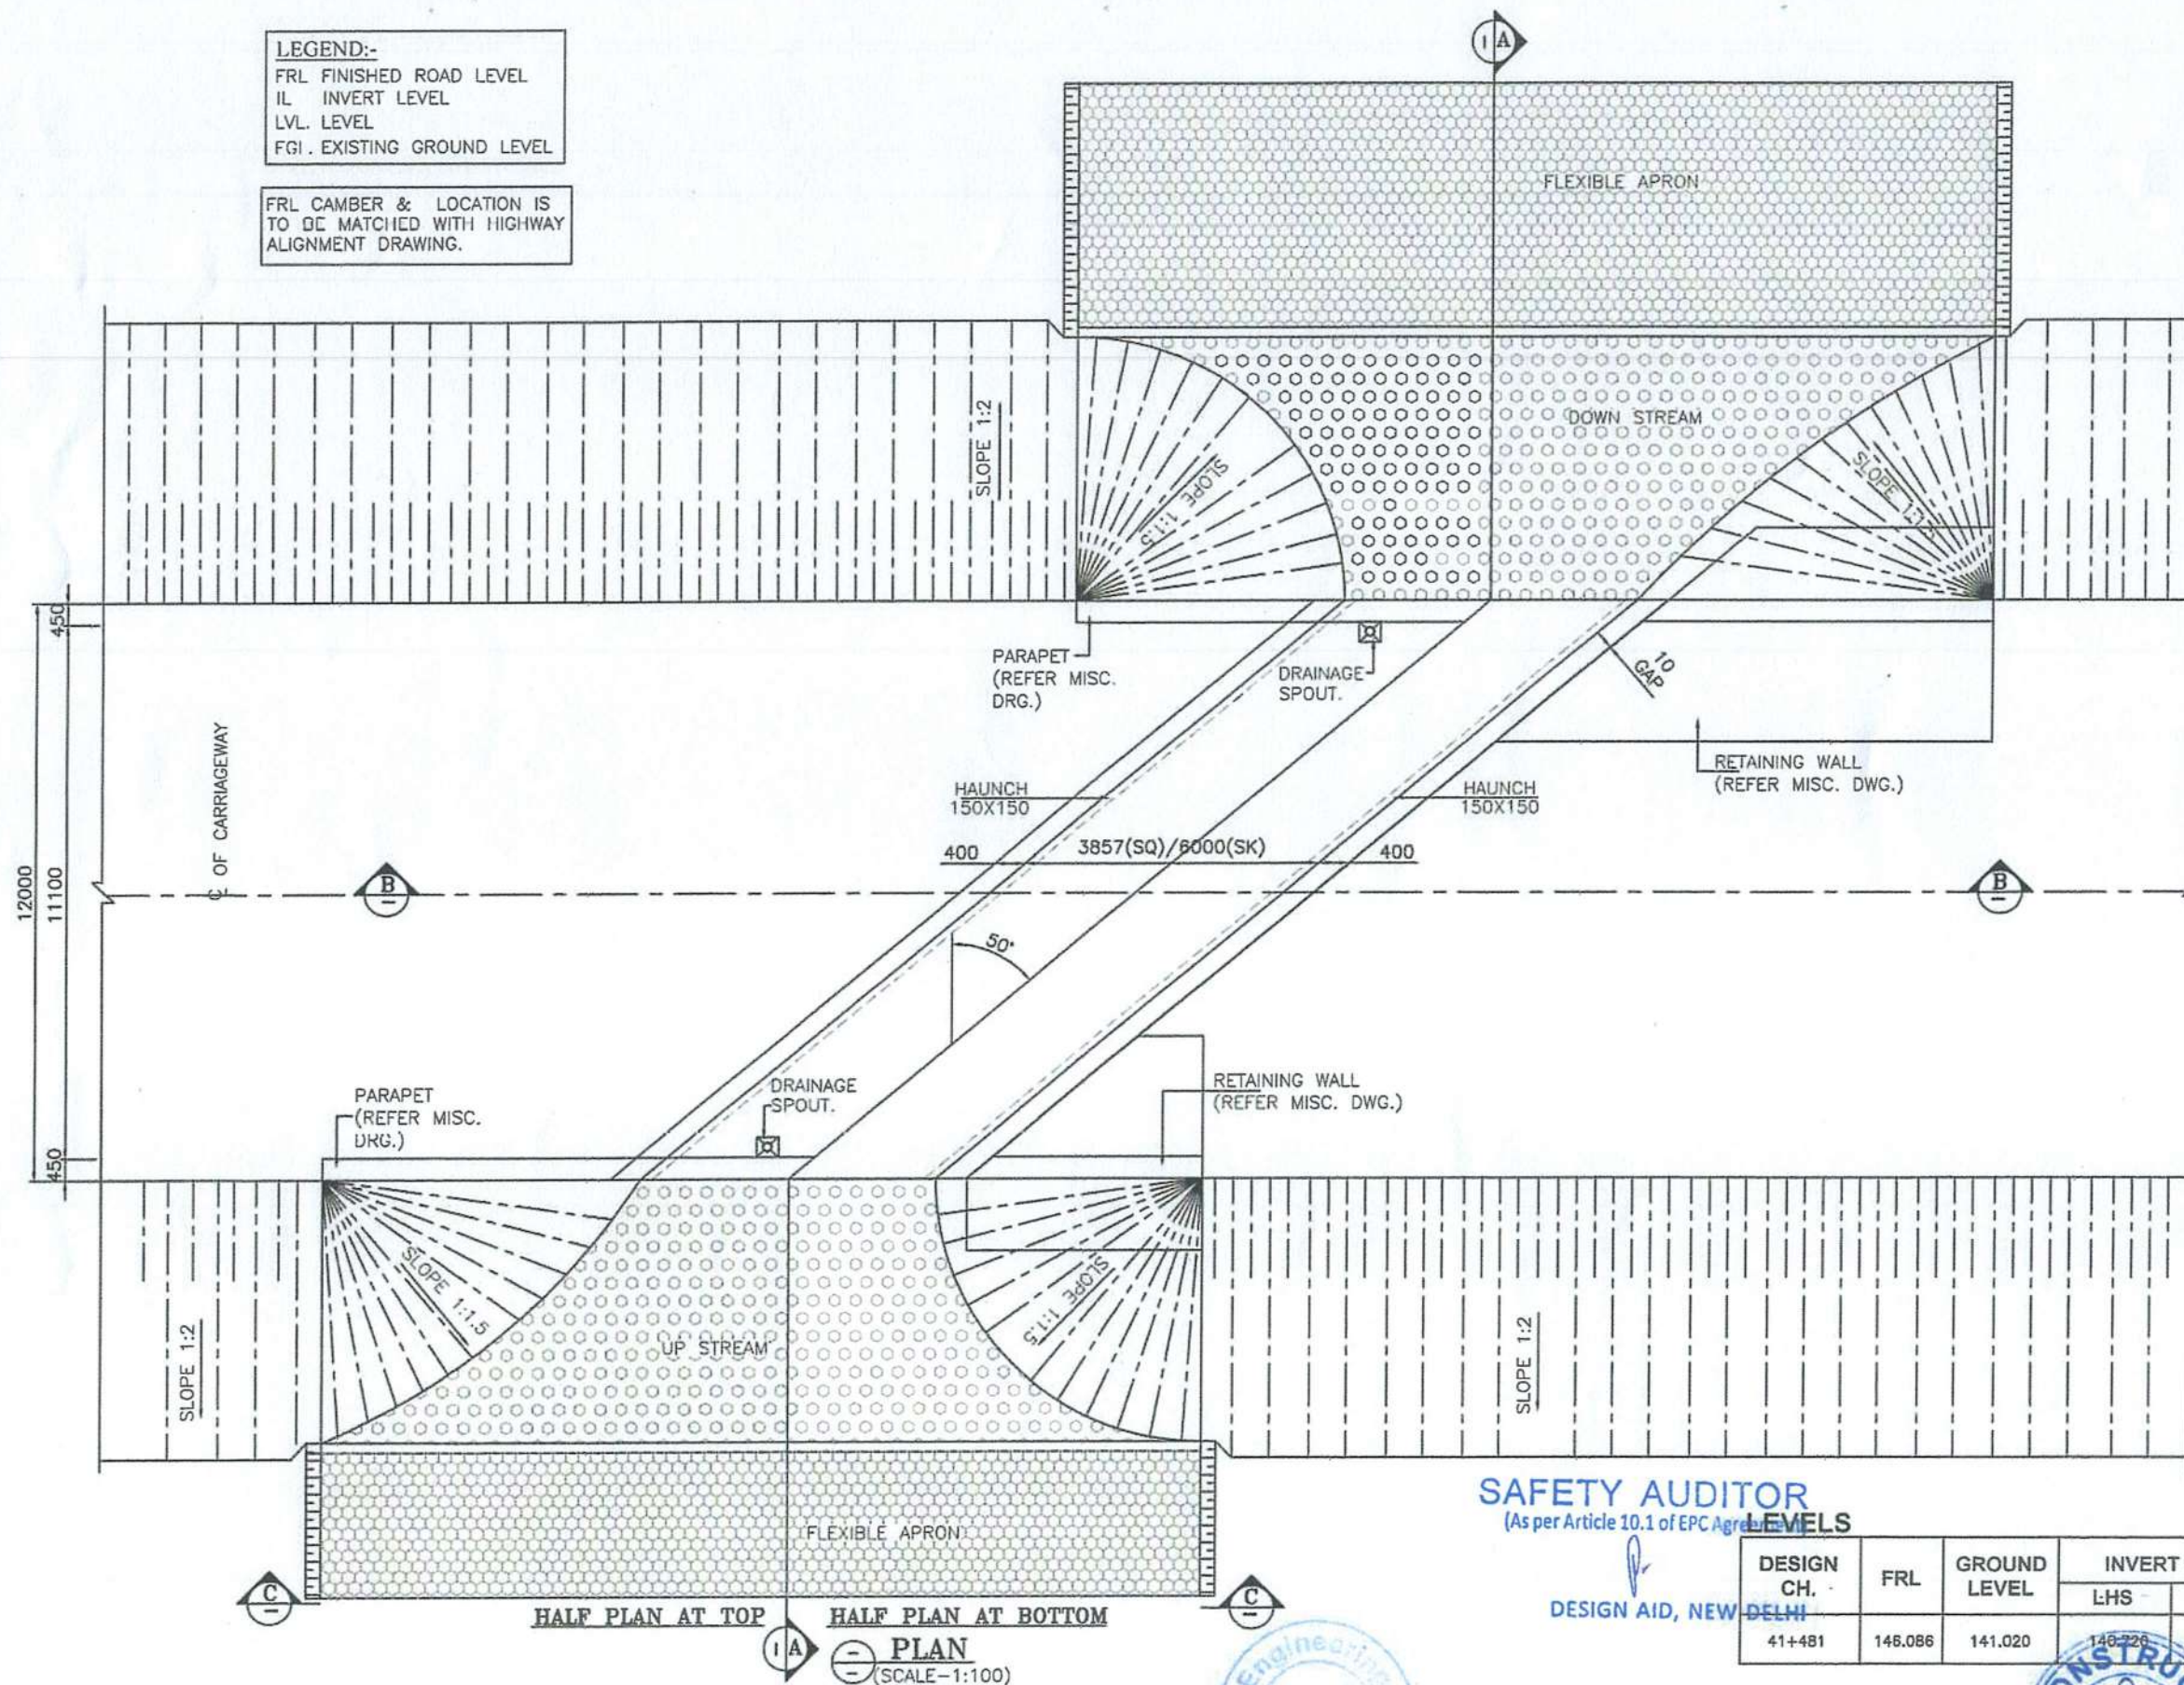

SAFETY AUDITOR
 (As per Article 10.1 of EPC Agreement)

DESIGN AID, NEW DELHI

DESIGN CH.	FRL	GROUND LEVEL	INVERT LEVEL		VERTICAL CLEARANCE (MAX.)	EARTH FILL (MAX.)	EARTH FILL (MIN.)
			LHS	RHS			
41+481	148.086	141.020	148.226	140.732	4.012m	0.954m	0.815m

REFERENCE DRAWINGS:-

1. REINFORCEMENT DETAIL OF BOX CULVERT
 AVC/NH-38/BOX/REINF./41+481/02

CLIENT:



NATIONAL HIGHWAYS &
 INFRASTRUCTURE DEVELOPMENT
 CORPORATION LTD.

EPC CONTRACTOR

KAMAC ENGINEERS PVT. LTD.
 KAMAC ENGINEERS PVT. LTD.
 F02, 2ND FLOOR, MATIGARA 734010

AUTHORITY'S ENGINEER

ALMONDZ GLOBAL INFRA CONSULTANT
 LIMITED IN JV WITH AYOLEEZA
 CONSULTANT PRIVATE LIMITED.

C/O JAYANTA SAIKIA, SARBAJANIN
 NAMGHAR, BORBIL NO.2, DIGBOI,
 TINSUKIA, ASSAM-786171

PROOF CONSULTANT:

CREATIVE ENGINEERING SERVICES
 OFFICE NO: 620, SIGNATURE GLOBAL
 MALL, SECTOR-3,
 VAISHALI, GHAZIABAD, U.P-201010

SAFETY CONSULTANT:

DESIGN AID
 PLOT NO.54, 3rd FLOOR(FRONT),
 MASOODPUR DAIRY FARM,VASANT KUNJ,
 NEW DELHI-110070,




DESIGN CONSULTANT:

A.V. CONSTRUCTION
 Floor WZ-124
 Palam Extension, Bost
 Ashram Walli Gali, New
 Delhi 110045
Winst Infra Solution
 Pvt. Ltd.
 OFFICE: F-8, ISHAAN CORPORATE
 TOWER, PLOT NO-C-23,SECTOR-13,
 VASUNDHRA, GHAZIABAD, U.P-201012

PROJECT:
 WIDENING/IMPROVEMENT TO 2-LANE LANE WITH PAVED SHOULDER FROM KM 27+150
 (GOLAI GOAN) TO KM 47+882 (LEDO) ON DIBRUGARH TO LEDO SECTION WITH
 PROPOSED MARGHERITA & LEDO BYPASS (BROWNFIELD AND GREEN FIELD)
 (2-LANE+PS) OF NH-38 IN TINSUKIA DISTRICT IN THE STATE OF ASSAM ON EPC
 MODE (PACKAGE-S)

DRAWING TITLE:-
 GENERAL ARRANGEMENT DRAWING FOR
 BOX CULVERT AT CHAINAGE 41+481

Dte	Drw.	Dsg.	Chk.	App.	Scale	Drawing Status
JAN.2024	W.P	V.S	A.B		NTS	
Project No.	Drawing No.					Sheet No.
	AVC/NH-38/BOX/GAD/41+481/01					1 OF 3
						Rev. 10

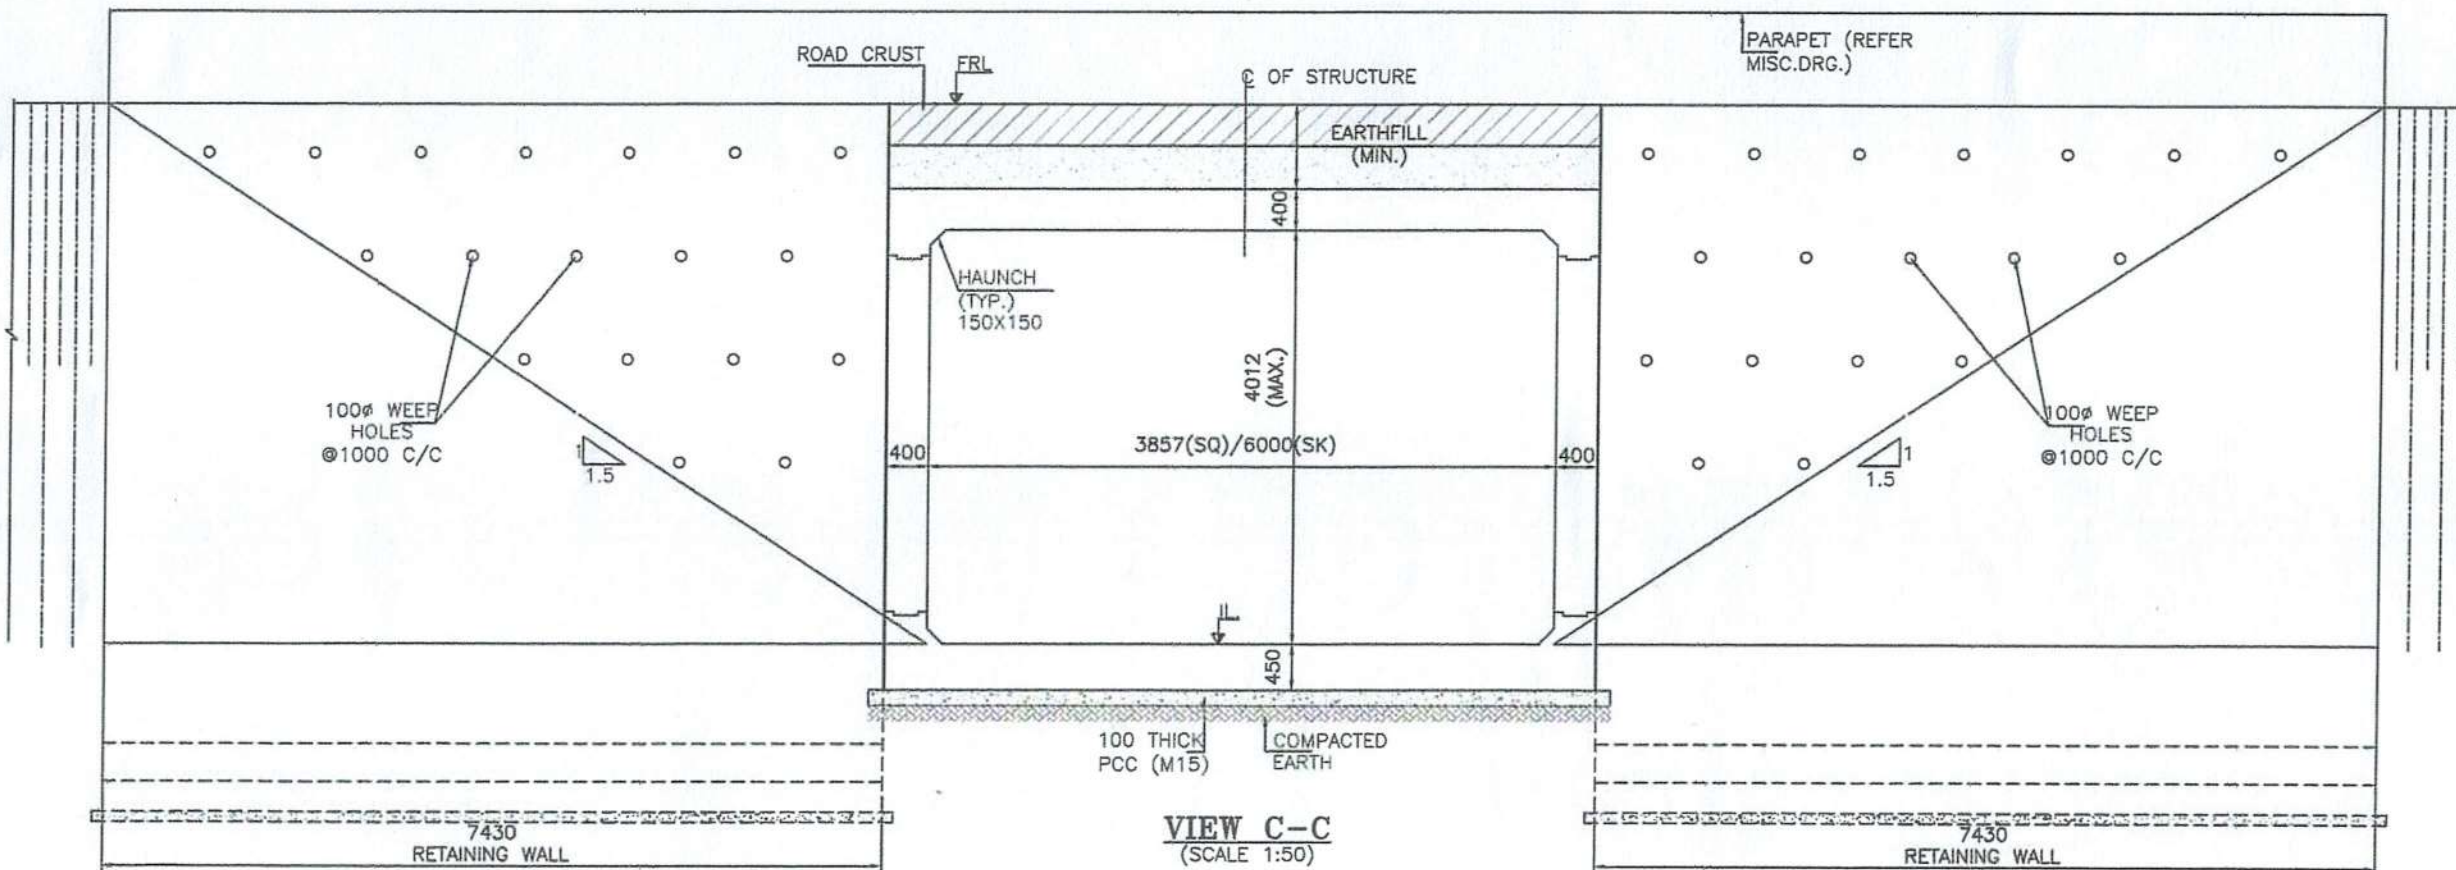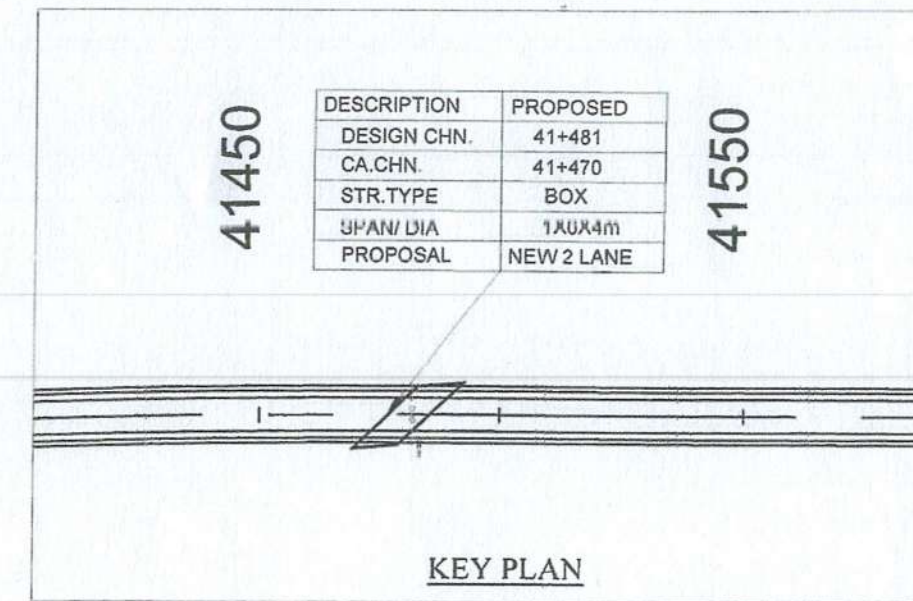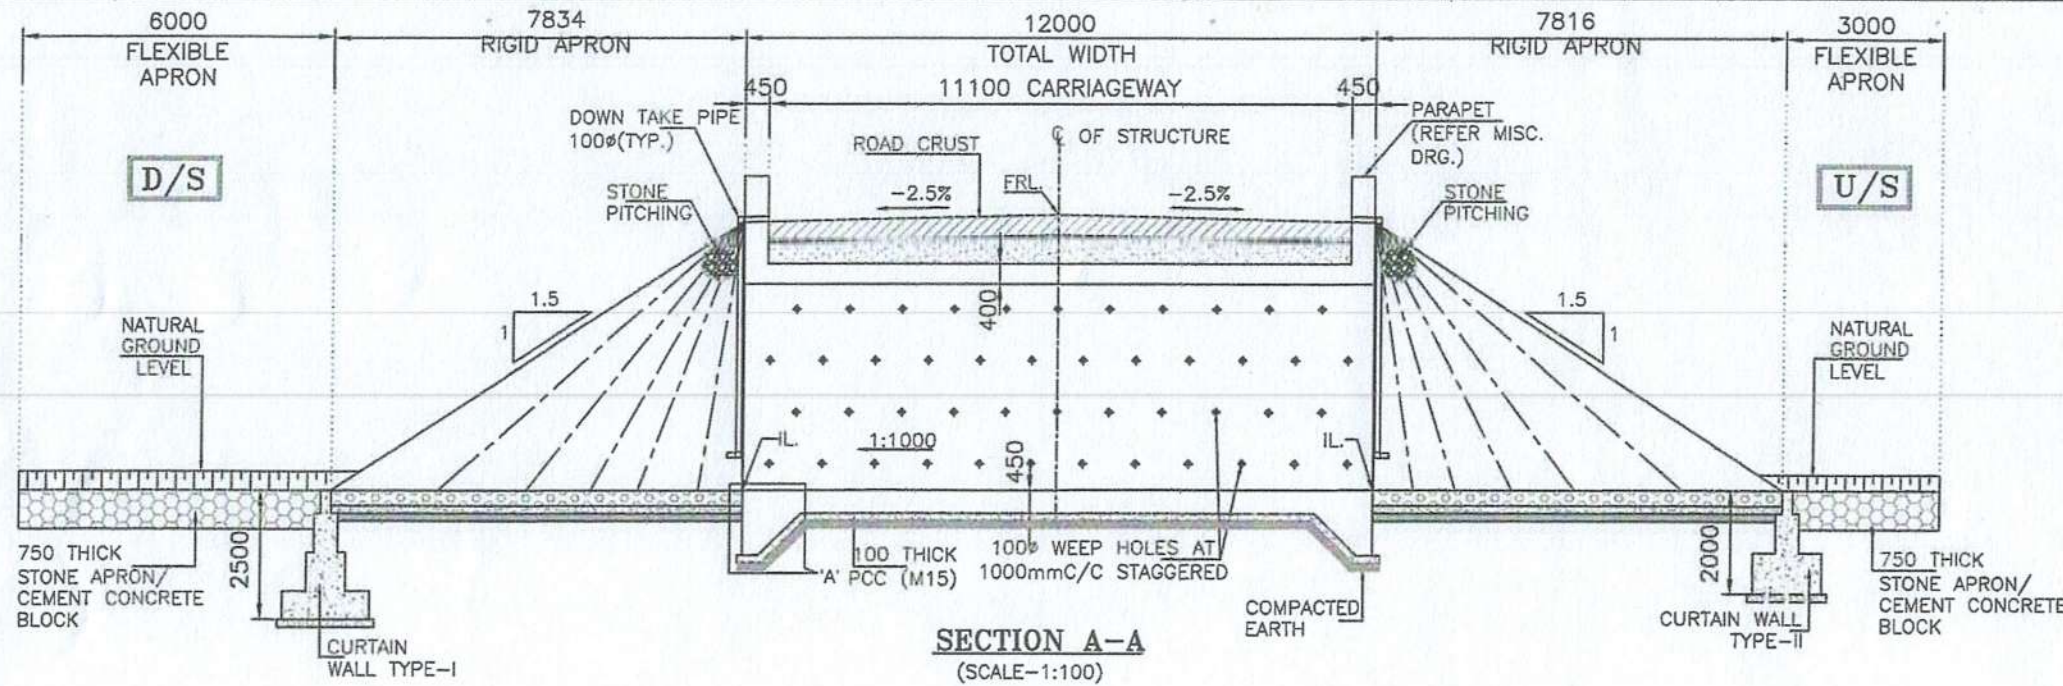

SAFETY AUDITOR
(As per Article 10.1 of EPC Agreement)

DESIGN AID, NEW DELHI

CLIENT:
NATIONAL HIGHWAYS & INFRASTRUCTURE DEVELOPMENT CORPORATION LTD.

EPC CONTRACTOR:
Kamac Engineer's (P) Ltd
KAMAC ENGINEERS PVT. LTD.
F0201, CITY CENTER OFFICE
BLOCK, 2ND FLOOR,
MATIGARA 734010

AUTHORITY'S ENGINEER:
ALMONDZ GLOBAL INFRA CONSULTANT LIMITED IN JV WITH AYOLEEZA CONSULTANT PRIVATE LIMITED.
C/O JAYANTA SAIKIA, SARBAJANIN
NAMGHAR, BORBIL NO.2, DIGBOI,
TINSUKIA, ASSAM-786171

PROOF CONSULTANT:
CREATIVE ENGINEERING SERVICES
OFFICE NO: 620, SIGNATURE GLOBAL
MALL, SECTOR-3,
VAISHALI, GHAZIABAD, U.P-201010


SAFETY CONSULTANT:
DESIGN AID
PLOT NO.54, 3rd FLOOR(FRONT),
MASOODPUR DAIRY FARM,VASANT KUNJ,
NEW DELHI-110070,

DESIGN CONSULTANT:
A.V. CONSTRUCTION
1st Floor, WZ-1240,
Palam Extension, Besco
Ashram Wall Gali, New
Delhi 110045
Winst Infra Solution Pvt. Ltd.
OFFICE: F-6, ISHAAN CORPORATE
TOWER, PLOT NO-C-23, SECTOR-13,
VASUNDHRA, GHAZIABAD, U.P-201012


PROJECT:
WIDENING/IMPROVEMENT TO 2-LANE LANE WITH PAVED SHOULDER FROM KM 27+150
(GOLAI GOAN) TO KM 47+682 (LEDO) ON DIBRUGARH TO LEDO SECTION WITH
PROPOSED MARGHERITA & LEDO BYPASS (BROWNFIELD AND GREEN FIELD)
(2-LANE+PS) OF NH-38 IN TINSUKIA DISTRICT IN THE STATE OF ASSAM ON EPC
MODE (PACKAGE-5)

DRAWING TITLE:-
GENERAL ARRANGEMENT DRAWING FOR
BOX CULVERT AT CHAINAGE 41+481


Date	Drw.	Dsg.	Chk.	App.	Scale	Drawing Status	
JAN.2024	W.P	V.S	A.B		NTS		
Project No.	Drawing No.					Sheet No.	Rev.
	AVC/NH-38/BOX/GAD/41+481/01					2 OF 3	R0

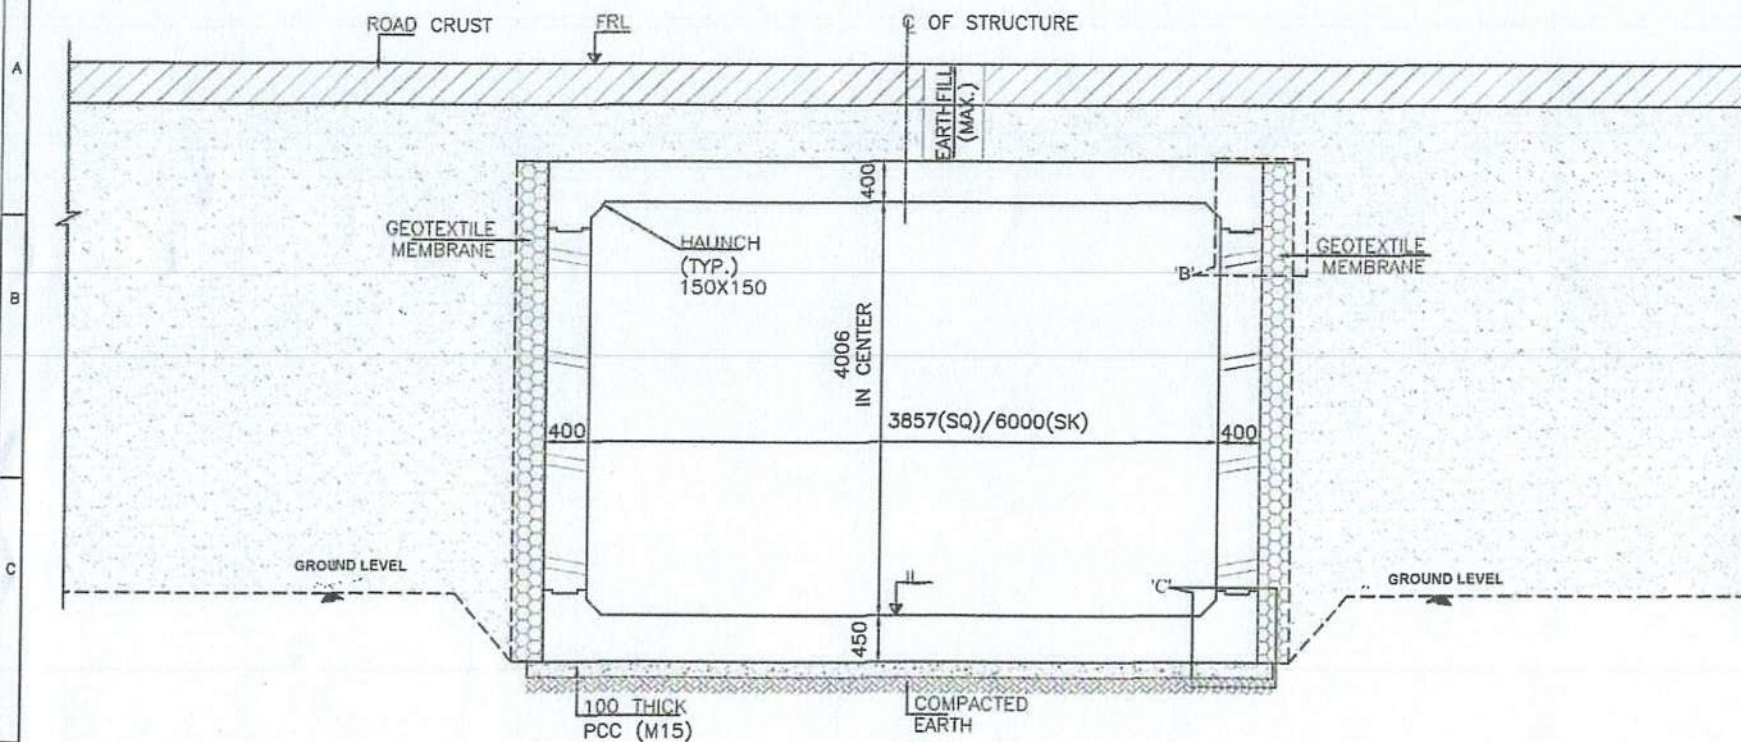


SECTION B-B
(SCALE 1:50)

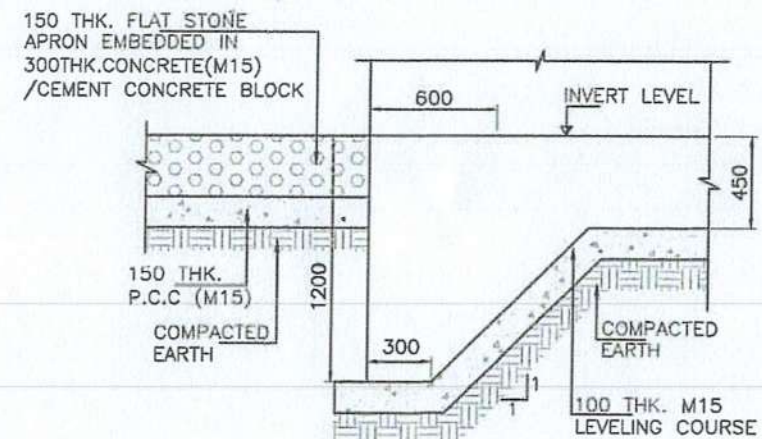

DETAIL-A'
(SCALE 1:25)

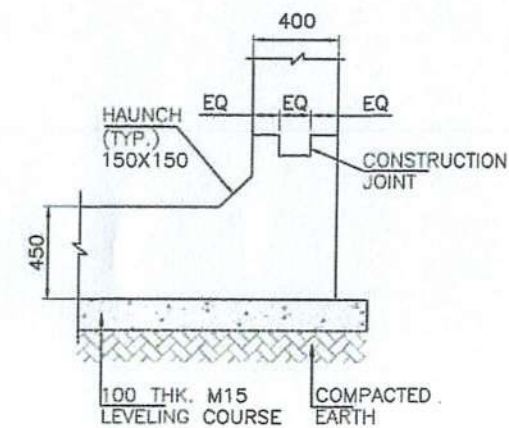

DETAIL-C'
(SCALE 1:25)

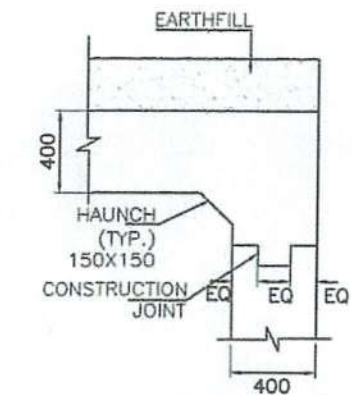


DETAIL-B'
(SCALE 1:25)

NOTES:-


- ALL DIMENSIONS ARE IN MILLIMETER, LEVELS ARE IN M AND CHAINAGE ARE IN KILOMETERS UNLESS OTHERWISE MENTIONED. ONLY WRITTEN DIMENSIONS SHALL BE FOLLOWED.
- THIS DRAWING SHALL BE READ IN CONJUNCTION WITH THE RELEVANT PLAN AND PROFILE DRAWING OF ROAD.
- GRADE OF CONCRETE:-
 - M30-FOR RCC BOX CELL STRUCTURE.
 - M15-FOR PCC AND LEVELING COURSE.
 - M30-PARAPET
- GRADE OF STEEL - Fe500.
- THE FOLLOWING LOADS HAVE BEEN CONSIDERED IN THE DESIGN:-
 - ONE LANE ,TWO LANE AND THREE LANE OF CLASS A
 - ONE LANE OF CLASS A IN ADDITION OF ONE LANE OF 70R WHEEL OR ONE LANE OF 70R TRACKED WHICHEVER GOVERNS.
- BACKFILL MATERIAL BEHIND END WALL SHALL BE SELECT GRANULAR SOIL HAVING PROPERTIES
MAX DRY DENSITY = 1850-2280kg/m³
OPTIMUM MOISTURE CONTENT = 7-15
AS PER IRC78-2014 AND MORTH SPECIFICATION.
- THE FRL SHOWN IN THE DRAWING SHALL BE VERIFIED W CORRESPONDING PLAN AND PROFILE DRAWING BEFORE EXECUTION, IF THERE IS ANY VARIATION SHALL BE BRO TO THE NOTICE OF ENGINEER.
- THE DIMENSION AND LEVEL ARE SUBJECTED TO CHANGE PER SITE CONDITION AND DETAILED DESIGN.
- BACKFILL TO BE DONE AND COMPACTED FROM BOTH SID SIMULTANEOUSLY.
- 600MM THICK. FILTER MATERIAL BEHIND RETAINING WALL SHALL BE LAID AS PER APPENDIX 6 OF IRC 78-2014.
- 50MM THICK CEMENT CONCRETE WEARING COAT SHALL BE PROVIDED.
- 100MM DIA P.V.C. PIPE AT SPACING 1000MM/c IN HORIZONTAL/VERTICAL DIRECTION SHALL BE PROVIDED U TO 150MM ABOVE GROUND LEVEL FOR WEEP HOLES IN RETAINING WALL.
- SBC SHALL BE 10t/m². AND SAME SHALL BE ENSURED AT SITE BY ANY SUITABLE METHOD.
- AS PER MORTH SECTION-2500,WHERE THE REQUIRED S BOULDERS ARE NOT AVAILABLE ECONOMICALLY.CEMENT C BLOCKS OF EQUIVALENT WEIGHT SHALL BE USED.THE GR OF CONCRETE SHALL BE M15 NOMINAL MIX.CEMENT CON BLOCK SHALL BE PREFERRED WHERE PRACTICABLE.
- CHOOSE ANY SUITABLE METHOD TO ACHIEVE THE REQUIRE SBC AS PER SITE.
- THE EXPOSURE CONDITION IS MODERATE.

SAFETY AUDITOR
(As per Article 10.1 of EPC Agreement)

DESIGN AID, NEW DELHI

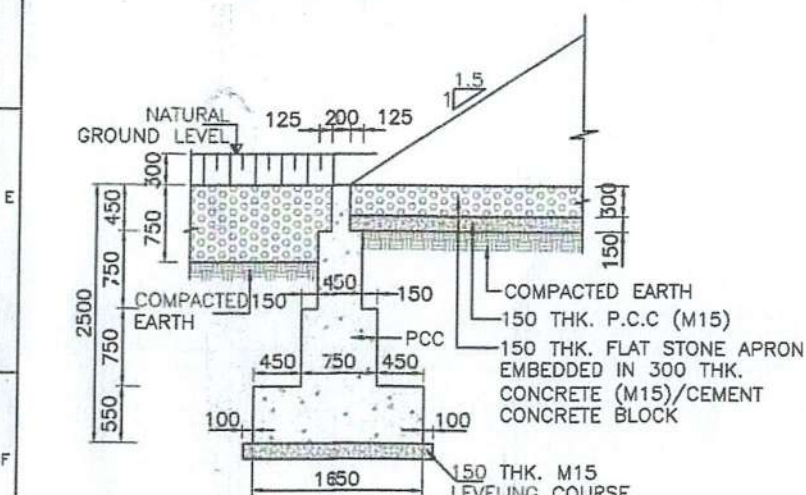

DETAIL OF CURTAIN WALL-I
(DOWN STREAM SIDE)
(SCALE 1:50)

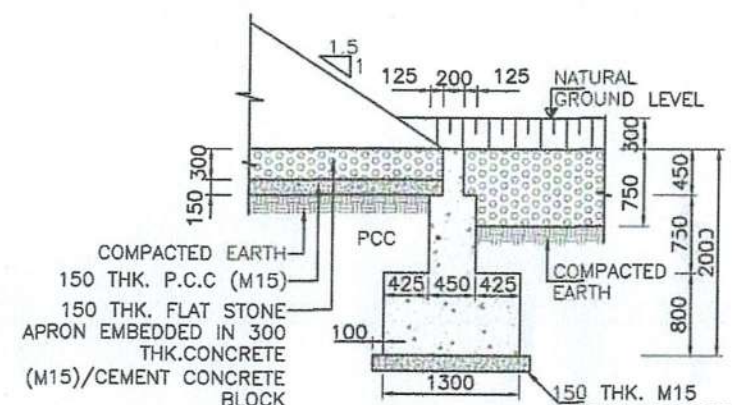

DETAIL OF CURTAIN WALL-II
(UP STREAM SIDE)
(SCALE 1:50)

CLIENT:
NHAI
NATIONAL HIGHWAYS & INFRASTRUCTURE DEVELOPMENT CORPORATION LTD.

EPC CONTRACTOR
Kamac Engineers (P) Ltd
KAMAC ENGINEERS PVT.LTD
F0201, CITY CENTER OFFICE
BLOCK, 2ND FLOOR,
MATIGARA 734010

AUTHORITY'S ENGINEER
ALMONDZ GLOBAL INFRA CONSULTANT LIMITED IN JV WITH AYOLEEZA CONSULTANT PRIVATE LIMITED.
C/O JAYANTA SAIKIA, SARBAJANIN NAMGHAR, BORBIL NO.2, DIGBOI, TINSUKIA, ASSAM-786171

PROOF CONSULTANT:
CREATIVE ENGINEERING SERVICES
OFFICE NO: 620, SIGNATURE GLOBAL MALL, SECTOR-3, VAISHALI, GHAZIABAD, U P-201010


SAFETY CONSULTANT:
DESIGN AID
PLOT NO.54, 3rd FLOOR(FRONT), MASOODPUR DAIRY FARM,VASANT KUNJ, NEW DELHI-110070,

DESIGN CONSULTANT
A.V. CONSTRUCTION
1st Floor, WZ-1240
Palam Extension, Boreo Ashram Wall Gali New Delhi 110045
Winst Infra Solution Pvt. Ltd.
OFFICE: F-6, ISHAAN CORPORATE TOWER, PLOT NO-C-23,SECTOR-13, VASUNDHRA GHAZIABAD, U.P-201012

PROJECT:
WIDENING/IMPROVEMENT TO 2-LANE LANE WITH PAVED SHOULDER FROM (GOLAI GOAN) TO KM 47+882 (LEDO) ON DIBRUGARH TO LEDO SECTION PROPOSED MARGHERITA & LEDO BYPASS (BROWNFIELD AND GREENFIELD) OF NH-38 IN TINSUKIA DISTRICT IN THE STATE OF ASSAM (2-LANE+PS) MODE (PACKAGE-5)

DRAWING TITLE:-
GENERAL ARRANGEMENT DRAWING FOR BOX CULVERT AT CHAINAGE 41+481


Date	Drw.	Dsg.	Chk.	App.	Scale	Drawn
JAN.2024	W.P	V.S	A.B		NTS	
Project No.	Drawing No.					Sheet No.
	AVC/NH-38/BOX/GAD/41+481/01					30

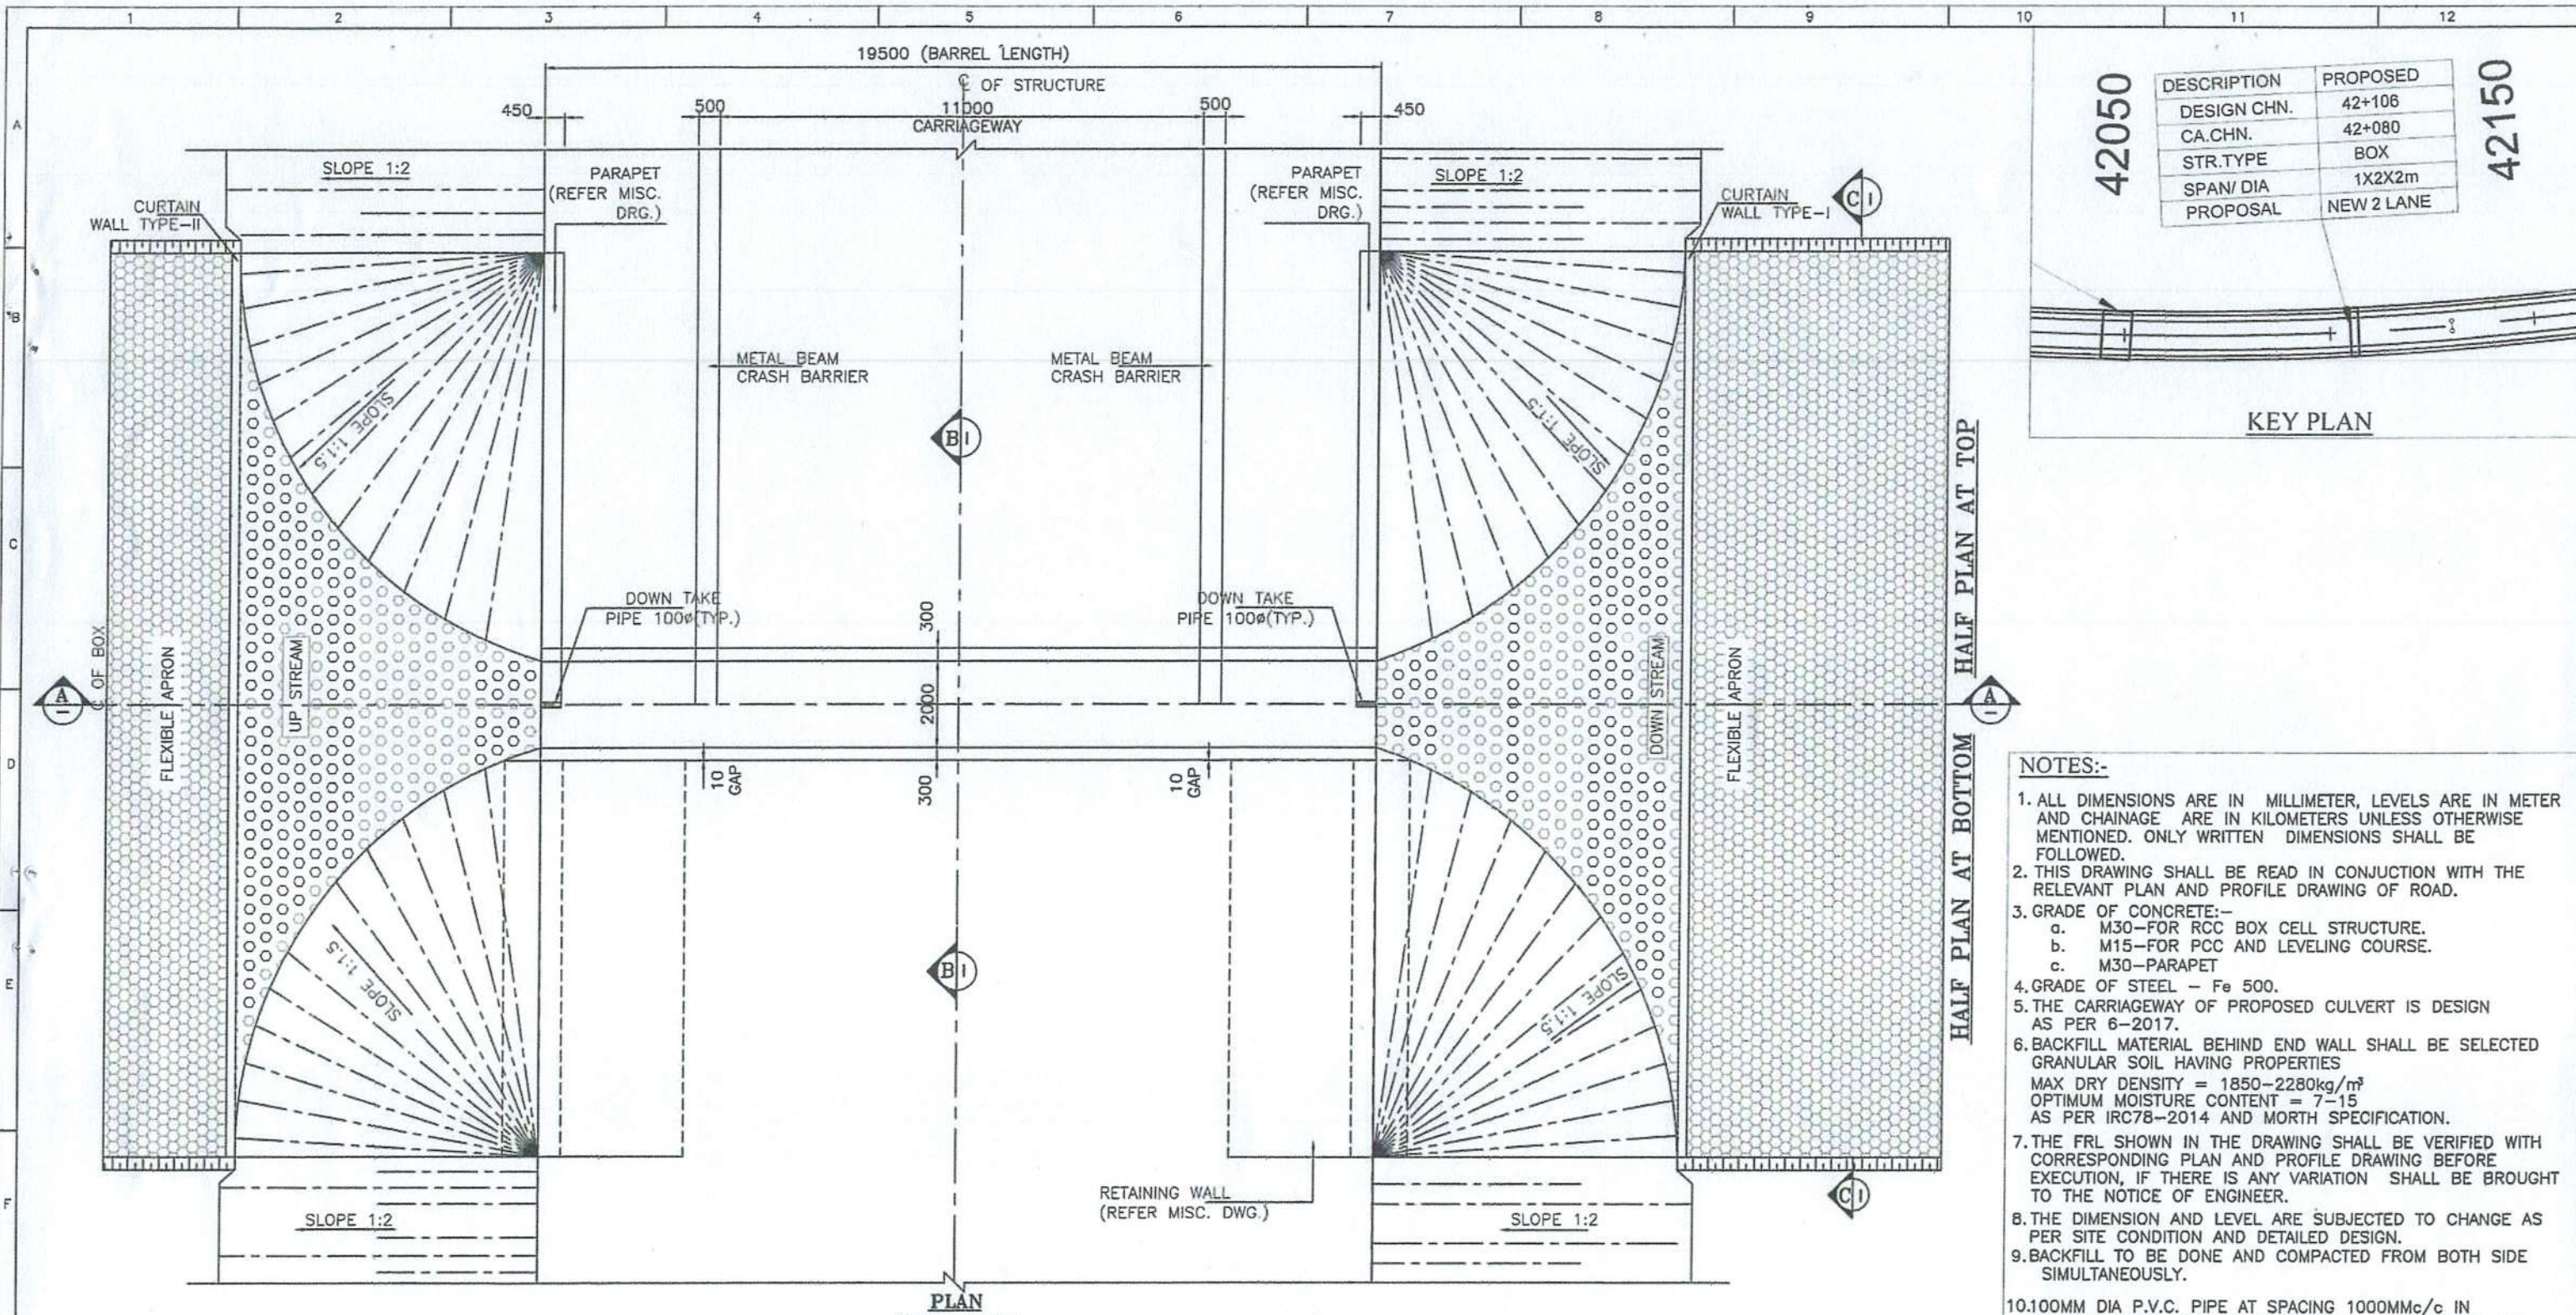

42050

42150

DESCRIPTION	PROPOSED
DESIGN CHN.	42+106
CA.CHN.	42+080
STR.TYPE	BOX
SPAN/ DIA	1X2X2m
PROPOSAL	NEW 2 LANE

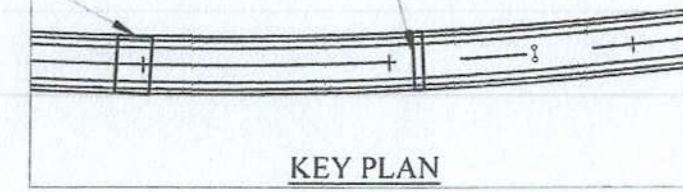

- NOTES:-**
1. ALL DIMENSIONS ARE IN MILLIMETER, LEVELS ARE IN METER AND CHAINAGE ARE IN KILOMETERS UNLESS OTHERWISE MENTIONED. ONLY WRITTEN DIMENSIONS SHALL BE FOLLOWED.
 2. THIS DRAWING SHALL BE READ IN CONJUNCTION WITH THE RELEVANT PLAN AND PROFILE DRAWING OF ROAD.
 3. GRADE OF CONCRETE:-
 - a. M30-FOR RCC BOX CELL STRUCTURE.
 - b. M15-FOR PCC AND LEVELING COURSE.
 - c. M30-PARAPET
 4. GRADE OF STEEL - Fe 500.
 5. THE CARRIAGEWAY OF PROPOSED CULVERT IS DESIGN AS PER 6-2017.
 6. BACKFILL MATERIAL BEHIND END WALL SHALL BE SELECTED GRANULAR SOIL HAVING PROPERTIES
MAX DRY DENSITY = 1850-2280kg/m³
OPTIMUM MOISTURE CONTENT = 7-15
AS PER IRC78-2014 AND MORTH SPECIFICATION.
 7. THE FRL SHOWN IN THE DRAWING SHALL BE VERIFIED WITH CORRESPONDING PLAN AND PROFILE DRAWING BEFORE EXECUTION, IF THERE IS ANY VARIATION SHALL BE BROUGHT TO THE NOTICE OF ENGINEER.
 8. THE DIMENSION AND LEVEL ARE SUBJECT TO CHANGE AS PER SITE CONDITION AND DETAILED DESIGN.
 9. BACKFILL TO BE DONE AND COMPACTED FROM BOTH SIDE SIMULTANEOUSLY.
 10. 100MM DIA P.V.C. PIPE AT SPACING 1000MM/c IN HORIZONTAL/VERTICAL DIRECTION SHALL BE PROVIDED UP TO 150MM ABOVE GROUND LEVEL FOR WEEP HOLES IN RETAINING WALL.
 11. SBC SHALL BE 18t/m². AND SAME SHALL BE ENSURED AT SITE BY ANY SUITABLE METHOD.
 12. AS PER MORTH SECTION-2500, WHERE THE REQUIRED SIZE OF BOULDERS ARE NOT AVAILABLE ECONOMICALLY, CEMENT CONCRETE BLOCKS OF EQUIVALENT WEIGHT SHALL BE USED. THE GRADE OF CONCRETE SHALL BE M15 NOMINAL MIX. CEMENT CONCRETE BLOCK SHALL BE PREFERRED WHERE PRACTICABLE.
 13. CHOOSE ANY SUITABLE METHOD TO ACHIEVE THE REQUIRED SBC AS PER SITE.

LEVELS

DESIGN CH.	FRL	GROUND LEVEL	INVERT LEVEL		VERTICAL CLEARANCE (MAX.)	EARTHFILL (MAX.)	EARTHFILL (MIN.)
			LHS	RHS			
42+106	147.277	140.692	140.411	140.392	2.019 m	4.566m	2.320m

SAFETY AUDITOR
(As per Article 10.1 of EPC Agreement)





REFERENCE DRAWINGS:
1. REINFORCEMENT DETAIL OF BOX CULVERT
AVC/NH-38/BC/REINF./42+106/01

LEGEND:-

FRL	FINISHED ROAD LEVEL
IL	INVERT LEVEL
LVL	LEVEL
EGL	EXISTING GROUND LEVEL


FRL CAMBER & LOCATION IS TO BE MATCHED WITH HIGHWAY ALIGNMENT DRAWING.

CLIENT: NATIONAL HIGHWAYS & INFRASTRUCTURE DEVELOPMENT CORPORATION LTD.	EPC CONTRACTOR: KAMAC ENGINEERS PVT.LTD F0201, CITY CENTER OFFICE BLOCK, 2ND FLOOR, MATIGARA 734010	AUTHORITY'S ENGINEER: ALMONDZ GLOBAL INFRA CONSULTANT LIMITED IN JV WITH AYOLEEZA CONSULTANT PRIVATE LIMITED. C/O JAYANTA SAIKIA, SARBAJANIN NAMGHAR, BORBIL NO.2, DIGBOI, TINSUKIA, ASSAM-786171	PROOF CONSULTANT: CREATIVE ENGINEERING SERVICES OFFICE NO: 620, SIGNATURE GLOBAL MALI, SECTOR-3, VAISHALI, GHAZIABAD, U.P-201010	SAFETY CONSULTANT: DESIGN AID PLOT NO.54, 3rd FLOOR(FRONT), MASOODPUR DAIRY FARM,VASANT KUNJ, NEW DELHI-110070,	DESIGN CONSULTANT: A.V. CONSTRUCTION 1st Floor, WZ-1240, Palam Extension, Bosco Ashram Wall Cell, New Delhi 110045 Winst Infra Solution Pvt. Ltd. OFFICE: F-6, ISHAAN CORPORATE TOWER, PLOT NO-C-23, SECTOR-13, VASUNDHRA GHAZIABAD, U.P-201012	PROJECT: WIDENING/IMPROVEMENT TO 2-LANE LANE WITH PAVED SHOULDER FROM KM 27+150 (GOLAI GOAN) TO KM 47+682 (LEDO) ON DIBRUGARH TO LEDO SECTION WITH PROPOSED MARGHERITA & LEDO BYPASS (BROWNFIELD AND GREEN FIELD) (2-LANE+PS) OF NH-38 IN TINSUKIA DISTRICT IN THE STATE OF ASSAM ON EPC MODE (PACKAGE-5) DRAWING TITLE:- GENERAL ARRANGEMENT DRAWING FOR BOX CULVERT AT CHAINAGE 42+106 <table><tr><td>Date</td><td>Drw.</td><td>Dsg.</td><td>Chk.</td><td>App.</td><td>Scale</td><td>Drawing Status.</td></tr><tr><td>JAN.2024</td><td>W.P</td><td>V.S</td><td>A.B</td><td></td><td>NTS</td><td></td></tr><tr><td>Project No.</td><td>Drawing No.</td><td></td><td></td><td></td><td></td><td></td></tr><tr><td></td><td></td><td></td><td></td><td></td><td></td><td></td></tr></table> <table><tr><td>Sheet No.</td><td>Rev.</td></tr><tr><td>01 OF 03</td><td>RD</td></tr></table>	Date	Drw.	Dsg.	Chk.	App.	Scale	Drawing Status.	JAN.2024	W.P	V.S	A.B		NTS		Project No.	Drawing No.													Sheet No.	Rev.	01 OF 03	RD
Date	Drw.	Dsg.	Chk.	App.	Scale	Drawing Status.																																
JAN.2024	W.P	V.S	A.B		NTS																																	
Project No.	Drawing No.																																					
Sheet No.	Rev.																																					
01 OF 03	RD																																					

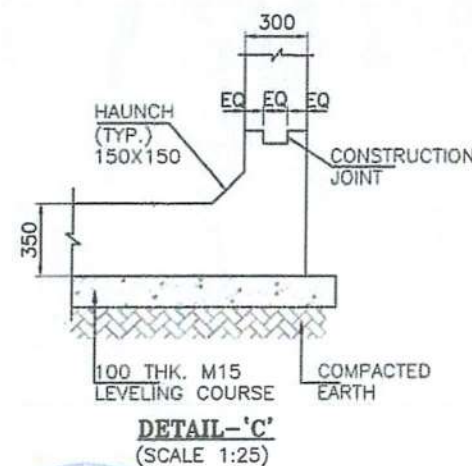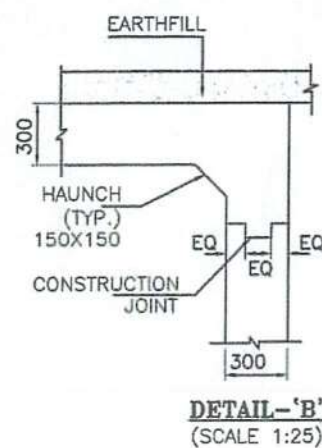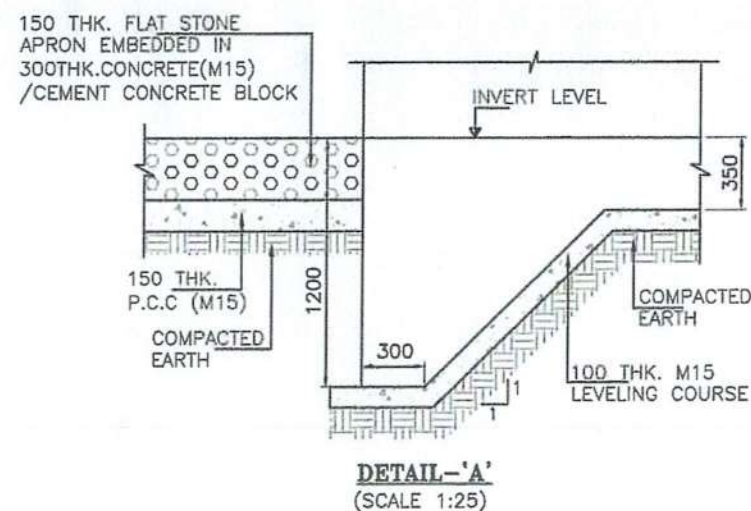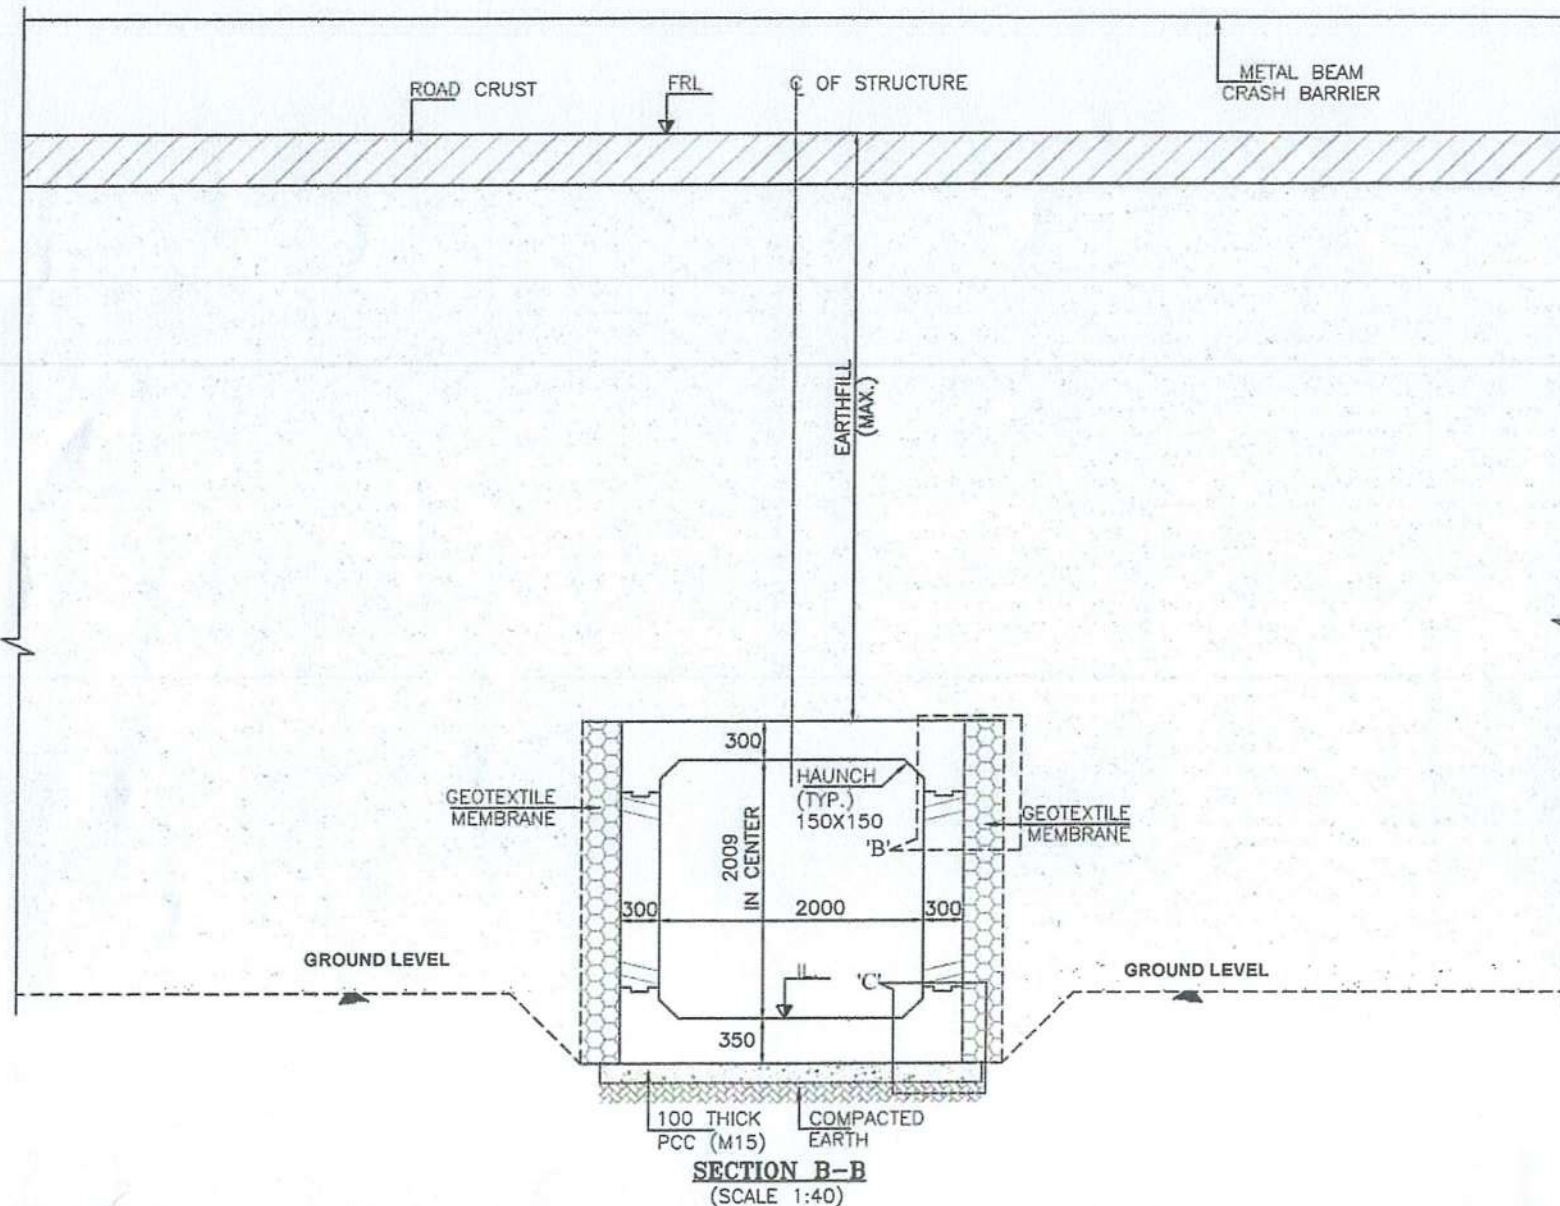

SAFETY AUDITOR
(As per Article 10.1 of EPC Agreement)

DESIGN AID, NEW DELHI

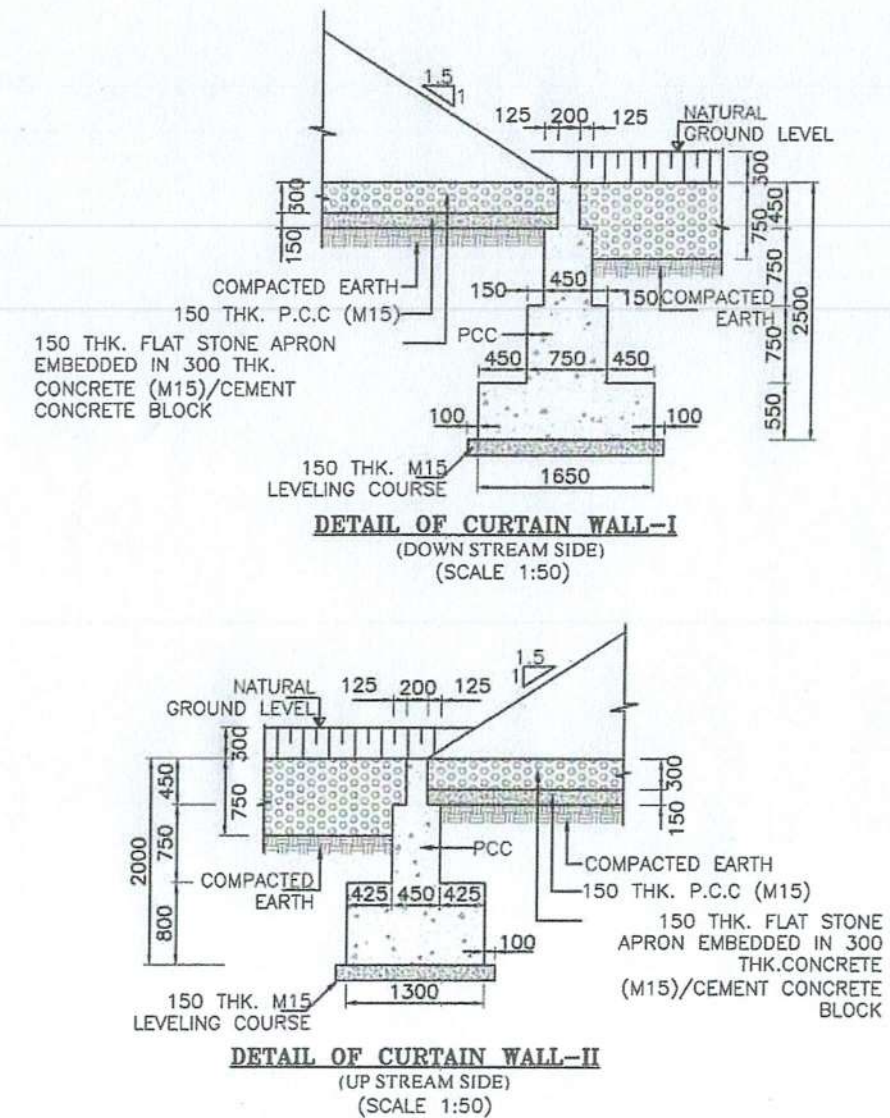

CLIENT:

NATIONAL HIGHWAYS & INFRASTRUCTURE DEVELOPMENT CORPORATION LTD.

EPC CONTRACTOR

KAMAC ENGINEERS (P) LTD
FOUR CITY CENTER OFFICE
BLOCK, 2ND FLOOR,
MATIGARA 734010

AUTHORITY'S ENGINEER
ALMONDZ GLOBAL INFRA CONSULTANT
LIMITED IN JV WITH AYOLEEZA
CONSULTANT PRIVATE LIMITED.
C/O JAYANTA SAIKIA, SARBAJANIN
NAMGHAR, BORBIL NO.2, DIGBOI,
TINSUKIA, ASSAM-786171

PROOF CONSULTANT:

CREATIVE ENGINEERING SERVICES
OFFICE NO: 620, SIGNATURE GLOBAL
MALL, SECTOR-3,
VAISHALI, GHAZIABAD, U.P.-201010

SAFETY CONSULTANT:

DESIGN AID
PLOT NO.54, 3rd FLOOR(FRONT),
MASOODPUR DAIRY FARM, VASANT KUNJ,
NEW DELHI-110070,


DESIGN CONSULTANT:

A.V. CONSTRUCTION
1st Floor, WZ-1240,
Palam Extension, Bocho,
Ashram Wali Gali, New
Delhi 110045
Winst Infra Solution
Pvt. Ltd.
OFFICE: F-8, ISHAAN CORPORATE
TOWER, PLOT NO-C-23, SECTOR-13,
VASUNDHRA GHAZIABAD, U.P.-201012


PROJECT:
WIDENING/IMPROVEMENT TO 2-LANE LANE WITH PAVED SHOULDER FROM KM 27+150
(GOLAI GOAN) TO KM 47+682 (LEDO) ON DIBRUGARH TO LEDO SECTION WITH
PROPOSED MARGHERITA & LEDO BYPASS (BROWNFIELD AND GREEN FIELD)
(2-LANE+PS) OF NH-38 IN TINSUKIA DISTRICT IN THE STATE OF ASSAM ON EPC
MODE (PACKAGE-5)

DRAWING TITLE:
GENERAL ARRANGEMENT DRAWING FOR
BOX CULVERT AT CHAINAGE 42+106

Date	Drw.	Dsg.	Chk.	App.	Scale	Drawing Status
JAN.2024	W.P	V.S	A.B		NTS	
Project No.	Drawing No.					Sheet No.
	AVC/NH-38/BC/GAD/42+106/01					03 OF 03
						Rev. R0

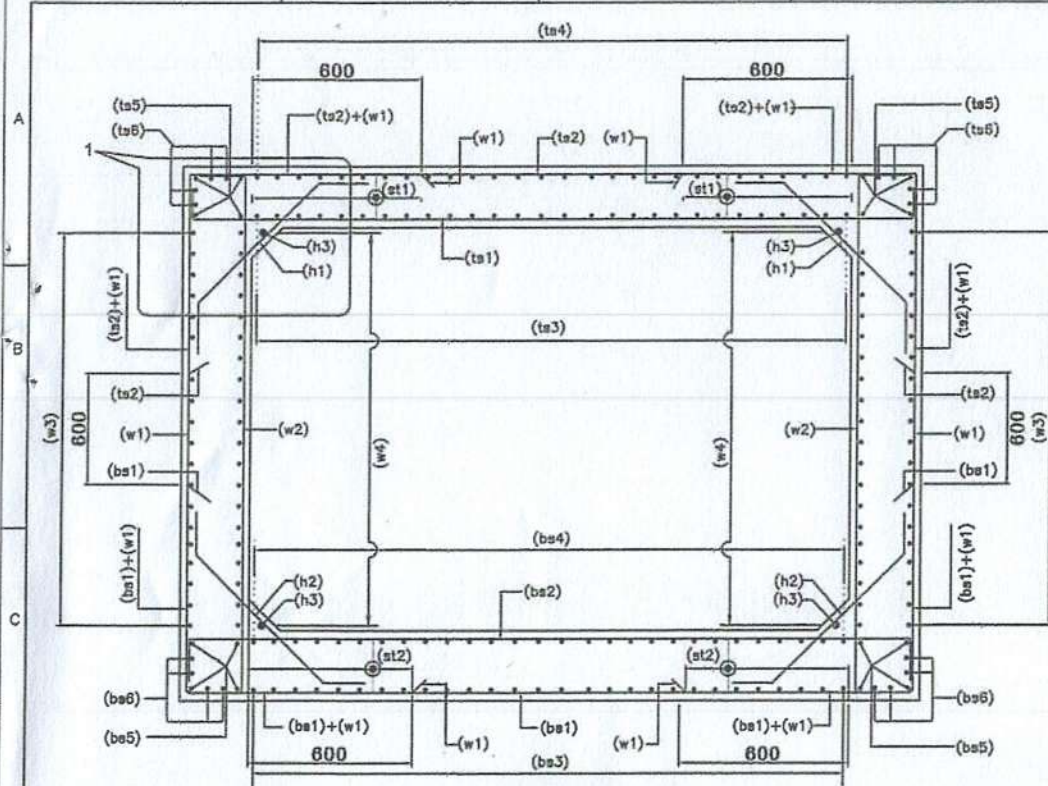


SECTION A-A
(NTS)

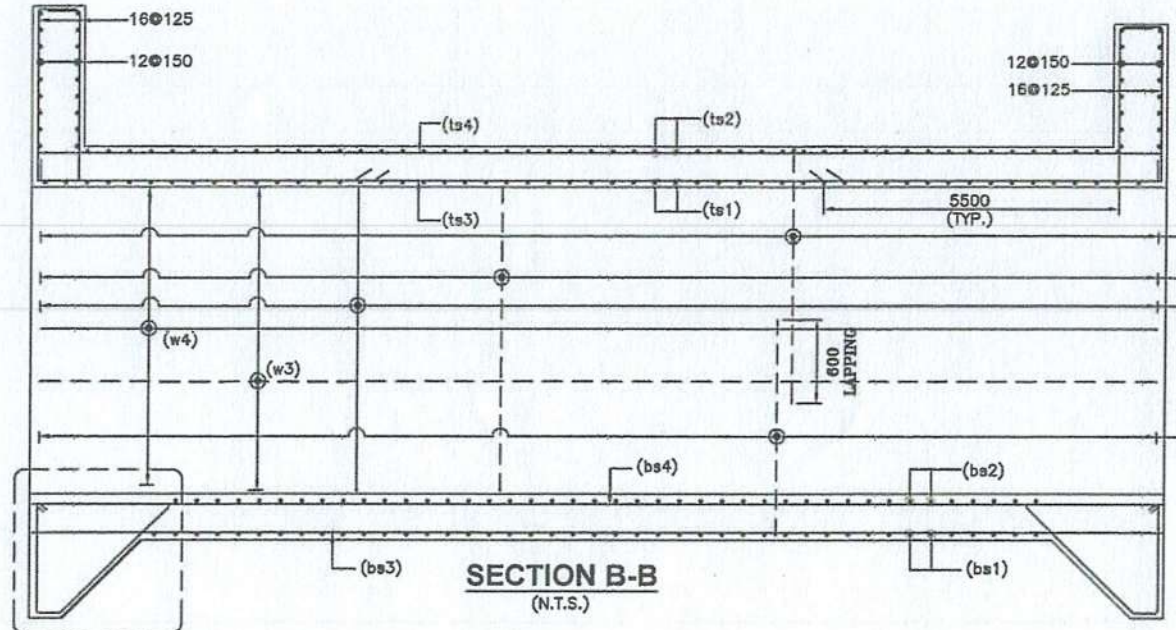


SECTION B-B
(N.T.S.)

LEGEND:-


TOP FACE BAR	_____
BOTTOM FACE BAR	_____

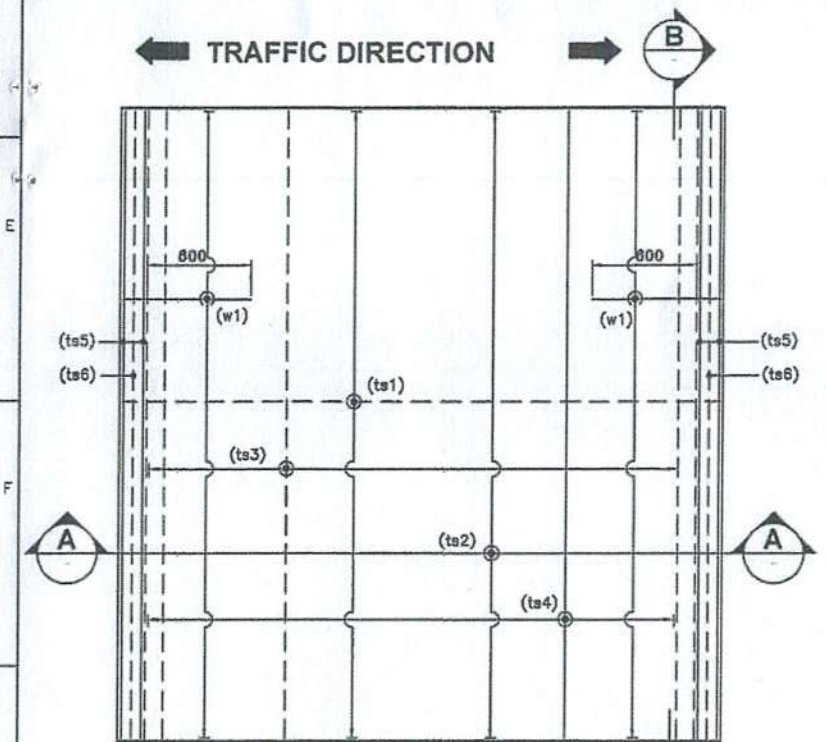


REINFORCEMENT DETAILS OF
TOP SLAB
(HAUNCH BAR NOT SHOWN IN PLAN FOR CLARITY)
(N.T.S.)

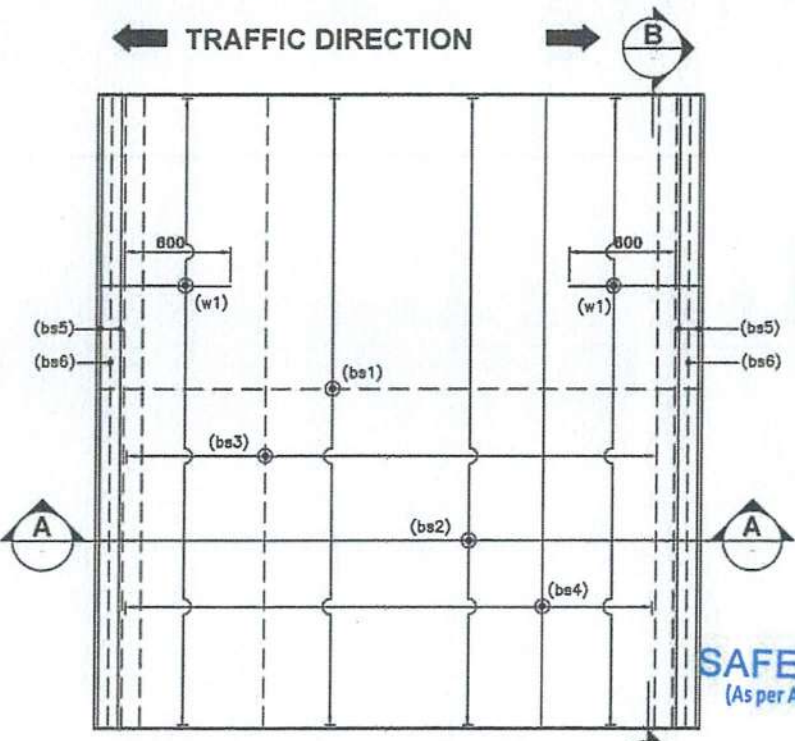

REINFORCEMENT DETAILS OF
BOTTOM SLAB
(HAUNCH BAR NOT SHOWN IN PLAN FOR CLARITY)
(N.T.S.)

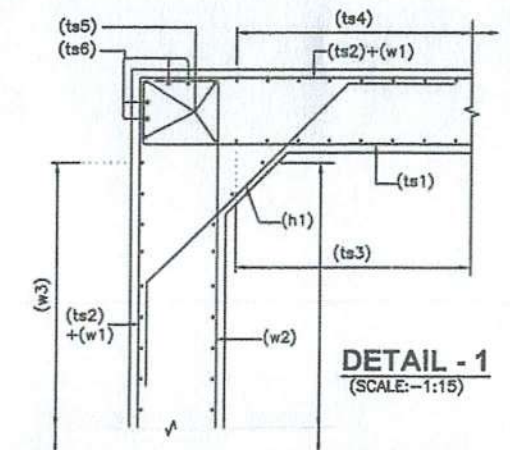

DETAIL - 1
(SCALE:-1:15)

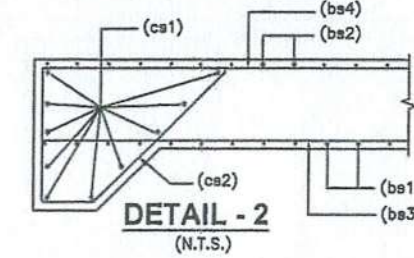

DETAIL - 2
(N.T.S.)

SAFETY AUDITOR
(As per Article 10.1 of EPC Agreement)

DESIGN AID, NEW DELHI

- ANCHORAGE LENGTH OF BOX SHALL BE TAKEN AS 40# AS PER IRC:112.
- FOR UNFAVORABLE BOND CONDITIONS THE FACTOR 40 SHOULD BE MULTIPLIED BY FACTOR OF 1.43.
- CENTER LINE OF OVERLAPPING BAR bs1 & ts2 IN WALL & MID HEIGHT OF WALLS ARE AT SAME POINT.
- BAR BENDING SCHEDULE SHOULD BE STRICTLY FOLLOW DURING THE TIME OF EXECUTION IF IN CASE ANY CHANGES AT SITE KINDLY DISCUSS IT WITH ENGINEER IN CHARGE.

REFERENCE DRAWING:-


- GENERAL ARRANGEMENT DRAWING.
AVC/NH-38/BOX/GAD/42+108/01


BOX REINF. SCHEDULE


SL.NO.	BAR MARK	BAR SHAPE	DIAMETER	SPACING
1	ts1		12+B	150
2	ts2		10	150
3	ts3		10	200
4	ts4		10	200
5	ts5		12	2x4 Nos.
6	ts6		12	2x4 Nos.
7	w1		10	150
8	w2		12	150
9	w3		10	200
10	w4		8	200
11	bs1		10	150
12	bs2		12+10	150
13	bs3		10	200
14	bs4		10	200
15	bs5		12	2x4 Nos.
16	bs6		12	2x4 Nos.
17	h1		10	150
18	h2		10	150
19	h3		10	1x4 Nos.
20	cs1		12	10 Nos.
21	cs2		10	200
22	st1		10	200 c/c (L-L) 150 c/c (T-T) DIRECTION
23	st2		10	200 c/c (L-L) 150 c/c (T-T) DIRECTION

NOTES:-

- ALL DIMENSIONS ARE IN MILLIMETERS AND LEVELS ARE IN METERS UNLESS OTHERWISE MENTIONED.
- DRAWING SHOULD NOT BE SCALED ONLY WRITTEN DIMENSIONS ARE TO BE FOLLOWED.
- ALL REINFORCING BARS SHALL BE THERMO MECHANICALLY TREATED (TMT) BARS (GRADE DESIGNATION Fe-500) CONFIRMING TO IS:1786 STANDARDS.
- MINIMUM CLEAR COVER TO OUTERMOST REINFORCEMENT SHALL BE AS FOLLOWS:-
 - a) TOP SLAB - 45mm
 - b) BOTTOM SLAB - 75mm
 - c) SIDE WALL (EARTH SIDE) - 75mm
 - d) SIDE WALL (INNER SIDE) - 45mm
- OVERLAPPING FOR SPLICING OF REINFORCEMENT SHALL BE AS PER CLAUSE NO.15.2.5. LAP LENGTH SHALL NOT BE LESS THAN 56#. ARRANGEMENT OF TRANSVERSE REINFORCEMENT IN LAP ZONE:-

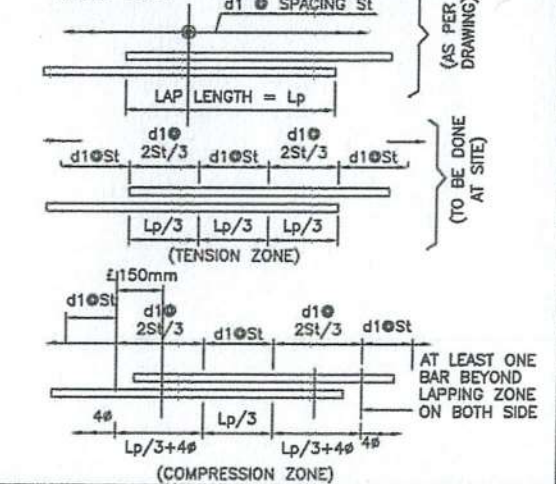

 
CLIENT:  NATIONAL HIGHWAYS & INFRASTRUCTURE DEVELOPMENT CORPORATION LTD.		EPC CONTRACTOR  KAMAC ENGINEERS PVT. LTD. FORWARD CENTER OFFICE BLOCK, 2ND FLOOR, . MATIGARA 734010		AUTHORITY'S ENGINEER ALMONDZ GLOBAL INFRA CONSULTANT LIMITED IN JV WITH AYOLEEZA CONSULTANT PRIVATE LIMITED. C/O JAYANTA SAIKIA, SARBAJANIN NAMGHAR, BORBIL NO.2, DIGBOI, TINSUKIA, ASSAM-786171		PROOF CONSULTANT:  CREATIVE ENGINEERING SERVICES OFFICE NO: 620, SIGNATURE GLOBAL MALL, SECTOR-3, VAISHALI, GHAZIABAD, U.P-201010		SAFETY CONSULTANT:  DESIGN AID PLOT NO.54, 3rd FLOOR(FRONT), MASOODPUR DAIRY FARM,VASANT KUNJ, NEW DELHI-110070,		DESIGN CONSULTANT:  A.V. CONSTRUCTION 1st Floor, WZ-1240, Palam Extension, Bosco Ashram Wali Gali, New Delhi 110045 Winst Infra Solution Pvt. Ltd. OFFICE: F-6, ISHAAN CORPORATE TOWER, PLOT NO-C-23,SECTOR-13, VASUNDHRA, GHAZIABAD, U.P-201012		PROJECT: WIDENING/IMPROVEMENT TO 2-LANE LANE WITH PAVED SHOULDER FROM KM 27+150 (GOLA) GOAN) TO KM 47+882 (LEDO) ON DIBRUGARH TO LEDO SECTION WITH PROPOSED MARGHERITA & LEDO BYPASS (BROWNFIELD AND GREEN FIELD) (2-LANE+PS) OF NH-38 IN TINSUKIA DISTRICT IN THE STATE OF ASSAM ON EPC MODE (PACKAGE-5) DRAWING TITLE:- REINFORCEMENT DETAIL OF BOX CULVERT AT CH. 42+108 <table><tr><td>Date</td><td>Drw.</td><td>Dsg.</td><td>Chk.</td><td>App.</td><td>Scale</td><td>Drawing Status.</td></tr><tr><td>JAN.2024</td><td>W.P.</td><td>V.S.</td><td>A.B</td><td>NTS</td><td></td><td></td></tr><tr><td>Project No.</td><td colspan="5">Drawing No.</td><td></td></tr><tr><td></td><td colspan="5">AVC/NH-38/BOX/REIN/42+108/01</td><td></td></tr><tr><td></td><td>Sheet No.</td><td>Rev.</td><td colspan="4"></td></tr><tr><td></td><td>01 OF 01</td><td>RO</td><td colspan="4"></td></tr></table>				Date	Drw.	Dsg.	Chk.	App.	Scale	Drawing Status.	JAN.2024	W.P.	V.S.	A.B	NTS			Project No.	Drawing No.							AVC/NH-38/BOX/REIN/42+108/01							Sheet No.	Rev.						01 OF 01	RO				
Date	Drw.	Dsg.	Chk.	App.	Scale	Drawing Status.	
JAN.2024	W.P.	V.S.	A.B	NTS	
Project No.	Drawing No.	
	AVC/NH-38/BOX/REIN/42+108/01	
	Sheet No.	Rev.	
	01 OF 01	RO	
1	2	3	4	5	6	7	8	9	10	11	12	

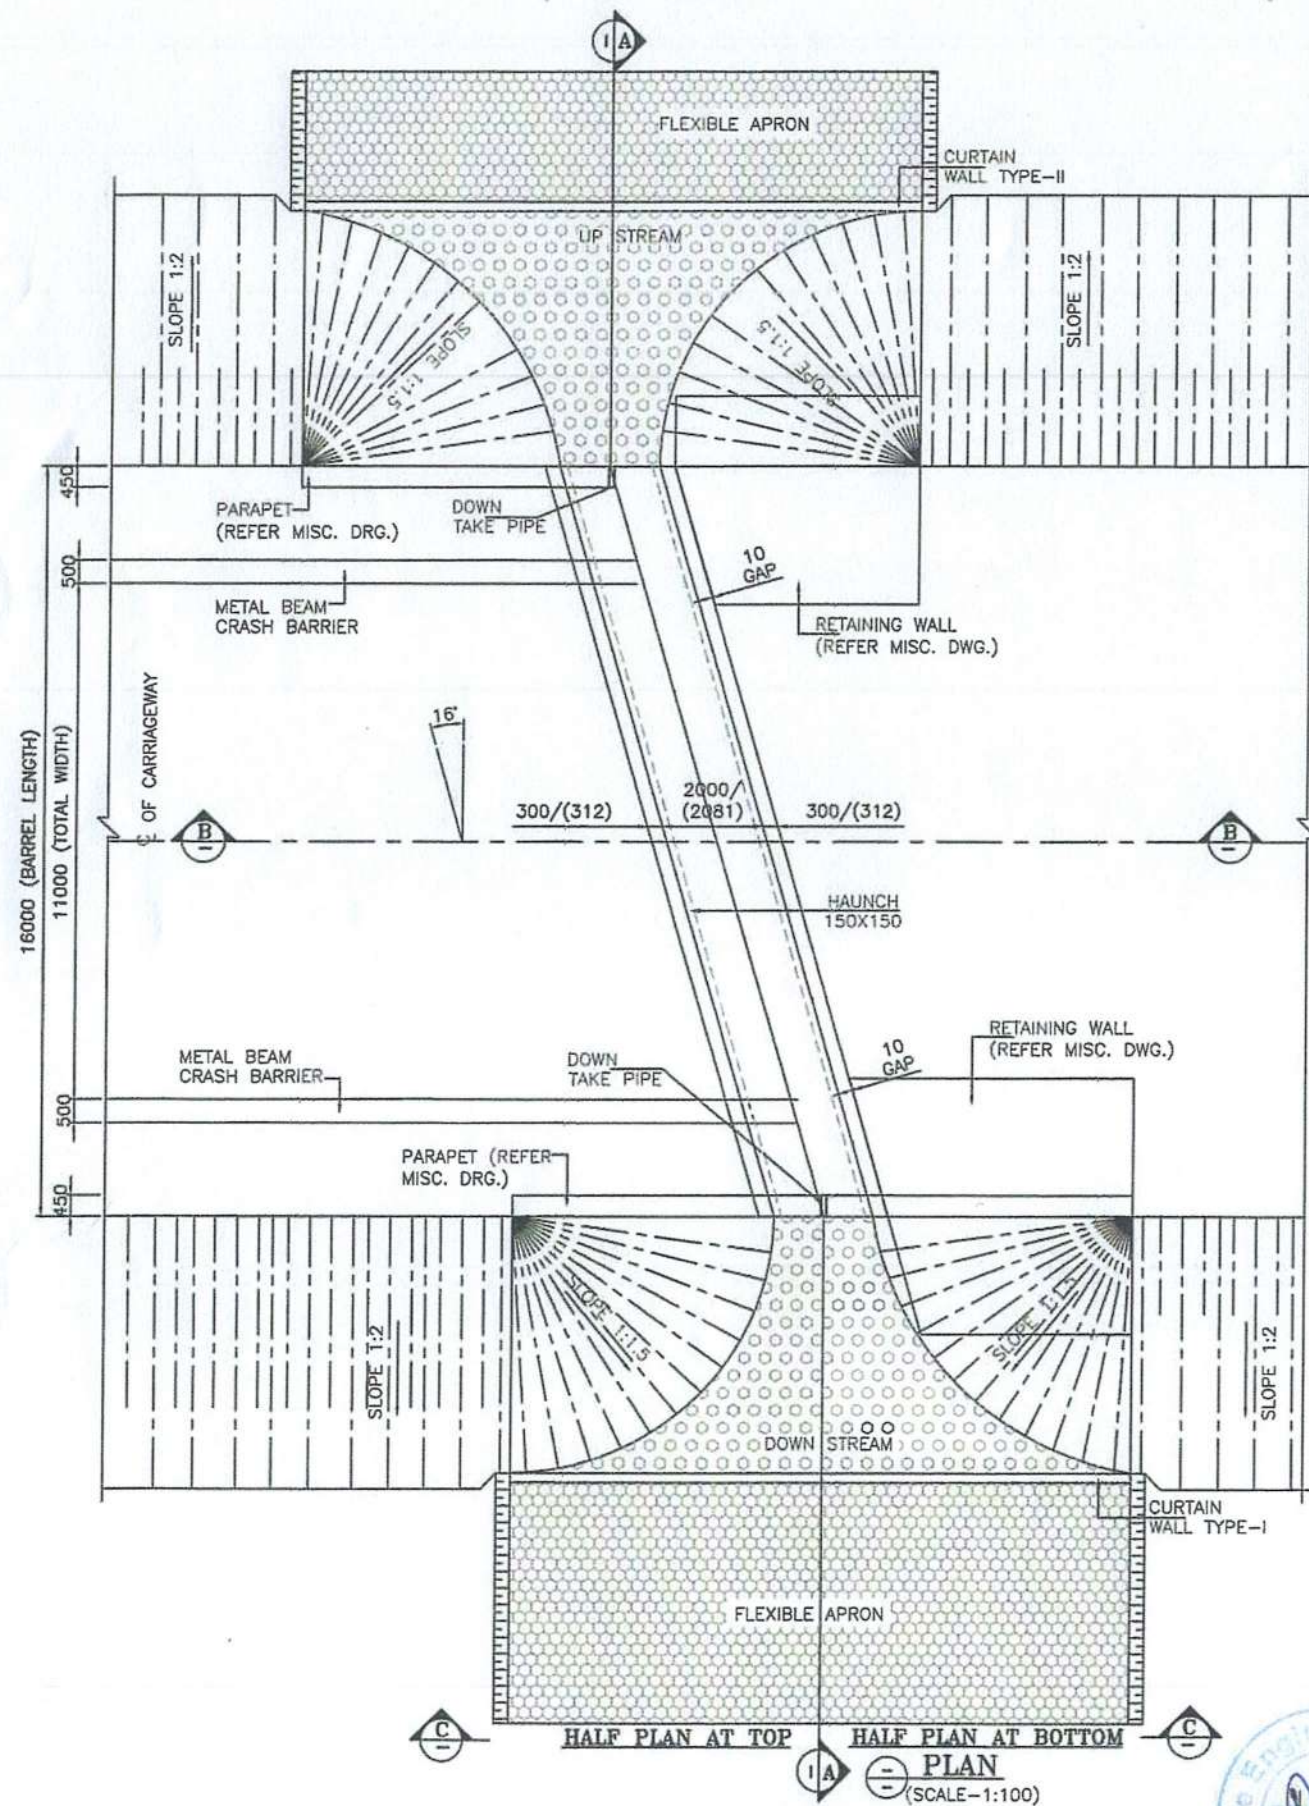

LEVELS

DESIGN CH.	FRL	GROUND LEVEL	INVERT LEVEL		VERTICAL CLEARANCE (MAX.)	EARTH FILL (MAX.)	EARTH FILL (MIN.)
			LHS	RHS			
42+378	145.650	140.585	140.297	140.285	2.018m	3.049m	1.863m

KEY PLAN

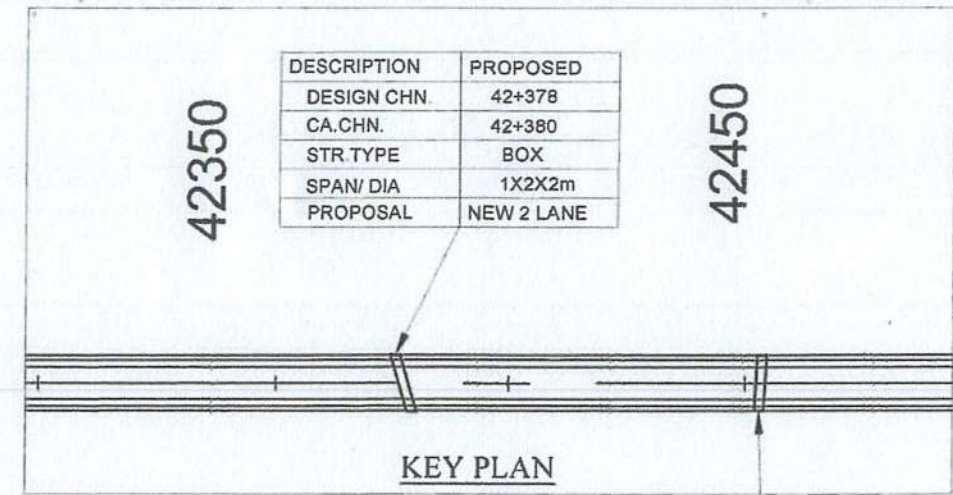

DESCRIPTION	PROPOSED
DESIGN CHN.	42+378
CA.CHN.	42+380
STR TYPE	BOX
SPAN/ DIA	1X2X2m
PROPOSAL	NEW 2 LANE

LEGEND:-
 FRL FINISHED ROAD LEVEL
 IL INVERT LEVEL
 LVL. LEVEL
 EGL. EXISTING GROUND LEVEL

FRL CAMBER & LOCATION IS TO BE MATCHED WITH HIGHWAY ALIGNMENT DRAWING.

NOTES:-

- ALL DIMENSIONS ARE IN MILLIMETER, LEVELS ARE IN METER AND CHAINAGE ARE IN KILOMETERS UNLESS OTHERWISE MENTIONED. ONLY WRITTEN DIMENSIONS SHALL BE FOLLOWED.
- THIS DRAWING SHALL BE READ IN CONJUNCTION WITH THE RELEVANT PLAN AND PROFILE DRAWING OF ROAD.
- GRADE OF CONCRETE:-
 - M30-FOR RCC BOX CELL STRUCTURE.
 - M15-FOR PCC AND LEVELING COURSE.
 - M30-PARAPET
- GRADE OF STEEL - Fe500.
- THE FOLLOWING LOADS HAVE BEEN CONSIDERED IN THE DESIGN:-
 - ONE LANE ,TWO LANE AND THREE LANE OF CLASS A
 - ONE LANE OF CLASS A IN ADDITION OF ONE LANE OF CLASS 70R WHEEL OR ONE LANE OF 70R TRACKED WHICHEVER IS GOVERNS.
- BACKFILL MATERIAL BEHIND END WALL SHALL BE SELECTED GRANULAR SOIL HAVING PROPERTIES
 MAX DRY DENSITY - 1850-2280kg/m³
 OPTIMUM MOISTURE CONTENT = 7-15
 AS PER IRC78-2014 AND MORTH SPECIFICATION.
- THE FRL SHOWN IN THE DRAWING SHALL BE VERIFIED WITH CORRESPONDING PLAN AND PROFILE DRAWING BEFORE EXECUTION, IF THERE IS ANY VARIATION SHALL BE BROUGHT TO THE NOTICE OF ENGINEER.
- THE DIMENSION AND LEVEL ARE SUBJECTED TO CHANGE AS PER SITE CONDITION AND DETAILED DESIGN.
- BACKFILL TO BE DONE AND COMPACTED FROM BOTH SIDE SIMULTANEOUSLY.
- 600MM THICK. FILTER MATERIAL BEHIND RETAINING WALL SHALL BE LAID AS PER APPENDIX 6 OFIRC 78-2014.
- 50MM THICK CEMENT CONCRETE WEARING COAT SHALL BE PROVIDED.
- 100MM DIA P.V.C. PIPE AT SPACING 1000MMc/c IN HORIZONTAL/VERTICAL DIRECTION SHALL BE PROVIDED UP TO 150MM ABOVE GROUND LEVEL FOR WEEP HOLES IN RETAINING WALL.
- SBC SHALL BE 14t/m². AND SAME SHALL BE ENSURED AT SITE BY ANY SUITABLE METHOD.
- AS PER MORTH SECTION-2500,WHERE THE REQUIRED SIZE OF BOULDERS ARE NOT AVAILABLE ECONOMICALLY.CEMENT CONCRETE BLOCKS OF EQUIVALENT WEIGHT SHALL BE USED.THE GRADE OF CONCRETE SHALL BE M15 NOMINAL MIX.CEMENT CONCRETE BLOCK SHALL BE PREFERRED WHERE PRACTICABLE.
- CHOOSE ANY SUITABLE METHOD TO ACHIEVE THE REQUIRED SBC AS PER SITE.
- THE EXPOSURE CONDITION IS MODERATE.

REFERENCE DRAWINGS:-





- REINFORCEMENT DETAIL OF BOX CULVERT
 AVC/NH-38/BOX/REINF./42+378/02

SAFETY AUDITOR

(As per Article 10.1 of EPC Agreement)

DESIGN AID, NEW DELHI

CLIENT: NATIONAL HIGHWAYS & INFRASTRUCTURE DEVELOPMENT CORPORATION LTD.	EPC CONTRACTOR KAMAC ENGINEERS (P) LTD. 5000, CITY CENTER OFFICE BLOCK, 2ND FLOOR, MATIGARA 734010	AUTHORITY'S ENGINEER ALMONDZ GLOBAL INFRA CONSULTANT LIMITED IN JV WITH AYOLEEZA CONSULTANT PRIVATE LIMITED. C/O JAYANTA SAIKIA, SARBAJANIN NAMGHAR, BORBIL NO.2, DIGBOI, TINSUKIA, ASSAM-786171	PROOF CONSULTANT: CREATIVE ENGINEERING SERVICES OFFICE NO: 620, SIGNATURE GLOBAL MALL, SECTOR-3, VAISHALI, GHAZIABAD, U.P-201010	SAFETY CONSULTANT: DESIGN AID PLOT NO.54, 3rd FLOOR(FRONT), MASOODPUR DAIRY FARM,VASANT KUNJ, NEW DELHI-110070,	DESIGN CONSULTANT: Winst Infra Solution Pvt. Ltd. OFFICE: F-6, ISHAAN CORPORATE TOWER, PLOT NO-C-23,SECTOR-13, VASUNDHRA, GHAZIABAD, U.P-201012	PROJECT: WIDENING/IMPROVEMENT TO 2-LANE LANE WITH PAVED SHOULDER FROM KM 27+150 (GOLAI GOAN) TO KM 47+882 (LEDO) ON DIBRUGARH TO LEDO SECTION WITH PROPOSED MARGHERITA & LEDO BYPASS (BROWNFIELD AND GREEN FIELD) (2-LANE+PS) OF NH-38 IN TINSUKIA DISTRICT IN THE STATE OF ASSAM ON EPC MODE (PACKAGE-5) DRAWING TITLE:- GENERAL ARRANGEMENT DRAWING FOR BOX CULVERT AT CHAINAGE 42+378 <table border="1"> <tr> <th>Date</th><th>Drw.</th><th>Dsg.</th><th>Chk.</th><th>App.</th><th>Scale</th><th>Drawing Status.</th></tr> <tr> <td>JAN-2024</td><td>W.P</td><td>V.S</td><td>A.B</td><td></td><td>NTS</td><td></td></tr> <tr> <td>Project No.</td><td>Drawing No.</td><td></td><td></td><td></td><td></td><td></td></tr> <tr> <td></td><td>AVC/NH-38/BC/GAD/42+378/01</td><td></td><td></td><td></td><td></td><td></td></tr> </table>	Date	Drw.	Dsg.	Chk.	App.	Scale	Drawing Status.	JAN-2024	W.P	V.S	A.B		NTS		Project No.	Drawing No.							AVC/NH-38/BC/GAD/42+378/01					
Date	Drw.	Dsg.	Chk.	App.	Scale	Drawing Status.																												
JAN-2024	W.P	V.S	A.B		NTS																													
Project No.	Drawing No.																																	
	AVC/NH-38/BC/GAD/42+378/01																																	

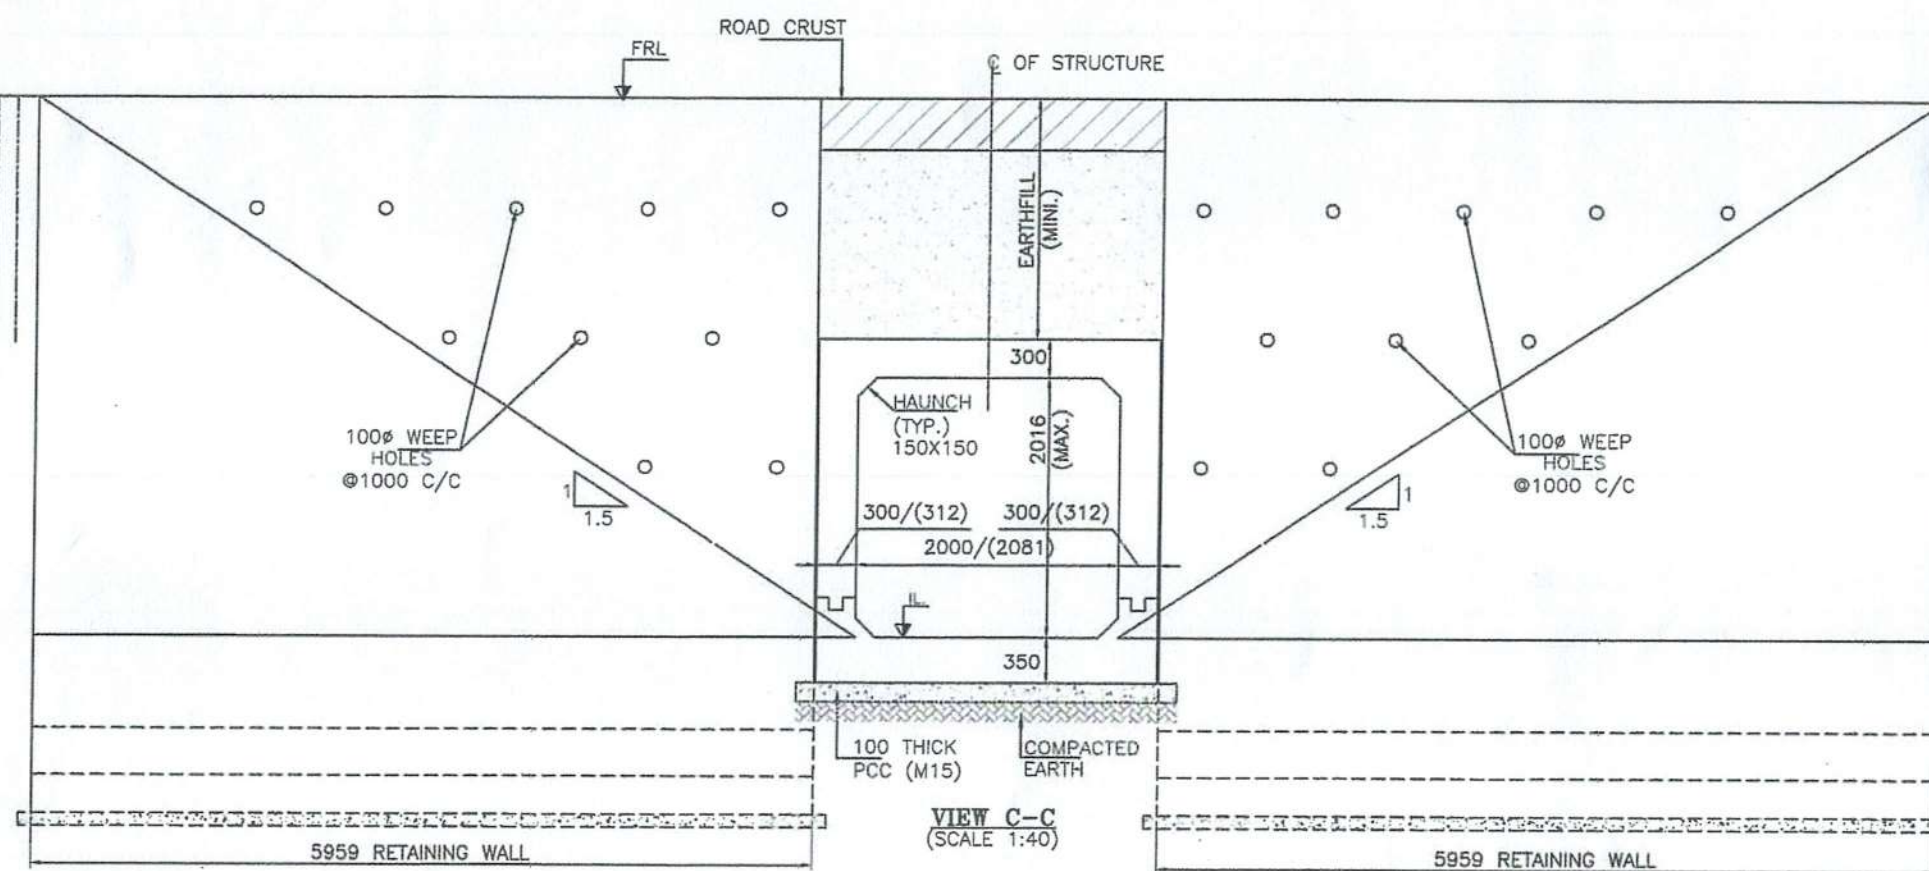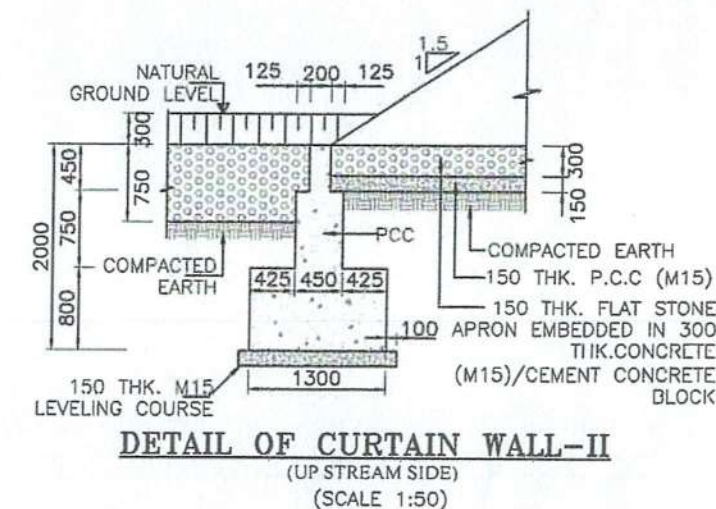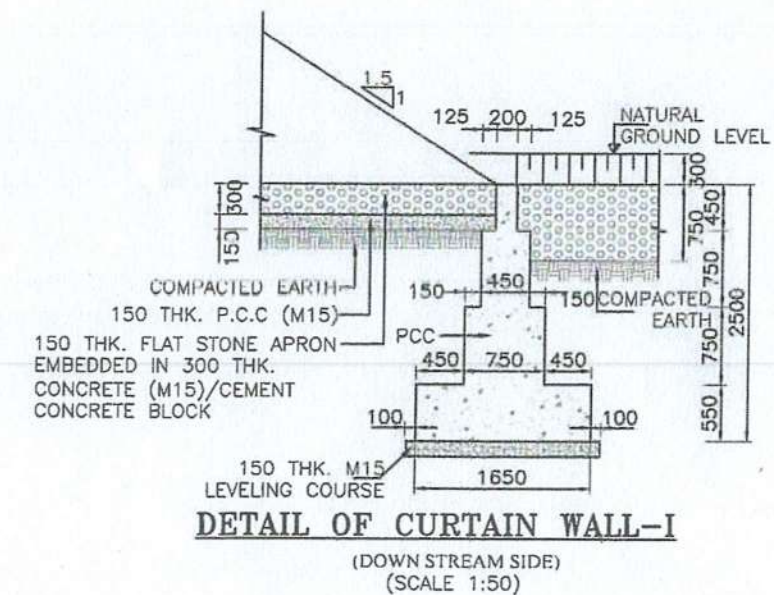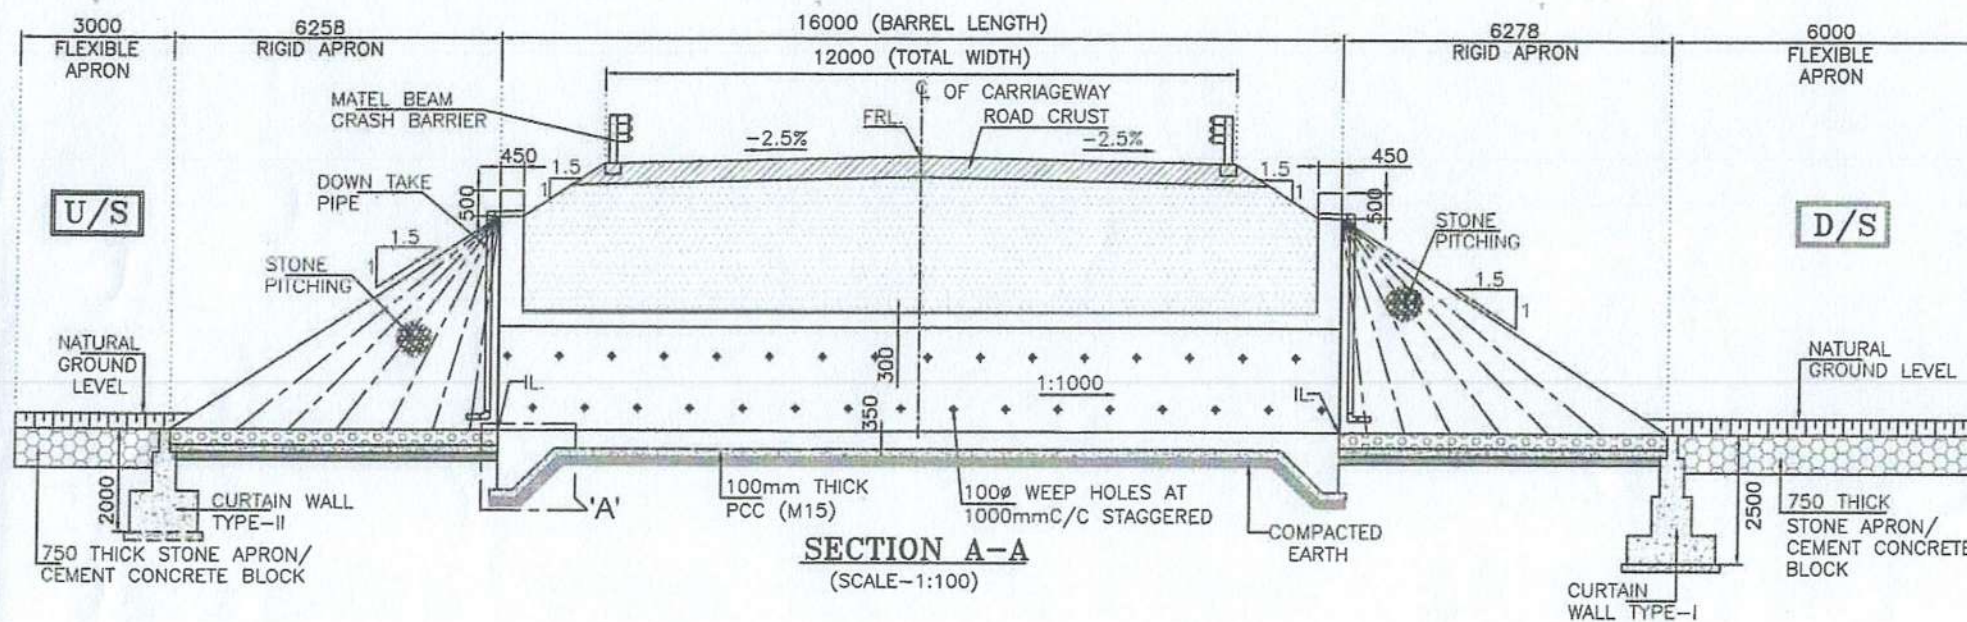

SAFETY AUDITOR
(As per Article 10.1 of EPC Agreement)

DESIGN AID, NEW DELHI

CLIENT:
NHIDCL
NATIONAL HIGHWAYS &
INFRASTRUCTURE DEVELOPMENT
CORPORATION LTD.

EPC CONTRACTOR
Kamac Engineers Pvt. Ltd.
KAMAC ENGINEERS
F02, CITY CENTER OFFICE
BLOCK 2ND FLOOR,
MATIGARA 734010

AUTHORITY'S ENGINEER
**ALMONDZ GLOBAL INFRA CONSULTANT
LIMITED IN JV WITH AYOLEEZA
CONSULTANT PRIVATE LIMITED.**
C/O JAYANTA SAIKIA, SARBAJANIN
NAMGHAR, BORBIL NO.2, DIGBOI,
TINSUKIA, ASSAM-786171

PROOF CONSULTANT:
CREATIVE ENGINEERING SERVICES
OFFICE NO: 620, SIGNATURE GLOBAL
MALL, SECTOR-3,
VAISHALI, GHAZIABAD, U.P-201010





SAFETY CONSULTANT:
DESIGN AID
PLOT NO.54, 3rd FLOOR(FRONT),
MASOODPUR DAIRY FARM,VASANT KUNJ,
NEW DELHI-110070,

DESIGN CONSULTANT:
A.V. CONSTRUCTION
Floor, WZ-120
Palam Extension, Bosco
Ashram Wall Gali, New
Delhi 110045
**Winst Infra Solution
Pvt. Ltd.**
OFFICE: F-6, ISHAAN CORPORATE
TOWER, PLOT NO-C-23, SECTOR-13,
VASUNDHRA GHAZIABAD, U.P-201012

PROJECT:
WIDENING/IMPROVEMENT TO 2-LANE LANE WITH PAVED SHOULDER FROM KM 27+150
(GOLAI GOAN) TO KM 47+682 (LEDO) ON DIBRUGARH TO LEDO SECTION WITH
PROPOSED MARGHERITA & LEDO BYPASS (BROWNFIELD AND GREEN FIELD)
(2-LANE+PS) OF NH-38 IN TINSUKIA DISTRICT IN THE STATE OF ASSAM ON EPC
MODE (PACKAGE-S)

DRAWING TITLE:-
GENERAL ARRANGEMENT DRAWING FOR
BOX CULVERT AT CHAINAGE 42+378

Date	Drw.	Dwg.	Chk.	App.	Scale	Drawing Status
JAN.2024	W.P	V.S	A.B		NTS	
Project No.	Drawing No.	Sheet No.	Rev.			
	AVC/INH-38/BC/GAD/42+378/01-	02 OF 03	R0			

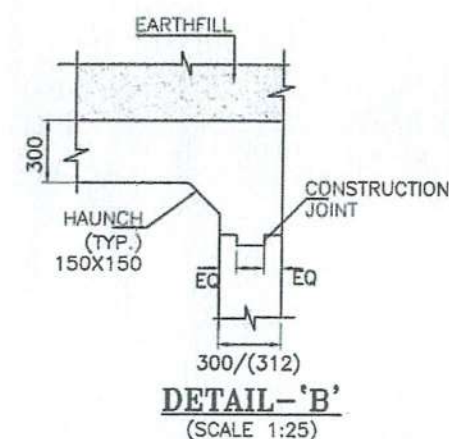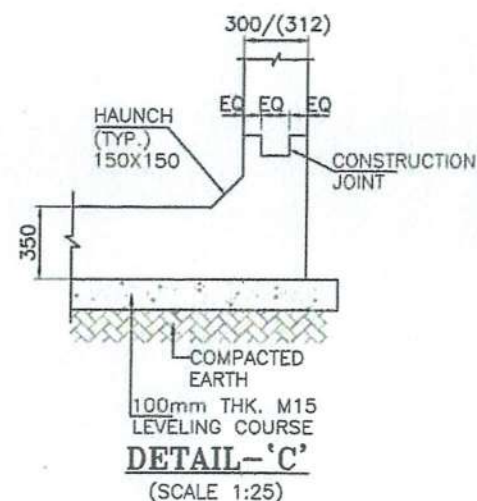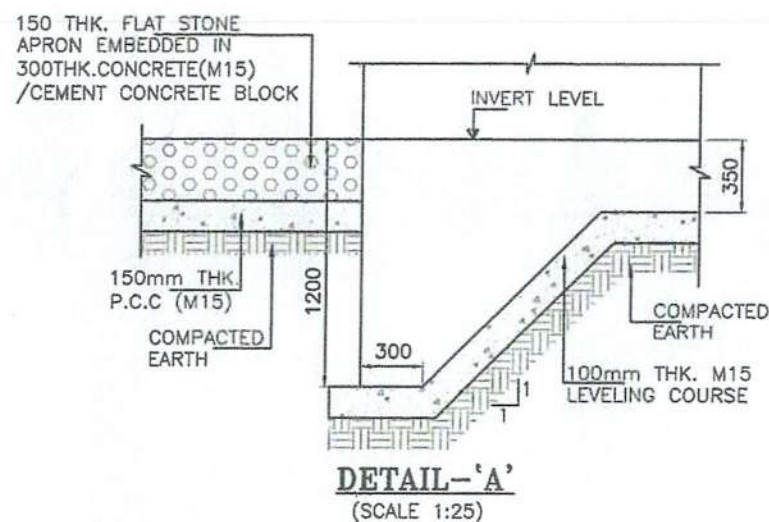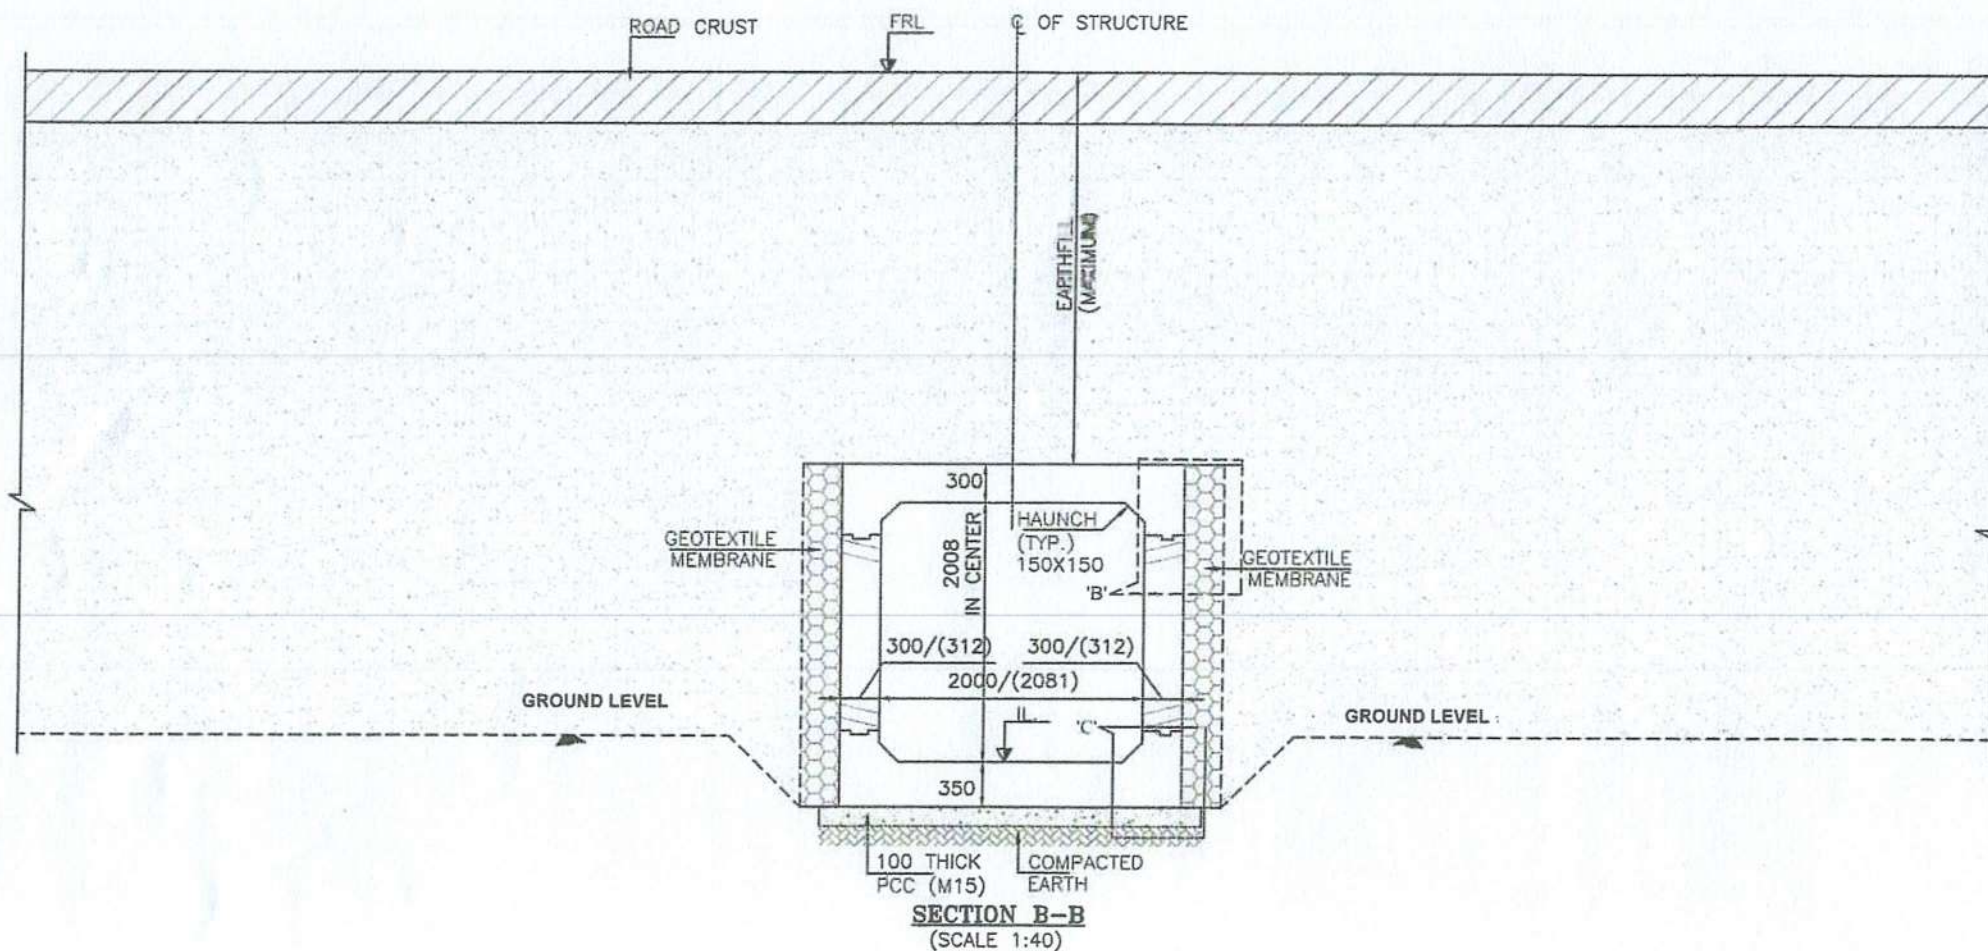

SAFETY AUDITOR
(As per Article 10.1 of EPC Agreement)

DESIGN AID, NEW DELHI

CLIENT:
NHIDCL
NATIONAL HIGHWAYS &
INFRASTRUCTURE DEVELOPMENT
CORPORATION LTD.

EPC CONTRACTOR:
KAMAC ENGINEERS PVT.LTD
F0201, CITY CENTER OFFICE
BLOCK, 2ND FLOOR,
MATIGARA 734010

AUTHORITY'S ENGINEER
**ALMONDZ GLOBAL INFRA CONSULTANT
LIMITED IN JV WITH AYOLEEZA
CONSULTANT PRIVATE LIMITED.**
C/O JAYANTA SAIKIA, SARBAJANIN
NAMGHAR, BORBIL NO.2, DIGBOI,
TINSUKIA, ASSAM-786171

PROOF CONSULTANT:
CREATIVE ENGINEERING SERVICES
OFFICE NO: 620, SIGNATURE GLOBAL
MALL, SECTOR-3,
VAISHALI, GHAZIABAD, U.P-201010


SAFETY CONSULTANT:
DESIGN AID
PLOT NO.54, 3rd FLOOR(FRONT),
MASOODPUR DAIRY FARM,VASANT KUNJ,
NEW DELHI-110070,

DESIGN CONSULTANT:
A.V. CONSTRUCTION
1st Floor, WZ-1040,
Palam Extension, Bosco
Ashram Wali Gali, New
Delhi 110045
**Winst Infra Solution
Pvt. Ltd.**
OFFICE: F-8, ISHAAN CORPORATE
TOWER, PLOT NO-C-23,SECTOR-13,
VASUNDHRA, GHAZIABAD, U.P-201012


PROJECT:
IMPROVEMENT TO 2-LANE LANE WITH PAVED SHOULDER FROM KM 27+150
(GOLAI GOAN) TO KM 47+652 (LEDO) ON DIBRUGARH TO LEDO SECTION WITH
PROPOSED MARGHERITA & LEDO BYPASS (BROWNFIELD AND GREEN FIELD)
(LANE+PS) OF NH-38 IN TINSUKIA DISTRICT IN THE STATE OF ASSAM ON EPC
MODE (PACKAGE-5)

DRAWING TITLE:
GENERAL ARRANGEMENT DRAWING FOR
BOX CULVERT AT CHAINAGE 42+378

Date	Drw.	Dsg.	Chk.	App.	Scale	Drawing Status
JAN.2024	W.P	V.S	A.B	NTS	NTS	
Project No.	Drawing No.					Sheet No.
	AVC/NH-38/BC/GAD/42+378/01-					Rev.
						RO

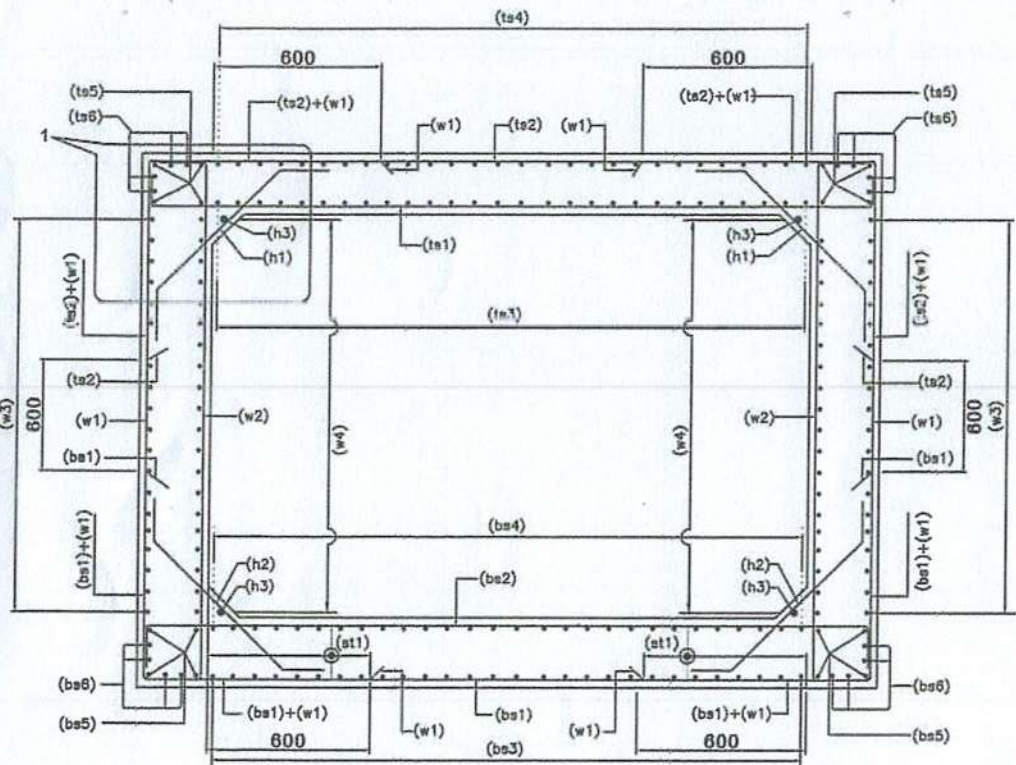


SECTION A-A
(NTS)

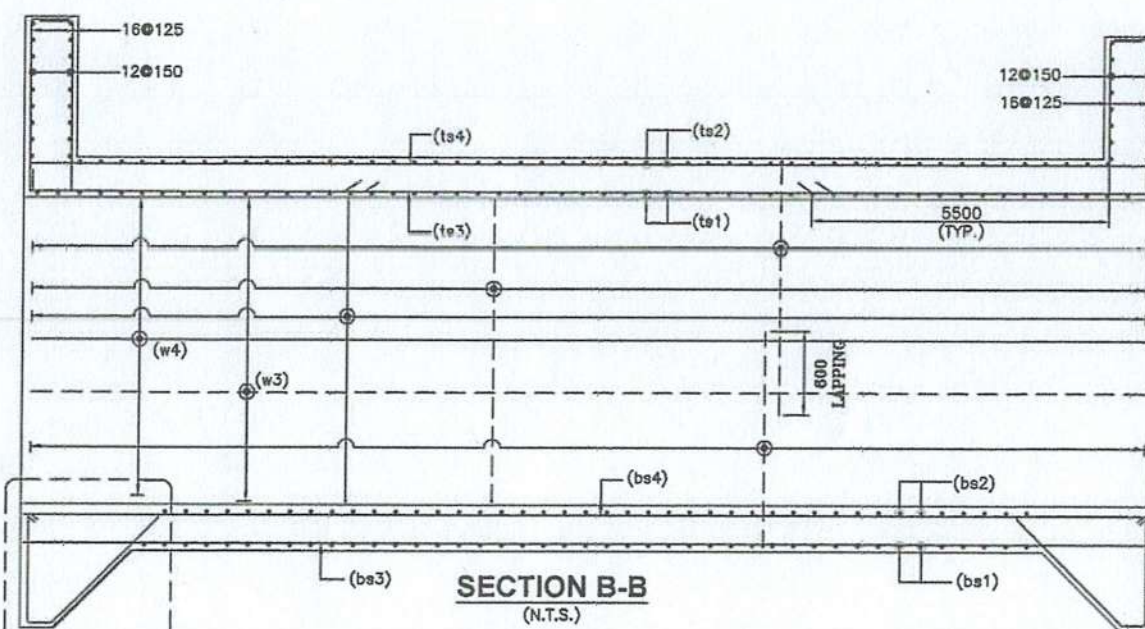


SECTION B-B
(N.T.S.)

LEGEND:-


TOP FACE BAR	_____
BOTTOM FACE BAR	_____

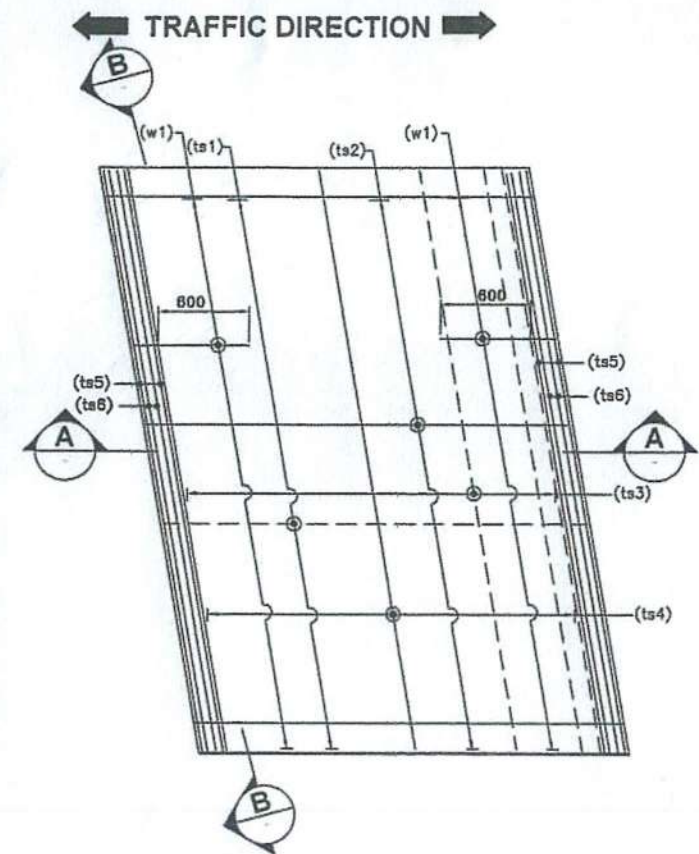


REINFORCEMENT DETAILS OF TOP SLAB
(HAUNCH BAR NOT SHOWN IN PLAN FOR CLARITY)
(N.T.S.)

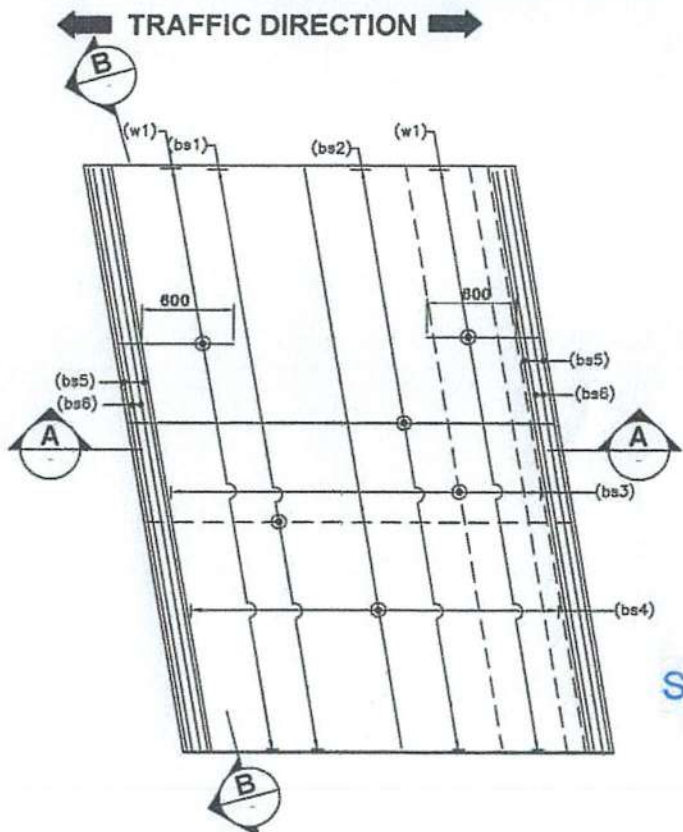

REINFORCEMENT DETAILS OF BOTTOM SLAB
(HAUNCH BAR NOT SHOWN IN PLAN FOR CLARITY)
(N.T.S.)

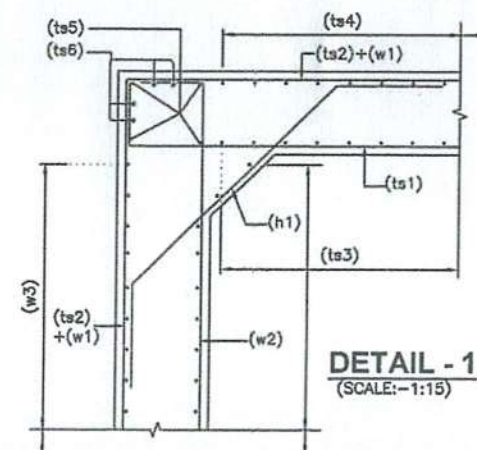

DETAIL - 1
(SCALE:-1:15)

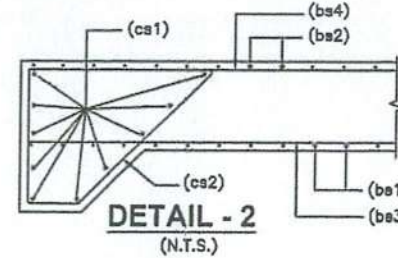

DETAIL - 2
(N.T.S.)

SAFETY AUDITOR
(As per Article 10.1 of EPC Agreement)

DESIGN AID, NEW DELHI

- ANCHORAGE LENGTH OF BOX SHALL BE TAKEN AS 40 ϕ AS PER IRC:112.
- FOR UNFAVORABLE BOND CONDITIONS THE FACTOR 40 SHOULD BE MULTIPLIED BY FACTOR OF 1.43.
- CENTER LINE OF OVERLAPPING BAR bs1 & ts2 IN WALL & MID HEIGHT OF WALLS ARE AT SAME POINT.
- BAR BENDING SCHEDULE SHOULD BE STRICTLY FOLLOW DURING THE TIME OF EXECUTION IF IN CASE ANY CHANGES AT SITE KINDLY DISCUSS IT WITH ENGINEER IN CHARGE.

REFERENCE DRAWING:-


- GENERAL ARRANGEMENT DRAWING.
AVC/NH-38/BOX/GAD/42+378/01

BOX REINF. SCHEDULE



SL.NO.	BAR MARK	BAR SHAPE	DIAMETER	SPACING
1	ts1		12	170
2	ts2		10	170
3	ts3		8	200
4	ts4		10	200
5	ts5		12	2x4 Nos.
6	ts6		12	2x4 Nos.
7	w1		10	170
8	w2		10	170
9	w3		10	200
10	w4		8	200
11	bs1		10	170
12	bs2		10+8	170
13	bs3		10	200
14	bs4		8	200
15	bs5		12	2x4 Nos.
16	bs6		12	2x4 Nos.
17	h1		10	170
18	h2		10	170
19	h3		10	1x4 Nos.
20	cs1		12	10 Nos.
21	cs2		10	200
22	st1		8	200 c/c (L-L) 170 c/c (T-T) DIRECTION

NOTES:-

- ALL DIMENSIONS ARE IN MILLIMETERS AND LEVELS ARE IN METERS UNLESS OTHERWISE MENTIONED.
- DRAWING SHOULD NOT BE SCALED ONLY WRITTEN DIMENSIONS ARE TO BE FOLLOWED.
- ALL REINFORCING BARS SHALL BE THERMO MECHANICALLY TREATED (TMT) BARS (GRADE DESIGNATION Fe-500) CONFIRMING TO IS:1786 STANDARDS.
- MINIMUM CLEAR COVER TO OUTERMOST REINFORCEMENT SHALL BE AS FOLLOWS:-
 - a) TOP SLAB - 45mm
 - b) BOTTOM SLAB - 75mm
 - c) SIDE WALL (EARTH SIDE) - 75mm
 - d) SIDE WALL (INNER SIDE) - 45mm
- OVERLAPPING FOR SPLICING OF REINFORCEMENT SHALL BE AS PER CLAUSE NO.15.2.5.
LAP LENGTH SHALL NOT BE LESS THAN 56 ϕ .
ARRANGEMENT OF TRANSVERSE REINFORCEMENT IN LAP ZONE:-

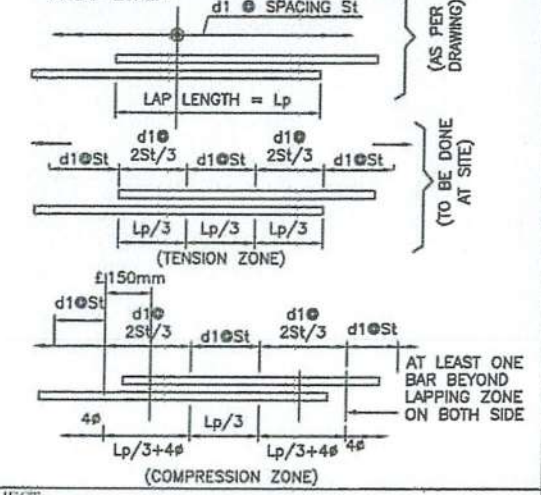

CLIENT: NATIONAL HIGHWAYS & INFRASTRUCTURE DEVELOPMENT CORPORATION LTD.	EPC CONTRACTOR: KAMAC ENGINEERS PVT.LTD F0201, CITY CENTER OFFICE BLOCK, 2ND FLOOR, MATIGARA 734010	AUTHORITY'S ENGINEER: ALMONDZ GLOBAL INFRA CONSULTANT LIMITED IN JV WITH AYOLEEZA CONSULTANT PRIVATE LIMITED. C/O JAYANTA SAIKIA, SARBAJANIN NAMGHAR, BORBIL NO.2, DIGBOI, TINSUKIA, ASSAM-786171	PROOF CONSULTANT: CREATIVE ENGINEERING SERVICES OFFICE NO: 620, SIGNATURE GLOBAL MALL, SECTOR-3, VAISHALI, GHAZIABAD, U.P-201010	SAFETY CONSULTANT: DESIGN AID PLOT NO.54, 3rd FLOOR(FRONT), MASOODPUR DAIRY FARM,VASANT KUNJ, NEW DELHI-110070,	DESIGN CONSULTANT: Winst Infra Solution Pvt. Ltd. OFFICE: F-8, ISHAAN CORPORATE TOWER, PLOT NO-C-23,SECTOR-13, VASUNDHRA GHAZIABAD, U.P-201012	PROJECT: WIDENING/IMPROVEMENT TO 2-LANE LANE WITH PAVED SHOULDER FROM KM 27+150 (GOLAI GOAN) TO KM 47+882 (LEDO) ON DIBRUGARH TO LEDO SECTION WITH PROPOSED MARGHERITA & LEDO BYPASS (BROWNFIELD AND GREEN FIELD) (2-LANE+PS) OF NH-38 IN TINSUKIA DISTRICT IN THE STATE OF ASSAM ON EPC MODE.(PACKAGE-5) DRAWING TITLE:- REINFORCEMENT DETAIL OF BOX CULVERT AT CH. 42+378
Date: JAN.2024 Project No.	Drw. W.P. Drawing No.	Des. V.S. Scale: NTS	Chk. A.B. App.	Scale: NTS	Drawing Status:	Sheet No. 01 OF 01 Rev. R0

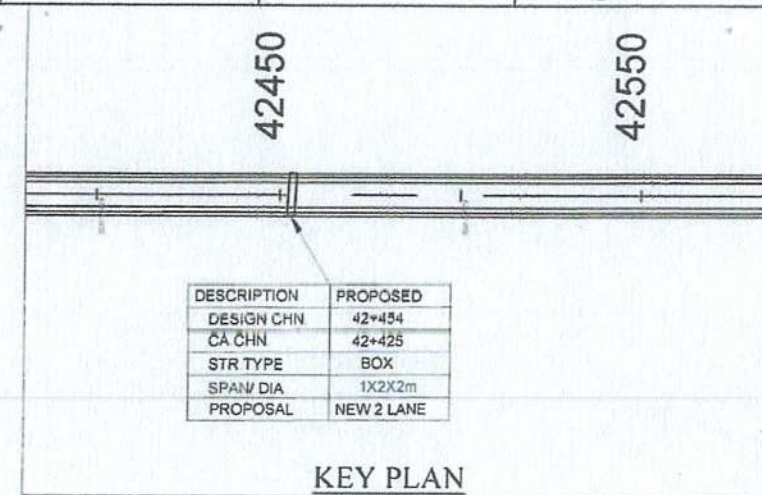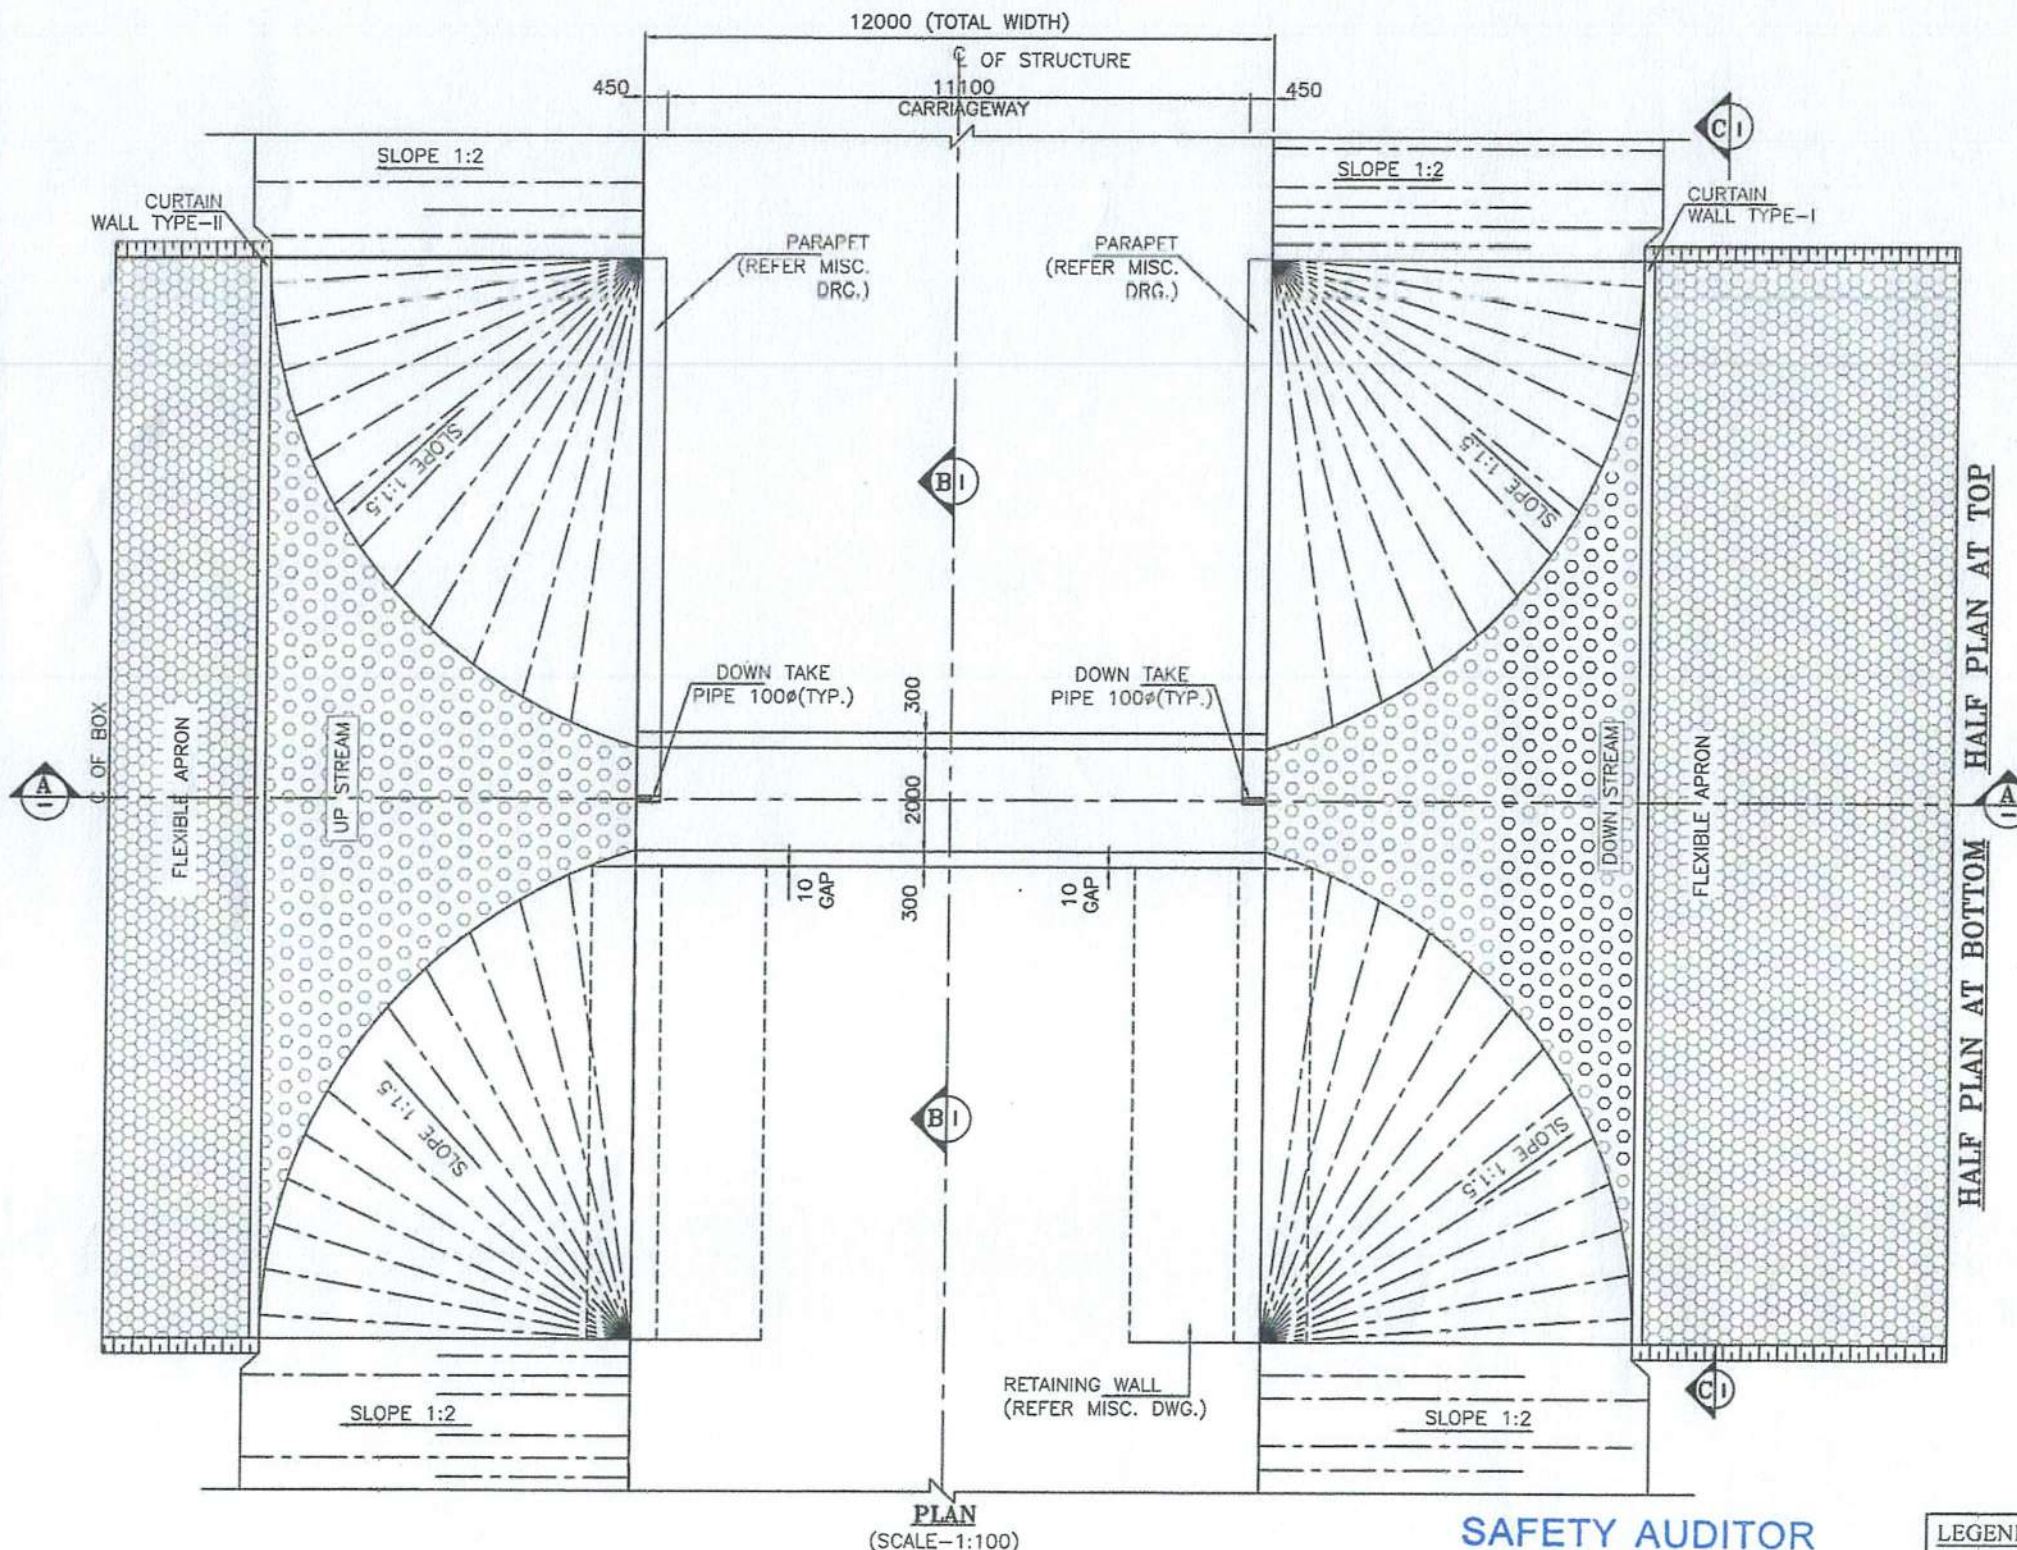

- NOTES:-**
- ALL DIMENSIONS ARE IN MILLIMETER, LEVELS ARE IN METER AND CHAINAGE ARE IN KILOMETERS UNLESS OTHERWISE MENTIONED. ONLY WRITTEN DIMENSIONS SHALL BE FOLLOWED.
 - THIS DRAWING SHALL BE READ IN CONJUNCTION WITH THE RELEVANT PLAN AND PROFILE DRAWING OF ROAD.
 - GRADE OF CONCRETE:-
 a. M30-FOR RCC BOX CELL STRUCTURE.
 b. M15-FOR PCC AND LEVELING COURSE.
 c. M30-PARAPET
 - GRADE OF STEEL - Fe 500.
 - THE CARRIAGEWAY OF PROPOSED CULVERT IS DESIGN AS PER 6-2017.
 - BACKFILL MATERIAL BEHIND END WALL SHALL BE SELECTED GRANULAR SOIL HAVING PROPERTIES
 MAX DRY DENSITY = 1850-2280kg/m³
 OPTIMUM MOISTURE CONTENT = 7-15
 AS PER IRC78-2014 AND MORTH SPECIFICATION.
 - THE FRL SHOWN IN THE DRAWING SHALL BE VERIFIED WITH CORRESPONDING PLAN AND PROFILE DRAWING BEFORE EXECUTION, IF THERE IS ANY VARIATION SHALL BE BROUGHT TO THE NOTICE OF ENGINEER.
 - THE DIMENSION AND LEVEL ARE SUBJECT TO CHANGE AS PER SITE CONDITION AND DETAILED DESIGN.
 - BACKFILL TO BE DONE AND COMPACTED FROM BOTH SIDE SIMULTANEOUSLY.
 - 100MM DIA P.V.C. PIPE AT SPACING 1000MM/c IN HORIZONTAL/VERTICAL DIRECTION SHALL BE PROVIDED UP TO 150MM ABOVE GROUND LEVEL FOR WEEP HOLES IN RETAINING WALL.
 - SBC SHALL BE 13t/m². AND SAME SHALL BE ENSURED AT SITE BY ANY SUITABLE METHOD.
 - AS PER MORTH SECTION-2500, WHERE THE REQUIRED SIZE OF BOULDERS ARE NOT AVAILABLE ECONOMICALLY, CEMENT CONCRETE BLOCKS OF EQUIVALENT WEIGHT SHALL BE USED. THE GRADE OF CONCRETE SHALL BE M15 NOMINAL MIX. CEMENT CONCRETE BLOCK SHALL BE PREFERRED WHERE PRACTICABLE. CHOOSE ANY SUITABLE METHOD TO ACHIEVE THE REQUIRED SBC AS PER SITE.

LEVELS



DESIGN CH.	FRL	GROUND LEVEL	INVERT LEVEL		VERTICAL CLEARANCE (MAX.)	EARTHFILL (MAX.)	EARTHFILL (MIN.)
			LHS	RHS			
42+454	145.753	141.200	140.912	140.900	2.012m	2.541m	2.391m

SAFETY AUDITOR
 (As per Article 10.1 of EPC Agreement)

REFERENCE DRAWINGS:-
 1. REINFORCEMENT DETAIL OF BOX CULVERT
 AVC/NH-38/BC/REINF./42+454/01

LEGEND:-
 FRL FINISHED ROAD LEVEL
 IL INVERT LEVEL
 LVL. LEVEL
 EGL. EXISTING GROUND LEVEL
 FRL CAMBER & LOCATION IS TO BE MATCHED WITH HIGHWAY ALIGNMENT DRAWING.

CLIENT: NATIONAL HIGHWAYS & INFRASTRUCTURE DEVELOPMENT CORPORATION LTD.	EPC CONTRACTOR: Kamac Engineers Pvt. Ltd. F0201, CITY CENTER OFFICE BLOCK, 2ND FLOOR, MATIGARA 734010	AUTHORITY'S ENGINEER: ALMONDZ GLOBAL INFRA CONSULTANT LIMITED IN JV WITH AYOLEEZA CONSULTANT PRIVATE LIMITED. C/O JAYANTA SAIKIA, SARBAJANIN NAMGHAR, BORBIL NO.2, DIGBOI, TINSUKIA, ASSAM-786171	PROOF CONSULTANT: CREATIVE ENGINEERING SERVICES OFFICE NO: 620, SIGNATURE GLOBAL MALL, SECTOR-3, VAISHALI, GHAZIABAD, U.P.-201010	SAFETY CONSULTANT: DESIGN AID PLOT NO.54, 3rd FLOOR(FRONT), MASOODPUR DAIRY FARM, VASANT KUNJ, NEW DELHI-110070,	DESIGN CONSULTANT: A.V. CONSTRUCTION 1st Floor, WZ-1240 Palam Extension, BSCD Ashram Wall, Gali New Delhi 110045 Winst Infra Solution Pvt. Ltd. OFFICE: F-6, ISHAAN CORPORATE TOWER, PLOT NO-C-23, SECTOR-13, VASUNDHRA GHATIAABAD, U.P.-201012	PROJECT: WIDENING/IMPROVEMENT TO 2-LANE LANE WITH PAVED SHOULDER FROM KM 27+150 (GOLAI GOAN) TO KM 47+682 (LEDO) ON DIBRUGARH TO LEDO SECTION WITH PROPOSED MARGHERITA & LEDO BYPASS (BROWNFIELD AND GREEN FIELD) (2-LANE+PS) OF NH-38 IN TINSUKIA DISTRICT IN THE STATE OF ASSAM ON EPC MODE (PACKAGE-5) DRAWING TITLE:- GENERAL ARRANGEMENT DRAWING FOR BOX CULVERT AT CHAINAGE 42+454 <table border="1"> <tr> <th>Date</th> <th>Drw.</th> <th>Dsg.</th> <th>Chk.</th> <th>App.</th> <th>Scale</th> <th>Drawing Status</th> </tr> <tr> <td>JAN.2024</td> <td>W.P.</td> <td>V.S.</td> <td>A.B.</td> <td></td> <td>NTS</td> <td></td> </tr> <tr> <td>Project No.</td> <td>Drawing No.</td> <td colspan="4">AVC/NH-38/BC/GAD/42+454/01</td> <td>Sheet No. 01 OF 03</td> </tr> <tr> <td></td> <td></td> <td colspan="4"></td> <td>Rev. R0</td> </tr> </table>	Date	Drw.	Dsg.	Chk.	App.	Scale	Drawing Status	JAN.2024	W.P.	V.S.	A.B.		NTS		Project No.	Drawing No.	AVC/NH-38/BC/GAD/42+454/01				Sheet No. 01 OF 03							Rev. R0
Date	Drw.	Dsg.	Chk.	App.	Scale	Drawing Status																												
JAN.2024	W.P.	V.S.	A.B.		NTS																													
Project No.	Drawing No.	AVC/NH-38/BC/GAD/42+454/01				Sheet No. 01 OF 03																												
						Rev. R0																												

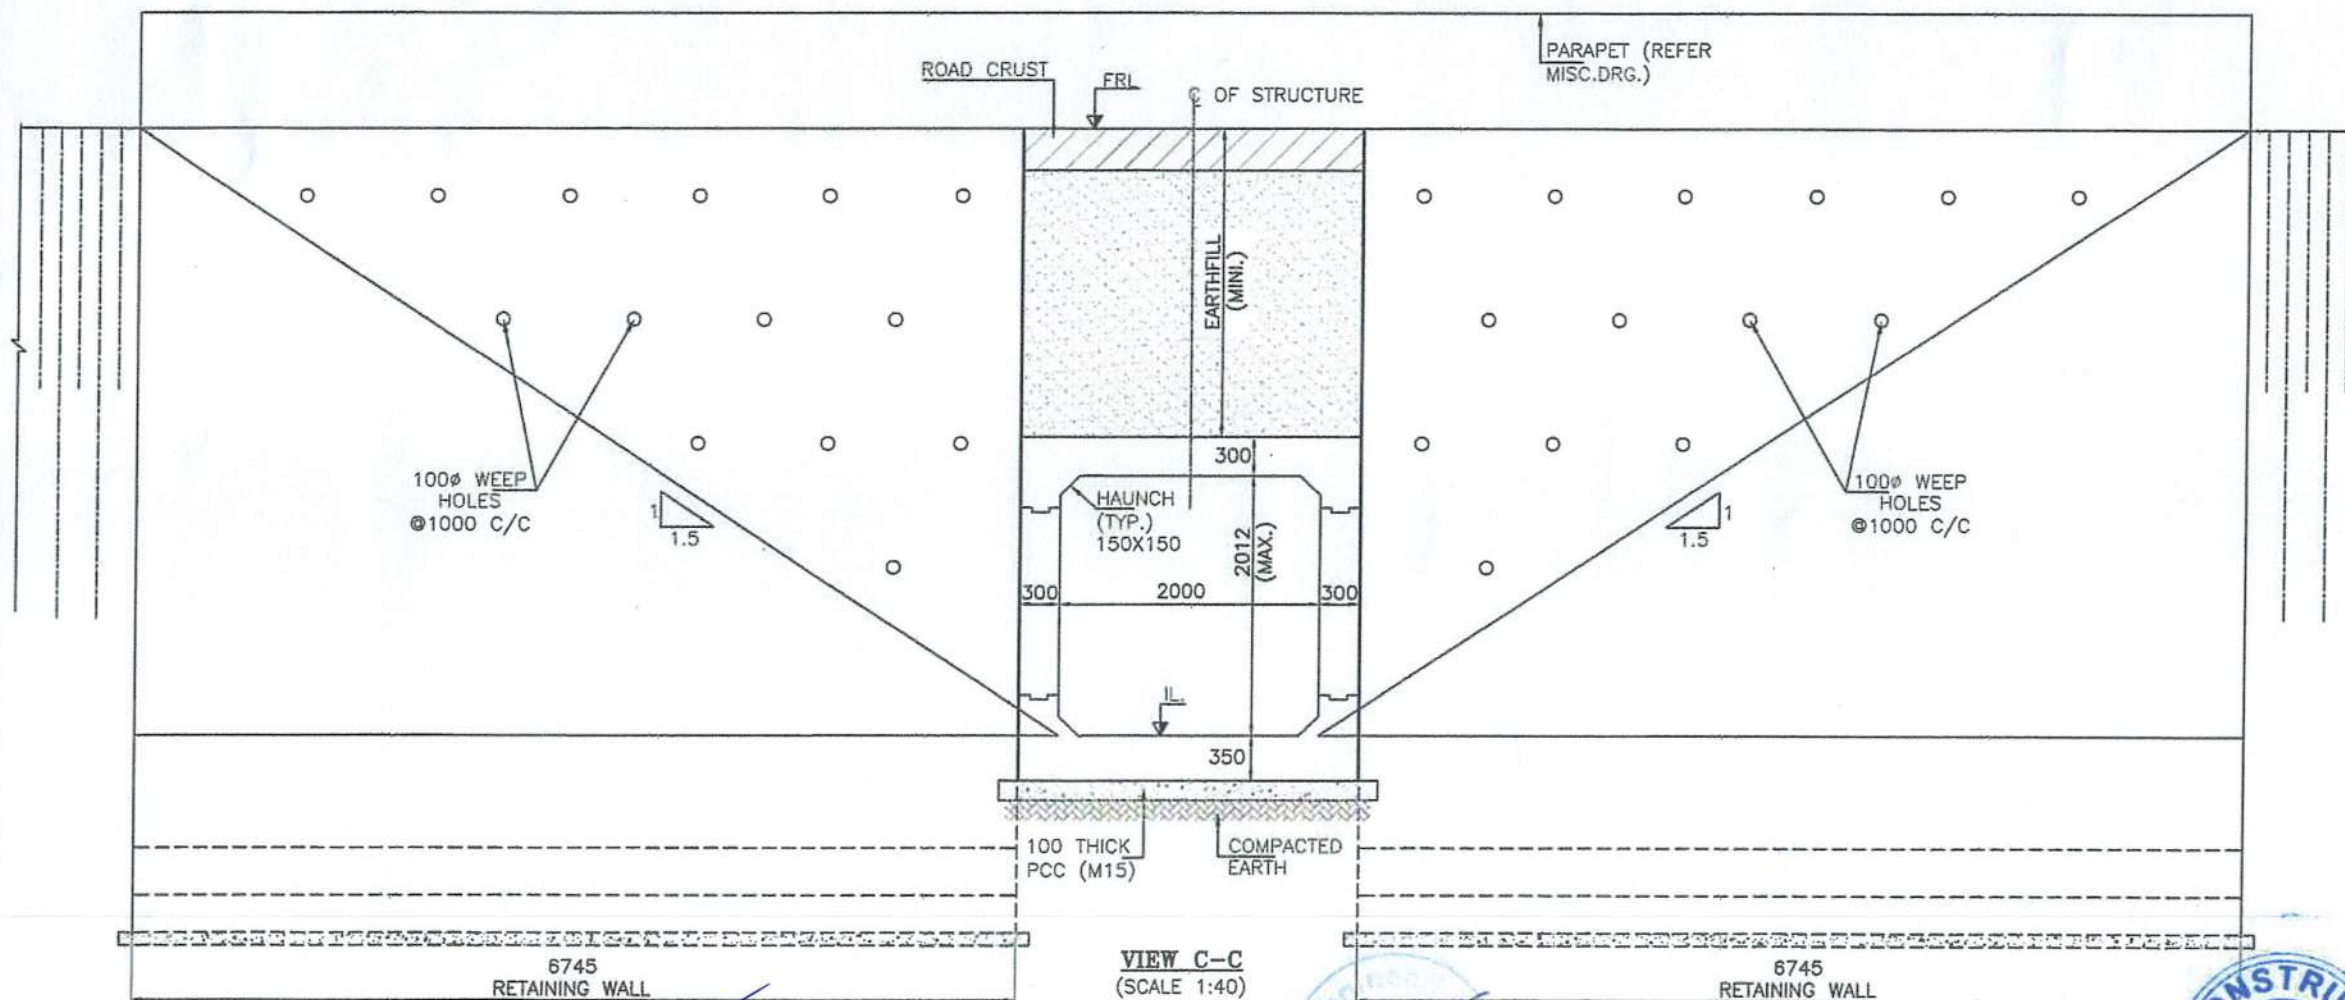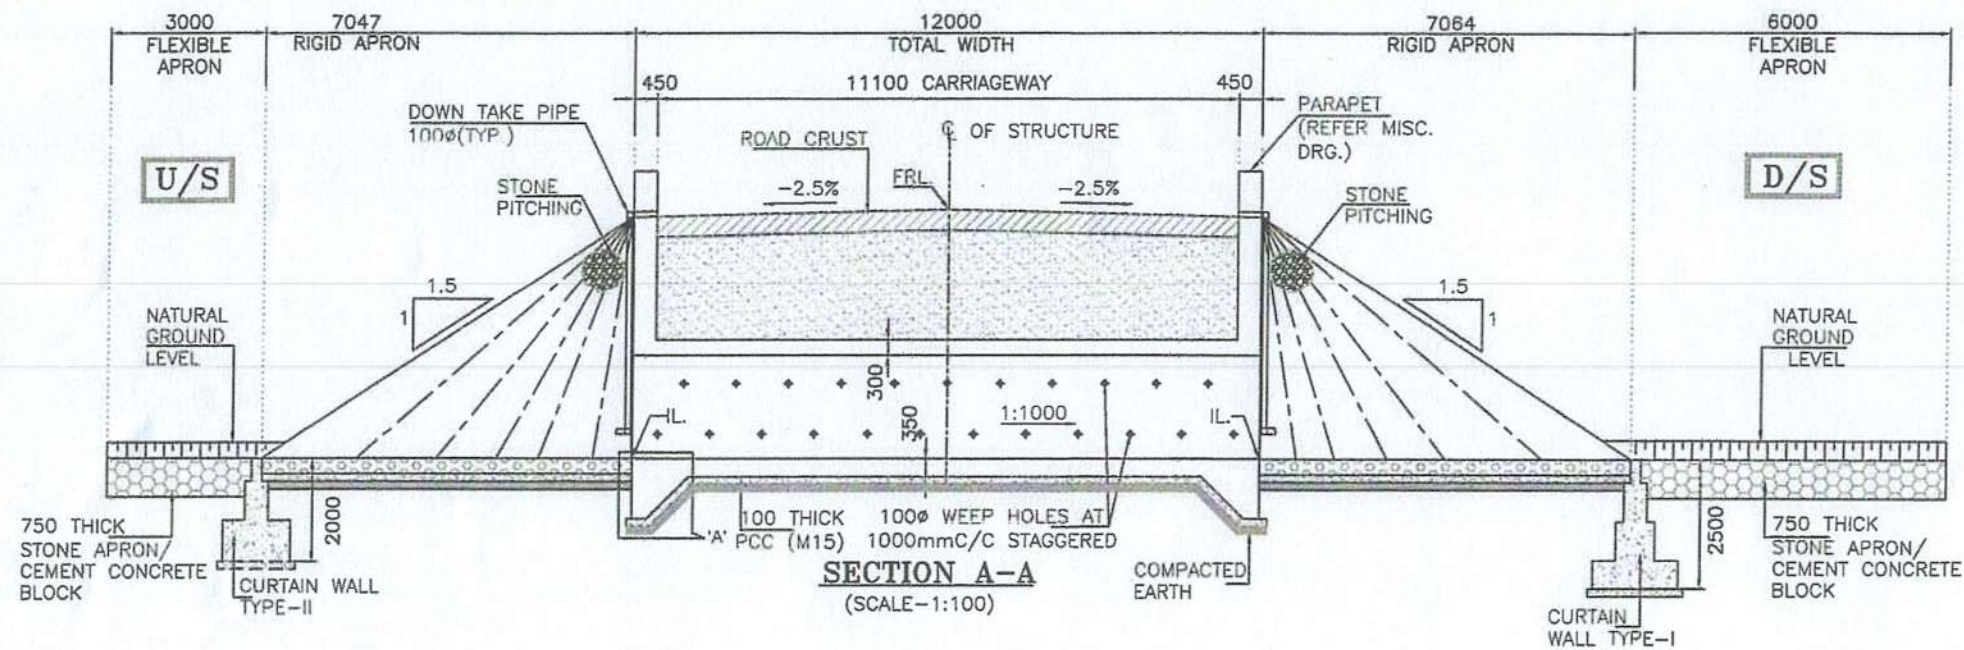

SAFETY AUDITOR
(As per Article 10.1 of EPC Agreement)

DESIGN AID, NEW DELHI

CLIENT:

NATIONAL HIGHWAYS & INFRASTRUCTURE DEVELOPMENT CORPORATION LTD.

EPC CONTRACTOR

Kamac Engineers (P) Ltd
KAMAC ENGINEERS PVT.LTD
F0201, CITY CENTER OFFICE
BLOCK, 2ND FLOOR,
MATIGARA 734010

AUTHORITY'S ENGINEER

ALMONDZ GLOBAL INFRA CONSULTANT LIMITED IN JV WITH AYOLEEZA CONSULTANT PRIVATE LIMITED.
C/O JAYANTA SAIKIA, SARBAJANIN
NAMGHAR, BORBIL NO.2, DIGBOI,
TINSUKIA, ASSAM-786171.

PROOF CONSULTANT:

CREATIVE ENGINEERING SERVICES
OFFICE NO: 620, SIGNATURE GLOBAL
MALL, SECTOR-3,
VAISHALI, GHAZIABAD, U.P-201010







SAFETY CONSULTANT:

DESIGN AID
PLOT NO.54, 3rd FLOOR(FRONT),
MASOODPUR DAIRY FARM,VASANT KUNJ,
NEW DELHI-110070,

DESIGN CONSULTANT:

A. CONSTRUCTION
Floor, WZ-1219,
Palam Extension, Bosco
Ashram Wall Gali, New
Delhi 110045
Winst Infra Solution
Pvt. Ltd.
OFFICE: F-6, ISHAAN CORPORATE
TOWER, PLOT NO-C-23,SECTOR-13,
VASUNDHRA GHAZIABAD, U.P-201012

PROJECT: WIDENING/IMPROVEMENT TO 2-LANE LANE WITH PAVED SHOULDER FROM KM 27+150 (GOLAI GOAN) TO KM 47+652 (LEDO) ON DIBRUGARH TO LEDO SECTION WITH PROPOSED MARGHERITA & LEDO BYPASS (BROWNFIELD AND GREEN FIELD) (2-LANE+PS) OF NH-38 IN TINSUKIA DISTRICT IN THE STATE OF ASSAM ON EPC MODE (PACKAGE-5)									
DRAWING TITLE: GENERAL ARRANGEMENT DRAWING FOR BOX CULVERT AT CHAINAGE 42+454									
Date JAN.2024	Drw. W.P	Eng. V.S	Chk. A.B	App. NTS	Drawing Status.				
Project No.	Drawing No.			Sheet No.			Rev.		
	AVC/INH-38/BC/GAD/42+454/01			02 OF 03			R0		

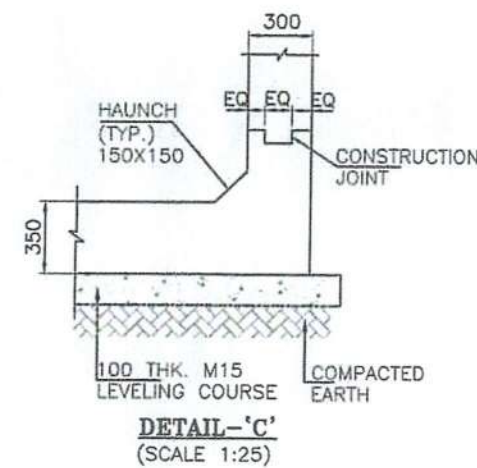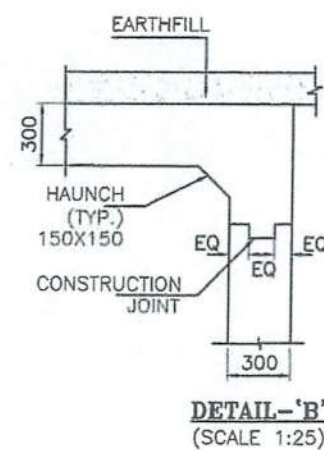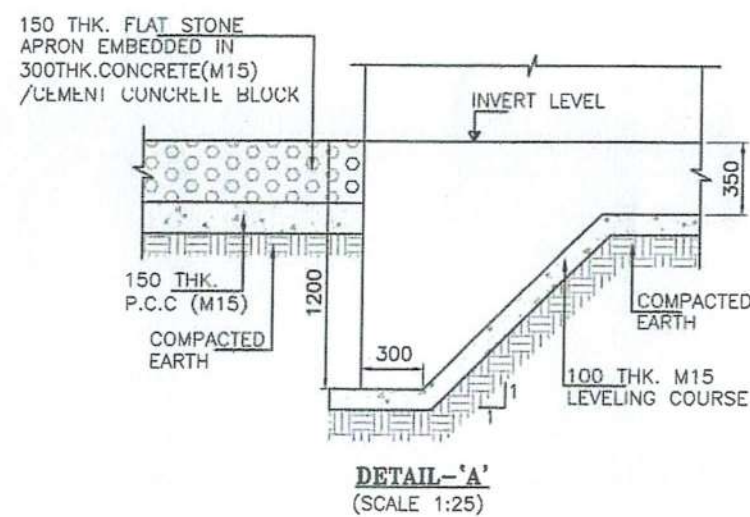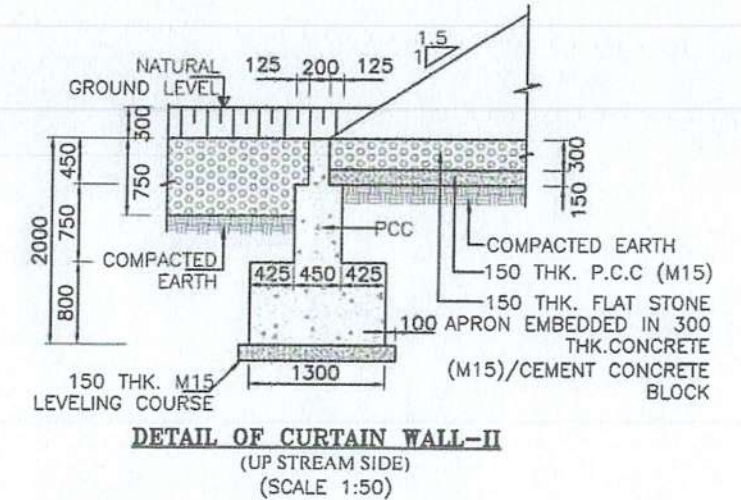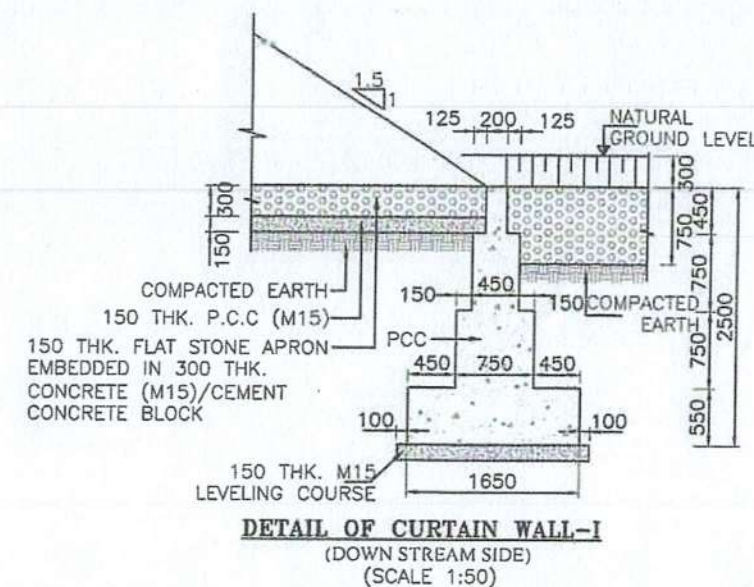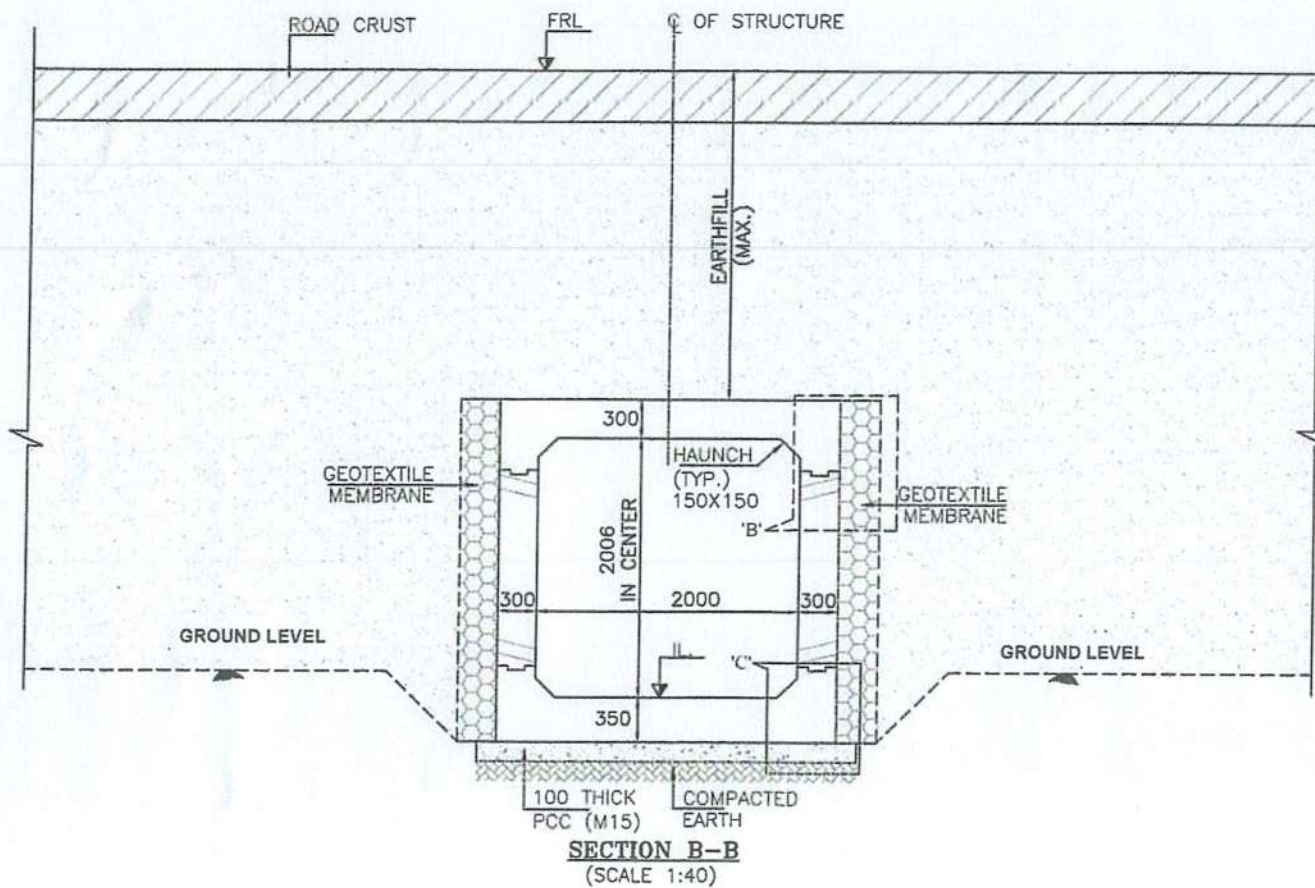

SAFETY AUDITOR
(As per Article 10.1 of EPC Agreement)

DESIGN AID, NEW DELHI

CLIENT:
NADCL
NATIONAL HIGHWAYS & INFRASTRUCTURE DEVELOPMENT CORPORATION LTD.

EPC CONTRACTOR:
KAMAC ENGINEERS PVT. LTD.
KAMAC ENGINEERS PVT. LTD.
F-201, CITY CENTER OFFICE
BLOCK, 2ND FLOOR,
MATIGARA 734010

AUTHORITY'S ENGINEER:
ALMONDZ GLOBAL INFRA CONSULTANT LIMITED IN JV WITH AYOLEEZA CONSULTANT PRIVATE LIMITED.
C/O JAYANTA SAIKIA, SARBAJANIN
NAMGHAR, BORBIL NO.2, DIGBOI,
TINSUKIA, ASSAM-786171

PROOF CONSULTANT:
CREATIVE ENGINEERING SERVICES
OFFICE NO: 620, SIGNATURE GLOBAL
MALL, SECTOR-3,
VAISHALI, GHAZIABAD, U.P-201010


SAFETY CONSULTANT:
DESIGN AID
PLOT NO.54, 3rd FLOOR(FRONT),
MASOODPUR DAIRY FARM, VASANT KUNJ,
NEW DELHI-110070,

DESIGN CONSULTANT:
A.V. CONSTRUCTION
Floor, WZ-1240,
Palam Extension, B-60,
Ashram Wali, Gali, New
Delhi-110045
Winst Infra Solution Pvt. Ltd.
OFFICE: F-6, ISHAAN CORPORATE
TOWER, PLOT NO-C-23, SECTOR-13,
VASUNDHRA, GHAZIABAD, U.P-201012


PROJECT:
WIDENING/IMPROVEMENT TO 2-LANE LANE WITH PAVED SHOULDER FROM KM 27+150
(GOLAI GOAN) TO KM 47+682 (LEDO) ON DIBRUGARH TO LEDO SECTION WITH
PROPOSED MARGHERITA & LEDO BYPASS (BROWNFIELD AND GREEN FIELD)
(2-LANE+PS) OF NH-38 IN TINSUKIA DISTRICT IN THE STATE OF ASSAM ON EPC
MODE (PACKAGE-5)

DRAWING TITLE:-
GENERAL ARRANGEMENT DRAWING FOR
BOX CULVERT AT CHAINAGE 42+454

Date	Drw.	Dsg.	Chk.	App.	Scale	Drawing Status
JAN.2024	W.P.	V.S.	A.B.		NTS	
Project No.	Drawing No.					Sheet No.
	AVC/NH-38/BC/GADI/42+454/01					03 OF 03
						Rev. R0

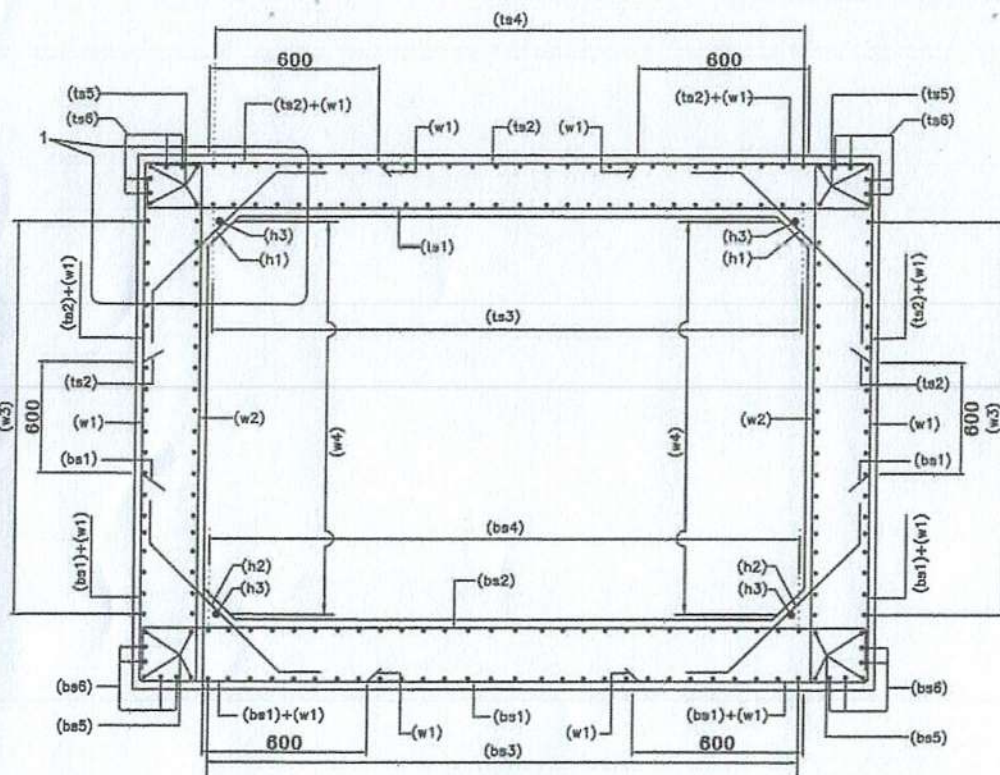

SECTION A-A
(N.T.S.)

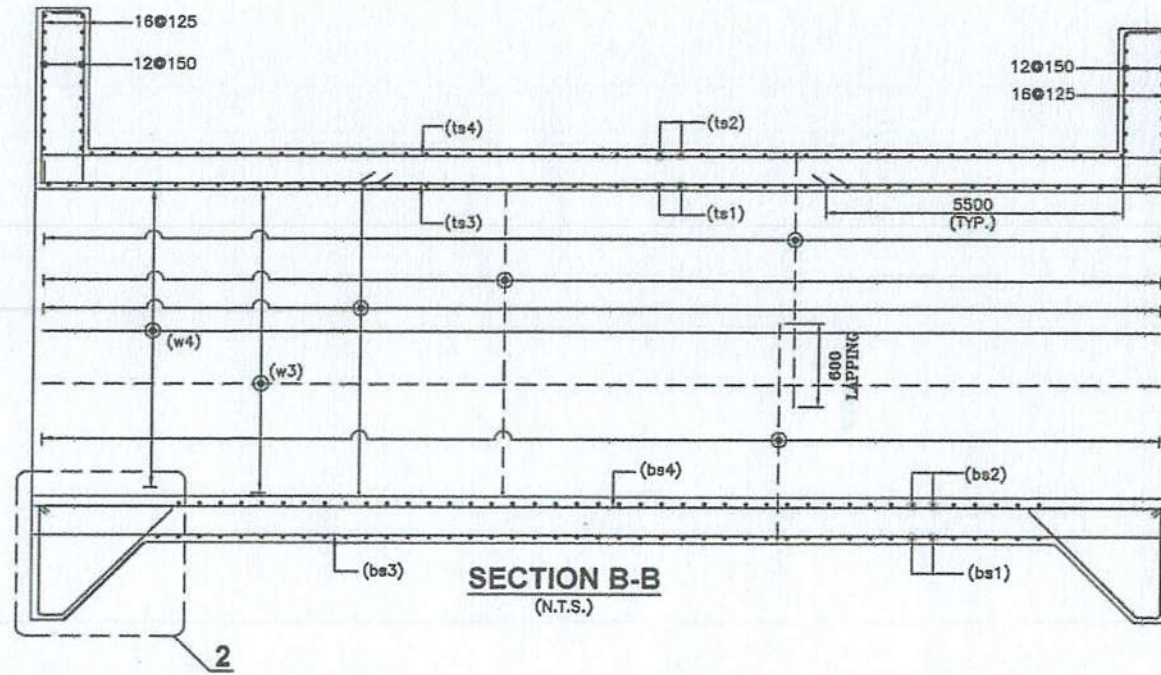

SECTION B-B
(N.T.S.)


LEGEND:-

TOP FACE BAR	_____
BOTTOM FACE BAR	_____

BOX REINF. SCHEDULE


SL.NO.	BAR MARK	BAR SHAPE	DIAMETER	SPACING
1	ts1		12	180
2	ts2		10	180
3	ts3		8	200
4	ts4		10	200
5	ts5		12	2x4 Nos.
6	ts6		12	2x4 Nos.
7	w1		10	180
8	w2		10	180
9	w3		10	200
10	w4		8	200
11	bs1		10	180
12	bs2		10+8	180
13	bs3		10	200
14	bs4		8	200
15	bs5		12	2x4 Nos.
16	bs6		12	2x4 Nos.
17	h1		10	180
18	h2		10	180
19	h3		10	1x4 Nos.
20	cs1		12	10 Nos.
21	cs2		10	200

TRAFFIC DIRECTION →

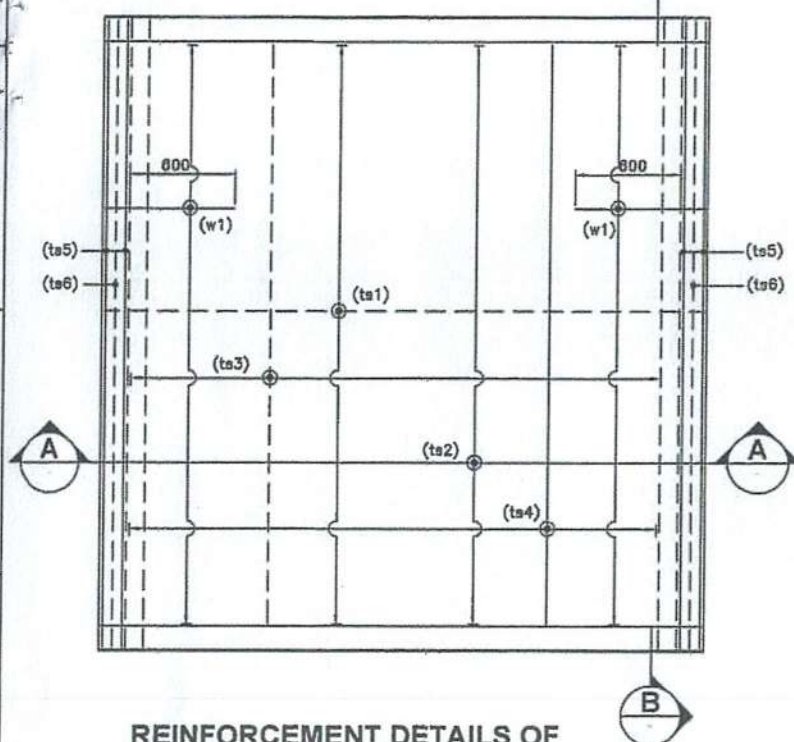


REINFORCEMENT DETAILS OF
TOP SLAB
(HAUNCH BAR NOT SHOWN IN PLAN FOR CLARITY)
(N.T.S.)


TRAFFIC DIRECTION →

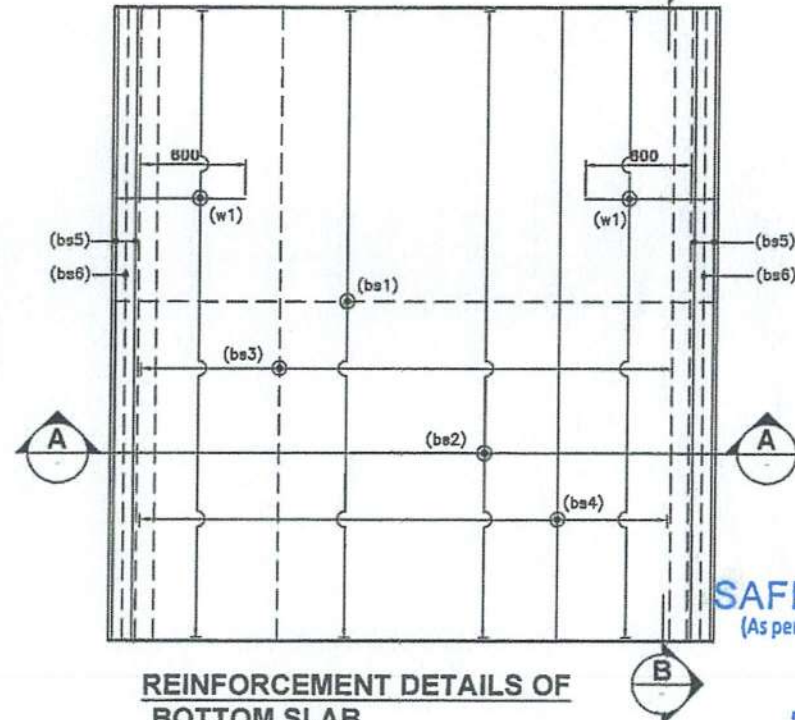

REINFORCEMENT DETAILS OF
BOTTOM SLAB
(HAUNCH BAR NOT SHOWN IN PLAN FOR CLARITY)
(N.T.S.)

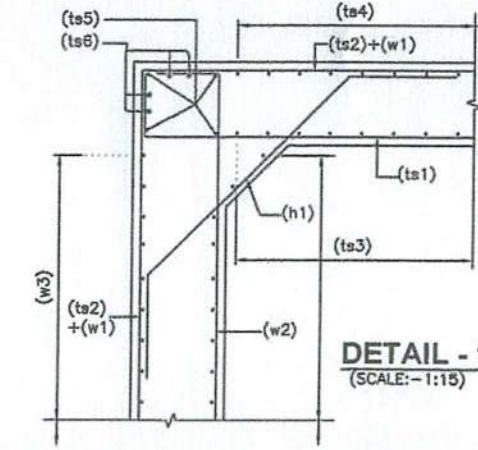

DETAIL - 1
(SCALE:- 1:15)

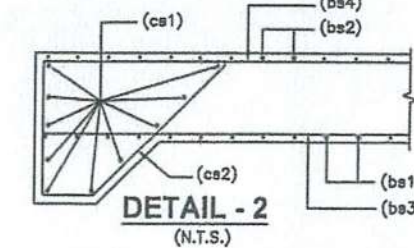

DETAIL - 2
(N.T.S.)

SAFETY AUDITOR
(As per Article 10.1 of EPC Agreement)

DESIGN AID, NEW DELHI


- ANCHORAGE LENGTH OF BOX SHALL BE TAKEN AS 40# AS PER IRC:112.
- FOR UNFAVORABLE BOND CONDITIONS THE FACTOR 40 SHOULD BE MULTIPLIED BY FACTOR OF 1.43.
- CENTER LINE OF OVERLAPPING BAR bs1 & ts2 IN WALL & MID HEIGHT OF WALLS ARE AT SAME POINT.
- BAR BENDING SCHEDULE SHOULD BE STRICTLY FOLLOW DURING THE TIME OF EXECUTION IF IN CASE ANY CHANGES AT SITE KINDLY DISCUSS IT WITH ENGINEER IN CHARGE.



REFERENCE DRAWING:-


- GENERAL ARRANGEMENT DRAWING.
AVC/NH-38/BOX/GAD/42+454/01

NOTES:-

- ALL DIMENSIONS ARE IN MILLIMETERS AND LEVELS ARE IN METERS UNLESS OTHERWISE MENTIONED.
- DRAWING SHOULD NOT BE SCALED ONLY WRITTEN DIMENSIONS ARE TO BE FOLLOWED.
- ALL REINFORCING BARS SHALL BE THERMO MECHANICALLY TREATED (TMT) BARS (GRADE DESIGNATION Fe-500) CONFIRMING TO IS:1786 STANDARDS.
- MINIMUM CLEAR COVER TO OUTERMOST REINFORCEMENT SHALL BE AS FOLLOWS:-
 - a) TOP SLAB - 45mm
 - b) BOTTOM SLAB - 75mm
 - c) SIDE WALL (EARTH SIDE) - 75mm
 - d) SIDE WALL (INNER SIDE) - 45mm
- OVERLAPPING FOR SPACING OF REINFORCEMENT SHALL BE AS PER CLAUSE NO.15.2.5.
LAP LENGTH SHALL NOT BE LESS THAN 56#.
ARRANGEMENT OF TRANSVERSE REINFORCEMENT IN LAP ZONE:-

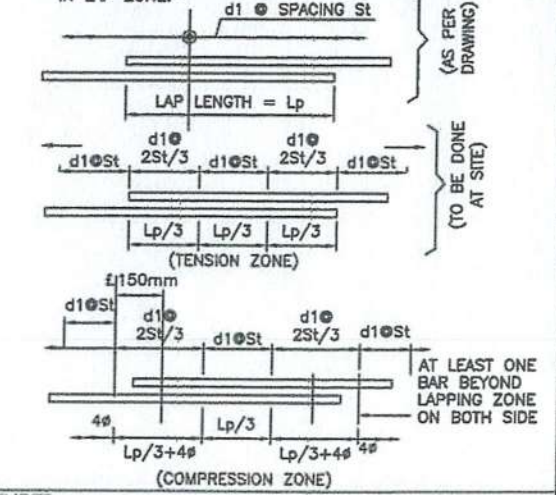

  CLIENT:  NATIONAL HIGHWAYS & INFRASTRUCTURE DEVELOPMENT CORPORATION LTD.	EPC CONTRACTOR:  KAMAC ENGINEERS PVT. LTD F0201, CITY CENTER OFFICE BLOCK, 2ND FLOOR, MATIGARA 734010	AUTHORITY'S ENGINEER ALMONDZ GLOBAL INFRA CONSULTANT LIMITED IN JV WITH AYOLEEZA CONSULTANT PRIVATE LIMITED. C/O JAYANTA SAIKIA, SARBAJANIN NAMGHAR, BORBIL NO.2, DIGBOI, TINSUKIA, ASSAM-786171	PROOF CONSULTANT:  CREATIVE ENGINEERING SERVICES OFFICE NO: 620, SIGNATURE GLOBAL MALL, SECTOR-3, VAISHALI, GHAZIABAD, U P-201010	SAFETY CONSULTANT:  DESIGN AID PLOT NO.54, 3rd FLOOR(FRONT), MASOODPUR DAIRY FARM,VASANT KUNJ, NEW DELHI-110070,	DESIGN CONSULTANT:  A.V. CONSTRUCTION 1st Floor, WZ-1040, Palam Extension, Bose Ashram Wali Gali, New Delhi 110045 Winst Infra Solution Pvt. Ltd. OFFICE: F-8, ISHAAN CORPORATE TOWER, PLOT NO-C-23, SECTOR-13, VASUNDHRA, GHAZIABAD, U.P-201012	PROJECT: WIDENING/IMPROVEMENT TO 2-LANE LANE WITH PAVED SHOULDER FROM KM 27+150 (GOLAI GOAN) TO KM 47+682 (LEDO) ON DIBRUGARH TO LEDO SECTION WITH PROPOSED MARGHERITA & LEDO BYPASS (BROWNFIELD AND GREEN FIELD) (2-LANE+PS) OF NH-38 IN TINSUKIA DISTRICT IN THE STATE OF ASSAM ON EPC MODE (PACKAGE-5) DRAWING TITLE: REINFORCEMENT DETAIL OF BOX CULVERT AT CH. 42+454 <table><tr><td>Date JAN.2024</td><td>Drw. W.P.</td><td>Dsg. V.S</td><td>Chk. A.B</td><td>App.</td><td>Scale N.T.S</td><td>Drawing Status.</td></tr><tr><td>Project No.</td><td colspan="4">Drawing No. AVC/NH-38/BOX/REIN.42+454/01</td><td>Sheet No. 01 OF 01</td><td>Rev. R0</td></tr></table>	Date JAN.2024	Drw. W.P.	Dsg. V.S	Chk. A.B	App.	Scale N.T.S	Drawing Status.	Project No.	Drawing No. AVC/NH-38/BOX/REIN.42+454/01				Sheet No. 01 OF 01	Rev. R0
Date JAN.2024	Drw. W.P.	Dsg. V.S	Chk. A.B	App.	Scale N.T.S	Drawing Status.														
Project No.	Drawing No. AVC/NH-38/BOX/REIN.42+454/01				Sheet No. 01 OF 01	Rev. R0														
1	2	3	4	5	6	7	8	9	10	11	12									

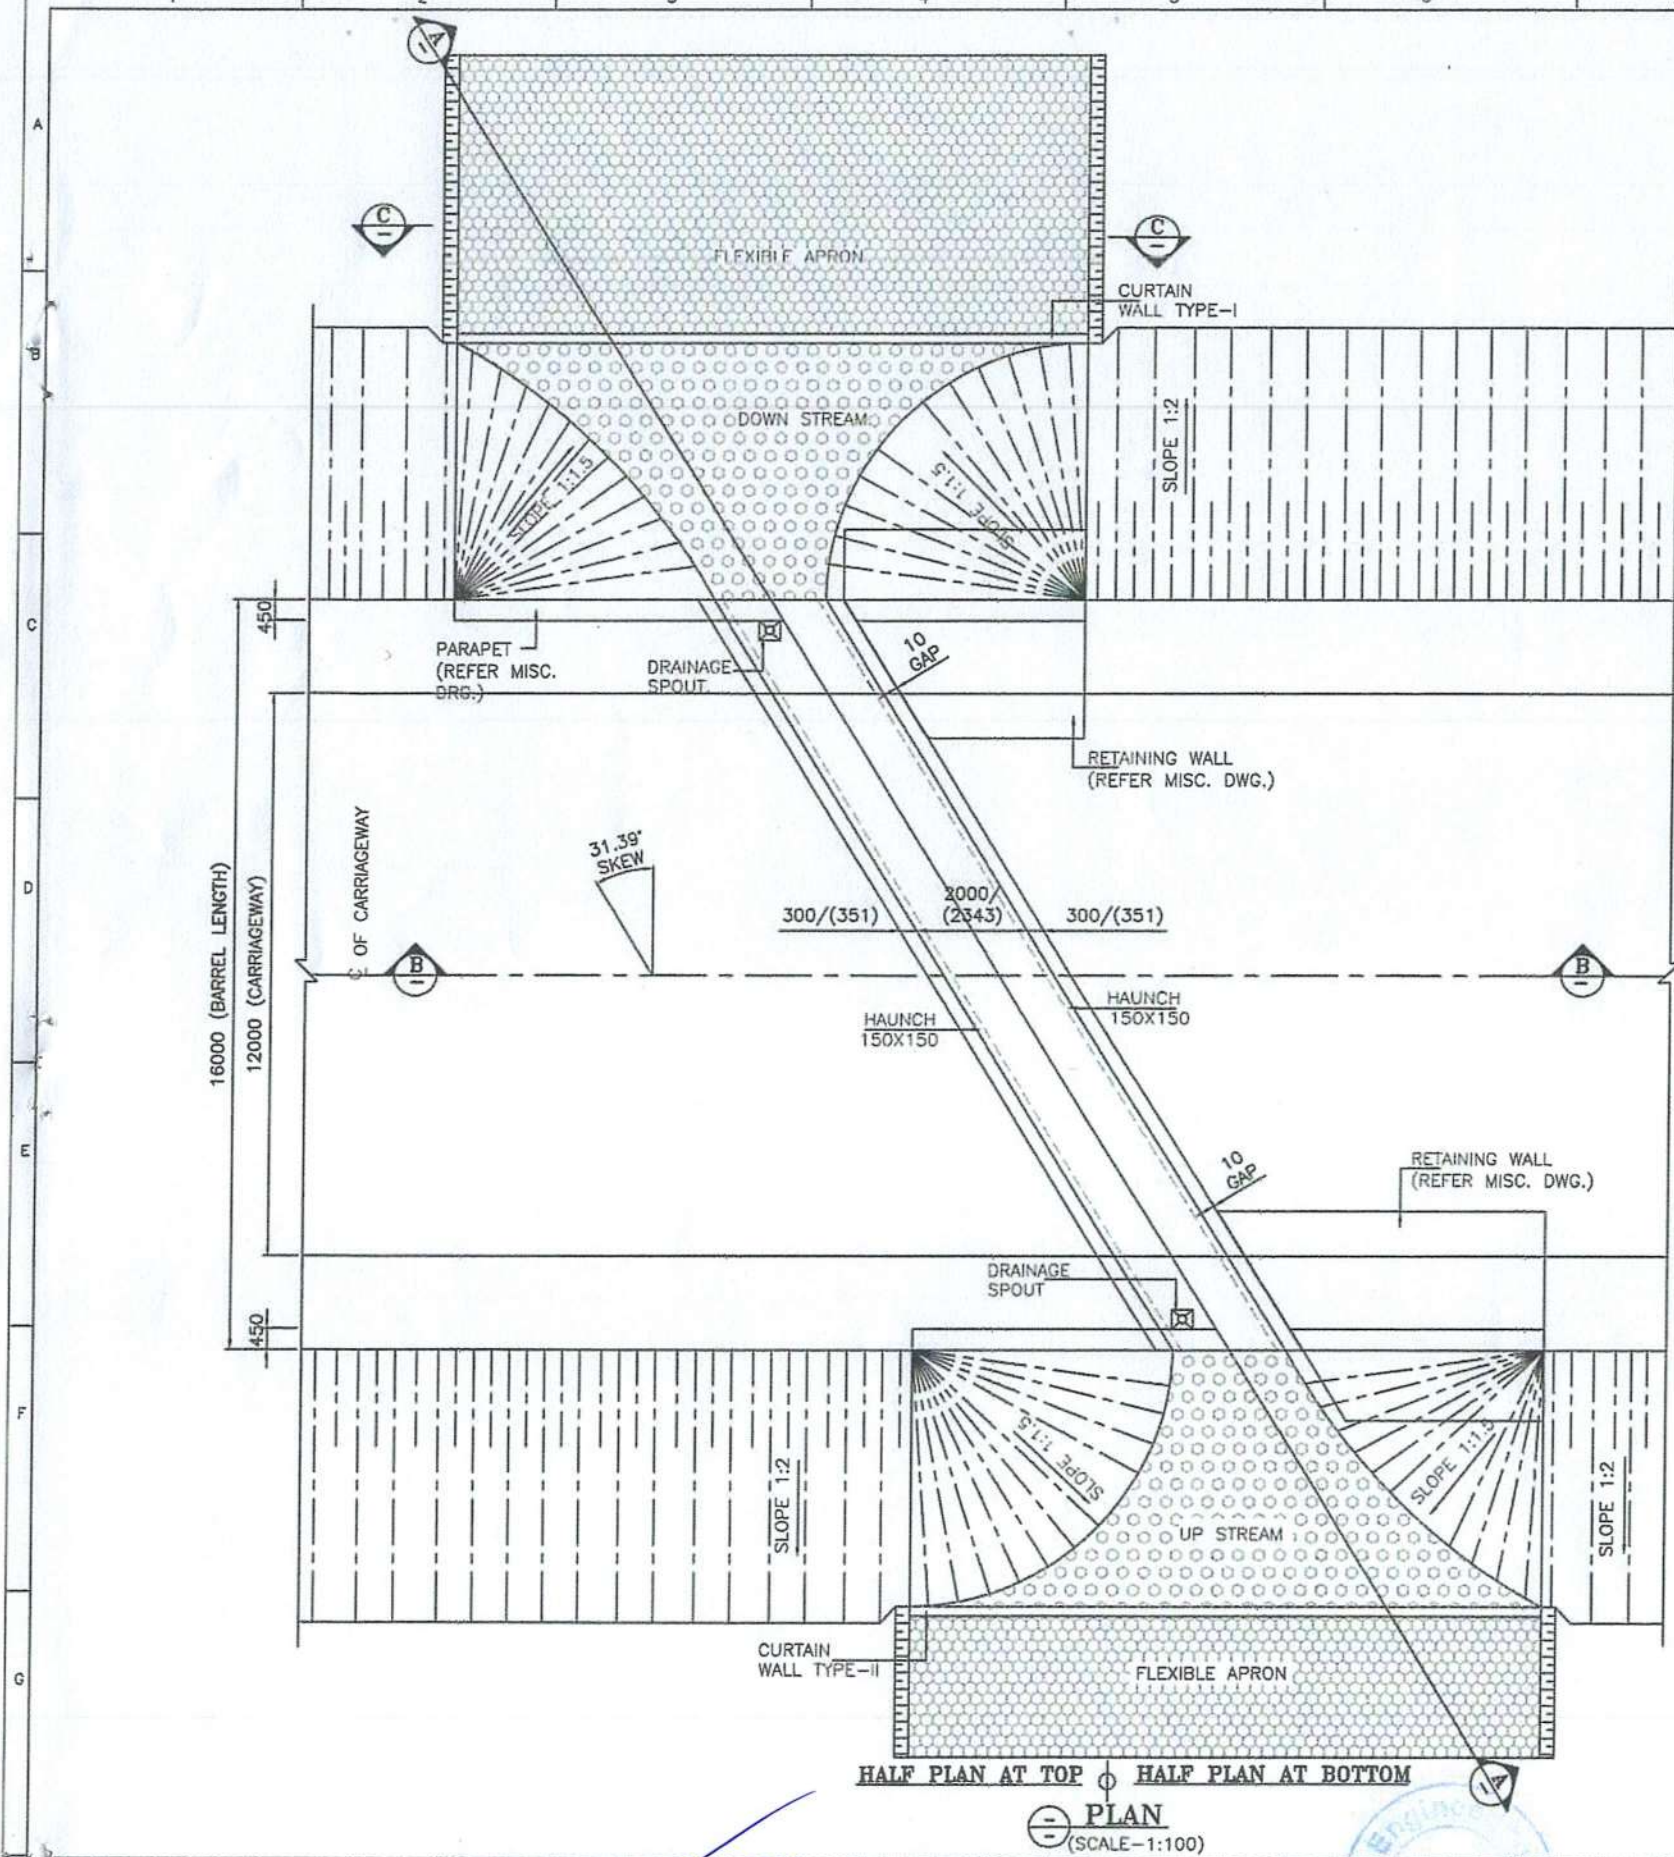

42950

DESCRIPTION	PROPOSED
DESIGN CHN.	42+970
CA.CHN.	43+000
STR.TYPE	BOX
SPAN/ DIA	1X2X2m
PROPOSAL	NEW 2 LANE

43050

KEY PLAN

LEVELS

DESIGN CH.	FRL	GROUND LEVEL	INVERT LEVEL		VERTICAL CLEARANCE (MAX.)	EARTH FILL (MAX.)	EARTH FILL (MIN.)
			LHS	RHS			
42+970	146.155	141.108	140.808	140.820	2.016m	3.031m	1.847m

LEGEND:-

FRL FINISHED ROAD LEVEL
IL INVERT LEVEL
LVL. LEVEL
EGL. EXISTING GROUND LEVEL

FRL CAMBER & LOCATION IS TO BE MATCHED WITH HIGHWAY ALIGNMENT DRAWING.

NOTES:-

- ALL DIMENSIONS ARE IN MILLIMETER, LEVELS ARE IN METER AND CHAINAGE ARE IN KILOMETERS UNLESS OTHERWISE MENTIONED. ONLY WRITTEN DIMENSIONS SHALL BE FOLLOWED.
- THIS DRAWING SHALL BE READ IN CONJUNCTION WITH THE RELEVANT PLAN AND PROFILE DRAWING OF ROAD.
- GRADE OF CONCRETE:-
 - M30-FOR RCC BOX CELL STRUCTURE.
 - M15-FOR PCC AND LEVELING COURSE.
 - M30-PARAPET
- GRADE OF STEEL - Fe500.
- THE FOLLOWING LOADS HAVE BEEN CONSIDERED IN THE DESIGN:-
 - ONE LANE ,TWO LANE AND THREE LANE OF CLASS A
 - ONE LANE OF CLASS A IN ADDITION OF ONE LANE OF CLASS 70R WHEEL OR ONE LANE OF 70R TRACKED WHICHEVER IS GOVERNS.
- BACKFILL MATERIAL BEHIND END WALL SHALL BE SELECTED GRANULAR SOIL HAVING PROPERTIES
MAX DRY DENSITY = 1850-2280kg/m³
OPTIMUM MOISTURE CONTENT = 7-15
AS PER IRC78-2014 AND MORTH SPECIFICATION.
- THE FRL SHOWN IN THE DRAWING SHALL BE VERIFIED WITH CORRESPONDING PLAN AND PROFILE DRAWING BEFORE EXECUTION, IF THERE IS ANY VARIATION SHALL BE BROUGHT TO THE NOTICE OF ENGINEER.
- THE DIMENSION AND LEVEL ARE SUBJECTED TO CHANGE AS PER SITE CONDITION AND DETAILED DESIGN.
- BACKFILL TO BE DONE AND COMPACTED FROM BOTH SIDE SIMULTANEOUSLY.
- 600MM THICK. FILTER MATERIAL BEHIND RETAINING WALL SHALL BE LAID AS PER APPENDIX 6 OF IRC 78-2014.
- 50MM THICK CEMENT CONCRETE WEARING COAT SHALL BE PROVIDED.
- 100MM DIA P.V.C. PIPE AT SPACING 1000MM/c IN HORIZONTAL/VERTICAL DIRECTION SHALL BE PROVIDED UP TO 150MM ABOVE GROUND LEVEL FOR WEEP HOLES IN RETAINING WALL.
- SBC SHALL BE 14t/m². AND SAME SHALL BE ENSURED AT SITE BY ANY SUITABLE METHOD.
- AS PER MORTH SECTION-2500,WHERE THE REQUIRED SIZE OF BOULDERS ARE NOT AVAILABLE ECONOMICALLY.CEMENT CONCRETE BLOCKS OF EQUIVALENT WEIGHT SHALL BE USED.THE GRADE OF CONCRETE SHALL BE M15 NOMINAL MIX.CEMENT CONCRETE BLOCK SHALL BE PREFERRED WHERE PRACTICABLE.
- CHOOSE ANY SUITABLE METHOD TO ACHIEVE THE REQUIRED SBC AS PER SITE.
- THE EXPOSURE CONDITION IS MODERATE.





SAFETY AUDITOR
(As per Article 10.1 of EPC Agreement)

DESIGN AID, NEW DELHI

REFERENCE DRAWINGS:-

- REINFORCEMENT DETAIL OF BOX CULVERT
AVC/NH-38/BOX/REINF./42+970/01

CLIENT: NATIONAL HIGHWAYS & INFRASTRUCTURE DEVELOPMENT CORPORATION LTD.	EPC CONTRACTOR: Kamac Engineers (P) Ltd KAMAC ENGINEERS PVT.LTD F0201, CITY CENTER OFFICE BLOCK, 2ND FLOOR., MATIGARA 734010	AUTHORITY'S ENGINEER: ALMONDZ GLOBAL INFRA CONSULTANT LIMITED IN JV WITH AYOLEEZA CONSULTANT PRIVATE LIMITED. C/O JAYANTA SAIKIA, SARBAJANIN NAMGHAR, BORBIL NO.2, DIGBOI, TINSUKIA, ASSAM-786171	PROOF CONSULTANT: CREATIVE ENGINEERING SERVICES OFFICE NO: 620, SIGNATURE GLOBAL MALL, SECTOR-3, VAISHALI, GHAZIABAD, U.P-201010	SAFETY CONSULTANT: DESIGN AID PLOT NO.54, 3rd FLOOR(FRONT), MASOODPUR DAIRY FARM,VASANT KUNJ, NEW DELHI-110070,	DESIGN CONSULTANT: Winst Infra Solution Pvt. Ltd. OFFICE: F-6, ISHAAN CORPORATE TOWER, PLOT NO-C-23,SECTOR-13, VASUNDHRA GHAZIABAD, U.P-201012	PROJECT: WIDENING/IMPROVEMENT TO 2-LANE LANE WITH PAVED SHOULDER FROM KM 27+150 (GOLAI GOAN) TO KM 47+882 (LEDO) ON DIBRUGARH TO LEDO SECTION WITH PROPOSED MARGHERITA & LEDO BYPASS (BROWNFIELD AND GREEN FIELD) (2-LANE+PS) OF NH-38 IN TINSUKIA DISTRICT IN THE STATE OF ASSAM ON EPC MODE.(PACKAGE-5) DRAWING TITLE:- GENERAL ARRANGEMENT DRAWING FOR BOX CULVERT AT CHAINAGE 42+970 Date JAN-2024 Project No. Drawing No. Sheet No. 01 OF 03 Drw. W.P. Dsg. V.S. Chk. A.B. App. NTS Scale. NTS Rev. RO
--	---	---	--	---	--	---

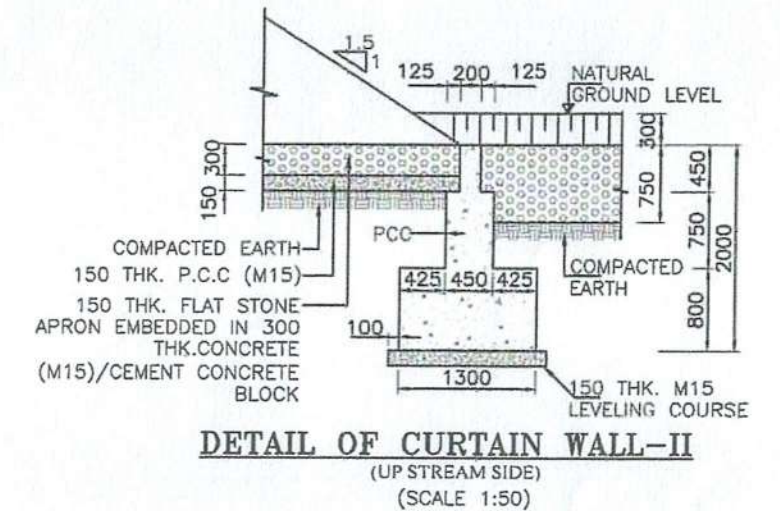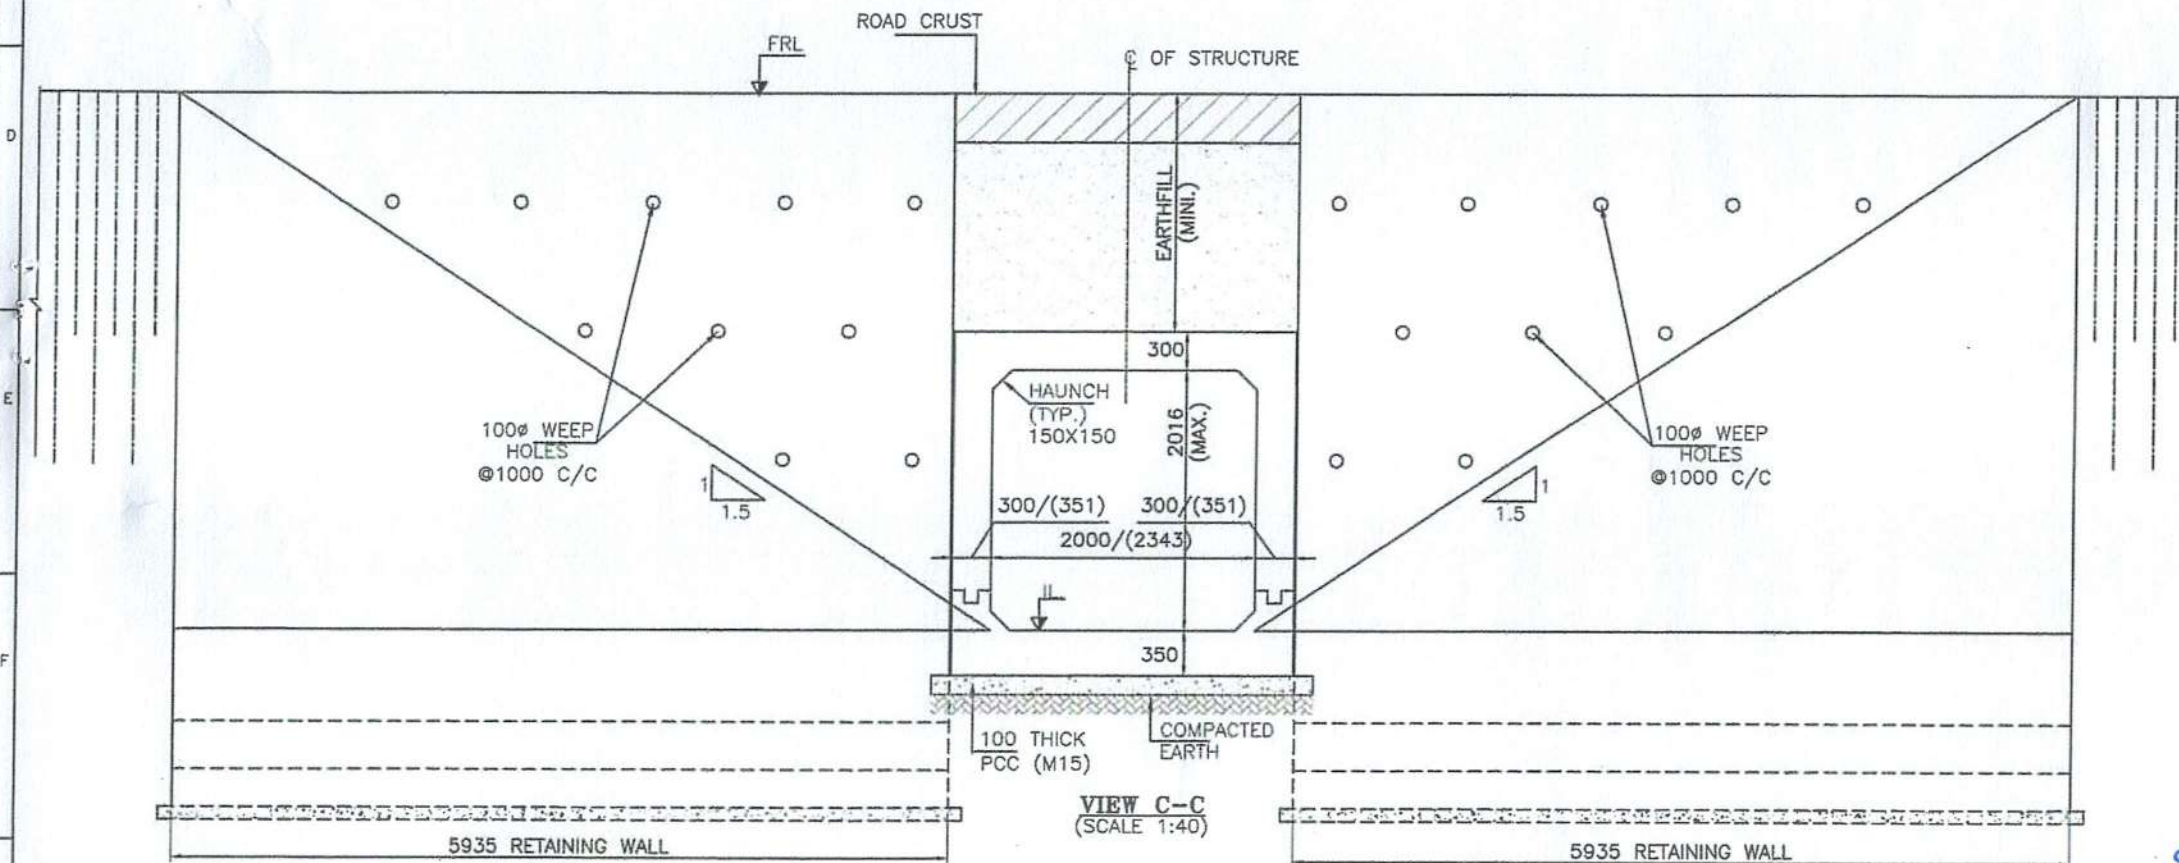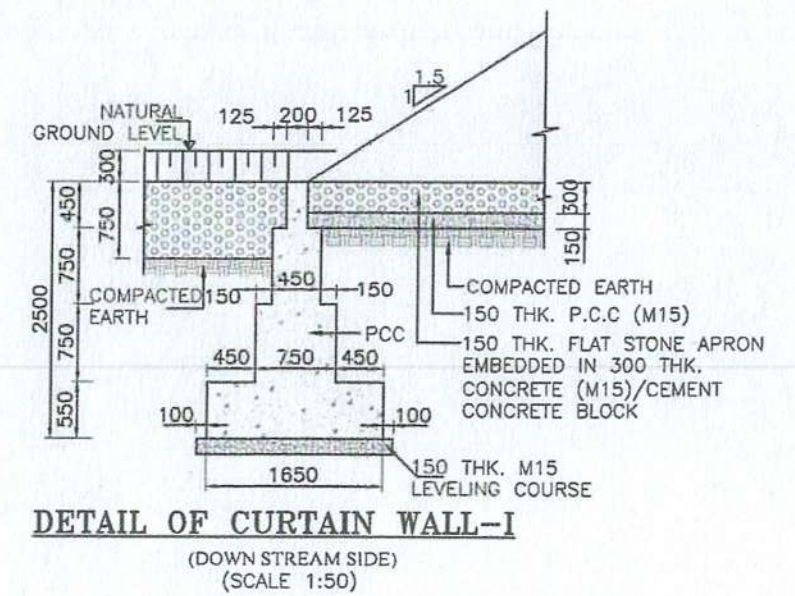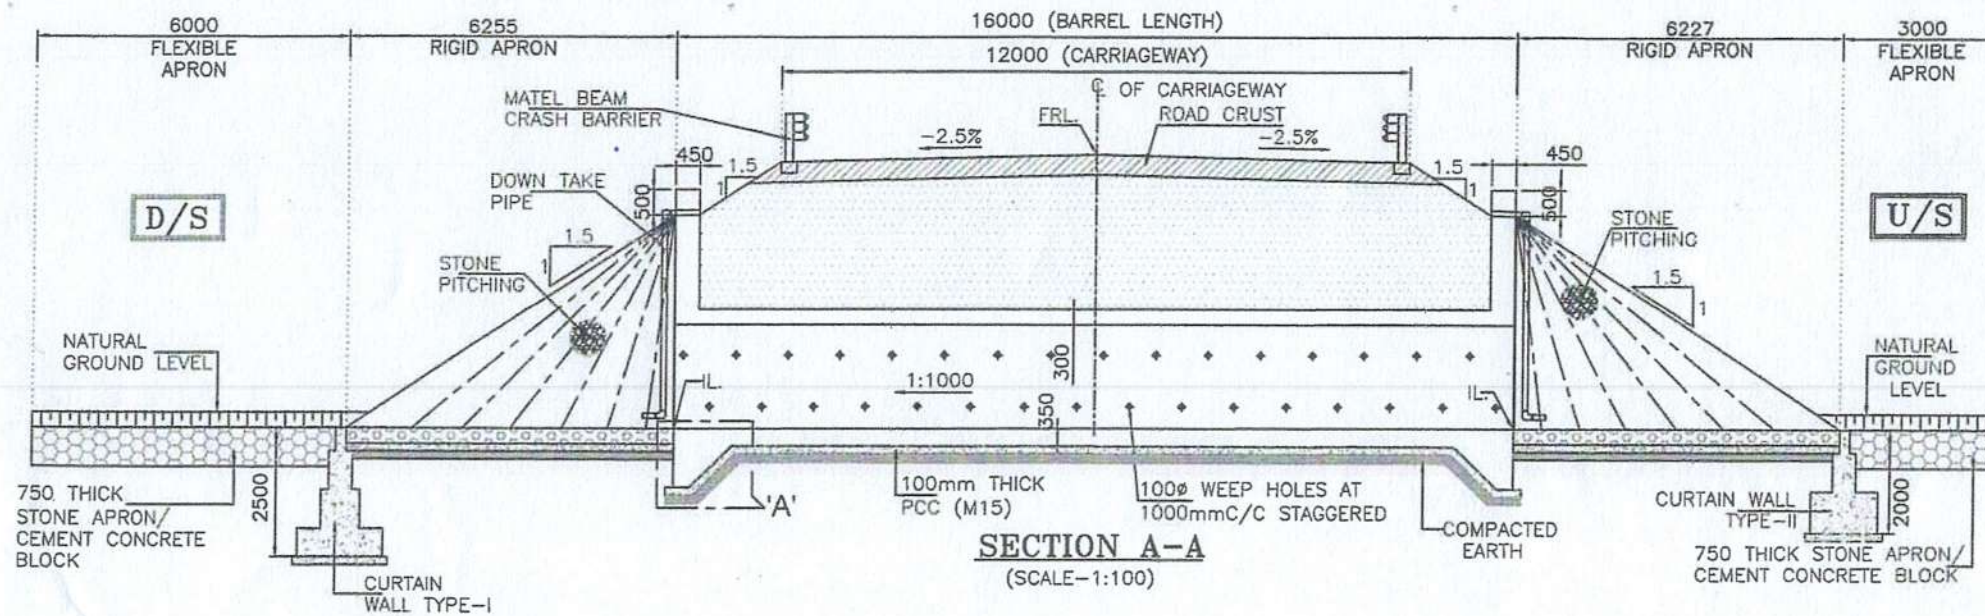

SAFETY AUDITOR
(As per Article 10.1 of EPC Agreement)

DESIGN AID, NEW DELHI

CLIENT:
NHAI
NATIONAL HIGHWAYS &
INFRASTRUCTURE DEVELOPMENT
CORPORATION LTD.

EPC CONTRACTOR
Kamarc Engineers (P) Ltd
KAMARC ENGINEERS PVT LTD
F0201, CITY CENTER OFFICE
BLOCK, 2ND FLOOR,
MATIGARA 734010

AUTHORITY'S ENGINEER
ALMONDZ GLOBAL INFRA CONSULTANT
LIMITED IN JV WITH AYOLEEZA
CONSULTANT PRIVATE LIMITED.
C/O JAYANTA SAIKIA, SARBAJANIN
NAMGHAR, BORBIL NO.2, DIGBOI,
TINSUKIA, ASSAM-786171





PROOF CONSULTANT:
CREATIVE ENGINEERING SERVICES
OFFICE NO: 620, SIGNATURE GLOBAL
MALL, SECTOR-3,
VAISHALI, GHAZIABAD, U.P-201010

SAFETY CONSULTANT:
DESIGN AID
PLOT NO.54, 3rd FLOOR(FRONT),
MASOODPUR DAIRY FARM, VASANT KUNJ,
NEW DELHI-110070,

DESIGN CONSULTANT:
A.V. CONSTRUCTION
Floor, WZ-1240
Palam Extension, Block
Ashram Ward Gali, New
Delhi-110045
Winst Infra Solution
Pvt. Ltd.
OFFICE: P-6, ISHAAN CORPORATE
TOWER, PLOT NO-C-23, SECTOR-13,
VASUNDHRA GHAZIABAD, U.P-201012

PROJECT:
WIDENING/IMPROVEMENT TO 2-LANE LANE WITH PAVED SHOULDER FROM KM 27+150
(GOLAI GOAN) TO KM 47+882 (LEDO) ON DIBRUGARH TO LEDO SECTION WITH
PROPOSED MARGHERITA & LEDO BYPASS (BROWNFIELD AND GREEN FIELD)
(2-LANE+PS) OF NH-38 IN TINSUKIA DISTRICT IN THE STATE OF ASSAM ON EPC
MODE (PACKAGE-5)
DRAWING TITLE:
GENERAL ARRANGEMENT DRAWING FOR
BOX CULVERT AT CHAINAGE 42+970

Date	Drw.	Dsg.	Chk.	App.	Scale	Drawing Status
JAN-2024	W.P.	V.S.	A.B.	NTS		
Project No.	Drawing No.					
	AVC/NH-38/BC/GAD/42+970/01					
Sheet No.	02 OF 03					
Rev.	RO					

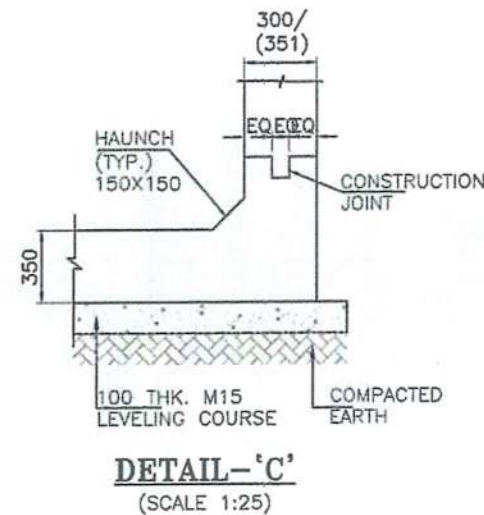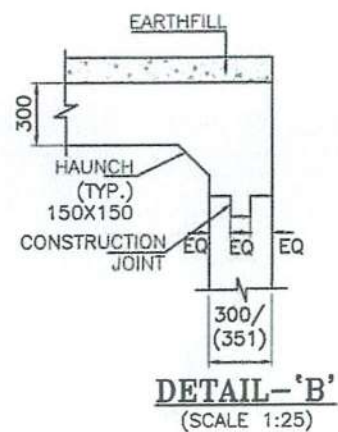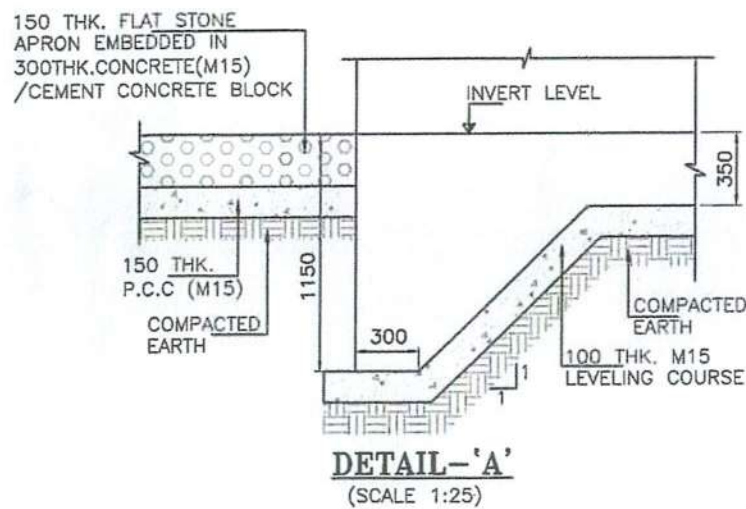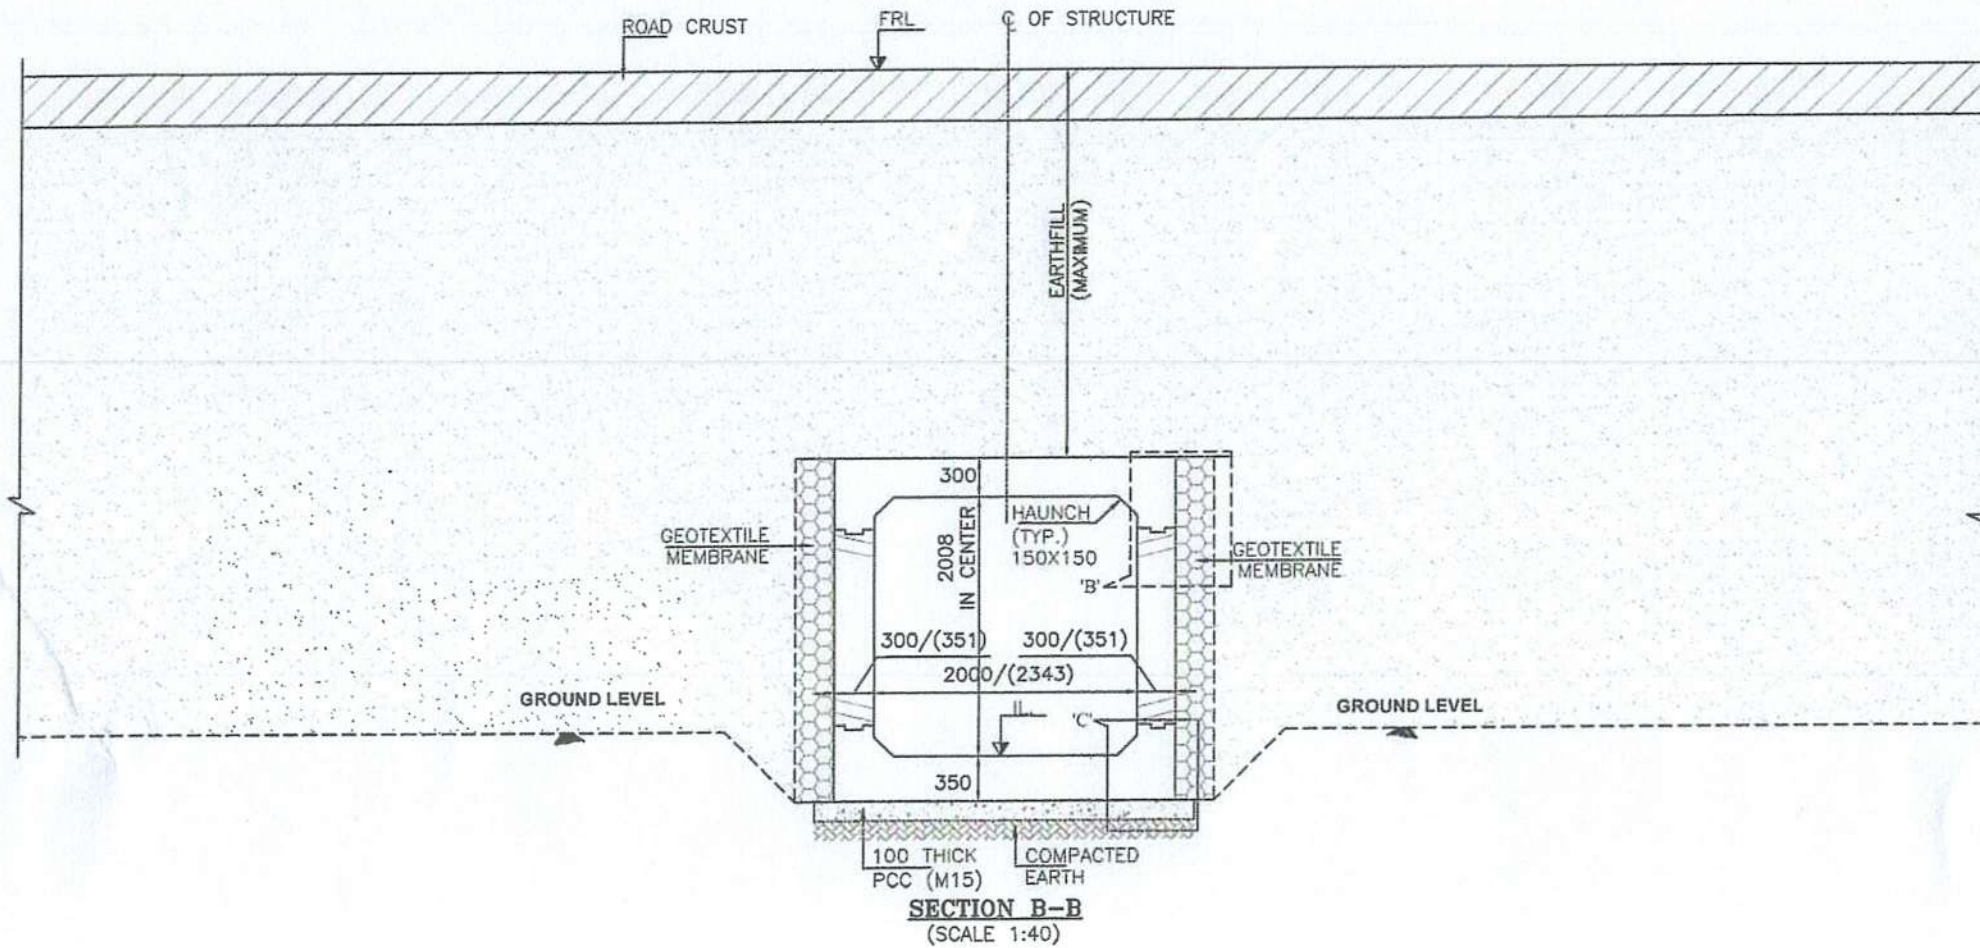

SAFETY AUDITOR
(As per Article 10.1 of EPC Agreement)

DESIGN AID, NEW DELHI

CLIENT:



NATIONAL HIGHWAYS &
INFRASTRUCTURE DEVELOPMENT
CORPORATION LTD.

EPC CONTRACTOR

Kamac Engineers (P) Ltd

KAMAC ENGINEERS
Pvt. Ltd.
F0201, CITY CENTER OFFICE
BLOCK, 2ND FLOOR,
MATIGARA 734010

AUTHORITY'S ENGINEER

ALMONDZ GLOBAL INFRA CONSULTANT
LIMITED IN JV WITH AYOLEEZA
CONSULTANT PRIVATE LIMITED.

C/O JAYANTA SAIKIA, SARBAJANIN
NAMGHAR, BORBIL NO.2, DIGBOI,
TINSUKIA, ASSAM-786171

PROOF CONSULTANT:

CREATIVE ENGINEERING SERVICES
OFFICE NO: 620, SIGNATURE GLOBAL
MALL, SECTOR-3,
WAISHALI, GHAZIABAD, U.P-201010

SAFETY CONSULTANT:



DESIGN AID
PLOT NO.54, 3rd FLOOR(FRONT),
MASOODPUR DAIRY FARM,VASANT KUNJ,
NEW DELHI-110070,

DESIGN CONSULTANT:




Winst Infra Solution
Pvt. Ltd.
1st Floor, WZ-210,
Palam Extension, Bosco
Ashram Well Gali, New
Delhi 110045

OFFICE: F-6, ISHAAN CORPORATE
TOWER, PLOT NO-C-23, SECTOR-13,
VASUNDHRA GHAZIABAD, U.P-201012


PROJECT:
WIDENING/IMPROVEMENT TO 2-LANE LANE WITH PAVED SHOULDER FROM KM 27+150
(GOLAI GOAN) TO KM 47+682 (LEDO) ON DIBRUGARH TO LEDO SECTION WITH
PROPOSED MARGHERITA & LEDO BYPASS (BROWNFIELD AND GREEN FIELD)
(2-LANE+PS) OF NH-38 IN TINSUKIA DISTRICT IN THE STATE OF ASSAM ON EPC
MODE (PACKAGE-5)

DRAWING TITLE:-
GENERAL ARRANGEMENT DRAWING FOR
BOX CULVERT AT CHAINAGE 42+970

Date	Drw.	Dsg.	Chk.	App.	Scale	Drawing Status
JAN.2024	W.P	V.S	A.B		NTS	
Project No.	Drawing No.					Sheet No.
	AVC/NH-48/BC/GAD/42+970/01					03 OF 03
						Rev.
						R0

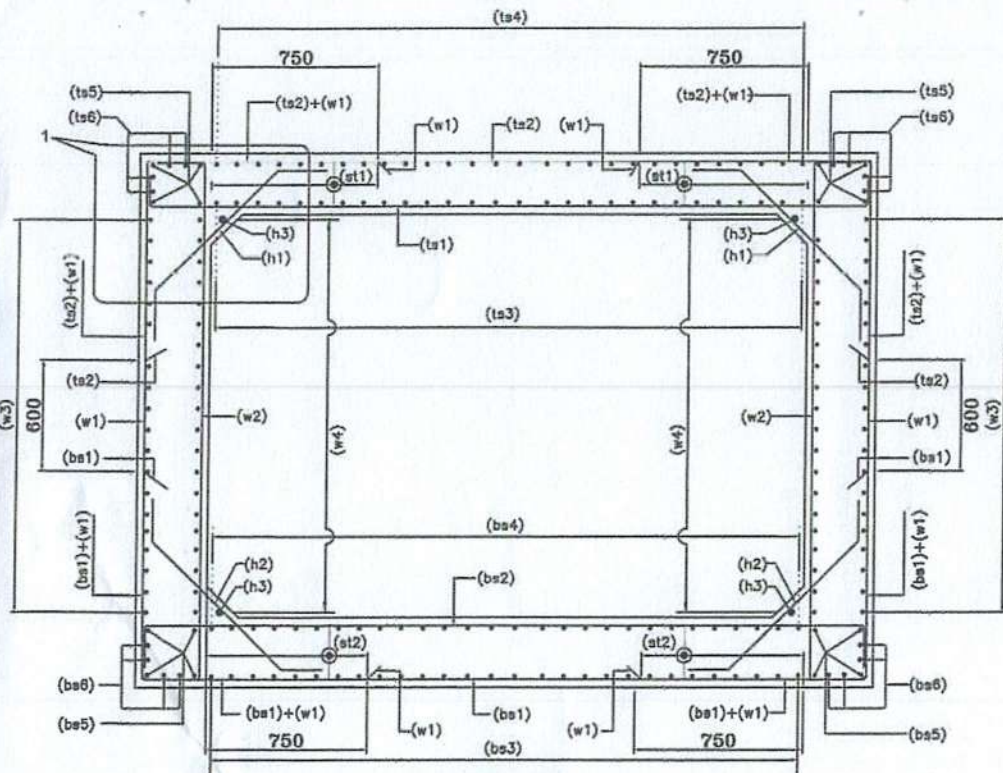


SECTION A-A
(NTS)

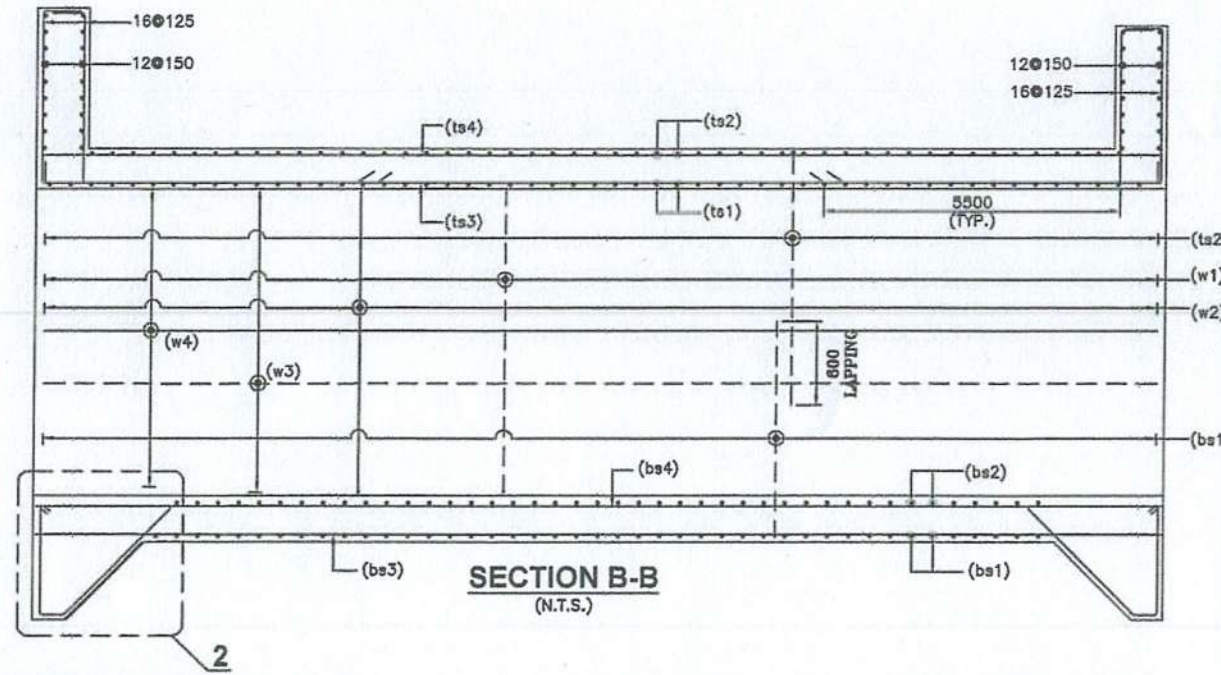


SECTION B-B
(N.T.S.)


LEGEND:-	
TOP FACE BAR	_____
BOTTOM FACE BAR	_____

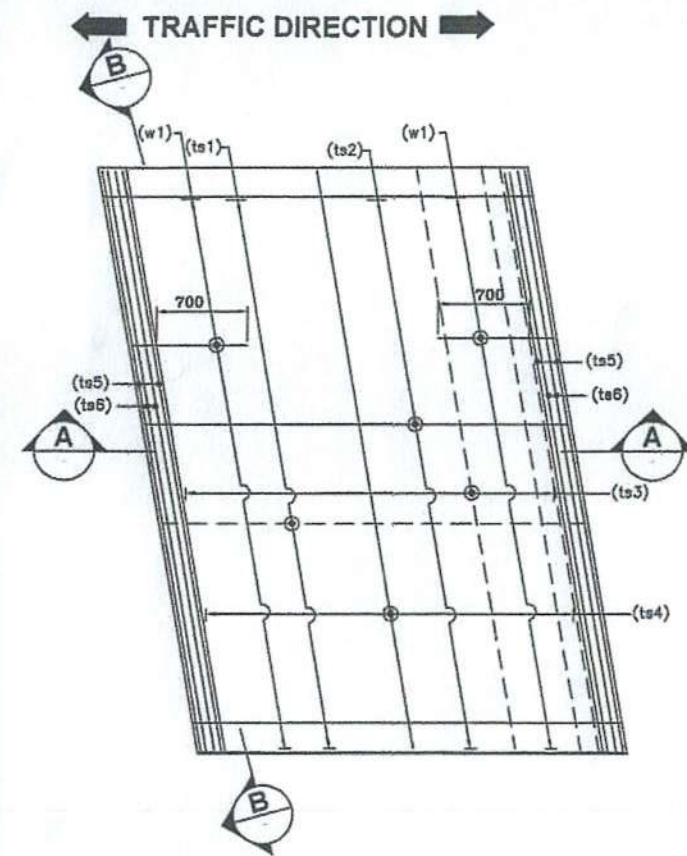


REINFORCEMENT DETAILS OF TOP SLAB
(HAUNCH BAR NOT SHOWN IN PLAN FOR CLARITY)
(N.T.S.)

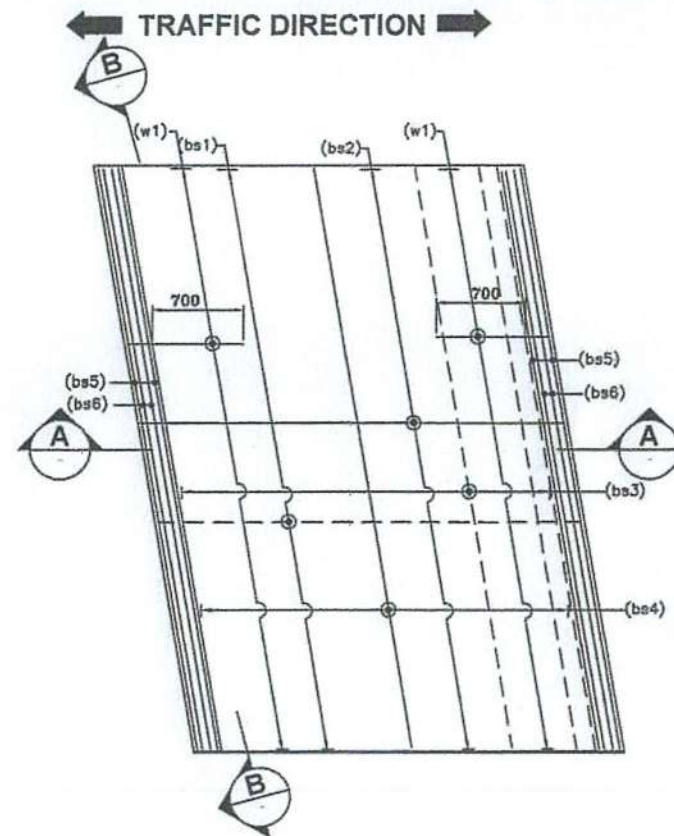

REINFORCEMENT DETAILS OF BOTTOM SLAB
(HAUNCH BAR NOT SHOWN IN PLAN FOR CLARITY)
(N.T.S.)

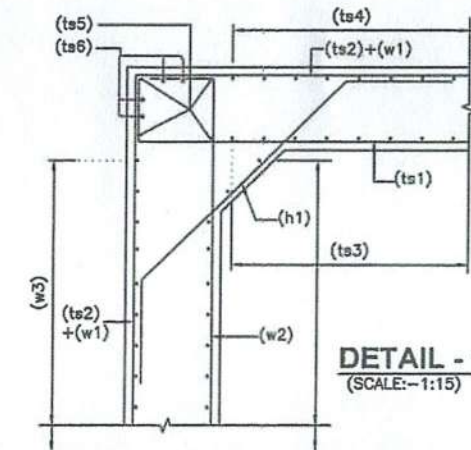

DETAIL - 1
(SCALE:-1:15)

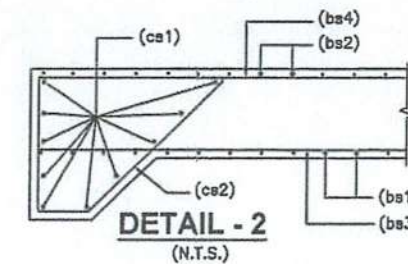

DETAIL - 2
(N.T.S.)

- ANCHORAGE LENGTH OF BOX SHALL BE TAKEN AS 40 ϕ AS PER IRC:112.
- FOR UNFAVORABLE BOND CONDITIONS THE FACTOR 40 SHOULD BE MULTIPLIED BY FACTOR OF 1.43.
- CENTER LINE OF OVERLAPPING BAR bs1 & ts2 IN WALL & MID HEIGHT OF WALLS ARE AT SAME POINT.
- BAR BENDING SCHEDULE SHOULD BE STRICTLY FOLLOW DURING THE TIME OF EXECUTION IF IN CASE ANY CHANGES AT SITE KINDLY DISCUSS IT WITH ENGINEER IN CHARGE.

SAFETY AUDIT
(As per Article 10.1 of EPC Agreement)

DESIGN AID, NEW DELHI

REFERENCE DRAWING:-


- GENERAL ARRANGEMENT DRAWING.
AVC/NH-38/BOX/GAD/42+970/01


BOX REINF. SCHEDULE

SL.NO.	BAR MARK	BAR SHAPE	DIAMETER	SPACING
1	ts1		12	160
2	ts2		10	160
3	ts3		8	200
4	ts4		10	200
5	ts5		12	2x4 Nos.
6	ts6		12	2x4 Nos.
7	w1		10	160
8	w2		10	160
9	w3		10	200
10	w4		8	200
11	bs1		10	160
12	bs2		10+10	160
13	bs3		10	200
14	bs4		8	200
15	bs5		12	2x4 Nos.
16	bs6		12	2x4 Nos.
17	h1		10	160
18	h2		10	160
19	h3		10	1x4 Nos.
20	cs1		12	10 Nos.
21	cs2		10	200
22	st1		8	200 c/c (L-L) 160 c/c (T-T) DIRECTION
23	st2		8	200 c/c (L-L) 160 c/c (T-T) DIRECTION

NOTES:-

- ALL DIMENSIONS ARE IN MILLIMETERS AND LEVELS ARE IN METERS UNLESS OTHERWISE MENTIONED.
- DRAWING SHOULD NOT BE SCALED ONLY WRITTEN DIMENSIONS ARE TO BE FOLLOWED.
- ALL REINFORCING BARS SHALL BE THERMO MECHANICALLY TREATED (TMT) BARS (GRADE DESIGNATION Fe-500) CONFIRMING TO IS:1786 STANDARDS.
- MINIMUM CLEAR COVER TO OUTERMOST REINFORCEMENT SHALL BE AS FOLLOWS:-
 - a) TOP SLAB - 45mm
 - b) BOTTOM SLAB - 75mm
 - c) SIDE WALL (EARTH SIDE) - 75mm
 - d) SIDE WALL (INNER SIDE) - 45mm
- OVERLAPPING FOR SPLICING OF REINFORCEMENT SHALL BE AS PER CLAUSE NO.15.2.5. LAP LENGTH SHALL NOT BE LESS THAN 56 ϕ . ARRANGEMENT OF TRANSVERSE REINFORCEMENT IN LAP ZONE:-

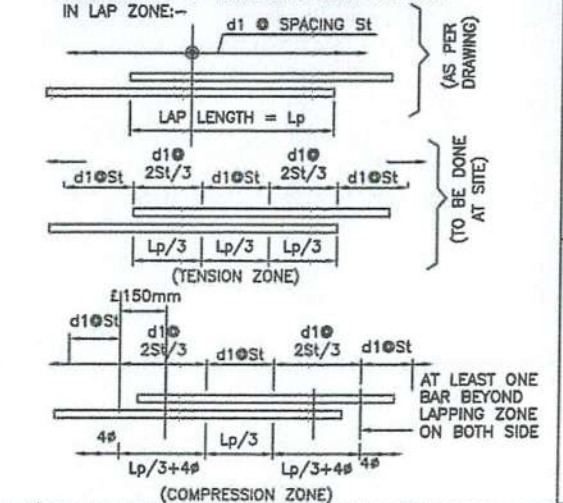


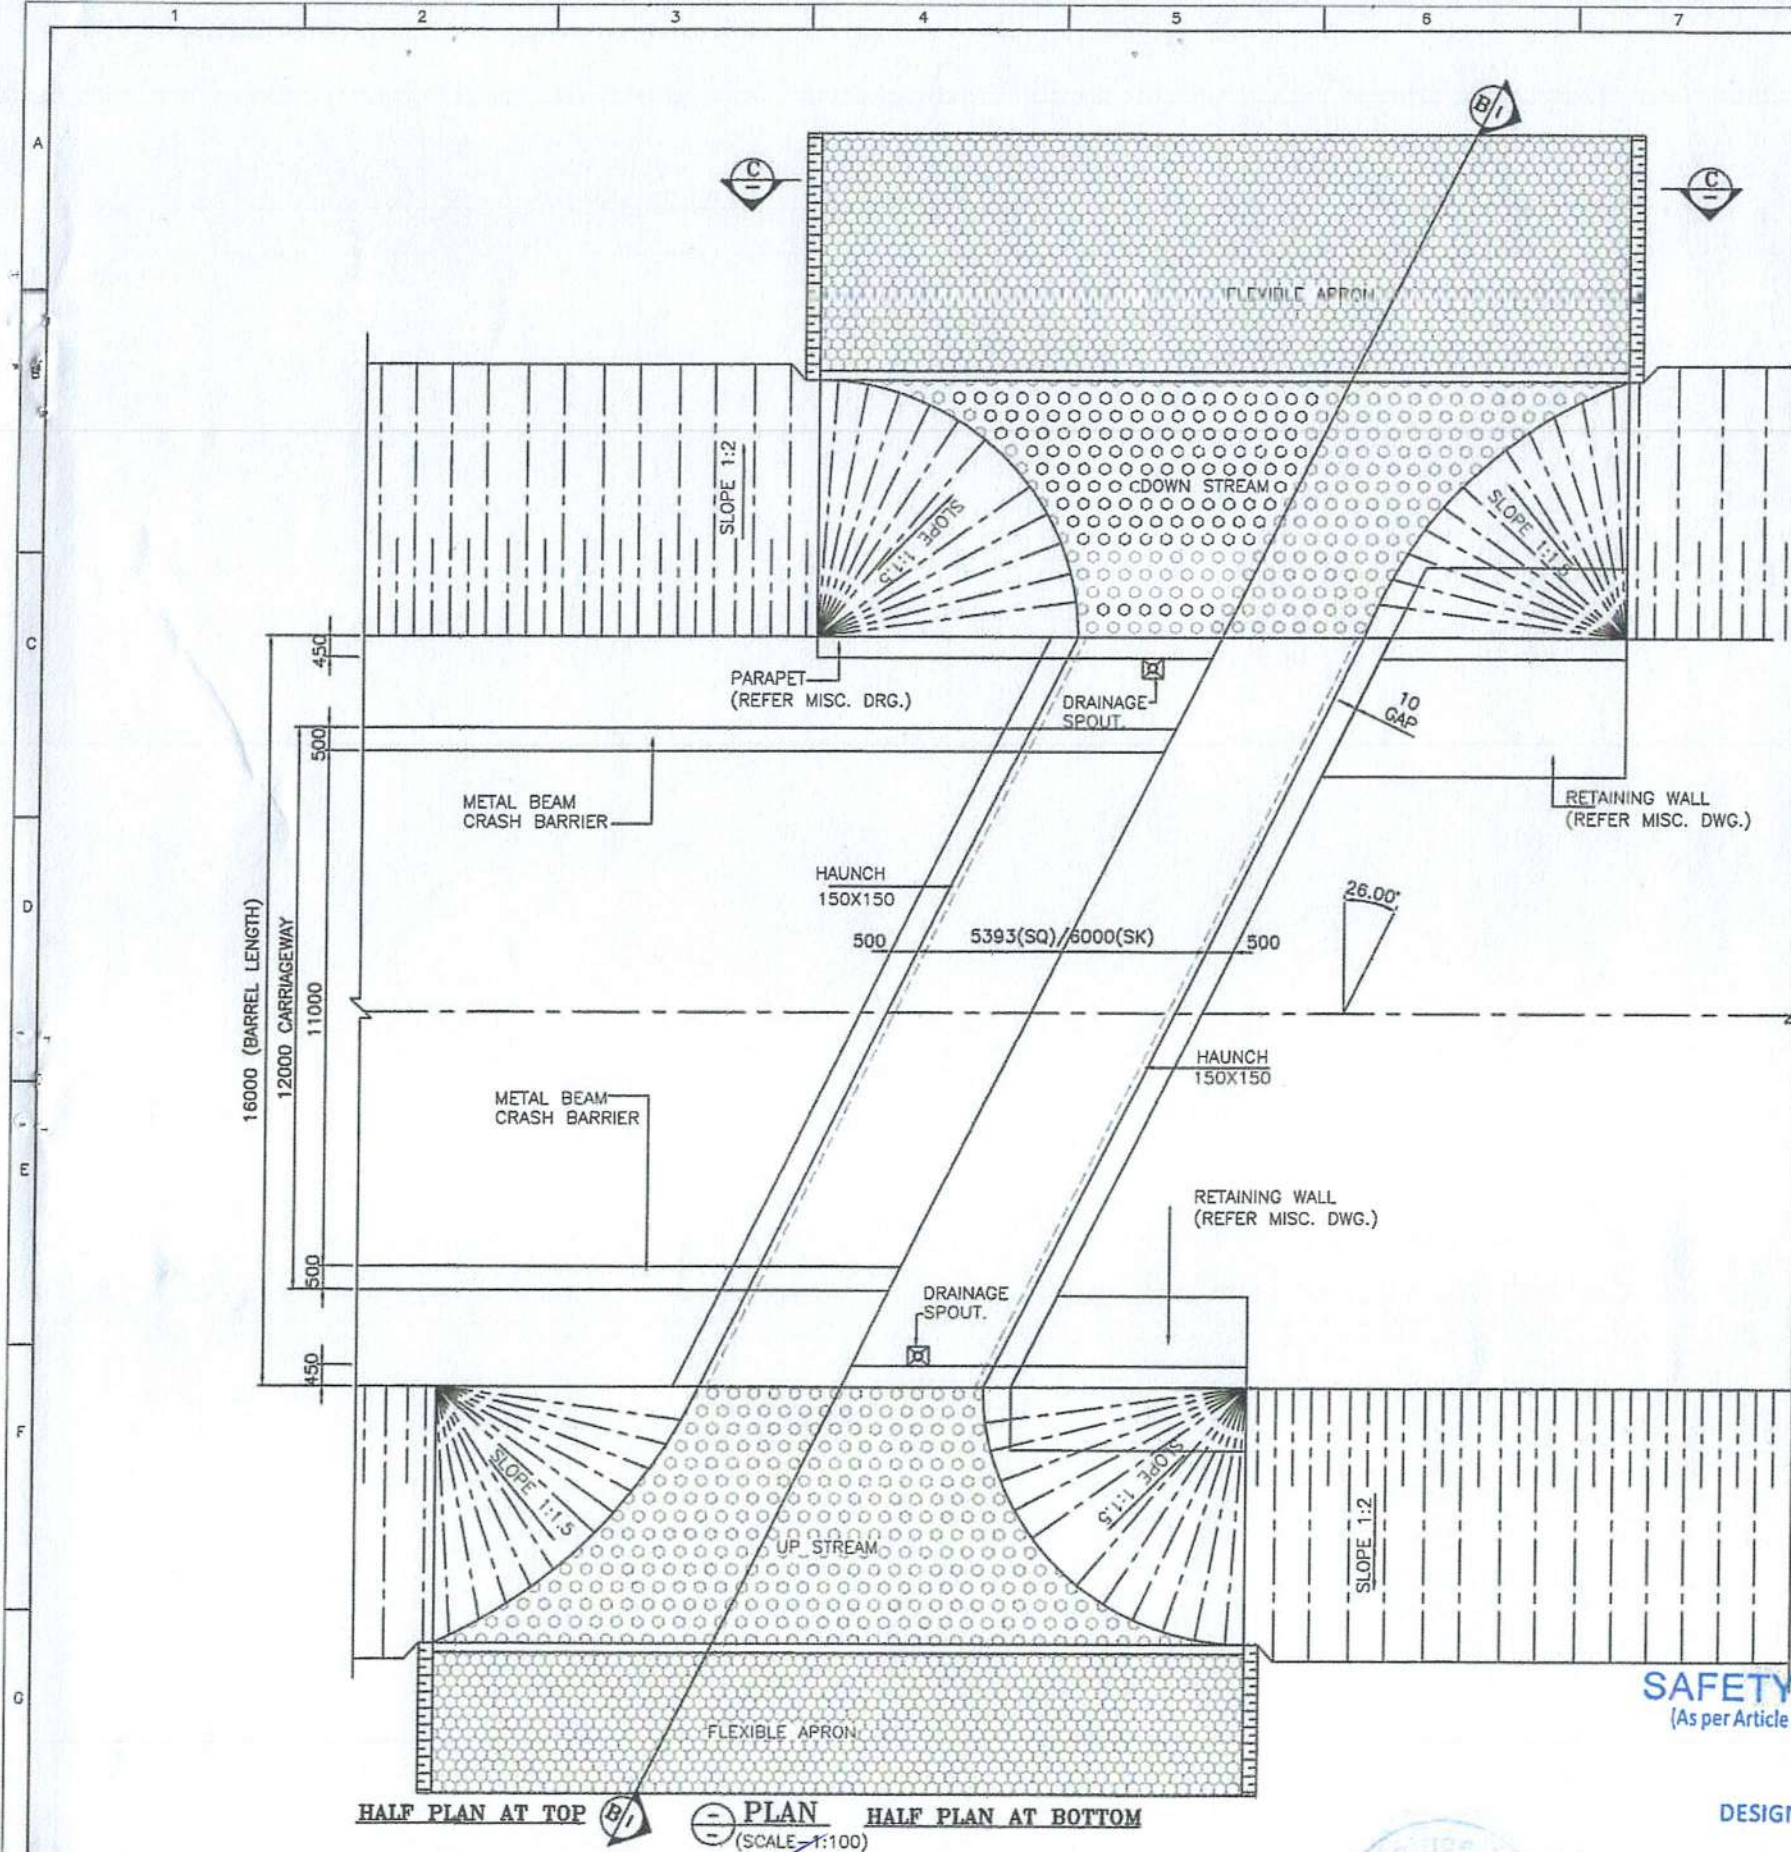

43550

DESCRIPTION	PROPOSED
DESIGN CHN.	43+643
CA.CHN.	43+625
STR.TYPE	BOX
SPAN/ DIA	1X6X4m
PROPOSAL	NEW 2 LANE

43650

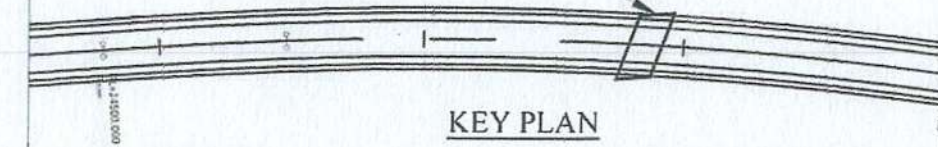

LEVELS

DESIGN CH.	FRL	GROUND LEVEL	INVERT LEVEL		VERTICAL CLEARANCE (MAX.)	EARTH FILL (MAX.)	EARTH FILL (MIN.)
			LHS	RHS			
43+643	147.431	142.472	142.172	172.184	4.012m	2.697m	1.178m

NOTES:-

- ALL DIMENSIONS ARE IN MILLIMETER, LEVELS ARE IN METER AND CHAINAGE ARE IN KILOMETERS UNLESS OTHERWISE MENTIONED. ONLY WRITTEN DIMENSIONS SHALL BE FOLLOWED.
- THIS DRAWING SHALL BE READ IN CONJUNCTION WITH THE RELEVANT PLAN AND PROFILE DRAWING OF ROAD.
- GRADE OF CONCRETE:-
 - M30-FOR RCC BOX CELL STRUCTURE.
 - M15-FOR PCC AND LEVELING COURSE.
 - M30-PARAPET
- GRADE OF STEEL - Fe500.
- THE FOLLOWING LOADS HAVE BEEN CONSIDERED IN THE DESIGN:-
 - ONE LANE, TWO LANE AND THREE LANE OF CLASS A
 - ONE LANE OF CLASS A IN ADDITION OF ONE LANE OF CLASS 70R WHEEL OR ONE LANE OF 70R TRACKED WHICHEVER IS GOVERNS.
- BACKFILL MATERIAL BEHIND END WALL SHALL BE SELECTED GRANULAR SOIL HAVING PROPERTIES
MAX DRY DENSITY - 1850-2280kg/m³
OPTIMUM MOISTURE CONTENT = 7-15
AS PER IRC78-2014 AND MORTH SPECIFICATION.
- THE FRL SHOWN IN THE DRAWING SHALL BE VERIFIED WITH CORRESPONDING PLAN AND PROFILE DRAWING BEFORE EXECUTION, IF THERE IS ANY VARIATION SHALL BE BROUGHT TO THE NOTICE OF ENGINEER.
- THE DIMENSION AND LEVEL ARE SUBJECT TO CHANGE AS PER SITE CONDITION AND DETAILED DESIGN.
- BACKFILL TO BE DONE AND COMPACTED FROM BOTH SIDE SIMULTANEOUSLY.
- 600MM THICK. FILTER MATERIAL BEHIND RETAINING WALL SHALL BE LAID AS PER APPENDIX 6 OF IRC 78-2014.
- 50MM THICK CEMENT CONCRETE WEARING COAT SHALL BE PROVIDED.
- 100MM DIA P.V.C. PIPE AT SPACING 1000MM/c IN HORIZONTAL/VERTICAL DIRECTION SHALL BE PROVIDED UP TO 150MM ABOVE GROUND LEVEL FOR WEEP HOLES IN RETAINING WALL.
- SBC SHALL BE 13t/m². AND SAME SHALL BE ENSURED AT SITE BY ANY SUITABLE METHOD.
- AS PER MORTH SECTION-2500, WHERE THE REQUIRED SIZE OF BOULDERS ARE NOT AVAILABLE ECONOMICALLY, CEMENT CONCRETE BLOCKS OF EQUIVALENT WEIGHT SHALL BE USED. THE GRADE OF CONCRETE SHALL BE M15 NOMINAL MIX. CEMENT CONCRETE BLOCK SHALL BE PREFERRED WHERE PRACTICABLE.
- CHOOSE ANY SUITABLE METHOD TO ACHIEVE THE REQUIRED SBC AS PER SITE.
- THE EXPOSURE CONDITION IS MODERATE.

LEGEND:-

FRL FINISHED ROAD LEVEL
IL INVERT LEVEL
LVL. LEVEL
EGL. EXISTING GROUND LEVEL

FRL CAMBER & LOCATION IS TO BE MATCHED WITH HIGHWAY ALIGNMENT DRAWING.

SAFETY AUDITOR
(As per Article 10.1 of EPC Agreement)

REFERENCE DRAWINGS:-

REINFORCEMENT DETAIL OF BOX CULVERT
AVC/NH-38/BOX/REINF./43+643/02

CLIENT:
NADCL
NATIONAL HIGHWAYS & INFRASTRUCTURE DEVELOPMENT CORPORATION LTD.

EPC CONTRACTOR
Kamac Engineers (P) Ltd
KAMAC ENGINEERS PVT. LTD.
F0201, CITY CENTER OFFICE
BLOCK, 2ND FLOOR,
MATIGARA 734010

AUTHORITY'S ENGINEER
ALMONDZ GLOBAL INFRA CONSULTANT LIMITED IN JV WITH AYOLEEZA CONSULTANT PRIVATE LIMITED.
C/O JAYANTA SAIKIA, SARBAJANIN NAMGHAR, BORBIL NO.2, DIGBOI, TINSUKIA, ASSAM-786171

PROOF CONSULTANT:
CREATIVE ENGINEERING SERVICES
OFFICE NO: 620, SIGNATURE GLOBAL MALL, SECTOR-3, VAISHALI, GHAZIABAD, U.P.-201010







SAFETY CONSULTANT:
DESIGN AID
PLOT NO.54, 3rd FLOOR(FRONT), MASOODPUR DAIRY FARM, VASANT KUNJ, NEW DELHI-110070,

DESIGN CONSULTANT:
A.V. CONSTRUCTION
Floor WZ-1240
Palam Extension, Boser Ashram Wall Gali New Delhi 110045
Winst Infra Solution Pvt. Ltd.
OFFICE: F-6, ISHAAN CORPORATE TOWER, PLOT NO-C-23, SECTOR-13, VASUNDHRA CHAZIABAD, U.P.-201012

PROJECT:
WIDENING/IMPROVEMENT TO 2-LANE LANE WITH PAVED SHOULDER FROM KM 27+150 (GOLAI GOAN) TO KM 47+682 (LEDO) ON DIBRUGARH TO LEDO SECTION WITH PROPOSED MARGHERITA & LEDO BYPASS (BROWNFIELD AND GREEN FIELD) (2-LANE+PS) OF NH-38 IN TINSUKIA DISTRICT IN THE STATE OF ASSAM ON EPC MODE (PACKAGE-5)

DRAWING TITLE:-
GENERAL ARRANGEMENT DRAWING FOR BOX CULVERT AT CHAINAGE 43+643

Date	Drw.	Dsg.	Chk.	App.	Scale	Drawing Status
JAN.2024	W.P	V.S	A.B		NTS	
Project No.	Drawing No.	Sheet No.	Rev.			
	AVC/NH-38/BOX/GADI/43+643/01	1 OF 3	RO			

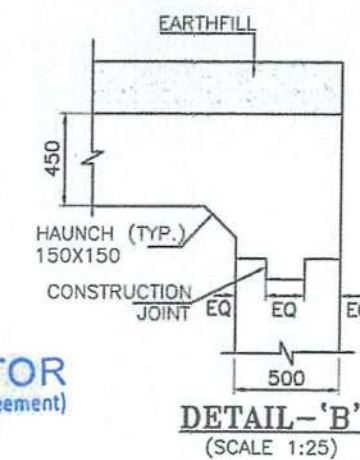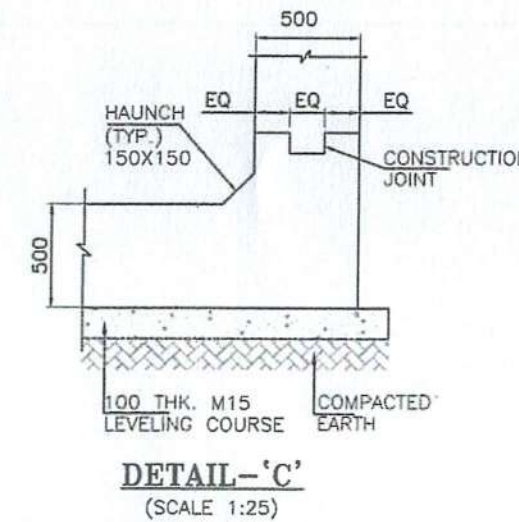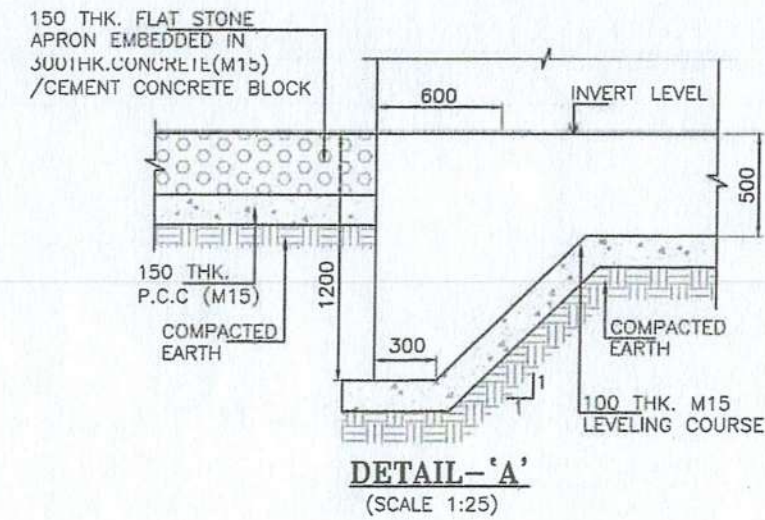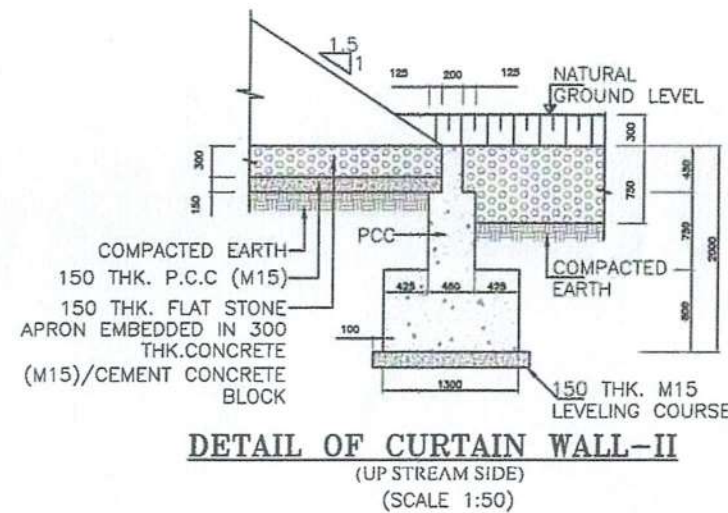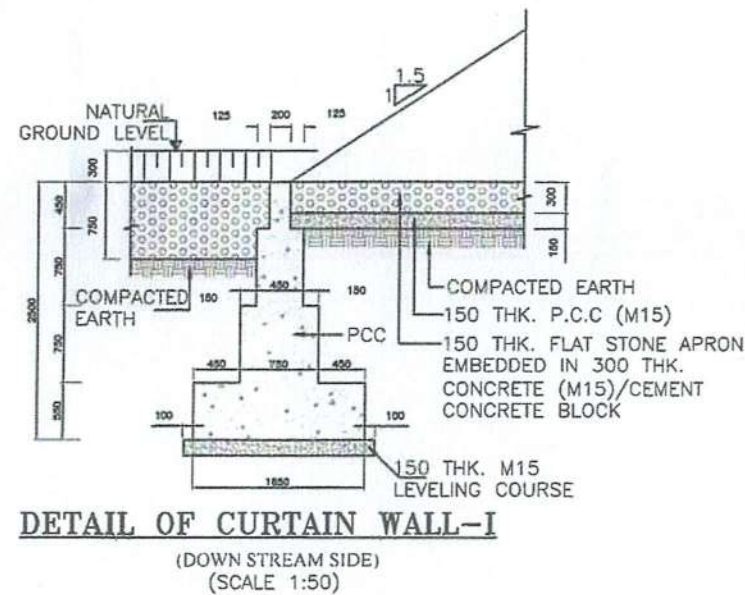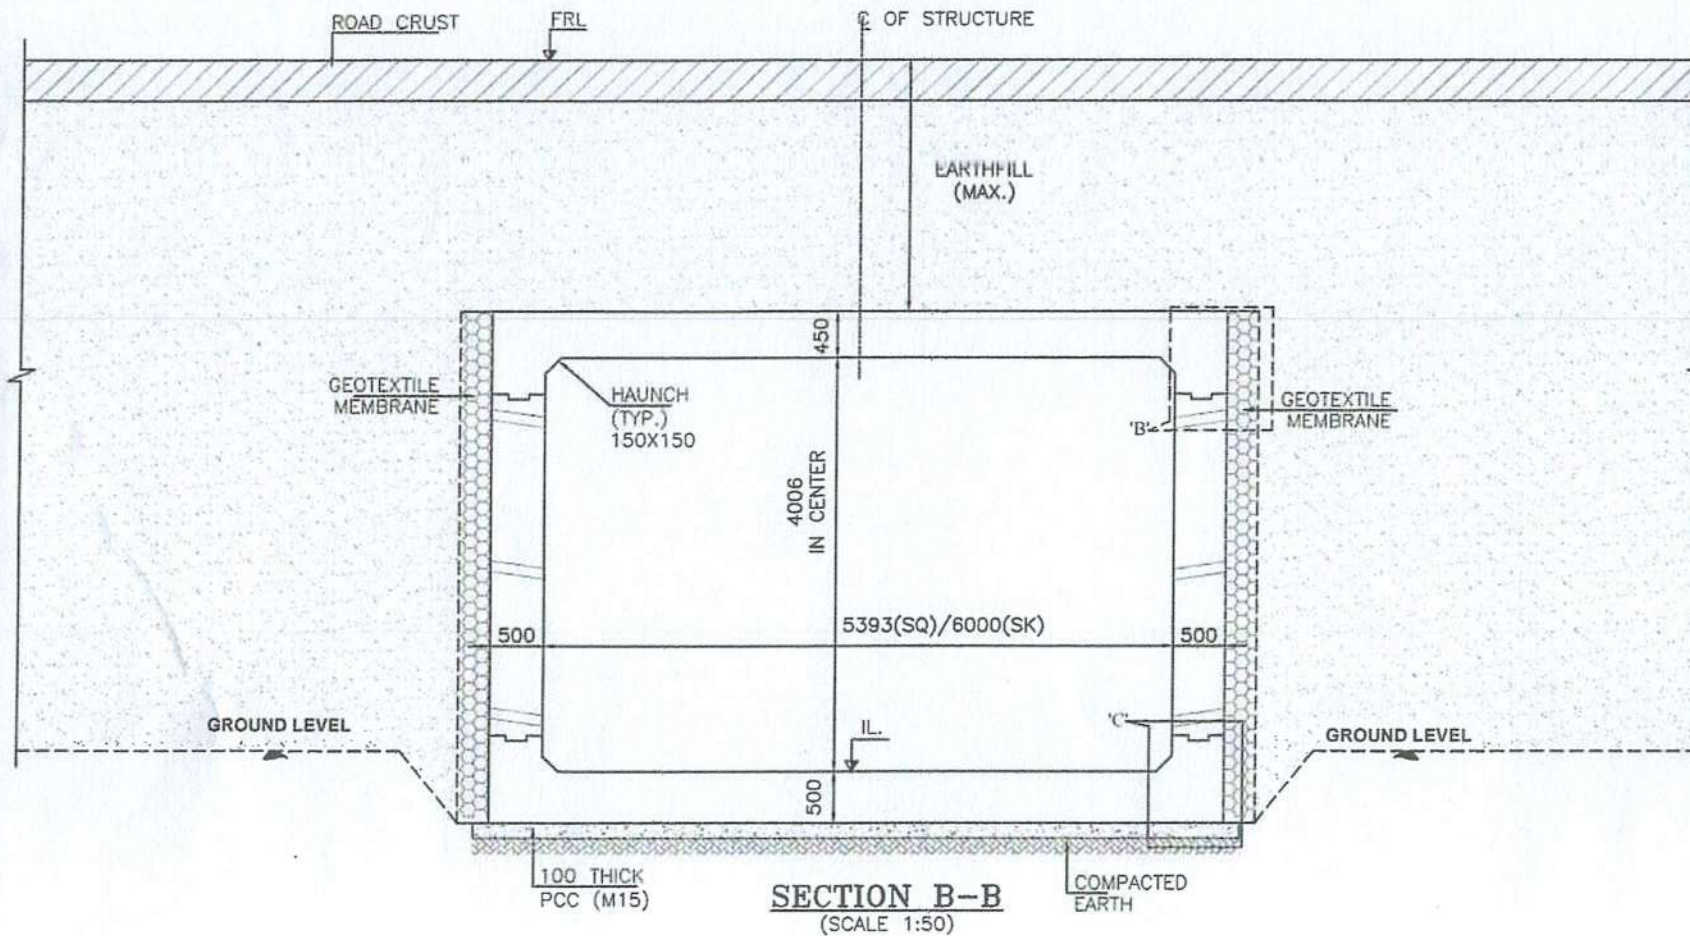

SAFETY AUDITOR
(As per Article 10.1 of EPC Agreement)

DESIGN AID, NEW DELHI

CLIENT:
NATIONAL HIGHWAYS & INFRASTRUCTURE DEVELOPMENT CORPORATION LTD.

EPC CONTRACTOR:
Kamac Engineer's (P) Ltd
F0201, CITY CENTER OFFICE
BLOCK, 2ND FLOOR,
MATIGARA 734010

AUTHORITY'S ENGINEER:
ALMONDZ GLOBAL INFRA CONSULTANT
LIMITED IN JV WITH AYOLEEZA
CONSULTANT PRIVATE LIMITED.
C/O JAYANTA SAIKIA, SARBAJANIN
NAMGHAR, BORBIL NO.2, DIGBOI,
TINSUKIA, ASSAM-786171

PROOF CONSULTANT:
CREATIVE ENGINEERING SERVICES
OFFICE NO: 620, SIGNATURE GLOBAL
MALL, SECTOR-3,
VAISHALI, GHAZIABAD, U.P-201010


SAFETY CONSULTANT:
DESIGN AID
PLOT NO.54, 3rd FLOOR(FRONT),
MASOODPUR DAIRY FARM,VASANT KUNJ,
NEW DELHI-110070,

DESIGN CONSULTANT:
A.V. CONSTRUCTION
Floor, WZ-1248
Palam Extension, Bosco
Ashram Walli Gali, New
Delhi 110045
Winst Infra Solution
Pvt. Ltd.
OFFICE: F-6, ISHAAN CORPORATE
TOWER, PLOT NO-C-23, SECTOR-13,
VASUNDHRA, GHAZIABAD, U.P-201012


PROJECT:
WIDENING/IMPROVEMENT TO 2-LANE LANE WITH PAVED SHOULDER FROM KM 27+150
(GOLA GOAN) TO KM 47+682 (LEDO) ON DISRUPTOR TO LEDO SECTION WITH
PROPOSED MARGHERITA & LEDO BYPASS (BROWNFIELD AND GREEN FIELD)
(2-LANE+PS) OF NH-38 IN TINSUKIA DISTRICT IN THE STATE OF ASSAM ON EPC
MODE (PACKAGE-5)

DRAWING TITLE:-
GENERAL ARRANGEMENT DRAWING FOR
BOX CULVERT AT CHAINAGE 43+643

Date	Drw.	Dsg.	Chk.	App.	Scale	Drawing Status
JAN 2024	W.P.	V.S.	A.B.	App.	NTS	
Project No.	Drawing No.	Sheet No.	Rev.			
	AVC/NH-38/BOX/GAD/43+643/01	3 OF 3	R0			

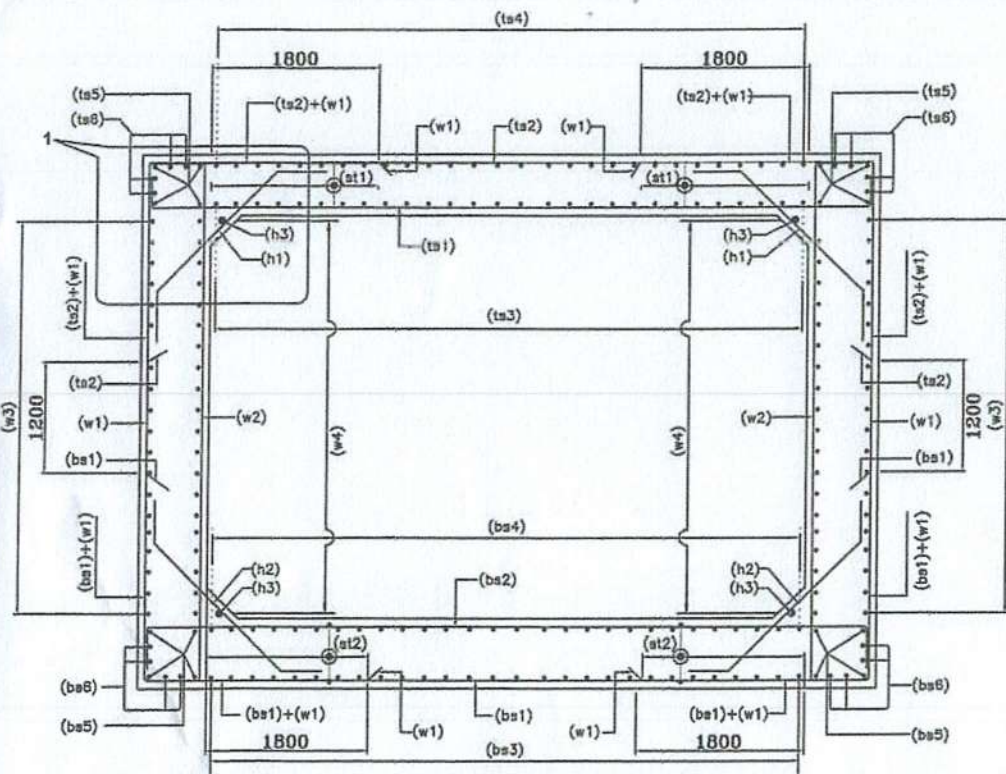


SECTION A-A
(N.T.S.)

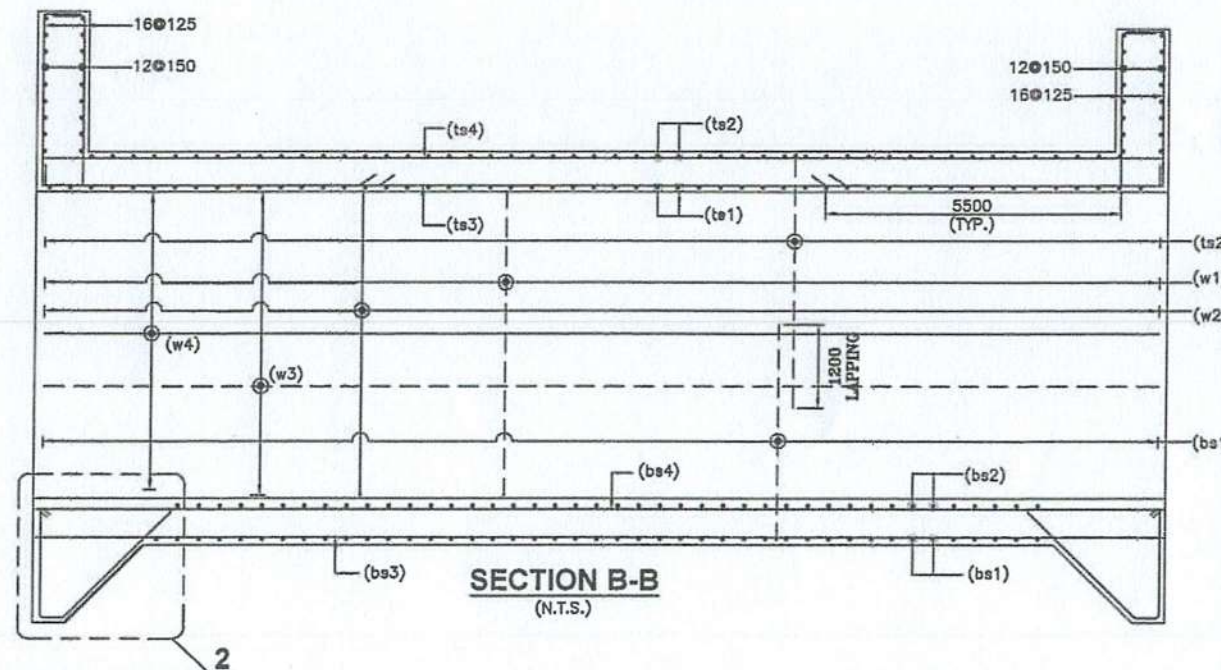

SECTION B-B
(N.T.S.)


LEGEND:-	
TOP FACE BAR	—
BOTTOM FACE BAR	- - -

TRAFFIC DIRECTION

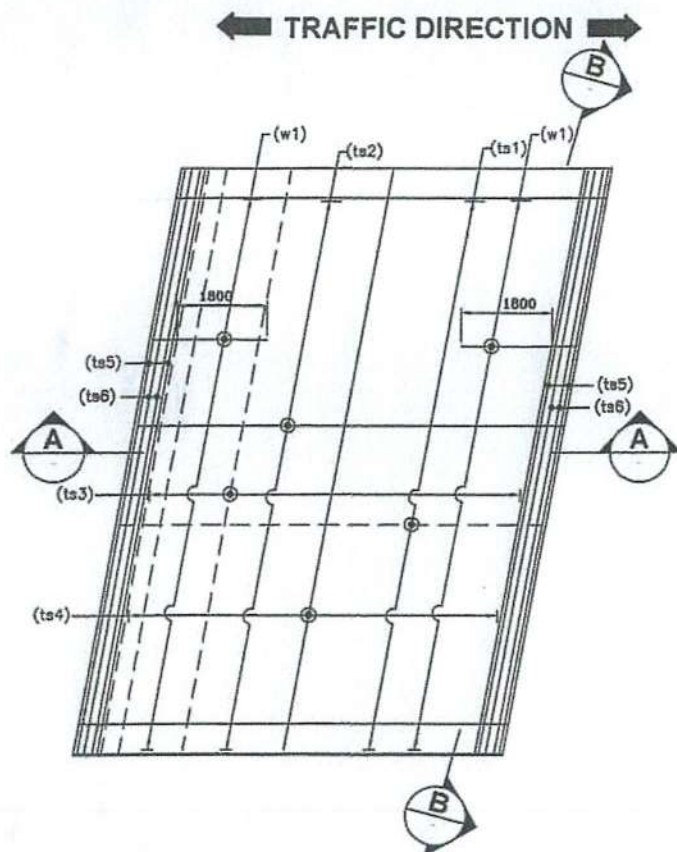

REINFORCEMENT DETAILS OF TOP SLAB


(HAUNCH BAR NOT SHOWN IN PLAN FOR CLARITY)
(N.T.S.)

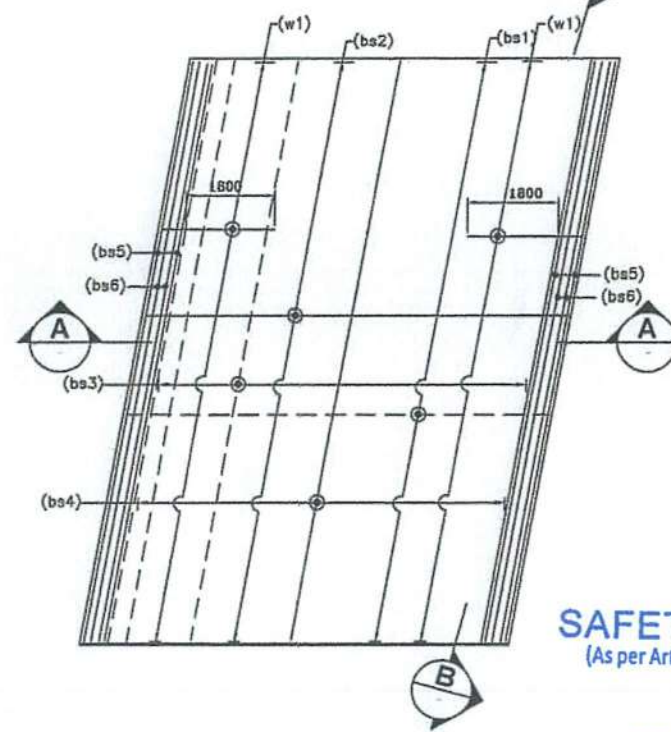


REINFORCEMENT DETAILS OF BOTTOM SLAB

(HAUNCH BAR NOT SHOWN IN PLAN FOR CLARITY)
(N.T.S.)

SAFETY AUDITOR
(As per Article 10.1 of EPC Agreement)

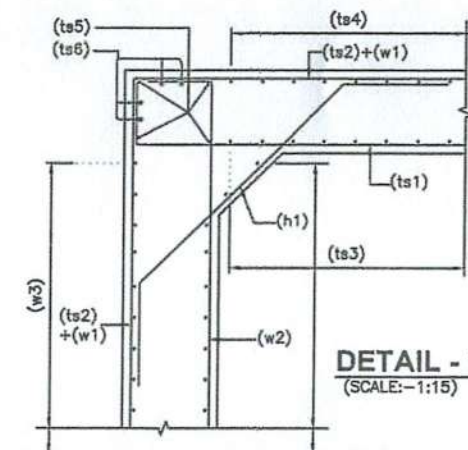

DETAIL - 1
(SCALE: 1:15)

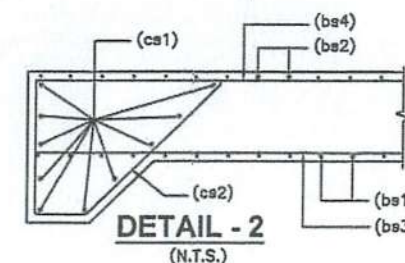

DETAIL - 2
(N.T.S.)

- ANCHORAGE LENGTH OF BOX SHALL BE TAKEN AS 40 ϕ AS PER IRC:112.
- FOR UNFAVORABLE BOND CONDITIONS THE FACTOR 40 SHOULD BE MULTIPLIED BY FACTOR OF 1.43.
- CENTER LINE OF OVERLAPPING BAR bs1 & ts2 IN WALL & MID HEIGHT OF WALLS ARE AT SAME POINT.
- BAR BENDING SCHEDULE SHOULD BE STRICTLY FOLLOW DURING THE TIME OF EXECUTION IF IN CASE ANY CHANGES AT SITE KINDLY DISCUSS IT WITH ENGINEER IN CHARGE.

REFERENCE DRAWING:-


- GENERAL ARRANGEMENT DRAWING.
AVC/NH-38/BOX/GAD/43+643/01


BOX REINF. SCHEDULE

SL.NO.	BAR MARK	BAR SHAPE	DIAMETER	SPACING
1	ts1		20+12	150
2	ts2		16	150
3	ts3		12	150
4	ts4		12	150
5	ts5		12	2x4 Nos.
6	ts6		12	2x4 Nos.
7	w1		16	150
8	w2		16	150
9	w3		12	150
10	w4		10	150
11	bs1		16	150
12	bs2		20+12	150
13	bs3		12	150
14	bs4		12	150
15	bs5		12	2x4 Nos.
16	bs6		12	2x4 Nos.
17	h1		10	150
18	h2		10	150
19	h3		10	1x4 Nos.
20	cs1		12	10 Nos.
21	cs2		10	150
22	st1		12	200 c/c (L-L) 150 c/c (T-T) DIRECTION
23	st2			2 LEGGED 10 ϕ 150 C/C (T-T) & (L-L) DIRECTION

NOTES:-

- ALL DIMENSIONS ARE IN MILLIMETERS AND LEVELS ARE IN METERS UNLESS OTHERWISE MENTIONED.
- DRAWING SHOULD NOT BE SCALED ONLY WRITTEN DIMENSIONS ARE TO BE FOLLOWED.
- ALL REINFORCING BARS SHALL BE THERMO MECHANICALLY TREATED (TMT) BARS (GRADE DESIGNATION Fe-500) CONFIRMING TO IS:1786 STANDARDS.
- MINIMUM CLEAR COVER TO OUTERMOST REINFORCEMENT SHALL BE AS FOLLOWS:-
 - TOP SLAB - 45mm
 - BOTTOM SLAB - 75mm
 - SIDE WALL (EARTH SIDE) - 75mm
 - SIDE WALL (INNER SIDE) - 45mm
- OVERLAPPING FOR SPLICING OF REINFORCEMENT SHALL BE AS PER CLAUSE NO.15.2.5. LAP LENGTH SHALL NOT BE LESS THAN 56 ϕ . ARRANGEMENT OF TRANSVERSE REINFORCEMENT IN LAP ZONE:-

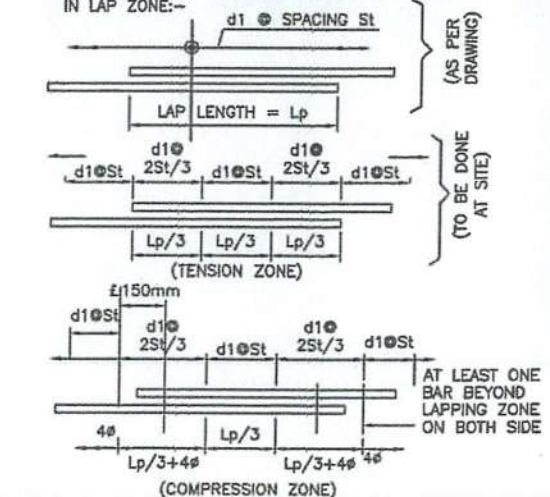

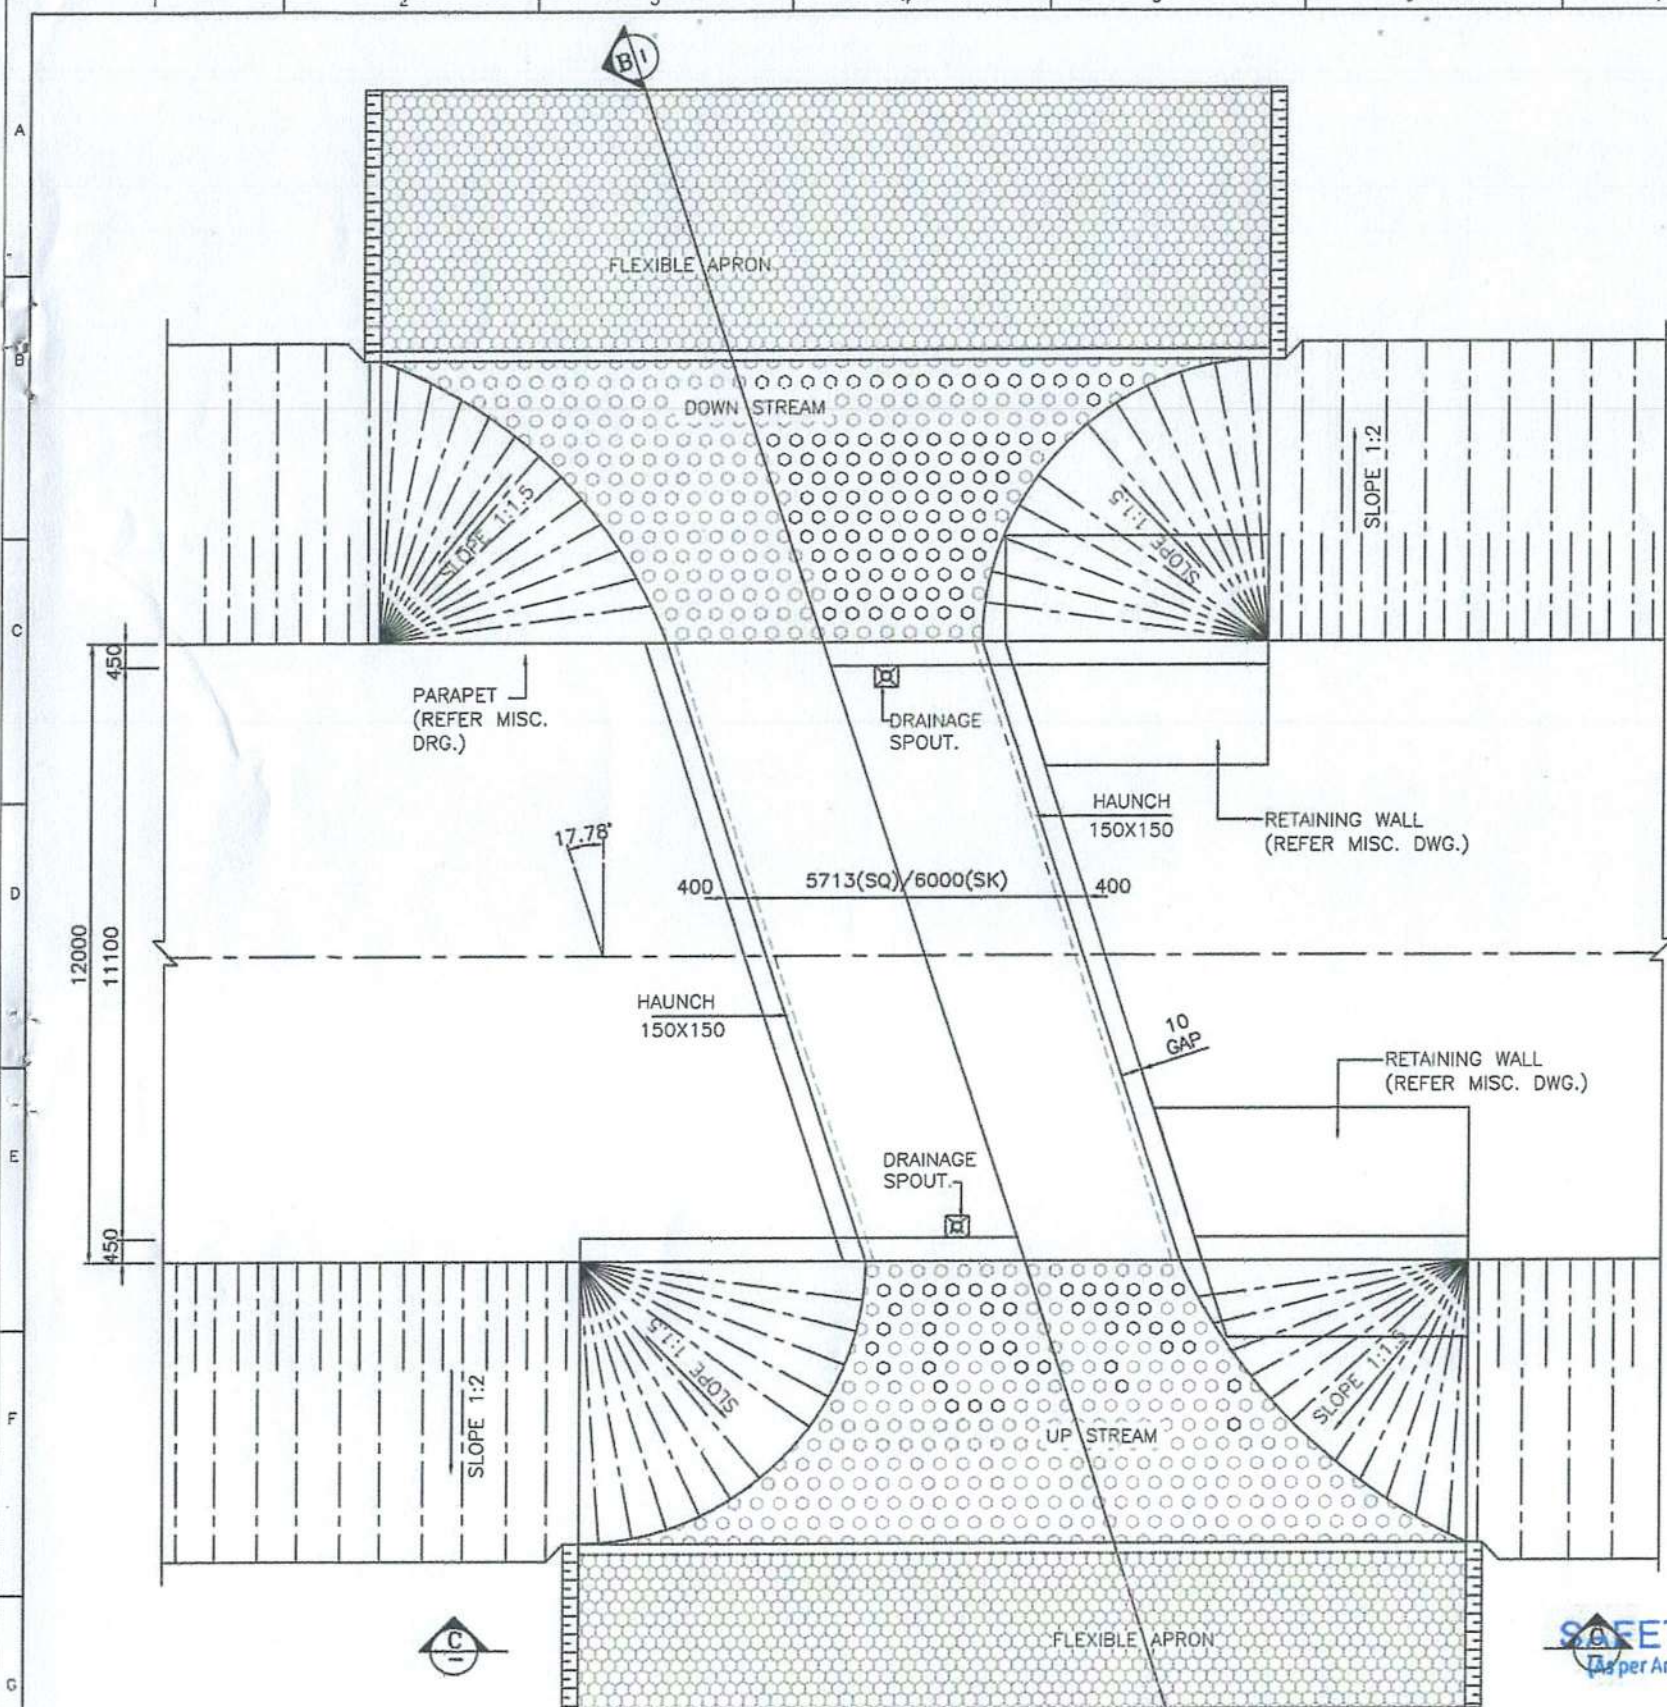

HALF PLAN AT TOP
HALF PLAN AT BOTTOM
PLAN
(SCALE-1:100)

44050

DESCRIPTION	PROPOSED
DESIGN CHN.	44+070
CA.CHN.	44+065
STR.TYPE	BOX
SPAN/ DIA	1X6X3m
PROPOSAL	NEW 2 LANE

44150

LEVELS

DESIGN CH.	FRL	GROUND LEVEL	INVERT LEVEL		VERTICAL CLEARANCE (MAX.)	EARTH FILL (MAX.)	EARTH FILL (MIN.)
			LHS	RHS			
44+070	146.576	143.249	142.949	142.961	3.156m	0	0

KEY PLAN

NOTES:-

- ALL DIMENSIONS ARE IN MILLIMETER, LEVELS ARE IN METER AND CHAINAGE ARE IN KILOMETERS UNLESS OTHERWISE MENTIONED. ONLY WRITTEN DIMENSIONS SHALL BE FOLLOWED.
- THIS DRAWING SHALL BE READ IN CONJUNCTION WITH THE RELEVANT PLAN AND PROFILE DRAWING OF ROAD.
- GRADE OF CONCRETE:-
 - M30-FOR RCC BOX CELL STRUCTURE.
 - M15-FOR PCC AND LEVELING COURSE.
 - M30-PARAPET
- GRADE OF STEEL - Fe500.
- THE FOLLOWING LOADS HAVE BEEN CONSIDERED IN THE DESIGN:-
 - ONE LANE ,TWO LANE AND THREE LANE OF CLASS A
 - ONE LANE OF CLASS A IN ADDITION OF ONE LANE OF CLASS 70R WHEEL OR ONE LANE OF 70R TRACKED WHICHEVER IS GOVERNS.
- BACKFILL MATERIAL BEHIND END WALL SHALL BE SELECTED GRANULAR SOIL HAVING PROPERTIES
MAX DRY DENSITY = 1850-2280kg/m³
OPTIMUM MOISTURE CONTENT = 7-15
AS PER IRC78-2014 AND MORTH SPECIFICATION.
- THE FRL SHOWN IN THE DRAWING SHALL BE VERIFIED WITH CORRESPONDING PLAN AND PROFILE DRAWING BEFORE EXECUTION, IF THERE IS ANY VARIATION SHALL BE BROUGHT TO THE NOTICE OF ENGINEER.
- THE DIMENSION AND LEVEL ARE SUBJECTED TO CHANGE AS PER SITE CONDITION AND DETAILED DESIGN.
- BACKFILL TO BE DONE AND COMPACTED FROM BOTH SIDE SIMULTANEOUSLY.
- 600MM THICK. FILTER MATERIAL BEHIND RETAINING WALL SHALL BE LAID AS PER APPENDIX 6 OF IRC 78-2014.
- 50MM THICK CEMENT CONCRETE WEARING COAT SHALL BE PROVIDED.
- 100MM DIA P.V.C. PIPE AT SPACING 1000MM/c IN HORIZONTAL/VERTICAL DIRECTION SHALL BE PROVIDED UP TO 150MM ABOVE GROUND LEVEL FOR WEEP HOLES IN RETAINING WALL.
- SBC SHALL BE 8t/m². AND SAME SHALL BE ENSURED AT SITE BY ANY SUITABLE METHOD.
- AS PER MORTH SECTION-2500,WHERE THE REQUIRED SIZE OF BOULDERS ARE NOT AVAILABLE ECONOMICALLY.CEMENT CONCRETE BLOCKS OF EQUIVALENT WEIGHT SHALL BE USED.THE GRADE OF CONCRETE SHALL BE M15 NOMINAL MIX.CEMENT CONCRETE BLOCK SHALL BE PREFERRED WHERE PRACTICABLE.
- CHOOSE ANY SUITABLE METHOD TO ACHIEVE THE REQUIRED SBC AS PER SITE.
- THE EXPOSURE CONDITION IS MODERATE.

LEGEND:-
FRL FINISHED ROAD LEVEL
IL INVERT LEVEL
LVL. LEVEL
ECL. EXISTING GROUND LEVEL

FRL CAMBER & LOCATION IS TO BE MATCHED WITH HIGHWAY ALIGNMENT DRAWING.








SAFETY AUDITOR
(As per Article 10.1 of EPC Agreement)




DESIGN AID, NEW DELHI


REFERENCE DRAWINGS:-

- REINFORCEMENT DETAIL OF BOX CULVERT
AVC/NH-38/BOX/REINF./44+070/02


CLIENT: NATIONAL HIGHWAYS & INFRASTRUCTURE DEVELOPMENT CORPORATION LTD.	EPC CONTRACTOR KAMAC ENGINEERING PVT. LTD. F0201, CITY CENTER OFFICE BLOCK, 2ND FLOOR, MATIGARA 734010	AUTHORITY'S ENGINEER ALMONDZ GLOBAL INFRA CONSULTANT LIMITED IN JV WITH AYOLEEZA CONSULTANT PRIVATE LIMITED. C/O JAYANTA SAIKIA, SARBAJANIN NAMGHAR, BORBIL NO.2, DIGBOI, TINSUKIA, ASSAM-786171	PROOF CONSULTANT: CREATIVE ENGINEERING SERVICES OFFICE NO: 620, SIGNATURE GLOBAL MALL, SECTOR-3, VAISHALI, GHAZIABAD, U.P-201010	SAFETY CONSULTANT: DESIGN AID PLOT NO.54, 3rd FLOOR(FRONT), MASOODPUR DAIRY FARM,VASANT KUNJ, NEW DELHI-110070,	DESIGN CONSULTANT: A. CONSTRUCTION 1st Floor, WZ-1200, Palam Extension, Bosco Ashram Wali Gali, New Delhi 110045 Winst Infra Solution Pvt. Ltd. OFFICE: F-8, ISHAAN CORPORATE TOWER, PLOT NO-C-23,SECTOR-13, VASUNDHRA GHAZIABAD, U.P-201012	PROJECT: WIDENING/IMPROVEMENT TO 2-LANE LANE WITH PAVED SHOULDER FROM KM 27+150 (GOLAI GOAN) TO KM 47+682 (LEDO) ON DIBRUGARH TO LEDO SECTION WITH PROPOSED MARGHERITA & LEDO BYPASS (BROWNFIELD AND GREEN FIELD) (2-LANE+PS) OF NH-38 IN TINSUKIA DISTRICT IN THE STATE OF ASSAM ON EPC MODE (PACKAGE-5) DRAWING TITLE:- GENERAL ARRANGEMENT DRAWING FOR BOX CULVERT AT CHAINAGE 44+070
Date: JAN 2024 Project No.	Drw. W.P. Drawing No.	Dsg. V.S. Drawing No.	Chk. A.B.	App. NTS	Scale. NTS	Drawing Status. Sheet No. 1 OF 2 Rev. RO

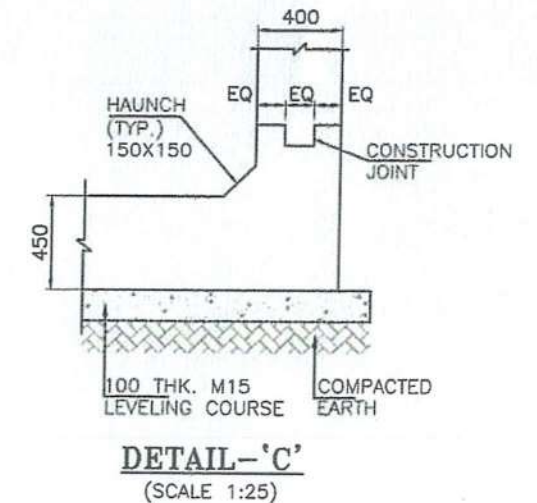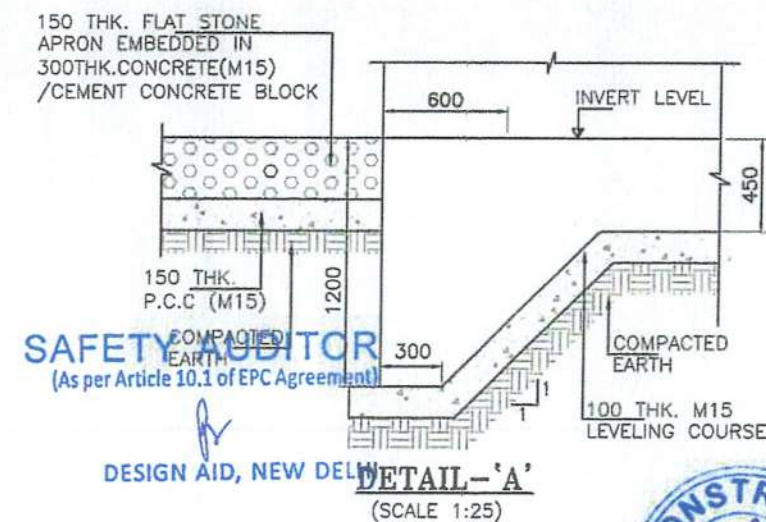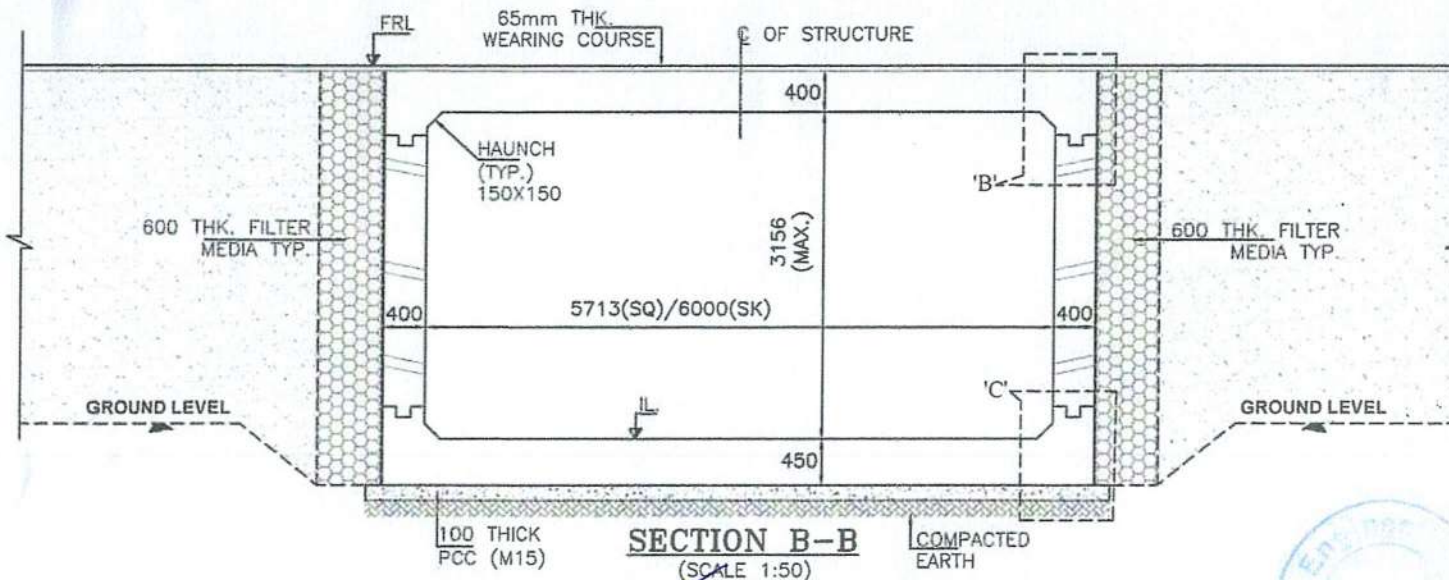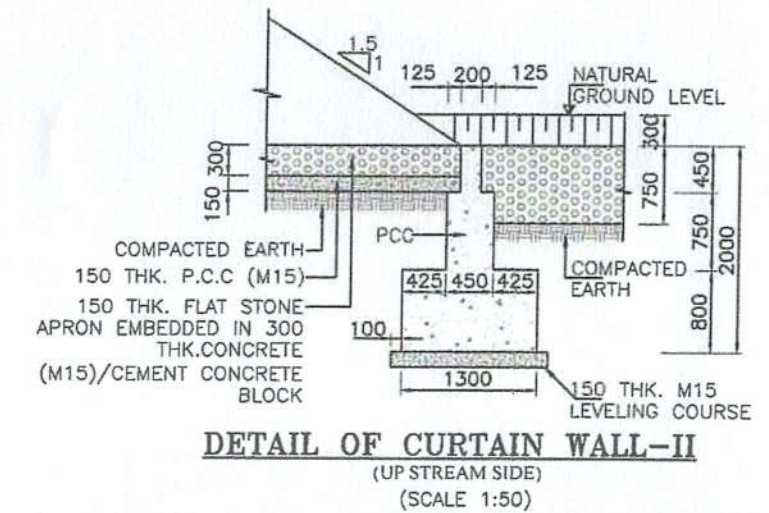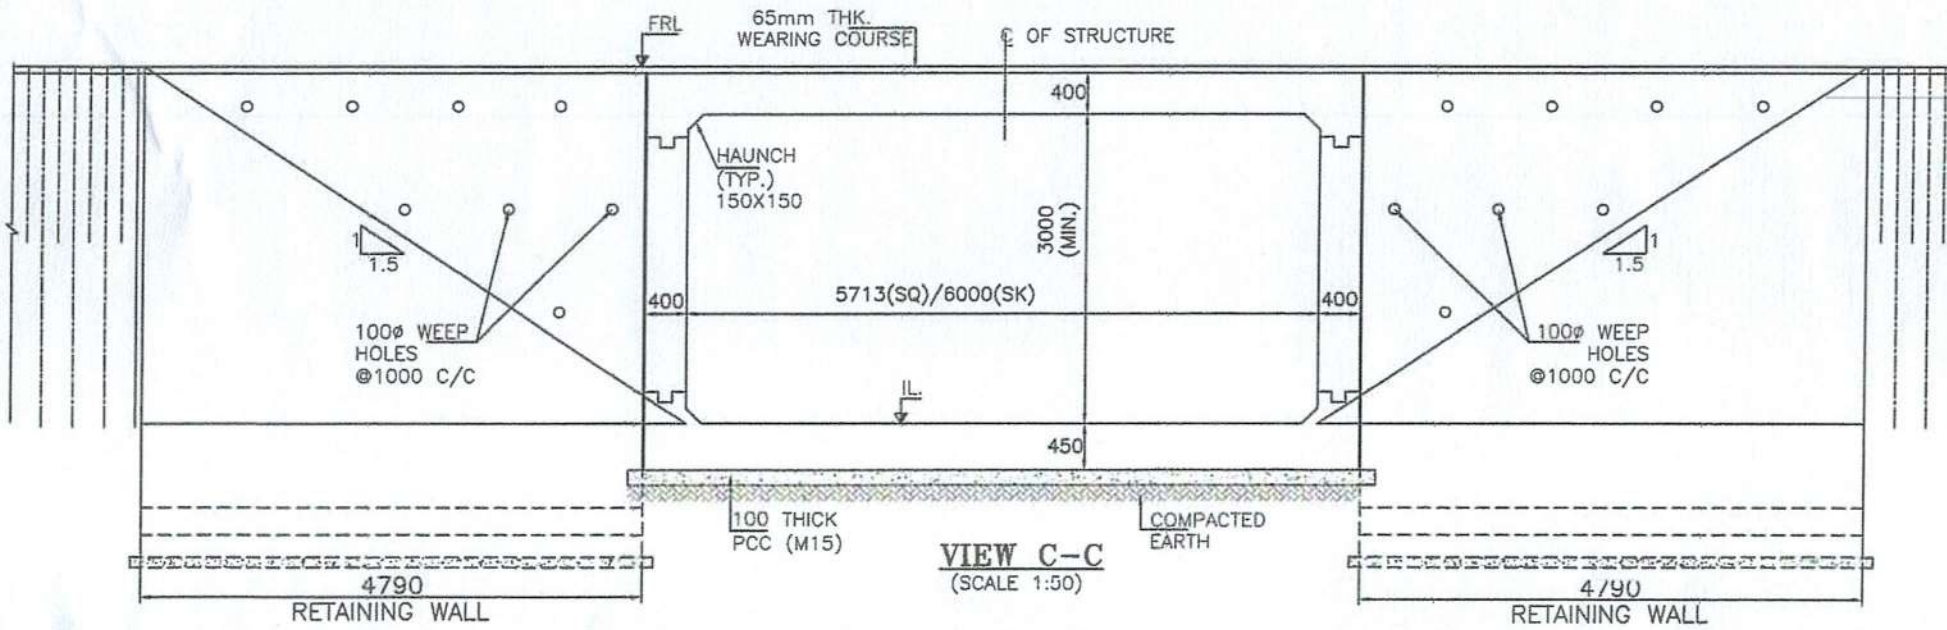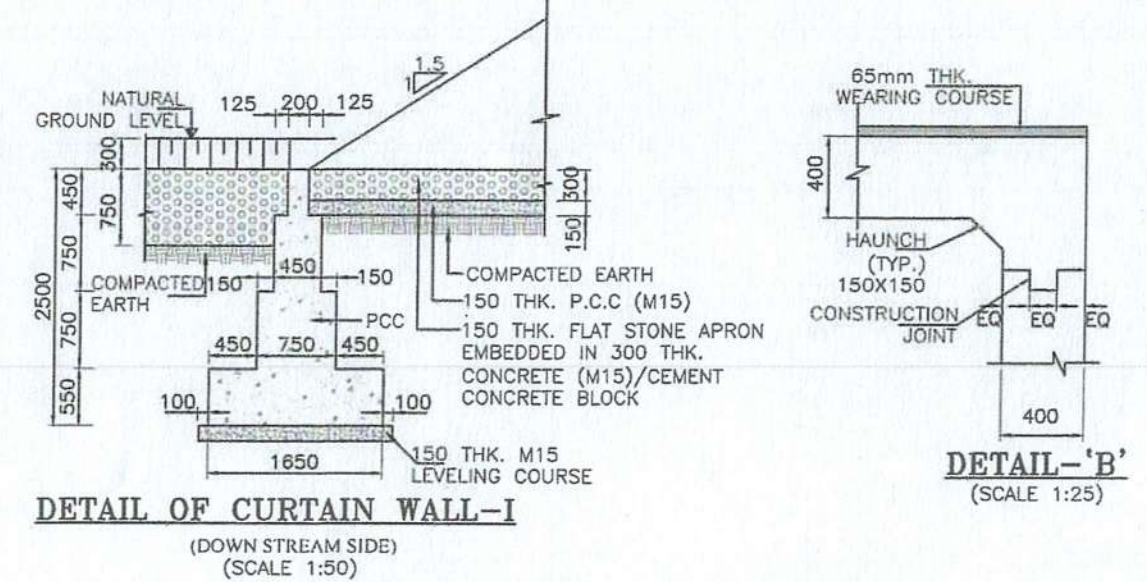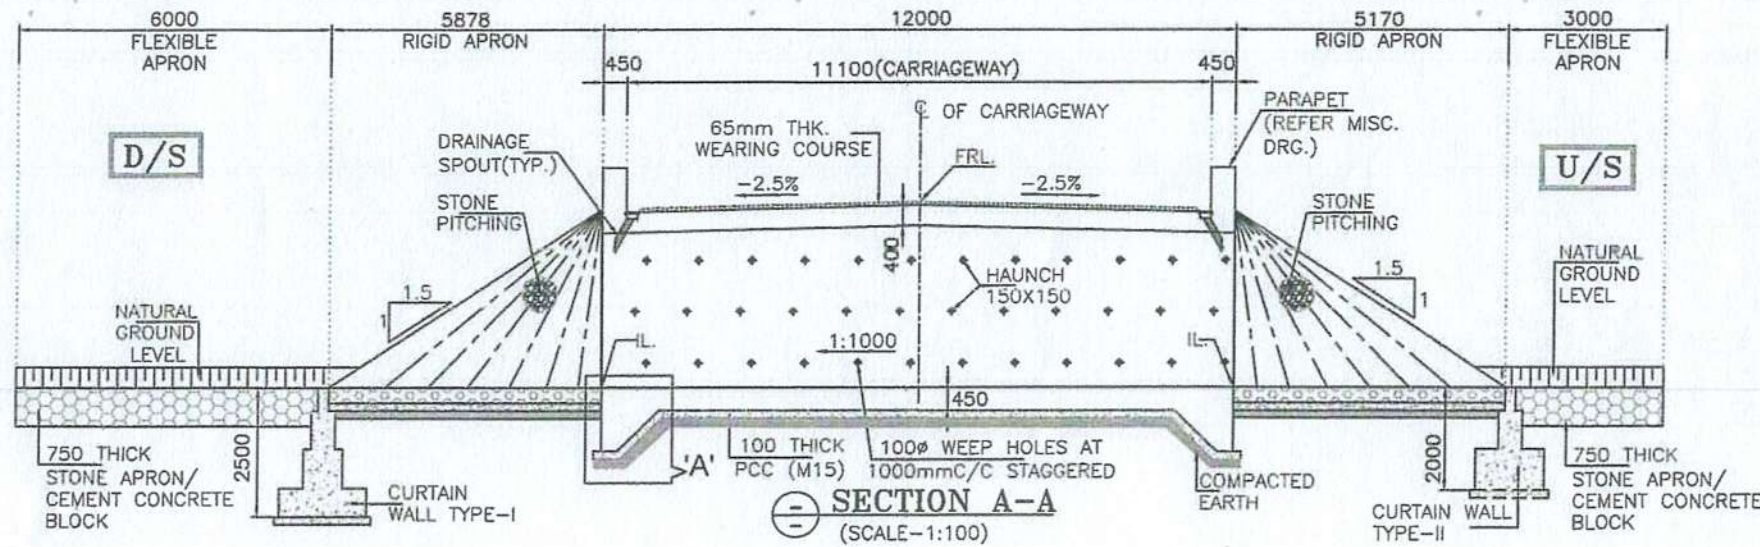

   CLIENT:  NATIONAL HIGHWAYS & INFRASTRUCTURE DEVELOPMENT CORPORATION LTD.	EPC CONTRACTOR  KAMAC ENGINEERS PVT. LTD. F0201, CITY CENTER OFFICE BLOCK, 2ND FLOOR, MATIGARA 734010	AUTHORITY'S ENGINEER ALMONDZ GLOBAL INFRA CONSULTANT LIMITED IN JV WITH AYOLEEZA CONSULTANT PRIVATE LIMITED. C/O JAYANTA SAIKIA, SARBAJANIN NAMGHAR, BORBIL NO.2, DIGBOI, TINSUKIA, ASSAM-786171	PROOF CONSULTANT:  CREATIVE ENGINEERING SERVICES OFFICE NO: 620, SIGNATURE GLOBAL MALL, SECTOR-3, VAISHALI, GHAZIABAD, U P-201010	SAFETY CONSULTANT:  DESIGN AID PLOT NO.54, 3rd FLOOR(FRONT), MASOODPUR DAIRY FARM,VASANT KUNJ, NEW DELHI-110070,	DESIGN CONSULTANT:  Winst Infra Solution Pvt. Ltd. OFFICE: F-6, ISHAAN CORPORATE TOWER, PLOT NO-C-23,SECTOR-13, VASUNDHRA GHAZIABAD, U P-201012	PROJECT: WIDENING/IMPROVEMENT TO 2-LANE LANE WITH PAVED SHOULDER FROM KM 27+150 (GOLAI GOAN) TO KM 47+682 (LEDO) ON DIBRUGARH TO LEDO SECTION WITH PROPOSED MARGHERITA & LEDO BYPASS (BROWNFIELD AND GREEN FIELD) (2-LANE+PS) OF NH-38 IN TINSUKIA DISTRICT IN THE STATE OF ASSAM ON EPC MODE (PACKAGE-5) DRAWING TITLE:- GENERAL ARRANGEMENT DRAWING FOR BOX CULVERT AT CHAINAGE 44+070 <table><tr><td>Date</td><td>Drw.</td><td>Dsg.</td><td>Chk.</td><td>App.</td><td>Scale</td><td>Drawing Status.</td></tr><tr><td>JAN.2024</td><td>W.P.</td><td>V.S</td><td>A.B</td><td></td><td>NTS</td><td></td></tr></table> <table><tr><td>Project No.</td><td>Drawing No.</td><td>Sheet No.</td><td>Rev.</td></tr><tr><td></td><td>AVC/NH-38/BOX/GAD/44+070/01</td><td>2 OF 2</td><td>R0</td></tr></table>	Date	Drw.	Dsg.	Chk.	App.	Scale	Drawing Status.	JAN.2024	W.P.	V.S	A.B		NTS		Project No.	Drawing No.	Sheet No.	Rev.		AVC/NH-38/BOX/GAD/44+070/01	2 OF 2	R0
Date	Drw.	Dsg.	Chk.	App.	Scale	Drawing Status.																						
JAN.2024	W.P.	V.S	A.B		NTS																							
Project No.	Drawing No.	Sheet No.	Rev.																									
	AVC/NH-38/BOX/GAD/44+070/01	2 OF 2	R0																									

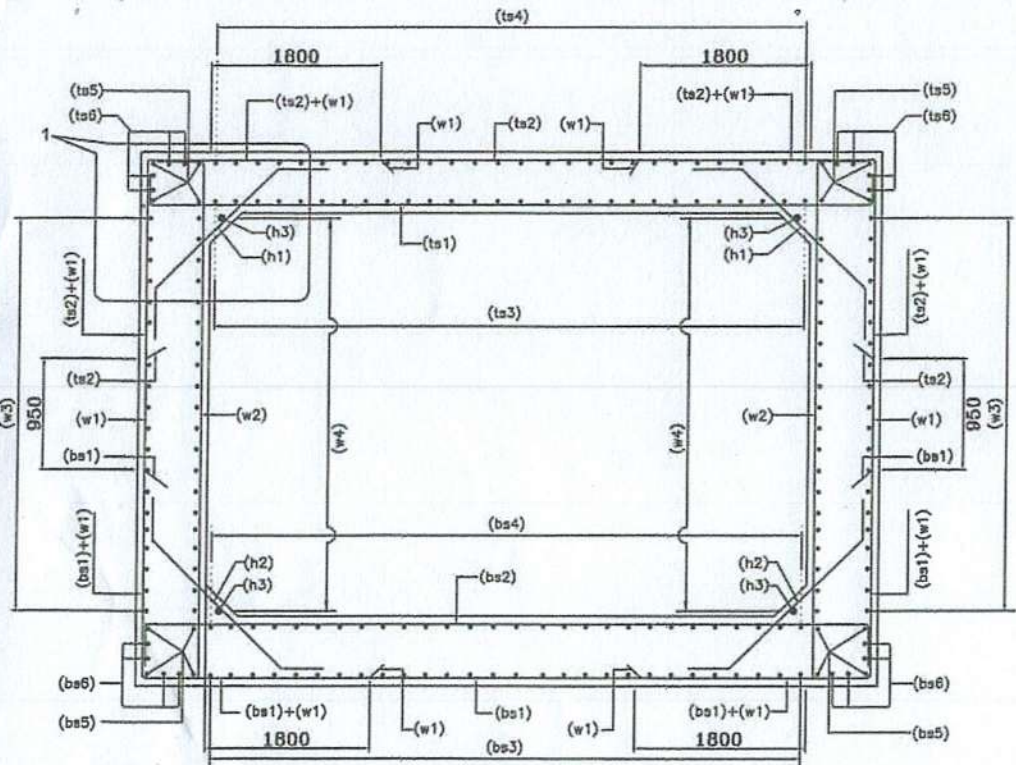


SECTION A-A
(N.T.S.)

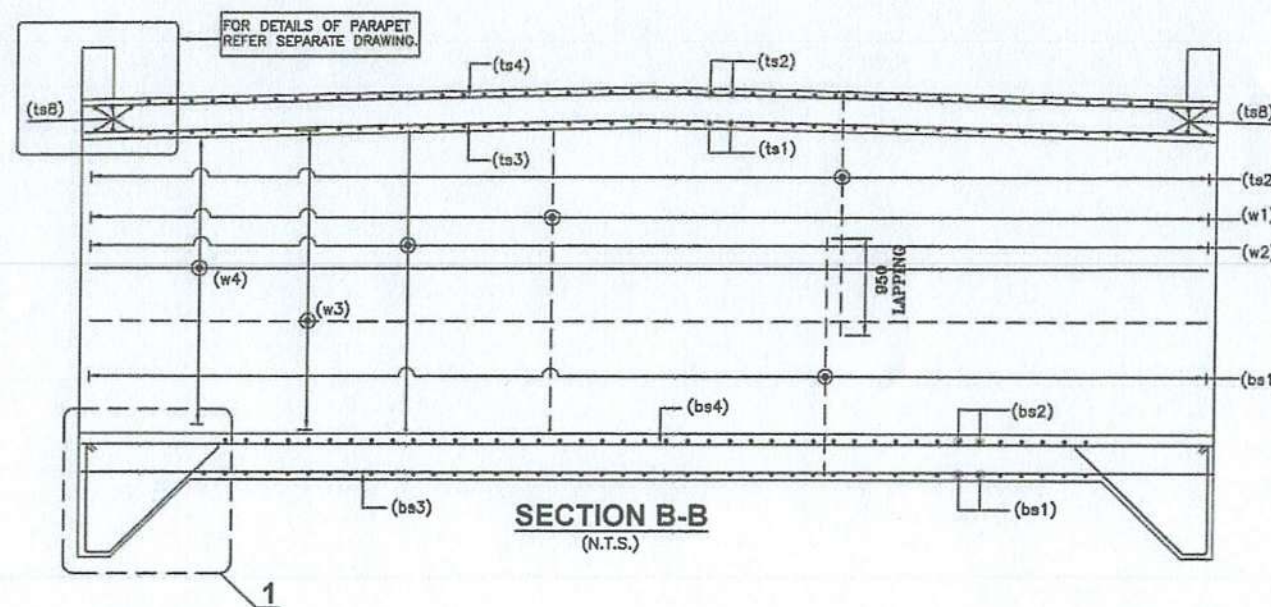


SECTION B-B
(N.T.S.)

LEGEND:-


TOP FACE BAR	_____
BOTTOM FACE BAR	_____

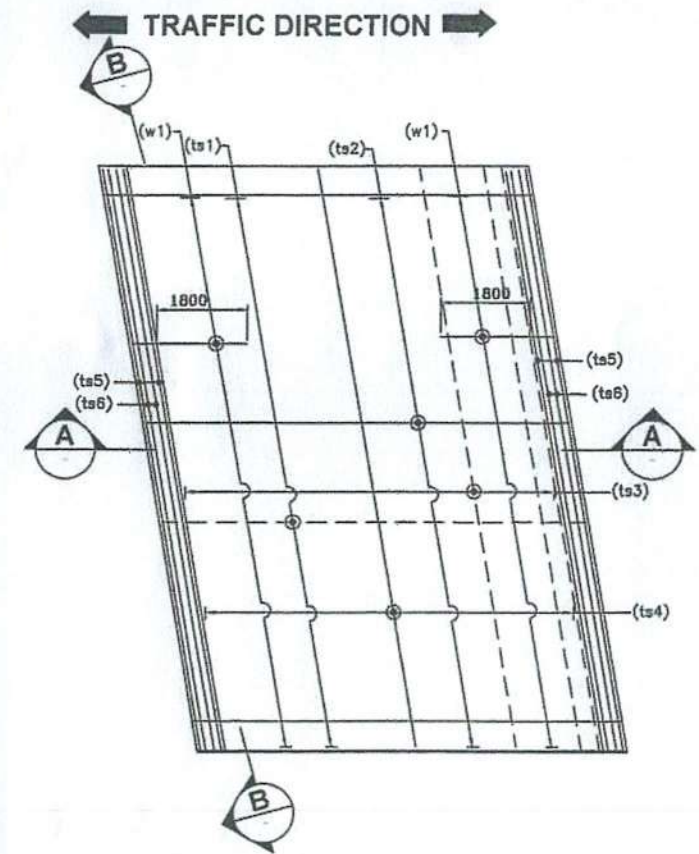


REINFORCEMENT DETAILS OF TOP SLAB
(HAUNCH BAR NOT SHOWN IN PLAN FOR CLARITY)
(N.T.S.)

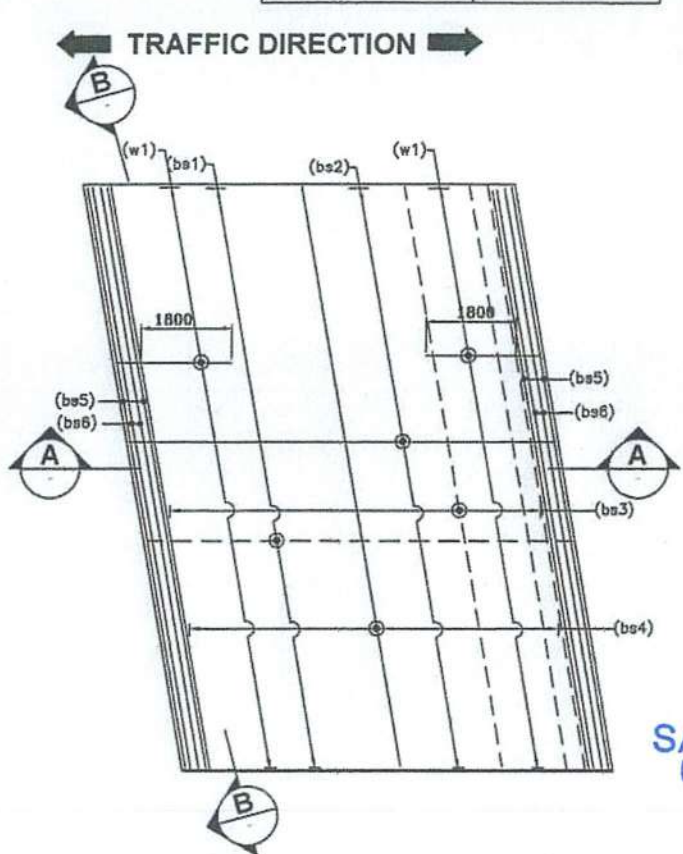

REINFORCEMENT DETAILS OF BOTTOM SLAB
(HAUNCH BAR NOT SHOWN IN PLAN FOR CLARITY)
(N.T.S.)

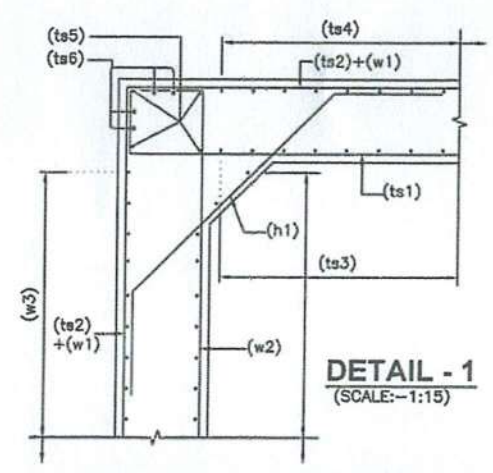

DETAIL - 1
(SCALE:-1:15)

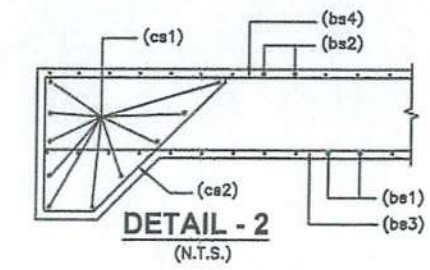

DETAIL - 2
(N.T.S.)

SAFETY AUDITOR
(As per Article 10.1 of EPC Agreement)

DESIGN AID, NEW DELHI

- ANCHORAGE LENGTH OF BOX SHALL BE TAKEN AS 40# AS PER IRC:112.
- FOR UNFAVORABLE BOND CONDITIONS THE FACTOR 40 SHOULD BE MULTIPLIED BY FACTOR OF 1.43.
- CENTER LINE OF OVERLAPPING BAR bs1 & ts2 IN WALL & MID HEIGHT OF WALLS ARE AT SAME POINT.
- BAR BENDING SCHEDULE SHOULD BE STRICTLY FOLLOW DURING THE TIME OF EXECUTION IF IN CASE ANY CHANGES AT SITE KINDLY DISCUSS IT WITH ENGINEER IN CHARGE.

REFERENCE DRAWING:-


- GENERAL ARRANGEMENT DRAWING. AVC/NH-38/BOX/GAD/44+070/01

BOX REINF. SCHEDULE


SL.NO.	BAR MARK	BAR SHAPE	DIAMETER	SPACING
1	ts1		16+10	200
2	ts2		16	200
3	ts3		10	200
4	ts4		12	200
5	ts5		12	2x4 Nos.
6	ts6		12	2x4 Nos.
7	w1		16	200
8	w2		16	200
9	w3		12	200
10	w4		10	200
11	bs1		16	200
12	bs2		20+10	200
13	bs3		12	200
14	bs4		12	200
15	bs5		12	2x4 Nos.
16	bs6		12	2x4 Nos.
17	h1		10	200
18	h2		10	200
19	h3		10	1x4 Nos.
20	cs1		12	10 Nos.
21	cs2		10	200

NOTES:-

- ALL DIMENSIONS ARE IN MILLIMETERS AND LEVELS ARE IN METERS UNLESS OTHERWISE MENTIONED.
- DRAWING SHOULD NOT BE SCALED ONLY WRITTEN DIMENSIONS ARE TO BE FOLLOWED.
- ALL REINFORCING BARS SHALL BE THERMO MECHANICALLY TREATED (TMT) BARS (GRADE DESIGNATION Fe-500) CONFIRMING TO IS:1786 STANDARDS.
- MINIMUM CLEAR COVER TO OUTERMOST REINFORCEMENT SHALL BE AS FOLLOWS:-
 - a) TOP SLAB - 45mm
 - b) BOTTOM SLAB - 75mm
 - c) SIDE WALL (EARTH SIDE) - 75mm
 - d) SIDE WALL (INNER SIDE) - 45mm
- OVERLAPPING FOR SPLICING OF REINFORCEMENT SHALL BE AS PER CLAUSE NO.15.2.5. LAP LENGTH SHALL NOT BE LESS THAN 56#. ARRANGEMENT OF TRANSVERSE REINFORCEMENT IN LAP ZONE:-

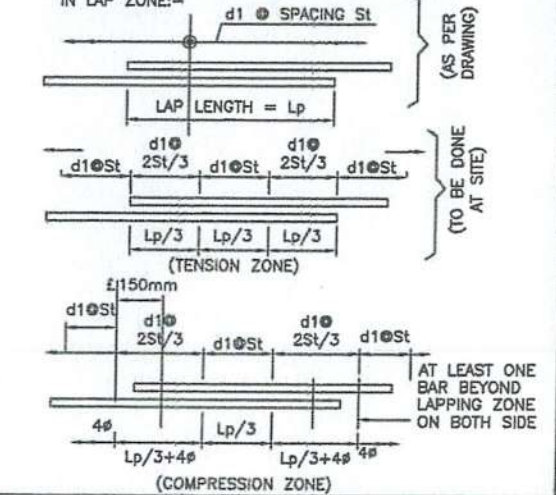

CLIENT: NATIONAL HIGHWAYS & INFRASTRUCTURE DEVELOPMENT CORPORATION LTD.	EPC CONTRACTOR: Kamac Engineers (P) Ltd F0201, CITY CENTER OFFICE BLOCK, 2ND FLOOR, MATIGARA 734010	AUTHORITY'S ENGINEER: ALMONDZ GLOBAL INFRA CONSULTANT LIMITED IN JV WITH AYOLEEZA CONSULTANT PRIVATE LIMITED. C/O JAYANTA SAIKIA, SARBAJANIN NAMGHAR, BORBIL NO.2, DIGBOI, TINSUKIA, ASSAM-786171	PROOF CONSULTANT: CREATIVE ENGINEERING SERVICES OFFICE NO: 620, SIGNATURE GLOBAL MALL, SECTOR-3, VAISHALI, GHAZIABAD, U.P-201010	SAFETY CONSULTANT: DESIGN AID PLOT NO.54, 3rd FLOOR(FRONT), MASOODPUR DAIRY FARM,VASANT KUNJ, NEW DELHI-110070,	DESIGN CONSULTANT: Winst Infra Solution Pvt. Ltd. OFFICE: F-6, ISHAAN CORPORATE TOWER, PLOT NO-C-23,SECTOR-13, VASUNDHRA GHAZIABAD, U.P-201012	PROJECT: WIDENING/IMPROVEMENT TO 2-LANE LANE WITH PAVED SHOULDER FROM KM 27+150 (GOLAI GOAN) TO KM 47+682 (LEDO) ON DIBRUGARH TO LEDO SECTION WITH PROPOSED MARGHERITA & LEDO BYPASS (BROWNFIELD AND GREEN FIELD) (2-LANE+PS) OF NH-38 IN TINSUKIA DISTRICT IN THE STATE OF ASSAM ON EPC MODE (PACKAGE-5)
DRAWING TITLE:- REINFORCEMENT DETAIL OF BOX CULVERT AT CH. 44+070						
Date JAN.2024	Drw. W.P	Dsg. V.S	Chk. A.B	App. NTS	Scale NTS	Drawing Status.
Project No.	Drawing No.	Sheet No.		Rev.		
AVC/NH-38/BOX/REIN/44+070/01		01 OF 01				RO

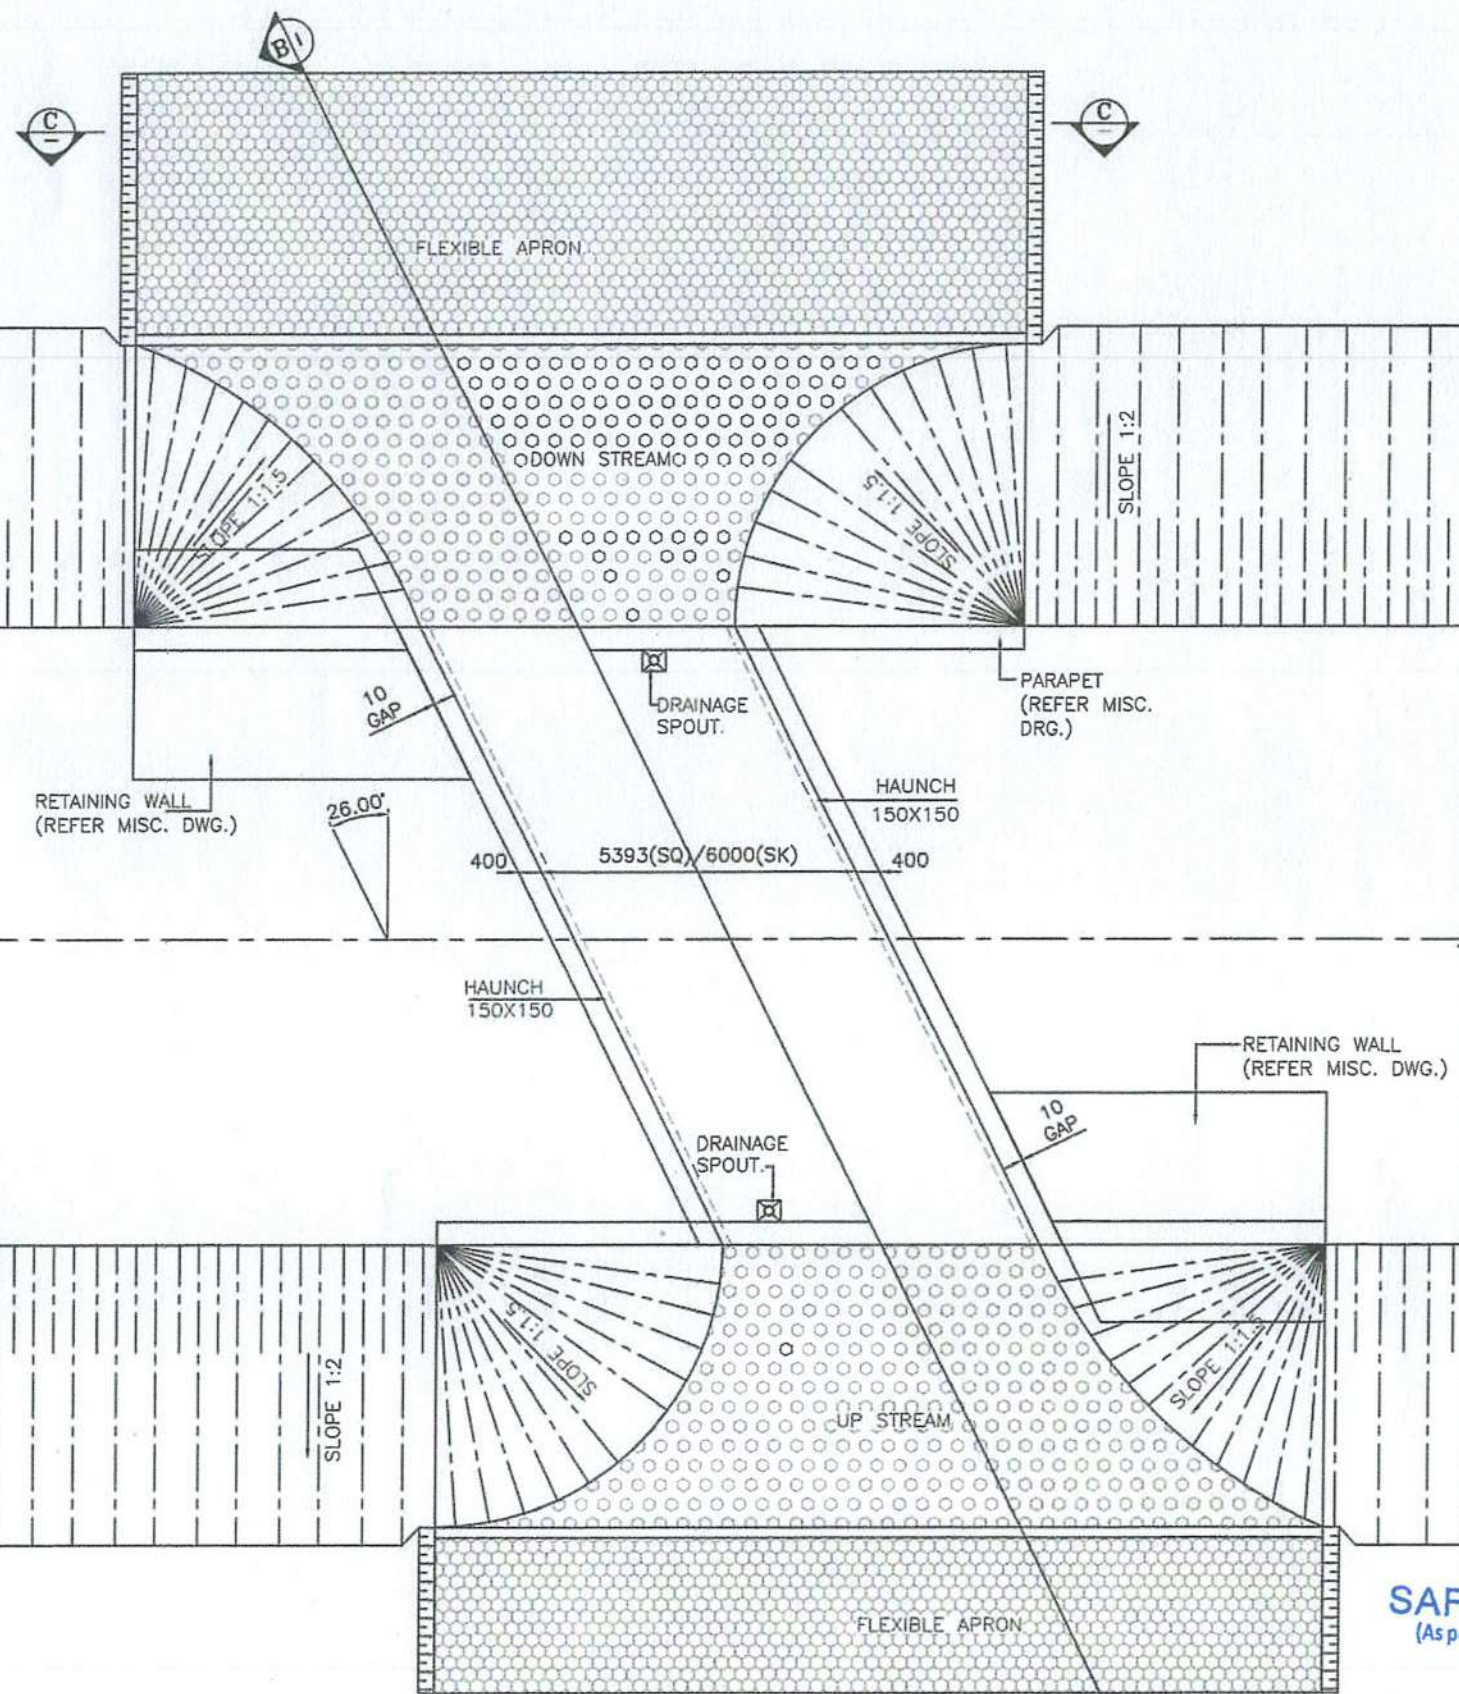

HALF PLAN AT TOP

PLAN
(SCALE-1:100)

HALF PLAN AT BOTTOM

LEGEND:-
FRL FINISHED ROAD LEVEL
IL INVERT LEVEL
LVL. LEVEL
EGL. EXISTING GROUND LEVEL

FRL CAMBER & LOCATION IS TO BE MATCHED WITH HIGHWAY ALIGNMENT DRAWING.

SAFETY AUDITOR
(As per Article 10.1 of EPC Agreement)

REFERENCE DRAWINGS:-

REINFORCEMENT DETAIL OF BOX CULVERT
AVC/NH-38/BOX/REINF./44+526/02

44450

DESCRIPTION	PROPOSED
DESIGN CHN.	44+526
CA.CHN.	44+515
STR.TYPE	BOX
SPAN/ DIA	1X6X4m
PROPOSAL	NEW 2 LANE

44550

KEY PLAN

LEVELS

DESIGN CH.	FRL	GROUND LEVEL	INVERT LEVEL		VERTICAL CLEARANCE (MAX.)	EARTH FILL (MAX.)	EARTH FILL (MIN.)
			LHS	RHS			
44+526	147.431	142.472	142.172	172.184	4.012m	0.847m	0.708m

NOTES:-

- ALL DIMENSIONS ARE IN MILLIMETER, LEVELS ARE IN METER AND CHAINAGE ARE IN KILOMETERS UNLESS OTHERWISE MENTIONED. ONLY WRITTEN DIMENSIONS SHALL BE FOLLOWED.
- THIS DRAWING SHALL BE READ IN CONJUNCTION WITH THE RELEVANT PLAN AND PROFILE DRAWING OF ROAD.
- GRADE OF CONCRETE:-
 - M30-FOR RCC BOX CELL STRUCTURE.
 - M15-FOR PCC AND LEVELING COURSE.
 - M30-PARAPET
- GRADE OF STEEL - Fe500.
- THE FOLLOWING LOADS HAVE BEEN CONSIDERED IN THE DESIGN:-
 - ONE LANE, TWO LANE AND THREE LANE OF CLASS A
 - ONE LANE OF CLASS A IN ADDITION OF ONE LANE OF CLASS 70R WHEEL OR ONE LANE OF 70R TRACKED WHICHEVER IS GOVERNS.
- BACKFILL MATERIAL BEHIND END WALL SHALL BE SELECTED GRANULAR SOIL HAVING PROPERTIES
MAX DRY DENSITY = 1850-2280kg/m³
OPTIMUM MOISTURE CONTENT = 7-15
AS PER IRC78-2014 AND MORTH SPECIFICATION.
- THE FRL SHOWN IN THE DRAWING SHALL BE VERIFIED WITH CORRESPONDING PLAN AND PROFILE DRAWING BEFORE EXECUTION, IF THERE IS ANY VARIATION SHALL BE BROUGHT TO THE NOTICE OF ENGINEER.
- THE DIMENSION AND LEVEL ARE SUBJECT TO CHANGE AS PER SITE CONDITION AND DETAILED DESIGN.
- BACKFILL TO BE DONE AND COMPACTED FROM BOTH SIDE SIMULTANEOUSLY.
- 600MM THICK FILTER MATERIAL BEHIND RETAINING WALL SHALL BE LAID AS PER APPENDIX 6 OF IRC 78-2014.
- 50MM THICK CEMENT CONCRETE WEARING COAT SHALL BE PROVIDED.
- 100MM DIA P.V.C. PIPE AT SPACING 1000MM/c IN HORIZONTAL/VERTICAL DIRECTION SHALL BE PROVIDED UP TO 150MM ABOVE GROUND LEVEL FOR WEEP HOLES IN RETAINING WALL.
- SBC SHALL BE 10t/m². AND SAME SHALL BE ENSURED AT SITE BY ANY SUITABLE METHOD.
- AS PER MORTH SECTION-2500, WHERE THE REQUIRED SIZE OF BOULDERS ARE NOT AVAILABLE ECONOMICALLY, CEMENT CONCRETE BLOCKS OF EQUIVALENT WEIGHT SHALL BE USED. THE GRADE OF CONCRETE SHALL BE M15 NOMINAL MIX. CEMENT CONCRETE BLOCK SHALL BE PREFERRED WHERE PRACTICABLE.
- CHOOSE ANY SUITABLE METHOD TO ACHIEVE THE REQUIRED SBC AS PER SITE.
- THE EXPOSURE CONDITION IS MODERATE.

CLIENT:

NATIONAL HIGHWAYS & INFRASTRUCTURE DEVELOPMENT CORPORATION LTD.

EPC CONTRACTOR

KAMAC ENGINEERS PVT. LTD.
F-201, CITY CENTER OFFICE
BLOCK, 2ND FLOOR,
MATIGARA 734010

AUTHORITY'S ENGINEER
ALMONDZ GLOBAL INFRA CONSULTANT
LIMITED IN JV WITH AYOLEEZA
CONSULTANT PRIVATE LIMITED.
C/O JAYANTA SAIKIA, SARBAJANIN
NAMGHAR, BORBIL NO.2, DIGBOI,
TINSUKIA, ASSAM-786171

PROOF CONSULTANT:

CREATIVE ENGINEERING SERVICES
OFFICE NO: 620, SIGNATURE GLOBAL
MALL, SECTOR-3,
VAISHALI, GHAZIABAD, U.P-201010

SAFETY CONSULTANT:

DESIGN AID
PLOT NO.54, 3rd FLOOR(FRONT),
MASOODPUR DAIRY FARM, VASANT KUNJ,
NEW DELHI-110070,


DESIGN CONSULTANT:

Winst Infra Solution
Pvt. Ltd.
OFFICE: F-6, ISHAAN CORPORATE
TOWER, PLOT NO-C-23, SECTOR-13,
VASUNDHRA GHAZIABAD, U.P-201012


PROJECT:
WIDENING/IMPROVEMENT TO 2-LANE LANE WITH PAVED SHOULDER FROM KM 27+150
(GOLAI GOAN) TO KM 47+682 (LEDO) ON DIBRUGARH TO LEDO SECTION WITH
PROPOSED MARGHERITA & LEDO BYPASS (BROWNFIELD AND GREEN FIELD)
(2-LANE+PS) OF NH-38 IN TINSUKIA DISTRICT IN THE STATE OF ASSAM ON EPC
MODE (PACKAGE-5)

DRAWING TITLE:-
GENERAL ARRANGEMENT DRAWING FOR
BOX CULVERT AT CHAINAGE 44+526


Date	Drw.	Dsg.	Chk.	App.	Scale	Drawing Status
JAN-2024	W.P.	V.S.	A.B.		NTS	
Project No.	Drawing No.	Sheet No.	Rev.			
	AVC/NH-38/BOX/GAD/44+526/01	1 OF 3	RO			

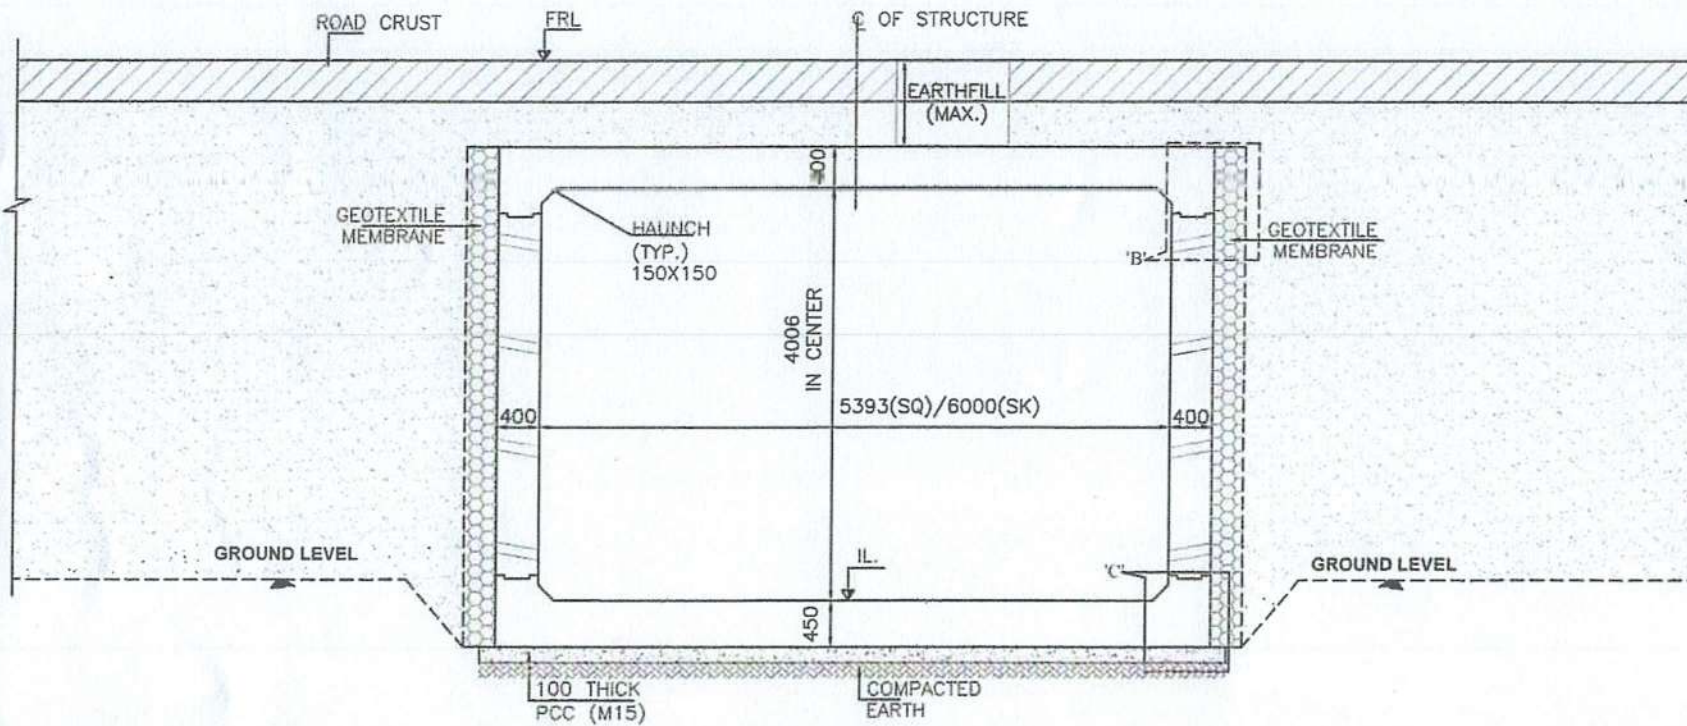


SECTION B-B
(SCALE 1:50)

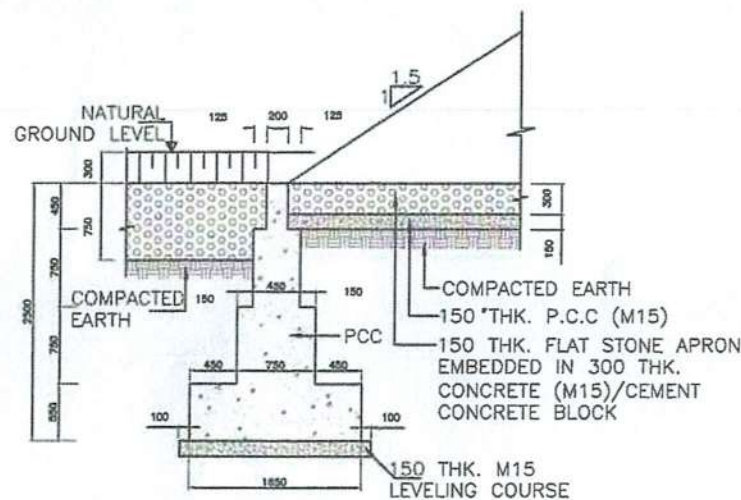


DETAIL OF CURTAIN WALL-I
(DOWN STREAM SIDE)
(SCALE 1:50)

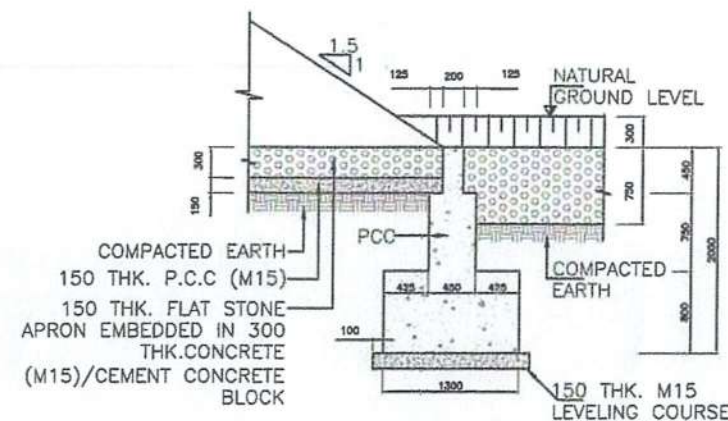


DETAIL OF CURTAIN WALL-II
(UP STREAM SIDE)
(SCALE 1:50)

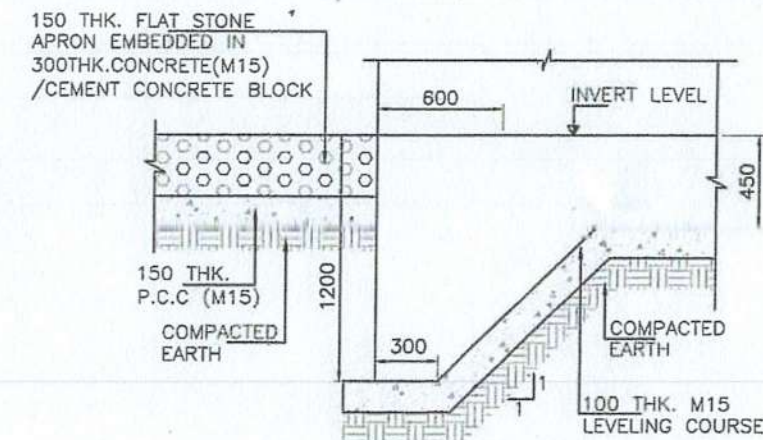

DETAIL-A'
(SCALE 1:25)

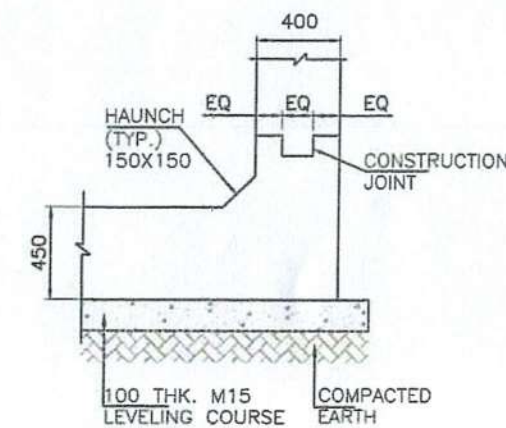

DETAIL-C'
(SCALE 1:25)

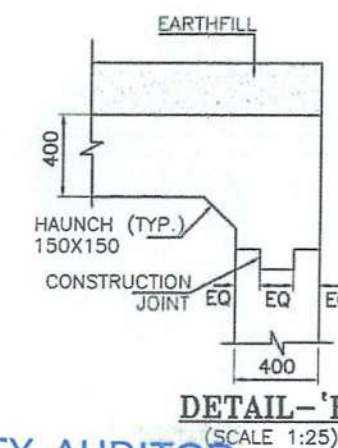

DETAIL-B'
(SCALE 1:25)

SAFETY AUDITOR
(As per Article 10.1 of EPC Agreement)

DESIGN AID, NEW DELHI

CLIENT:
NHIDCL
NATIONAL HIGHWAYS & INFRASTRUCTURE DEVELOPMENT CORPORATION LTD.

EPC CONTRACTOR:
KAMAC ENGINEERS PVT.LTD
F0201, CITY CENTER OFFICE BLOCK, 2ND FLOOR, MATIGARA 734010

AUTHORITY'S ENGINEER
ALMONDZ GLOBAL INFRA CONSULTANT LIMITED IN JV WITH AYOLEEZA CONSULTANT PRIVATE LIMITED.
C/O JAYANTA SAIKIA, SARBAJANIN NAMGHAR, BORBIL NO.2, DIGBOI, TINSUKIA, ASSAM-786171

PROOF CONSULTANT:
CREATIVE ENGINEERING SERVICES
OFFICE NO: 620, SIGNATURE GLOBAL MALL, SECTOR-3, VAISHALI, GHAZIABAD, U.P-201010


SAFETY CONSULTANT:
DESIGN AID
PLOT NO.54, 3rd FLOOR(FRONT), MASOODPUR DAIRY FARM,VASANT KUNJ, NEW DELHI-110070.

DESIGN CONSULTANT:
A.V. CONSTRUCTION
1st Floor, WZ-1240, Palam Extension, Bosco Ashram Wali Gali, New Delhi 110045
Winst Infra Solution Pvt. Ltd.
OFFICE F-6, ISHAAN CORPORATE TOWER, PLOT NO-C-23,SECTOR-13, VASUNDHRA, GHAZIABAD, U.P-201012


PROJECT:
WIDENING/IMPROVEMENT TO 2-LANE LANE WITH PAVED SHOULDER FROM KM 27+150 (GOLAI GOAN) TO KM 47+682 (LEDO) ON DIBRUGARH TO LEDO SECTION WITH PROPOSED MARGHERITA & LEDO BYPASS (BROWNFIELD AND GREEN FIELD) (2-LANE+PS) OF NH-38 IN TINSUKIA DISTRICT IN THE STATE OF ASSAM ON EPC MODE (PACKAGE-5)

DRAWING TITLE:
GENERAL ARRANGEMENT DRAWING FOR BOX CULVERT AT CHAINAGE 44+526

Date	Drw.	Dsg.	Chk.	App.	Scale	Drawing Status
JAN.2024	W.P	V.S	A.B		NTS	
Project No.	Drawing No.	Sheet No.				Rev.
	AVC/NH-38/BOX/GAD/44+526/01	3 OF 3				R0

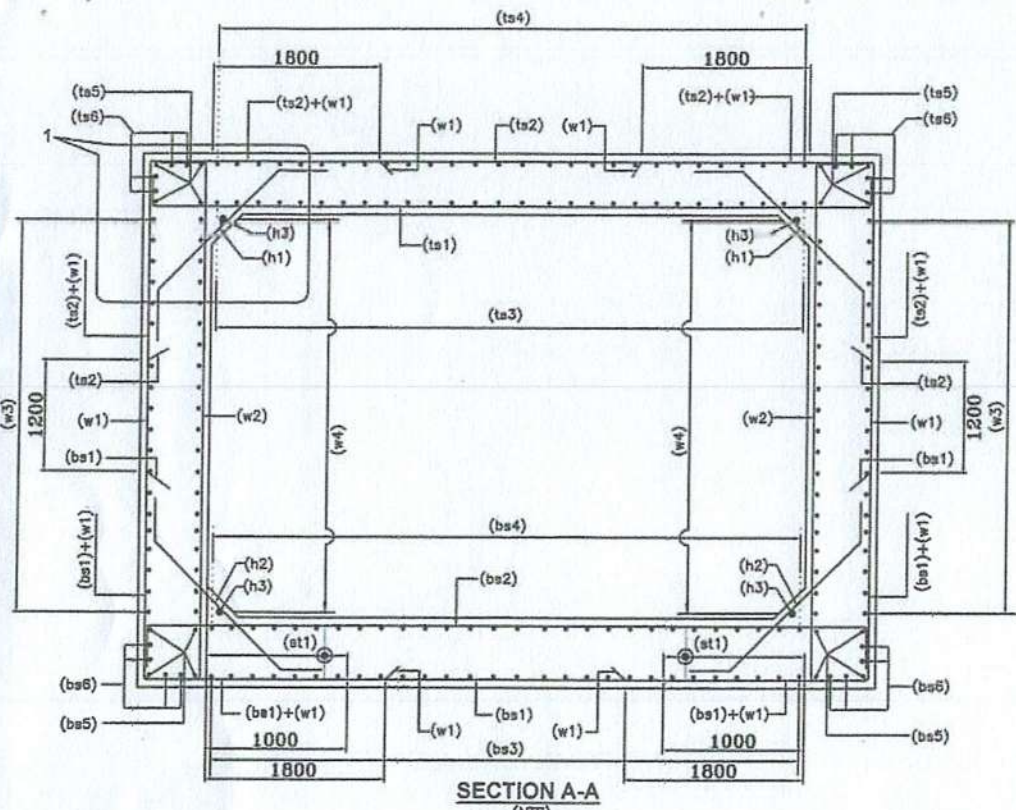


SECTION A-A
(N.T.S.)

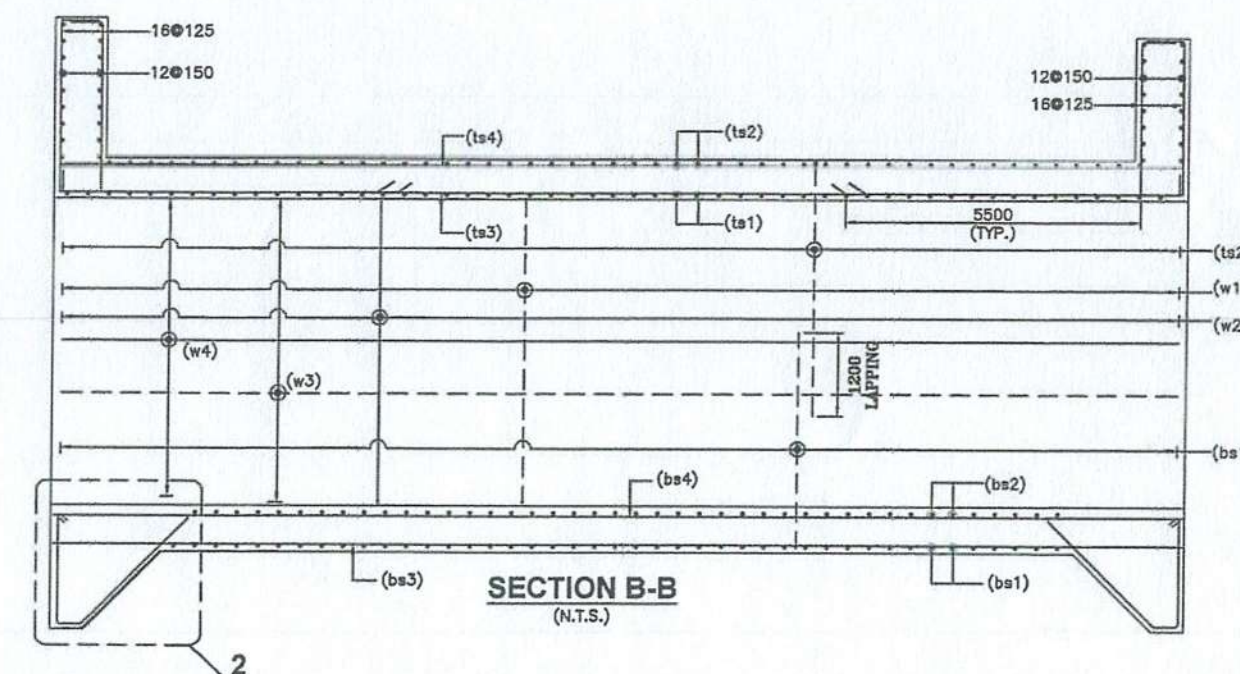


SECTION B-B
(N.T.S.)

LEGEND:-


TOP FACE BAR	———
BOTTOM FACE BAR	- - - - -

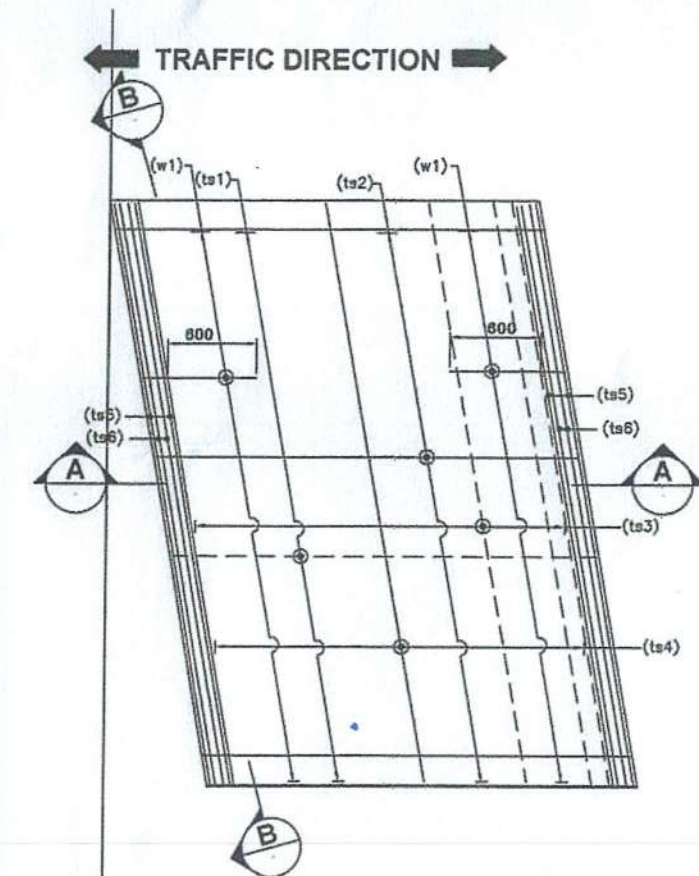


REINFORCEMENT DETAILS OF TOP SLAB
(HAUNCH BAR NOT SHOWN IN PLAN FOR CLARITY)
(N.T.S.)

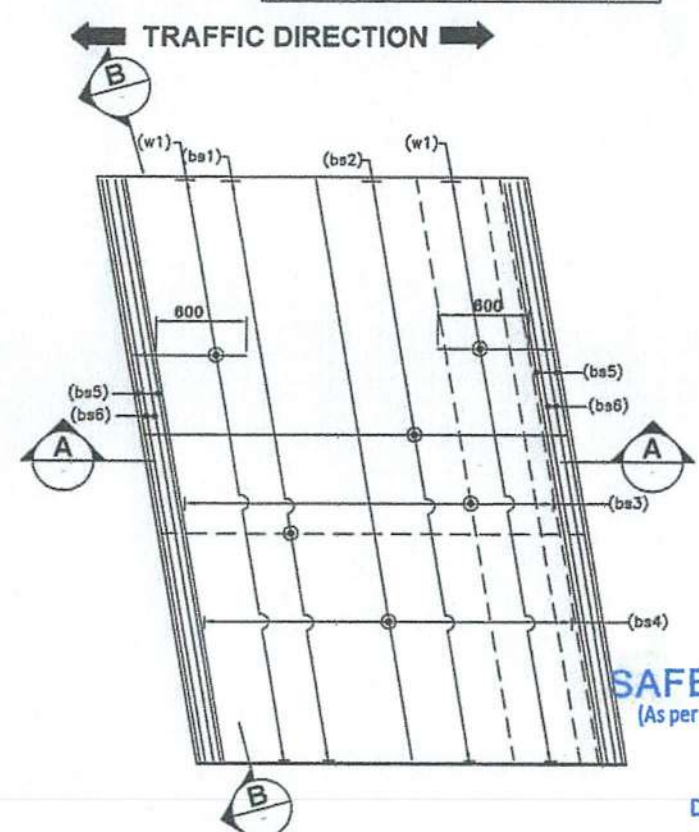

REINFORCEMENT DETAILS OF BOTTOM SLAB
(HAUNCH BAR NOT SHOWN IN PLAN FOR CLARITY)
(N.T.S.)

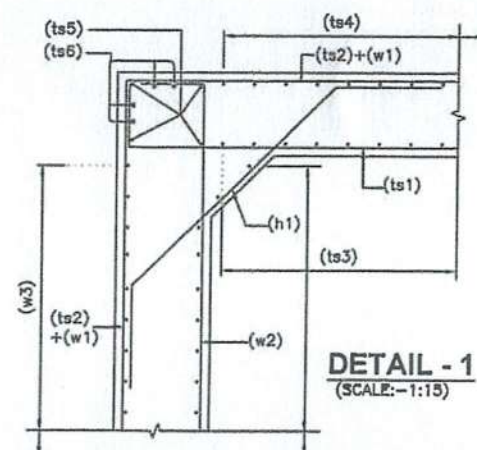

DETAIL - 1
(SCALE:-1:15)

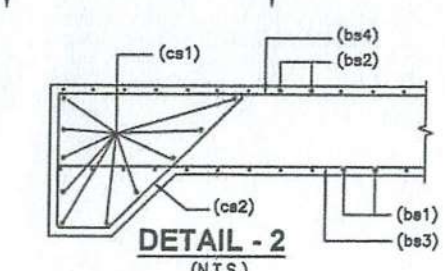

DETAIL - 2
(N.T.S.)

SAFETY AUDITOR
(As per Article 10.1 of EPC Agreement)

DESIGN AID, NEW DELHI

- ANCHORAGE LENGTH OF BOX SHALL BE TAKEN AS 40# AS PER IRC:112.
- FOR UNFAVORABLE BOND CONDITIONS THE FACTOR 40 SHOULD BE MULTIPLIED BY FACTOR OF 1.43.
- CENTER LINE OF OVERLAPPING BAR bs1 & ts2 IN WALL & MID HEIGHT OF WALLS ARE AT SAME POINT.
- BAR BENDING SCHEDULE SHOULD BE STRICTLY FOLLOW DURING THE TIME OF EXECUTION IF IN CASE ANY CHANGES AT SITE KINDLY DISCUSS IT WITH ENGINEER IN CHARGE.

REFERENCE DRAWING:-


- GENERAL ARRANGEMENT DRAWING. AVC/NH-38/BOX/GAD/44+526/01

BOX REINF. SCHEDULE



SL.NO.	BAR MARK	BAR SHAPE	DIAMETER	SPACING
1	ts1		20+8	180
2	ts2		16	180
3	ts3		12	200
4	ts4		12	200
5	ts5		12	2x4 Nos.
6	ts6		12	2x4 Nos.
7	w1		16	180
8	w2		16	180
9	w3		12	200
10	w4		10	200
11	bs1		16	180
12	bs2		20+10	180
13	bs3		12	200
14	bs4		12	200
15	bs5		12	2x4 Nos.
16	bs6		12	2x4 Nos.
17	h1		10	180
18	h2		10	180
19	h3		10	1x4 Nos.
20	cs1		12	10 Nos.
21	cs2		10	200
22	st1		8	200 c/c (L-L) 180 c/c (T-T) DIRECTION

NOTES:-

- ALL DIMENSIONS ARE IN MILLIMETERS AND LEVELS ARE IN METERS UNLESS OTHERWISE MENTIONED.
- DRAWING SHOULD NOT BE SCALED ONLY WRITTEN DIMENSIONS ARE TO BE FOLLOWED.
- ALL REINFORCING BARS SHALL BE THERMO MECHANICALLY TREATED (TMT) BARS (GRADE DESIGNATION Fe-500) CONFIRMING TO IS:1786 STANDARDS.
- MINIMUM CLEAR COVER TO OUTERMOST REINFORCEMENT SHALL BE AS FOLLOWS:-
 - a) TOP SLAB - 45mm
 - b) BOTTOM SLAB - 75mm
 - c) SIDE WALL (EARTH SIDE) - 75mm
 - d) SIDE WALL (INNER SIDE) - 45mm
- OVERLAPPING FOR SPlicing OF REINFORCEMENT SHALL BE AS PER CLAUSE NO.15.2.5. LAP LENGTH SHALL NOT BE LESS THAN 56#. ARRANGEMENT OF TRANSVERSE REINFORCEMENT IN LAP ZONE:-

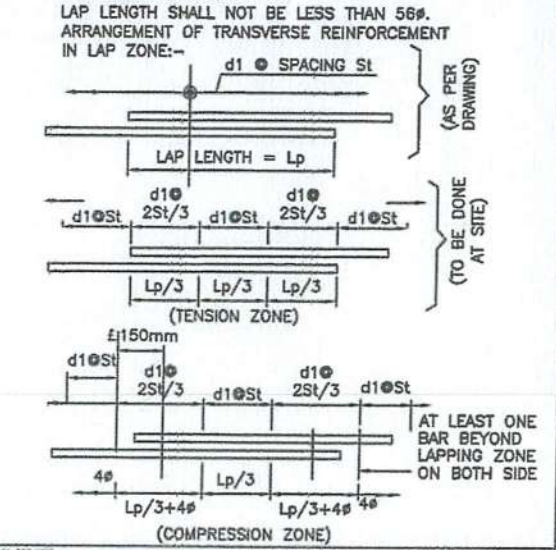

CLIENT: NATIONAL HIGHWAYS & INFRASTRUCTURE DEVELOPMENT CORPORATION LTD.	EPC CONTRACTOR: KAMAC ENGINEERS PVT.LTD F0201, CITY CENTER OFFICE BLOCK, 2ND FLOOR, MATIGARA 734010	AUTHORITY'S ENGINEER ALMONDZ GLOBAL INFRA CONSULTANT LIMITED IN JV WITH AYOLEEZA CONSULTANT PRIVATE LIMITED. C/O JAYANTA SAIKIA, SARBAJANIN NAMGHAR, BORBIL NO.2, DIGBOI, TINSUKIA, ASSAM-786171	PROOF CONSULTANT: CREATIVE ENGINEERING SERVICES OFFICE NO: 620, SIGNATURE GLOBAL MALL, SECTOR-3, VAISHALI, GHAZIABAD, U P-201010	SAFETY CONSULTANT: DESIGN AID PLOT NO.54, 3rd FLOOR(FRONT), MASOODPUR DAIRY FARM,VASANT KUNJ, NEW DELHI-110070,	DESIGN CONSULTANT: Winst Infra Solution Pvt. Ltd. OFFICE: F-6, ISHAAN CORPORATE TOWER, PLOT NO-C-23,SECTOR-13, VASUNDHRA, GHAZIABAD, U.P-201012	PROJECT: WIDENING/IMPROVEMENT TO 2-LANE LANE WITH PAVED SHOULDER FROM KM 27+150 (GOLAI GOAN) TO KM 47+682 (LEDO) ON DIBRUGARH TO LEDO SECTION WITH PROPOSED MARGHERITA & LEDO BYPASS (BROWN FIELD AND GREEN FIELD) (2-LANE+PS) OF NH-38 IN TINSUKIA DISTRICT IN THE STATE OF ASSAM ON EPC MODE (PACKAGE-5)
DRAWING TITLE:- REINFORCEMENT DETAIL OF BOX CULVERT AT CH. 44+526						
Date JAN.2024 Project No.	Drw. W.P Dsg. V.S Chk. A.B App. Scale NTS	Drawing Status. Sheet No. 01 OF 01 Rev. R0				

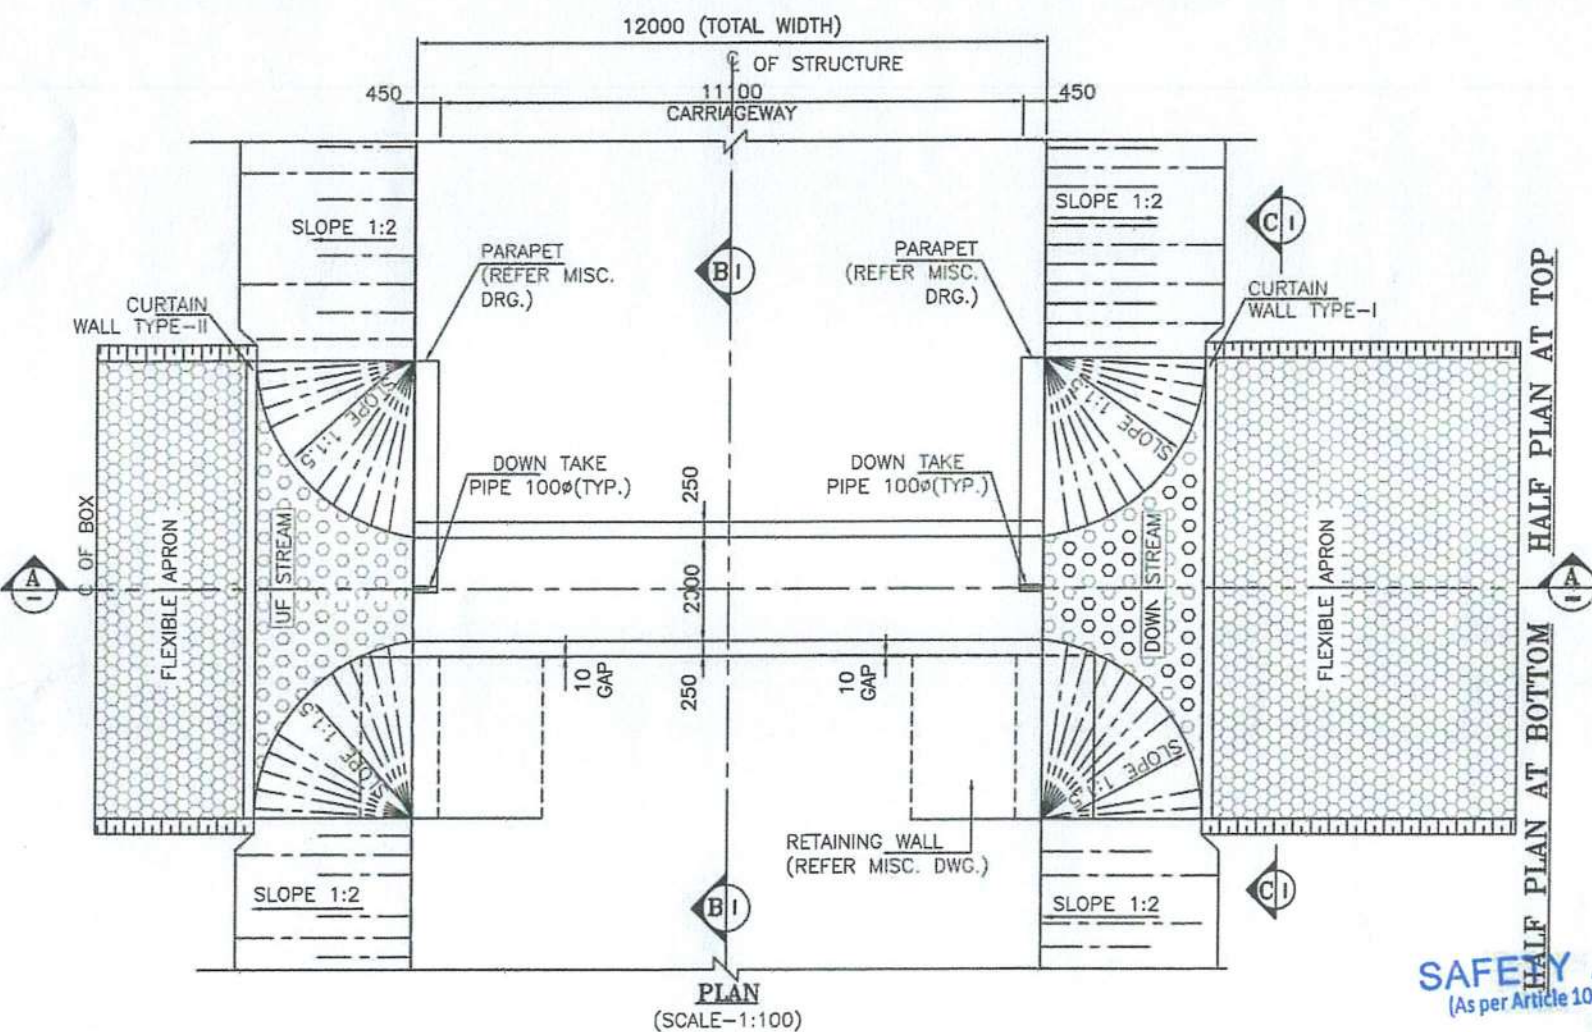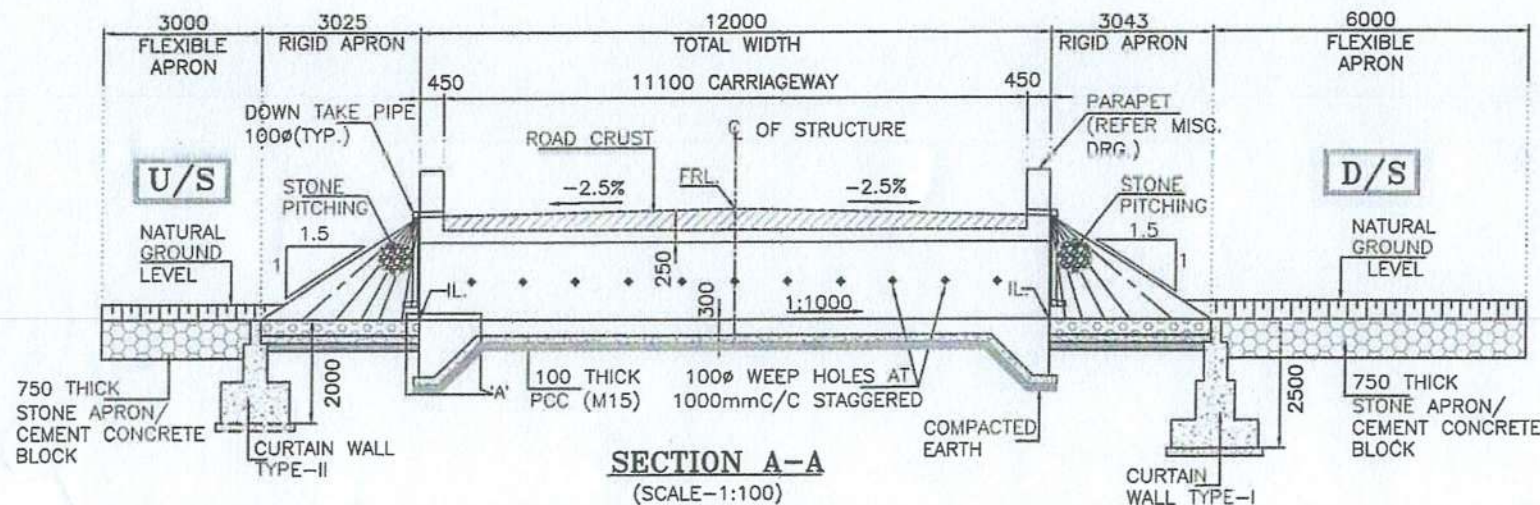

DESCRIPTION	PROPOSED
DESIGN CHN	45+433
CA.CHN	45+400
STR TYPE	BOX
SPAN/ DIA	1X2X1.5m
PROPOSAL	NEW 2 LANE

KEY PLAN

LEVELS

DESIGN CH.	FRL	GROUND LEVEL	INVERT LEVEL		VERTICAL CLEARANCE (MAX.)	EARTHFILL (MAX.)	EARTHFILL (MIN.)
			LHS	RHS			
45+433	149.591	147.719	147.431	147.419	1.512 m	0.410 m	0.271 m

NOTES:-

- ALL DIMENSIONS ARE IN MILLIMETER, LEVELS ARE IN METER AND CHAINAGE ARE IN KILOMETERS UNLESS OTHERWISE MENTIONED. ONLY WRITTEN DIMENSIONS SHALL BE FOLLOWED.
- THIS DRAWING SHALL BE READ IN CONJUNCTION WITH THE RELEVANT PLAN AND PROFILE DRAWING OF ROAD.
- GRADE OF CONCRETE:-
 - M30-FOR RCC BOX CELL STRUCTURE.
 - M15-FOR PCC AND LEVELING COURSE.
 - M30-PARAPET
- GRADE OF STEEL - Fe 500.
- THE CARRIAGEWAY OF PROPOSED CULVERT IS DESIGN AS PER 6-2017.
- BACKFILL MATERIAL BEHIND END WALL SHALL BE SELECTED GRANULAR SOIL HAVING PROPERTIES
MAX DRY DENSITY = 1850-2280kg/m³
OPTIMUM MOISTURE CONTENT = 7-15%
AS PER IRC78-2014 AND MORTH SPECIFICATION.
- THE FRL SHOWN IN THE DRAWING SHALL BE VERIFIED WITH CORRESPONDING PLAN AND PROFILE DRAWING BEFORE EXECUTION, IF THERE IS ANY VARIATION SHALL BE BROUGHT TO THE NOTICE OF ENGINEER.
- THE DIMENSION AND LEVEL ARE SUBJECT TO CHANGE AS PER SITE CONDITION AND DETAILED DESIGN.
- BACKFILL TO BE DONE AND COMPACTED FROM BOTH SIDE SIMULTANEOUSLY.
- 100MM DIA P.V.C. PIPE AT SPACING 1000MM/c IN HORIZONTAL/VERTICAL DIRECTION SHALL BE PROVIDED UP TO 150MM ABOVE GROUND LEVEL FOR WEEP HOLES IN RETAINING WALL.
- SBC SHALL BE 9t/m² AND SAME SHALL BE ENSURED AT SITE BY ANY SUITABLE METHOD.
- AS PER MORTH SECTION-2500, WHERE THE REQUIRED SIZE OF BOULDERS ARE NOT AVAILABLE ECONOMICALLY, CEMENT CONCRETE BLOCKS OF EQUIVALENT WEIGHT SHALL BE USED. THE GRADE OF CONCRETE SHALL BE M15 NOMINAL MIX. CEMENT CONCRETE BLOCK SHALL BE PREFERRED WHERE PRACTICABLE. CHOOSE ANY SUITABLE METHOD TO ACHIEVE THE REQUIRED SBC AS PER SITE.

LEGEND:-

FRL FINISHED ROAD LEVEL
IL INVERT LEVEL
LVL. LEVEL
EGL. EXISTING GROUND LEVEL

FRL CAMBER & LOCATION IS TO BE MATCHED WITH HIGHWAY ALIGNMENT DRAWING.

SAFETY AUDITOR
(As per Article 10.1 of EPC Agreement)

REFERENCE DRAWINGS:-

- REINFORCEMENT DETAIL OF BOX CULVERT
AVC/NH-38/BC/REINF./45+433/01

CLIENT:
NATIONAL HIGHWAYS & INFRASTRUCTURE DEVELOPMENT CORPORATION LTD.

EPC CONTRACTOR:
KAMAC ENGINEERS PVT.LTD
F0201, CITY CENTER OFFICE
BLOCK, 2ND FLOOR,
MATIGARA 734010








AUTHORITY'S ENGINEER
ALMONDZ GLOBAL INFRA CONSULTANT LIMITED IN JV WITH AYOLEEZA CONSULTANT PRIVATE LIMITED.
C/O JAYANTA SAIKIA, SARBAJANIN
NAMGHAR, BORBIL NO.2, DIGBOI,
TINSUKIA, ASSAM-786171

PROOF CONSULTANT:
CREATIVE ENGINEERING SERVICES
OFFICE NO: 620, SIGNATURE GLOBAL
MALL, SECTOR-3,
VAISHALI, GHAZIABAD, U.P-201010

SAFETY CONSULTANT:
DESIGN AID
PLOT NO.54, 3rd FLOOR(FRONT),
MASOODPUR DAIRY FARM, VASANT KUNJ,
NEW DELHI-110070,

DESIGN CONSULTANT:
Winst Infra Solution Pvt. Ltd.
OFFICE: F-8, ISHAAN CORPORATE
TOWER, PLOT NO-C-23, SECTOR-13,
VASUNDHRA, GHAZIABAD, U.P-201012

PROJECT: WIDENING/IMPROVEMENT TO 2-LANE LANE WITH PAVED SHOULDER FROM KM 27+150 (GOLA GOAN) TO KM 47+682 (LEDO) ON DIBRUGARH TO LEDO SECTION WITH PROPOSED MARGHERITA & LEDO BYPASS (BROWNFIELD AND GREEN FIELD) (2-LANE+PS) OF NH-38 IN TINSUKIA DISTRICT IN THE STATE OF ASSAM ON EPC MODE (PACKAGE-5)							
DRAWING TITLE:- GENERAL ARRANGEMENT DRAWING FOR BOX CULVERT AT CHAINAGE 45+433							
Date JAN.2024	Drw. W.P	Dsg. V.S	Chk. A.B	App. NTS	Scale NTS	Drawing Status.	
Project No.	Drawing No.	Sheet No.				Rev.	
	AVC/NH-38/BC/GAD/45+433/01	01 OF 02				RD	

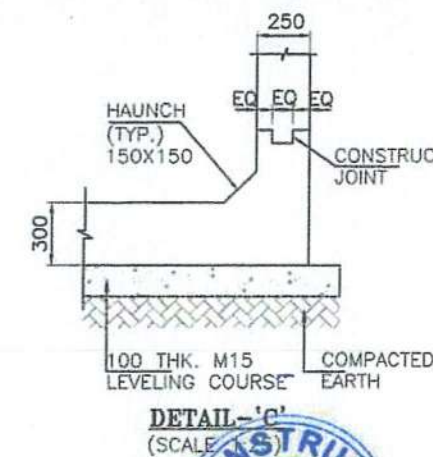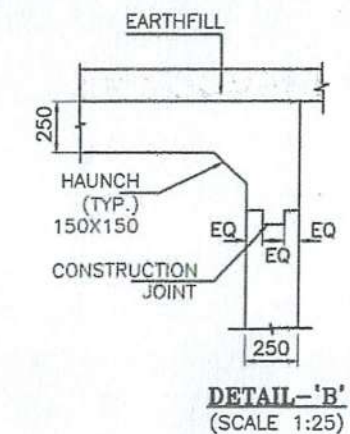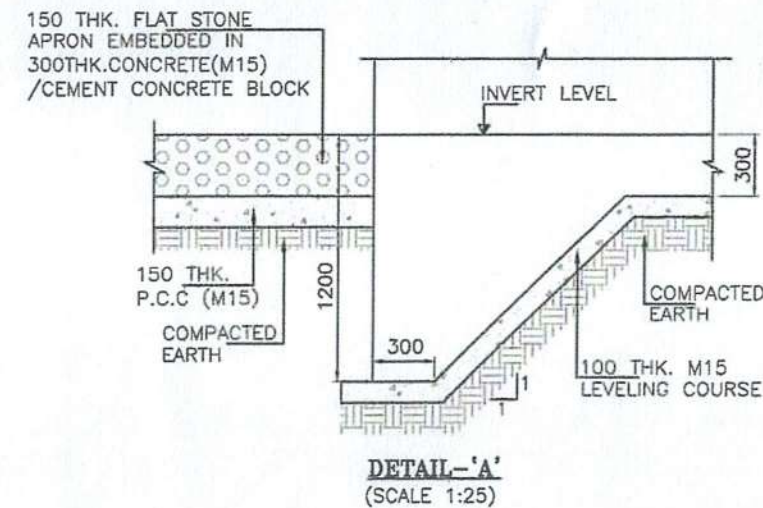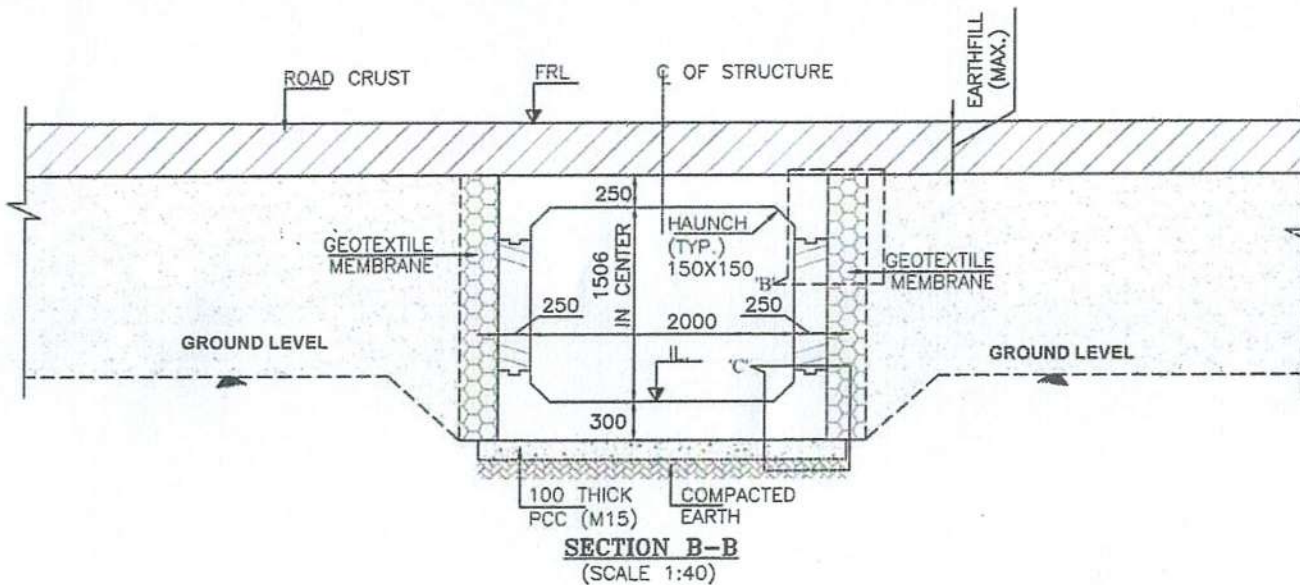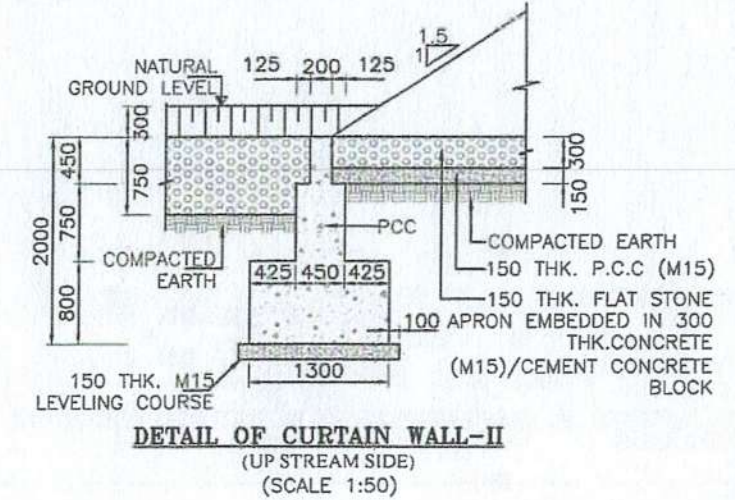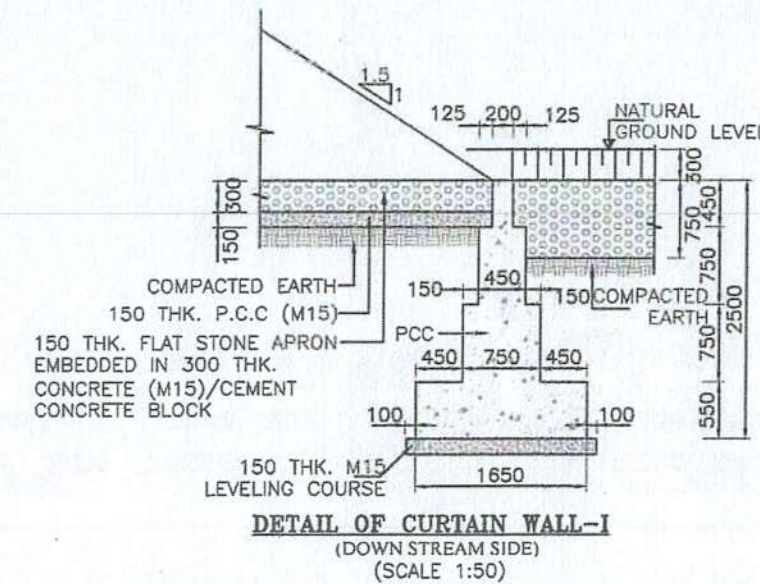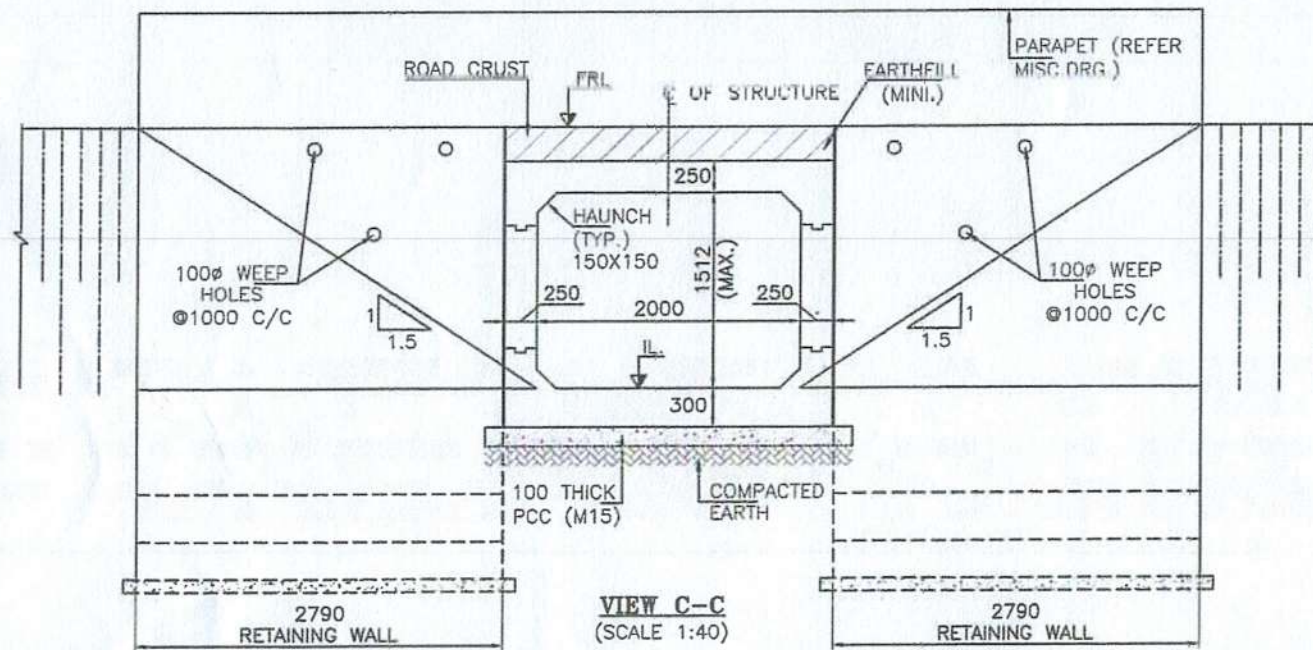

SAFETY AUDITOR
(As per Article 10.1 of EPC Agreement)

DESIGN AID, NEW DELHI

CLIENT:
NHAI
NATIONAL HIGHWAYS & INFRASTRUCTURE DEVELOPMENT CORPORATION LTD.

EPC CONTRACTOR:
Kamac Engineers (P) Ltd
KAMAC ENGINEERS PVT.LTD
F0201, CITY CENTER OFFICE
BLOCK, 2ND FLOOR,
MATIGARA 734010

AUTHORITY'S ENGINEER
ALMONDZ GLOBAL INFRA CONSULTANT
LIMITED IN JV WITH AYOLEEZA
CONSULTANT PRIVATE LIMITED.
C/O JAYANTA SAIKIA, SARBAJANIN
NAMGHAR, BORBIL NO.2, DIGBOI,
TINSUKIA, ASSAM-786171


PROOF CONSULTANT:
CREATIVE ENGINEERING SERVICES
OFFICE NO: 620, SIGNATURE GLOBAL
MALL, SECTOR-3,
VAISHALI, GHAZIABAD, U.P-201010

SAFETY CONSULTANT:
DESIGN AID
PLOT NO.54, 3rd FLOOR(FRONT),
MASOODPUR DAIRY FARM,VASANT KUNJ,
NEW DELHI-110070,


DESIGN CONSULTANT:
A.V. CONSTRUCTION
Floor, WZ-1240
Palam Extension, B-200
Ashram Wali Gali New
Delhi 110045
Winst Infra Solution
Pvt. Ltd.
OFFICE: F-8, ISHAAN CORPORATE
TOWER, PLOT NO-C-23,SECTOR-13,
VASUNDHRA, GHAZIABAD, U.P-201012

PROJECT:
WIDENING/IMPROVEMENT TO 2-LANE LANE WITH PAVED SHOULDER FROM KM 27+150
(GOLA GOAN) TO KM 47+682 (LEDO) ON DIBRUGARH TO LEDO SECTION WITH
PROPOSED MARGHERITA & LEDO BYPASS (BROWNFIELD AND GREEN FIELD)
(2-LANE+PS) OF NH-38 IN TINSUKIA DISTRICT IN THE STATE OF ASSAM ON EPC
MODE (PACKAGE-5)
DRAWING TITLE:-
GENERAL ARRANGEMENT DRAWING FOR
BOX CULVERT AT CHAINAGE 45+433

Date	Drw.	Dsg.	Chk.	App.	Scale	Drawing Status
JAN.2024	W.P	V.S	A.B		NTS	
Project No.	Drawing No.					Sheet No.
	AVC/NH-38/BC/GAD/45+433/01					02 OF 02
						Rev.
						R0

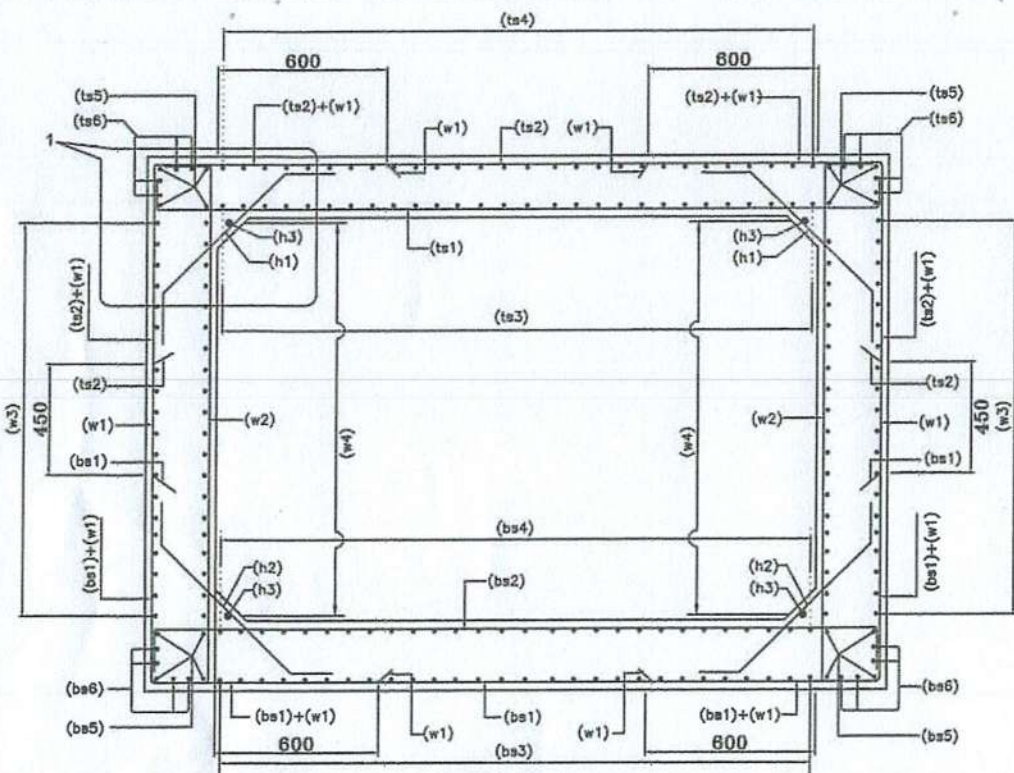

SECTION A-A
(N.T.S.)

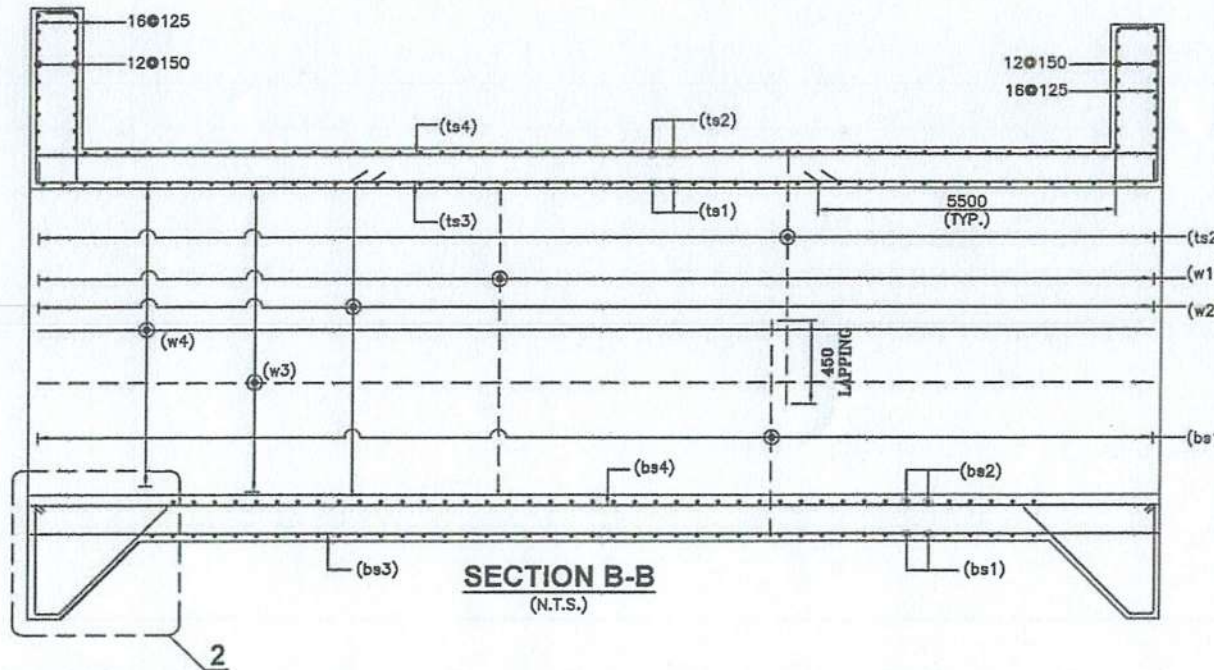


SECTION B-B
(N.T.S.)

LEGEND:-

TOP FACE BAR
BOTTOM FACE BAR


TRAFFIC DIRECTION

TRAFFIC DIRECTION

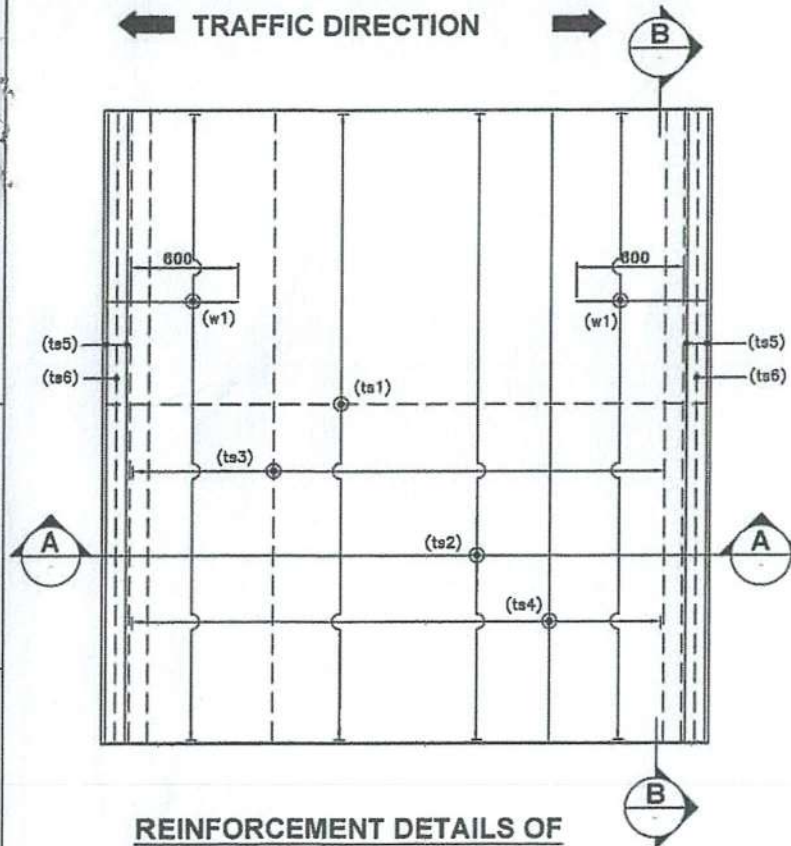


REINFORCEMENT DETAILS OF
TOP SLAB

(HAUNCH BAR NOT SHOWN IN PLAN FOR CLARITY)
(N.T.S.)

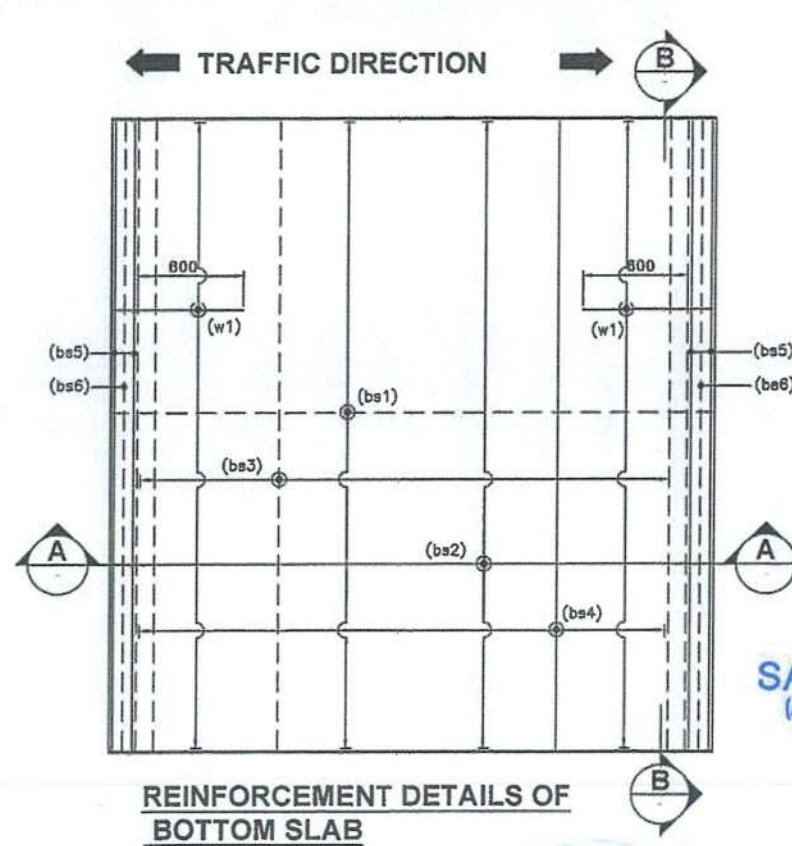


REINFORCEMENT DETAILS OF
BOTTOM SLAB

(HAUNCH BAR NOT SHOWN IN PLAN FOR CLARITY)
(N.T.S.)

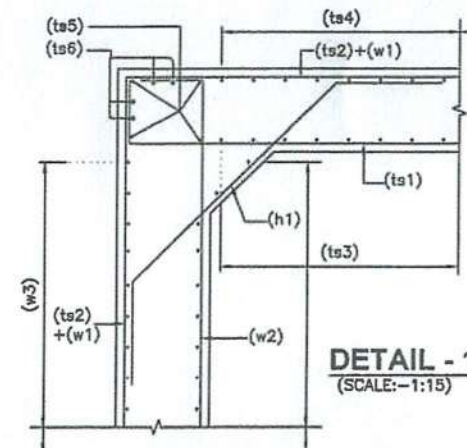

DETAIL - 1
(SCALE:-1:15)

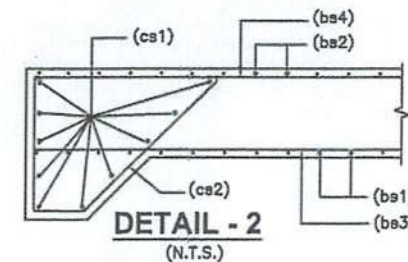

DETAIL - 2
(N.T.S.)

SAFETY AUDIT
(As per Article 10.1 of EPC Agreement)

DESIGN AID, NEW DELHI

6. ANCHORAGE LENGTH OF BOX SHALL BE TAKEN AS 40 ϕ AS PER IRC:112.
FOR UNFAVORABLE BOND CONDITIONS THE FACTOR 40 SHOULD BE MULTIPLIED BY FACTOR OF 1.43.

9. BAR BENDING SCHEDULE SHOULD BE STRICTLY FOLLOW DURING THE TIME OF EXECUTION IF IN CASE ANY CHANGES AT SITE KINDLY DISCUSS IT WITH ENGINEER IN CHARGE.

REFERENCE DRAWING:-


1. GENERAL ARRANGEMENT DRAWING.
AVC/NH-38/BOX/GAD/45+433/01

BOX REINF. SCHEDULE

SL.NO.	BAR MARK	BAR SHAPE	DIAMETER	SPACING
1	ts1		12	200
2	ts2		10	200
3	ts3		8	200
4	ts4		10	200
5	ts5		12	2x4 Nos.
6	ts6		12	2x4 Nos.
7	w1		10	200
8	w2		10	200
9	w3		10	200
10	w4		8	200
11	bs1		10	200
12	bs2		10+8	200
13	bs3		10	200
14	bs4		8	200
15	bs5		12	2x4 Nos.
16	bs6		12	2x4 Nos.
17	h1		10	200
18	h2		10	200
19	h3		10	1x4 Nos.
20	cs1		12	10 Nos.
21	cs2		10	200

NOTES:-

- ALL DIMENSIONS ARE IN MILLIMETERS AND LEVELS ARE IN METERS UNLESS OTHERWISE MENTIONED.
- DRAWING SHOULD NOT BE SCALED ONLY WRITTEN DIMENSIONS ARE TO BE FOLLOWED.
- ALL REINFORCING BARS SHALL BE THERMO MECHANICALLY TREATED (TMT) BARS (GRADE DESIGNATION Fe-500) CONFIRMING TO IS:1786 STANDARDS.
- MINIMUM CLEAR COVER TO OUTERMOST REINFORCEMENT SHALL BE AS FOLLOWS:-
 - a) TOP SLAB - 45mm
 - b) BOTTOM SLAB - 75mm
 - c) SIDE WALL (EARTH SIDE) - 75mm
 - d) SIDE WALL (INNER SIDE) - 45mm
- OVERLAPPING FOR SPLICING OF REINFORCEMENT SHALL BE AS PER CLAUSE NO.15.2.5.
LAP LENGTH SHALL NOT BE LESS THAN 56 ϕ .
ARRANGEMENT OF TRANSVERSE REINFORCEMENT IN LAP ZONE:-

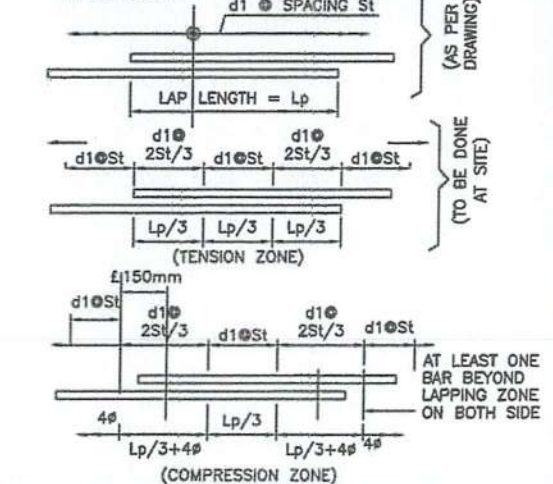

CLIENT:
NATIONAL HIGHWAYS & INFRASTRUCTURE DEVELOPMENT CORPORATION LTD.

EPC CONTRACTOR:
KAMAC ENGINEERS (P) Ltd
KAMAC ENGINEERS PVT.LTD
F0201, CITY CENTER OFFICE
BLOCK, 2ND FLOOR,
MATIGARA 734010


AUTHORITY'S ENGINEER
ALMONDZ GLOBAL INFRA CONSULTANT
LIMITED IN JV WITH AYOLEEZA
CONSULTANT PRIVATE LIMITED.
C/O JAYANTA SAIKIA, SARBAJANIN
NAMGHAR, BORBIL NO.2, DIGBOI,
TINSUKIA, ASSAM-786171

PROOF CONSULTANT:
CREATIVE ENGINEERING SERVICES
OFFICE NO: 620, SIGNATURE GLOBAL
MALL, SECTOR-3,
VAISHALI, GHAZIABAD, U.P-201010

SAFETY CONSULTANT:
DESIGN AID
PLOT NO.54, 3rd FLOOR(FRONT),
MASOODPUR DAIRY FARM,VASANT KUNJ,
NEW DELHI-110070,

DESIGN CONSULTANT:
A.V. CONSTRUCTION
Floor WZ-1248
Palam Extension, Block
Ashram Walli Gali, New
Delhi-110045
Winst Infra Solution Pvt. Ltd.
OFFICE: F-8, ISHAAN CORPORATE
TOWER, PLOT NO-C-23,SECTOR-13,
VASUNDHRA, GHAZIABAD, U.P-201012

PROJECT:
WIDENING/IMPROVEMENT TO 2-LANE LANE WITH PAVED SHOULDER FROM KM 27+150
(GOLAI GOAN) TO KM 47+882 (LEDO) ON DIBRUGARH TO LEDO SECTION WITH
PROPOSED MARGHERITA & LEDO BYPASS (BROWNFIELD AND GREEN FIELD)
(2-LANE+PS) OF NH-38 IN TINSUKIA DISTRICT IN THE STATE OF ASSAM ON EPC
MODE (PACKAGE-5)
DRAWING TITLE:-
REINFORCEMENT DETAIL OF BOX CULVERT
AT CH. 45+433
Date JAN.2024
Project No. Drawing No. Sheet No. 01 OF 01
Rev. R0

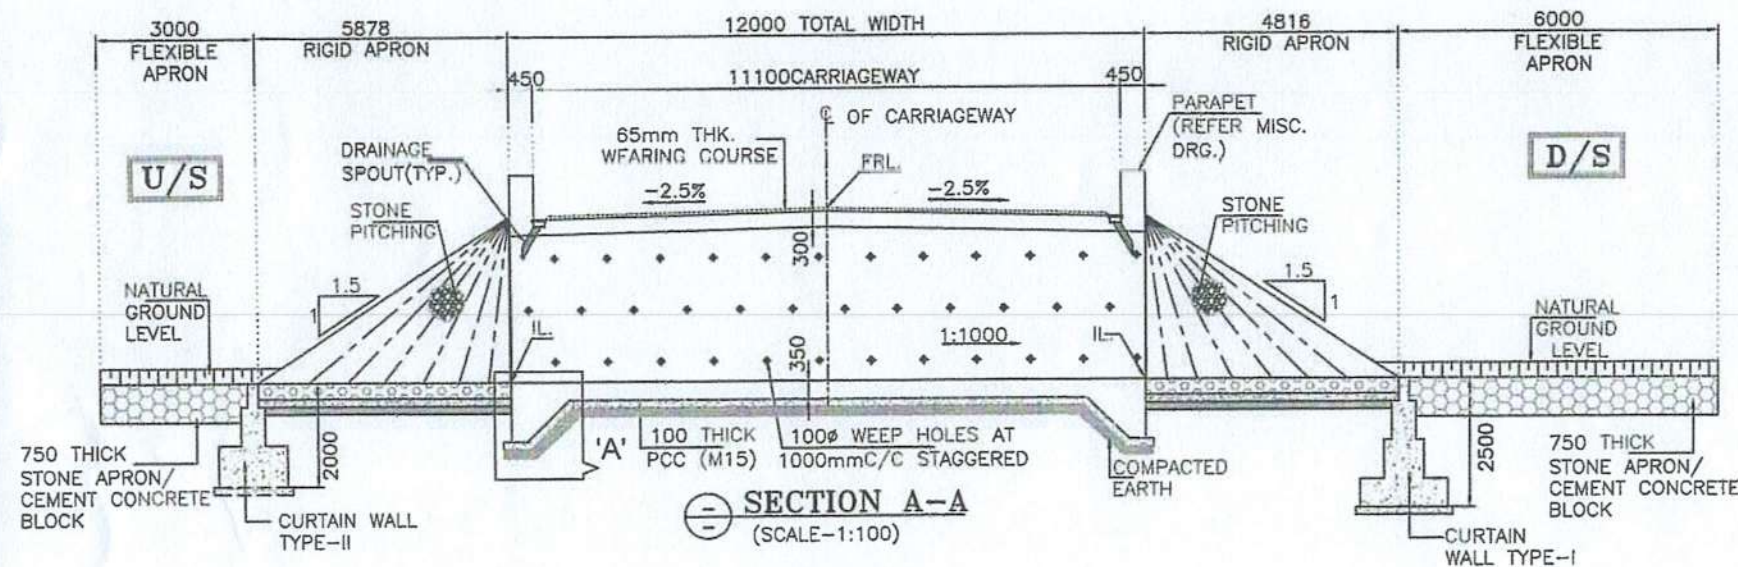

46050

DESCRIPTION	PROPOSED
DESIGN CHN.	46+146
CA.CHN.	46+112
STR.TYPE	BOX
SPAN/DIA	1X3X3m
PROPOSAL	NEW 2 LANE

46150

KEY PLAN

LEVELS

DESIGN CH.	FRL	GROUND LEVEL	INVERT LEVEL		VERTICAL CLEARANCE (MAX.)	EARTH FILL (MAX.)	EARTH FILL (MIN.)
			LHS	RHS			
46+146	148.959	145.880	145.592	145.580	3.008m	0	0

NOTES:-

- ALL DIMENSIONS ARE IN MILLIMETER, LEVELS ARE IN METER AND CHAINAGE ARE IN KILOMETERS UNLESS OTHERWISE MENTIONED. ONLY WRITTEN DIMENSIONS SHALL BE FOLLOWED.
- THIS DRAWING SHALL BE READ IN CONJUNCTION WITH THE RELEVANT PLAN AND PROFILE DRAWING OF ROAD.
- GRADE OF CONCRETE:-
 - M30-FOR RCC BOX CELL STRUCTURE.
 - M15-FOR PCC AND LEVELING COURSE.
 - M30-PARAPET
- GRADE OF STEEL - Fe500.
- THE FOLLOWING LOADS HAVE BEEN CONSIDERED IN THE DESIGN:-
 - ONE LANE, TWO LANE AND THREE LANE OF CLASS A
 - ONE LANE OF CLASS A IN ADDITION OF ONE LANE OF CLASS 70R WHEEL OR ONE LANE OF 70R TRACKED WHICHEVER IS GOVERNS.
- BACKFILL MATERIAL BEHIND END WALL SHALL BE SELECTED GRANULAR SOIL HAVING PROPERTIES
 MAX DRY DENSITY = 1850-2280kg/m³
 OPTIMUM MOISTURE CONTENT = 7-15
 AS PER IRC78-2014 AND MORTH SPECIFICATION.
- THE FRL SHOWN IN THE DRAWING SHALL BE VERIFIED WITH CORRESPONDING PLAN AND PROFILE DRAWING BEFORE EXECUTION, IF THERE IS ANY VARIATION SHALL BE BROUGHT TO THE NOTICE OF ENGINEER.
- THE DIMENSION AND LEVEL ARE SUBJECT TO CHANGE AS PER SITE CONDITION AND DETAILED DESIGN.
- BACKFILL TO BE DONE AND COMPACTED FROM BOTH SIDE SIMULTANEOUSLY.
- 600MM THICK. FILTER MATERIAL BEHIND RETAINING WALL SHALL BE LAID AS PER APPENDIX 6 OF IRC 78-2014.
- 50MM THICK CEMENT CONCRETE WEARING COAT SHALL BE PROVIDED.
- 100MM DIA P.V.C. PIPE AT SPACING 1000MM c/c IN HORIZONTAL/VERTICAL DIRECTION SHALL BE PROVIDED UP TO 150MM ABOVE GROUND LEVEL FOR WEEP HOLES IN RETAINING WALL.
- SBC SHALL BE 8t/m². AND SAME SHALL BE ENSURED AT SITE BY ANY SUITABLE METHOD.
- AS PER MORTH SECTION-2500, WHERE THE REQUIRED SIZE OF BOULDERS ARE NOT AVAILABLE ECONOMICALLY, CEMENT CONCRETE BLOCKS OF EQUIVALENT WEIGHT SHALL BE USED. THE GRADE OF CONCRETE SHALL BE M15 NOMINAL MIX. CEMENT CONCRETE BLOCK SHALL BE PREFERRED WHERE PRACTICABLE.
- CHOOSE ANY SUITABLE METHOD TO ACHIEVE THE REQUIRED SBC AS PER SITE.
- THE EXPOSURE CONDITION IS MODERATE.

LEGEND:-

FRL FINISHED ROAD LEVEL
 IL INVERT LEVEL
 LVL. LEVEL
 EGL. EXISTING GROUND LEVEL


FRL CAMBER & LOCATION IS TO BE MATCHED WITH HIGHWAY ALIGNMENT DRAWING.

REFERENCE DRAWINGS:-

- REINFORCEMENT DETAIL OF BOX CULVERT
 AVC/NH-38/BOX/REINF./46+146/02

SAFETY AUDITOR
 (As per Article 10.1 of EPC Agreement)

DESIGN AID, NEW DELHI

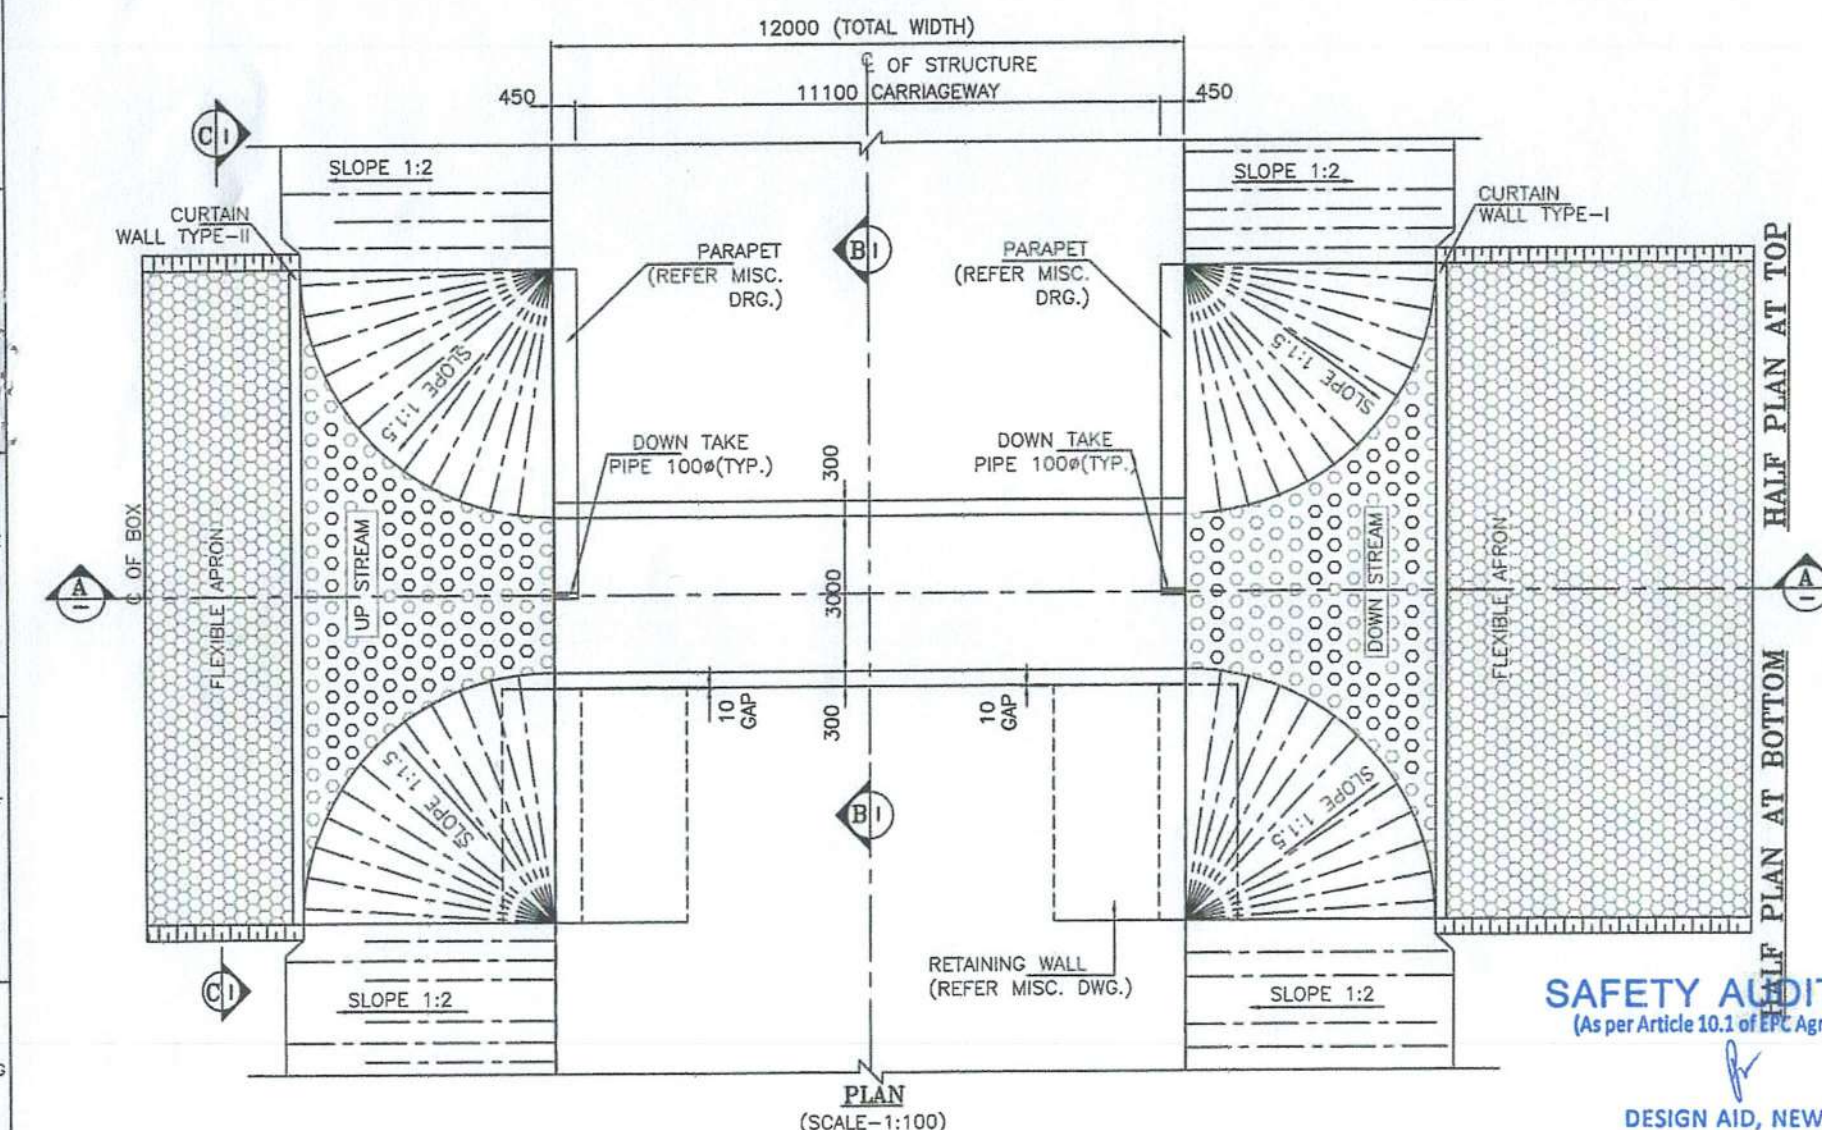

CLIENT:



NATIONAL HIGHWAYS &
 INFRASTRUCTURE DEVELOPMENT
 CORPORATION LTD.

EPC CONTRACTOR (P) Ltd



KAMAC ENGINEERS PVT.LTD
 F0201, CITY CENTER OFFICE
 BLOCK, 2ND FLOOR,
 MATIGARA 734010

AUTHORITY'S ENGINEER

ALMONDZ GLOBAL INFRA CONSULTANT
 LIMITED IN JV WITH AYOLEEZA
 CONSULTANT PRIVATE LIMITED.

C/O JAYANTA SAIKIA, SARBAJANIN
 NAMGHAR, BORBIL NO.2, DIGBOI,
 TINSUKIA, ASSAM-786171

PROOF CONSULTANT

CREATIVE ENGINEERING SERVICES
 OFFICE NO: 620, SIGNATURE GLOBAL
 MALL, SECTOR-3,
 VAISHALI, GHAZIABAD, U.P.-201010

SAFETY CONSULTANT:



DESIGN AID
 PLOT NO.54, 3rd FLOOR(FRONT),
 MASOODPUR DAIRY FARM,VASANT KUNJ,
 NEW DELHI-110070,

DESIGN CONSULTANT:



Winst Infra Solution
 Pvt. Ltd.
 OFFICE: F-8, ISHAAN CORPORATE
 TOWER, PLOT NO-C-23, SECTOR-13,
 VASUNDHRA GHAZIABAD, U.P.-201012


PROJECT:

WIDENING/IMPROVEMENT TO 2-LANE LANE WITH PAVED SHOULDER FROM KM 27+150
 (GOLAI GOAN) TO KM 47+882 (LEDO) ON DIBRUGARH TO LEDO SECTION WITH
 PROPOSED MARGHERITA & LEDO BYPASS (BROWNFIELD AND GREEN FIELD)
 (2-LANE+PS) OF NH-38 IN TINSUKIA DISTRICT IN THE STATE OF ASSAM ON EPC
 MODE (PACKAGE-5)

DRAWING TITLE:-

GENERAL ARRANGEMENT DRAWING FOR
 BOX CULVERT AT CHAINAGE 46+146


Date	Drw.	Dwg.	Chk.	App.	Scale	Drawing Status
JAN.2024	W.P.	V.S.	A.B.		NTS	
Project No.	Drawing No.	Sheet No.	Rev.			
	AVC/NH-38/BC/GAD/46+146/01	01 OF 02	RO			

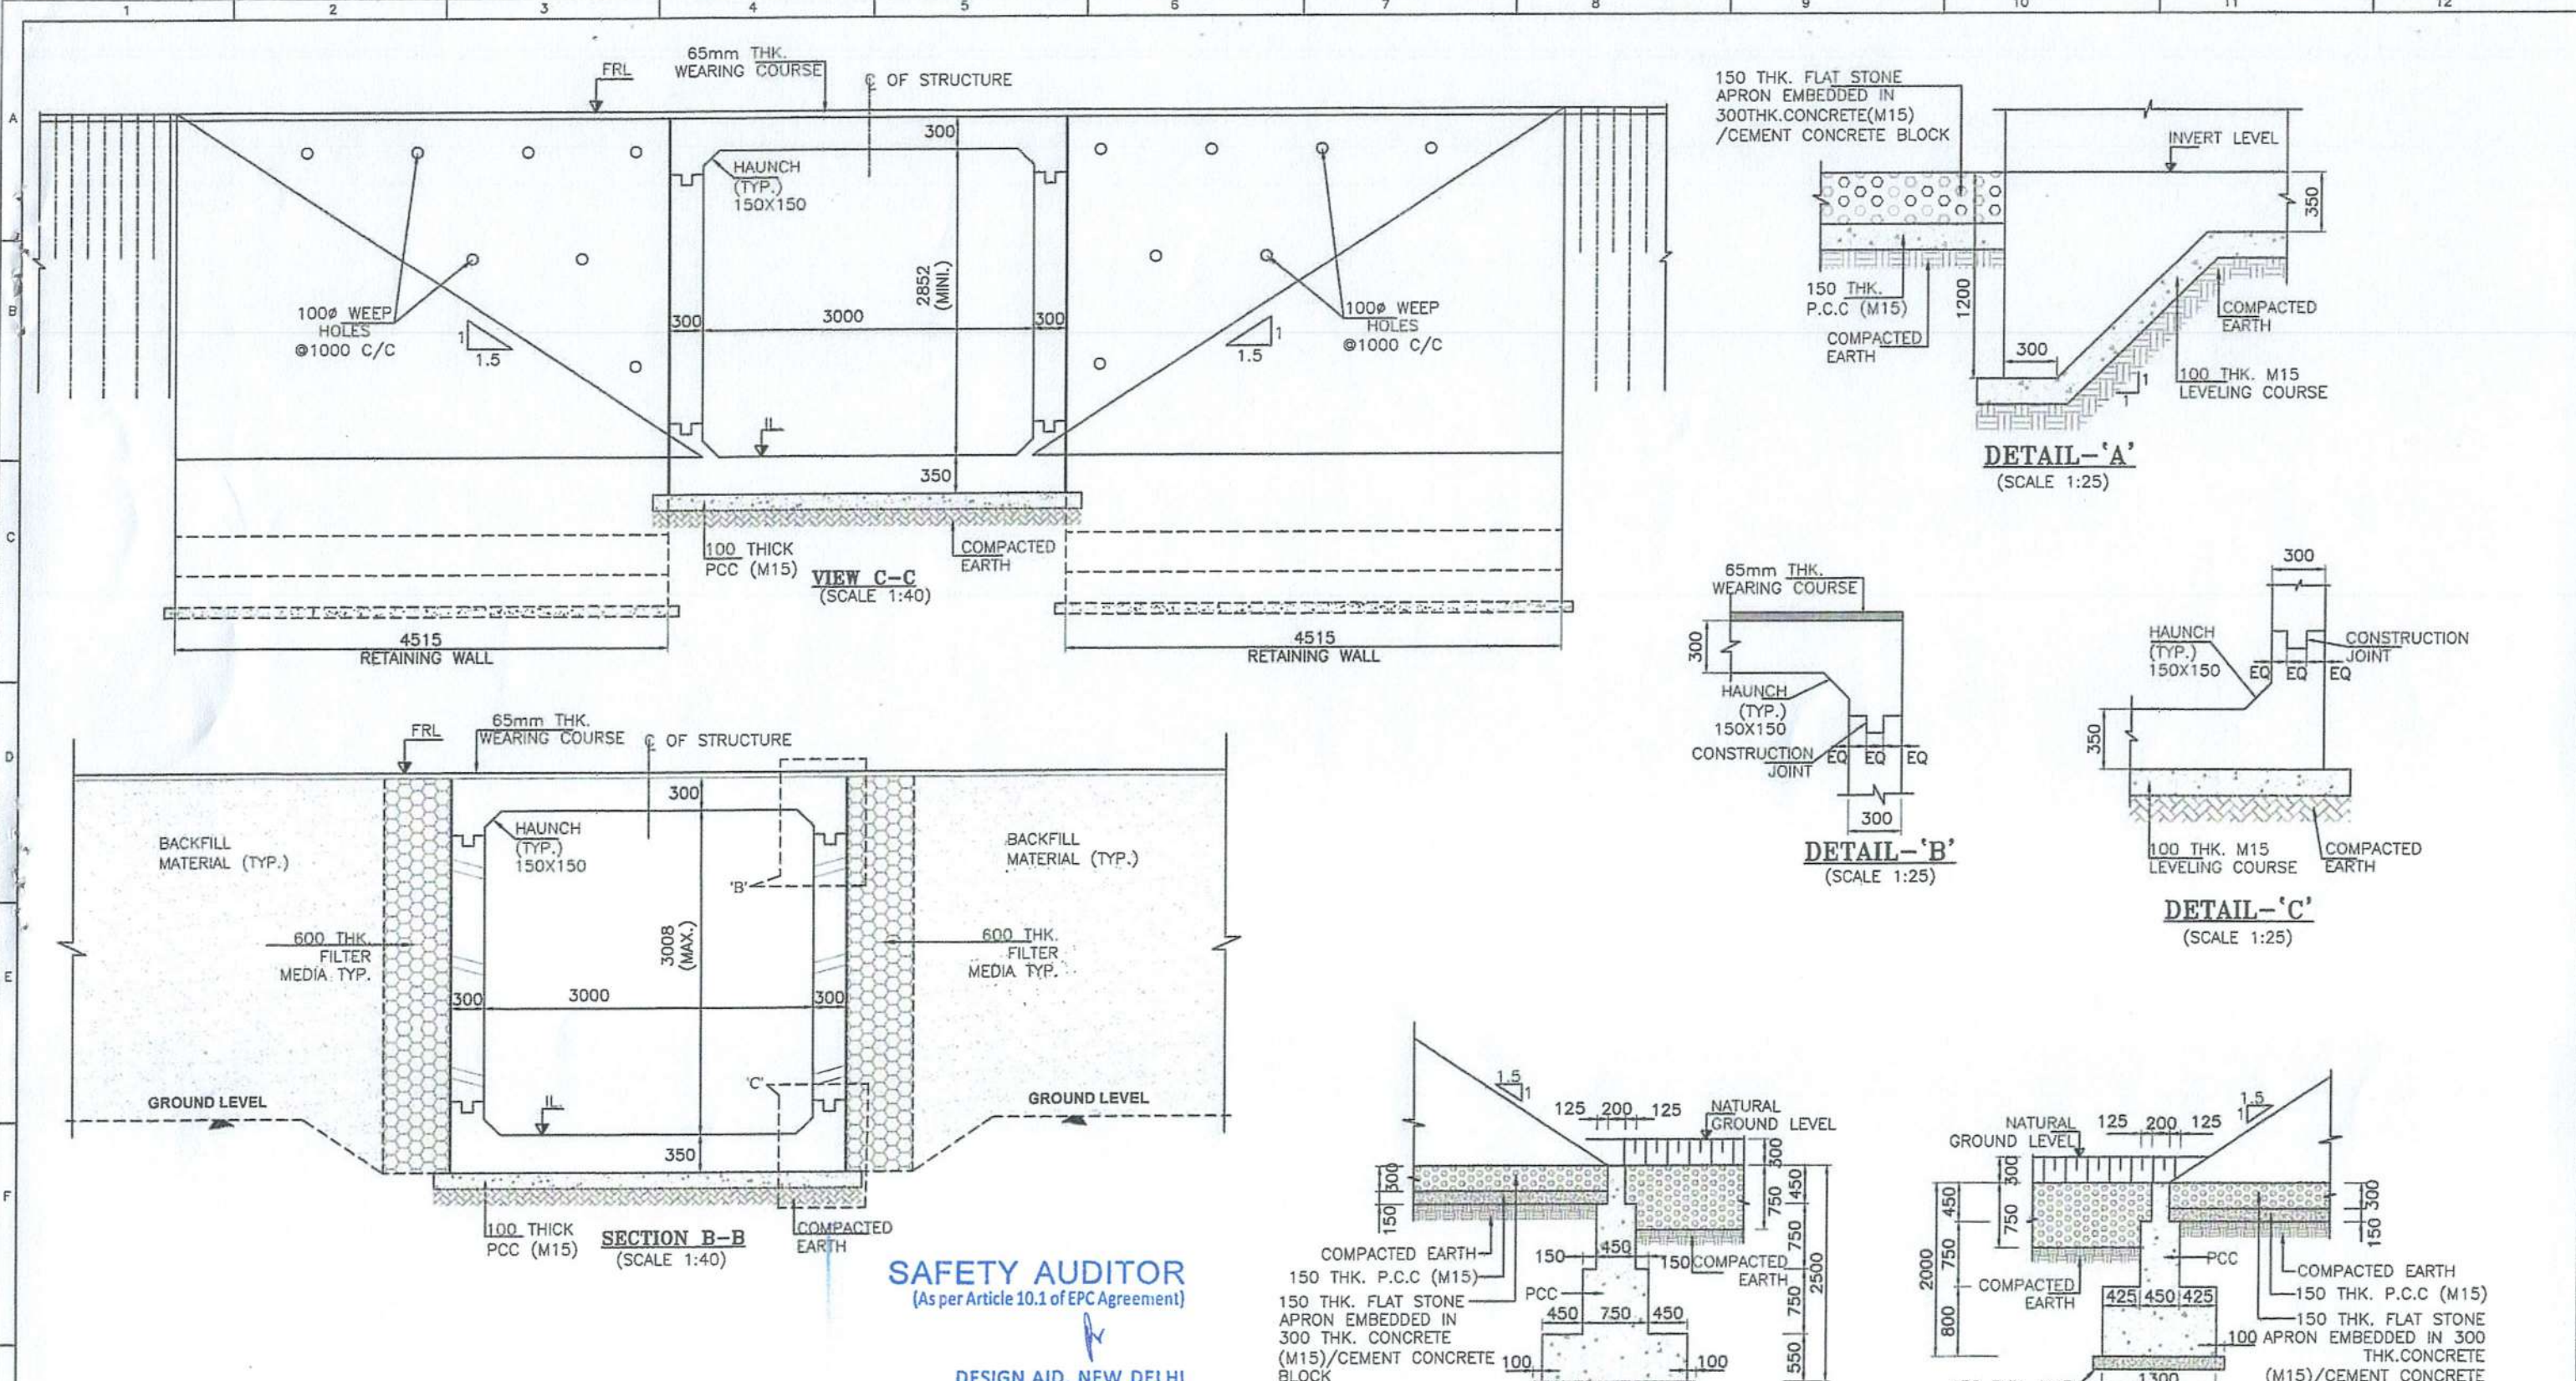


SAFETY AUDITOR
(As per Article 10.1 of EPC Agreement)

DESIGN AID, NEW DELHI

CLIENT:  NATIONAL HIGHWAYS & INFRASTRUCTURE DEVELOPMENT CORPORATION LTD.	EPC CONTRACTOR Kamac Engineers (P) Ltd. KAMAC ENGINEERS (P) LTD. F0201, CITY CENTER OFFICE BLOCK, 2ND FLOOR, MATIGARA 734010	AUTHORITY'S ENGINEER ALMONDZ GLOBAL INFRA CONSULTANT LIMITED IN JV WITH AVOLEEZA CONSULTANT PRIVATE LIMITED. C/O JAYANTA SAIKIA, SARBAJANIN NAMGHAR, BORBIL NO.2, DIGBOI, TINSUKIA, ASSAM-786171	PROOF CONSULTANT: CREATIVE ENGINEERING SERVICES OFFICE NO: 620, SIGNATURE GLOBAL MALL, SECTOR-3, VAISHALI, GHAZIABAD, U.P-201010	SAFETY CONSULTANT: DESIGN AID PLOT NO.54, 3rd FLOOR(FRONT), MASOODPUR DAIRY FARM,VASANT KUNJ, NEW DELHI-110070,	DESIGN CONSULTANT: Winst Infra Solution Pvt. Ltd. OFFICE: F-6, ISHAAN CORPORATE TOWER, PLOT NO-C-23,SECTOR-13, VASUNDHRA, GHAZIABAD, U.P-201012	PROJECT: WIDENING/IMPROVEMENT TO 2-LANE LANE WITH PAVED SHOULDER FROM KM 27+150 (GOLAI GOAN) TO KM 47+682 (LEDO) ON DIBRUGARH TO LEDO SECTION WITH PROPOSED MARGHERITA & LEDO BYPASS (BROWNFIELD AND GREEN FIELD) (2-LANE+PS) OF NH-38 IN TINSUKIA DISTRICT IN THE STATE OF ASSAM ON EPC MODE (PACKAGE-5) DRAWING TITLE: GENERAL ARRANGEMENT DRAWING FOR BOX CULVERT AT CHAINAGE 46+146 <table border="1"> <tr> <th>Date</th><th>Drw. W.P.</th><th>Dsg. V.S.</th><th>Chk. A.B.</th><th>App. NTS</th><th>Scale.</th><th>Drawing Status.</th></tr> <tr> <td>JAN.2024</td><td></td><td></td><td></td><td></td><td></td><td></td></tr> <tr> <td>Project No.</td><td>Drawing No.</td><td></td><td></td><td></td><td></td><td></td></tr> <tr> <td></td><td>AVC/NH-38/BC/GAD/46+146/01</td><td></td><td></td><td></td><td></td><td></td></tr> <tr> <td>Sheet No.</td><td>02 OF 02</td><td></td><td></td><td></td><td></td><td></td></tr> <tr> <td>Rev.</td><td>RO</td><td></td><td></td><td></td><td></td><td></td></tr> </table>	Date	Drw. W.P.	Dsg. V.S.	Chk. A.B.	App. NTS	Scale.	Drawing Status.	JAN.2024							Project No.	Drawing No.							AVC/NH-38/BC/GAD/46+146/01						Sheet No.	02 OF 02						Rev.	RO					
Date	Drw. W.P.	Dsg. V.S.	Chk. A.B.	App. NTS	Scale.	Drawing Status.	
JAN.2024	
Project No.	Drawing No.	
	AVC/NH-38/BC/GAD/46+146/01	
Sheet No.	02 OF 02	
Rev.	RO	

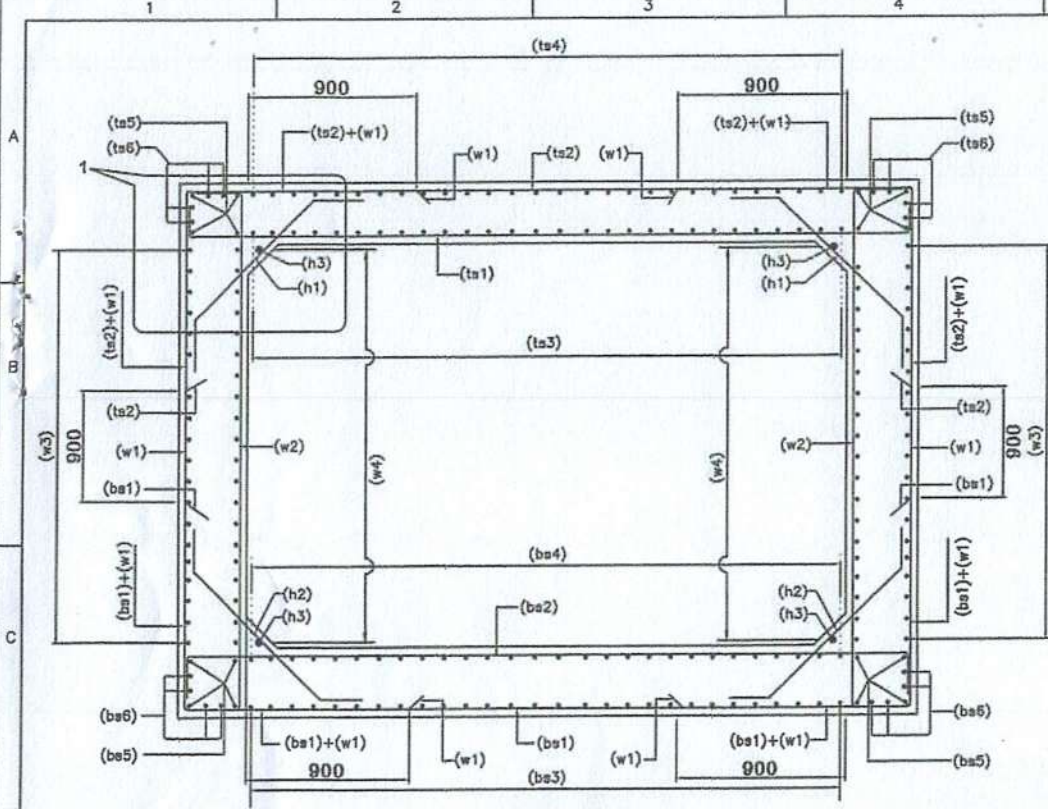


SECTION A-A
(N.T.S.)

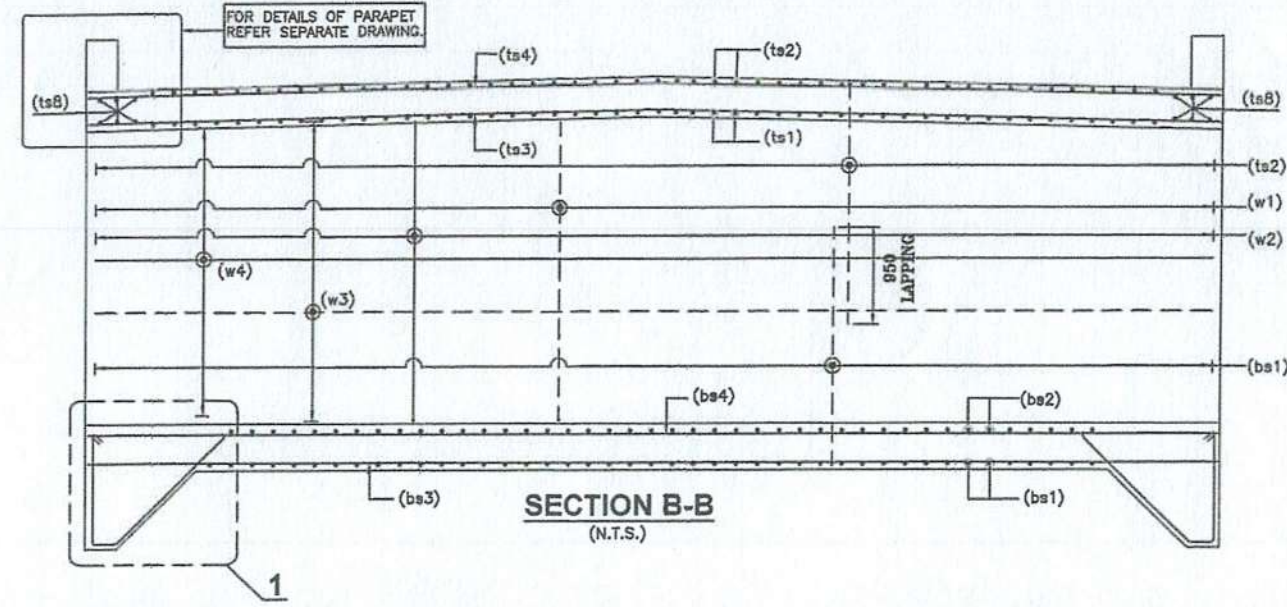


SECTION B-B
(N.T.S.)

LEGEND:-


TOP FACE BAR	_____
BOTTOM FACE BAR	_____

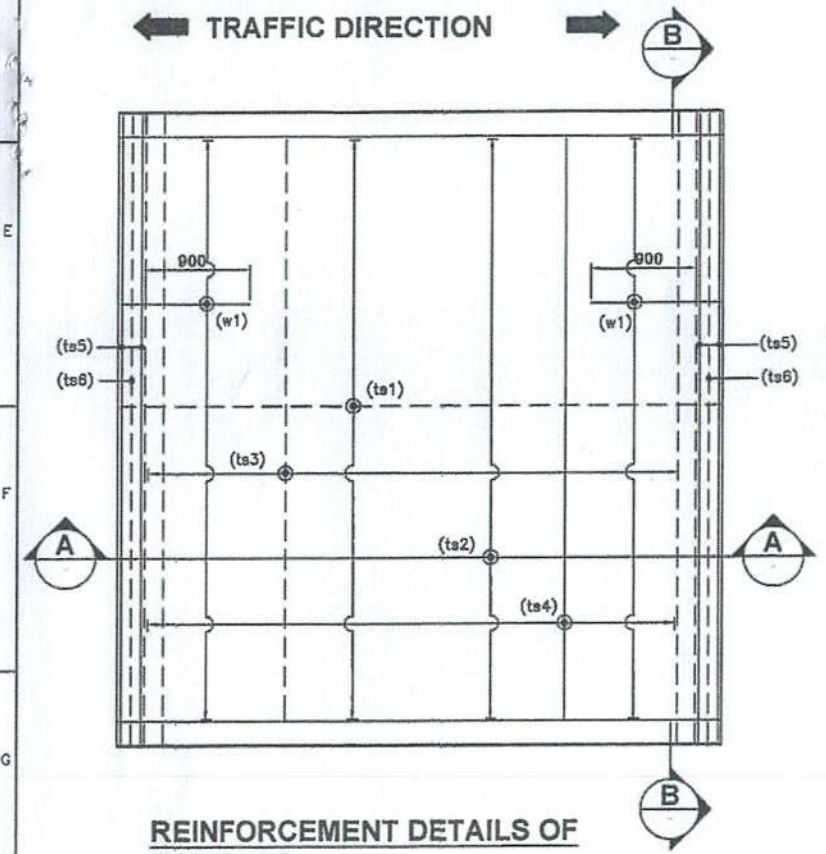


REINFORCEMENT DETAILS OF
TOP SLAB
(HAUNCH BAR NOT SHOWN IN PLAN FOR CLARITY)
(N.T.S.)

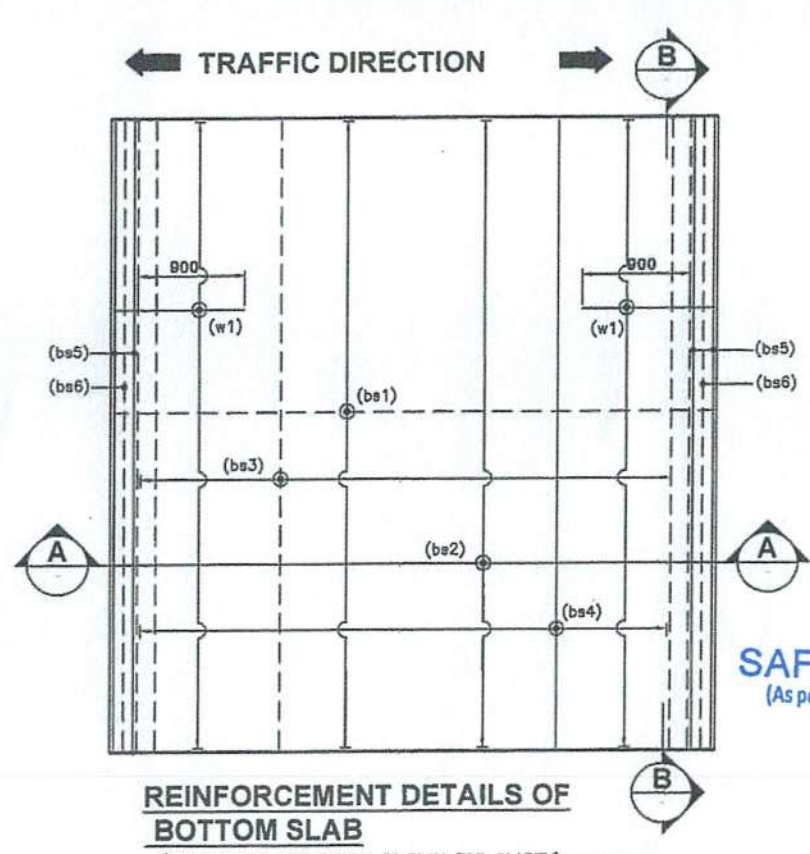

REINFORCEMENT DETAILS OF
BOTTOM SLAB
(HAUNCH BAR NOT SHOWN IN PLAN FOR CLARITY)
(N.T.S.)

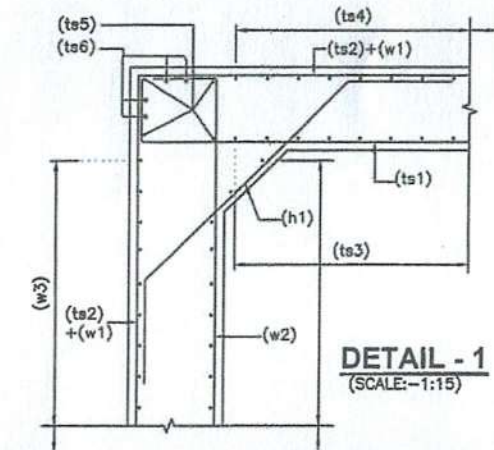

DETAIL - 1
(SCALE:-1:15)

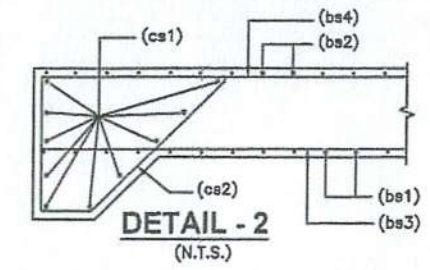

DETAIL - 2
(N.T.S.)

SAFETY AUDIT
(As per Article 10.1 of EPC Agreement)

DESIGN AID, NEW DELHI

- ANCHORAGE LENGTH OF BOX SHALL BE TAKEN AS 40# AS PER IRC:112.
- FOR UNFAVORABLE BOND CONDITIONS THE FACTOR 40 SHOULD BE MULTIPLIED BY FACTOR OF 1.43.
- CENTER LINE OF OVERLAPPING BAR bs1 & ts2 IN WALL & MID HEIGHT OF WALLS ARE AT SAME POINT.
- BAR BENDING SCHEDULE SHOULD BE STRICTLY FOLLOW DURING THE TIME OF EXECUTION IF IN CASE ANY CHANGES AT SITE KINDLY DISCUSS IT WITH ENGINEER IN CHARGE.

REFERENCE DRAWING:-


- GENERAL ARRANGEMENT DRAWING.
AVC/NH-38/BOX/GAD/46+146/01

BOX REINF. SCHEDULE



SL.NO.	BAR MARK	BAR SHAPE	DIAMETER	SPACING
1	ts1		12+10	180
2	ts2		12	180
3	ts3		10	200
4	ts4		10	200
5	ts5		12	2x4 Nos.
6	ts6		12	2x4 Nos.
7	w1		12	180
8	w2		12	180
9	w3		10	200
10	w4		8	200
11	bs1		12	180
12	bs2		12+12	180
13	bs3		10	200
14	bs4		10	200
15	bs5		12	2x4 Nos.
16	bs6		12	2x4 Nos.
17	h1		10	180
18	h2		10	180
19	h3		10	1x4 Nos.
20	cs1		12	10 Nos.
21	cs2		10	200

NOTES:-

- ALL DIMENSIONS ARE IN MILLIMETERS AND LEVELS ARE IN METERS UNLESS OTHERWISE MENTIONED.
- DRAWING SHOULD NOT BE SCALED ONLY WRITTEN DIMENSIONS ARE TO BE FOLLOWED.
- ALL REINFORCING BARS SHALL BE THERMO MECHANICALLY TREATED (TMT) BARS (GRADE DESIGNATION Fe-500) CONFIRMING TO IS:1788 STANDARDS.
- MINIMUM CLEAR COVER TO OUTERMOST REINFORCEMENT SHALL BE AS FOLLOWS:-
 - a) TOP SLAB - 45mm
 - b) BOTTOM SLAB - 75mm
 - c) SIDE WALL (EARTH SIDE) - 75mm
 - d) SIDE WALL (INNER SIDE) - 45mm
- OVERLAPPING FOR SPLICING OF REINFORCEMENT SHALL BE AS PER CLAUSE NO.15.2.5. LAP LENGTH SHALL NOT BE LESS THAN 56#. ARRANGEMENT OF TRANSVERSE REINFORCEMENT IN LAP ZONE:-

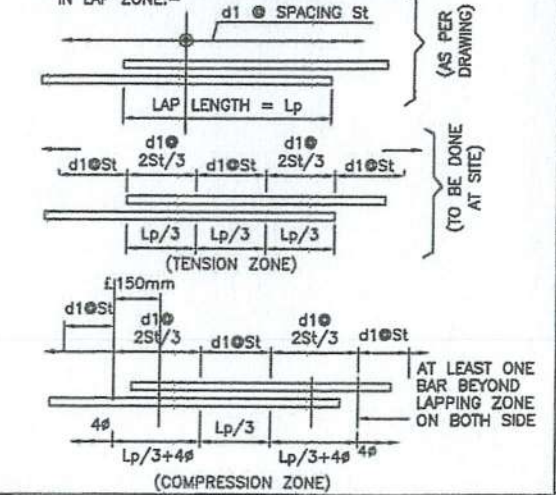

CLIENT: NATIONAL HIGHWAYS & INFRASTRUCTURE DEVELOPMENT CORPORATION LTD.	EPC CONTRACTOR Kamach Engineering (P) Ltd F0201, CITY CENTER OFFICE BLOCK, 2ND FLOOR, MATIGARA 734010	AUTHORITY'S ENGINEER ALMONDZ GLOBAL INFRA CONSULTANT LIMITED IN JV WITH AYOLEEZA CONSULTANT PRIVATE LIMITED. C/O JAYANTA SAIKIA, SARBAJANIN NAMGHAR, BORBIL NO.2, DIGBOI, TINSUKIA, ASSAM-786171	PROOF CONSULTANT: CREATIVE ENGINEERING SERVICES OFFICE NO: 620, SIGNATURE GLOBAL MALL, SECTOR-3, VAISHALI, GHAZIABAD, U.P-201010	SAFETY CONSULTANT: DESIGN AID PLOT NO.54, 3rd FLOOR(FRONT), MASOODPUR DAIRY FARM,VASANT KUNJ, NEW DELHI-110070,	DESIGN CONSULTANT: Winst Infra Solution Pvt. Ltd. OFFICE: F-8, ISHAAN CORPORATE TOWER, PLOT NO-C-23, SECTOR-13, VASUNDHRA, GHAZIABAD, U.P-201012	PROJECT: WIDENING/IMPROVEMENT TO 2-LANE LANE WITH PAVED SHOULDER FROM KM 27+150 (GOLAI GOAN) TO KM 47+882 (LEDO) ON DIBRUGARH TO LEDO SECTION WITH PROPOSED MARGHERITA & LEDO BYPASS (BROWNFIELD AND GREEN FIELD) (2-LANE+PS) OF NH-38 IN TINSUKIA DISTRICT IN THE STATE OF ASSAM ON EPC MODE. (PACKAGE-5)
DRAWING TITLE:- REINFORCEMENT DETAIL OF BOX CULVERT AT CH. 46+146						
Date JAN.2024	Drw. W.P.	Dsg. V.S	Chk. A.B	App. [Signature]	Scale. NTS	Drawing Status.
Project No.	Drawing No.	AVC/NH-38/BOX/REIN/46+146/01		Sheet No.	04 OF 01	Rev. R0

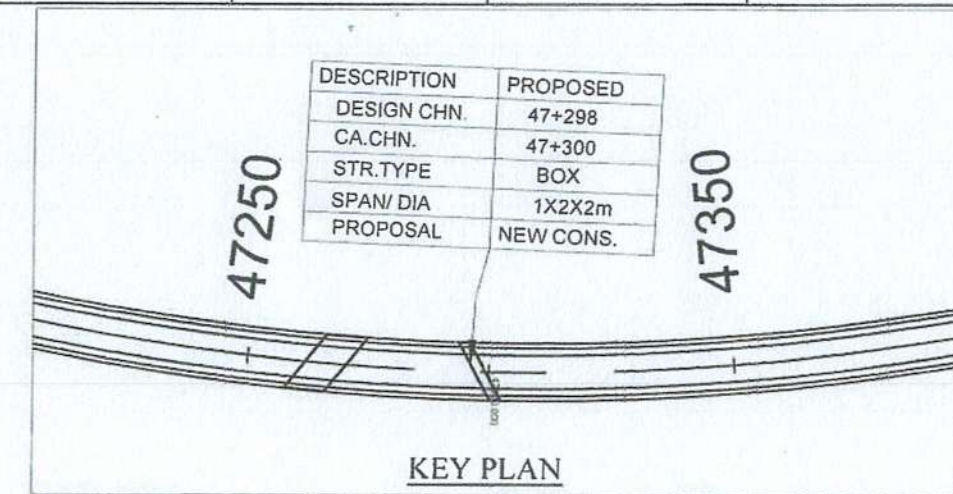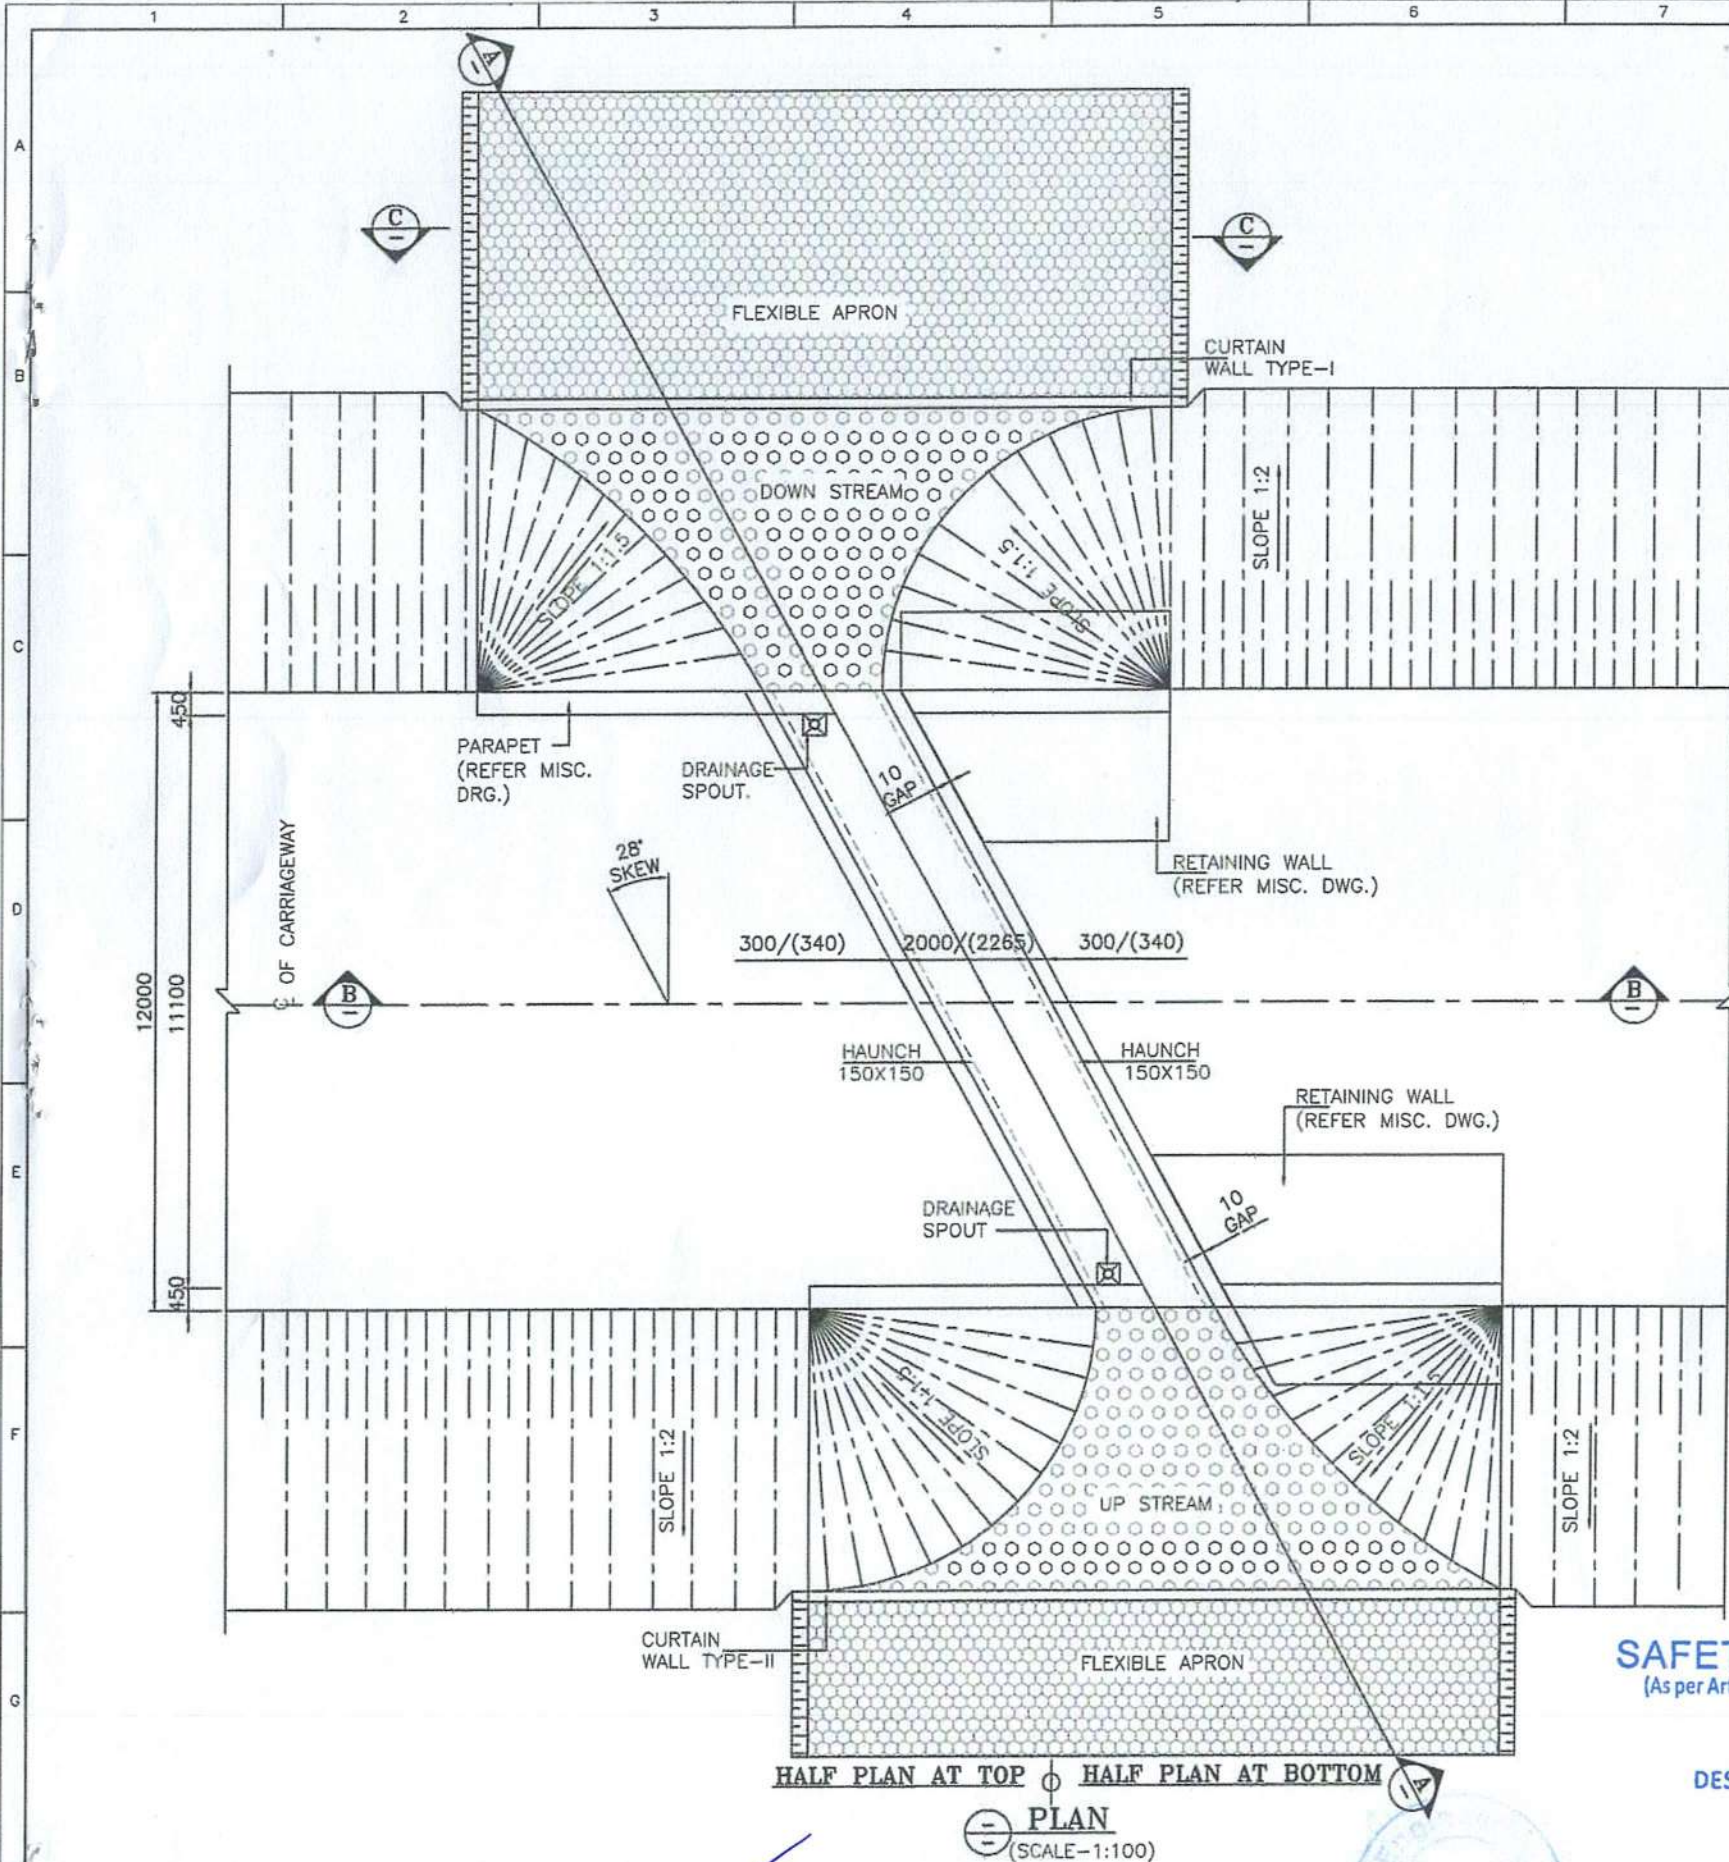

LEVELS

DESIGN CH.	FRL	GROUND LEVEL	INVERT LEVEL		VERTICAL CLEARANCE (MAX.)	EARTH FILL (MAX.)	EARTH FILL (MIN.)
			LHS	RHS			
47+298	155.130	151.475	150.294	150.306	2.312m	2.540m	1.908m

LEGEND:-

FRL FINISHED ROAD LEVEL
IL INVERT LEVEL
LVL. LEVEL
EGL. EXISTING GROUND LEVEL

FRL CAMBER & LOCATION IS TO BE MATCHED WITH HIGHWAY ALIGNMENT DRAWING.

NOTES:-

- ALL DIMENSIONS ARE IN MILLIMETER, LEVELS ARE IN METER AND CHAINAGE ARE IN KILOMETERS UNLESS OTHERWISE MENTIONED. ONLY WRITTEN DIMENSIONS SHALL BE FOLLOWED.
- THIS DRAWING SHALL BE READ IN CONJUNCTION WITH THE RELEVANT PLAN AND PROFILE DRAWING OF ROAD.
- GRADE OF CONCRETE:-
a. M30-FOR RCC BOX CELL STRUCTURE.
b. M15-FOR PCC AND LEVELING COURSE.
c. M30-PARAPET
- GRADE OF STEEL - Fe500.
- THE FOLLOWING LOADS HAVE BEEN CONSIDERED IN THE DESIGN:-
a. ONE LANE, TWO LANE AND THREE LANE OF CLASS A
b. ONE LANE OF CLASS A IN ADDITION OF ONE LANE OF CLASS 70R WHEEL OR ONE LANE OF 70R TRACKED WHICHEVER IS GOVERNS.
- BACKFILL MATERIAL BEHIND END WALL SHALL BE SELECTED GRANULAR SOIL HAVING PROPERTIES
MAX DRY DENSITY = 1850-2280kg/m³
OPTIMUM MOISTURE CONTENT = 7-15
AS PER IRC78-2014 AND MORTH SPECIFICATION.
- THE FRL SHOWN IN THE DRAWING SHALL BE VERIFIED WITH CORRESPONDING PLAN AND PROFILE DRAWING BEFORE EXECUTION, IF THERE IS ANY VARIATION SHALL BE BROUGHT TO THE NOTICE OF ENGINEER.
- THE DIMENSION AND LEVEL ARE SUBJECTED TO CHANGE AS PER SITE CONDITION AND DETAILED DESIGN.
- BACKFILL TO BE DONE AND COMPACTED FROM BOTH SIDE SIMULTANEOUSLY.
- 600MM THICK. FILTER MATERIAL BEHIND RETAINING WALL SHALL BE LAID AS PER APPENDIX 6 OF IRC 78-2014.
- 50MM THICK CEMENT CONCRETE WEARING COAT SHALL BE PROVIDED.
- 100MM DIA P.V.C. PIPE AT SPACING 1000MM/c IN HORIZONTAL/VERTICAL DIRECTION SHALL BE PROVIDED UP TO 150MM ABOVE GROUND LEVEL FOR WEEP HOLES IN RETAINING WALL.
- SBC SHALL BE 13t/m². AND SAME SHALL BE ENSURED AT SITE BY ANY SUITABLE METHOD.
- AS PER MORTH SECTION-2500, WHERE THE REQUIRED SIZE OF BOULDERS ARE NOT AVAILABLE ECONOMICALLY. CEMENT CONCRETE BLOCKS OF EQUIVALENT WEIGHT SHALL BE USED. THE GRADE OF CONCRETE SHALL BE M15 NOMINAL MIX. CEMENT CONCRETE BLOCK SHALL BE PREFERRED WHERE PRACTICABLE.
- CHOOSE ANY SUITABLE METHOD TO ACHIEVE THE REQUIRED SBC AS PER SITE.
- THE EXPOSURE CONDITION IS MODERATE.

SAFETY AUDITOR
(As per Article 10.1 of EPC Agreement)

REFERENCE DRAWINGS:-

- REINFORCEMENT DETAIL OF BOX CULVERT
WISPL/NH-38/BOX/REINF./47+298/02

CLIENT:

NHIDCL
NATIONAL HIGHWAYS &
INFRASTRUCTURE DEVELOPMENT
CORPORATION LTD.

EPC CONTRACTOR

KAMAC
KAMAC ENGINEERS PVT.LTD
BLOCK, 2ND FLOOR,
MATIGARA 734010

AUTHORITY'S ENGINEER

ALMONDZ GLOBAL INFRA CONSULTANT
LIMITED IN JV WITH AYOLEEZA
CONSULTANT PRIVATE LIMITED.
C/O JAYANTA SAIKIA, SARBAJANIN
NAMGHAR, BORBIL NO.2, DIGBOI,
TINSUKIA, ASSAM-786171

PROOF CONSULTANT:

CREATIVE ENGINEERING SERVICES
OFFICE NO: 620, SIGNATURE GLOBAL
MAIL, SECTOR-3,
VAISHALI, GHAZIABAD, U.P-201010

SAFETY CONSULTANT:

DESIGN AID
PLOT NO.54, 3rd FLOOR(FRONT),
MASOODPUR DAIRY FARM, VASANT KUNJ,
NEW DELHI-110070,

DESIGN CONSULTANT:

A.V. CONSTRUCTION
1st Floor, WZ-1240
Palam Extension, Gurgaon
Ashram Wall Gali, New
Delhi-110045
Winst Infra Solution
Pvt. Ltd.
OFFICE: F-6, ISHAAN CORPORATE
TOWER, PLOT NO-C-23, SECTOR-13,
VASUNDHRA, GHAZIABAD, U.P-201012


PROJECT:

WIDENING/IMPROVEMENT TO 2-LANE LANE WITH PAVED SHOULDER FROM KM 27+150
(GOLAI GOAN) TO KM 47+682 (LEDO) ON DIBRUGARH TO LEDO SECTION WITH
PROPOSED MARGHERITA & LEDO BYPASS (BROWNFIELD AND GREEN FIELD)
(2-LANE+PS) OF NH-38 IN TINSUKIA DISTRICT IN THE STATE OF ASSAM ON EPC
MODE (PACKAGE-S)


DRAWING TITLE:-

GENERAL ARRANGEMENT DRAWING FOR
BOX CULVERT AT CHAINAGE 47+298

Date	Draw.	Dsg.	Chk.	App.	Scale	Drawing Status.
JAN.2024	W.P.	V.S	A.B		NTS	
Project No.	Drawing No.	Sheet No.	Rev.			
	AVC/NH-38/BC/GAD/47+298/01	01 OF 03-	RO			

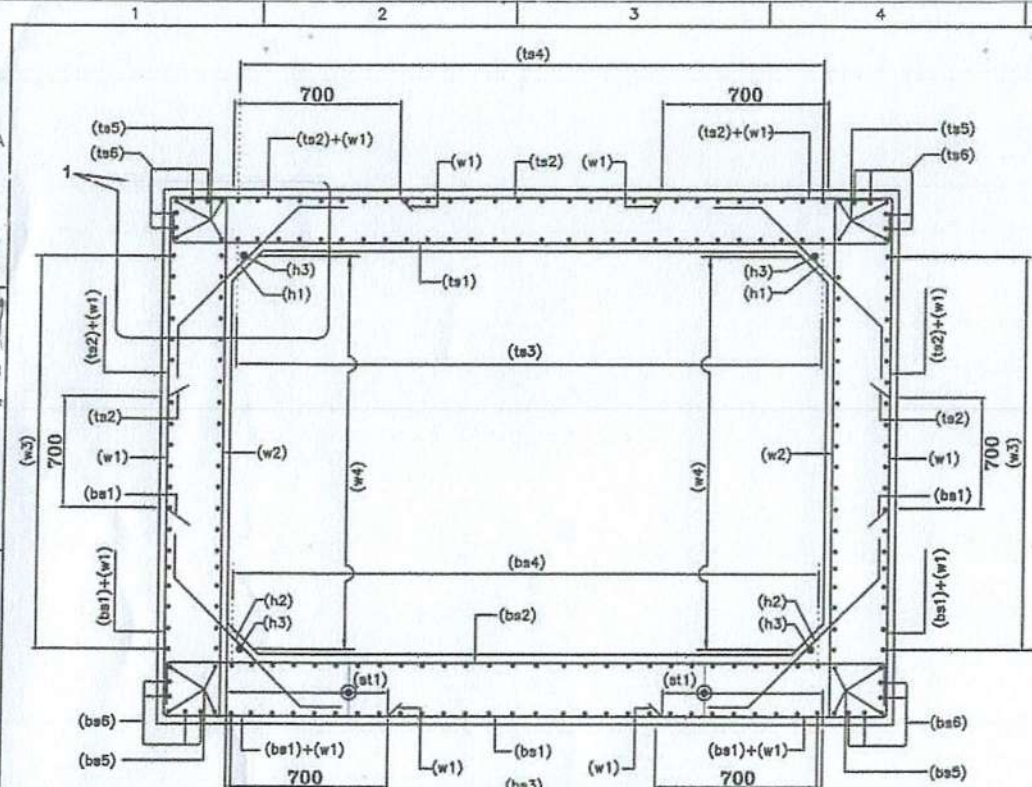


SECTION A-A
(N.T.S.)

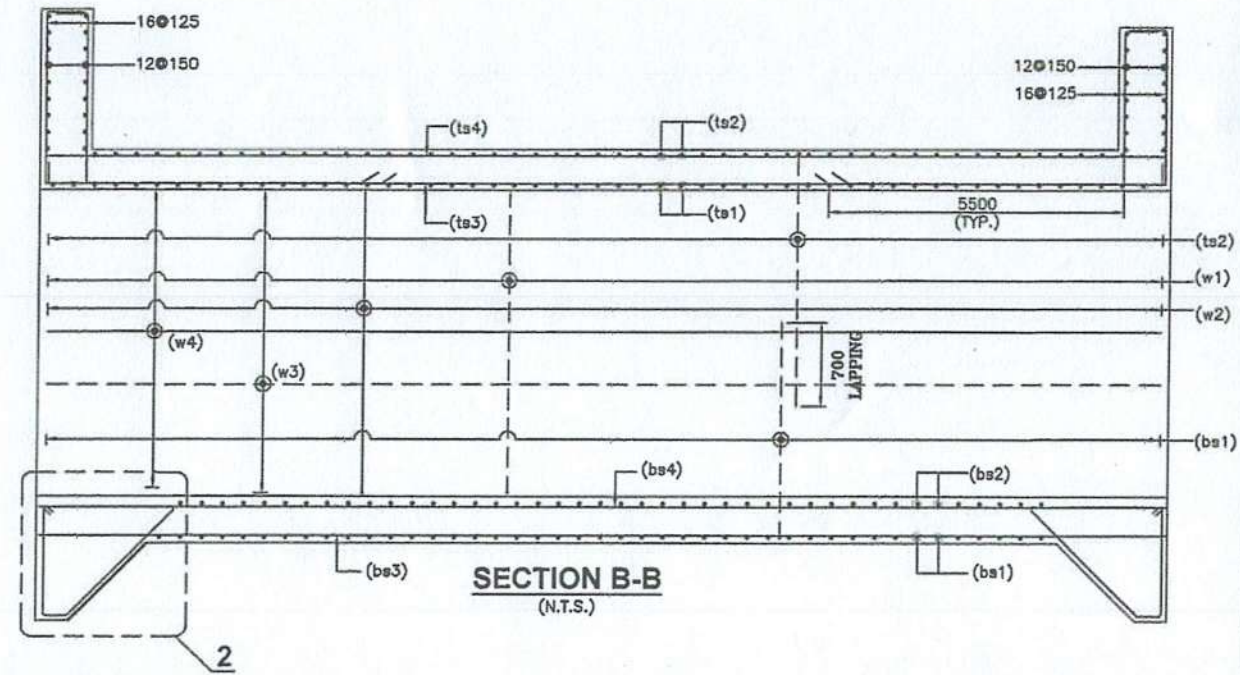


SECTION B-B
(N.T.S.)


LEGEND:-	
TOP FACE BAR	———
BOTTOM FACE BAR	-----

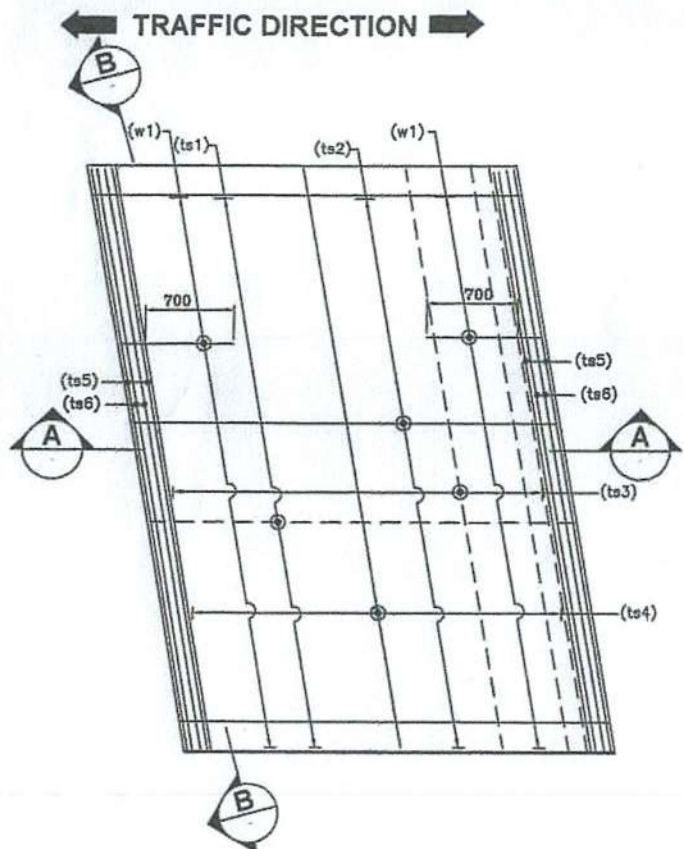


REINFORCEMENT DETAILS OF TOP SLAB
(HAUNCH BAR NOT SHOWN IN PLAN FOR CLARITY)
(N.T.S.)

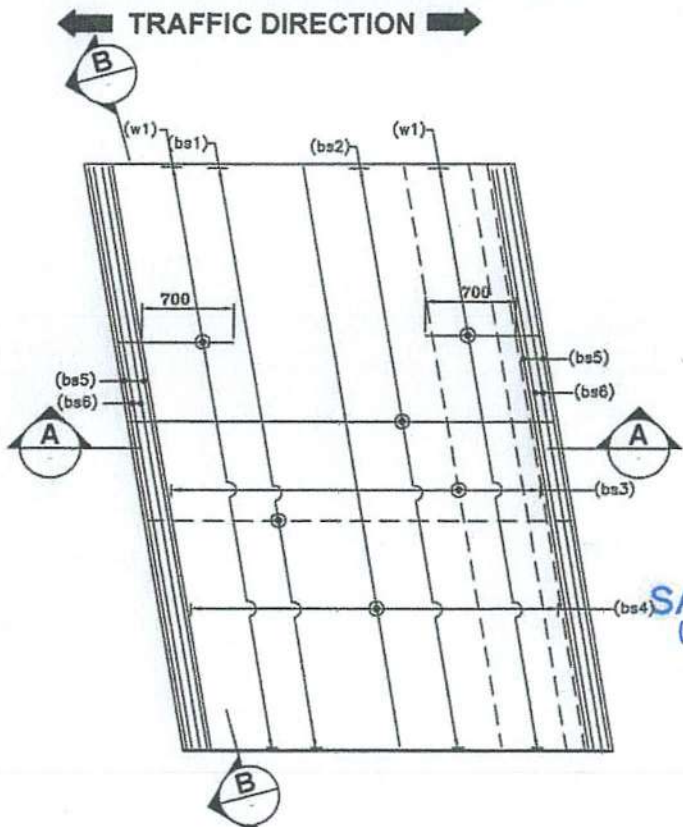

REINFORCEMENT DETAILS OF BOTTOM SLAB
(HAUNCH BAR NOT SHOWN IN PLAN FOR CLARITY)
(N.T.S.)

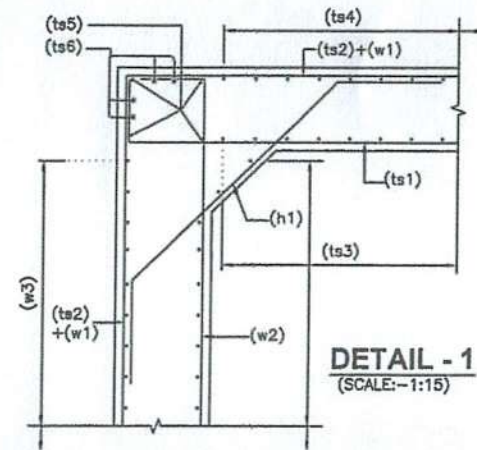

DETAIL - 1
(SCALE:-1:15)

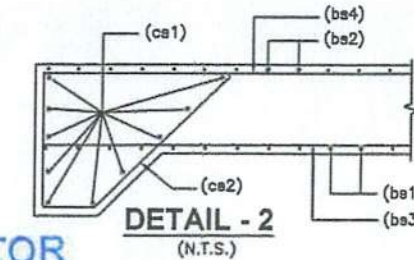


DETAIL - 2
(N.T.S.)



BOX REINF. SCHEDULE

SL.NO.	BAR MARK	BAR SHAPE	DIAMETER	SPACING
1	ts1		12	170
2	ts2		10	170
3	ts3		8	200
4	ts4		10	200
5	ts5		12	2x4 Nos.
6	ts6		12	2x4 Nos.
7	w1		10	170
8	w2		10	170
9	w3		10	200
10	w4		8	200
11	bs1		10	170
12	bs2		12+8	170
13	bs3		10	200
14	bs4		8	200
15	bs5		12	2x4 Nos.
16	bs6		12	2x4 Nos.
17	h1		10	170
18	h2		10	170
19	h3		10	1x4 Nos.
20	cs1		12	10 Nos.
21	cs2		10	200
22	st1		8	200 c/c (L-L) 170 c/c (T-T) DIRECTION

NOTES:-

- ALL DIMENSIONS ARE IN MILLIMETERS AND LEVELS ARE IN METERS UNLESS OTHERWISE MENTIONED.
- DRAWING SHOULD NOT BE SCALED ONLY WRITTEN DIMENSIONS ARE TO BE FOLLOWED.
- ALL REINFORCING BARS SHALL BE THERMO MECHANICALLY TREATED (TMT) BARS (GRADE DESIGNATION Fe-500) CONFIRMING TO IS:1786 STANDARDS.
- MINIMUM CLEAR COVER TO OUTERMOST REINFORCEMENT SHALL BE AS FOLLOWS:-
 - a) TOP SLAB - 45mm
 - b) BOTTOM SLAB - 75mm
 - c) SIDE WALL (EARTH SIDE) - 75mm
 - d) SIDE WALL (INNER SIDE) - 45mm
- OVERLAPPING FOR SPLICING OF REINFORCEMENT SHALL BE AS PER CLAUSE NO.15.2.5. LAP LENGTH SHALL NOT BE LESS THAN 50#. ARRANGEMENT OF TRANSVERSE REINFORCEMENT IN LAP ZONE:-

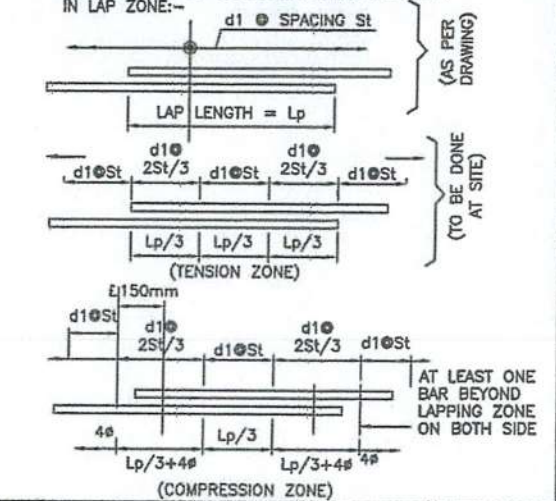

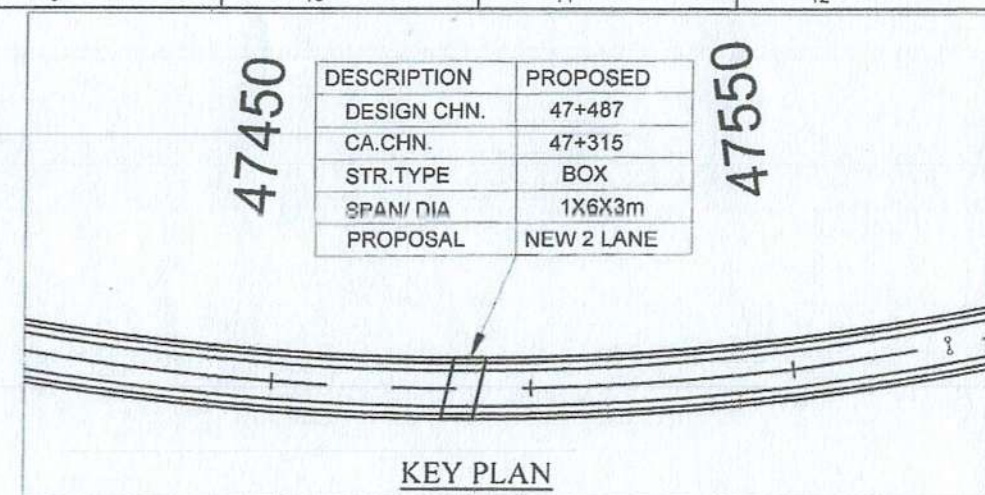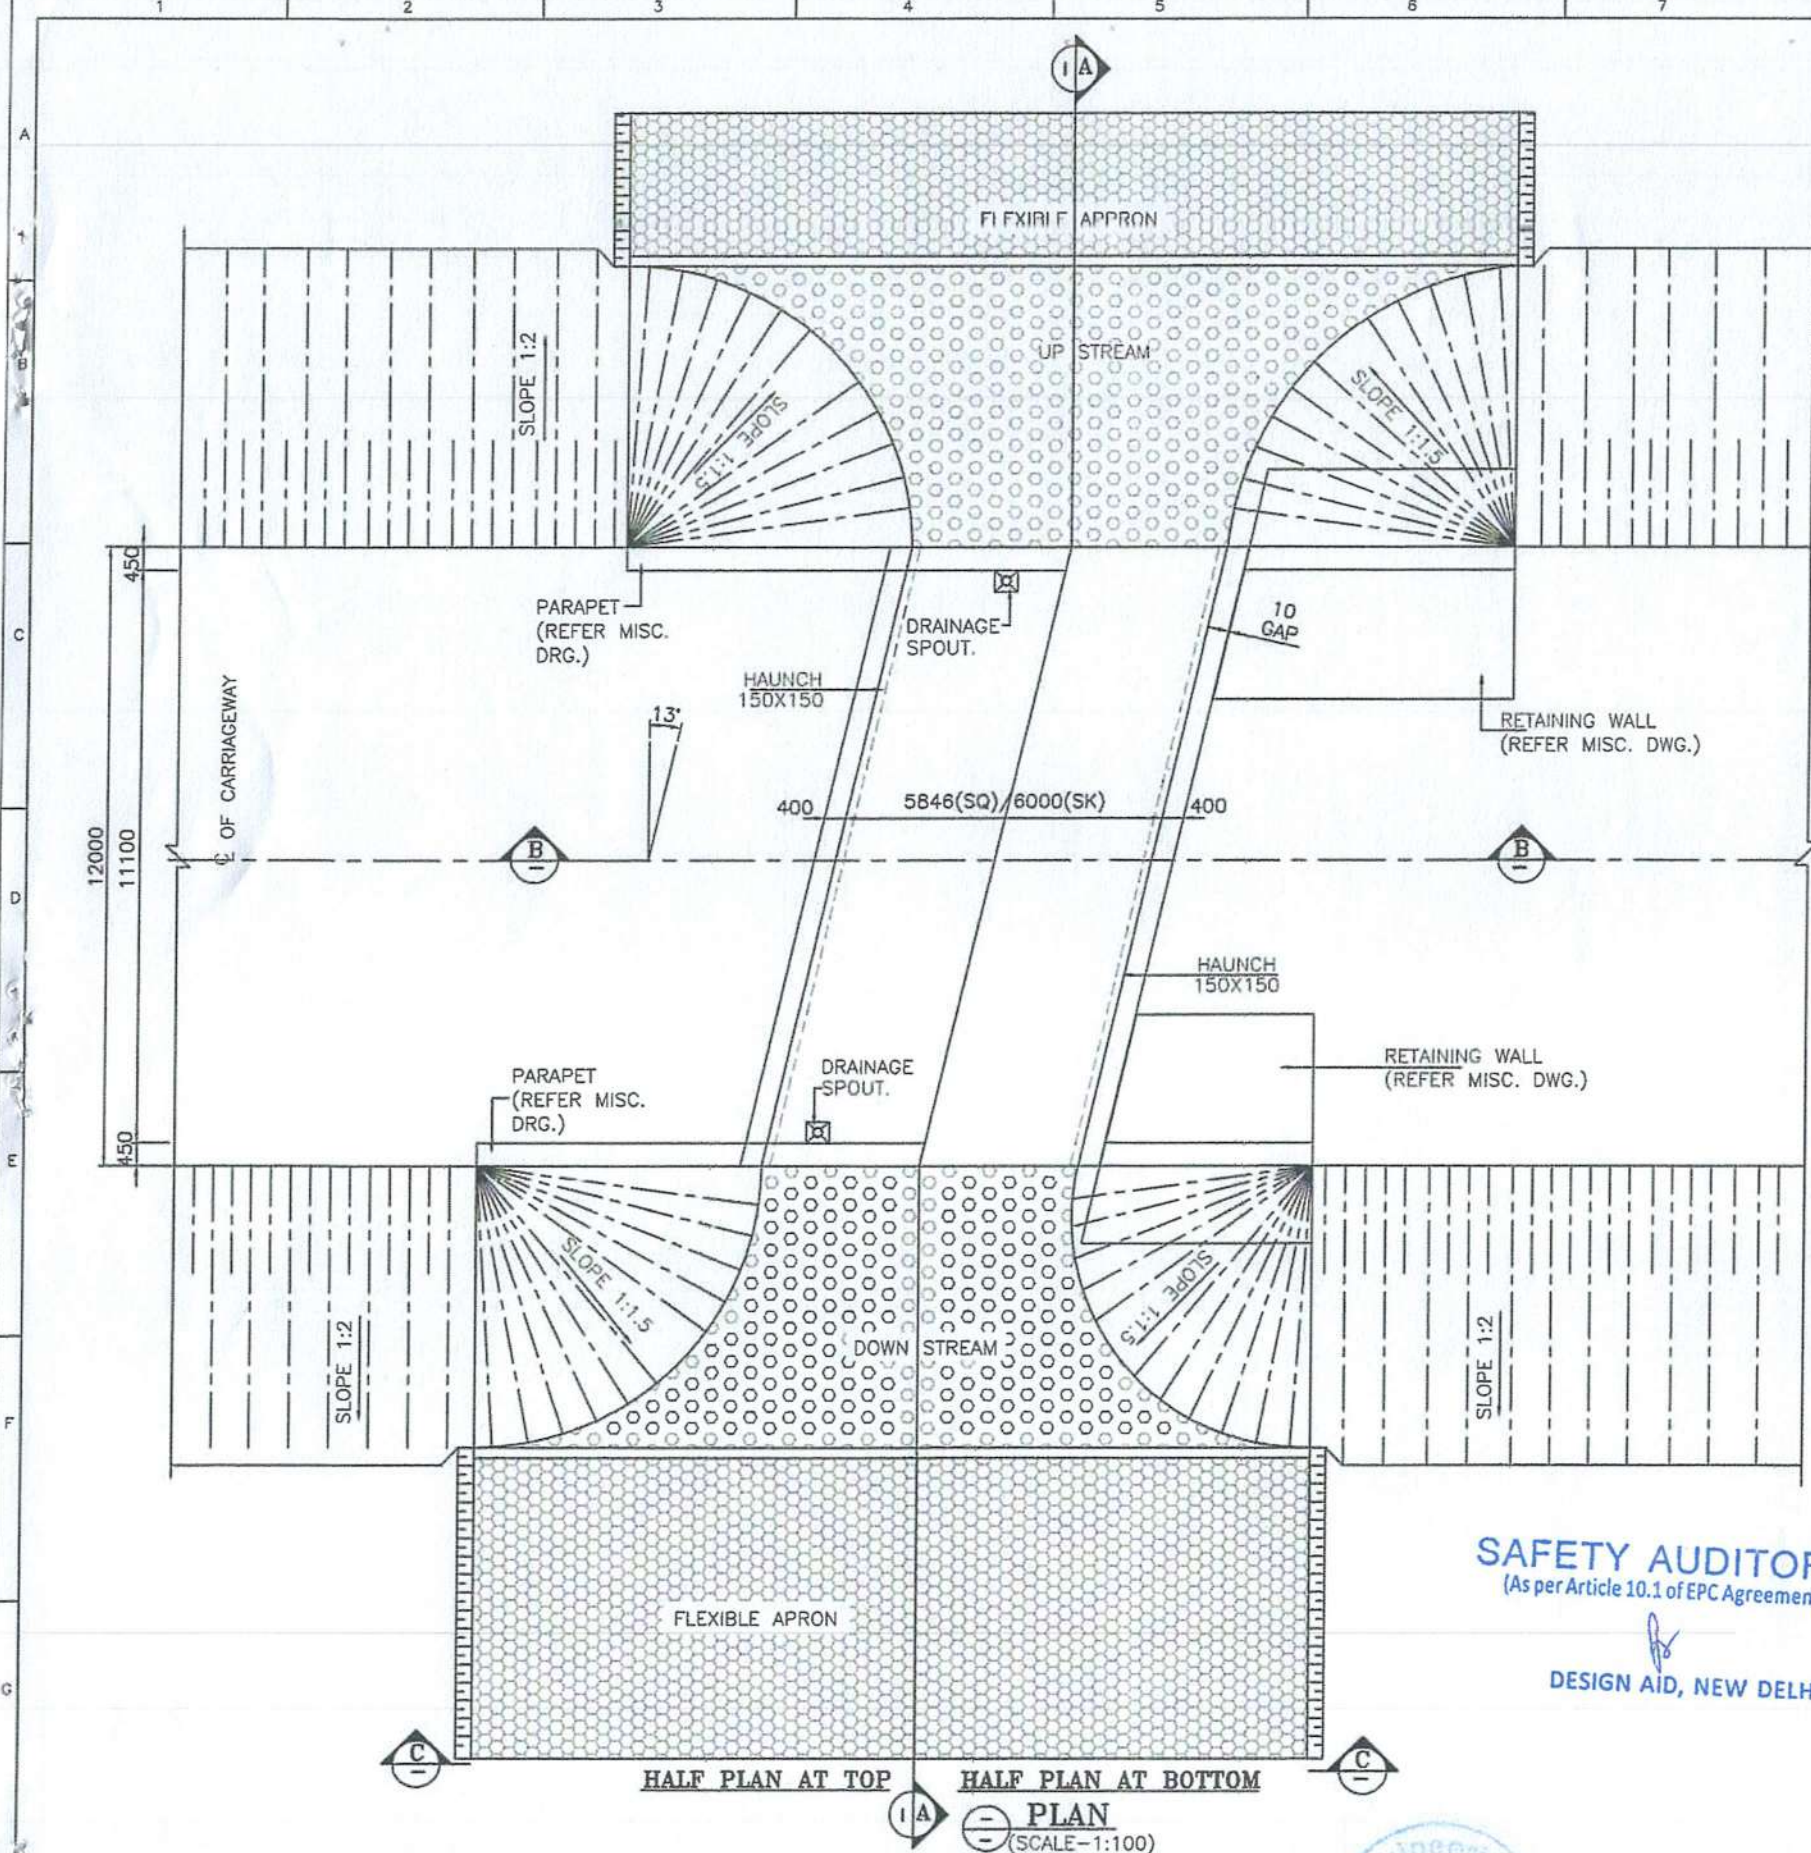

DESCRIPTION	PROPOSED
DESIGN CHN.	47+487
CA.CHN.	47+315
STR.TYPE	BOX
SPAN/DIA	1X6X3m
PROPOSAL	NEW 2 LANE

LEVELS

DESIGN CH.	FRL	GROUND LEVEL	INVERT LEVEL		VERTICAL CLEARANCE (MAX.)	EARTH FILL (MAX.)	EARTH FILL (MIN.)
			LHS	RHS			
47+487	157.935	153.023	152.735	152.723	3.012m	2.124m	1.476m

LEGEND:-

FRL FINISHED ROAD LEVEL
 IL INVERT LEVEL
 LVL. LEVEL
 EGL. EXISTING GROUND LEVEL

FRL CAMBER & LOCATION IS TO BE MATCHED WITH HIGHWAY ALIGNMENT DRAWING.

NOTES:-

- ALL DIMENSIONS ARE IN MILLIMETER, LEVELS ARE IN METER AND CHAINAGE ARE IN KILOMETERS UNLESS OTHERWISE MENTIONED. ONLY WRITTEN DIMENSIONS SHALL BE FOLLOWED.
- THIS DRAWING SHALL BE READ IN CONJUNCTION WITH THE RELEVANT PLAN AND PROFILE DRAWING OF ROAD.
- GRADE OF CONCRETE:-
 a. M30-FOR RCC BOX CELL STRUCTURE.
 b. M15-FOR PCC AND LEVELING COURSE.
 c. M30-PARAPET
- GRADE OF STEEL - Fe500.
- THE FOLLOWING LOADS HAVE BEEN CONSIDERED IN THE DESIGN:-
 a. ONE LANE, TWO LANE AND THREE LANE OF CLASS A
 b. ONE LANE OF CLASS A IN ADDITION OF ONE LANE OF CLASS 70R WHEEL OR ONE LANE OF 70R TRACKED WHICHEVER IS GOVERNS.
- BACKFILL MATERIAL BEHIND END WALL SHALL BE SELECTED GRANULAR SOIL HAVING PROPERTIES
 MAX DRY DENSITY = 1850-2280kg/m³
 OPTIMUM MOISTURE CONTENT = 7-15
 AS PER IRC78-2014 AND MORTH SPECIFICATION.
- THE FRL SHOWN IN THE DRAWING SHALL BE VERIFIED WITH CORRESPONDING PLAN AND PROFILE DRAWING BEFORE EXECUTION, IF THERE IS ANY VARIATION SHALL BE BROUGHT TO THE NOTICE OF ENGINEER.
- THE DIMENSION AND LEVEL ARE SUBJECT TO CHANGE AS PER SITE CONDITION AND DETAILED DESIGN.
- BACKFILL TO BE DONE AND COMPACTED FROM BOTH SIDE SIMULTANEOUSLY.
- 600MM THICK. FILTER MATERIAL BEHIND RETAINING WALL SHALL BE LAID AS PER APPENDIX 6 OF IRC 78-2014.
- 50MM THICK CEMENT CONCRETE WEARING COAT SHALL BE PROVIDED.
- 100MM DIA P.V.C. PIPE AT SPACING 1000MM/c IN HORIZONTAL/VERTICAL DIRECTION SHALL BE PROVIDED UP TO 150MM ABOVE GROUND LEVEL FOR WEEP HOLES IN RETAINING WALL.
- SBC SHALL BE 12t/m². AND SAME SHALL BE ENSURED AT SITE BY ANY SUITABLE METHOD.
- AS PER MORTH SECTION-2500, WHERE THE REQUIRED SIZE OF BOULDERS ARE NOT AVAILABLE ECONOMICALLY, CEMENT CONCRETE BLOCKS OF EQUIVALENT WEIGHT SHALL BE USED. THE GRADE OF CONCRETE SHALL BE M15 NOMINAL MIX. CEMENT CONCRETE BLOCK SHALL BE PREFERRED WHERE PRACTICABLE.
- CHOOSE ANY SUITABLE METHOD TO ACHIEVE THE REQUIRED SBC AS PER SITE.
- THE EXPOSURE CONDITION IS MODERATE.





REFERENCE DRAWINGS:-

- REINFORCEMENT DETAIL OF BOX CULVERT
 AVC/NH-38/BOX/REINF./47+487/02

SAFETY AUDITOR
 (As per Article 10.1 of EPC Agreement)

DESIGN AID, NEW DELHI

CLIENT: NATIONAL HIGHWAYS & INFRASTRUCTURE DEVELOPMENT CORPORATION LTD.	EPC CONTRACTOR Kamac Engineers Pvt. Ltd. KAMAC ENGINEERS PVT. LTD. 2ND FLOOR, MATIGARA 734010	AUTHORITY'S ENGINEER ALMONDZ GLOBAL INFRA CONSULTANT LIMITED IN JV WITH AYOLEEZA CONSULTANT PRIVATE LIMITED. C/O JAYANTA SAIKIA, SARBAJANIN NAMGHAR, BORBIL NO.2, DIGBOI, TINSUKIA, ASSAM-786171	PROOF CONSULTANT: CREATIVE ENGINEERING SERVICES OFFICE NO: 620, SIGNATURE GLOBAL MALL, SECTOR-3, VAISHALI, GHAZIABAD, U.P.-201010	SAFETY CONSULTANT: DESIGN AID PLOT NO.54, 3rd FLOOR(FRONT), MASOODPUR DAIRY FARM, VASANT KUNJ, NEW DELHI-110070,	DESIGN CONSULTANT: Winst Infra Solution Pvt. Ltd. OFFICE: F-6, ISHAAN CORPORATE TOWER, PLOT NO-C-23, SECTOR-13, VASUNDHRA, GHAZIABAD, U.P.-201012	PROJECT: WIDENING/IMPROVEMENT TO 2-LANE LANE WITH PAVED SHOULDER FROM KM 27+150 (GOLAI GOAN) TO KM 47+652 (LEDO) ON DIBRUGARH TO LEDO SECTION WITH PROPOSED MARGHERITA & LEDO BYPASS (BROWNFIELD AND GREEN FIELD) (2-LANE+PS) OF NH-38 IN TINSUKIA DISTRICT IN THE STATE OF ASSAM ON EPC MODE (PACKAGE-5) DRAWING TITLE:- GENERAL ARRANGEMENT DRAWING FOR BOX CULVERT AT CHAINAGE 47+487 <table> <tr> <td>Date</td><td>Drw.</td><td>Dsg.</td><td>Chk.</td><td>App.</td><td>Scale</td><td>Drawing Status</td></tr> <tr> <td>JAN-2024</td><td>W.P</td><td>V.S</td><td>A.B</td><td></td><td>NTS</td><td></td></tr> <tr> <td>Project No.</td><td>Drawing No.</td><td></td><td></td><td></td><td></td><td></td></tr> <tr> <td></td><td>AVC/NH-38/BC/GAD/47+487/01</td><td></td><td></td><td></td><td></td><td></td></tr> </table>	Date	Drw.	Dsg.	Chk.	App.	Scale	Drawing Status	JAN-2024	W.P	V.S	A.B		NTS		Project No.	Drawing No.							AVC/NH-38/BC/GAD/47+487/01					
Date	Drw.	Dsg.	Chk.	App.	Scale	Drawing Status																												
JAN-2024	W.P	V.S	A.B		NTS																													
Project No.	Drawing No.																																	
	AVC/NH-38/BC/GAD/47+487/01																																	

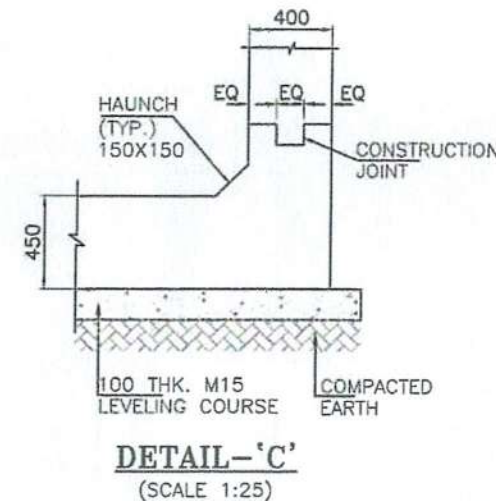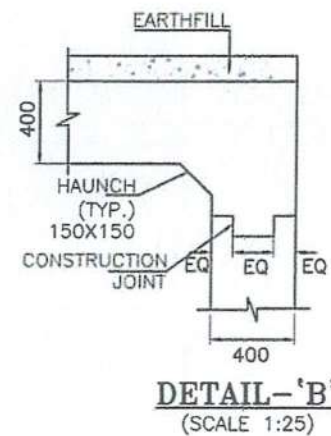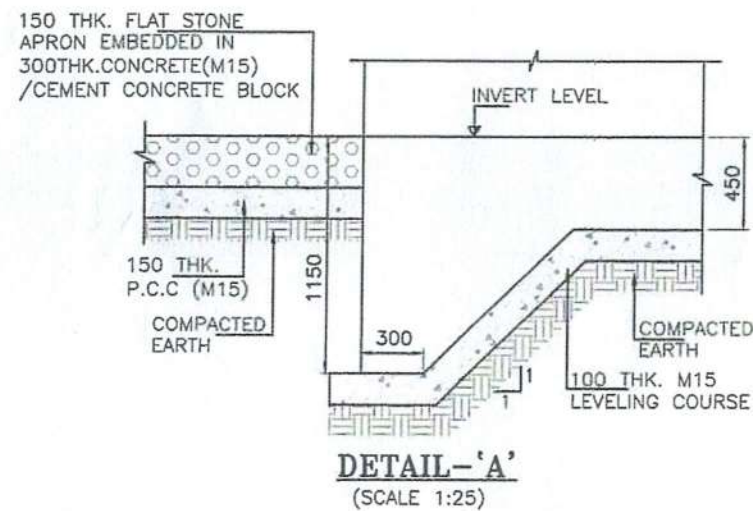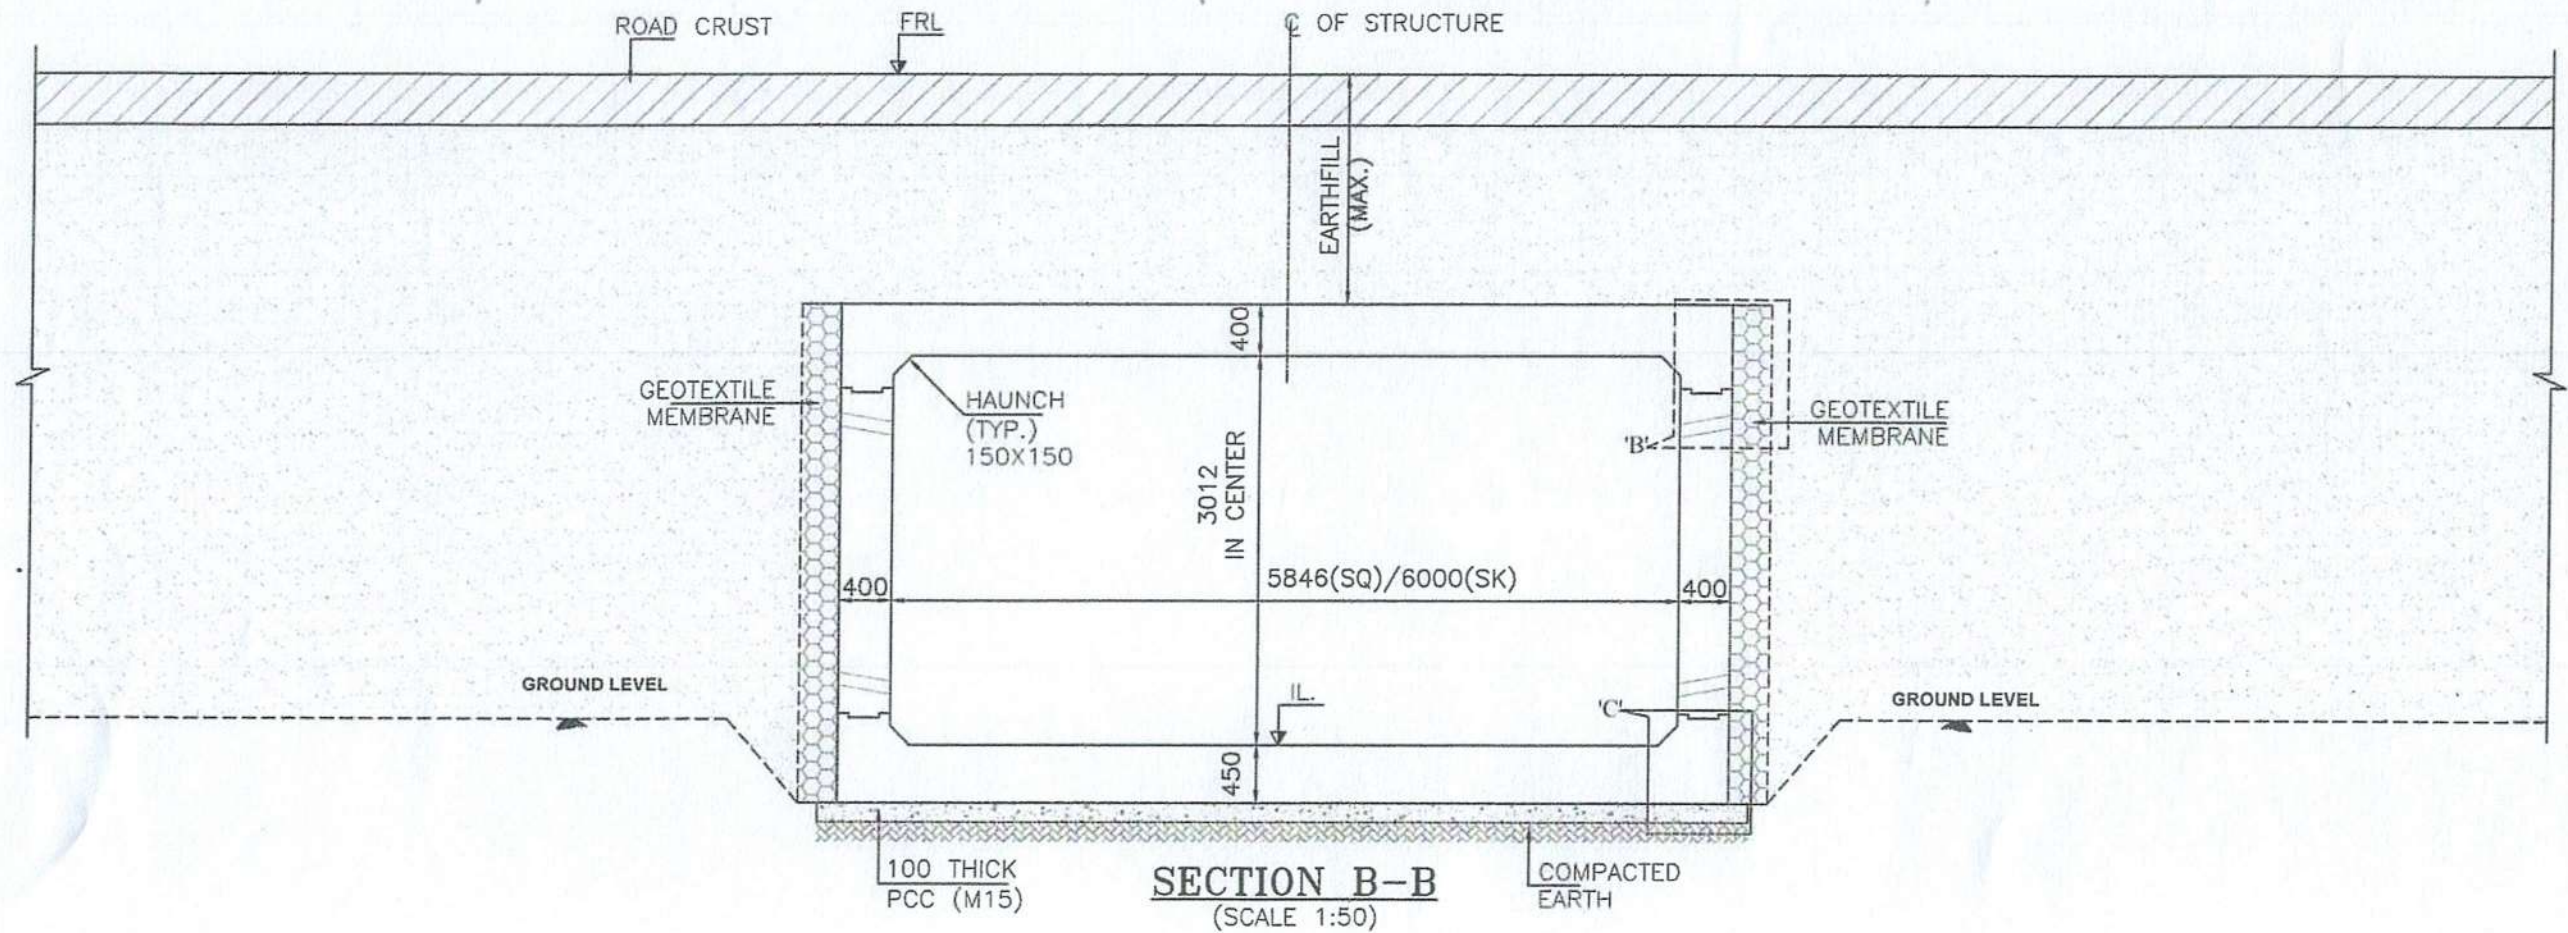

SAFETY AUDITOR
(As per Article 10.1 of EPC Agreement)

DESIGN AID, NEW DELHI

CLIENT:
NHAI
NATIONAL HIGHWAYS &
INFRASTRUCTURE DEVELOPMENT
CORPORATION LTD.

EPC CONTRACTOR
KAMAC ENGINEERS PVT. LTD.
KAMAC ENGINEERS PVT. LTD.
F0201, CITY CENTER OFFICE
BLOCK, 2ND FLOOR,
MATIGARA 734010

AUTHORITY'S ENGINEER
**ALMONDZ GLOBAL INFRA CONSULTANT
LIMITED IN JV WITH AYOLEEZA
CONSULTANT PRIVATE LIMITED.**
C/O JAYANTA SAIKIA, SARBAJANIN
NAMGHAR, BORBIL NO.2, DIGBOI,
TINSUKIA, ASSAM-786171

PROOF CONSULTANT:
CREATIVE ENGINEERING SERVICES
OFFICE NO: 620, SIGNATURE GLOBAL
MALL, SECTOR-3,
VAISHALI, GHAZIABAD, U.P.-201010


SAFETY CONSULTANT:
DESIGN AID
PLOT NO.54, 3rd FLOOR(FRONT),
MASOODPUR DAIRY FARM, VASANT KUNJ,
NEW DELHI-110070,

DESIGN CONSULTANT:
Winst Infra Solution Pvt. Ltd.
Office: F-6, ISHAAN CORPORATE
TOWER, PLOT NO-C-23, SECTOR-13,
VASUNDHRA GHAZIABAD, U.P.-201012


PROJECT:
WIDENING/IMPROVEMENT TO 2-LANE LANE WITH PAVED SHOULDER FROM KM 27+150
(GOLAI GOAN) TO KM 47+652 (LEDO) ON DIBRUGARH TO LEDO SECTION WITH
PROPOSED MARGHERITA & LEDO BYPASS (BROWNFIELD AND GREEN FIELD)
(2-LANE+PS) OF NH-38 IN TINSUKIA DISTRICT IN THE STATE OF ASSAM ON EPC
MODE (PACKAGE-5)

DRAWING TITLE: GENERAL ARRANGEMENT DRAWING FOR
BOX CULVERT AT CHAINAGE 47+487

Date JAN.2024	Drw. W.P	Dsg. V.S	Chk. A.B	App. NTS	Scale. NTS	Drawing Status.
Project No.	Drawing No.	AVC/NH-38/BC/GAD/47+487/01			Sheet No. 03 OF 03	Rev. R0

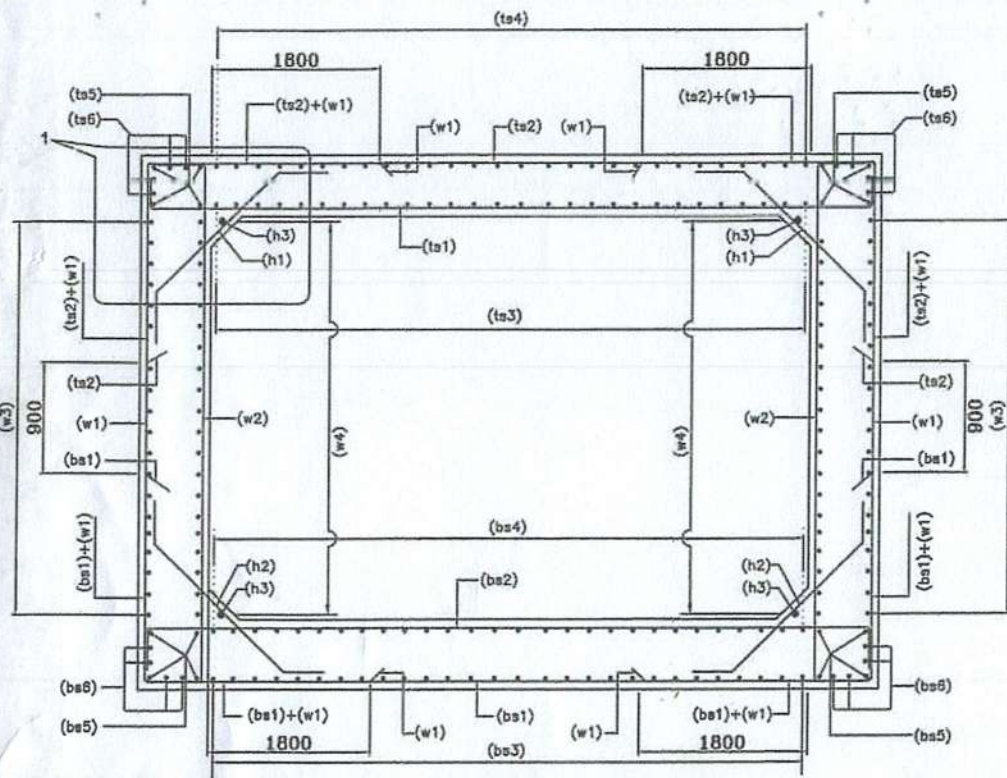


SECTION A-A
(N.T.S.)

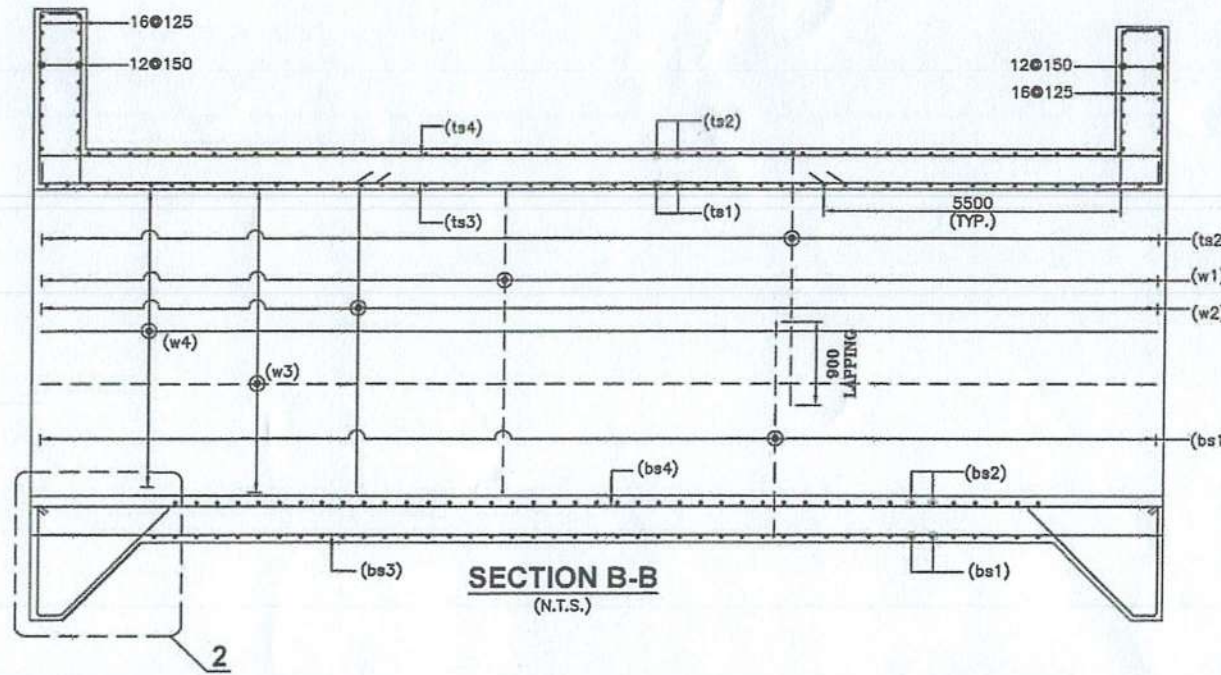


SECTION B-B
(N.T.S.)


LEGEND:-	
TOP FACE BAR	———
BOTTOM FACE BAR	-----

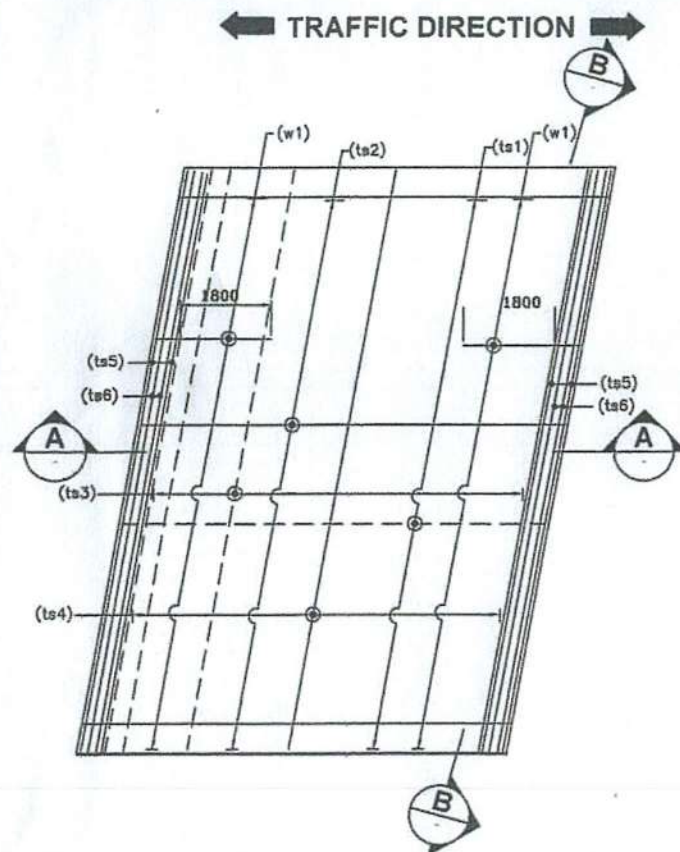


REINFORCEMENT DETAILS OF TOP SLAB
(HAUNCH BAR NOT SHOWN IN PLAN FOR CLARITY)
(N.T.S.)

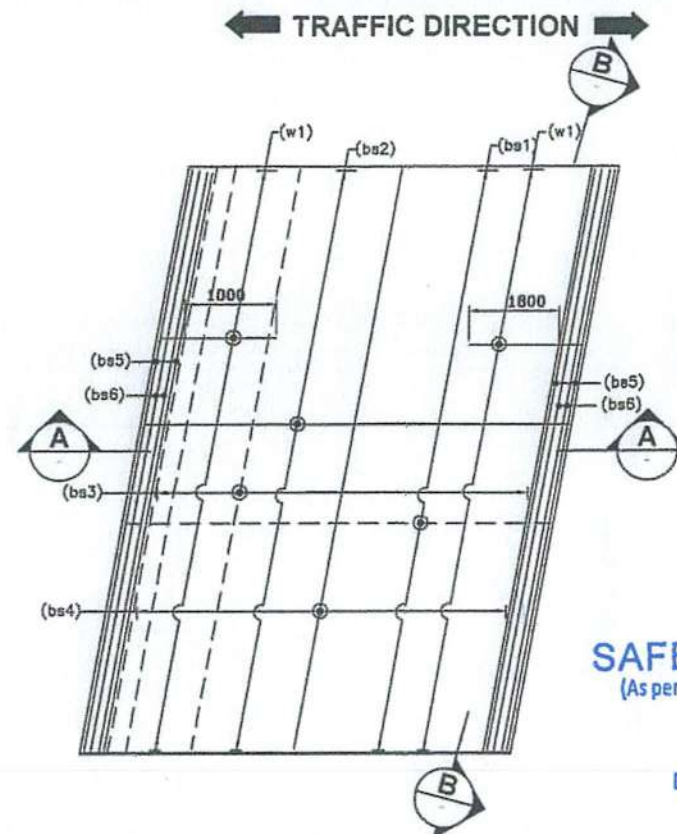

REINFORCEMENT DETAILS OF BOTTOM SLAB
(HAUNCH BAR NOT SHOWN IN PLAN FOR CLARITY)
(N.T.S.)

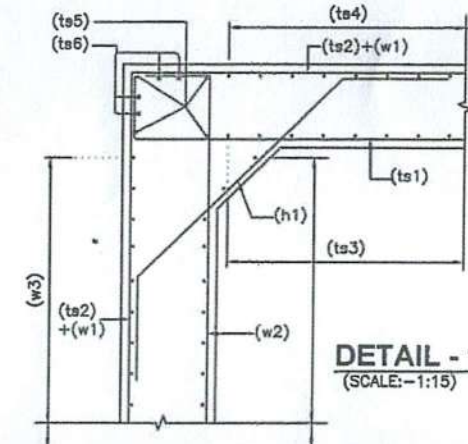

DETAIL - 1
(SCALE:-1:15)

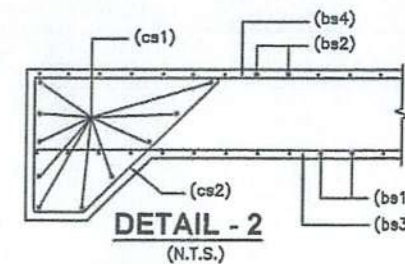

DETAIL - 2
(N.T.S.)

SAFETY AUDITOR
(As per Article 10.1 of EPC Agreement)


DESIGN AID, NEW DELHI

BOX REINF. SCHEDULE

SL.NO.	BAR MARK	BAR SHAPE	DIAMETER	SPACING
1	ts1		16+10	130
2	ts2		16	130
3	ts3		12	180
4	ts4		12	180
5	ts5		12	2x4 Nos.
6	ts6		12	2x4 Nos.
7	w1		12	130
8	w2		16	130
9	w3		12	180
10	w4		10	180
11	bs1		16	130
12	bs2		16+10	130
13	bs3		12	180
14	bs4		12	180
15	bs5		12	2x4 Nos.
16	bs6		12	2x4 Nos.
17	h1		10	130
18	h2		10	130
19	h3		10	1x4 Nos.
20	cs1		12	10 Nos.
21	cs2		10	180
22	st1		10	180 c/c (L-L) 130 c/c (T-T) DIRECTION
23	st2		12	180 c/c (L-L) 130 c/c (T-T) DIRECTION

NOTES:-

- ALL DIMENSIONS ARE IN MILLIMETERS AND LEVELS ARE IN METERS UNLESS OTHERWISE MENTIONED.
- DRAWING SHOULD NOT BE SCALED ONLY WRITTEN DIMENSIONS ARE TO BE FOLLOWED.
- ALL REINFORCING BARS SHALL BE THERMO MECHANICALLY TREATED (TMT) BARS (GRADE DESIGNATION Fe-500) CONFIRMING TO IS:1786 STANDARDS.
- MINIMUM CLEAR COVER TO OUTERMOST REINFORCEMENT SHALL BE AS FOLLOWS:-
 - a) TOP SLAB - 45mm
 - b) BOTTOM SLAB - 75mm
 - c) SIDE WALL (EARTH SIDE) - 75mm
 - d) SIDE WALL (INNER SIDE) - 45mm
- OVERLAPPING FOR SPlicing OF REINFORCEMENT SHALL BE AS PER CLAUSE NO.15.2.5. LAP LENGTH SHALL NOT BE LESS THAN 56 ϕ . ARRANGEMENT OF TRANSVERSE REINFORCEMENT IN LAP ZONE:-

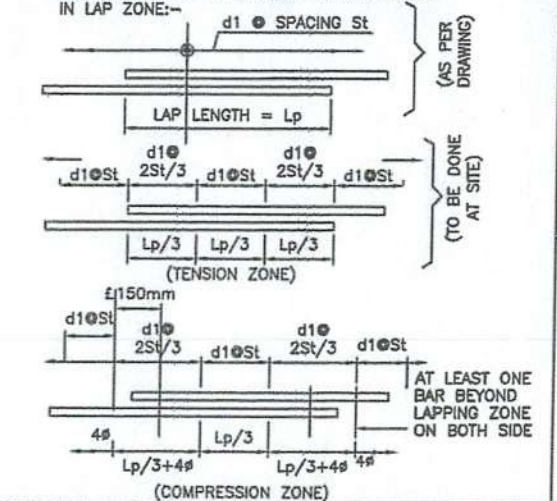

- ANCHORAGE LENGTH OF BOX SHALL BE TAKEN AS 40 ϕ AS PER IRC:112.
- FOR UNFAVORABLE BOND CONDITIONS THE FACTOR 40 SHOULD BE MULTIPLIED BY FACTOR OF 1.43.
- CENTER LINE OF OVERLAPPING BAR bs1 & ts2 IN WALL & MID HEIGHT OF WALLS ARE AT SAME POINT.
- BAR BENDING SCHEDULE SHOULD BE STRICTLY FOLLOW DURING THE TIME OF EXECUTION IF IN CASE ANY CHANGES AT SITE KINDLY DISCUSS IT WITH ENGINEER IN CHARGE.

REFERENCE DRAWING:-

- GENERAL ARRANGEMENT DRAWING. AVC/NH-38/BOX/GAD/47+487/01

CLIENT:
NATIONAL HIGHWAYS & INFRASTRUCTURE DEVELOPMENT CORPORATION LTD.

EPC CONTRACTOR
KAMAC ENGINEERS PVT. LTD.
KAMAC ENGINEERS PVT. LTD.
620, SIGNATURE GLOBAL MALL, SECTOR-3, TINSUKIA, ASSAM-786171

AUTHORITY'S ENGINEER
ALMONDZ GLOBAL INFRA CONSULTANT LIMITED IN JV WITH AYOLEEZA CONSULTANT PRIVATE LIMITED.
C/O JAYANTA SAIKIA, SARBAJANIN NAMGHAR, BORBIL NO.2, DIGBOI, TINSUKIA, ASSAM-786171

PROOF CONSULTANT:
CREATIVE ENGINEERING SERVICES
OFFICE NO. 620, SIGNATURE GLOBAL MALL, SECTOR-3, VAISHALI, GHAZIABAD, U.P.-201010

SAFETY CONSULTANT:
DESIGN AID
PLOT NO.54, 3rd FLOOR(FRONT), MASOODPUR DAIRY FARM,VASANT KUNJ, NEW DELHI-110070.

DESIGN CONSULTANT:
Winst Infra Solution Pvt. Ltd.
OFFICE: F-6, ISHAAN CORPORATE TOWER, PLOT NO-C-23, SECTOR-13, VASUNDHRA, GHAZIABAD, U.P.-201012

PROJECT:
WIDENING/IMPROVEMENT TO 2-LANE LANE WITH PAVED SHOULDER FROM KM 27+150 (GOLA GOAN) TO KM 47+682 (LEDO) ON DIBRUGARH TO LEDO SECTION WITH PROPOSED MARGHERITA & LEDO BYPASS (BROWNFIELD AND GREEN FIELD) (2-LANE+PS) OF NH-38 IN TINSUKIA DISTRICT IN THE STATE OF ASSAM ON EPC MODE (PACKAGE-5)

DRAWING TITLE:-
REINFORCEMENT DETAIL OF BOX CULVERT AT CH. 47+487

Date	Drw.	V.S.	Chk.	App.	Scale	Drawing Status.
JAN.2024	W.P	D.S	A.B		NTS	
Project No.	Drawing No.					
	AVC/NH-38/BOX/REIN/47+487/01					
Sheet No.	01 OF 01					
Rev.	R0					