

Ref: AGICL/A.E/PKG-05/2024/473

Date: 14-08-2024

To,
The Authorized Signatory/ Project Manager
M/S KAMAC Engineers Pvt. Ltd.
F0201, City Centre Office Block,
Uttrayon Matigara, Siliguri,
Dist: Darjeeling, West Bengal.
PIN: 734010
E-Mail- kamacengineers.ledobypass@gmail.com

SUB: Strengthening/Improvement to 2- Lane with Paved Shoulder from KM 27+150 (Golai Gaon) to KM 47+628 (Ledo) on existing Dibrugarh to Ledo section with proposed Digboi Bypass (Green Field and Brown Field) (2-Lane+PS) of NH-315 (Old NH-38) in Tinsukia District in the State of Assam on EPC mode. (Pkg. 5): Reg. Submission of Design & Drawing of Minor Bridges as Design chainage:- 29+457, 30+112, 33+970, 37+460, 39+867, 43+198 & 45+729.

Ref:- KEPL/NHIDCL/D-L/2024/095 Dated 14.06.2024

Dear Sir,

With reference to above cited subject, you have submitted the Design & Drawing of 7 Minor Bridges as Design Chainage (29+457, 30+112, 33+970, 37+460, 39+867, 43+198 & 45+729) for our review and approval. The same has been reviewed and found in order.

You are advised to submit the 3 sets of Design & Drawing of all Minor Bridges for "GFC" with duly sealed/signed by Design Director, Safety & Proof Consultants.

You are also advised to submit Design & Drawings of Retaining Wall and Parapet Wall as shown in GADs of all Minor Bridges for review and approval at the earliest.

Thanking you and assuring our best services at all times.

With regards

For, Almondz Global Infra Consultant limited in JV with Ayoleeza consultant Private Limited.



Pramod Kumar
Team Leader
(Authority Engineer)

Copy to:

- i) GM.(P) PMU, Dibrugarh(Assam) for kind information please.
- ii) The Almondz Global Infra-Consultant Limited in JV with Ayoleeza Consultant Private Limited.

JV with

Ref: AGICL/A.E/PKG-05/2024/577

Date: 26-09-2024

To,

The Authorized Signatory/ Project Manager

M/S KAMAC Engineers Pvt. Ltd.

F0201, City Centre Office Block,

Uttrayon Matigara, Siliguri,

Dist: Darjeeling, West Bengal.

PIN: 734010

E-Mail- ledonh38@kamac.in; keplslg@gmail.com

SUB: Strengthening/Improvement to 2- Lane with Paved Shoulder from KM 27+150 (Golai Gaon) to KM 47+628 (Ledo) on existing Dibrugarh to Ledo section with proposed Digboi Bypass (Green Field and Brown Field) (2-Lane+PS) of NH-315 (Old NH-38) in Tinsukia District in the State of Assam on EPC mode. (Pkg. 5): Reg. Approval of Minor Bridge Ch. 46+956

Ref:- i) KEPL/NHIDCL/D-L/2024/124 Dated 26-09-2024

ii) AGICL/A.E/PKG-05/2024/208 Dated 26-04-2024

iii) KEPL/NHIDCL/D-L/2024/070 Dated 18-04-2024

Dear Sir,

With reference to above cited subject, you have submitted the Design & Drawing of Minor Bridge at Ch.46+956 for review and Approval. The Authority Engineer has reviewed and raised observations vide dated 26.04.2024.

After compliance of observation received Authority Engineer reviewed the same and found in order.

You are advised to submit 3 sets of Design and Drawing of all approved Minor Bridges duly sealed and Signed by Design director, safety and proof consultant for GFC.

You are also required to submit Design & Drawings of Retaining wall and parapet wall as shown in GAD's of all Minor Bridges for review and Approval at the earliest.

This is for your kind information and necessary action.

With regards

For, Almondz Global Infra Consultant limited in JV with Ayoleeza consultant Private Limited.



Pramod Kumar


Team Leader

(Authority Engineer)

Copy to:

1. GM. (P) PMU, Dibrugarh (Assam) for kind information please.
2. The Almondz Global Infra-Consultant Limited in JV with Ayoleeza Consultant Private Limited.

Received
26/09/2024
[Signature]
(Modhan)

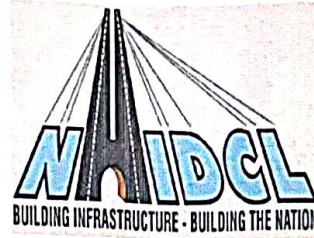


**NATIONAL HIGHWAYS & INFRASTRUCTURE
DEVELOPMENT CORPORATION LTD.**

**WIDENING/IMPROVEMENT TO 2-LANE LANE WITH PAVED SHOULDER FROM KM 27+150
(GOLAI GOAN) TO KM 47+682 (LEDO) ON DIBRUGARH TO LEDO SECTION WITH PROPOSED
MARGHERITA & LEDO BYPASS (BROWNFIELD AND GREEN FIELD) (2-LANE+PS) OF NH-38 IN
TINSUKIA DISTRICT IN THE STATE OF ASSAM ON EPC MODE.(PACKAGE-5)**

STRUCTURE DRAWING
MINOR BRIDGE

CLIENT:

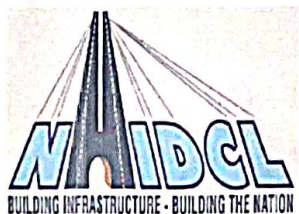

**NATIONAL HIGHWAYS &
INFRASTRUCTURE DEVELOPMENT
CORPORATION LTD.**


DESIGN CONSULTANT:



A.V. CONSTRUCTION
**1ST FLOOR, WZ-1240, PALAM EXTENSION,
BOSCO ASHRAM WALI GALI, NEW DELHI 110045**




**WINST INFRA SOLUTION
PVT. LTD.**
**OFFICE: F-6, ISHAAN CORPORATE TOWER, PLOT NO-C-23, SECTOR-13,
VASUNDHRA, GHAZIABAD, U.P-201012**

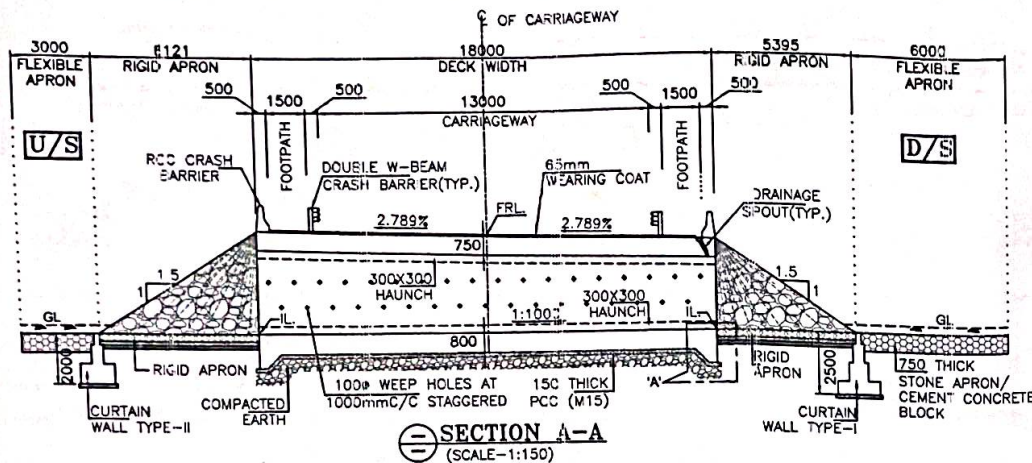


SECTION A-A
(SCALE 1:150)

LEVELS	
FINISHED ROAD LEVEL	153.618
LOWEST BED LEVEL	150.212
INVERT LEVEL U/S	149.730
INVERT LEVEL D/S	149.712
HEIGHT (MAXIMUM)	3.324m
EARTH FILL (MAXIMUM)	----
EARTH FILL (MINIMUM)	----

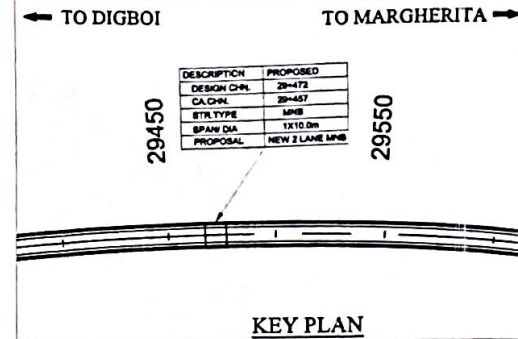

KEY PLAN

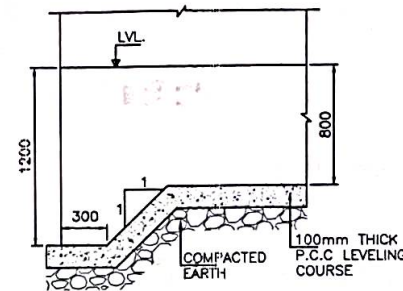

DETAIL-A'
(SCALE 1:25)

NOTES:-

- ALL DIMENSIONS ARE IN MILLIMETERS, LEVELS ARE IN METERS AND CHAINAGES ARE IN KILOMETERS UNLESS OTHERWISE MENTIONED.
- DIMENSIONS ARE NOT TO BE SCALED, ONLY WRITTEN DIMENSIONS SHALL BE FOLLOWED.
- THE CARRIAGEWAY OF PROPOSED BRIDGE IS DESIGNED AS PER IRC: 8-2017.
- CONCRETE SHALL BE DESIGN MIX UNLESS OTHERWISE SPECIFIED IN DETAILED DRAWINGS, AND SHALL HAVE MINIMUM 28 DAYS CHARACTERISTIC STRENGTH ON 150mm CUBES FOR ALL ELEMENTS OF STRUCTURES AS INDICATED BELOW:

a) RCC CRASH BARRIER	M40
b) RCC BOX CELL	M35
c) RCC APPROACH SLAB	M30
- REINFORCING STEEL SHALL BE HYSD (TMT) BARS (GRADE DESIGNATION Fe 500D) CONFORMING TO TABLE 18.1 OF IRC: 112-2020.
- 65mm THICK CEMENT CONCRETE WEARING COAT SHALL BE PROVIDED OVER TOP SLAB.
- MINIMUM CLEAR COVER TO ANY REINFORCEMENT SHALL BE AS BELOW:

a) BOX CELL	
i) TOP SLAB (BOTH FACE)	45mm
ii) VERTICAL WALL (EARTH FACE)	75mm
iii) VERTICAL WALL (REAR FACE)	45mm
iv) BOTTOM SLAB (BOTH FACE)	75mm
v) INTERMEDIATE WALL	45mm
b) RCC CRASH BARRIER	45mm
c) RCC APPROACH SLAB	50mm
- 100mm WEEP HOLES SPACED AT 1000 C/C BOTH HORIZONTALLY AND VERTICALLY SHALL BE PROVIDED IN A STAGGERED MANNER IN EARTH RETAINING VERTICAL WALLS ABOVE GROUND LEVEL.
- 600 THICK FILTER MEDIA BEHIND EARTH RETAINING VERTICAL WALL SHALL BE PROVIDED AS PER "MORT&H" SPECIFICATION.
- BACKFILLING SHALL BE DONE IN LAYERS NOT EXCEEDING 200mm THK. EACH LAYERS SHALL BE COMPACTED TO THE OPTIMUM DENSITY.
- BACK FILLING BEHIND EARTH RETAINING WALL CONSIST OF SELECTED EARTH CONFORMING TO APPENDIX 8 OF IRC: 78-2020 HAVING PROPERTIES $C=0$, $\phi=30^\circ$, $\gamma=2.0 \text{ T/m}^3$.
- SAFE BEARING CAPACITY AT FOUNDING LEVEL OF BRIDGE SHALL BE 7 T/m^2 , WHICH SHALL BE ENSURED BEFORE EXECUTION.
- THIS DRAWING SHALL BE READ IN CONJUNCTION WITH RELEVANT APPROVED HIGHWAY DRAWINGS FOR STRUCTURE ORIENTATION, SKEW, FRL AND CAMBER/SUPER ELEVATION, ETC.
- BACK FILLING SHALL BE DONE SIMULTANEOUSLY ON BOTH SIDE OF BOX.
- AS PER SITE CONDITION OF S.B.C NOT ACHIEVED THEN PROVIDE MINIMUM 1000 THICK COMPACTED EARTH WITH GRANULAR MATERIAL.
- SEISMIC ZONE - V (AS PER SP: 114-2020).

LEGEND:-

FRL FINISHED ROAD LEVEL
IL INVERT LEVEL
LVL. LEVEL
EGL. EXISTING GROUND LEVEL
EQ. EQUAL DISTANCE

FRL CAMBER & LOCATION IS TO BE MATCHED WITH HIGHWAY ALIGNMENT DRAWING.

* AS PER SITE CONDITION TO ACHIEVE S.B.C.

ENT: 
NATIONAL HIGHWAYS &
RASTRURE DEVELOPMENT
CORPORATION LTD.

EPC CONTRACTOR

KAMAC ENGINEERS PVT.LTD
F0201, CITY CENTER OFFICE
BLOCK, 2ND FLOOR,
MATIGARA 734010

AUTHORITY'S ENGINEER
ALMONDZ GLOBAL INFRA CONSULTANT
LIMITED 1st JV WITH AYOLEEZA
CONSULTANT PRIVATE LIMITED.

C/O JAYANTA SAIKIA, SARBAJANIN
NAMGHAR, BORBIL NO.2, DIGBOI,
TINSUKIA, ASSAM-786171

PROOF CONSULTANT:


CREATIVE ENGINEERING SERVICES
OFFICE NO: 620, SIGNATURE: GLOBAL
MALL, SECTOR-3
VAISHALI, GHAZIABAD, U.P.-201010

SAFETY CONSULTANT:


DESIGN AID
PLOT NO 54, 3rd FLOOR(FRONT),
MASOODPUR DAIRY FARM,VASANT KUNJ,
NEW DELHI-110070,

DESIGN CONSULTANT:








A.V. CONSTRUCTION
1st Floor, WZ-1240,
Palam Extension, Bisco
Ashram Wall Gali, New
Delhi 110045
Winst Infra Solution
Pvt. Ltd.
OFFICE: F-8, 19/1AAN CORPORATE
TOWER, PLOT NO-C-23, SECTOR-13,
VASUNDHRA G-1, GAZIABAD, U.P.-201012

PROJECT:
WIDENING/IMPROVEMENT TO 2-LANE WITH PAVED SHOULDER FROM KM 27+100
(LOCAL GOVT) TO KM 47+800 (LEDO) ON DIBRUGARH TO LEDO BPECTH WITH
PROPOSED MARGHERITA & LEDO BYPASS (BROWNFIELD AND GREEN FIELD)
(2-LANE+PS) OF NH-38 IN TINSUKIA DISTRICT IN THE STATE OF ASSAM/ IN EPC
MODE (PACKAGE-5)

DRAWING TITLE:- GENERAL ARRANGEMENT DRAWING FOR
MINOR BRIDGE AT DESIGN CHAINAGE 29+472

Date	Drw. No.	Rev.	Chk. No.	App. No.	Scale	AS SHOWN	Sheet No.	Rev.
JUNE-2024							1 OF 2	RO

Project No. Drawing No. A/CN/38/MB/GAD/29+472/01

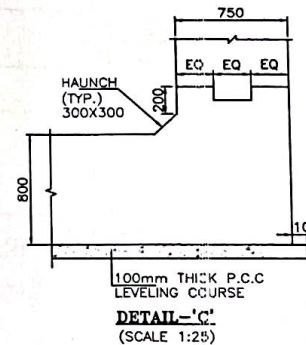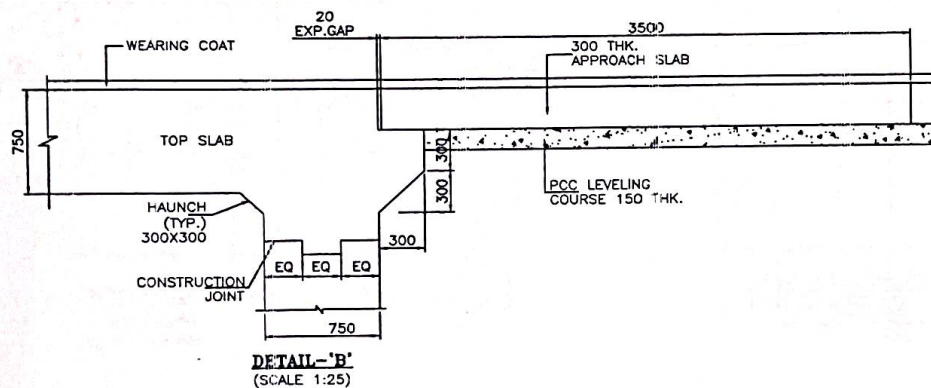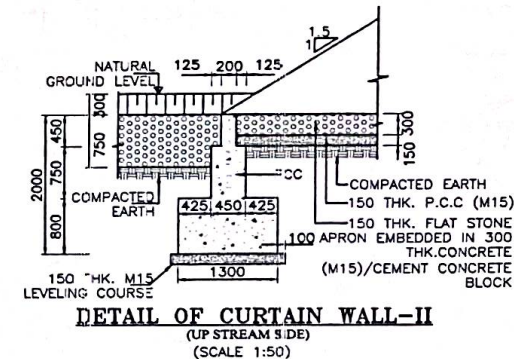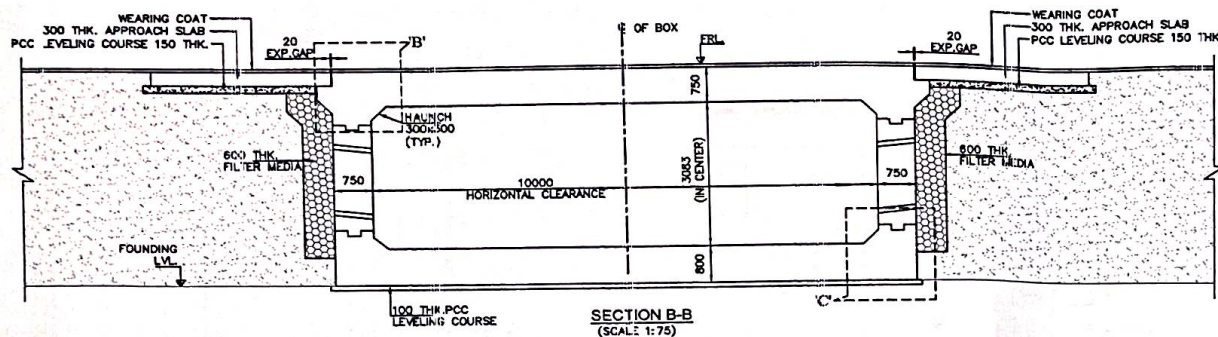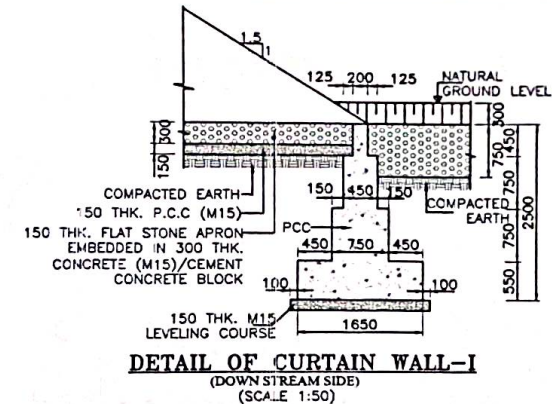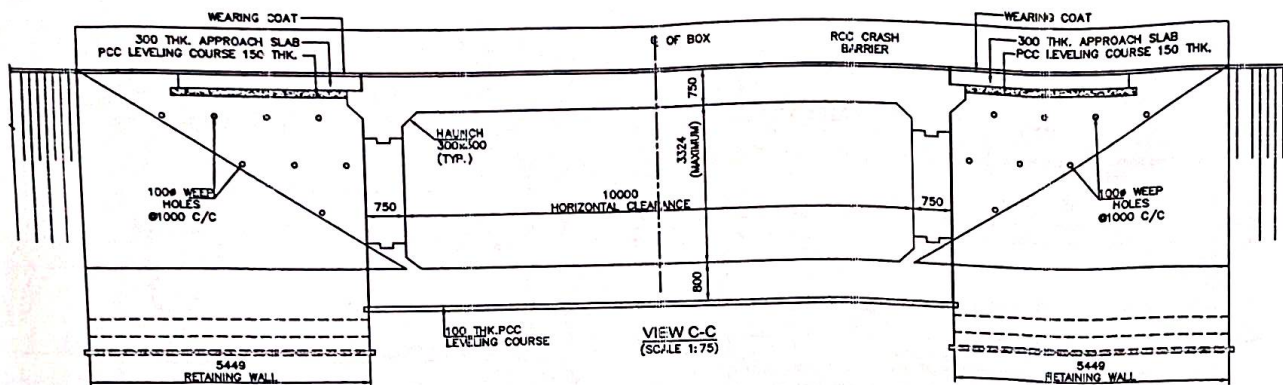

CLIENT:



NATIONAL HIGHWAYS & INFRASTRUCTURE DEVELOPMENT CORPORATION LTD.

EPC CONTRACTOR

KAMAC ENGINEERS PVT. LTD.
F0201, CITY CENTER OFFICE
BLOCK, 2ND FLOOR,
MATIGARA 734010

AUTHORITY'S ENGINEER

ALMONDZ GLOBAL INFRA CONSULTANT
LIMITED IN JV WITH AYOLEEZA
CONSULTANT PRIVATE LIMITED.

C/O JAYANTA SAIKIA, SARBAJANIN
NAMGHAR, BORBIL NO.2, DIGBOI,
TINSUKIA, ASSAM-786171

PROOF CONSULTANT:



CREATIVE ENGINEERING SERVICES
OFFICE NO. 620, SIGNATURE GLOBAL
MALL, SECTOR-3,
VAISHALI, GHAZIABAD, U.P-201010

SAFETY CONSULTANT:



DESIGN AID
PLOT NO 54, 3rd FLOOR(FRONT),
MASOODPUR DAIRY FARM,VASANT KUNJ,
NEW DELHI-110070,



DESIGN CONSULTANT:



A.V. CONSTRUCTION
1st Floor, WZ-1240,
Palam Extension, Bosco
Ashram Wall Gali, New
Delhi 110045
Winst Infra Solution
Pvt. Ltd.
OFFICE F-4, 15th FLOOR CORPORATE
TOWER, PLOT NO-C-23, SECTOR-13,
VAISHALI, GHAZIABAD, U.P-201012

PROJECT:
WIDENING/IMPROVEMENT TO 3-LANE WITH PAVED SHOULDER FROM KM 27+150
(GOLA GOAN) TO KM 47+802 (LEDO) ON DIBRUGARH TO LEDO SECTION WITH
PROPOSED MARGHERITA & LEDO BYPASS (BROWNFIELD AND GREEN FIELD)
(2-LANE+PS) OF NH-38 IN TINSUKIA DISTRICT IN THE STATE OF ASSAM. (IN EPC
MODE, PACKAGE-9)

DRAWING TITLE:- GENERAL ARRANGEMENT DRAWING FOR
MINOR BRIDGE AT DESIGN CHAINAGE 29+472
Date: JUNE 2024
Project No.:
Drw. W.P.
Des. S.K.
Chk. A.M.
App. AS SHOWN
Scale:
Sheet No.: 2 OF 2
Rev. 80

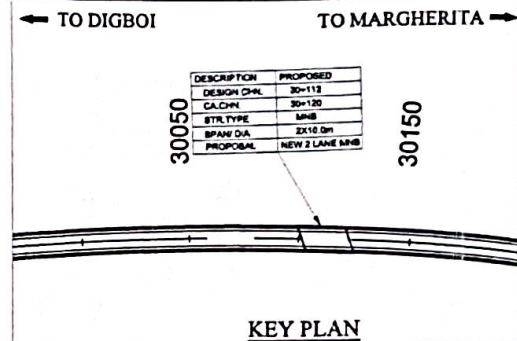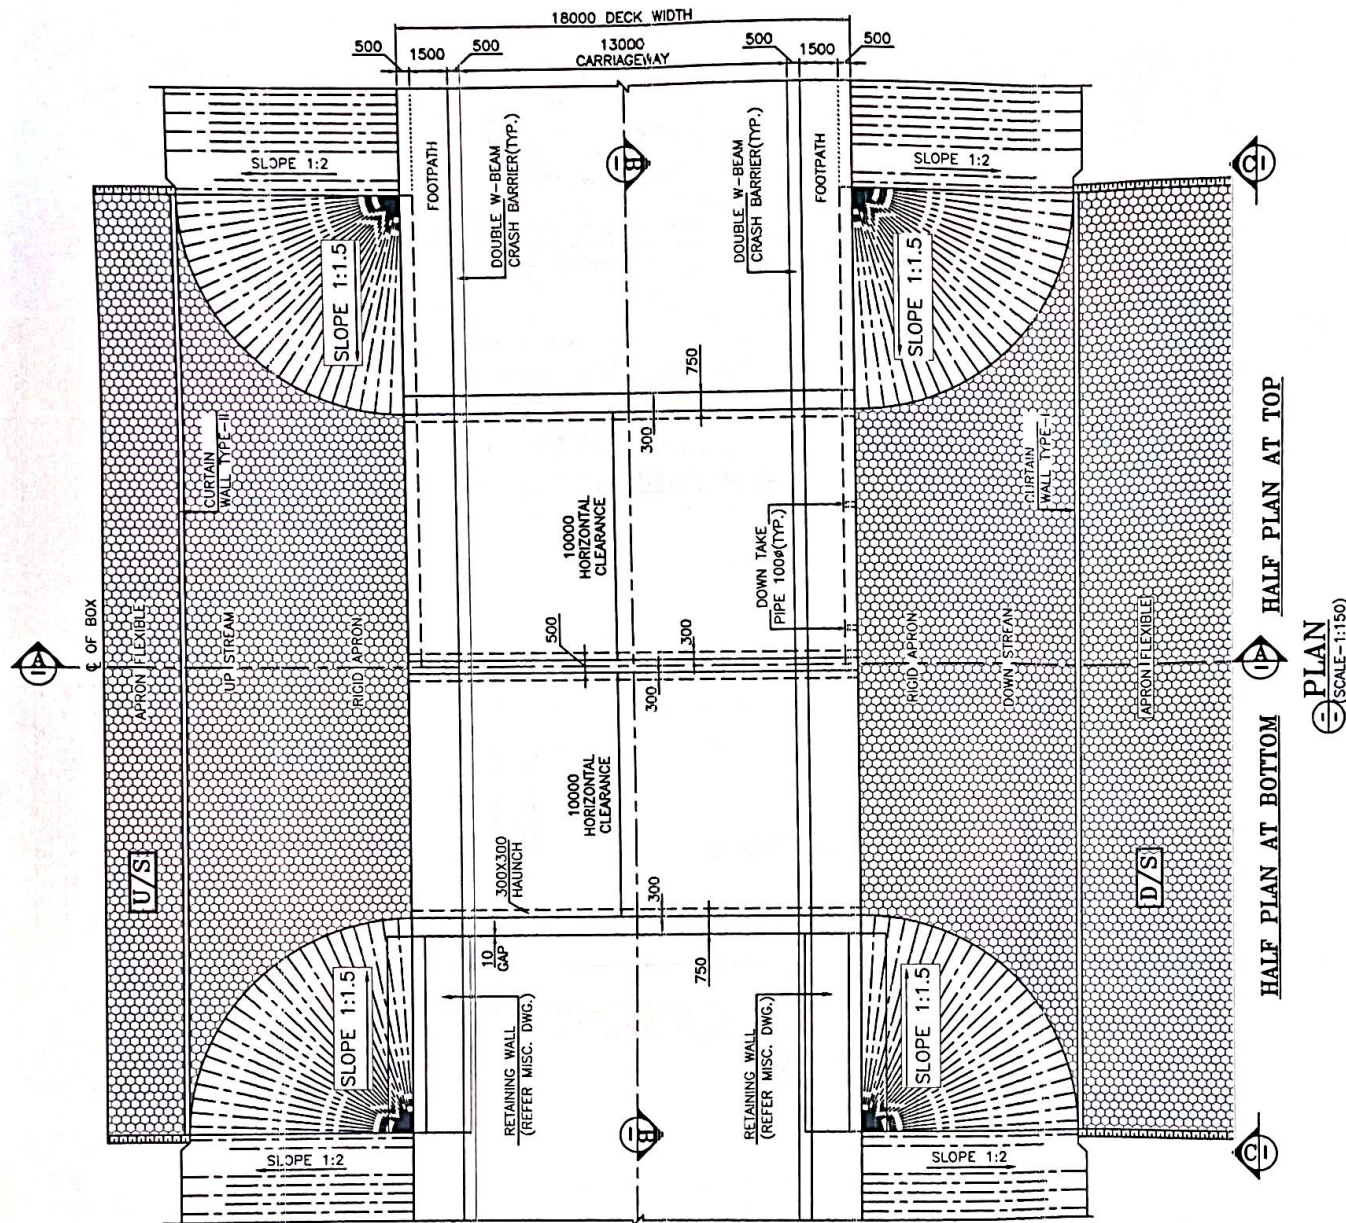

LEVELS	
FINISHED ROAD LEVEL	155.653
LOWEST BED LEVEL	150.143
INVERT LEVEL U/S	149.661
INVERT LEVEL D/S	149.643
HEIGHT (MAXIMUM)	4.518m
EARTH FILL (MAXIMUM)	0.993m
EARTH FILL (MINIMUM)	0.491m

NOTES:-

- ALL DIMENSIONS ARE IN MILLIMETERS, LEVELS ARE IN METERS AND CHAINAGES ARE IN KILOMETERS UNLESS OTHERWISE MENTIONED.
- DIMENSIONS ARE NOT TO BE SCALED, ONLY WRITTEN DIMENSIONS SHALL BE FOLLOWED.
- THE CARRIAGEWAY OF PROPOSED BRIDGE IS DESIGNED AS PER IRC: 8-2017.
- CONCRETE SHALL BE DESIGN MIX UNLESS OTHERWISE SPECIFIED IN DETAILED DRAWINGS, AND SHALL HAVE MINIMUM 28 DAYS CHARACTERISTIC STRENGTH ON 150mm CUBES FOR ALL ELEMENTS OF STRUCTURES AS INDICATED BELOW:
 - RCC CRASH BARRIERM40
 - RCC BOX CELLM35
- REINFORCING STEEL SHALL BE HYSD (TMT) BARS (GRADE DESIGNATION Fe 500D) CONFORMING TO TABLE 18.1 OF IRC: 112-2020.
- 75mm THICK CEMENT CONCRETE WEARING COAT SHALL BE PROVIDED OVER TOP SLAB.
- MINIMUM CLEAR COVER TO ANY REINFORCEMENT SHALL BE AS BELOW:
 - BOX CELL-
 - TOP SLAB (BOTH FACE)45mm
 - VERTICAL WALL (EARTH FACE)75mm
 - VERTICAL WALL (REAR FACE)45mm
 - BOTTOM SLAB (BOTH FACE)75mm
 - INTERMEDIATE WALL45mm
 - RCC CRASH BARRIER45mm
- 100mm WEEP HOLES SPACED AT 1000 C/C BOTH HORIZONTALLY AND VERTICALLY SHALL BE PROVIDED IN A STAGGERED MANNER IN EARTH RETAINING VERTICAL WALLS ABOVE GROUND LEVEL.
- 600 THICK FILTER MEDIA BEHIND EARTH RETAINING VERTICAL WALL SHALL BE PROVIDED AS PER "MORTAR" SPECIFICATION.
- BACKFILLING SHALL BE DONE IN LAYERS NOT EXCEEDING 200mm THK. EACH LAYERS SHALL BE COMPACTED TO THE OPTIMUM DENSITY.
- BACK FILLING BEHIND EARTH RETAINING WALL CONSIST OF SELECTED EARTH CONFORMING TO APPENDIX 6 OF IRC: 78-2020 HAVING PROPERTIES $C=0$, $\phi=30^\circ$, $\gamma=2.0 \text{ t/m}^3$.
- SAFE BEARING CAPACITY AT FOUNDING LEVEL OF BRIDGE SHALL BE 8.5 t/m^2 , WHICH SHALL BE ENSURED BEFORE EXECUTION.
- THIS DRAWING SHALL BE READ IN CONJUNCTION WITH RELEVANT APPROVED HIGHWAY DRAWINGS FOR STRUCTURE ORIENTATION, SKEW, FILL AND CAMBER/SUPER ELEVATION ETC.
- BACK FILLING SHALL BE DONE SIMULTANEOUSLY ON BOTH SIDE OF BOX.
- AS PER SITE CONDITION OF S.B.C NOT ACHIEVED THEN PROVIDE MINIMUM 1000 THICK COMPACTED EARTH WITH GRANULAR MATERIAL.
- SEISMIC ZONE - V (AS PER SP: 114-2020).

LEGEND:-

FRL FINISHED ROAD LEVEL
 I.L. INVERT LEVEL
 LVL. LEVEL
 EGL. EXISTING GROUND LEVEL
 EQ. EQUAL DISTANCE

FRL CAMBER & LOCATION IS TO BE MATCHED WITH HIGHWAY ALIGNMENT DRAWING.

* AS PER SITE CONDITION TO ACHIEVE S.B.C.

CLIENT:

 NATIONAL HIGHWAYS & INFRASTRUCTURE DEVELOPMENT CORPORATION LTD.

EPC CONTRACTOR

KAMAC ENGINEERS PVT.LTD
 F0201, CITY CENTER OFFICE BLOCK, 2ND FLOOR, MATIGARA 734010

AUTHORITY'S ENGINEER
 ALMONDZ GLOBAL INFRA CONSULTANT LIMITED IN JV WITH AYOLEEZA CONSULTANT PRIVATE LIMITED.

C/O JAYANTA SAKIA, SARBAJANIN NAMGHAR, BORBIL NO.2, DIGBOI, TINSUKIA, ASSAM-786171

PROOF CONSULTANT:

CREATIVE ENGINEERING SERVICES
 OFFICE NO: 620, SIGNATURE GLOBAL MALL, SECTOR-3, VAISHALI, GHAZIABAD, U.P-201010

SAFETY CONSULTANT:

DESIGN AID
 PLOT NO 54, 3rd FLOOR(FRONT), MASOODPUR DAIRY FARM,VASANT KUNJ, NEW DELHI-110070,

DESIGN CONSULTANT:

A.V. CONSTRUCTION
 1st Floor, WZ-1240, Palam Extension, Bosco Ashram Wall Gali, New Delhi 110045
Winst Infra Solution Pvt. Ltd.
 OFFICE: F-6, 15th FLOOR CORPORATE TOWER, PLOT NO-C-23, SECTOR-13, VASUNDHRA G-3, GAZIABAD, U.P-201012




PROJECT:

WIDENING/IMPROVEMENT TO 3-LANE LANE WITH PAVED SHOULDER FROM KM 27+150 (GOLA GOAN) TO KM 47+802 (LEDO) ON DISRUPTOR TO LEDO SECTION WITH PROPOSED MARGHERITA & LEDO BYPASS (BROWNFIELD AND GREEN FIELD) (2-LANE+PS) OF NH-38 IN TINSUKIA DISTRICT IN THE STATE OF ASSAM IN EPC MODE (PACKAGE-8)

DRAWING TITLE:-

GENERAL ARRANGEMENT DRAWING FOR MINOR BRIDGE AT DESIGN CHAINAGE 30+112

Date	Drw. W.P.	Dwg. S.K.	Chk. A.M.	App.	Scale	AS SHOWN	Drawing Status
JUNE, 2024							
Project No.	Drawing No.	A/C/NH-38/MB/GAD/30+112/01		Sheet No. 1 OF 3	Rev	RD	

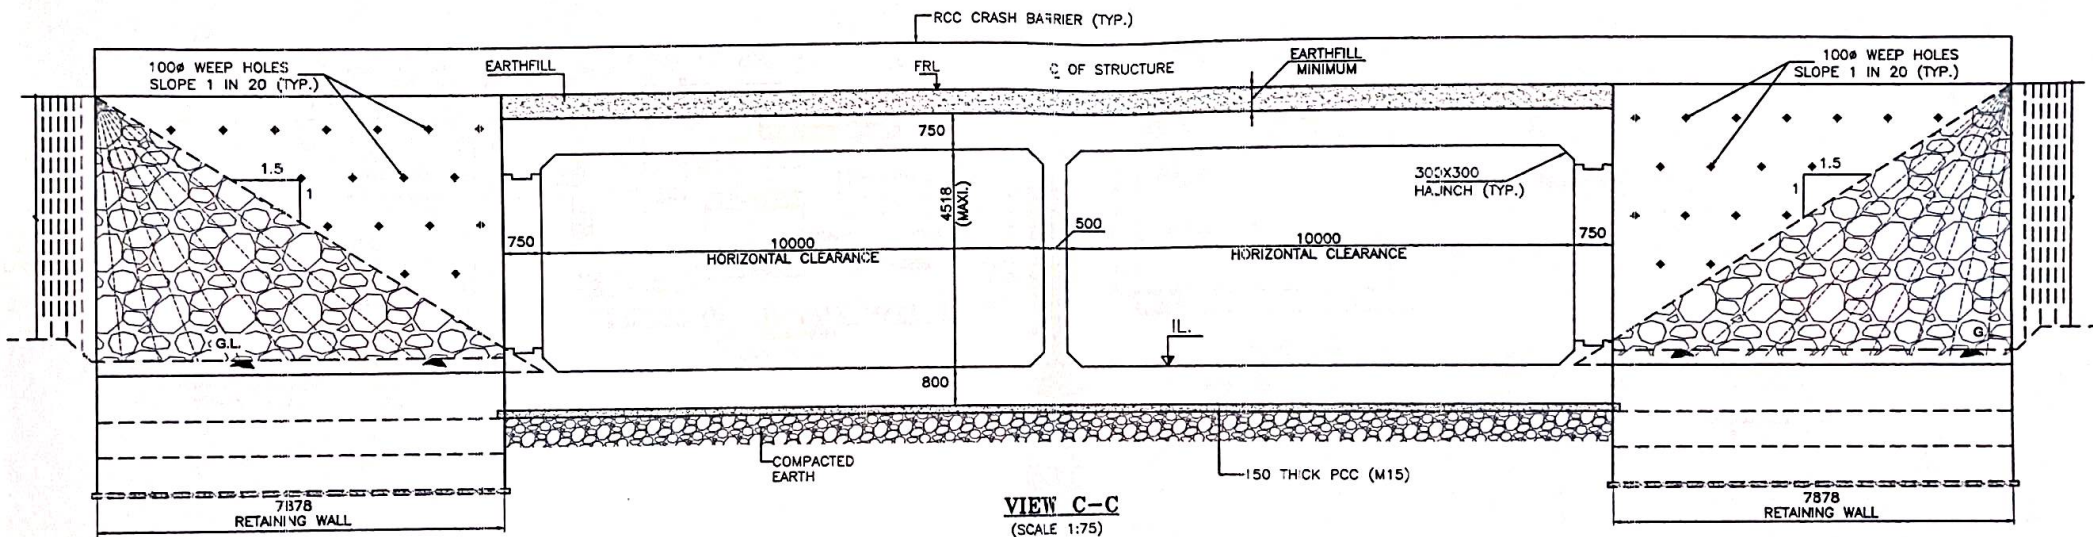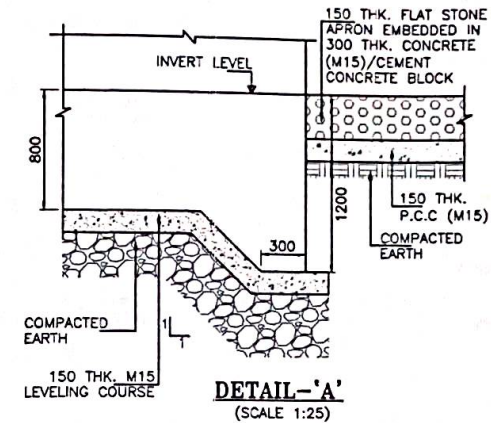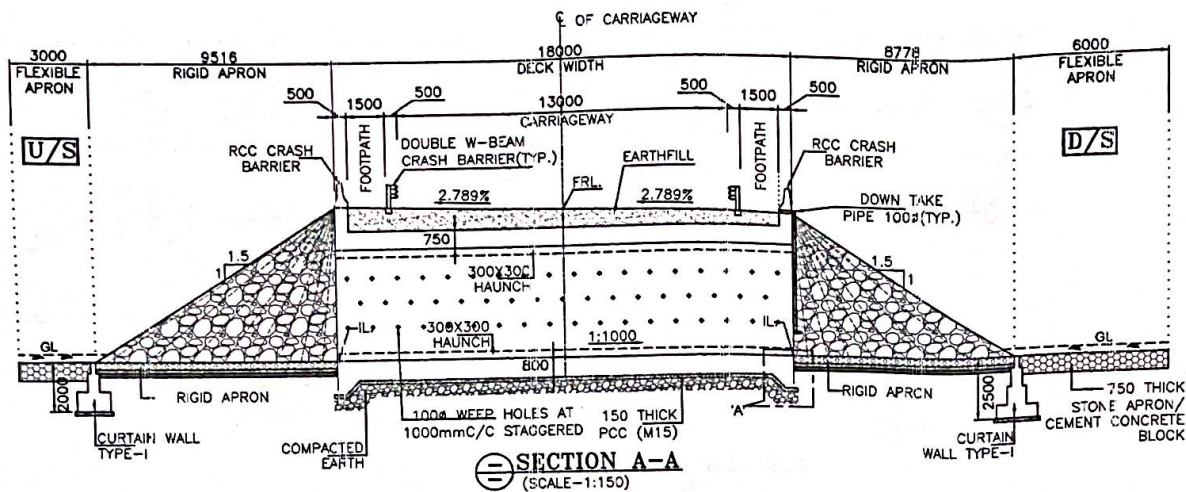

CLIENT:



NATIONAL HIGHWAYS &
INFRASTRUCTURE DEVELOPMENT
CORPORATION LTD.

EPC CONTRACTOR



KAMAC ENGINEERS PVT.LTD
F0201, CITY CENTER OFFICE
BLOCK, 2ND FLOOR,
MATIGARA 734010

AUTHORITY'S ENGINEER

ALMONDZ GLOBAL INFRA CONSULTANT
LIMITED IN JV WITH AYOLEEZA
CONSULTANT PRIVATE LIMITED.

C/O JAYANTA SAIKIA, SARBAJANIN
NAMGHAR, BORBIL NO.2, DIGBOI,
TINSUKIA, ASSAM-786171

PROOF CONSULTANT:



CREATIVE ENGINEERING SERVICES
OFFICE NO. 620, SIGNATURE GLOBAL
MALL, SECTOR-3,
VAISHALI, GHAZIABAD, U.P.-201010

SAFETY CONSULTANT:



DESIGN AID
PLOT NO 54, 3rd FLOOR(FRONT),
MASOODPUR DAIRY FARM,VASANT KUNJ,
NEW DELHI-110070,

DESIGN CONSULTANT:




A.V. CONSTRUCTION
1st Floor, WZ-1240,
Palam Extension, Bosco
Ashram Wall Gall, New
Delhi 110045
Winst Infra Solution
Pvt. Ltd.
OFFICE: F-8, 15/16/17 CORPORATE
TOWER, PLOT NO-C-23, SECTOR-13,
VASUNDHRA G-1, GHAZIABAD, U.P.-201012

PROJECT:

WIDENING/IMPROVEMENT TO 2-LANE LANE WITH PAVED SHOULDER FROM KM 27+150
(DOLA/DOAH) TO KM 47+882 (LEDO) ON DIBRUGARH TO LEDO SECTION WITH
PROPOSED MARGHERITA & LEDO BYPASS (BROWNFIELD AND GREEN FIELD)
(2-LANE+PS) OF NH-38 IN TINSUKIA DISTRICT IN THE STATE OF ASSAM/IN EPC
MODE (PACKAGE-5)

DRAWING TITLE: GENERAL ARRANGEMENT DRAWING FOR
MINOR BRIDGE AT DESIGN CHAINAGE 30+112


Date	Drw.	Des.	Chk.	App.	Scale	Drawing Status
JUNE 2024	W.P.	S.K.	A.M.		AS SHOWN	
Project No.	Drawing No.	AVC/NH-38/MNB/GA/23/112/101				Sheet No. 2 OF 3
						Rev. 00

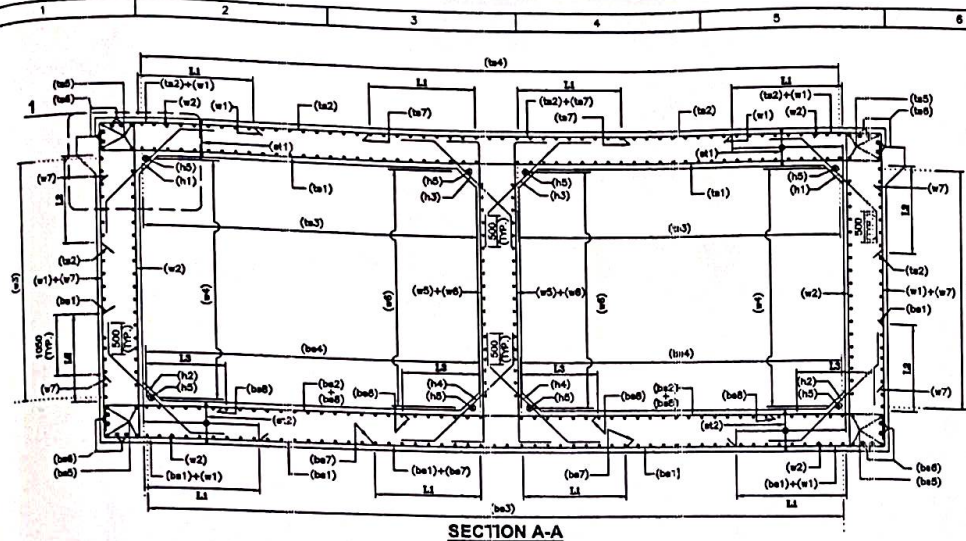


SECTION A-A
(N.T.S.)

BAR CURTAILMENT SCHEDULE TYPE

L1	3000
L2	1800
L3	1500

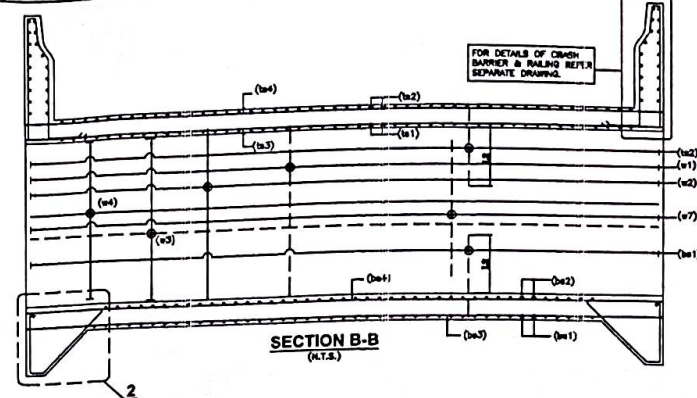

SECTION B-B
(N.T.S.)

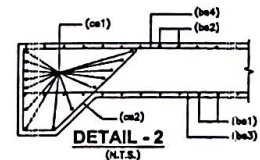


DETAIL - 2
(N.T.S.)

LEGEND:-


TOP FACE BAR	---
BOTTOM FACE BAR	---

- NOTES:-**
- ALL DIMENSIONS ARE IN MILLIMETERS AND LEVELS ARE IN METERS UNLESS OTHERWISE MENTIONED.
 - DRAWING SHOULD NOT BE SCALED ONLY WRITTEN DIMENSIONS ARE TO BE FOLLOWED.
 - ALL REINFORCING BARS SHALL BE THERMO MECHANICALLY TREATED (TMT) BARS (GRADE DESIGNATION Fe-500) CONFORMING TO IS:1786 STANDARDS.
 - MINIMUM CLEAR COVER TO OUTER MOST REINFORCEMENT SHALL BE AS FOLLOWS:-
 - a) TOP SLAB = 40mm
 - b) BOTTOM SLAB = 75mm
 - c) SIDE WALL (EARTH SIDE) = 75mm
 - d) SIDE WALL (INNER SIDE) = 50mm
 - OVERLAPPING FOR SPlicing OF REINFORCEMENT SHALL BE AS PER CLAUSE NO.15.2.5. LAP LENGTH SHALL NOT BE LESS THAN 56 ϕ . ARRANGEMENT OF TRANSVERSE REINFORCEMENT IN LAP ZONE:-

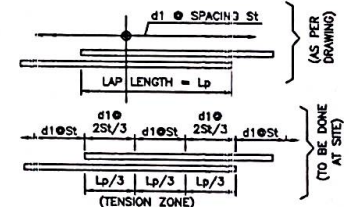


BOX REINF. SCHEDULE

SL.NO.	BAR MARK	BAR SHAPE	DIMETER	SPACING
1	ta1		20	130
2	ta2		20	130
3	ta3		12	130
4	ta4		12	130
5	ta5		12	2nd Nos.
6	ta6		12	2nd Nos.
7	ta7		16	130
8	ta8		16	130
9	ta9		16	130
10	ta10		12	130
11	ta11		12	130
12	ta12		12	130
13	ta13		10	130
14	ta14		NOT IN USE	
15	ta15		NOT IN USE	
16	ta16		20	130
17	ta17		20	130
18	ta18		12	130
19	ta19		18	130
20	ta20		12	2nd Nos.
21	ta21		12	2nd Nos.
22	ta22		18	130
23	ta23		10	130
24	ta24		12	130
25	ta25		12	130
26	ta26		12	130
27	ta27		12	130
28	ta28		10	1st Nos.
29	ta29		12	14 Nos.
30	ta30		12	130
31	ta31		12 ϕ 2 legged @130c/c (in L-L direction) & @280c/c (in T-T direction)	
32	ta32		12 ϕ 2 legged @130c/c (in L-L direction) & @280c/c (in T-T direction)	

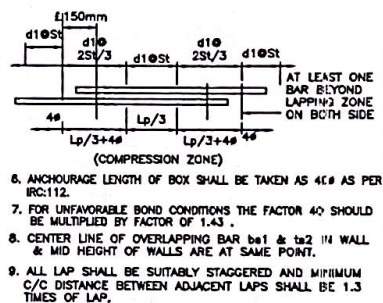


REFERENCE DRAWING:-

- GENERAL ARRANGEMENT DRAWING. AVC/NH-38/MNB/30+112/101

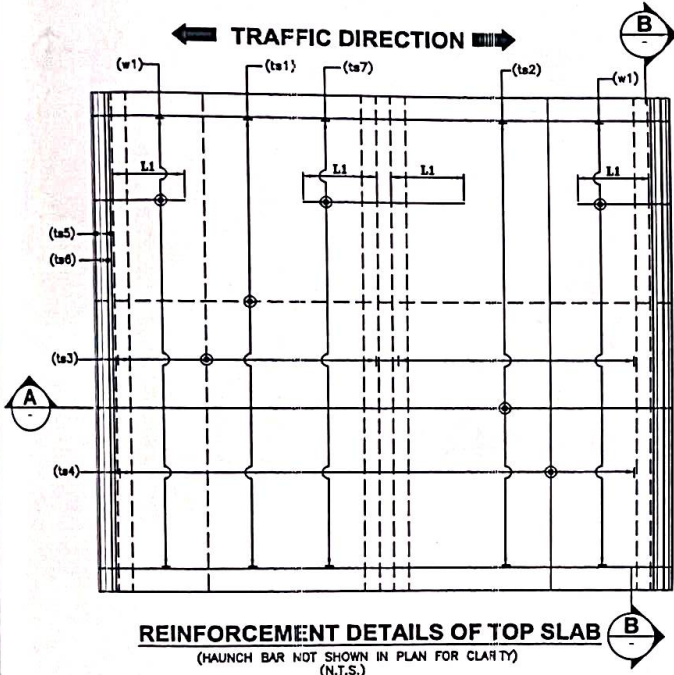


REINFORCEMENT DETAILS OF TOP SLAB
(HAUNCH BAR NOT SHOWN IN PLAN FOR CLARITY)
(N.T.S.)

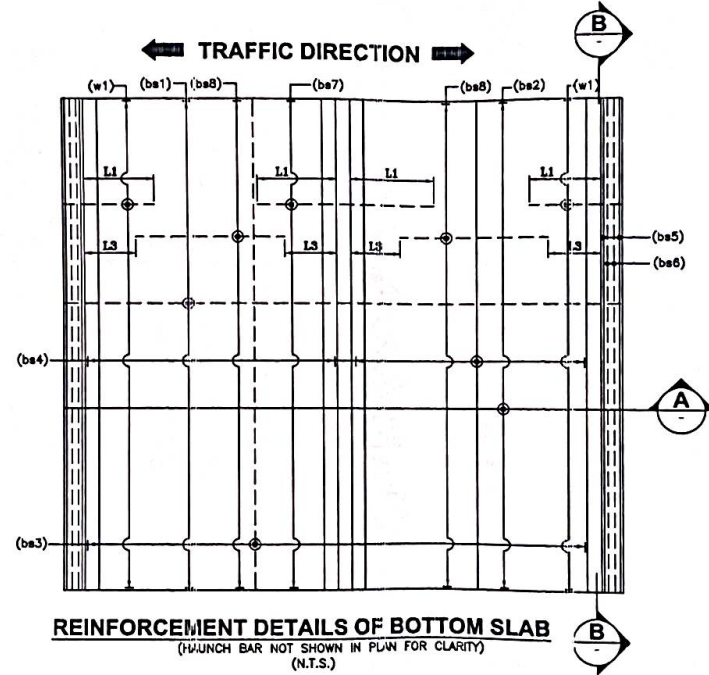

REINFORCEMENT DETAILS OF BOTTOM SLAB
(HAUNCH BAR NOT SHOWN IN PLAN FOR CLARITY)
(N.T.S.)

CLIENT: NATIONAL HIGHWAYS & INFRASTRUCTURE DEVELOPMENT CORPORATION LTD.	EPC CONTRACTOR KAMAC ENGINEERS PVT.LTD F0201, CITY CENTER OFFICE BLOCK, 2ND FLOOR, MATIGARA 734010	AUTHORITY'S ENGINEER ALMONDZ GLOBAL INFRA CONSULTANT LIMITED IN JV WITH AYOLEEZA CONSULTANT PRIVATE LIMITED. C/O JAYANTA SAIKIA, SARBAJANIN NAMGHAR, BORBIL NO.2, DIGBOI, TINSUKIA, ASSAM-786171	PROOF CONSULTANT: CREATIVE ENGINEERING SERVICES OFFICE NO: 620, SIGNATURE GLOBAL MALL, SECTOR-3, VAISHALI, GHAZIABAD, U.P-201010	SAFETY CONSULTANT: DESIGN AID PLOT NO 54, 3rd FLOOR(FRONT), MASOODPUR DAIRY FARM,VASANT KUNJ, NEW DELHI-110070,	DESIGN CONSULTANT: A.V. CONSTRUCTION 1st Floor, WZ-1240, Palam Extension, Bosco Ashram Wall Gali, New Delhi 110045 Winst Infra Solution Pvt. Ltd. OFFICE: F-4, 13TH AN CORPORATE TOWER, PLOT NO-C-23,SECTOR-13, VASUNDHRA-110012	PROJECT: WIDENING/IMPROVEMENT TO 3-LANE LANE WITH PAVED SHOULDER FROM KM 27+180 (GOLAI GOAN) TO KM 47+682 (LEDO) ON DIBRUGARH TO LEDO SECTION WITH PROPOSED MARGHERITA & LEDO BYPASS (BROWNFIELD AND GREEN FIELD) (2-LANE+PS) OF NH-38 IN TINSUKIA DISTRICT IN THE STATE OF ASSAM ON EPC MODE (PACKAGE-5) DRAWING TITLE:- REINFORCEMENT DETAIL OF BOX FOR MINOR BRIDGE AT DESIGN CHAINAGE 30+112 <table border="1"> <tr> <th>Date</th> <th>Drw. W.P.</th> <th>Des. S.K.</th> <th>Chk. A.M.</th> <th>App. AS SHOWN</th> <th>Scale.</th> <th>Drawing Status.</th> </tr> <tr> <td>JUNE.2024</td> <td></td> <td></td> <td></td> <td></td> <td></td> <td></td> </tr> <tr> <th>Project No.</th> <th>Drawing No.</th> <th>AVC/NH-38/MNB/R/30+112/291</th> <th>Sheet No.</th> <th>Rev.</th> <th>Rev.</th> <th>Rev.</th> </tr> <tr> <td></td> <td></td> <td></td> <td>01 OF 01</td> <td></td> <td></td> <td></td> </tr> </table>	Date	Drw. W.P.	Des. S.K.	Chk. A.M.	App. AS SHOWN	Scale.	Drawing Status.	JUNE.2024							Project No.	Drawing No.	AVC/NH-38/MNB/R/30+112/291	Sheet No.	Rev.	Rev.	Rev.				01 OF 01			
Date	Drw. W.P.	Des. S.K.	Chk. A.M.	App. AS SHOWN	Scale.	Drawing Status.																												
JUNE.2024																																		
Project No.	Drawing No.	AVC/NH-38/MNB/R/30+112/291	Sheet No.	Rev.	Rev.	Rev.																												
			01 OF 01																															

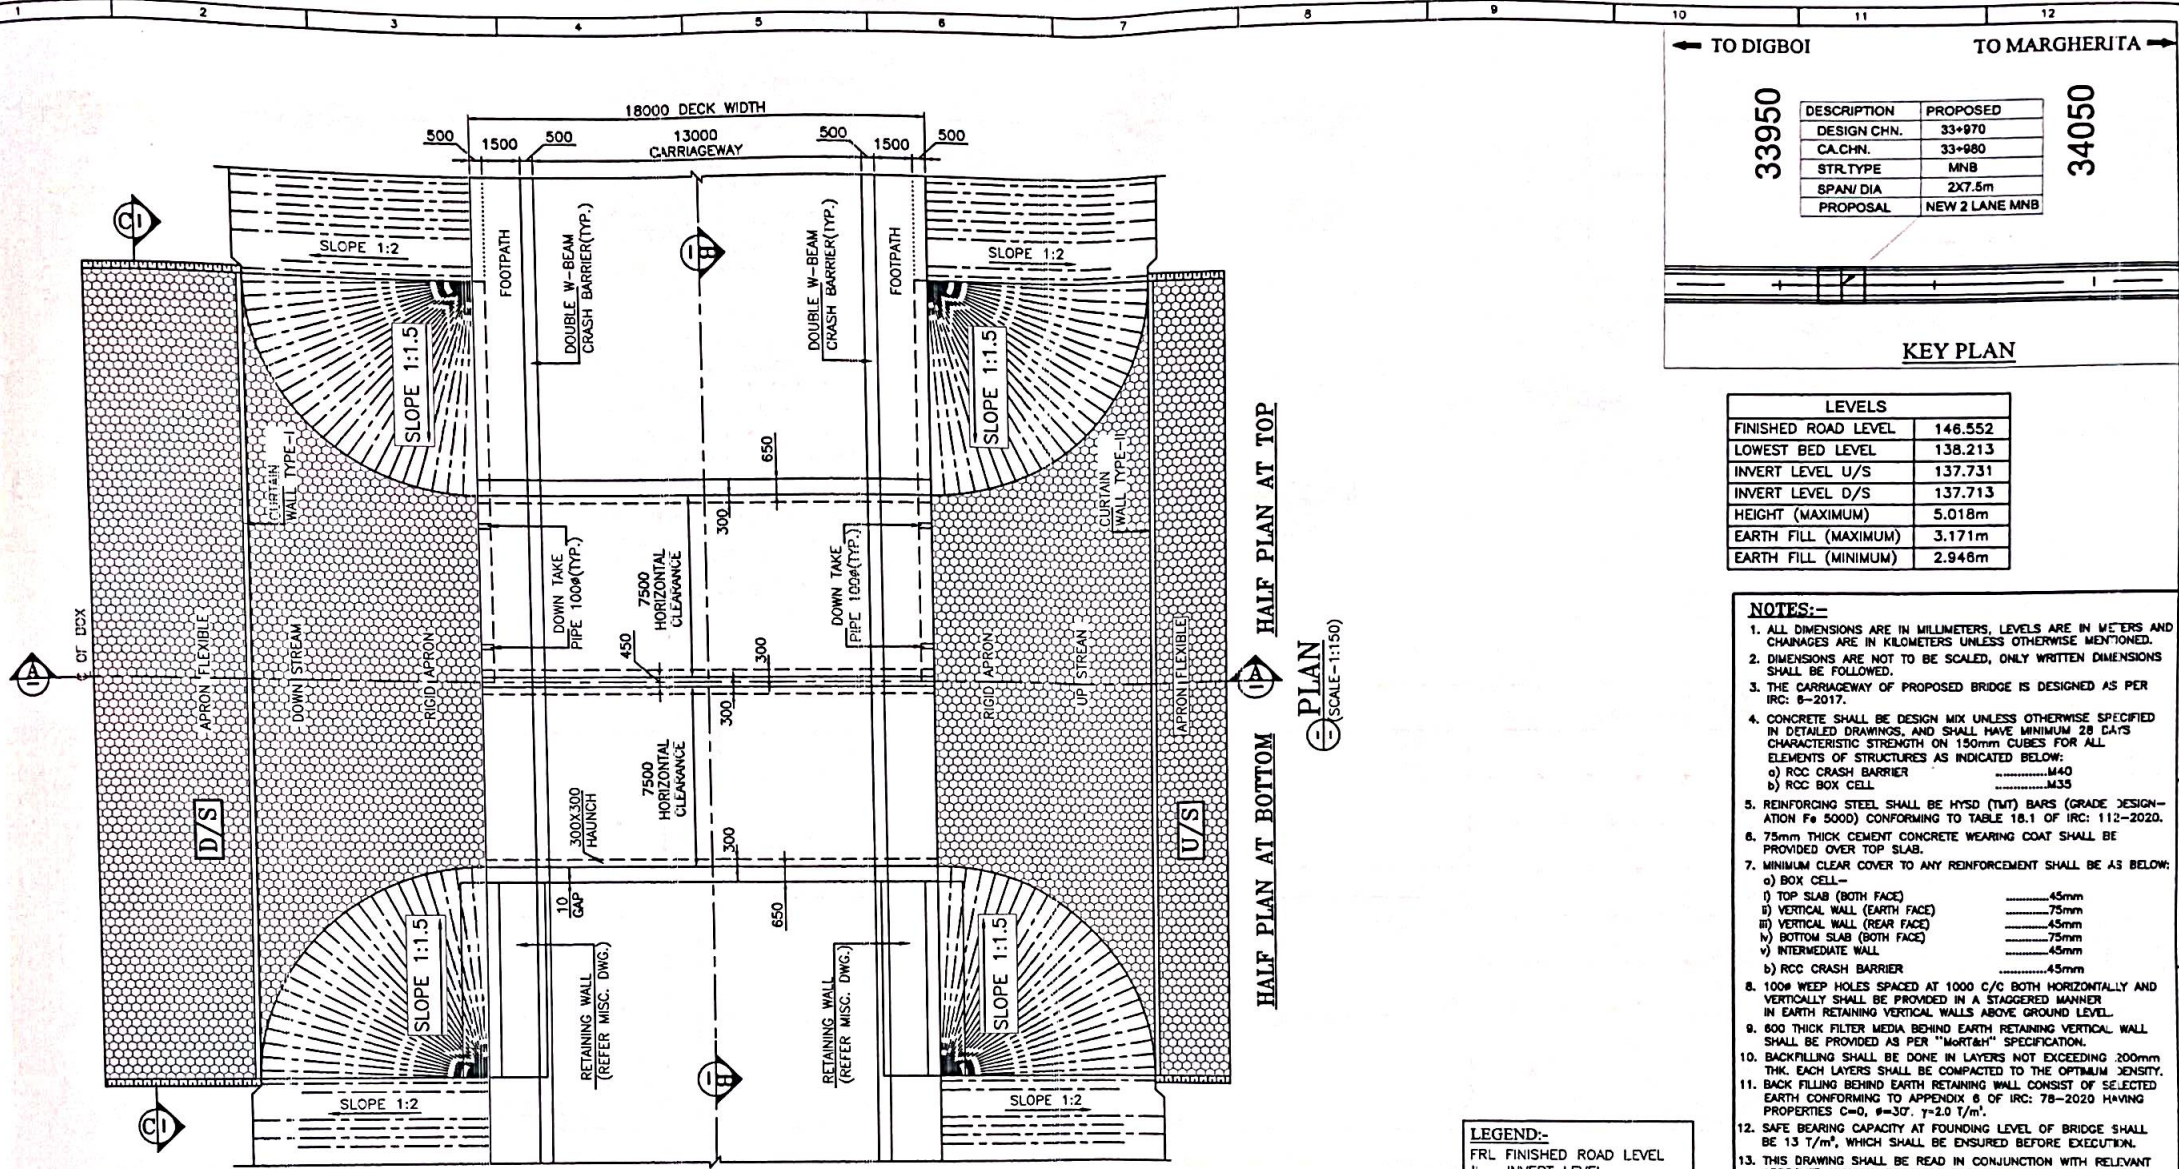

← TO DIGBOI
TO MARGHERITA →

33950

DESCRIPTION	PROPOSED
DESIGN CHN.	33+970
CA.CHN.	33+980
STR.TYPE	MNB
SPAN/DIA	2X7.5m
PROPOSAL	NEW 2 LANE MNB

34050

KEY PLAN

LEVELS	
FINISHED ROAD LEVEL	146.552
LOWEST BED LEVEL	138.213
INVERT LEVEL U/S	137.731
INVERT LEVEL D/S	137.713
HEIGHT (MAXIMUM)	5.018m
EARTH FILL (MAXIMUM)	3.171m
EARTH FILL (MINIMUM)	2.948m

- NOTES:-**
- ALL DIMENSIONS ARE IN MILLIMETERS, LEVELS ARE IN METERS AND CHAINAGES ARE IN KILOMETERS UNLESS OTHERWISE MENTIONED.
 - DIMENSIONS ARE NOT TO BE SCALED, ONLY WRITTEN DIMENSIONS SHALL BE FOLLOWED.
 - THE CARRIAGEWAY OF PROPOSED BRIDGE IS DESIGNED AS PER IRC: 8-2017.
 - CONCRETE SHALL BE DESIGN MIX UNLESS OTHERWISE SPECIFIED IN DETAILED DRAWINGS, AND SHALL HAVE MINIMUM 28 DAYS CHARACTERISTIC STRENGTH ON 150mm CUBES FOR ALL ELEMENTS OF STRUCTURES AS INDICATED BELOW:
 - a) RCC CRASH BARRIERM40
 - b) RCC BOX CELLM35
 - REINFORCING STEEL SHALL BE HYSD (TMT) BARS (GRADE DESIGNATION Fe 500) CONFORMING TO TABLE 18.1 OF IRC: 112-2020.
 - 75mm THICK CEMENT CONCRETE WEARING COAT SHALL BE PROVIDED OVER TOP SLAB.
 - MINIMUM CLEAR COVER TO ANY REINFORCEMENT SHALL BE AS BELOW:
 - a) BOX CELL-
 - i) TOP SLAB (BOTH FACE)45mm
 - ii) VERTICAL WALL (EARTH FACE)75mm
 - iii) VERTICAL WALL (REAR FACE)45mm
 - iv) BOTTOM SLAB (BOTH FACE)75mm
 - v) INTERMEDIATE WALL45mm
 - b) RCC CRASH BARRIER45mm
 - 100# WEEP HOLES SPACED AT 1000 C/C BOTH HORIZONTALLY AND VERTICALLY SHALL BE PROVIDED IN A STAGGERED MANNER IN EARTH RETAINING VERTICAL WALLS ABOVE GROUND LEVEL.
 - 600 THICK FILTER MEDIA BEHIND EARTH RETAINING VERTICAL WALL SHALL BE PROVIDED AS PER "MORTH" SPECIFICATION.
 - BACKFILLING SHALL BE DONE IN LAYERS NOT EXCEEDING 200mm THK. EACH LAYERS SHALL BE COMPACTED TO THE OPTIMUM DENSITY.
 - BACK FILLING BEHIND EARTH RETAINING WALL CONSIST OF SELECTED EARTH CONFORMING TO APPENDIX 6 OF IRC: 78-2020 HAVING PROPERTIES C=0, $\phi=30^\circ$, $\gamma=2.0 \text{ T/m}^3$.
 - SAFE BEARING CAPACITY AT FOUNDING LEVEL OF BRIDGE SHALL BE 13 T/m^2 , WHICH SHALL BE ENSURED BEFORE EXECUTION.
 - THIS DRAWING SHALL BE READ IN CONJUNCTION WITH RELEVANT APPROVED HIGHWAY DRAWINGS FOR STRUCTURE ORIENTATION, SKEW, FRL AND CAMBER/SUPER ELEVATION ETC.
 - BACK FILLING SHALL BE DONE SIMULTANEOUSLY ON BOTH SIDE OF BOX.
 - AS PER SITE CONDITION OF S.B.C NOT ACHIEVED THEN PROVIDE MINIMUM 1000 THICK COMPACTED EARTH WITH GRANULAR MATERIAL.
 - SEISMIC ZONE - V (AS PER SP: 114-2020).




LEGEND:-


FRL FINISHED ROAD LEVEL
 IL INVERT LEVEL
 LVL LEVEL
 EGL EXISTING GROUND LEVEL
 EQ. EQUAL DISTANCE







FRL CAMBER & LOCATION IS TO BE MATCHED WITH HIGHWAY ALIGNMENT DRAWING.

* AS PER SITE CONDITION TO ACHIEVE S.B.C.



CLIENT: NATIONAL HIGHWAYS & INFRASTRUCTURE DEVELOPMENT CORPORATION LTD.	EPC CONTRACTOR KAMAC ENGINEERS PVT.LTD F0201, CITY CENTER OFFICE BLOCK, 2ND FLOOR, MATIGARA 734010	AUTHORITY'S ENGINEER ALMONDZ GLOBAL INFRA CONSULTANT LIMITED IN JV WITH AYOLEEZA CONSULTANT PRIVATE LIMITED. C/O JAYANTA SAKIA, SARBAJANIN NAMGHAR, BORBIL NO.2, DIGBOI, TINSUKIA, ASSAM-786171	PROOF CONSULTANT: CREATIVE ENGINEERING SERVICES OFFICE NO: 620, SIGNATURE GLOBAL MALL, SECTOR-3, VAISHALI, GHAZIABAD, U.P-201010	SAFETY CONSULTANT: DESIGN AID PLOT NO 54, 3rd FLOOR(FRONT), MASOODPUR DAIRY FARM,VASANT KUNJ, NEW DELHI-110070,	DESIGN CONSULTANT: A.V. CONSTRUCTION 1st Floor, WZ-1240, Palam Extension, Bosco Ashram Wall Gali, New Delhi 110045 Winst Infra Solution Pvt. Ltd. OFFICE F-8, 18TH AN CORPORATE TOWER, PLOT NO-0-23, SECTOR-13, VASUNDHRA 2-NDZABAD, U.P-201012	PROJECT: WIDENING/IMPROVEMENT TO 3-LANE LANE WITH PAVED SHOULDER FROM KM 27+195 (JOLA GOANJ) TO KM 47+492 (LEDO) ON DISBURJARI TO LEDO SECTION WITH PROPOSED MARGHERITA & LEDO BYPASS (BROWNFIELD AND GREEN FIELD) (2-LANE+P) OF NH-36 IN TINSUKIA DISTRICT IN THE STATE OF ASSAM IN EPC MODE (PACKAGE-8) DRAWING TITLE:- GENERAL ARRANGEMENT DRAWING FOR MINOR BRIDGE AT DESIGN CHAINAGE 33+970 <table border="1" style="width: 100%; border-collapse: collapse;"> <tr> <th>Date</th> <th>Drawn</th> <th>Eng.</th> <th>Chk.</th> <th>App.</th> <th>Scale</th> <th>Status</th> </tr> <tr> <td>JUNE, 2024</td> <td>W.P.</td> <td>S.K.</td> <td>A.M.</td> <td></td> <td>AS SHOWN</td> <td></td> </tr> <tr> <td>Project No.</td> <td colspan="2">Drawing No.</td> <td colspan="2">Drawing Title</td> <td colspan="2">Sheet No.</td> </tr> <tr> <td></td> <td colspan="2">AVC/NH-36/MNB/GAD/33+970/101</td> <td colspan="2">1 OF 3</td> <td colspan="2">Rev. 0</td> </tr> </table>	Date	Drawn	Eng.	Chk.	App.	Scale	Status	JUNE, 2024	W.P.	S.K.	A.M.		AS SHOWN		Project No.	Drawing No.		Drawing Title		Sheet No.			AVC/NH-36/MNB/GAD/33+970/101		1 OF 3		Rev. 0	
Date	Drawn	Eng.	Chk.	App.	Scale	Status																												
JUNE, 2024	W.P.	S.K.	A.M.		AS SHOWN																													
Project No.	Drawing No.		Drawing Title		Sheet No.																													
	AVC/NH-36/MNB/GAD/33+970/101		1 OF 3		Rev. 0																													

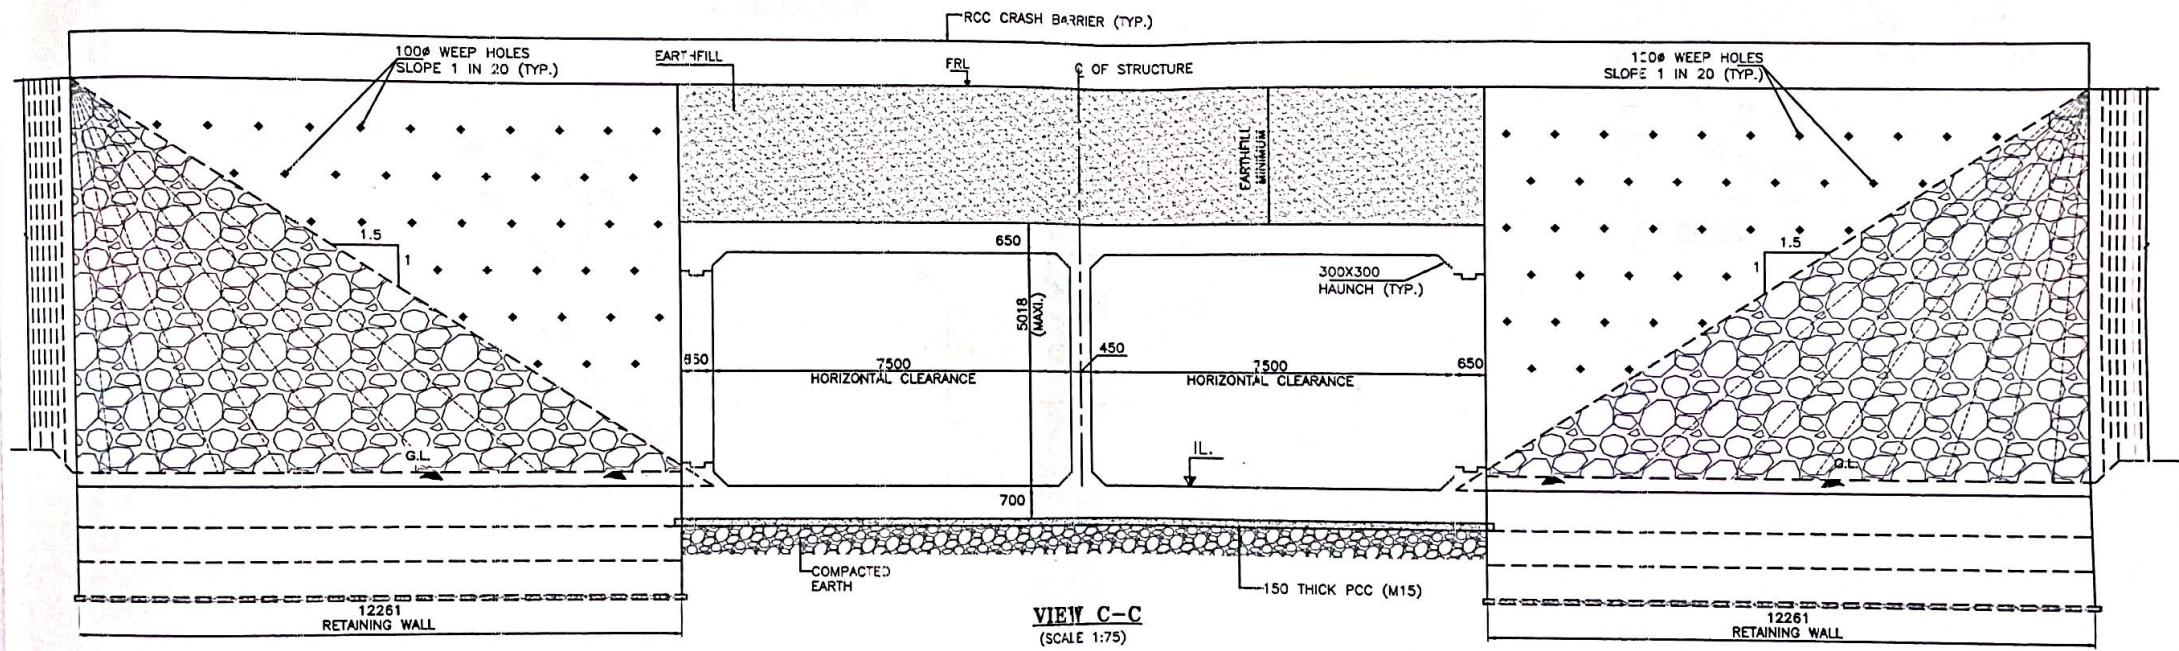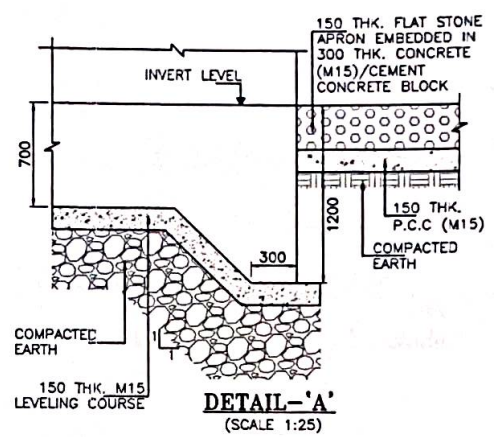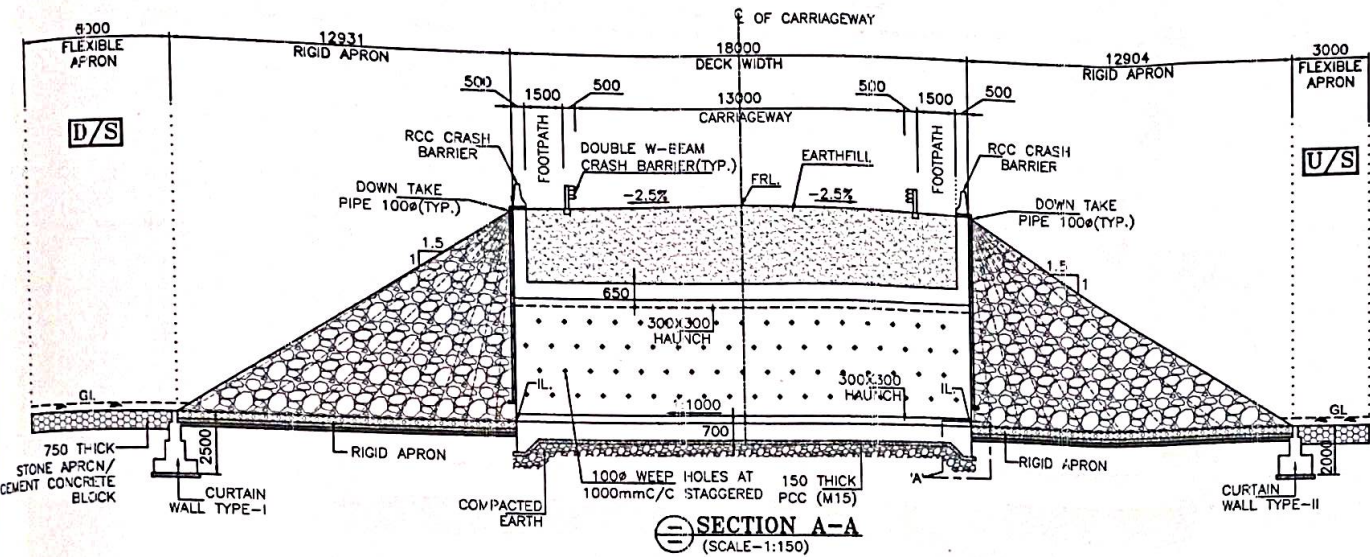

 CLIENT:  NATIONAL HIGHWAYS & INFRASTRUCTURE DEVELOPMENT CORPORATION LTD.		EPC CONTRACTOR  KAMAC ENGINEERS PVT.LTD F0201, CITY CENTER OFFICE BLOCK, 2ND FLOOR, MATIGARA 734010		AUTHORITY'S ENGINEER ALMONDZ GLOBAL INFRA CONSULTANT LIMITED IN JV WITH AYOLEEZA CONSULTANT PRIVATE LIMITED. C/O JAYANTA SAIKIA, SARBAJANIN NAMGHAR, BORBIL NO.2, DIGBOI, TINSUKIA, ASSAM-786171		PROOF CONSULTANT:  CREATIVE ENGINEERING SERVICES OFFICE NO. 620, SIGNATURE GLOBAL MALL, SECTOR-3, VAISHALI, GHAZIABAD, U.P.-201010		SAFETY CONSULTANT:  DESIGN AID PLOT NO 54, 3rd FLOOR(FRONT), MASOODPUR DAIRY FARM,VASANT KUNJ, NEW DELHI-110070,		DESIGN CONSULTANT:  A.V. CONSTRUCTION 1st Floor, WZ-1240, Palam Extension, Bosco Ashram Wall Gali, New Delhi 110045 Winst Infra Solution Pvt. Ltd. OFFICE: F-8, 15/11 AN CORPORATE TOWER, PLOT NO-C-23, SECTOR-13, VASUNDHRA G-3, GAZIABAD, U.P.-201012		PROJECT: WIDENING/IMPROVEMENT TO 3-LANE LANE WITH PAVED SHOULDER FROM KM 27+180 (GOLAI GOAN) TO KM 47+882 (LEDO) ON DIBRUGARH TO LEDO SECTION WITH PROPOSED MARGHERITA & LEDO BYPASS (BROWNFIELD AND GREEN FIELD) (2-LANE+PS) OF NH-38 IN TINSUKIA DISTRICT IN THE STATE OF ASSAM IN EPC MODE (PACKAGE-8) DRAWING TITLE:- GENERAL ARRANGEMENT DRAWING FOR MINOR BRIDGE AT DESIGN CHAINAGE 33+870 <table><tr><td>Date</td><td>Drw. W.P.</td><td>Dwg. 9.K.</td><td>Chk. A.M.</td><td>App.</td><td>Scale</td><td>AS SHOWN</td><td>Drawing Status</td></tr><tr><td>JUNE.2024</td><td></td><td></td><td></td><td></td><td></td><td></td><td></td></tr><tr><td>Project No.</td><td>Drawing No.</td><td colspan="5">AVC/NH-38/MNB/GAD/33+870/101</td><td>Sheet No. 2 OF 3</td></tr><tr><td></td><td></td><td colspan="5"></td><td>Rev. 00</td></tr></table>		Date	Drw. W.P.	Dwg. 9.K.	Chk. A.M.	App.	Scale	AS SHOWN	Drawing Status	JUNE.2024								Project No.	Drawing No.	AVC/NH-38/MNB/GAD/33+870/101					Sheet No. 2 OF 3								Rev. 00
Date	Drw. W.P.	Dwg. 9.K.	Chk. A.M.	App.	Scale	AS SHOWN	Drawing Status																																						
JUNE.2024	
Project No.	Drawing No.	AVC/NH-38/MNB/GAD/33+870/101					Sheet No. 2 OF 3																																						
							Rev. 00																																						
1	2	3	4	5	6	7	8	9	10																																				

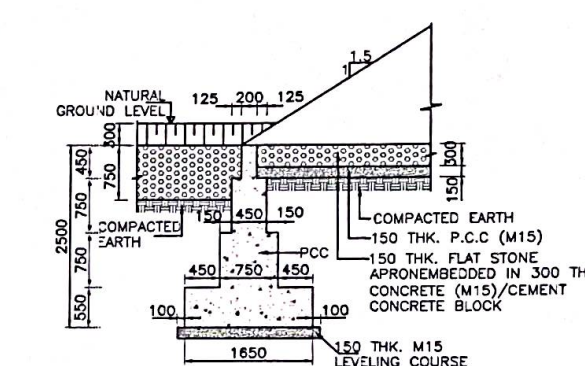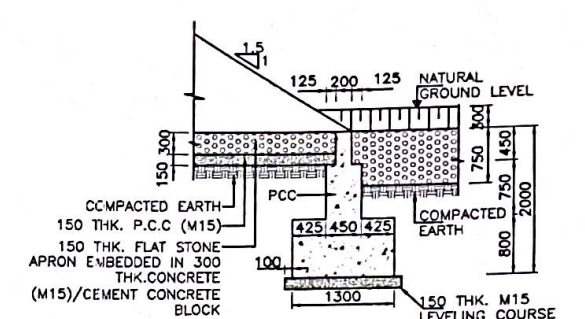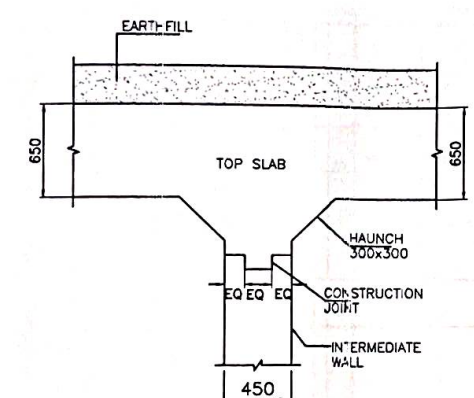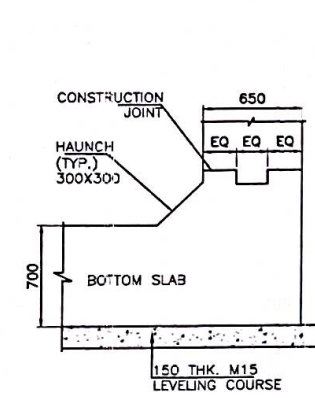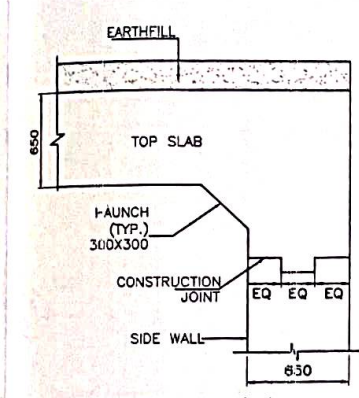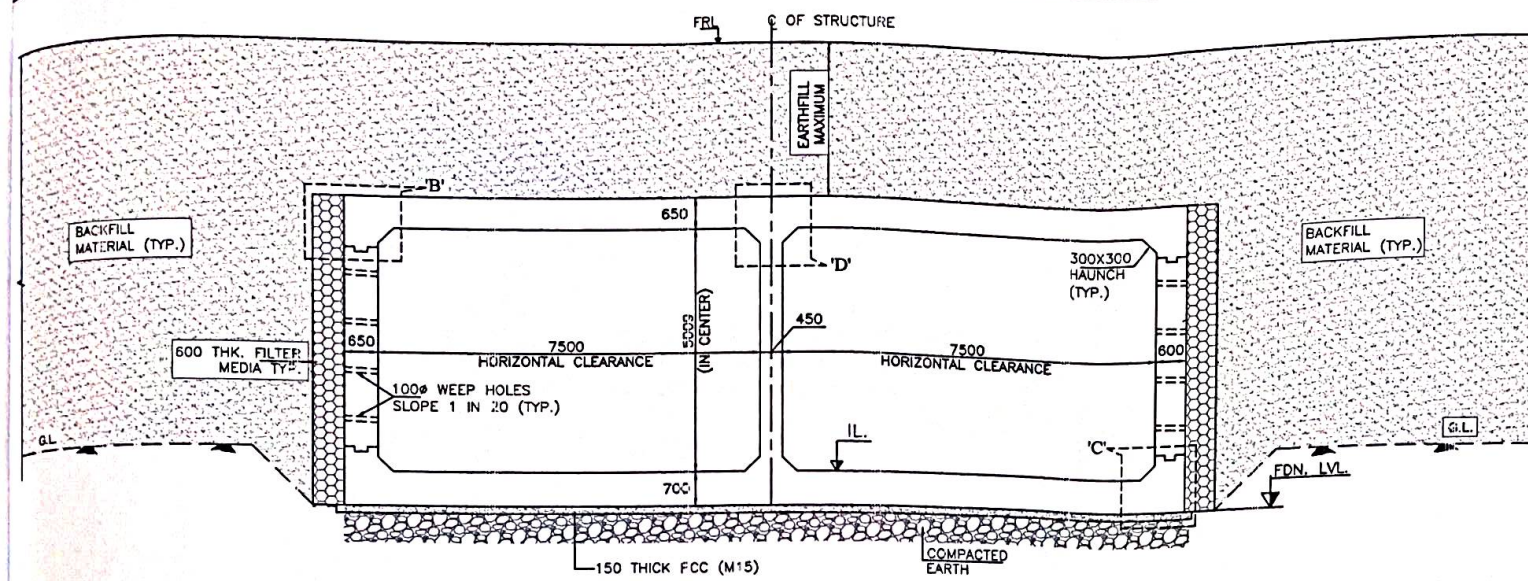


CLIENT:  NATIONAL HIGHWAYS & INFRASTRUCTURE DEVELOPMENT CORPORATION LTD.	EPC CONTRACTOR  KAMAC ENGINEERS PVT. LTD. F0201, CITY CENTER OFFICE BLOCK, 2ND FLOOR, MATIGARA 734010	AUTHORITY'S ENGINEER ALMONDZ GLOBAL INFRA CONSULTANT LIMITED 1st JV WITH AYOLEEZA CONSULTANT PRIVATE LIMITED. C/O JAYANTA SAIKIA, SARBAJANIN NAMGHAR, BORBIL NO.2, DIGBOI, TINSUKIA, ASSAM-788171	PROOF CONSULTANT:  CREATIVE ENGINEERING SERVICES OFFICE NO: 620, SIGNATURE GLOBAL MALL, SECTOR-3, VAISHALI, GHAZIABAD, U.P.-201010	SAFETY CONSULTANT:  DESIGN AID PLOT NO 54, 3rd FLOOR(FRONT), MASOODPUR DAIRY FARM, VASANT KUNJ, NEW DELHI-110070,	DESIGN CONSULTANT:  A.V. CONSTRUCTION 1st Floor, WZ-1240, Palam Extension, Bosco Ashram Wall Cell, New Delhi 110045 Winst Infra Solution Pvt. Ltd. OFFICE: F-4, ISHAAN CORPORATE TOWER, PLOT NO-C-23, SECTOR-13, VASUNDHRA G-1, GAZIABAD, U.P.-201012	PROJECT: WIDENING/IMPROVEMENT TO 3-LANE WITH PAVED SHOULDER FROM KM 37+180 (GOLA GOAN) TO KM 47+982 (LEDO) ON DIBRUGARH TO LEDO SECTION WITH PROPOSED MARGHERITA & LEDO BYPASS (BROWNFIELD AND GREEN FIELD) (2-LANE+PS) OF NH-38 IN TINSUKIA DISTRICT IN THE STATE OF ASSAM ON EPC MODE (PACKAGE-B) DRAWING TITLE: GENERAL ARRANGEMENT DRAWING FOR MINOR BRIDGE AT DESIGN CHAINAGE 33+97C <table border="1"> <thead> <tr> <th>Date</th> <th>Drw. W.P.</th> <th>Des. S.K.</th> <th>Chk. A.M.</th> <th>App.</th> <th>Scale AS SHOWN</th> <th>Drawing Status</th> </tr> </thead> <tbody> <tr> <td>JUNE 2024</td> <td></td> <td></td> <td></td> <td></td> <td></td> <td></td> </tr> <tr> <td>Project No.</td> <td>Drawing No.</td> <td colspan="4">AVC/NH-38/MNB/GAD/33+970/101</td> <td>Sheet No. 3 OF 3</td> </tr> <tr> <td></td> <td></td> <td colspan="4"></td> <td>Rev. 00</td> </tr> </tbody> </table>	Date	Drw. W.P.	Des. S.K.	Chk. A.M.	App.	Scale AS SHOWN	Drawing Status	JUNE 2024							Project No.	Drawing No.	AVC/NH-38/MNB/GAD/33+970/101				Sheet No. 3 OF 3							Rev. 00
Date	Drw. W.P.	Des. S.K.	Chk. A.M.	App.	Scale AS SHOWN	Drawing Status																												
JUNE 2024																																		
Project No.	Drawing No.	AVC/NH-38/MNB/GAD/33+970/101				Sheet No. 3 OF 3																												
						Rev. 00																												

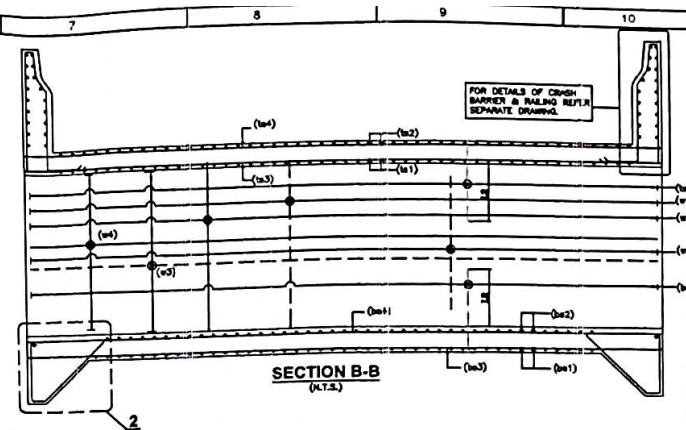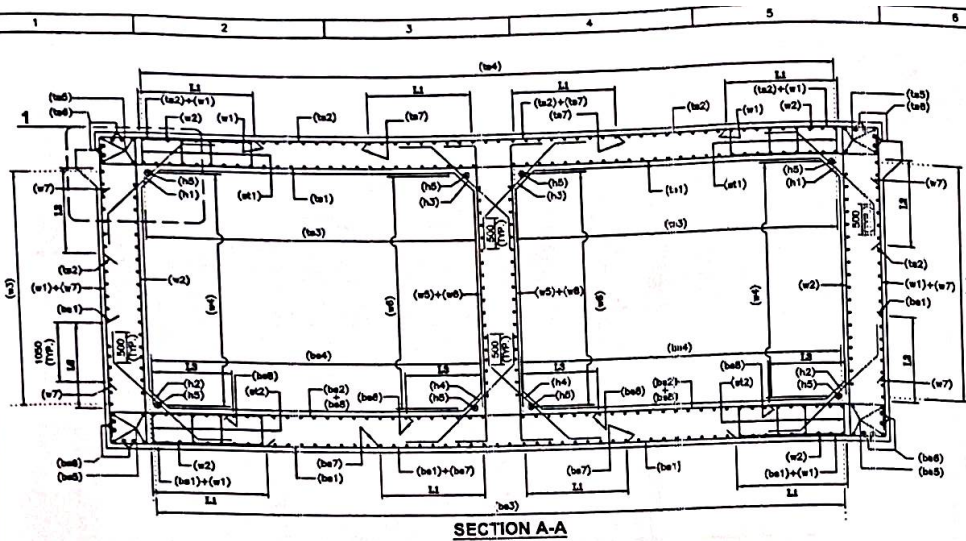

BAR CURTAILMENT SCHEDULE TYPE

L1	2850
L2	1850
L3	1125


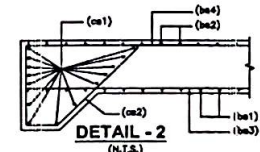


LEGEND:-



TOP FACE BAR	---
BOTTOM FACE BAR	---

BOX REINF. SCHEDULE

SLAB BAR MARK	BAR SHAPE	DIAMETER	SPACING
1	ba1	20	120
2	ba2	20	120
3	ba3	12	120
4	ba4	12	120
5	ba5	12	2nd Nos.
6	ba6	12	2nd Nos.
7	ba7	16	120
8	ba8	16	120
9	ba9	16	120
10	ba10	12	120
11	ba11	12	120
12	ba12	16	120
13	ba13	10	120
14	ba14	NOT IN USE	
15	ba15	NOT IN USE	
16	ba16	20	120
17	ba17	20	120
18	ba18	12	120
19	ba19	16	120
20	ba20	12	2nd Nos.
21	ba21	12	2nd Nos.
22	ba22	16	120
23	ba23	10	120
24	ba24	12	120
25	ba25	12	120
26	ba26	12	120
27	ba27	12	120
28	ba28	10	1st Nos.
29	ba29	12	1st Nos.
30	ba30	12	120
31	ba31	12# 4 legs @ 120c/c (in T-T direction) UPTO 2.3m FROM FACE OF SUPPORT	
32	ba32	12# 4 legs @ 120c/c (in T-T direction) UPTO 2.3m FROM FACE OF SUPPORT	

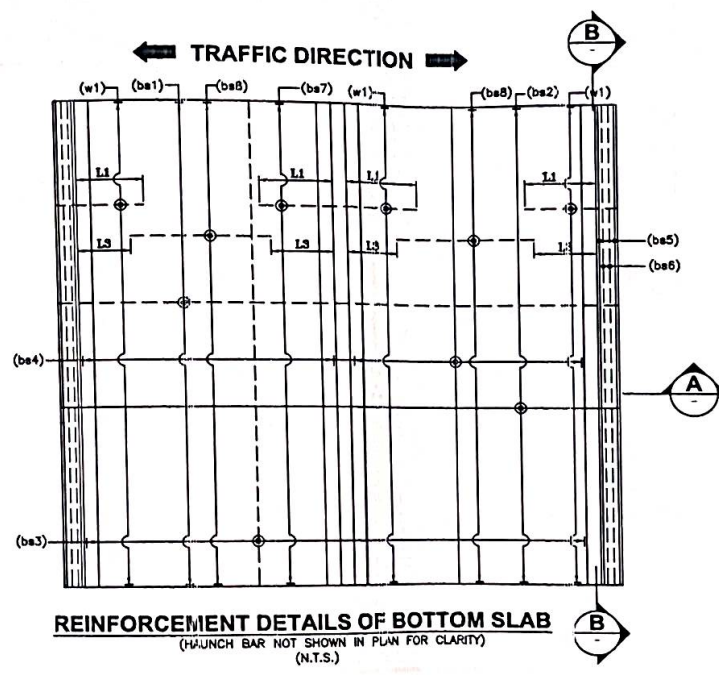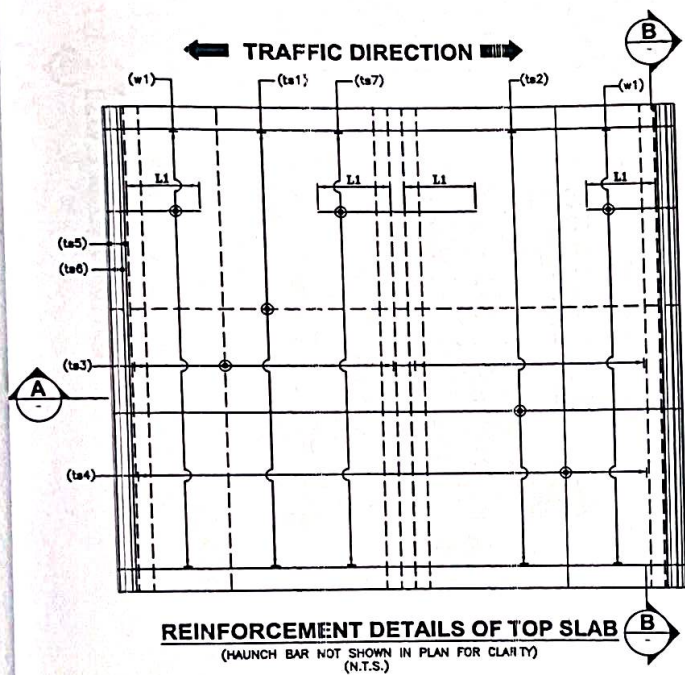




- NOTES:-**
- ALL DIMENSIONS ARE IN MILLIMETERS AND LEVELS ARE IN METERS UNLESS OTHERWISE MENTIONED.
 - DRAWING SHOULD NOT BE SCALED ONLY WRITTEN DIMENSIONS ARE TO BE FOLLOWED.
 - ALL REINFORCING BARS SHALL BE THERMO MECHANICALLY TREATED (TMT) BARS (GRADE DESIGNATION Fe-500D) CONFORMING TO IS-1786 STANDARDS.
 - MINIMUM CLEAR COVER TO OUTER MOST REINFORCEMENT SHALL BE AS FOLLOWS:-
 - a) TOP SLAB = 40mm
 - b) BOTTOM SLAB = 75mm
 - c) SIDE WALL (EARTH SIDE) = 75mm
 - d) SIDE WALL (INNER SIDE) = 50mm
 - OVERLAPPING FOR SPACING OF REINFORCEMENT SHALL BE AS PER CLAUSE NO.15.2.5. LAP LENGTH SHALL NOT BE LESS THAN 56d. ARRANGEMENT OF TRANSVERSE REINFORCEMENT IN LAP ZONE:-

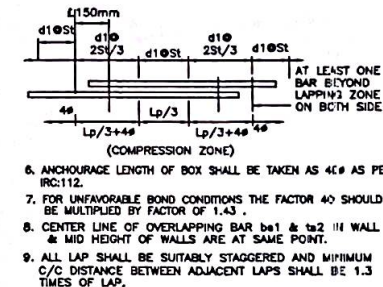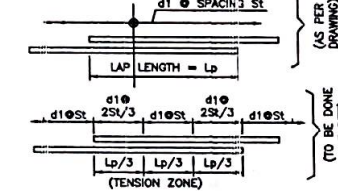

REFERENCE DRAWING:-

- GENERAL ARRANGEMENT DRAWING. AVC/NH-38/MNB/R/33-970/101

CLIENT: NATIONAL HIGHWAYS & INFRASTRUCTURE DEVELOPMENT CORPORATION LTD.	EPC CONTRACTOR KAMAC ENGINEERS PVT.LTD F0201, CITY CENTER OFFICE BLOCK, 2ND FLOOR, MATIGARA 734010	AUTHORITY'S ENGINEER ALMONDZ GLOBAL INFRA CONSULTANT LIMITED IN JV WITH AYOLEEZA CONSULTANT PRIVATE LIMITED. C/O JAYANTA SAIKIA, SARBABANJAN NAMGHAR, BORBIL NO.2, DIGBOI, TINSUKIA, ASSAM-786171	PROOF CONSULTANT: CREATIVE ENGINEERING SERVICES OFFICE NO: 620, SIGNATURE GLOBAL MALL, SECTOR-3, VAISHALI, GHAZIABAD, U.P-201010	SAFETY CONSULTANT: DESIGN AID PLOT NO 54, 3rd FLOOR(FRONT), MASOODPUR DAIRY FARM,VASANT KUNJ, NEW DELHI-110070,	DESIGN CONSULTANT: Winst Infra Solution Pvt. Ltd. OFFICE: F-8, ISHAN CORPORATE TOWER, PLOT NO-C-23, SECTOR-13, VASUNDHRA G-32, GAZIABAD, U.P-201012	PROJECT: WIDENING/IMPROVEMENT TO 3-LANE LANE WITH PAVED SHOULDER FROM KM 27+100 (DOLAI GOAN) TO KM 47+482 (LEDO) ON DISBURGMENT TO LEDO SECTION WITH PROPOSED MARGHERITA & LEDO BYPASS (BROWNFIELD AND GREEN FIELD) (2-LANE+PS) OF NH-38 IN TINSUKIA DISTRICT IN THE STATE OF ASSAM IN EPC MODE (PACKAGE-5) DRAWING TITLE:- REINFORCEMENT DETAIL OF BOX FOR MINOR BRIDGE AT DESIGN PACKAGE 33-970 Date: JUNE 2024 Project No.: Drawing No.: AVC/NH-38/MNB/R/33-970/281 Sheet No.: 01 OF 01 Rev: RO
---	--	---	---	--	---	---

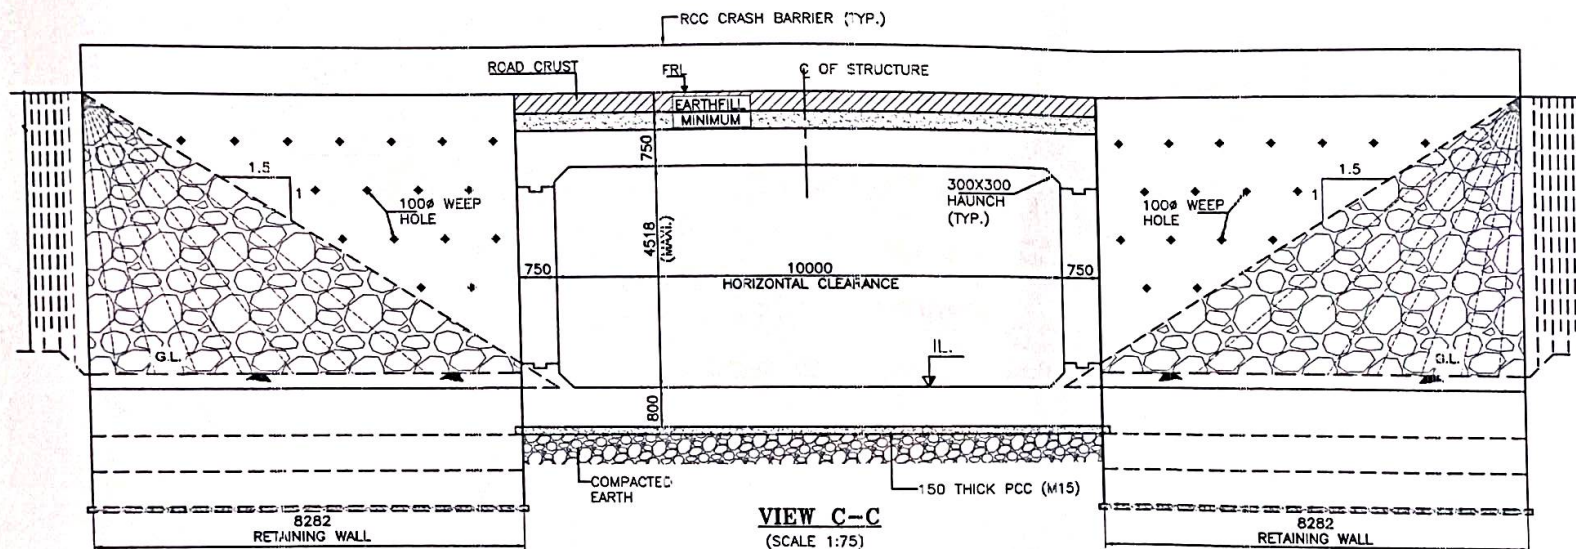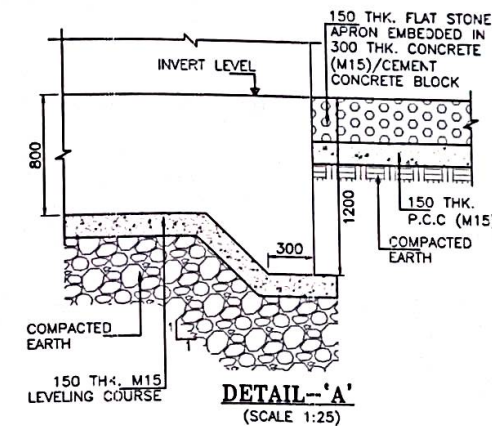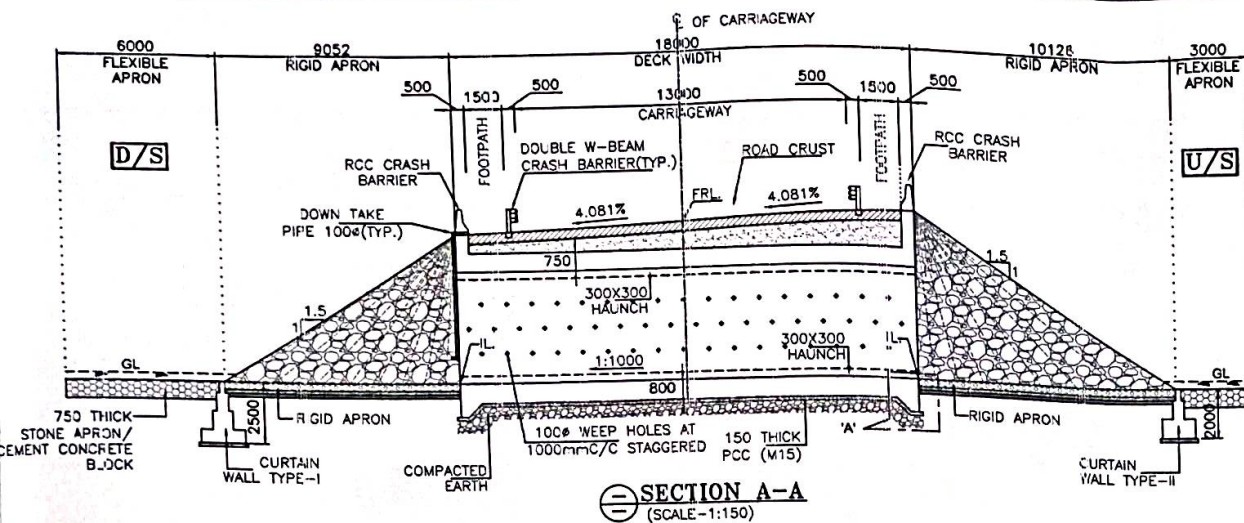

CLIENT:



NATIONAL HIGHWAYS &
INFRASTRUCTURE DEVELOPMENT
CORPORATION LTD.

EPC CONTRACTOR



KAMAC ENGINEERS PVT. LTD.
F0201, CITY CENTER OFFICE
BLOCK, 2ND FLOOR,
MATIGARA 734010

AUTHORITY'S ENGINEER

ALMONDZ GLOBAL INFRA CONSULTANT
LIMITED IN JV WITH AYOLEEZA
CONSULTANT PRIVATE LIMITED.

C/O JAYANTA SAIKIA, SARBAJANIN
NAMGHAR, BORBIL NO.2, DIGBOI,
TINSUKIA, ASSAM-786171

PROOF CONSULTANT:



CREATIVE ENGINEERING SERVICES
OFFICE NO: 620, SIGNATURE GLOBAL
MALL, SECTOR-5,
VAISHALI, GHAZIABAD, U.P-201010

SAFETY CONSULTANT:



DESIGN AID
PLOT NO 54, 3rd FLOOR(FRONT),
MASOODPUR DAIRY FARM, VASANT KUNJ,
NEW DELHI-110070,

DESIGN CONSULTANT:



A.V. CONSTRUCTION
1st Floor, WZ-1240,
Palam Extension, Bosco
Ashram Wall Gall, New
Delhi 110045
Winst Infra Solution
Pvt. Ltd.
OFFICE: F-8, ISHAAN CORPORATE
TOWER, PLOT NO-C-23, SECTOR-13,
VASUNDHRA G-3, GHAZIABAD, U.P-201012



PROJECT:

WIDENING/IMPROVEMENT TO 2-LANE WITH PAVED SHOULDER FROM KM 27+150
(DOLA GOAN) TO KM 47+852 (LEDO) ON DIBRUGARH TO LEDO BECTIC WITH
PROPOSED MARGHERITA & LEDO BYPASS (BROWNFIELD AND GREEN FIELD)
(2-LANE+PS) OF NH-38 IN TINSUKIA DISTRICT IN THE STATE OF ASSAM IN EPC
MODE (PACKAGE-5)

DRAWING TITLE:-

GENERAL ARRANGEMENT DRAWING FOR
MINOR BRIDGE AT DESIGN CHAINAGE 37+460

Date	Drw.	Dep.	Chk.	App.	Scale	Drawing Status
JUNE 2024	W.P	S.K	A.M		AS SHOWN	
Project No.	Drawing No.	Sheet No.	Rev.			
	AVC-NH-38/MNB/GA037-460/101	2 OF 3	RO			

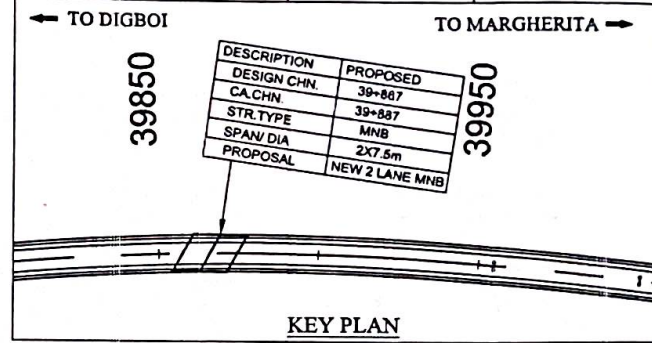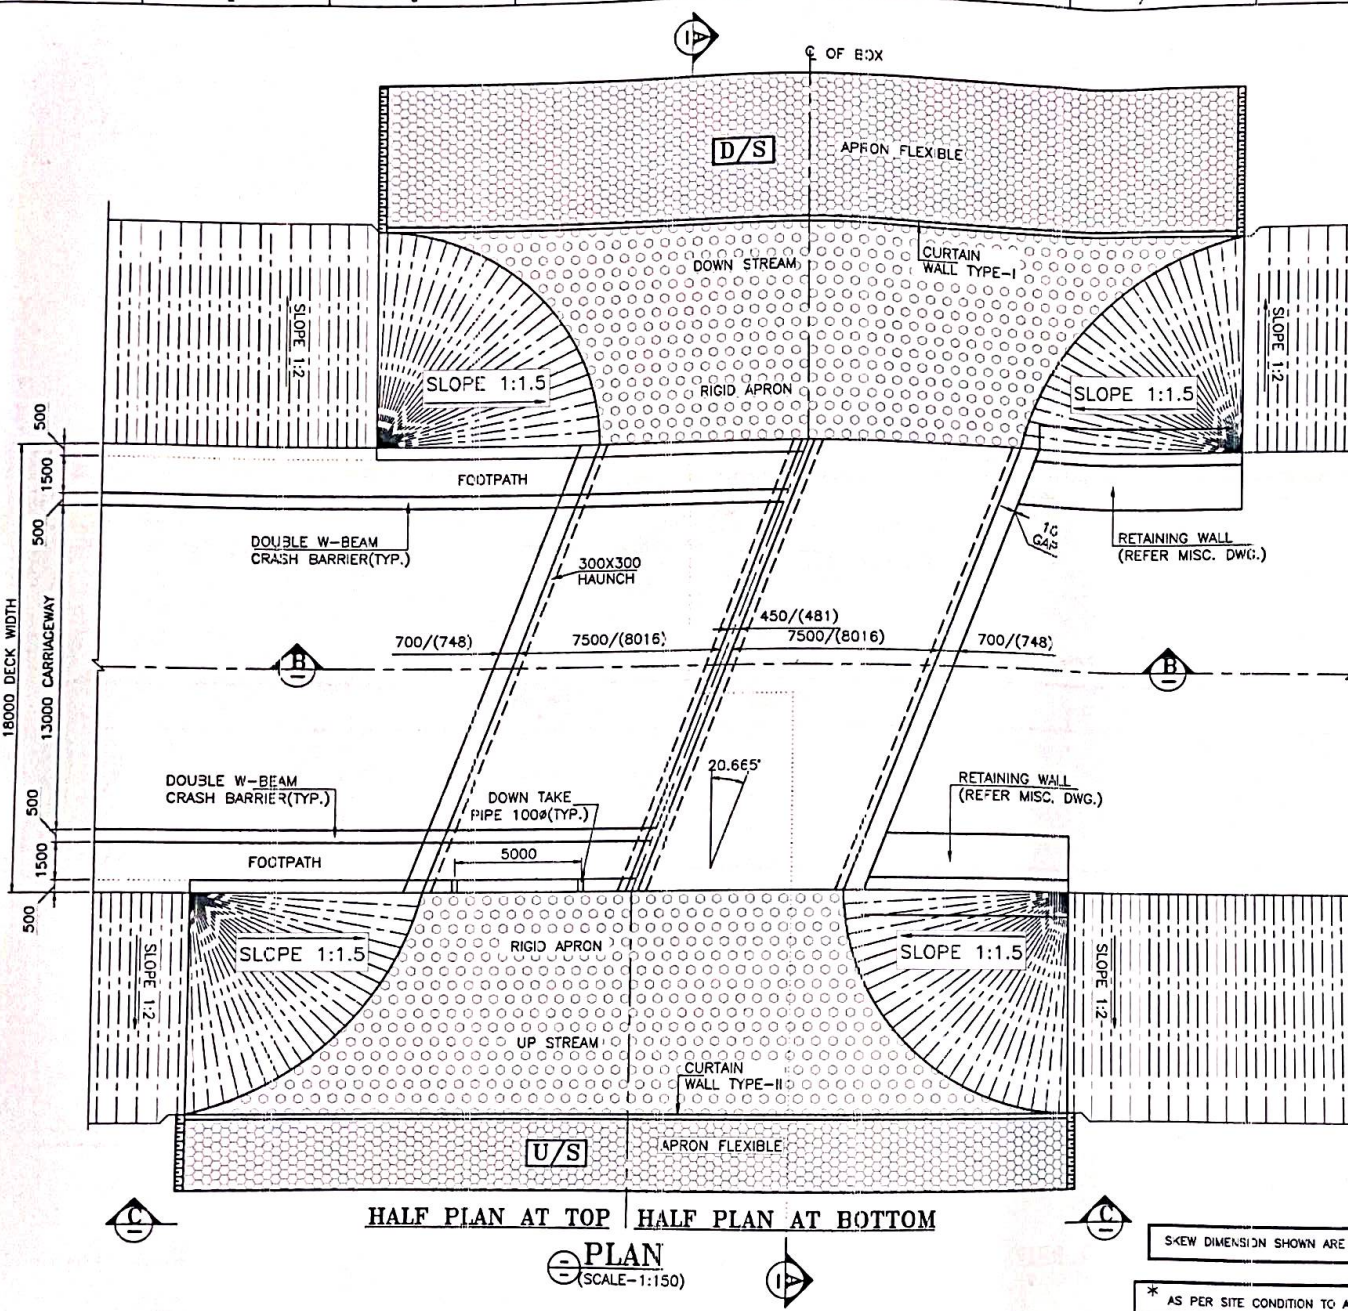

LEVELS	
FINISHED ROAD LEVEL	148.567
LOWEST BED LEVEL	138.640
INVERT LEVEL U/S	138.140
INVERT LEVEL D/S	138.131
HEIGHT (MAXIMUM)	6.018m
EARTH FILL (MAXIMUM)	4.020m
EARTH FILL (MINIMUM)	3.418m

- NOTES:-**
- ALL DIMENSIONS ARE IN MILLIMETERS, LEVELS ARE IN METERS AND CHAINAGES ARE IN KILOMETERS UNLESS OTHERWISE MENTIONED.
 - DIMENSIONS ARE NOT TO BE SCALED, ONLY WRITTEN DIMENSIONS SHALL BE FOLLOWED.
 - THE CARRIAGEWAY OF PROPOSED BRIDGE IS DESIGNED AS PER IRC: 8-2017.
 - CONCRETE SHALL BE DESIGN MIX UNLESS OTHERWISE SPECIFIED IN DETAILED DRAWINGS, AND SHALL HAVE MINIMUM 28 DAYS CHARACTERISTIC STRENGTH ON 150mm CUBES FOR ALL ELEMENTS OF STRUCTURES AS INDICATED BELOW:
 - a) RCC CRASH BARRIERM40
 - b) RCC BOX CELLM35
 - REINFORCING STEEL SHALL BE HYSD (TMT) BARS (GRADE DESIGNATION Fe 500D) CONFORMING TO TABLE 18.1 OF IRC: 112-2020.
 - 75mm THICK CEMENT CONCRETE WEARING COAT SHALL BE PROVIDED OVER TOP SLAB.
 - MINIMUM CLEAR COVER TO ANY REINFORCEMENT SHALL BE AS BELOW:
 - a) BOX CELL-
 - i) TOP SLAB (BOTH FACE)45mm
 - ii) VERTICAL WALL (EARTH FACE)75mm
 - iii) VERTICAL WALL (REAR FACE)45mm
 - iv) BOTTOM SLAB (BOTH FACE)75mm
 - v) INTERMEDIATE WALL45mm
 - b) RCC CRASH BARRIER45mm
 - 100# WEEP HOLES SPACED AT 1000 C/C BOTH HORIZONTALLY AND VERTICALLY SHALL BE PROVIDED IN A STAGGERED MANNER IN EARTH RETAINING VERTICAL WALLS ABOVE GROUND LEVEL.
 - 600 THICK FILTER MEDIA BEHIND EARTH RETAINING VERTICAL WALL SHALL BE PROVIDED AS PER "MORTH" SPECIFICATION.
 - BACKFILLING SHALL BE DONE IN LAYERS NOT EXCEEDING 200mm THK. EACH LAYERS SHALL BE COMPACTED TO THE OPTIMUM DENSITY.
 - BACK FILLING BEHIND EARTH RETAINING WALL CONSIST OF SELECTED EARTH CONFORMING TO APPENDIX 6 OF IRC: 78-2020 HAVING PROPERTIES C=0, $\phi=30^\circ$, $\gamma=2.0 \text{ T/m}^3$.
 - SAFE BEARING CAPACITY AT FOUNDING LEVEL OF BRIDGE SHALL BE 15 T/m², WHICH SHALL BE ENSURED BEFORE EXECUTION.
 - THIS DRAWING SHALL BE READ IN CONJUNCTION WITH RELEVANT APPROVED HIGHWAY DRAWINGS FOR STRUCTURE ORIENTATION, SKEW, FRL AND CAMBER/SUPER ELEVATION ETC.
 - BACK FILLING SHALL BE DONE SIMULTANEOUSLY ON BOTH SIDE OF BOX.
 - AS PER SITE CONDITION OF S.B.C NOT ACHIEVED THEN PROVIDE MINIMUM 1000 THICK COMPACTED EARTH WITH GRANULAR MATERIAL.
 - SEISMIC ZONE - V (AS PER SP: 114-2020).

LEGEND:-

FRL FINISHED ROAD LEVEL
 IL INVERT LEVEL
 LVL LEVEL
 EGL EXISTING GROUND LEVEL
 EQ. EQUAL DISTANCE

FRL CAMBER & LOCATION IS TO BE MATCHED WITH HIGHWAY ALIGNMENT DRAWING.




SKREW DIMENSION SHOWN ARE IN BRACKET

* AS PER SITE CONDITION TO ACHIEVE S.B.C.

HALF PLAN AT TOP HALF PLAN AT BOTTOM

PLAN (SCALE-1:150)

VT: NATIONAL HIGHWAYS & INFRASTRUCTURE DEVELOPMENT CORPORATION LTD.	EPC CONTRACTOR KAMAC ENGINEERS PVT.LTD F0201, CITY CENTER OFFICE BLOCK, 2ND FLOOR, MATIGARA 734010	AUTHORITY'S ENGINEER ALMONDZ GLOBAL INFRA CONSULTANT LIMITED IN JV WITH AYOLEEZA CONSULTANT PRIVATE LIMITED. C/O JAYANTA SAIKIA, SARBAJANIN NAMGHAR, BORBIL NO.2, DIGBOI, TINSUKIA, ASSAM-788171	PROOF CONSULTANT: CREATIVE ENGINEERING SERVICES OFFICE NO: 620, SIGNATURE GLOBAL MALL, SECTOR-3, VAISHALI, GHAZIABAD, U.P-201010	SAFETY CONSULTANT: DESIGN AID PLOT NO 54, 3rd FLOOR(FRONT), MASOODPUR DAIRY FARM,VASANT KUNJ, NEW DELHI-110070,	DESIGN CONSULTANT: A.V. CONSTRUCTION 1st Floor, WZ-1240, Palam Extension, Bosco Ashram Wall Gali, New Delhi 110045 Winst Infra Solution Pvt. Ltd. OFFICE: F-8, 18/1/AN CORPORATE TOWER, PLOT NO-C-23, SECTOR-13, VASUNDHRA G-12, GAZIABAD, U.P-201012	PROJECT: WIDENING/IMPROVEMENT TO 2-LANE WITH PAVED SHOULDER FROM KM 27+100 (GOLA GOAN) TO KM 47+862 (LEDO) ON DIBRUGARH TO LEDO BECTIC 4 WITH PROPOSED MARGHERITA & LEDO BYPASS (BROWNFIELD AND GREEN FIELD) (2-LANE+PS) OF NH-30 IN TINSUKIA DISTRICT IN THE STATE OF ASSAM IN EPC MODE (PACKAGE-3) DRAWING TITLE:- GENERAL ARRANGEMENT DRAWING FOR MINOR BRIDGE AT DESIGN CHAINAGE 39+867 <table border="1"> <tr> <th>Date</th> <th>Drw.</th> <th>Des.</th> <th>Chk.</th> <th>App.</th> <th>Scale</th> <th>Drawing Status</th> </tr> <tr> <td>JUNE, 2024</td> <td>C.M.B.</td> <td>S.K.</td> <td>A.M.</td> <td>AS SHOWN</td> <td></td> <td></td> </tr> <tr> <td>Project No.</td> <td>Drawing No.</td> <td colspan="4">AVCNH-30ANBGA09-087/01</td> <td>Sheet No. 1 OF 3</td> </tr> </table>	Date	Drw.	Des.	Chk.	App.	Scale	Drawing Status	JUNE, 2024	C.M.B.	S.K.	A.M.	AS SHOWN			Project No.	Drawing No.	AVCNH-30ANBGA09-087/01				Sheet No. 1 OF 3
Date	Drw.	Des.	Chk.	App.	Scale	Drawing Status																					
JUNE, 2024	C.M.B.	S.K.	A.M.	AS SHOWN																							
Project No.	Drawing No.	AVCNH-30ANBGA09-087/01				Sheet No. 1 OF 3																					

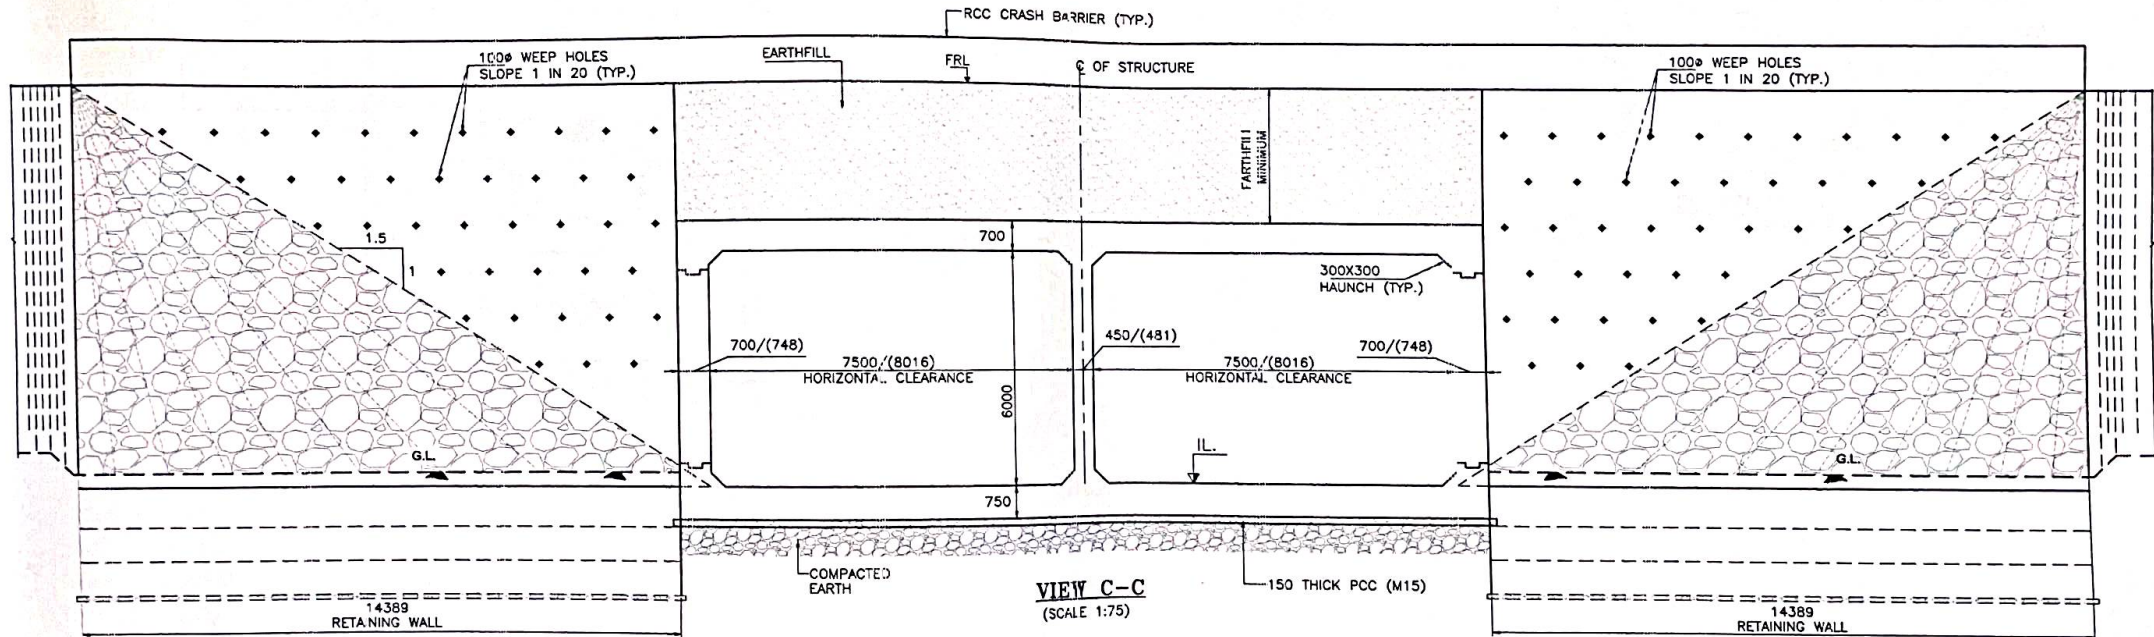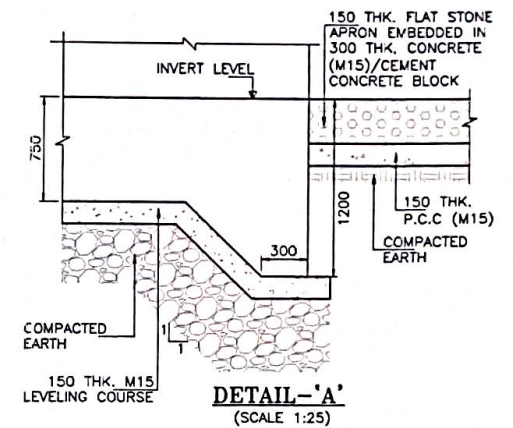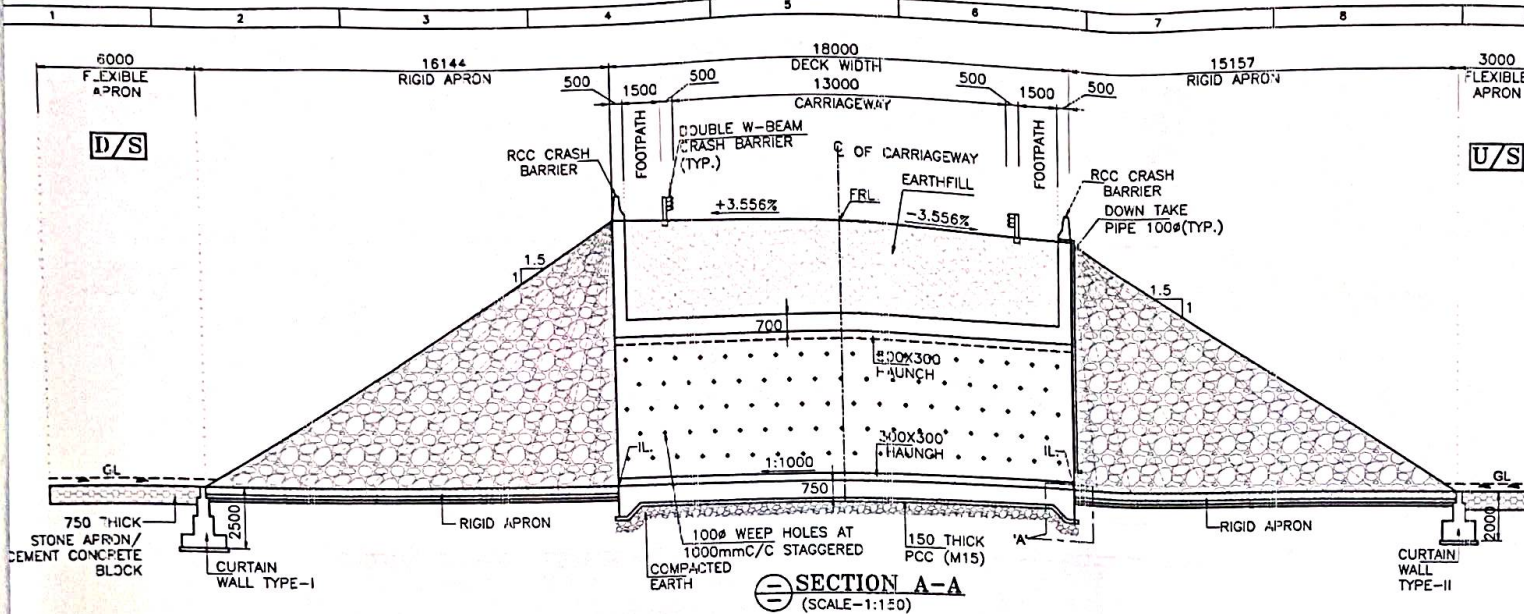

CLIENT:



NATIONAL HIGHWAYS & INFRASTRUCTURE DEVELOPMENT CORPORATION LTD.

EPC CONTRACTOR



KAMAC ENGINEERS PVT. LTD.
F0201, CITY CENTER OFFICE
BLOCK, 2ND FLOOR,
MATIGARA 734010

AUTHORITY'S ENGINEER

ALMONDZ GLOBAL INFRA CONSULTANT
LIMITED IN JV WITH AYOLEEZA
CONSULTANT PRIVATE LIMITED.

C/O JAYANTA SAIKIA, SARBAJANIN
NAMGHAR, BORBIL NO.2, DIGBOI,
TINSUKIA, ASSAM-788171

PROOF CONSULTANT:



CREATIVE ENGINEERING SERVICES
OFFICE NO. 620, SIGNATURE GLOBAL
MALL, SECTOR-3,
VAISHALI, GHAZIABAD, U.P.-201010

SAFETY CONSULTANT:



DESIGN AID
PLOT NO 54, 3rd FLOOR(FRONT),
MASOODPUR DAIRY FARM,VASANT KUNJ,
NEW DELHI-110070,

DESIGN CONSULTANT:



A.V. CONSTRUCTION
1st Floor, WZ-1240,
Palam Extension, Bosco
Ashram Wall Gali, New
Delhi 110045
Winst Infra Solution
Pvt. Ltd.
OFFICE: F-8, 19/4AN CORPORATE
TOWER, PLOT NO-C-23, SECTOR-13,
VASUNDHRA G-3, GAZIABAD, U.P.-201012


PROJECT:

WIDENING/IMPROVEMENT TO 2-LANE LANE WITH PAVED SHOULDER FROM KM 27+150
(GOLA GOWA) TO KM 47+000 (LEDO) ON DISBURGMENT TO LEDO BECTIC-4 WITH
PROPOSED MARGHERITA & LEDO BYPASS (BROWNFIELD AND GREEN FIELD)
(2-LANE+PS) OF NH-38 IN TINSUKIA DISTRICT IN THE STATE OF ASSAM IN EPC
MODE (PACKAGE-5)

DRAWING TITLE:-

GENERAL ARRANGEMENT DRAWING FOR
MINOR BRIDGE AT DESIGN CHAINAGE 39+867

Date	Drawn	Des.	Chk.	App.	Scale	Drawing Status
JUNE, 2024	C.M.B	S.K	A.M	AS SHOWN		
Project No.	Drawing No.	Sheet No.	Rev.			
		2 OF 3	80			

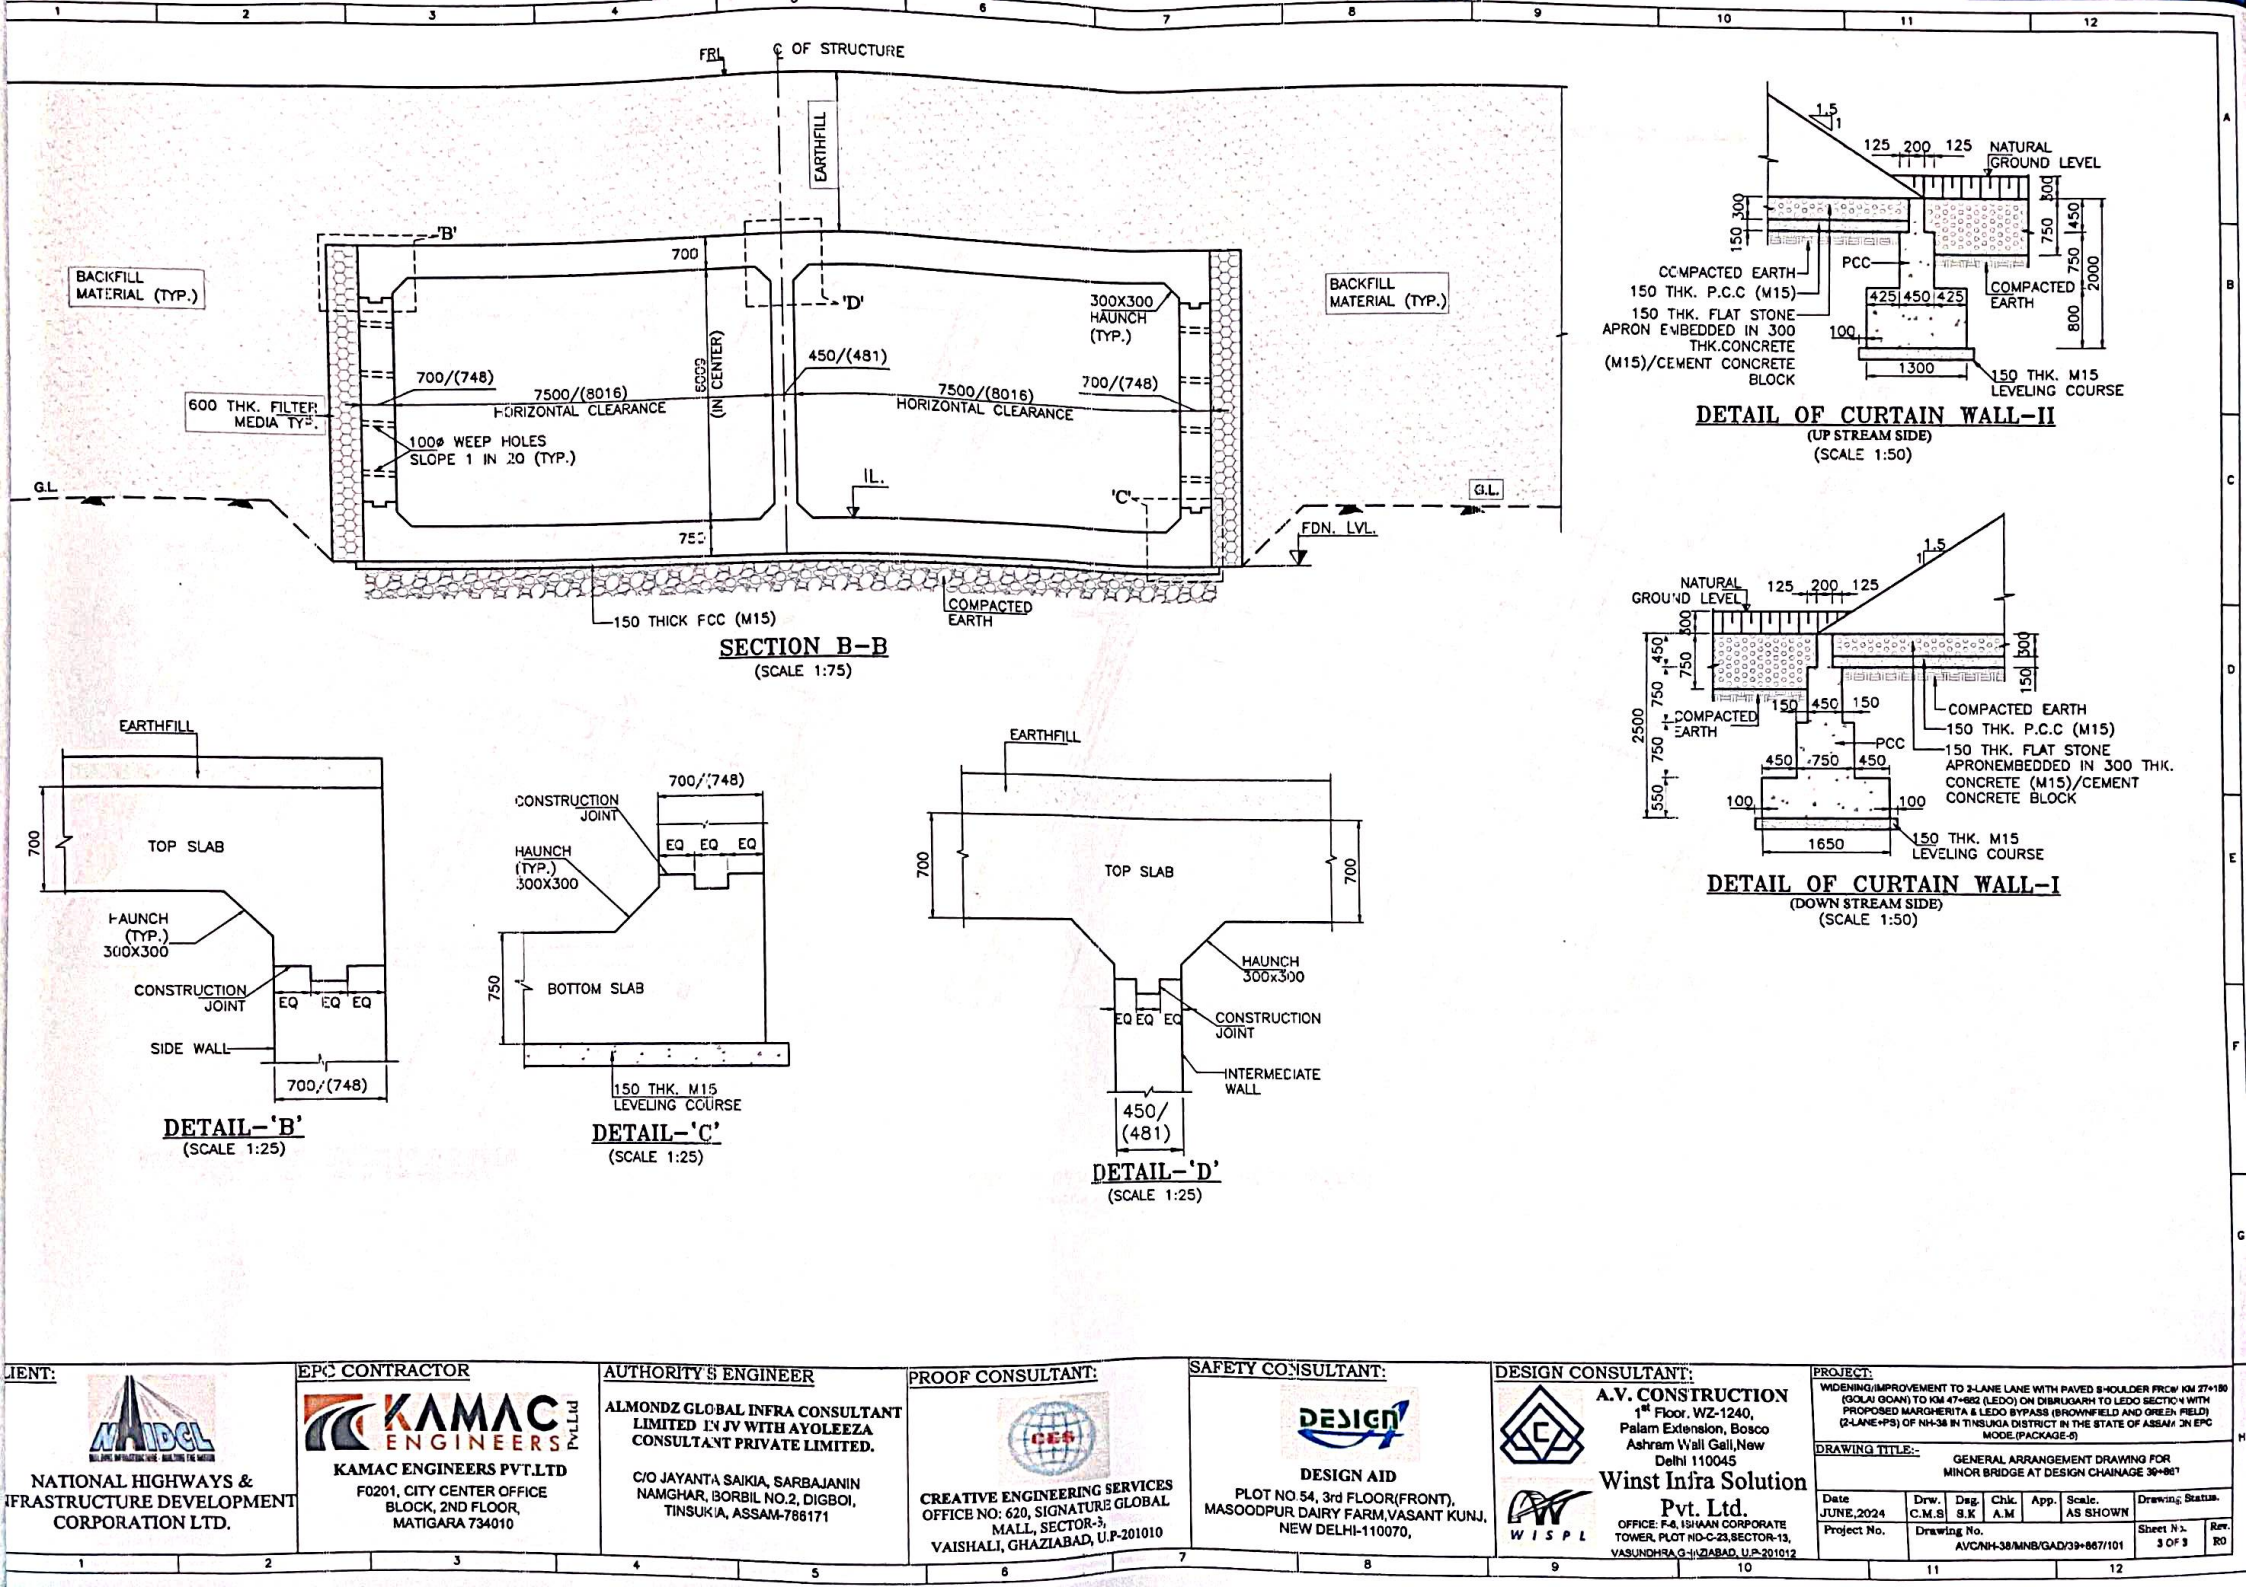

CLIENT:



NATIONAL HIGHWAYS &
INFRASTRUCTURE DEVELOPMENT
CORPORATION LTD.

EPC CONTRACTOR



KAMAC ENGINEERS PVT. LTD
F0201, CITY CENTER OFFICE
BLOCK, 2ND FLOOR,
MATIGARA 734010

AUTHORITY'S ENGINEER

ALMONDZ GLOBAL INFRA CONSULTANT
LIMITED IN JV WITH AYOLEEZA
CONSULTANT PRIVATE LIMITED.

C/O JAYANTA SAIKIA, SARBAJANIN
NAMGHAR, BORBIL NO.2, DIGBOI,
TINSUKIA, ASSAM-786171

PROOF CONSULTANT:



CREATIVE ENGINEERING SERVICES
OFFICE NO: 620, SIGNATURE GLOBAL
MALL, SECTOR-3,
VAISHALI, GHAZIABAD, U.P-201010

SAFETY CONSULTANT:



DESIGN AID
PLOT NO 54, 3rd FLOOR(FRONT),
MASOODPUR DAIRY FARM,VASANT KUNJ,
NEW DELHI-110070,

DESIGN CONSULTANT:



Winst Infra Solution
Pvt. Ltd.
OFFICE: F-4, ISHAAN CORPORATE
TOWER, PLOT NO-C-23, SECTOR-13,
VASUNDHRA-3, GHAZIABAD, U.P-201012

A.V. CONSTRUCTION
1st Floor, WZ-1240,
Palam Extension, Bosco
Ashram Wall Gali, New
Delhi 110045

PROJECT:

WIDENING/IMPROVEMENT TO 2-LANE LANE WITH PAVED SHOULDER FROM KM 27+180
(GOLAI GOAN) TO KM 47+882 (LEDO) ON DIBRUGARH TO LEDO SECTION WITH
PROPOSED MARGHERITA & LEDO BYPASS (BROWNFIELD AND GREEN FIELD)
(2-LANE+PS) OF NH-38 IN TINSUKIA DISTRICT IN THE STATE OF ASSAM IN EPC
MODE (PACKAGE-8)

DRAWING TITLE:-

GENERAL ARRANGEMENT DRAWING FOR
MINOR BRIDGE AT DESIGN CHAINAGE 30+887

Date	Drw.	Dsg.	Chk.	App.	Scale	AS SHOWN	Drawing Status
JUNE, 2024	C.M.S	S.K	A.M				
Project No.	Drawing No.	AVC/NH-38/MNB/GAD/39+887/101					Sheet No. 3 OF 3
		Rev. 00					

← TRAFFIC DIRECTION →

← TRAFFIC DIRECTION →

REINFORCEMENT DETAILS OF TOP SLAB

(HAUNCH BAR NOT SHOWN IN PLAN FOR CLARITY)
(N.T.S.)

REINFORCEMENT DETAILS OF BOTTOM SLAB

(HAUNCH BAR NOT SHOWN IN PLAN FOR CLARITY)
(N.T.S.)

AGENT:



**NATIONAL HIGHWAYS &
INFRASTRUCTURE DEVELOPMENT
CORPORATION LTD.**

EPC CONTRACTOR



KAMAC ENGINEERS PVT.LTD
F0201, CITY CENTER OFFICE
BLOCK, 2ND FLOOR,
MATIGARA 734010

AUTHORITY'S ENGINEER

**ALMONDZ GLOBAL INFRA CONSULTANT
LIMITED IN JV WITH AYOLEEZA
CONSULTANT PRIVATE LIMITED.**

C/O JAYANTA SAIKIA, SARBAJANIN
NAMGHAR, BORBIL NO.2, DIGBOI,
TINSUKIA, ASSAM-786171

PROOF CONSULTANT:



CREATIVE ENGINEERING SERVICES
OFFICE NO: 620, SIGNATURE GLOBAL
MALL, SECTOR-3,
VAISHALI, GHAZIABAD, U.P-201010

SAFETY CONSULTANT:



DESIGN AID
PLOT NO 54, 3rd FLOOR(FRONT),
MASOODPUR DAIRY FARM,VASANT KUNJ,
NEW DELHI-110070,

DESIGN CONSULTANT:



A.V. CONSTRUCTION
1st Floor, WZ-1240,
Palam Extension, Bosco
Ashram Wall Gali, New
Delhi 110045



**Winst Infra Solution
Pvt. Ltd.**
OFFICE: F-6, ISHAN CORPORATE
TOWER, PLOT NO-C-23, SECTOR-13,
VASUNDHRA G-3, GHAZIABAD, U.P-201012


PROJECT:

WIDENING/IMPROVEMENT TO 2-LANE LANE WITH PAVED SHOULDER FROM KM 27+180
(GOLAI GOAN) TO KM 47+682 (LEDO) ON DIBRUGARH TO LEDO SECTION WITH
PROPOSED MARGHERITA & LEDO BYPASS (BROWNFIELD AND GREEN FIELD)
(2-LANE+PS) OF NH-38 IN TINSUKIA DISTRICT IN THE STATE OF ASSAM ON EPC
MODE (PACKAGE-5)


DRAWING TITLE:-

REINFORCEMENT DETAIL OF BOX FOR MINOR BRIDGE
AT DESIGN CHAINAGE 39+867

Date JUNE.2024	Drw. W.P	Dsg. S.K	Chk. A.M	App.	Scale. AS SHOWN	Drawing Status.	
Project No.	Drawing No. AVC/NH-38/MNH/RP/38+867/201					Sheet No. 01 OF 02	Rev RO

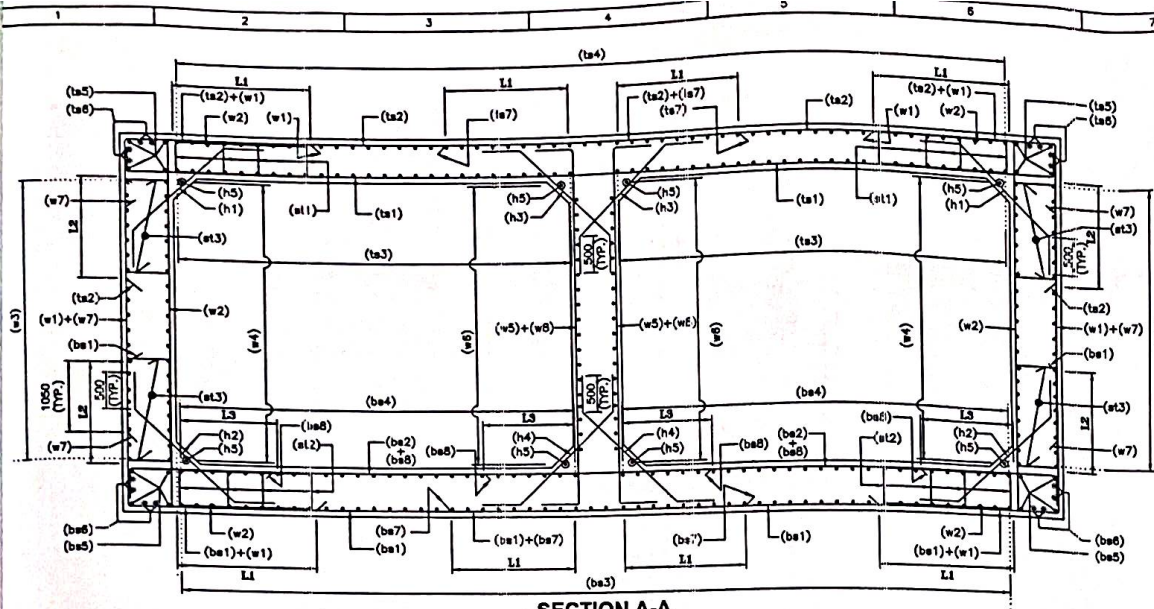

SECTION A-A
(N.T.S.)

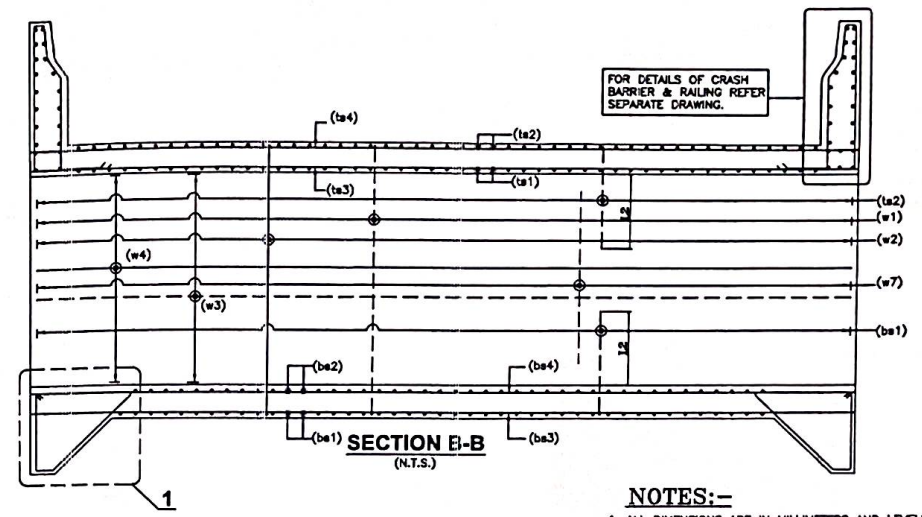


SECTION E-B
(N.T.S.)

FOR DETAILS OF CRASH BARRIER & RAILING REFER SEPARATE DRAWING.

BAR CURTAILMENT SCHEDULE TYPE

L1	2250
L2	1810
L3	1125

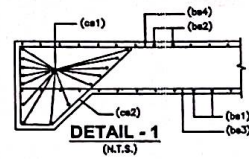

LEGEND:-

TOP FACE BAR	---
BOTTOM FACE BAR	---

BOX REIN. SCHEDULE


SL. NO.	BAR MARK	BAR SHAPE	DIAMETER	SPACING
1	b1		20	110
2	b2		20	110
3	b3		12	120
4	b4		18	120
5	b5		12	2x4 Nos.
6	b6		12	2x4 Nos.
7	b7		18	110
8	w1		20	110
9	w2		20	110
10	w3		18	120
11	w4		12	120
12	w5		18	110
13	w6		12	120
14	w7			NOT IN USE
15	w8			NOT IN USE
16	ba1		20	110
17	ba2		20	110
18	ba3		18	120
19	ba4		18	120
20	ba5		12	2x4 Nos.
21	ba6		12	2x4 Nos.
22	ba7		18	110
23	ba8		10	110
24	h1		12	110
25	h2		12	110
26	h3		12	110
27	h4		12	110
28	h5		10	1x8 Nos.
29	ca1		12	14 Nos.
30	ca2		12	120
31	ca3		12	120
32	ca4		12	120
100	ca72		12	120

REFERENCE DRAWING:-

- GENERAL ARRANGEMENT DRAWING. AYC/NH-38/MNB/39+867/101



NOTES:-

- ALL DIMENSIONS ARE IN MILLIMETERS AND LEVELS ARE IN METERS UNLESS OTHERWISE MENTIONED.
- DRAWING SHOULD NOT BE SCALED ONLY WRITTEN DIMENSIONS ARE TO BE FOLLOWED.
- ALL REINFORCEMENT BARS SHALL BE THERMO MECHANICALLY TREATED (TMT) BARS (GRADE DESIGNATION Fe-500D) CONFORMING TO IS:1786 STANDARDS.
- MINIMUM CLEAR COVER TO OUTERMOST REINFORCEMENT SHALL BE AS FOLLOWS:-
 - a) TOP SLAB - 40mm
 - b) BOTTOM SLAB - 75mm
 - c) SIDE WALL (EARTH SIDE) - 75mm
 - d) SIDE WALL (INNER SIDE) - 50mm
- OVERLAPPING FOR SPACING OF REINFORCEMENT SHALL BE AS PER CLAUSE NO.15.2.5. LAP LENGTH SHALL NOT BE LESS THAN 55d. ARRANGEMENT OF TRANSVERSE REINFORCEMENT IN LAP ZONE:-

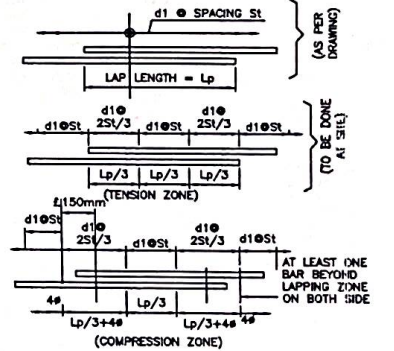

- ANCHORAGE LENGTH OF BOX SHALL BE TAKEN AS 40d AS PER IRC:112.
- FOR UNFAVORABLE BOND CONDITIONS THE FACTOR 40 SHOULD BE MULTIPLIED BY FACTOR OF 1.43.
- CENTER LINE OF OVERLAPPING BAR ba1 & ba2 IN WALL & MID HEIGHT OF WALLS ARE AT SAME POINT.
- ALL LAP SHALL BE SUITABLY STAGGERED AND MINIMUM C/C DISTANCE BETWEEN ADJACENT LAPS SHALL BE 1.3 TIMES OF LAP.

CLIENT: NATIONAL HIGHWAYS & INFRASTRUCTURE DEVELOPMENT CORPORATION LTD.	EPC CONTRACTOR KAMAC ENGINEERS PVT.LTD F0201, CITY CENTER OFFICE BLOCK, 2ND FLOOR, MATIGARA 734010	AUTHORITY'S ENGINEER ALMONDZ GLOBAL INFRA CONSULTANT LIMITED IN JV WITH AYOLEEZA CONSULTANT PRIVATE LIMITED. C/O JAYANTA SAIKIA, SARBAJANIN NANGHAR, BORBIL NO.2, DIGBOI, TINSUKIA, ASSAM-786171	PROOF CONSULTANT: CREATIVE ENGINEERING SERVICES OFFICE NO: 620, SIGNATURE GLOBAL MALL, SECTOR-3, VAISHALI, GHAZIABAD, U.P.-201010	SAFETY CONSULTANT: DESIGN AID PLOT NO 54, 3rd FLOOR(FRONT), MASOODPUR DAIRY FARM,VASANT KUNJ, NEW DELHI-110070,	DESIGN CONSULTANT: A.V. CONSTRUCTION 1st Floor, WZ-1240, Palm Extension, Bosco Ashram Wall Gali, New Delhi 110045 Winst Infra Solution Pvt. Ltd. OFFICE: F-8, ISHAAN CORPORATE TOWER, PLOT NO-C-23, SECTOR-13, VASUNDHARA G-12, GAZIABAD, U.P.-201012	PROJECT: WIDENING/IMPROVEMENT TO 2-LANE LANE WITH PAVED SHOULDER FROM KM 27+100 (GOLAI GOAN) TO KM 47+682 (LEDO) ON DIBRUGARH TO LEDO SECTION WITH PROPOSED MARGHERITA & LEDO BYPASS (BROWNFIELD AND GREEN FIELD) (2-LANE+PS) OF NH-38 IN TINSUKIA DISTRICT IN THE STATE OF ASSAM IN EPC MODE.(PACKAGE-6) DRAWING TITLE:- REINFORCEMENT DETAIL OF BOX FOR MINOR BRIDGE AT DESIGN CHAINAGE 39+867 <table border="1"> <tr> <th>Date</th> <th>Drw.</th> <th>Dsg.</th> <th>Chk.</th> <th>App.</th> <th>Scale</th> <th>Drawing Status</th> </tr> <tr> <td>JUNE 2024</td> <td>W.P</td> <td>S.K</td> <td>A.M</td> <td></td> <td>AS SHOWN</td> <td></td> </tr> <tr> <th>Project No.</th> <th>Drawing No.</th> <th colspan="4"></th> <th>Sheet No.</th> </tr> <tr> <td>AVC/NH-38/MNB/RF/39+867/201</td> <td></td> <td colspan="4"></td> <td>02 OF 02</td> </tr> </table>	Date	Drw.	Dsg.	Chk.	App.	Scale	Drawing Status	JUNE 2024	W.P	S.K	A.M		AS SHOWN		Project No.	Drawing No.					Sheet No.	AVC/NH-38/MNB/RF/39+867/201						02 OF 02
Date	Drw.	Dsg.	Chk.	App.	Scale	Drawing Status																												
JUNE 2024	W.P	S.K	A.M		AS SHOWN																													
Project No.	Drawing No.					Sheet No.																												
AVC/NH-38/MNB/RF/39+867/201						02 OF 02																												

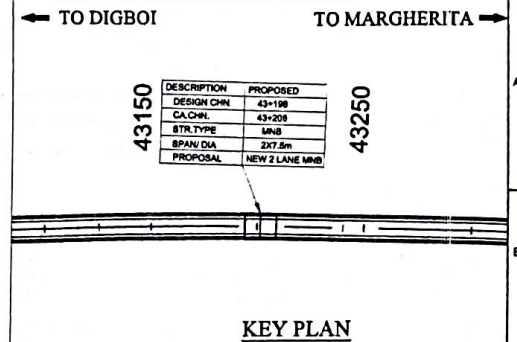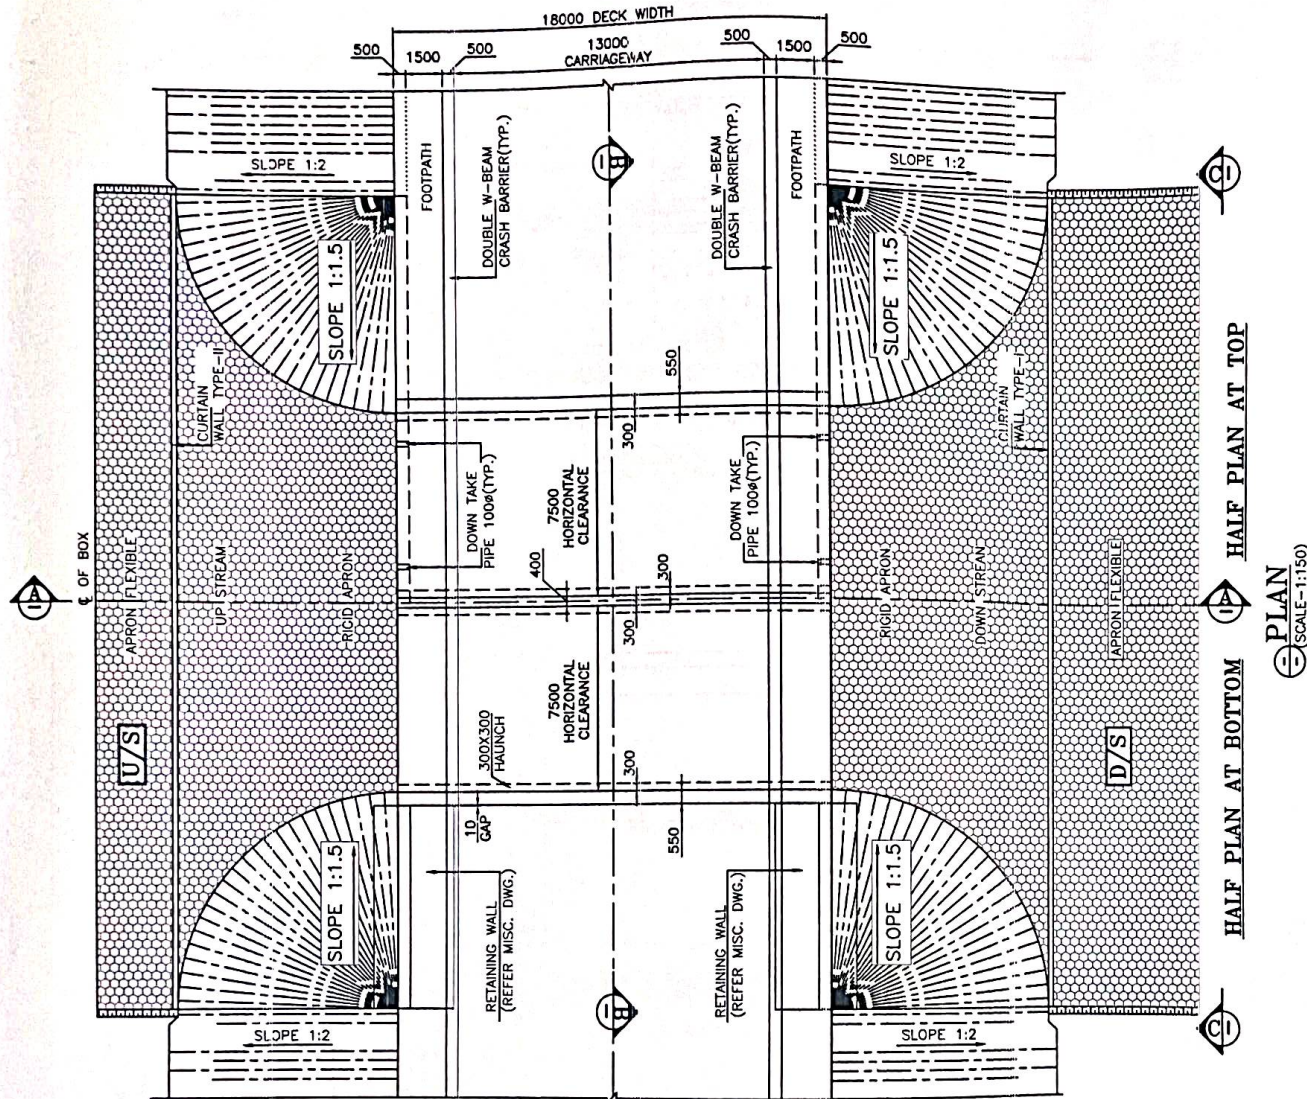

LEVELS	
FINISHED ROAD LEVEL	145.364
LOWEST BED LEVEL	139.767
INVERT LEVEL U/S	139.285
INVERT LEVEL D/S	139.267
HEIGHT (MAXIMUM)	5.018m
EARTH FILL (MAXIMUM)	0.529m
EARTH FILL (MINIMUM)	0.304m

NOTES:-

- ALL DIMENSIONS ARE IN MILLIMETERS. LEVELS ARE IN METERS AND CHAINAGES ARE IN KILOMETERS UNLESS OTHERWISE MENTIONED.
- DIMENSIONS ARE NOT TO BE SCALED, ONLY WRITTEN DIMENSIONS SHALL BE FOLLOWED.
- THE CARRIAGEWAY OF PROPOSED BRIDGE IS DESIGNED AS PER IRC: 8-2017.
- CONCRETE SHALL BE DESIGN MIX UNLESS OTHERWISE SPECIFIED IN DETAILED DRAWINGS, AND SHALL HAVE MINIMUM 28 DAYS CHARACTERISTIC STRENGTH ON 150mm CUBES FOR ALL ELEMENTS OF STRUCTURES AS INDICATED BELOW:
 - ROC CRASH BARRIERM40
 - ROC BOX CELLM35
- REINFORCING STEEL SHALL BE HYSD (TMT) BARS (GRADE DESIGNATION Fe 500D) CONFORMING TO TABLE 18.1 OF IRC: 112-2020.
- 75mm THICK CEMENT CONCRETE WEARING COAT SHALL BE PROVIDED OVER TOP SLAB.
- MINIMUM CLEAR COVER TO ANY REINFORCEMENT SHALL BE AS BELOW:
 - BOX CELL -
 - TOP SLAB (BOTH FACE)45mm
 - VERTICAL WALL (EARTH FACE)75mm
 - VERTICAL WALL (REAR FACE)45mm
 - BOTTOM SLAB (BOTH FACE)75mm
 - INTERMEDIATE WALL45mm
 - ROC CRASH BARRIER45mm
- 100* WEEP HOLES SPACED AT 1000 C/C BOTH HORIZONTALLY AND VERTICALLY SHALL BE PROVIDED IN A STAGGERED MANNER IN EARTH RETAINING VERTICAL WALLS ABOVE GROUND LEVEL.
- 600 THICK FILTER MEDIA BEHIND EARTH RETAINING VERTICAL WALL SHALL BE PROVIDED AS PER "McRT&H" SPECIFICATION.
- BACKFILLING SHALL BE DONE IN LAYERS NOT EXCEEDING 200mm THK. EACH LAYERS SHALL BE COMPACTED TO THE OPTIMUM DENSITY.
- BACK FILLING BEHIND EARTH RETAINING WALL CONSIST OF SELECTED EARTH CONFORMING TO APPENDIX 8 OF IRC: 78-2020 HAVING PROPERTIES $C=0$, $\phi=30^\circ$, $\gamma=2.0 \text{ T/m}^3$.
- SAFE BEARING CAPACITY AT FOUNDING LEVEL OF BRIDGE SHALL BE 7 T/m^2 , WHICH SHALL BE ENSURED BEFORE EXECUTION.
- THIS DRAWING SHALL BE READ IN CONJUNCTION WITH RELEVANT APPROVED HIGHWAY DRAWINGS FOR STRUCTURE ORIENTATION, SKEW, FRL AND CAMBER/SUPER ELEVATION ETC.
- BACK FILLING SHALL BE DONE SIMULTANEOUSLY ON BOTH SIDE OF BOX.
- AS PER SITE CONDITION OF S.B.C NOT ACHIEVED THEN PROVIDE MINIMUM 1000 THICK COMPACTED EARTH WITH GRANULAR MATERIAL.
- SEISMIC ZONE - V (AS PER SP: 114-2020).

LEGEND:-

FRL FINISHED ROAD LEVEL
IL INVERT LEVEL
LVL. LEVEL
EGL. EXISTING GROUND LEVEL
EQ. EQUAL DISTANCE

FRL CAMBER & LOCATION IS TO BE MATCHED WITH HIGHWAY ALIGNMENT DRAWING.

* AS PER SITE CONDITION TO ACHIEVE S.B.C.

CLIENT:



NATIONAL HIGHWAYS & INFRASTRUCTURE DEVELOPMENT CORPORATION LTD.

EPC CONTRACTOR



KAMAC ENGINEERS PVT.LTD
F0201, CITY CENTER OFFICE
BLOCK, 2ND FLOOR,
MATIGARA 734010

AUTHORITY'S ENGINEER

ALMONDZ GLOBAL INFRA CONSULTANT
LIMITED IN JV WITH AYOLEEZA
CONSULTANT PRIVATE LIMITED.

C/O JAYANTA SAIKIA, SARBAJANIN
NAMGHAR, BORBIL NO.2, DIGBOI,
TINSUKA, ASSAM-786171

PROOF CONSULTANT:



CREATIVE ENGINEERING SERVICES
OFFICE NO: 620, SIGNATURE GLOBAL
MALL, SECTOR-3,
VAISHALI, GHAZIABAD, U.P-201010

SAFETY CONSULTANT:



DESIGN AID
PLOT NO 54, 3rd FLOOR(FRONT),
MASOODPUR DAIRY FARM,VASANT KUNJ,
NEW DELHI-110070,

DESIGN CONSULTANT:



A.V. CONSTRUCTION
1st Floor, WZ-1240,
Palam Extension, Bosco
Ashyam Wall Gali, New
Delhi 110045



Winst Infra Solution
Pvt. Ltd.
OFFICE: F-8, ISHAAN CORPORATE
TOWER, PLOT NO-C-23, SECTOR-13,
VASI, INDRA PRASTHA, GAZIABAD, U.P-201012




PROJECT:

WIDENING/IMPROVEMENT TO 2-LANE WITH PAVED SHOULDER FROM KM 27+190
(DOLU GOAN) TO KM 47+882 (LEDO) ON DIBRUGARH TO LEDO BECTIC Y WITH
PROPOSED MARGHERITA & LEDO BYPASS (BROWNFIELD AND GREEN FIELD)
(LANE-VP) OF NH-38 IN TINSUKIA DISTRICT IN THE STATE OF ASSAM ON EPC
MODE (PACKAGE-6)

DRAWING TITLE:-

GENERAL ARRANGEMENT DRAWING FOR
MINOR BRIDGE AT DESIGN CHAINAGE 43+198

Date	Drw.	Dwg.	Chk.	App.	Scale	Drawing Status
JUNE-2024	W.P.	S.K.	A.M.		AS SHOWN	
Project No.	Drawing No.	Sheet No.	Rev.			
	AVC/NH-38/MB/GAD/43+198/101	1 OF 3	RD			

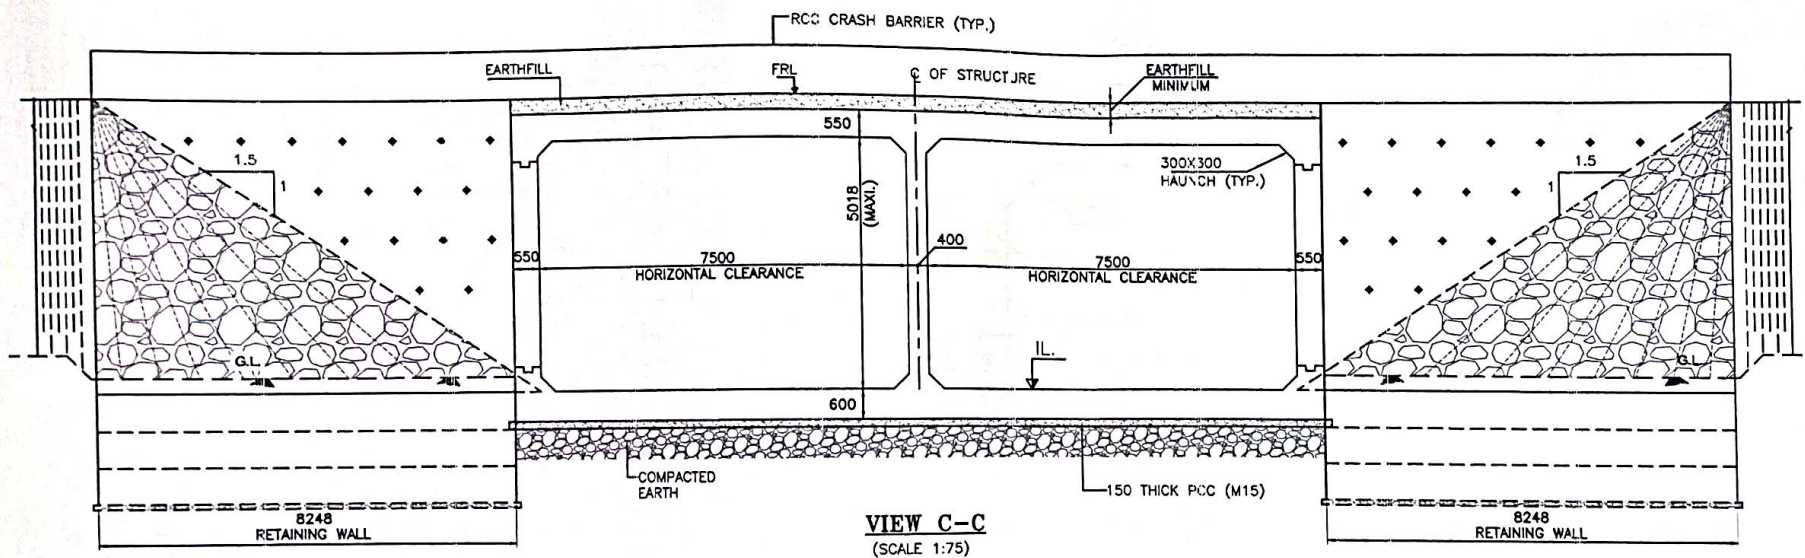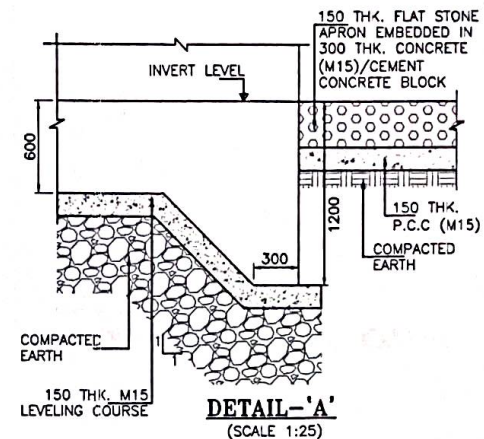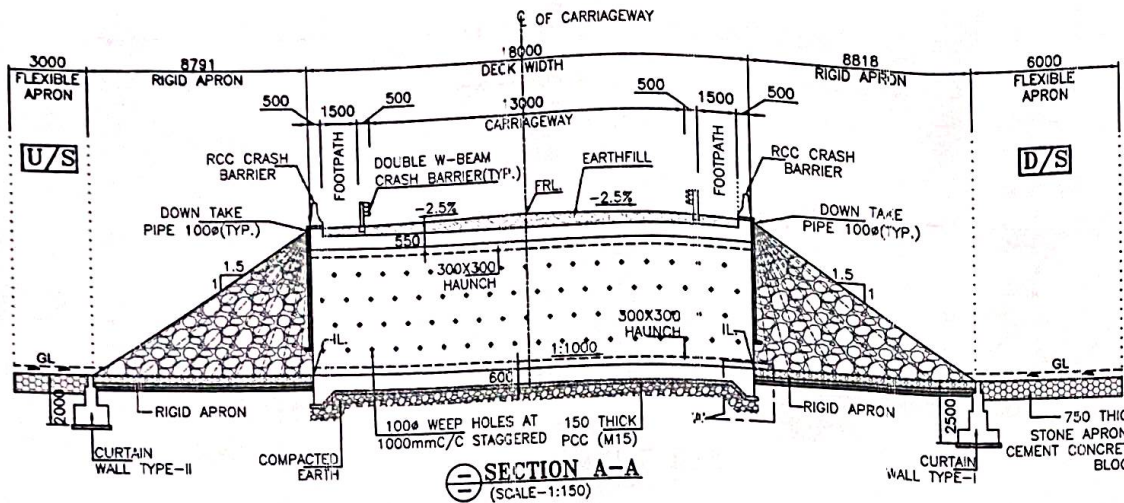

CLIENT:



NATIONAL HIGHWAYS &
INFRASTRUCTURE DEVELOPMENT
CORPORATION LTD.

EPC CONTRACTOR



KAMAC ENGINEERS PVT.LTD
F0201, CITY CENTER OFFICE
BLOCK, 2ND FLOOR,
MATIGARA 734010

AUTHORITY'S ENGINEER

ALMONDZ GLOBAL INFRA CONSULTANT
LIMITED IN JV WITH AYOLEEZA
CONSULTANT PRIVATE LIMITED.

C/O JAYANTA SAIKIA, SARBAJANIN
NAMGHAR, BORBIL NO.2, DIGBOI,
TINSUKIA, ASSAM-786171

PROOF CONSULTANT:



CREATIVE ENGINEERING SERVICES
OFFICE NO: 620, SIGNATURE GLOBAL
MALL, SECTOR-3,
VAISHALI, GHAZIABAD, U.P.-201010

SAFETY CONSULTANT:



DESIGN AID
PLOT NO 54, 3rd FLOOR(FRONT),
MASOODPUR DAIRY FARM,VASANT KUNJ,
NEW DELHI-110070,

DESIGN CONSULTANT:



A.V. CONSTRUCTION
1st Floor, WZ-1240,
Palam Extension, Bosco
Ashram Wall Gall, New
Delhi 110045
Winst Infra Solution
Pvt. Ltd.
OFFICE: F-8, ISHMAN CORPORATE
TOWER, PLOT NO-C-23, SECTOR-13,
VASUNDHRA G-4, GAZIABAD, U.P.-201012


PROJECT:

WIDENING/IMPROVEMENT TO 2-LANE LANE WITH PAVED 8'-HOULDER FROM KM 27+100
(GOLAI GOAN) TO KM 47+682 (LEDO) ON DIBRUGARH TO LEDO SECTION WITH
PROPOSED MARGHERITA & LEDO BYPASS (BROWNFIELD AND GREEN FIELD)
(2-LANE+PS) OF NH-38 IN TINSUKIA DISTRICT IN THE STATE OF ASSAM ON EPC
MODE (PACKAGE-8)


DRAWING TITLE:-

GENERAL ARRANGEMENT DRAWING FOR
MINOR BRIDGE AT DESIGN CHAINAGE 43+198


Date	Drw.	Des.	Chk.	App.	Scale.	Drawing Status.	
JUNE.2024	W.P	S.K	A.M		AS SHOWN		
Project No.	Drawing No.					Sheet No.	Rev.
	AVC/NH-38/MNB/GAD/43+198/101					2 OF 3	RD

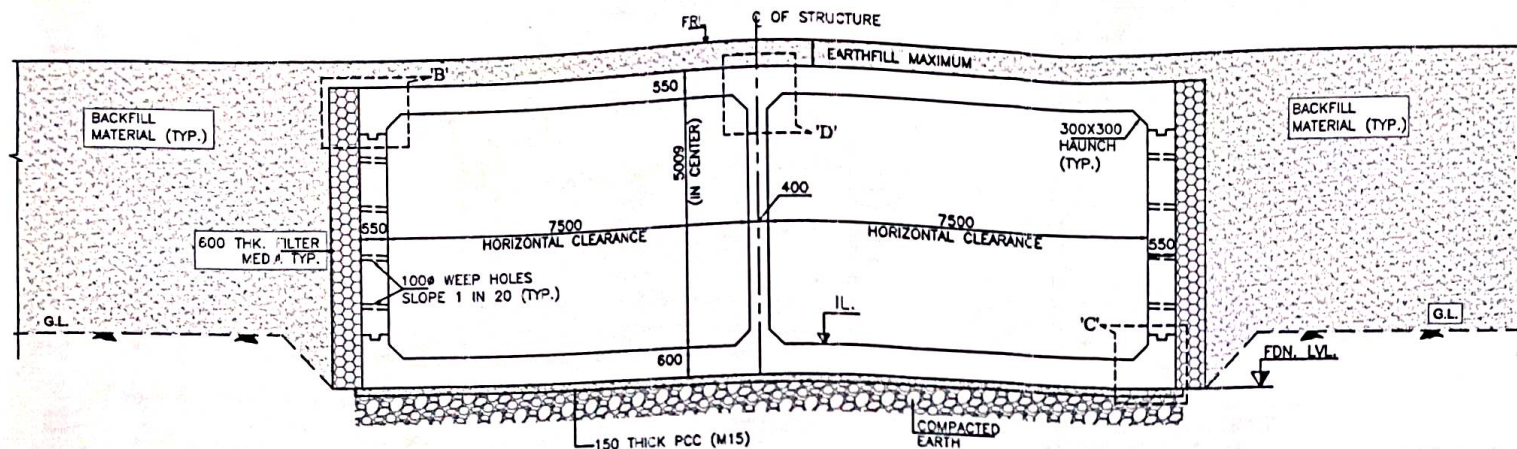


SECTION B-B
(SCALE 1:75)

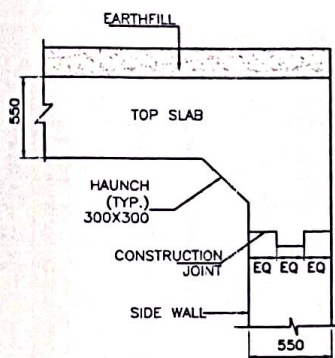


DETAIL - 'B'
(SCALE 1:25)

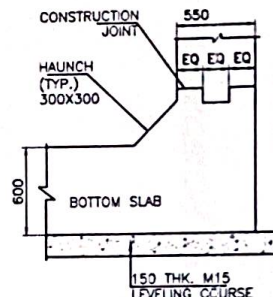


DETAIL - 'C'
(SCALE 1:25)

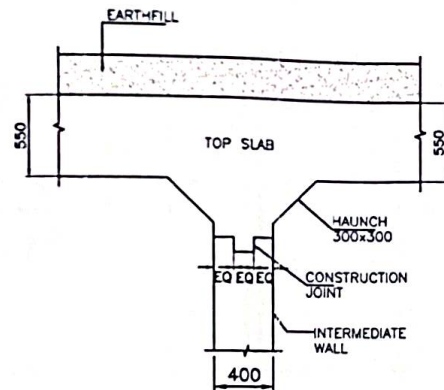

DETAIL - 'D'
(SCALE 1:25)

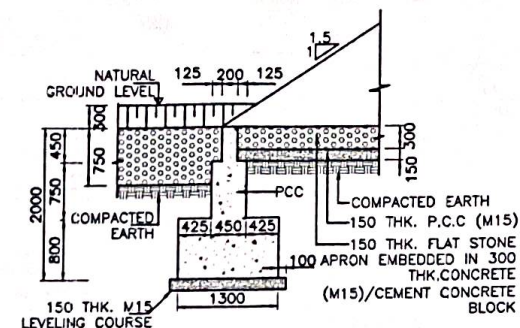

DETAIL OF CURTAIN WALL-II
(UP STREAM SIDE)
(SCALE 1:50)

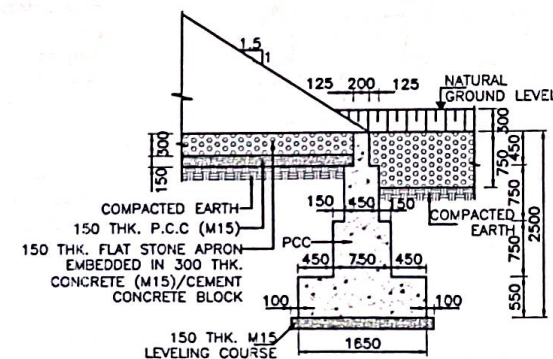

DETAIL OF CURTAIN WALL-I
(DOWN STREAM SIDE)
(SCALE 1:50)

CLIENT:



NATIONAL HIGHWAYS & INFRASTRUCTURE DEVELOPMENT CORPORATION LTD.

EPC CONTRACTOR



KAMAC ENGINEERS PVT. LTD.
F0201, CITY CENTER OFFICE
BLOCK, 2ND FLOOR,
MATIGARA 734010

AUTHORITY'S ENGINEER

ALMONDZ GLOBAL INFRA CONSULTANT LIMITED IN JV WITH AYOLEEZA CONSULTANT PRIVATE LIMITED.

C/O JAYANTA SAIKIA, SARBAJANIN
NAMGHAR, BORBIL NO.2, DIGBOI,
TINSUKIA, ASSAM-786171

PROOF CONSULTANT:



CREATIVE ENGINEERING SERVICES
OFFICE NO: 620, SIGNATURE GLOBAL
MALL, SECTOR-3,
VAISHALI, GHAZIABAD, U.P-201010

SAFETY CONSULTANT:



DESIGN AID
PLOT NO 54, 3rd FLOOR (FRONT),
MASOODPUR DAIRY FARM, VASANT KUNJ,
NEW DELHI-110070,

DESIGN CONSULTANT:



A.V. CONSTRUCTION
1st Floor, WZ-1240,
Palam Extension, Bosco
Ashram Wall Gali, New
Delhi 110045
Winst Infra Solution
Pvt. Ltd.
OFFICE: F-11/10/10 CORPORATE
TOWER, PLOT NO-C-23, SECTOR-13,
VASUNDHRA G-42, GAZIABAD, U.P-201012



PROJECT:

WIDENING/IMPROVEMENT TO 2-LANE LANE WITH PAVED SHOULDER FROM KM 27+100
(SOLA/DOAH) TO KM 47+000 (LEDO) ON DIBRUGARH TO LEDO BISTON 1 WITH
PROPOSED MARGHERITA & LEDO BYPASS (BROWNFIELD AND GREEN FIELD)
(2-LANE+PS) OF NH-38 IN TINSUKIA DISTRICT IN THE STATE OF ASSAM IN EPC
MODE (PACKAGE-4)

DRAWING TITLE:-


GENERAL ARRANGEMENT DRAWING FOR
MINOR BRIDGE AT DESIGN CHAINAGE 43+196

Date	Drw.	Dwg.	Chk.	App.	Scale	Drawing	Status
JUNE 2024	W.P.	S.K.	A.M.		AS SHOWN		
Project No.	Drawing No.					Sheet No.	Rev.
						3 OF 3	80

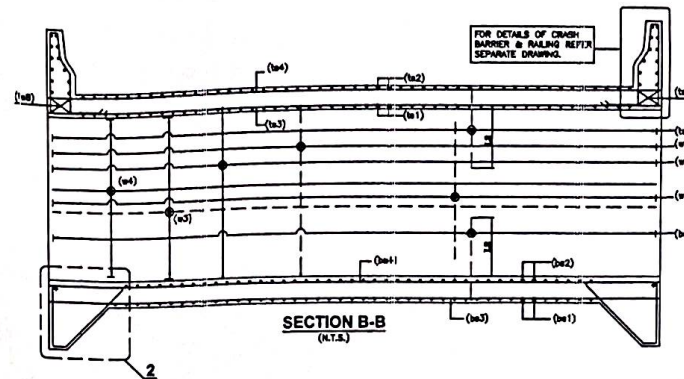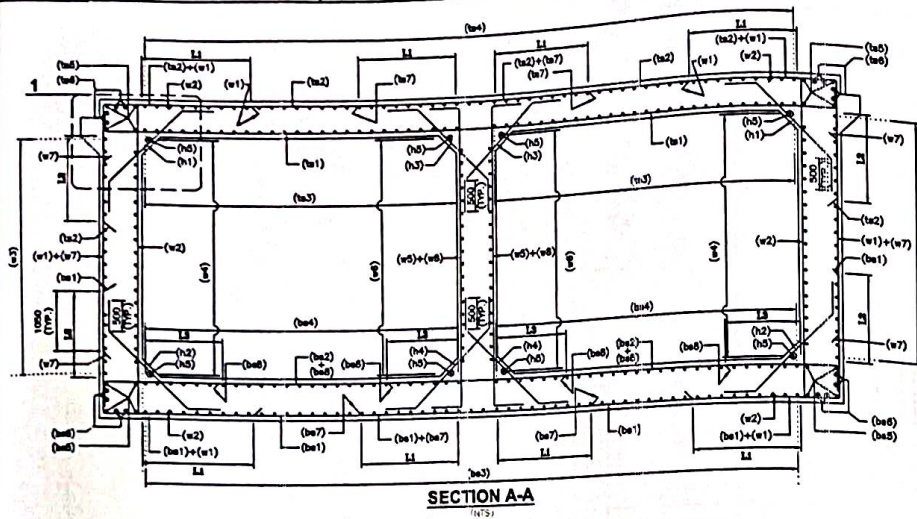

BAR CURTAILMENT SCHEDULE TYPE

L1	2850
L2	1950
L3	1125

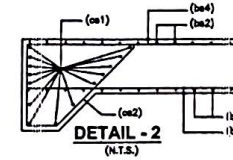


LEGEND:-

TOP FACE BAR	---
BOTTOM FACE BAR	---


NOTES:-

- ALL DIMENSIONS ARE IN MILLIMETERS AND LEVELS ARE IN METERS UNLESS OTHERWISE MENTIONED.
- DRAWING SHOULD NOT BE SCALED ONLY WRITTEN DIMENSIONS ARE TO BE FOLLOWED.
- ALL REINFORCING BARS SHALL BE THERMO MECHANICALLY TREATED (TMT) BARS (GRADE DESIGNATION Fe-500D) CONFORMING TO IS:1786 STANDARDS.
- MINIMUM CLEAR COVER TO OUTER MOST REINFORCEMENT SHALL BE AS FOLLOWS:-
 - a) TOP SLAB = 40mm
 - b) BOTTOM SLAB = 75mm
 - c) SIDE WALL (EARTH SIDE) = 75mm
 - d) SIDE WALL (INNER SIDE) = 50mm
- OVERLAPPING FOR SPlicing OF REINFORCEMENT SHALL BE AS PER CLAUSE NO.15.2.5. LAP LENGTH SHALL NOT BE LESS THAN 56 ϕ . ARRANGEMENT OF TRANSVERSE REINFORCEMENT IN LAP ZONE:-

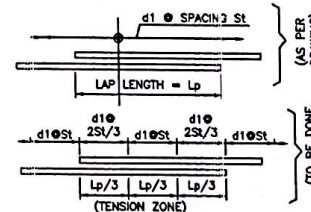

BOX REINF. SCHEDULE

SL NO.	BAR MARK	BAR SHAPE	DIAMETER	SPACING
1	b1		18	130
2	b2		18	130
3	b3		12	150
4	b4		12	150
5	b5		12	2nd Nos.
6	b6		12	2nd Nos.
7	b7		12	130
8	b8			NUT IN USE
9	w1		18	130
10	w2		18	130
11	w3		12	150
12	w4		12	150
13	w5		12	130
14	w6		10	150
15	w7			NUT IN USE
16	w8			NUT IN USE
17	ba1		18	130
18	ba2		18	130
19	ba3		12	150
20	ba4		12	150
21	ba5		12	2nd Nos.
22	ba6		12	2nd Nos.
23	ba7		12	130
24	ba8			NUT IN USE
25	h1		12	130
26	h2		12	130
27	h3		12	130
28	h4		12	130
29	h5		10	1st Nos.
30	ca1		12	14 Nos.
31	ca2		12	150

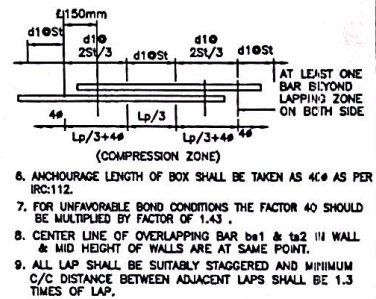

REFERENCE DRAWING:-

- GENERAL ARRANGEMENT DRAWING. AVC/NH-38/MNB/43+198/101

CLIENT:



NATIONAL HIGHWAYS & INFRASTRUCTURE DEVELOPMENT CORPORATION LTD.

EPC CONTRACTOR



KAMAC ENGINEERS PVT. LTD.
F0201, CITY CENTER OFFICE
BLOCK, 2ND FLOOR,
MATIGARA 734010

AUTHORITY'S ENGINEER

ALMONDZ GLOBAL INFRA CONSULTANT
LIMITED IN JV WITH AYOLEEZA
CONSULTANT PRIVATE LIMITED.

C/O JAYANTA SAIKIA, SARBAJANIN
NAMGHAR, BORBIL NO.2, DIGBOI,
TINSUKIA, ASSAM-786171

PROOF CONSULTANT:



CREATIVE ENGINEERING SERVICES
OFFICE NO: 620, SIGNATURE GLOBAL
MALL, SECTOR-3,
VAISHALI, GHAZIABAD, U.P-201010

SAFETY CONSULTANT:



DESIGN AID
PLOT NO 54, 3rd FLOOR(FRONT),
MASOODPUR DAIRY FARM,VASANT KUNJ,
NEW DELHI-110070,

DESIGN CONSULTANT:



A.V. CONSTRUCTION
1st Floor, WZ-1240,
Palam Extension, Bosco
Ashram Wall Gali, New
Delhi 110045
Winst Infra Solution
Pvt. Ltd.
OFFICE: F-8, ISHAN CORPORATE
TOWER, PLOT NO-C-23, SECTOR-13,
VASUNDHRA G-3, GHAZIABAD, U.P-201012

PROJECT:



WIDENING/IMPROVEMENT TO 2-LANE LANE WITH PAVED SHOULDER FROM KM 27+100
(DOLAJA GATE) TO KM 47+882 (ON DIBRUGARH TO LEDO SECTION) WITH
PROPOSED MARGHERITA & LEDO BYPASS (BROWNFIELD AND GREEN FIELD)
(2-LANE+PS) OF NH-38 IN TINSUKIA DISTRICT IN THE STATE OF ASSAM ON EPC
MODE.(PACKAGE-5)

DRAWING TITLE:-

REINFORCEMENT DETAIL OF BOX FOR MINOR BRIDGE
AT DESIGN CHAINAGE 43+198

Date	Drw.	Dwg.	Chk.	App.	Scale	Drawing Status
JUNE-2024	W.P.	S.K.	A.M.	AS SHOWN		
Project No.	Drawing No.	AVC/NH-38/MNB/NF/43+198/201	Sheet No.	81 OF 91		

HALF PLAN AT TOP
OF BOX
PLAN
HALF PLAN AT BOTTOM

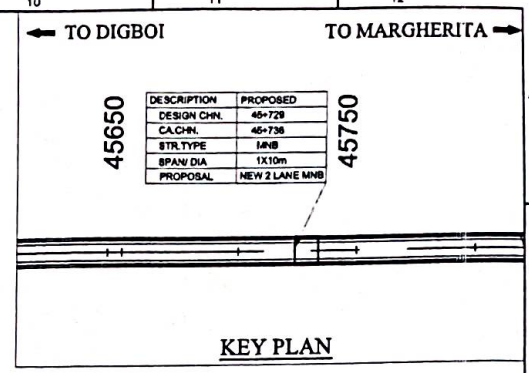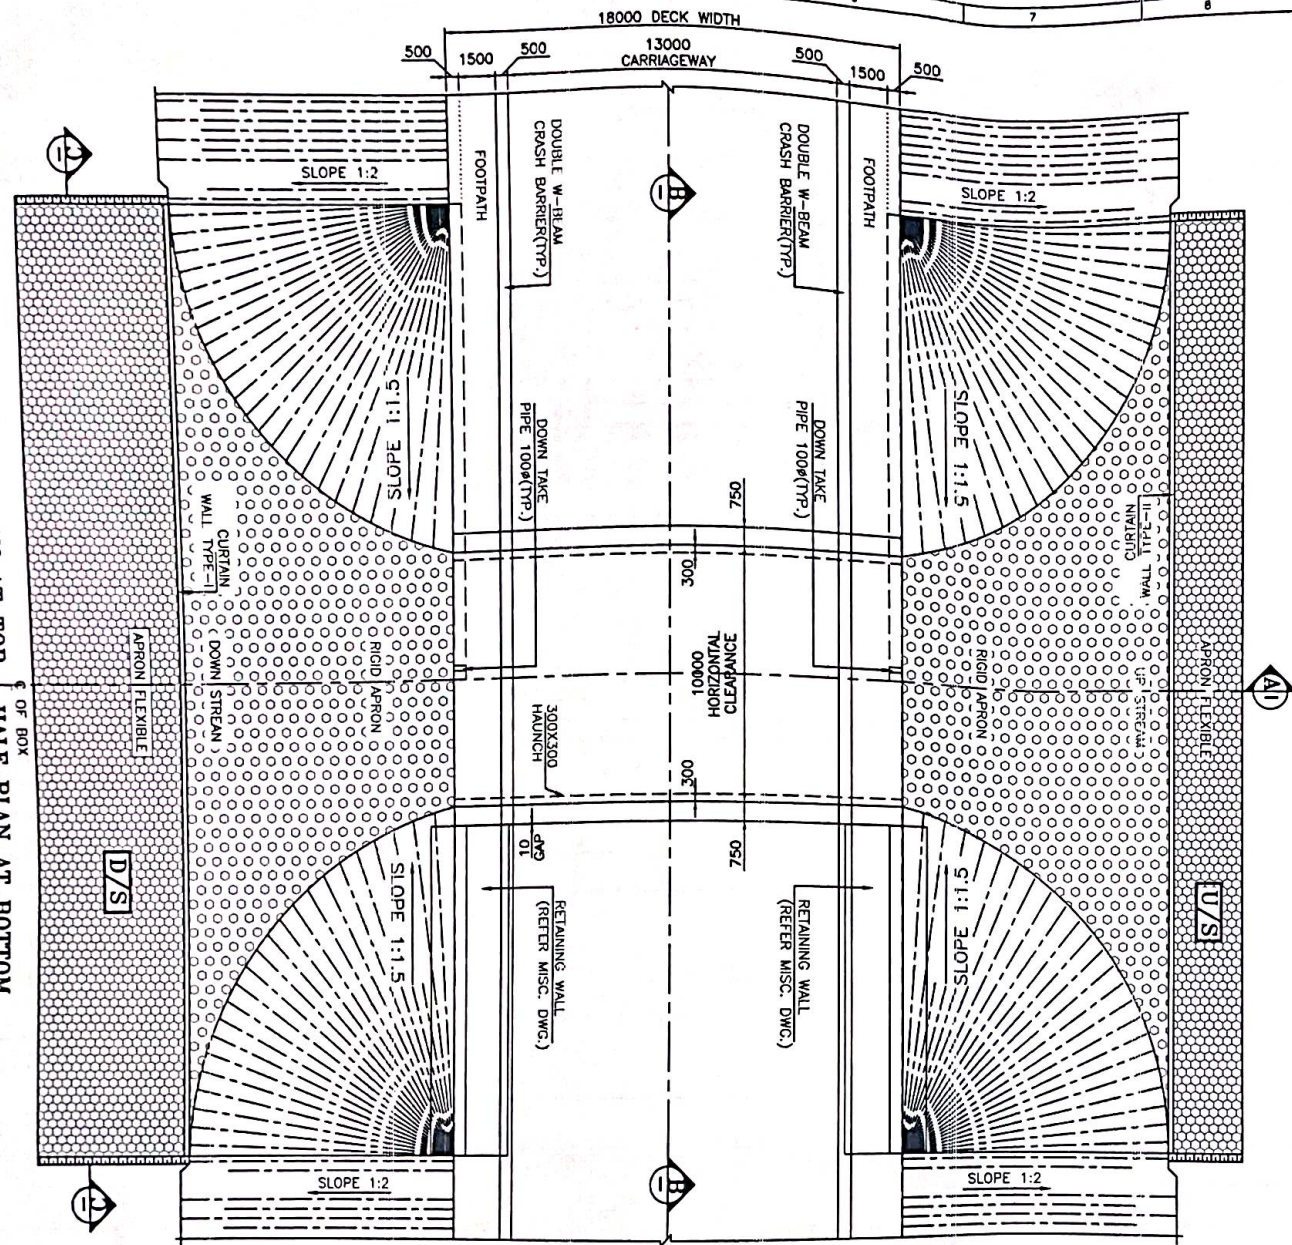

LEVELS	
FINISHED ROAD LEVEL	152.485
LOWEST BED LEVEL	145.406
INVERT LEVEL U/S	144.924
INVERT LEVEL D/S	144.908
HEIGHT (MAXIMUM)	4.018m
EARTH FILL (MAXIMUM)	2.811m
EARTH FILL (MINIMUM)	2.586m




- NOTES:-**
- ALL DIMENSIONS ARE IN MILLIMETERS, LEVELS ARE IN METERS AND CHAINAGES ARE IN KILOMETERS UNLESS OTHERWISE MENTIONED.
 - DIMENSIONS ARE NOT TO BE SCALED, ONLY WRITTEN DIMENSIONS SHALL BE FOLLOWED.
 - THE CARRIAGEWAY OF PROPOSED BRIDGE IS DESIGNED AS PER IRC: 8-2017.
 - CONCRETE SHALL BE DESIGN MIX UNLESS OTHERWISE SPECIFIED IN DETAILED DRAWINGS, AND SHALL HAVE MINIMUM 28 DAYS CHARACTERISTIC STRENGTH ON 150mm CUBES FOR ALL ELEMENTS OF STRUCTURES AS INDICATED BELOW:
a) RCC CRASH BARRIERM40
b) RCC BOX CELLM35
 - REINFORCING STEEL SHALL BE HYSD (TMT) BARS (GRADE DESIGNATION Fe 500D) CONFORMING TO TABLE 18.1 OF IRC: 112-2020.
 - 75mm THICK CEMENT CONCRETE WEARING COAT SHALL BE PROVIDED OVER TOP SLABS.
 - MINIMUM CLEAR COVER TO ANY REINFORCEMENT SHALL BE AS BELOW:
a) BOX CELL-
i) TOP SLAB (BOTH FACE)45mm
ii) VERTICAL WALL (EARTH FACE)75mm
iii) VERTICAL WALL (REAR FACE)45mm
iv) BOTTOM SLAB (BOTH FACE)75mm
v) INTERMEDIATE WALL45mm
b) RCC CRASH BARRIER45mm
 - 100# WEEP HOLES SPACED AT 1000 C/C BOTH HORIZONTALLY AND VERTICALLY SHALL BE PROVIDED IN A STAGGERED MANNER IN EARTH RETAINING VERTICAL WALLS ABOVE GROUND LEVEL.
 - 600 THICK FILTER MEDIA BEHIND EARTH RETAINING VERTICAL WALL SHALL BE PROVIDED AS PER "MORTAR" SPECIFICATION.
 - BACKFILLING SHALL BE DONE IN LAYERS NOT EXCEEDING 200mm THK. EACH LAYERS SHALL BE COMPACTED TO THE OPTIMUM DENSITY.
 - BACK FILLING BEHIND EARTH RETAINING WALL CONSIST OF SELECTED EARTH CONFORMING TO APPENDIX B OF IRC: 78-2020 HAVING PROPERTIES C=0, $\phi=30^\circ$, $\gamma=2.0 \text{ T/m}^3$.
 - SAFE BEARING CAPACITY AT FOUNDING LEVEL OF BRIDGE SHALL BE 12.5 T/m², WHICH SHALL BE ENSURED BEFORE EXECUTION.
 - THIS DRAWING SHALL BE READ IN CONJUNCTION WITH RELEVANT APPROVED HIGHWAY DRAWINGS FOR STRUCTURE ORIENTATION, SKEW, FRL AND CAMBER/SUPER ELEVATION ETC.
 - BACK FILLING SHALL BE DONE SIMULTANEOUSLY ON BOTH SIDE OF BOX.
 - AS PER SITE CONDITION OF S.B.C NOT ACHIEVED THEN PROVIDE MINIMUM 1000 THICK COMPACTED EARTH WITH GRANULAR MATERIAL.
 - SEISMIC ZONE - V (AS PER SP: 114-2020).

LEGEND:-
FRL FINISHED ROAD LEVEL
IL INVERT LEVEL
LVL. LEVEL
EGL. EXISTING GROUND LEVEL
EQ. EQUAL DISTANCE

FRL CAMBER & LOCATION IS TO BE MATCHED WITH HIGHWAY ALIGNMENT DRAWING.

* AS PER SITE CONDITION TO ACHIEVE S.B.C.

CLIENT: NATIONAL HIGHWAYS & INFRASTRUCTURE DEVELOPMENT CORPORATION LTD.	EPC CONTRACTOR: KAMAC ENGINEERS PVT.LTD F0201, CITY CENTER OFFICE BLOCK, 2ND FLOOR, MATIGARA 734010	AUTHORITY'S ENGINEER: ALMONDZ GLOBAL INFRA CONSULTANT LIMITED IN JV WITH AYOLEEZA CONSULTANT PRIVATE LIMITED. C/O JAYANTA SAIKIA, SARBAJANIN NAMGHAR, BORBIL NO.2, DIGBOI, TINSUKIA, ASSAM-786171	PROOF CONSULTANT: CREATIVE ENGINEERING SERVICES OFFICE NO: 620, SIGNATURE GLOBAL MALL, SECTOR-3, VAISHALI, GHAZIABAD, U.P-201010	SAFETY CONSULTANT: DESIGN AID PLOT NO 54, 3rd FLOOR(FRONT), MASOODPUR DAIRY FARM,VASANT KUNJ, NEW DELHI-110070,	DESIGN CONSULTANT: A.V. CONSTRUCTION 1 st Floor, WZ-1240, Palam Extension, B-800 Ashram Wall Gali, New Delhi 110045 Winst Infra Solution Pvt. Ltd. OFFICE: F-8, ISHAN CORPORATE TOWER, PLOT NO-G-23,SECTOR-13, VASUNDHRA G-1/2, GAZABAD, U.P-201012	PROJECT: WIDENING/IMPROVEMENT TO 2-LANE WITH PAVED SHOULDER FROM KM 27+150 (GOLLA GOAN) TO KM 47+882 (LEDO) ON DISBURGARH TO LEDO SECTION 4 WITH PROPOSED MARGHERITA A LEDO BYPASS (BROWNFIELD AND GREEN FIELD) (2-LANE+PS) OF NH-38 IN TINSUKIA DISTRICT IN THE STATE OF ASSAM IN EPC MODE.(PACKAGE-8) DRAWING TITLE:- GENERAL ARRANGEMENT DRAWING FOR MINOR BRIDGE AT DESIGN CHAINAGE 45+720 <table><tr><td>Date</td><td>Drw. W.P.</td><td>Dwg. S.K</td><td>Chk. A.M</td><td>App. AS SHOWN</td><td>Drawing Status.</td></tr><tr><td>JUNE-2024</td><td></td><td></td><td></td><td></td><td></td></tr><tr><td>Project No.</td><td>Drawing No.</td><td>AVCNH-38/MNB/GAD/45+720/101</td><td></td><td></td><td></td></tr><tr><td></td><td></td><td></td><td></td><td></td><td></td></tr></table> <table><tr><td>Sheet No.</td><td>Rev.</td></tr><tr><td>1 OF 3</td><td>RO</td></tr></table>	Date	Drw. W.P.	Dwg. S.K	Chk. A.M	App. AS SHOWN	Drawing Status.	JUNE-2024						Project No.	Drawing No.	AVCNH-38/MNB/GAD/45+720/101										Sheet No.	Rev.	1 OF 3	RO
Date	Drw. W.P.	Dwg. S.K	Chk. A.M	App. AS SHOWN	Drawing Status.																													
JUNE-2024																																		
Project No.	Drawing No.	AVCNH-38/MNB/GAD/45+720/101																																
Sheet No.	Rev.																																	
1 OF 3	RO																																	

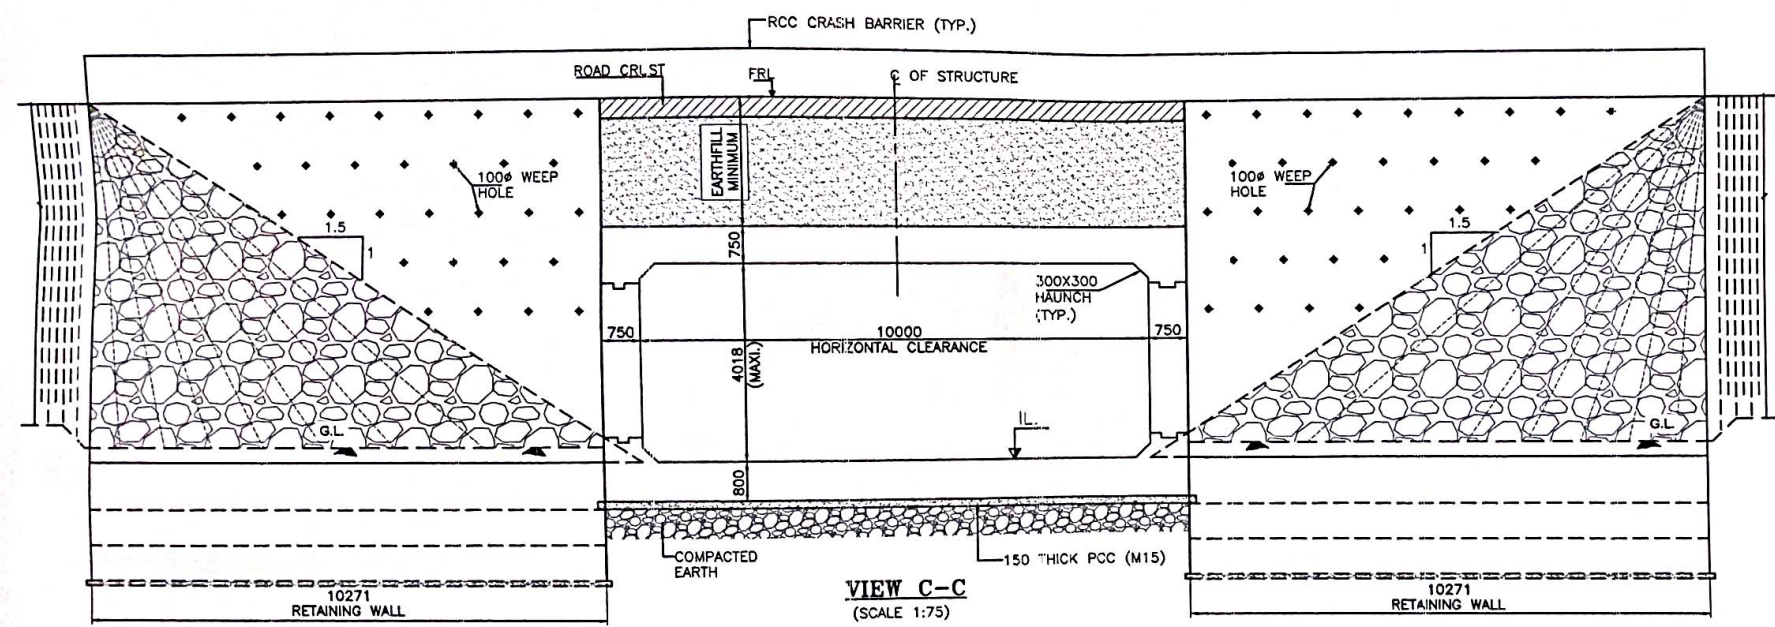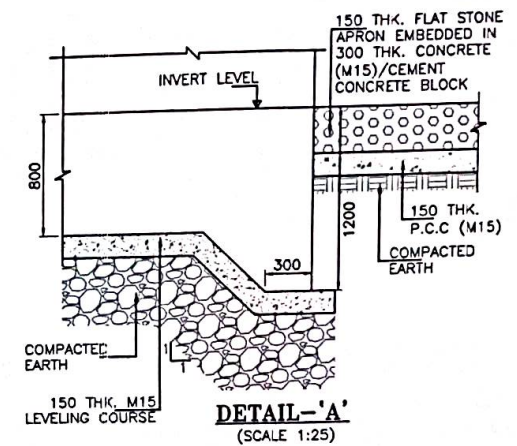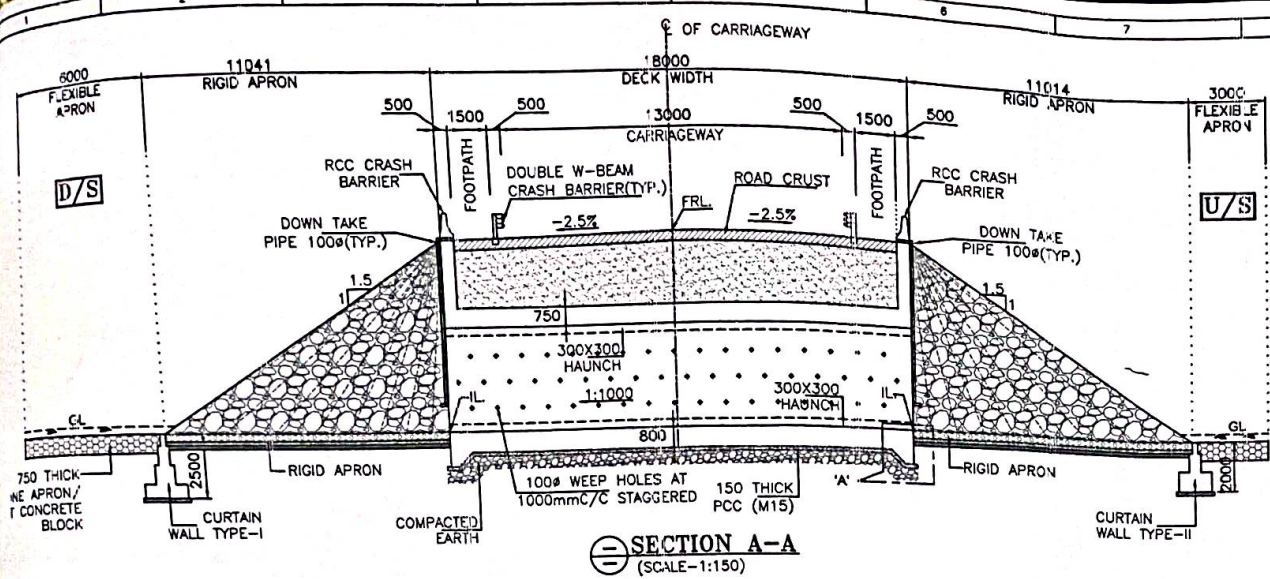

ENT:

NIDCL
NATIONAL HIGHWAYS & INFRASTRUCTURE DEVELOPMENT CORPORATION LTD.

EPC CONTRACTOR

KAMAC ENGINEERS PVT. LTD.
KAMAC ENGINEERS PVT. LTD.
F0201, CITY CENTER OFFICE
BLOCK, 2ND FLOOR,
MATIGARA 734010

AUTHORITY'S ENGINEER

ALMONDZ GLOBAL INFRA CONSULTANT LIMITED IN JV WITH AYOLEEZA CONSULTANT PRIVATE LIMITED.
C/O JAYANTA SAIKIA, SARBAJANIN
NAMGHAR, BORBIL NO.2, DIGBOI,
TINSUKIA, ASSAM-786171

PROOF CONSULTANT:

CREATIVE ENGINEERING SERVICES
OFFICE NO: 620, SIGNATURE GLOBAL
MALL, SECTOR-3,
VAISHALI, GHAZIABAD, U.P.-201010


SAFETY CONSULTANT:

DESIGN AID
PLOT NO 54, 3rd FLOOR(FRONT),
MASOODPUR DAIRY FARM,VASANT KUNJ,
NEW DELHI-110070,





DESIGN CONSULTANT:

A.V. CONSTRUCTION
1st Floor, WZ-1240,
Palam Extension, Bosco
Ashram Wall Gali, New
Delhi 110045
Winst Infra Solution
Pvt. Ltd.
OFFICE: F-6, ISHAAN CORPORATE
TOWER, PLOT NO-C-23, SECTOR-13,
VASUNDHRA G-11, GHAZIABAD, U.P.-201012

PROJECT: WIDENING/IMPROVEMENT TO 2-LANE LANE WITH PAVED SHOULDER FROM KM 27+180 (LOCAL GOVT) TO KM 47+882 (LEDO) ON DISBURJARI TO LEDO SECTO-1 WITH PROPOSED MARGHERITA & LEDO BYPASS (BROWNFIELD AND GREEN FIELD) (2-LANE+PS) OF NH-38 IN TINSUKIA DISTRICT IN THE STATE OF ASSAM IN EPC MODE.(PACKAGE-5)									
DRAWING TITLE: GENERAL ARRANGEMENT DRAWING FOR MINOR BRIDGE AT DESIGN CHAINAGE 45+729									
Date JUNE, 2024	Drw. W.P	Des. S.K	Chk. A.M	App. AS SHOWN	Scale.	Drawing Status.			
Project No.	Drawing No.			Sheet No.			Rev.		
	AVCNH-38/MNB/GAD/45+729/101			2 OF 3			R0		

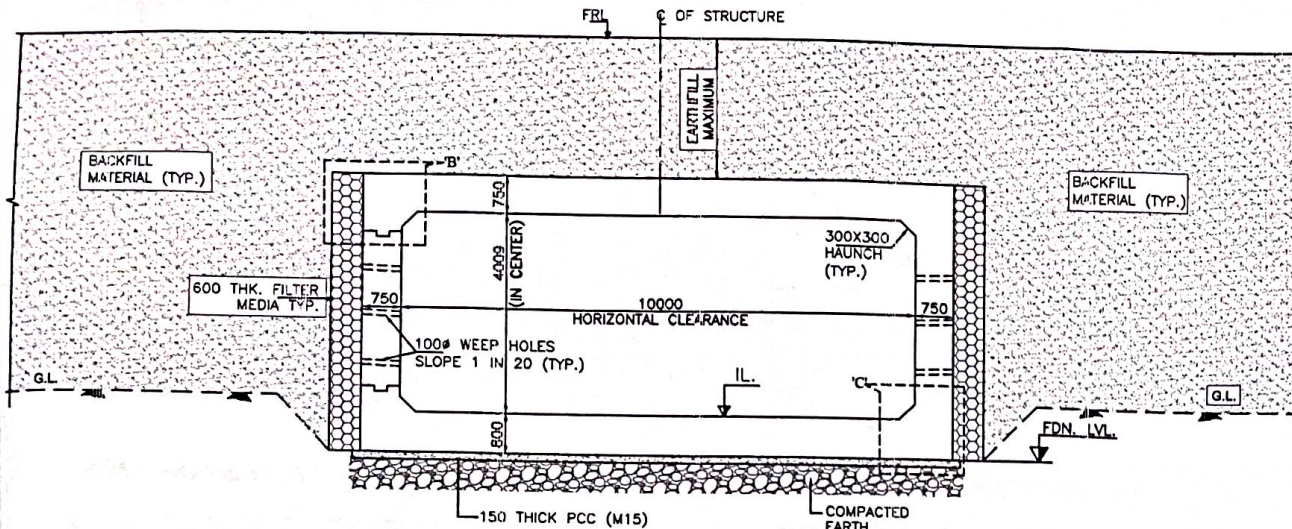

SECTION B-B
(SCALE 1:75)

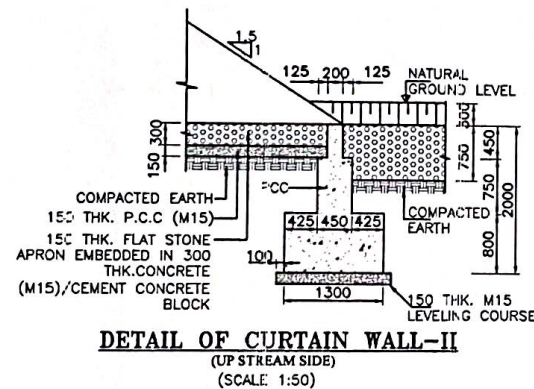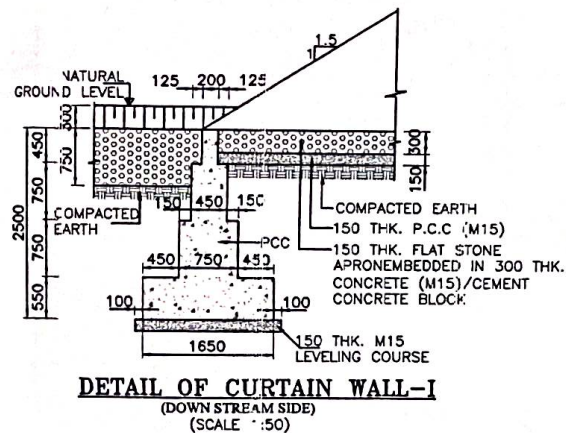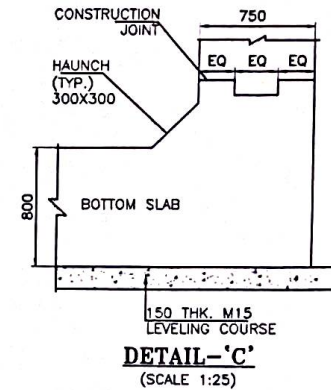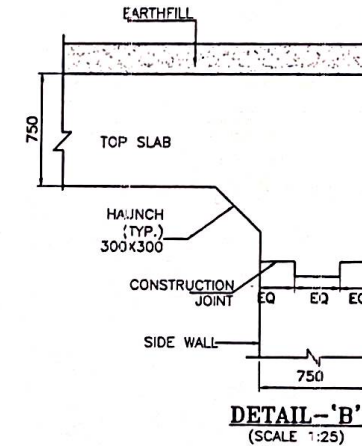

DETAIL OF CURTAIN WALL-II
(UP STREAM SIDE)
(SCALE 1:50)

CLIENT:



NATIONAL HIGHWAYS & INFRASTRUCTURE DEVELOPMENT CORPORATION LTD.

EPC CONTRACTOR



KAMAC ENGINEERS PVT. LTD.
F0201, CITY CENTER OFFICE
BLOCK, 2ND FLOOR,
MATIGARA 734010

AUTHORITY'S ENGINEER

ALMONDZ GLOBAL INFRA CONSULTANT LIMITED IN JV WITH AYOLEEZA CONSULTANT PRIVATE LIMITED.

C/O JAYANTA SAIKIA, SARBAJANIN
NAMGHAR, BORBIL NO.2, DIGBOI,
TINSUKIA, ASSAM-786171

PROOF CONSULTANT:



CREATIVE ENGINEERING SERVICES
OFFICE NO: 620, SIGNATURE GLOBAL
MALL, SECTOR-3,
VAISHALI, GHAZIABAD, U.P-201010

SAFETY CONSULTANT:



DESIGN AID
PLOT NO 54, 3rd FLOOR(FRONT),
MASOODPUR DAIRY FARM, VASANT KUNJ,
NEW DELHI-110070,

DESIGN CONSULTANT:



A.V. CONSTRUCTION
1st Floor, WZ-1240,
Palam Extension, Bosco
Ashram Wall Gali, New
Delhi 110045
Winst Infra Solution
Pvt. Ltd.
OFFICE: F-8, ISHAAN CORPORATE
TOWER, PLOT NO-C-23, SECTOR-13,
VASUNDHRA G-14, GAZIABAD, U.P-201012



PROJECT:

WIDENING/IMPROVEMENT TO 2-LANE WITH PAVED SHOULDER FROM KM 27+150 (GOLAI GOAN) TO KM 47+682 (LEDO) ON DIBRUGARH TO LEDO SECTION WITH PROPOSED MARGHERITA & LEDO BYPASS (BROWNFIELD AND GREEN FIELD) (2-LANE+PS) OF NH-38 IN TINSUKIA DISTRICT IN THE STATE OF ASSAM IN EPC MODE (PACKAGE-8)

DRAWING TITLE:-

GENERAL ARRANGEMENT DRAWING FOR MINOR BRIDGE AT DESIGN CHAINAGE 45+725




Date	Drw. W.P.	Dep. S.K.	Chk. A.M.	App.	Scale	AS SHOWN	Drawing Status
JUNE 2024							
Project No.	Drawing No.	AVCNH-38/MNB/GAD/45+729/101			Sheet No.	3 OF 3	Rev. RD

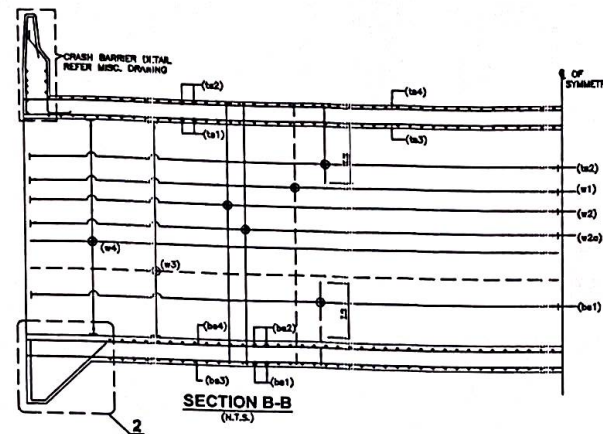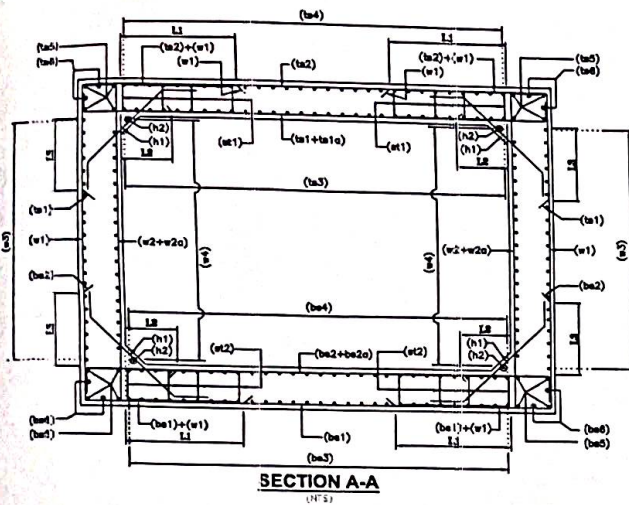


BAR CURTAILMENT SCHEDULE TYPE	
L1	3000
L2	1500
L3	1210

LEGEND:-	
TOP FACE BAR	——
BOTTOM FACE BAR	----

BOX REIN. SCHEDULE			
SL.NO	BAR MARK	BAR SHAPE	SPACING
1	ta1		20
2	ta1a		12
3	ta2		20
4	ta3		18
5	ta4		16
6	ta5		12
7	ta6		12
8	w1		20
9	w2		20
10	w2a		10
11	w3		16
12	w4		16
13	ba1		20
14	ba2		20
15	ba2a		12
16	ba3		18
17	ba4		16
18	ba5		12
19	ba6		12
20	h1		12
21	h2		10
22	ca1		12
23	ca2		12
24	at1		12# 4 legged @130c/c (in T-T direction) UPTO 3m FROM FACE OF SUPPORT
25	at2		12# 4 legged @130c/c (in T-T direction) UPTO 3m FROM FACE OF SUPPORT

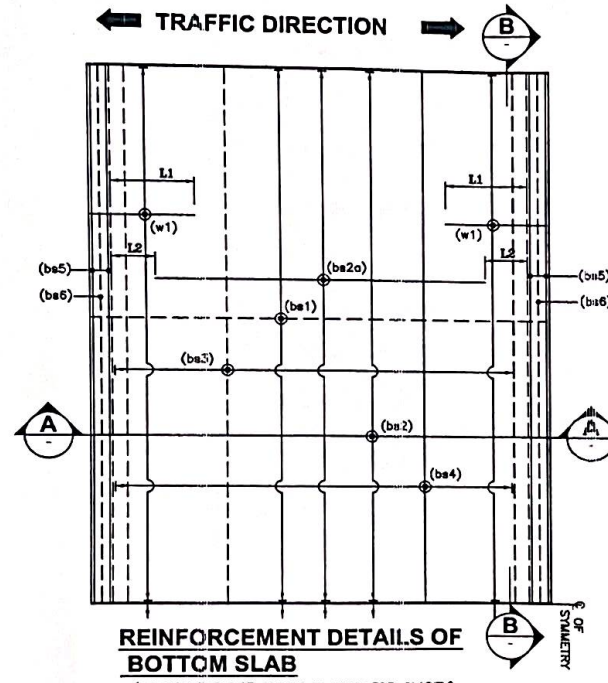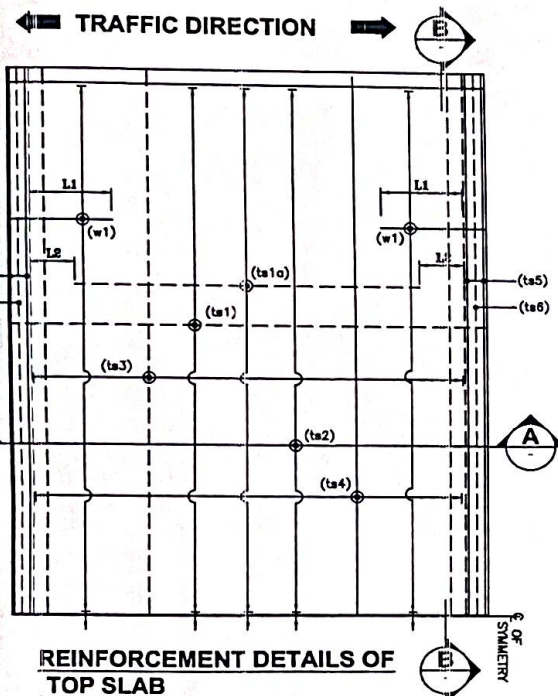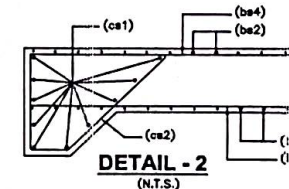

- NOTES:-**
- ALL DIMENSIONS ARE IN MILLIMETERS AND LEVELS ARE IN METERS UNLESS OTHERWISE MENTIONED.
 - DRAWING SHOULD NOT BE SCALED ONLY WRITTEN DIMENSIONS ARE TO BE FOLLOWED.
 - ALL REINFORCING BARS SHALL BE THERMO MECHANICALLY TREATED (TMT) BARS (GRADE DESIGNATION Fe-500D) CONFORMING TO IS:1786 STANDARDS.
 - MINIMUM CLEAR COVER TO OUTERMOST REINFORCEMENT SHALL BE AS FOLLOWS:-
 - a) TOP SLAB - 45mm
 - b) BOTTOM SLAB - 75mm
 - c) SIDE WALL (EARTH SIDE) - 75mm
 - d) SIDE WALL (INNER SIDE) - 45mm
 - OVERLAPPING FOR SPLICING OF REINFORCEMENT SHALL BE AS PER CLAUSE NO.15.2.5. LAP LENGTH SHALL NOT BE LESS THAN 56d. ARRANGEMENT OF TRANSVERSE REINFORCEMENT IN LAP ZONE:-

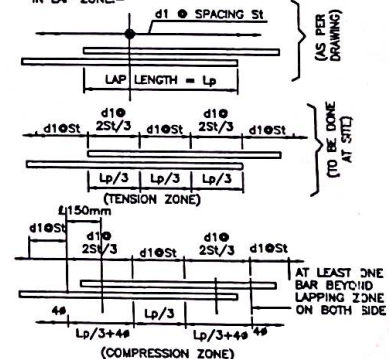

REFERENCE DRAWING:-

- GENERAL ARRANGEMENT DRAWING, AVC/NH-38/MNB/GAD/45+729/101

NATIONAL HIGHWAYS & INFRASTRUCTURE DEVELOPMENT CORPORATION LTD.

EPC CONTRACTOR
KAMAC ENGINEERS
KAMAC ENGINEERS PVT.LTD
F0201, CITY CENTER OFFICE
BLOCK, 2ND FLOOR,
MATIGARA 734010

AUTHORITY'S ENGINEER
ALMONDZ GLOBAL INFRA CONSULTANT
LIMITED IN JV WITH AYOLEEZA
CONSULTANT PRIVATE LIMITED.

C/O JAYANTA SAIKIA, SARBAJANIN
NAMGHAR, BORBIL NO.2, DIGBOI,
TINSUKIA, ASSAM-786171

PROOF CONSULTANT:



CREATIVE ENGINEERING SERVICES
OFFICE NO. 620, SIGNATURE GLOBAL
MALL, SECTOR-3,
VAISHALI, GHAZIABAD, U.P-201010

SAFETY CONSULTANT:



DESIGN AID
PLOT NO 54, 3rd FLOOR(FRONT),
MASOODPUR DAIRY FARM,VASANT KUNJ,
NEW DELHI-110070,







DESIGN CONSULTANT:



A.V. CONSTRUCTION
1st Floor, WZ-1240,
Palam Extension, Bosco
Ashram Wall Gali, New
Delhi 110045
Winst Infra Solution
Pvt. Ltd.
OFFICE F-8, ISHAAN CORPORATE
TOWER, PLOT NO-C-23, SECTOR-13,
VASUNDHRA G-4, GAZIABAD, U.P-201012

PROJECT:					
WIDENING/IMPROVEMENT TO 2-LANE LANE WITH PAVED SHOULDER FROM KM 37+100 (GOLA GOAN) TO KM 47+882 (LEDO) ON DIBRUGARH TO LEDO SECTION WITH PROPOSED MARGHERITA & LEDO BYPASS (BROWNFIELD AND GREEN FIELD) (2-LANE+PS) OF NH-38 IN TINSUKIA DISTRICT IN THE STATE OF ASSAM ON EPC MODE (PACKAGE-B)					
DRAWING TITLE:-					
REINFORCEMENT DETAIL FOR MNB AT DESIGN CH. 45+729					
Date	Drw.	Deg.	Chk.	App.	Scale
JUNE.2024					AS SHOWN
Project No.	Drawing No.	Sheet No.	Rev.	Drawing Status	
	AVC/NH-38/MNB/RF/45+729/201	01 OF 01	RD		

**GENERAL ARRANGEMENT DRAWING
MINOR BRIDGE AT CH:46+956**

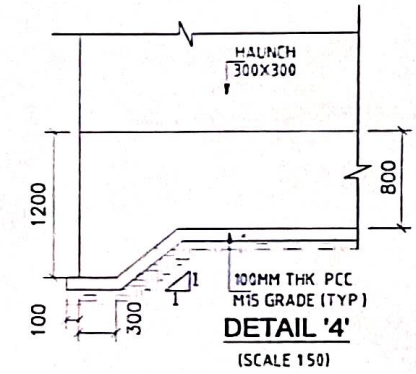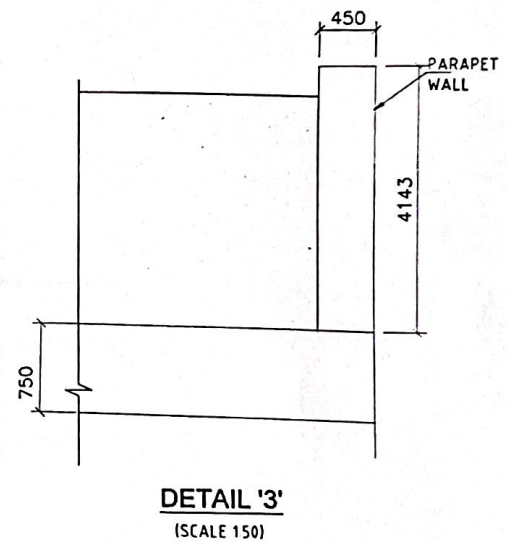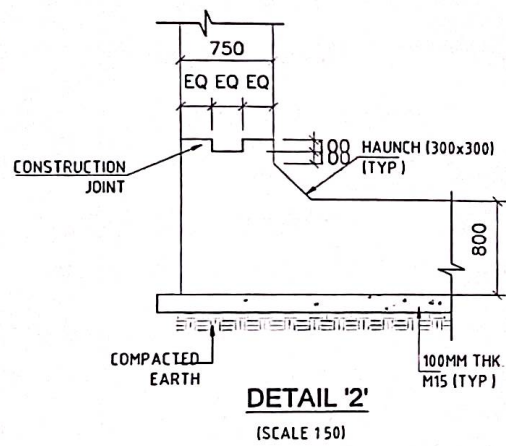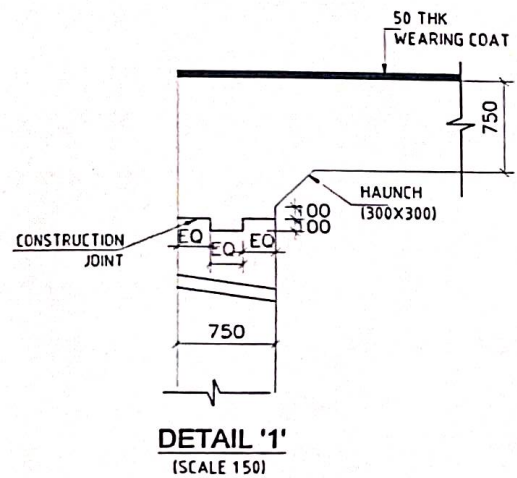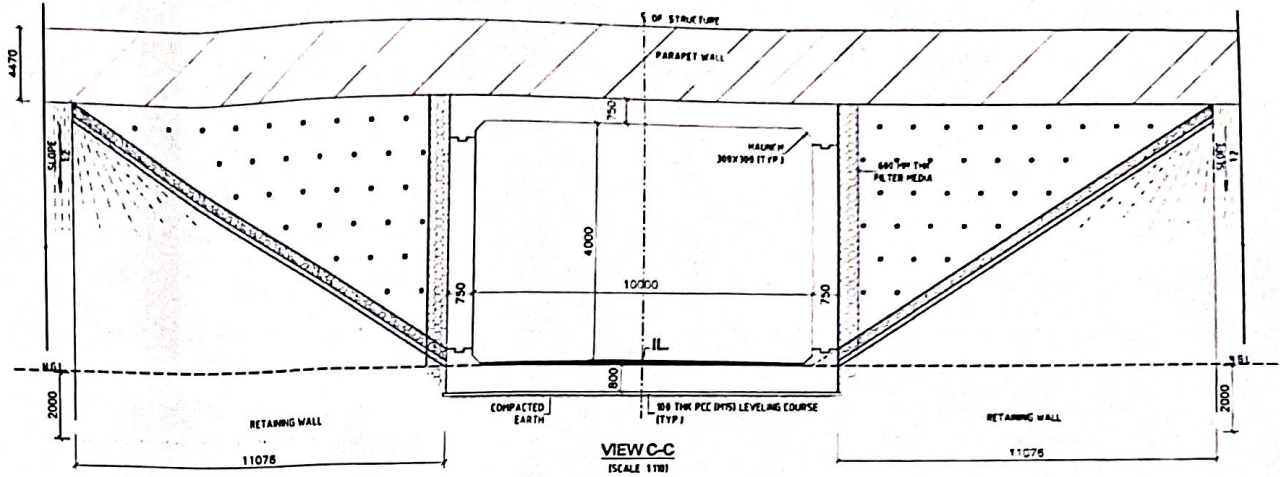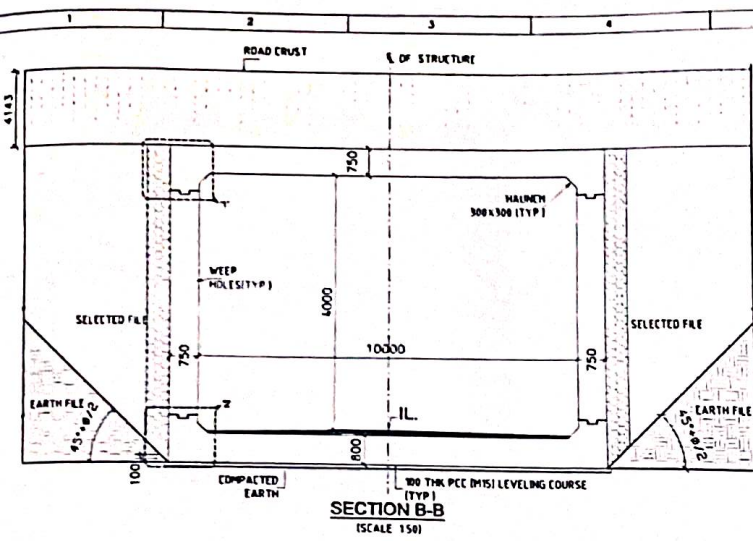

GOOD FOR CONSTRUCTION

SAFETY AUDITOR
(As per Article 10.1 of EPC Agreement)

DESIGN AID, NEW DELHI



CLIENT:
NHIDCL
NATIONAL HIGHWAYS & INFRASTRUCTURE DEVELOPMENT CORPORATION LTD

EPC CONTRACTOR
KAMAC ENGINEERS PVT. LTD.
F0201, CITY CENTER OFFICE BLOCK, 2ND FLOOR, MATIGARA 734010

AUTHORITY'S ENGINEER
ALMONDZ GLOBAL INFRA CONSULTANT LIMITED IN JV WITH MOLEZZA CONSULTANT PRIVATE LIMITED
C/O JAYANTA SAIKA, SARBAJANIN NAGICHAR, BORBIL NO 2, DIOBOI, TINSUKIA, ASSAM 786171



PROOF CONSULTANT:
CREATIVE ENGINEERING SERVICES
OFFICE NO 54, 3rd FLOOR (FRONT), MASOODPUR DAIRY FARM, VASANT KUNJ, NEW DELHI-110070

SAFETY CONSULTANT:
DESIGN AID
PLOT NO 54, 3rd FLOOR (FRONT), MASOODPUR DAIRY FARM, VASANT KUNJ, NEW DELHI-110070

DESIGN CONSULTANT:
A.V. CONSTRUCTION
1st Floor, WZ-1240, Palam Extension, Boco Achram, Wala Chai, New Delhi 110045

Winst Infra Solution Pvt. Ltd.
WINDS P.A. BHUJAN CORPORATE TOWER, PLOT NO 42, NEW DELHI-110012

PROJECT: Widening Improvement to 2-Lane Lane with Paved Shoulder from km 27+150 (Gole Chas) to km 47+642 (Lado) on Dabargar to Lado section with proposed Margharita & Lado Bypass (Brownsfield and Green Field 12-Lane+PS) of NH-38 in Tinsukia District in the State of Assam on EPC mode (Package-3)									
DRAWING TITLE: GENERAL ARRANGEMENT DRAWING OF MINOR BRIDGE AT CH 46+956									
DETAILS:									
Date: FEB 2024	Drw: A.J.	Dwg: U.Y.	Chk: P.S.	App: AS SHOWN	Scale: AS SHOWN	Project No: AVC/ST/BC/MNH/CHL 46-956/GAD-001	Drawing No:	Sheet No: 1 OF 2	Rev: RD

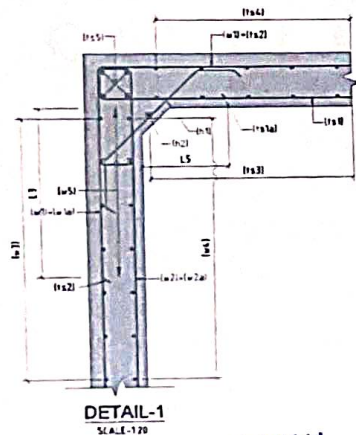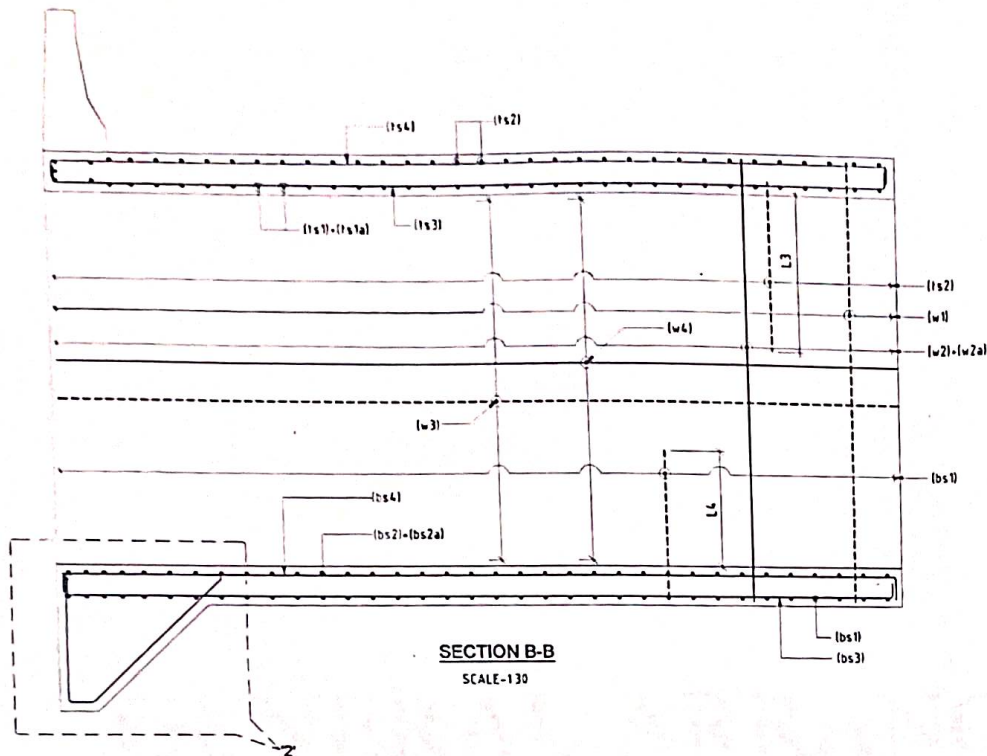

Kamac Engineer's (P) Ltd

GOOD FOR CONSTRUCTION

SAFETY AUDITOR
(As per Article 10.1 of EPC Agreement)

DESIGN AID, NEW DELHI



REINFORCEMENT DETAIL

BAR NO.	BAR SHAPE	DIAMETER	SPACING	REMARKS
rs1		25	150	
rs2		16	150	
rs3		16	150	
rs4		12	100	
rs5		12	100	
rs6		25	30	RT LOCATIONS
rs7		NA		
rs8		NA		
rs9		16	150	
rs10		16	150	
rs11		12	150	
rs12		NA		
rs13		16	150	
rs14		16	300	
rs15		16	300	
BAR CURTAILMENT SCHEDULE TYPE

L1	100mm
L2	50mm
L3	50mm
L4	50mm
L5	100mm
L6	100mm
L7	100mm
L8	100mm
L9	100mm

CLIENT:
NHAI
NATIONAL HIGHWAYS & INFRASTRUCTURE DEVELOPMENT CORPORATION LTD

EPC CONTRACTOR
KAMAC ENGINEERS
KAMAC ENGINEERS PVT. LTD
F0201, CITY CENTER OFFICE
BLOCK, 2ND FLOOR,
MATIGARA 734010

AUTHORITY'S ENGINEER
ALMONDZ CHHIM
LIMITED IN JALPAIGURI DISTRICT
PRIVATE LIMITED
C/O TAYANTA SAIKU,
SARKHAIJANIN NAMGIHAR, BORBIL
NO. 2, DIGBOI, TINSUKIA,
ASSAM-786171

PROOF CONSULTANT:
CREATIVE ENGINEERING SERVICES
OFFICE NO. 620, SIGNATURE GLOBAL
MALL, SECTOR-3,
VAISHALI, GHAZIABAD, U.P-201010

SAFETY CONSULTANT:
DESIGN AID
PLOT NO 54, 3rd FLOOR, FRONT,
MASOODPUR DAIRY FARM, VASANT KUNJ,
NEW DELHI-110070,

DESIGN CONSULTANT:
A.V. CONSTRUCTION
1st Floor, WZ-1240, Palam
Extension, Bosco Ashram
Wah Gali, New Delhi 110045
Winst Infra Solution Pvt. Ltd.
OFFICE NO. 100, ANANDAPUR, NEW DELHI
PLOT NO. 54, 3rd FLOOR, FRONT,
MASOODPUR DAIRY FARM, VASANT KUNJ,
NEW DELHI-110070

PROJECT: 6-lane improvement to 2-Lane Lane with Paved Shoulder from Km 27-152 (Gola Gola) to Km 47-m42 (Lado) on Dibrugarh to Lado section with proposed Margherita & Lado Bypass (Brownfield and Green Field) (2-Lane +PS) of NH-18 in Tinsukia District in the State of Assam on EPC mode (Package-1)
DRAWING TITLE: REINFORCEMENT DETAIL DRAWING OF MENOR BRIDGE AT CH 40+50
DATE: FEB 2024
DRW: A.J.
CHK: U.Y.
APP: P.B.
SCALE: AS SHOWN
DRAWING STATUS: FOR APPROVAL
SHEET NO: 2102
REV: 001