ARCHITECTURAL DRAWINGS
ANNEXURE - I (A TO I)

CONSTRUCTION OF BUILDING FOR MILITARY ASSETS TO BE DEMOLISHED FOR UPGRADATION OF NH-40 SECTION BETWEEN SHILLONG-DAWKI ROAD UNDER NHIDCL IN SHILLONG, EAST KHASI HILLS DISTRICT, STATE OF MEGHALAYA




BUILDING INFRASTRUCTURE - BUILDING THE NATION

National Highways & Infrastructure Development Corporation Ltd.

NHIDCL, SHILLONG				
LIST OF DRAWINGS				
S.NO	**DRAWING NAME**	**SHEET SIZE**	**DRAWING NO.**	**REMARKS**
	ARCHITECTURE DRAWINGS			
A	**8x MARRIED ACCN**			
1	MASTER PLAN		AR/MAP/MP/001	
2	SITE PLAN		AR/MAB/SP/100	
3	GROUND FLOOR PLAN		AR/MAB/GF/101	
4	FIRST FLOOR PLAN		AR/MAB/FF/102	
5	ROOF & MUMTY PLAN		AR/MAB/SF/103	
6	UNIT PLAN DETAIL		AR/MAB/UN/104	
7	BUILDING ELEVATIONS		AR/MAB/ELE/105	
8	BUILDING SECTIONS		AR/MAB/SEC/106	
B	**SINGLE OFFR ACCN**			
1	MASTER PLAN		AR/SOA/MP/001	
2	SITE PLAN		AR/SOA/SP/100	
3	STILT FLOOR PLAN		AR/SOA/SF/100A	
4	GROUND FLOOR PLAN		AR/SOA/GF/101	
5	FIRST FLOOR PLAN		AR/SOA/FF/102	
6	SECOND FLOOR PLAN		AR/SOA/SF/103	
7	ROOF & MUMTY PLAN		AR/SOA/RF/104	
8	UNIT PLAN DETAIL		AR/SOA/UN/105	
9	BUILDING ELEVATIONS		AR/SOA/ELE&SEC/106	
C	**OR LINES**			
1	MASTER PLAN		AR/ORB/MP/001	
2	SITE PLAN		AR/ORB/SP/100	
3	LOWER GROUND & GROUND FLOOR PLAN		AR/ORB/LGF&GF/101	
4	FIRST FLOOR & ROOF PLAN		AR/ORB/FF&RF/102	
5	BUILDING ELEVATIONS & SECTION		AR/ORB/ELE&SEC/103	
D	**CSD**			
1	MASTER PLAN		AR/CSD/MP/001	
2	SITE PLAN		AR/CSD/SP/100	
3	GROUND FLOOR PLAN		AR/CSD/GF/101	
4	FIRST FLOOR PLAN		AR/CSD/FF/102	
5	SECOND FLOOR PLAN		AR/CSD/SF/103	
6	ROOF PLAN		AR/CSD/RF/104	
7	BUILDING ELEVATIONS & SECTION		AR/CSD/ELE&SEC/105	
E	**CLUB HOUSE**			
1	MASTER PLAN		AR/CHB/MP/001	
2	SITE PLAN		AR/CHB/SP/100	
3	GROUND FLOOR PLAN		AR/CHB/GF/101	
4	FIRST FLOOR PLAN		AR/CHB/FF/102	
5	ROOF & MUMTY PLAN		AR/CHB/RF/103	
6	BUILDING ELEVATION & SECTION		AR/CHB/ELE&SEC/104	

F	**GUEST ROOMS**			
1	MASTER PLAN		AR/GRB/MP/001	
2	SITE PLAN		AR/GRB/SP/100	
3	GROUND FLOOR PLAN		AR/GRB/GF/101	
4	FIRST FLOOR PLAN		AR/GRB/FF/102	
5	SECOND FLOOR PLAN		AR/GRB/SF/103	
6	ROOF & MUMTY PLAN		AR/GRB/RF/104	
7	BUILDING ELEVATIONS & SECTION		AR/GRB/ELE&SEC/105	
G	**OFFICE**			
1	MASTER PLAN		AR/OFB/MP/001	
2	SITE PLAN		AR/OFB/SP/100	
3	GROUND FLOOR PLAN		AR/OFB/GF/101	
4	FIRST FLOOR PLAN		AR/OFB/FF/102	
5	SECOND FLOOR PLAN		AR/OFB/SF/103	
6	ROOF & MUMTY PLAN		AR/OFB/RF/104	
7	BUILDING ELEVATIONS & SECTION		AR/OFB/ELE&SEC/105	
H	**APS SCHOOL**			
1	MASTER PLAN		AR/APS/MP/001	
2	SITE PLAN		AR/APS/SP/100	
3	GROUND FLOOR PLAN		AR/APS/GF/101	
4	FIRST FLOOR PLAN		AR/APS/FF/102	
5	ROOF & MUMTY PLAN		AR/APS/RF/103	
6	BUILDING ELEVATION & SECTION		AR/APS/ELE&SEC/104	
I	**ANCILLARY BLOCKS**			
1	TOILET & SENTRY POST DETAIL		AR/ANB/DET/101	
2	GD ROOM & TOILET DETAIL		AR/ANB/DET/102	
3	GD ROOM, SENTRY POST & STAFF ROOM DETAIL		AR/ANB/DET/103	
4	2X PARKING AREA		AR/ANB/DET/104	
5	PARKING SHED & GARAGE DETAIL		AR/ANB/DET/105	
6	GD ROOM & TOILET DETAIL		AR/ANB/DET/106	

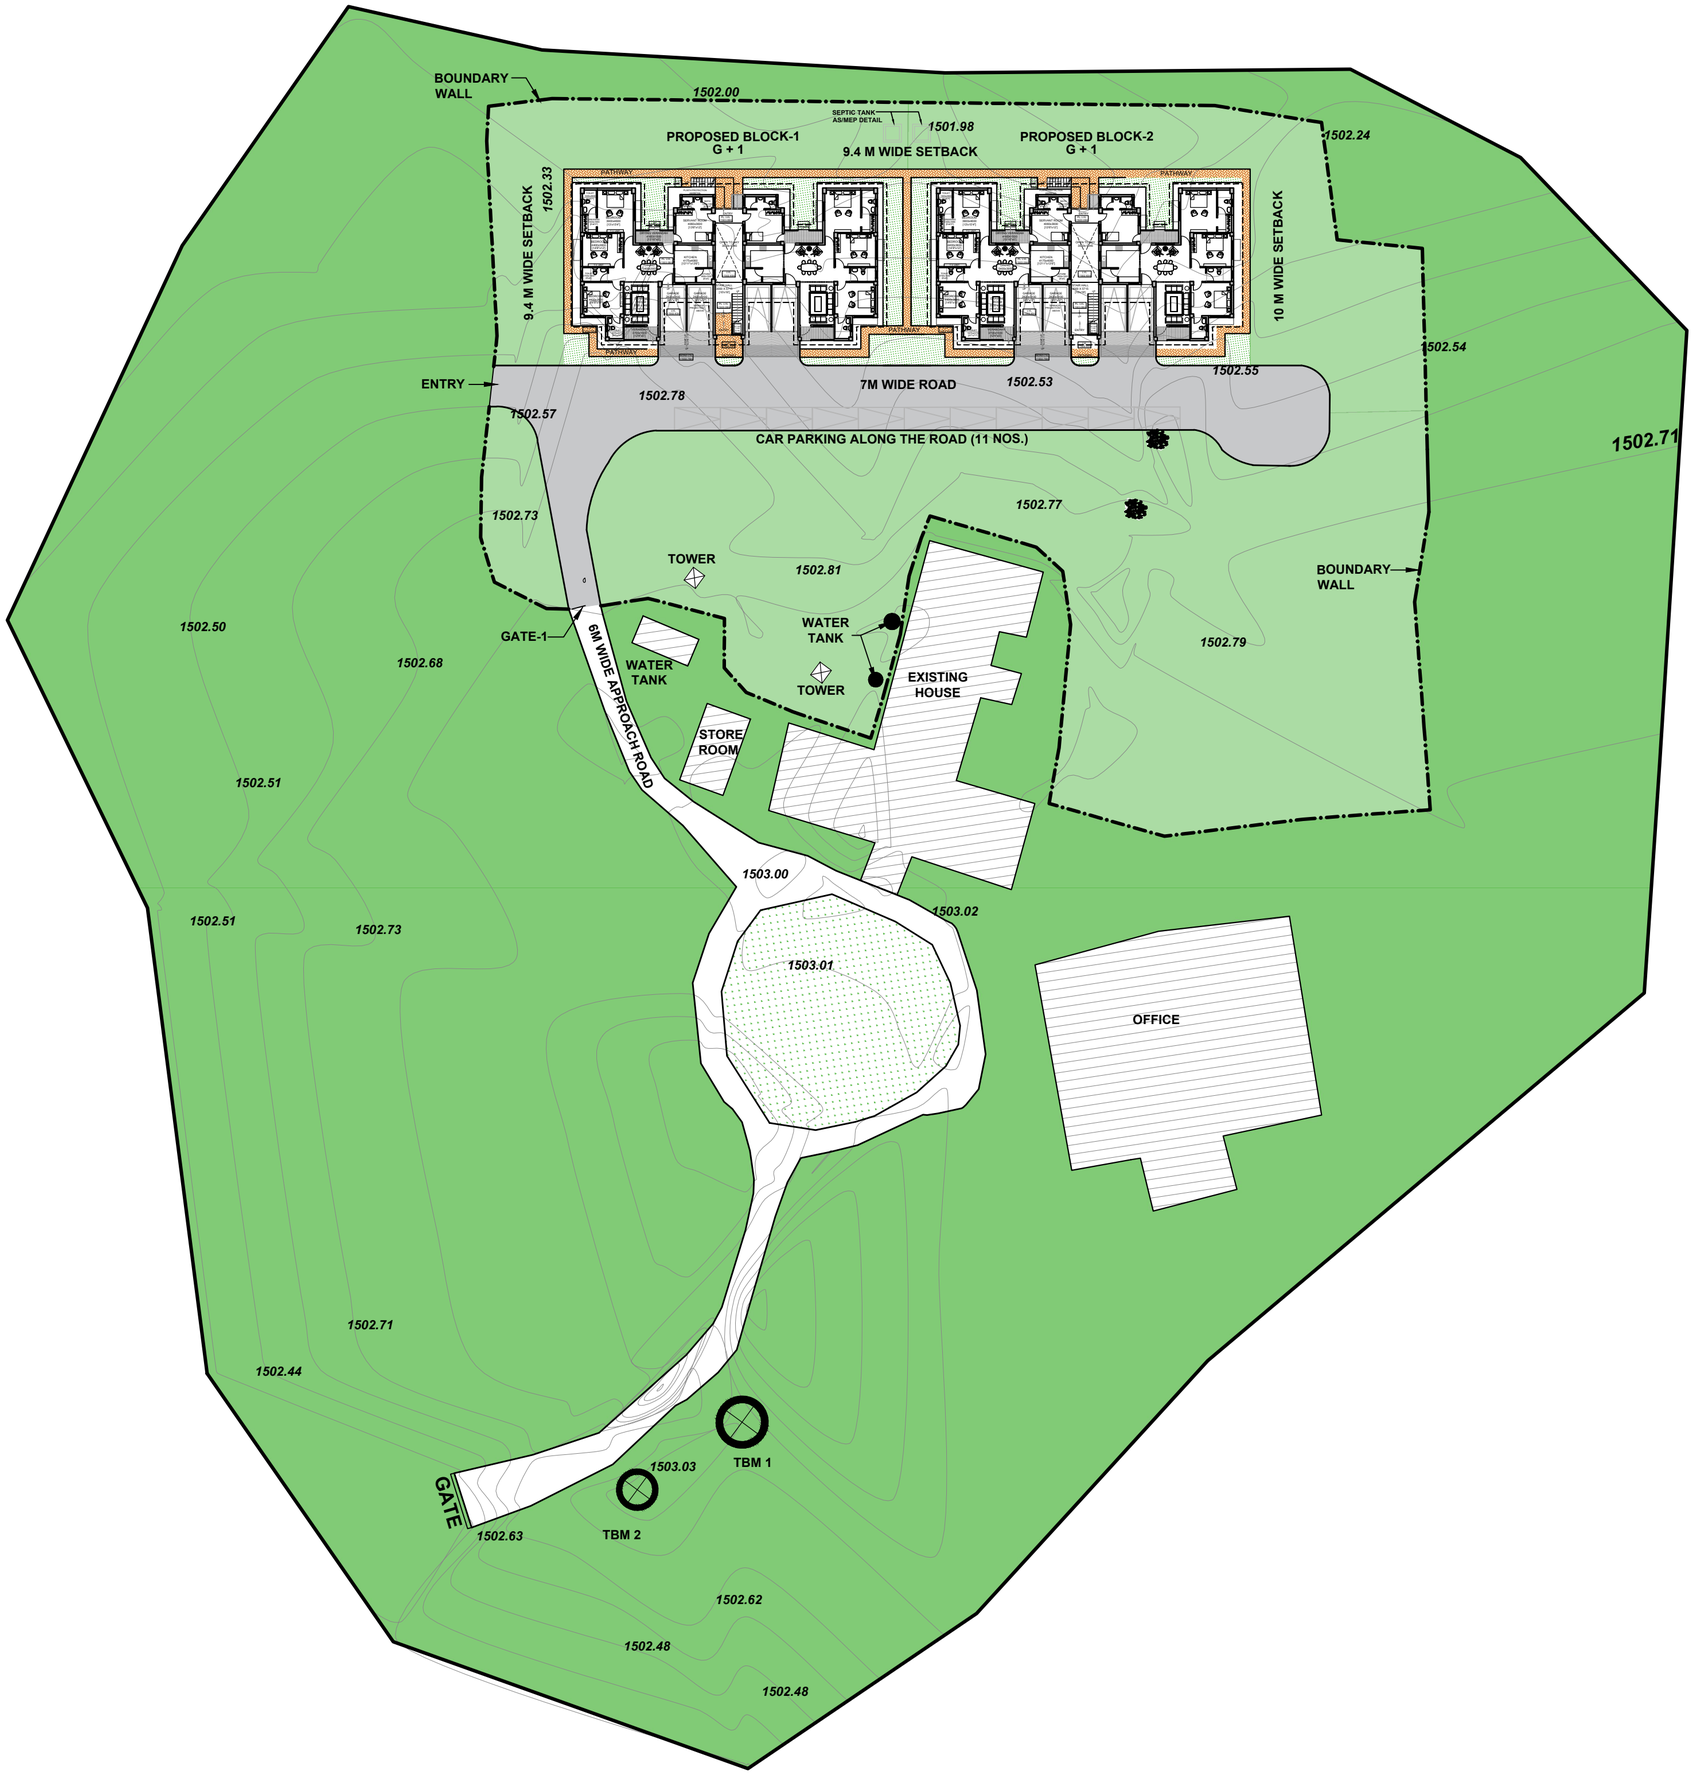

NOTES:-

1	ALL DIMENSIONS ARE IN MILLIMETERS UNLESS NOTED OTHERWISE.
2	WRITTEN DIMENSIONS ARE TO BE FOLLOWED. DRAWINGS ARE NOT TO BE SCALED.
3	ANY DISCREPANCY IN THE DRAWING SHALL BE BROUGHT TO THE NOTICE OF THE ARCHITECT/S.
4	THIS DRAWING SHALL BE READ IN CONJUNCTION WITH OTHER RELEVANT DRAWINGS AND BOQ.
5	SKIRTING SHALL BE SAME FINISH AS THAT OF FLOOR AND SHALL BE 100MM HIGH FROM FINISHED FLOOR LEVEL UNLESS NOTED OTHERWISE.
6	TOP OF R.C.C.SLAB OF KITCHEN COUNTER SHALL BE 760 MM FROM FINISHED FLOOR LEVEL (IF APPLICABLE).
7	R.C.C.SLAB SHALL BE SUNK BY 200 MM IN KITCHEN,500 MM IN TOILET/WC WITH ORISSA PAN, 300 MM IN OTHER TOILETS/W.C.WITH EUROPEAN STYLE AND 300 MM IN BATHROOMS FROM SLAB TOP TO SLAB TOP LEVEL.
8	R.C.C.SLAB SHALL BE SUNK BY 200 MM OR AS REQUIRED INCASE OF OPEN TERRACE ON ANY FLOOR LEVEL (IF APPLICABLE).
9	R.C.C.SLAB IN BALCONY,STAIRCASE LANDING AT FLOOR LEVEL SHALL BE SUNK 12 MM FROM GENERAL FINISHED FLOOR LEVEL UNLESS NOTED OTHERWISE.
10	ALL FINISHED FLOOR LEVELS OF KITCHENS, TOILETS, VERANDAH, STAIRCASE LANDING AT ENTRANCE SHALL BE DROPPED BY 12 MM FROM ADJOINING GENERAL FLOOR FINISHED LVL UNLESS NOTED OTHERWISE.
11	PLINTH PROTECTION SHALL BE PROVIDED ALL AROUND THE BUILDING AS/SPECS.
12	DRIP SHALL BE PROVIDED AT ALL SUNSHADES,BALCONIES & SLAB PROJECTIONS AS/DETAIL.
13	WATERPROOFING SHALL BE DONE BEFORE PLASTERING TERRACE SIDE PARAPET WALL AND SHALL BE TURN UPTO THE LEVEL OF TOP FINISH AS/SPECS.
14	REFER SCHEDULE OF FINISHES SHEET & BOQ FOR BRIEF DESCRIPTION OF FINISHES.
15	IN CASE OF DISCREPANCY IN THE NOMENCLATURE OF ITEMS IN BOQ & DRAWINGS THE ITEM MENTIONED IN BOQ SHALL TAKE PREFERENCE.
16	ALMIRAH, CUPBOARDS AND LOOSE FURNITURE ARE NOT IN THE SCOPE OF WORK
17	WATERPROOFING SHALL BE PROVIDED ABOVE RCC SLAB AT FIRST FLOOR WHEREVER REQUIRED AS SPECIFIED
18	WATERPROOFING SHALL BE PROVIDED ABOVE PROJECTIONS, CHAJJAS, BALCONIES, TERRACES & OTHER ELEVATIONAL ELEMENTS WHEREVER REQUIRED AS SPECIFIED.
19	ROOF SHOULD BE PACKED FROM ALL SIDES.

TENDER DRAWING

S.No.	REV. NO	DATE.	REMARKS
3			
2	R1	11.07.2024	Tender drawings are revised with reference to letter 0421020P/00547/1/Q/NH-40-40 (Part) dated 26 June 2024 as per meeting held on 11 June 2024
1	R0	08.06.2024	SENT TO CLIENT

ARCHITECTURAL DWG


CATEGORY OF DRG. | o APPROVAL | o INFORMATION | ○ TENDER DWG | ● GFC DWG

PROJECT
Construction of Building for Military Assets to be Demolished for up Gradation of NH-40 Section between Shillong-Dawki Road Under NHIDCL in Shillong, East Khasi Hills District, State of Meghalaya

CLIENT
NATIONAL HIGHWAYS & INFRASTRUCTURE DEVELOPMENT CORPORATION LTD.
(A GOVERNMENT OF INDIA UNDERTAKING)
1ST AND 4TH FLOOR, PARKSIDE BUILDING, NEAR BSBL, BARIK, SHILLONG, EAST KHASI HILLS DISTRICTS MEGHALAYA

CONSULTANT/ ARCHITECT
JAGDISH MARWAHA ASSOCIATES
Architects, Engineers, Planners & Interior Designers
603-604 ,Kirti Shikhar,District Centre, Janakpuri, New Delhi Ph- 41588788, E-mail= jma_110@yahoo.co.in
Website - jmarchitectects.co.in

BUILDING TITLE.	MARRIED ACCOMODATION		
DRAWING TITLE.	SITE PLAN		
DRAWING NO.	AR/MAB/MP/001		
DEALT BY : SHEHBAZ	SCALE. NTS	DATE. 27.08.2024	

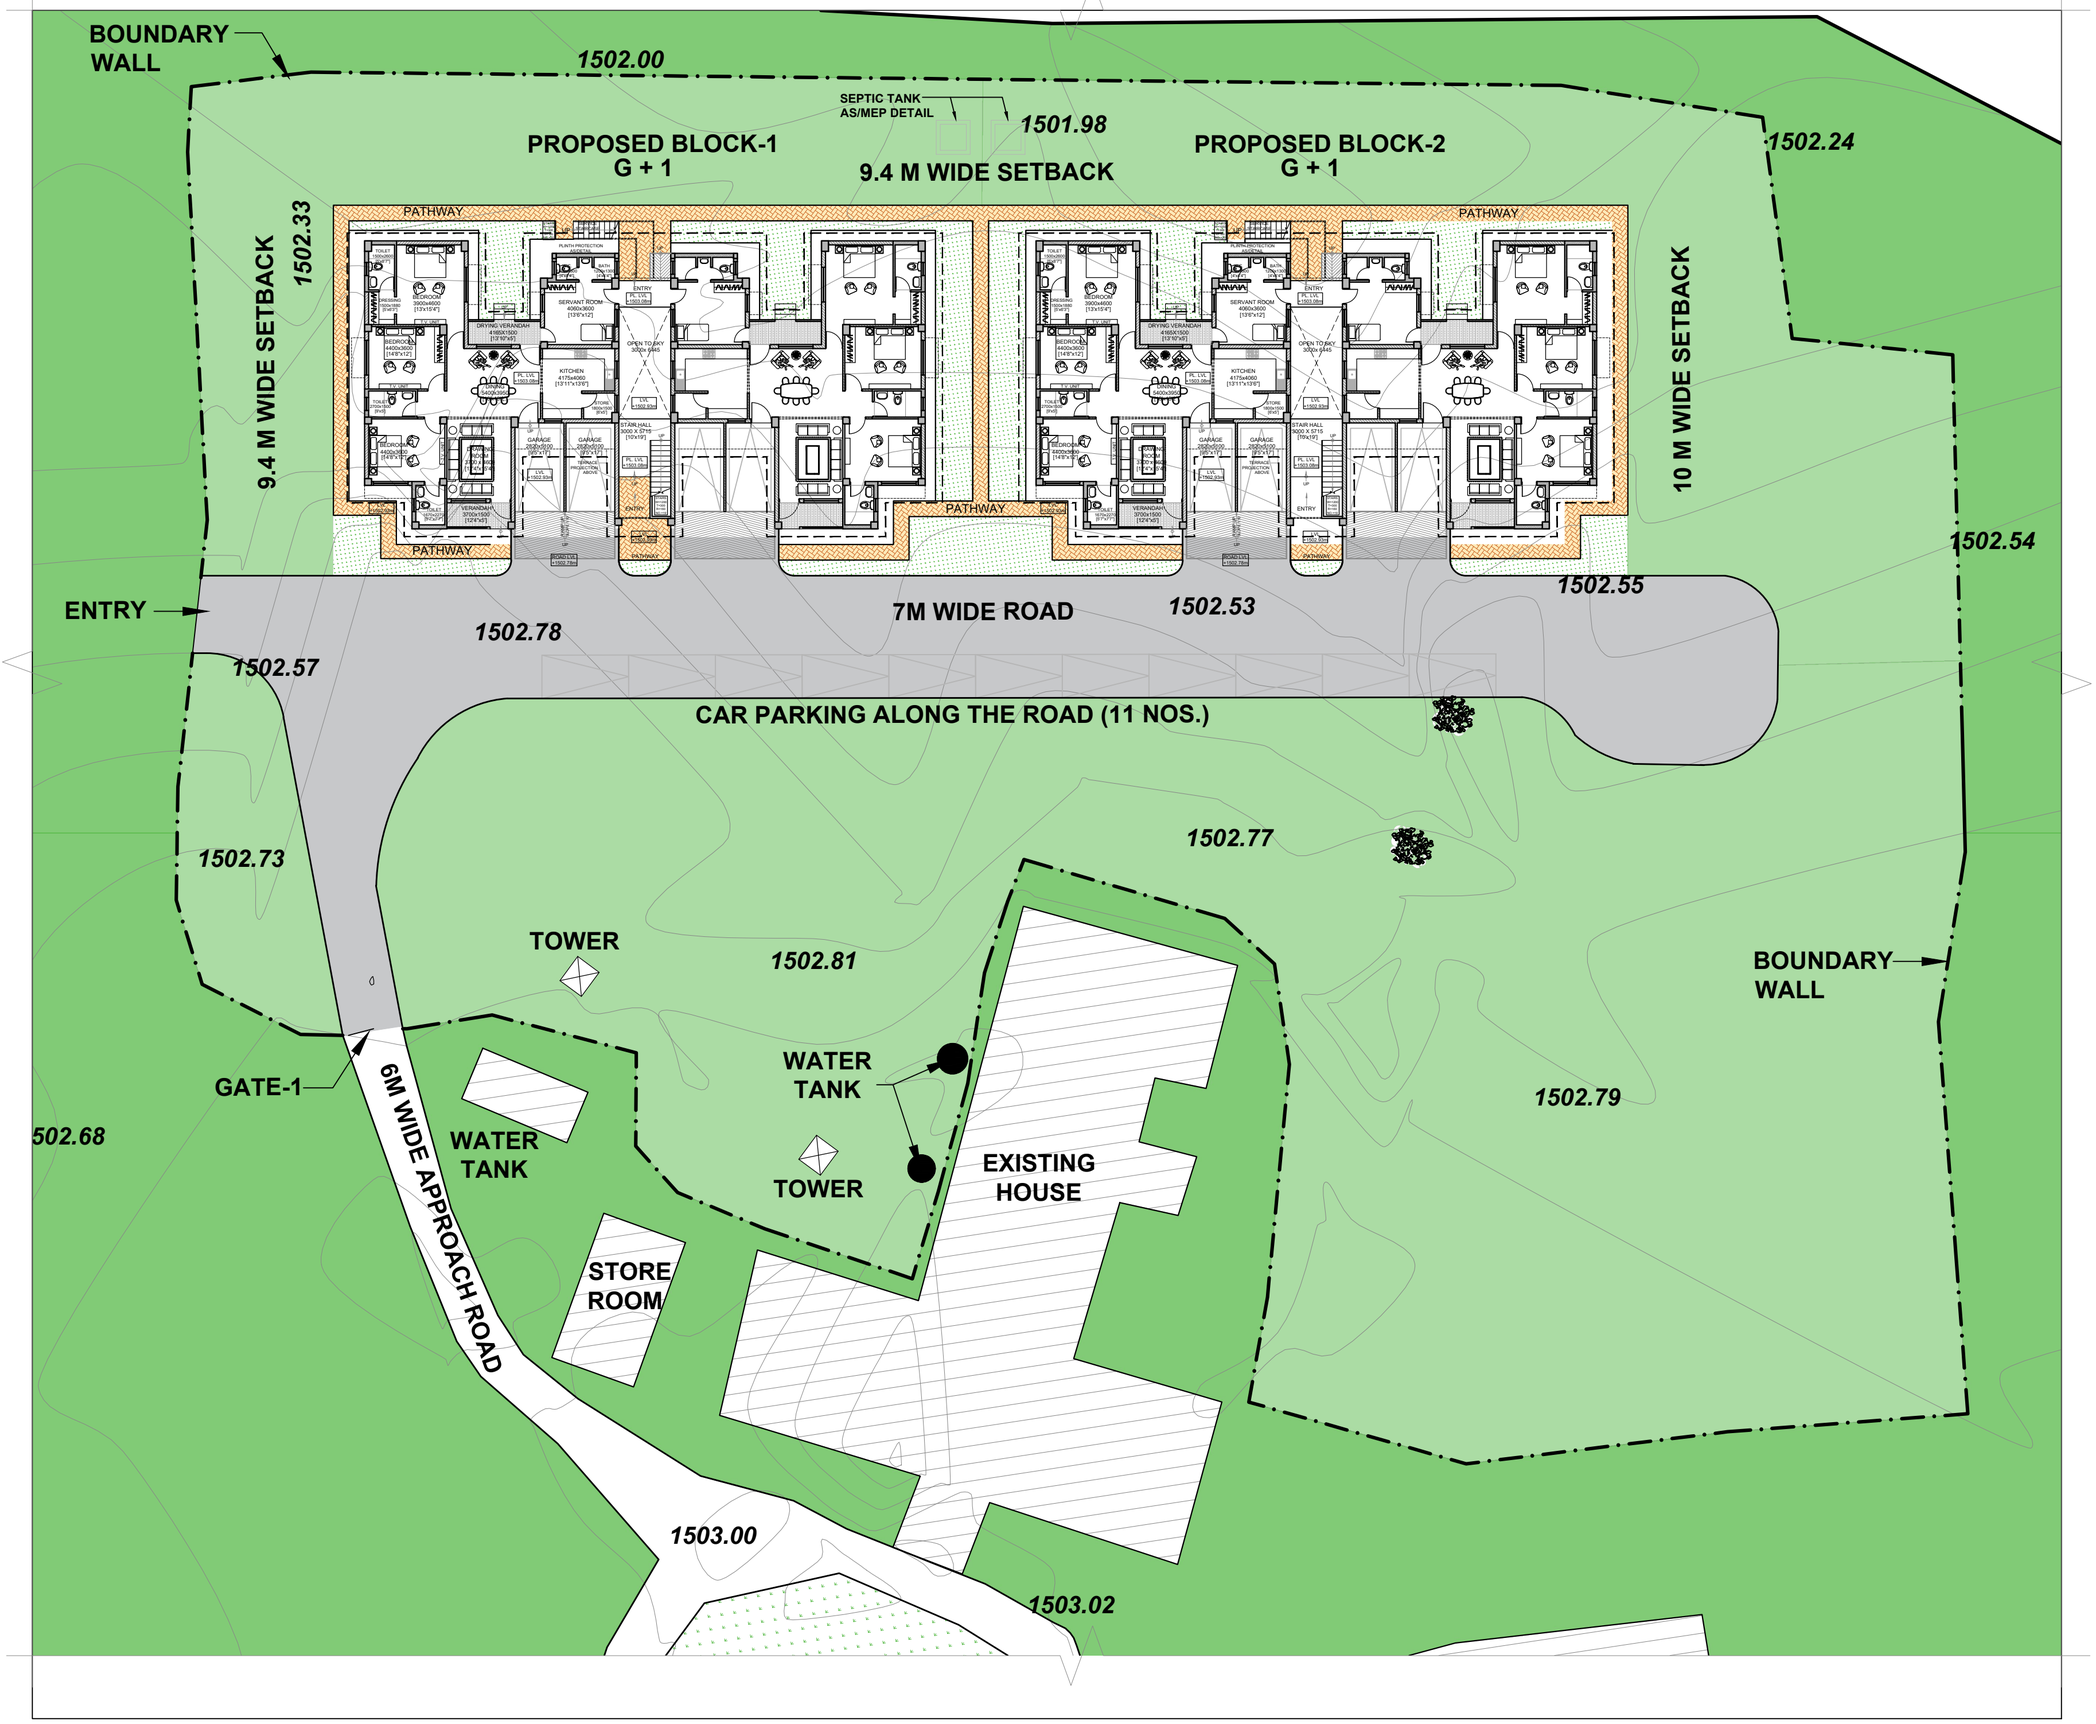

NOTES:-

1	ALL DIMENSIONS ARE IN MILLIMETERS UNLESS NOTED OTHERWISE.
2	WRITTEN DIMENSIONS ARE TO BE FOLLOWED. DRAWINGS ARE NOT TO BE SCALED.
3	ANY DISCREPANCY IN THE DRAWING SHALL BE BROUGHT TO THE NOTICE OF THE ARCHITECT/S.
4	THIS DRAWING SHALL BE READ IN CONJUNCTION WITH OTHER RELEVANT DRAWINGS AND BOQ.
5	SKIRTING SHALL BE SAME FINISH AS THAT OF FLOOR AND SHALL BE 100MM HIGH FROM FINISHED FLOOR LEVEL UNLESS NOTED OTHERWISE.
6	TOP OF R.C.C.SLAB OF KITCHEN COUNTER SHALL BE 760 MM FROM FINISHED FLOOR LEVEL (IF APPLICABLE).
7	R.C.C.SLAB SHALL BE SUNK BY 200 MM IN KITCHEN,500 MM IN TOILET/WC WITH ORISSA PAN, 300 MM IN OTHER TOILETS/W.C.WITH EUROPEAN STYLE AND 300 MM IN BATHROOMS FROM SLAB TOP TO SLAB TOP LEVEL.
8	R.C.C.SLAB SHALL BE SUNK BY 200 MM OR AS REQUIRED INCASE OF OPEN TERRACE ON ANY FLOOR LEVEL (IF APPLICABLE).
9	R.C.C.SLAB IN BALCONY,STAIRCASE LANDING AT FLOOR LEVEL SHALL BE SUNK 12 MM FROM GENERAL FINISHED FLOOR LEVEL UNLESS NOTED OTHERWISE.
10	ALL FINISHED FLOOR LEVELS OF KITCHENS, TOILETS, VERANDAH, STAIRCASE LANDING AT ENTRANCE SHALL BE DROPPED BY 12 MM FROM ADJOINING GENERAL FLOOR FINISHED LVL UNLESS NOTED OTHERWISE.
11	PLINTH PROTECTION SHALL BE PROVIDED ALL AROUND THE BUILDING AS/SPECS.
12	DRIP SHALL BE PROVIDED AT ALL SUNSHADES,BALCONIES & SLAB PROJECTIONS AS/DETAIL.
13	WATERPROOFING SHALL BE DONE BEFORE PLASTERING TERRACE SIDE PARAPET WALL AND SHALL BE TURN UPTO THE LEVEL OF TOP FINISH AS/SPECS.
14	REFER SCHEDULE OF FINISHES SHEET & BOQ FOR BRIEF DESCRIPTION OF FINISHES.
15	IN CASE OF DISCREPANCY IN THE NOMENCLATURE OF ITEMS IN BOQ & DRAWINGS THE ITEM MENTIONED IN BOQ SHALL TAKE PREFERENCE.
16	ALMIRAH, CUPBOARDS AND LOOSE FURNITURE ARE NOT IN THE SCOPE OF WORK
17	WATERPROOFING SHALL BE PROVIDED ABOVE RCC SLAB AT FIRST FLOOR WHEREVER REQUIRED AS SPECIFIED
18	WATERPROOFING SHALL BE PROVIDED ABOVE PROJECTIONS, CHAJJAS, BALCONIES, TERRACES & OTHER ELEVATIONAL ELEMENTS WHEREVER REQUIRED AS SPECIFIED.
19	ROOF SHOULD BE PACKED FROM ALL SIDES.

TENDER DRAWING

S.No.	REV. NO	DATE.	REMARKS
3			
2	R1	11.07.2024	Tender drawings are revised with reference to letter 0421020P/00547/1/Q/NH-40-40 (Part) dated 26 June 2024 as per meeting held on 11 June 2024
1	R0	08.06.2024	SENT TO CLIENT

ARCHITECTURAL DWG


CATEGORY OF DRG. ○ APPROVAL ○ INFORMATION ○ TENDER DWG ● GFC DWG

PROJECT
Construction of Building for Military Assets to be Demolished for up Gradation of NH-40 Section between Shillong-Dawki Road Under NHIDCL in Shillong, East Khasi Hills District, State of Meghalaya

CLIENT
NATIONAL HIGHWAYS & INFRASTRUCTURE DEVELOPMENT CORPORATION LTD.
(A GOVERNMENT OF INDIA UNDERTAKING)
1ST AND 4TH FLOOR, PARKSIDE BUILDING, NEAR BSBL, BARIK, SHILLONG, EAST KHASI HILLS DISTRICTS MEGHALAYA

CONSULTANT/ ARCHITECT
JAGDISH MARWAHA ASSOCIATES
Architects, Engineers, Planners & Interior Designers
603-604 ,Kirti Shikhar,District Centre, Janakpuri, New Delhi Ph- 41588788, E-mail= jma_110@yahoo.co.in
Website - jmarchitectects.co.in

BUILDING TITLE.	MARRIED ACCOMODATION
DRAWING TITLE.	SITE PLAN
DRAWING NO.	AR/MAB/SP/100
DEALT BY : SHEHBAZ	SCALE. 1:250 DATE. 27.08.2024

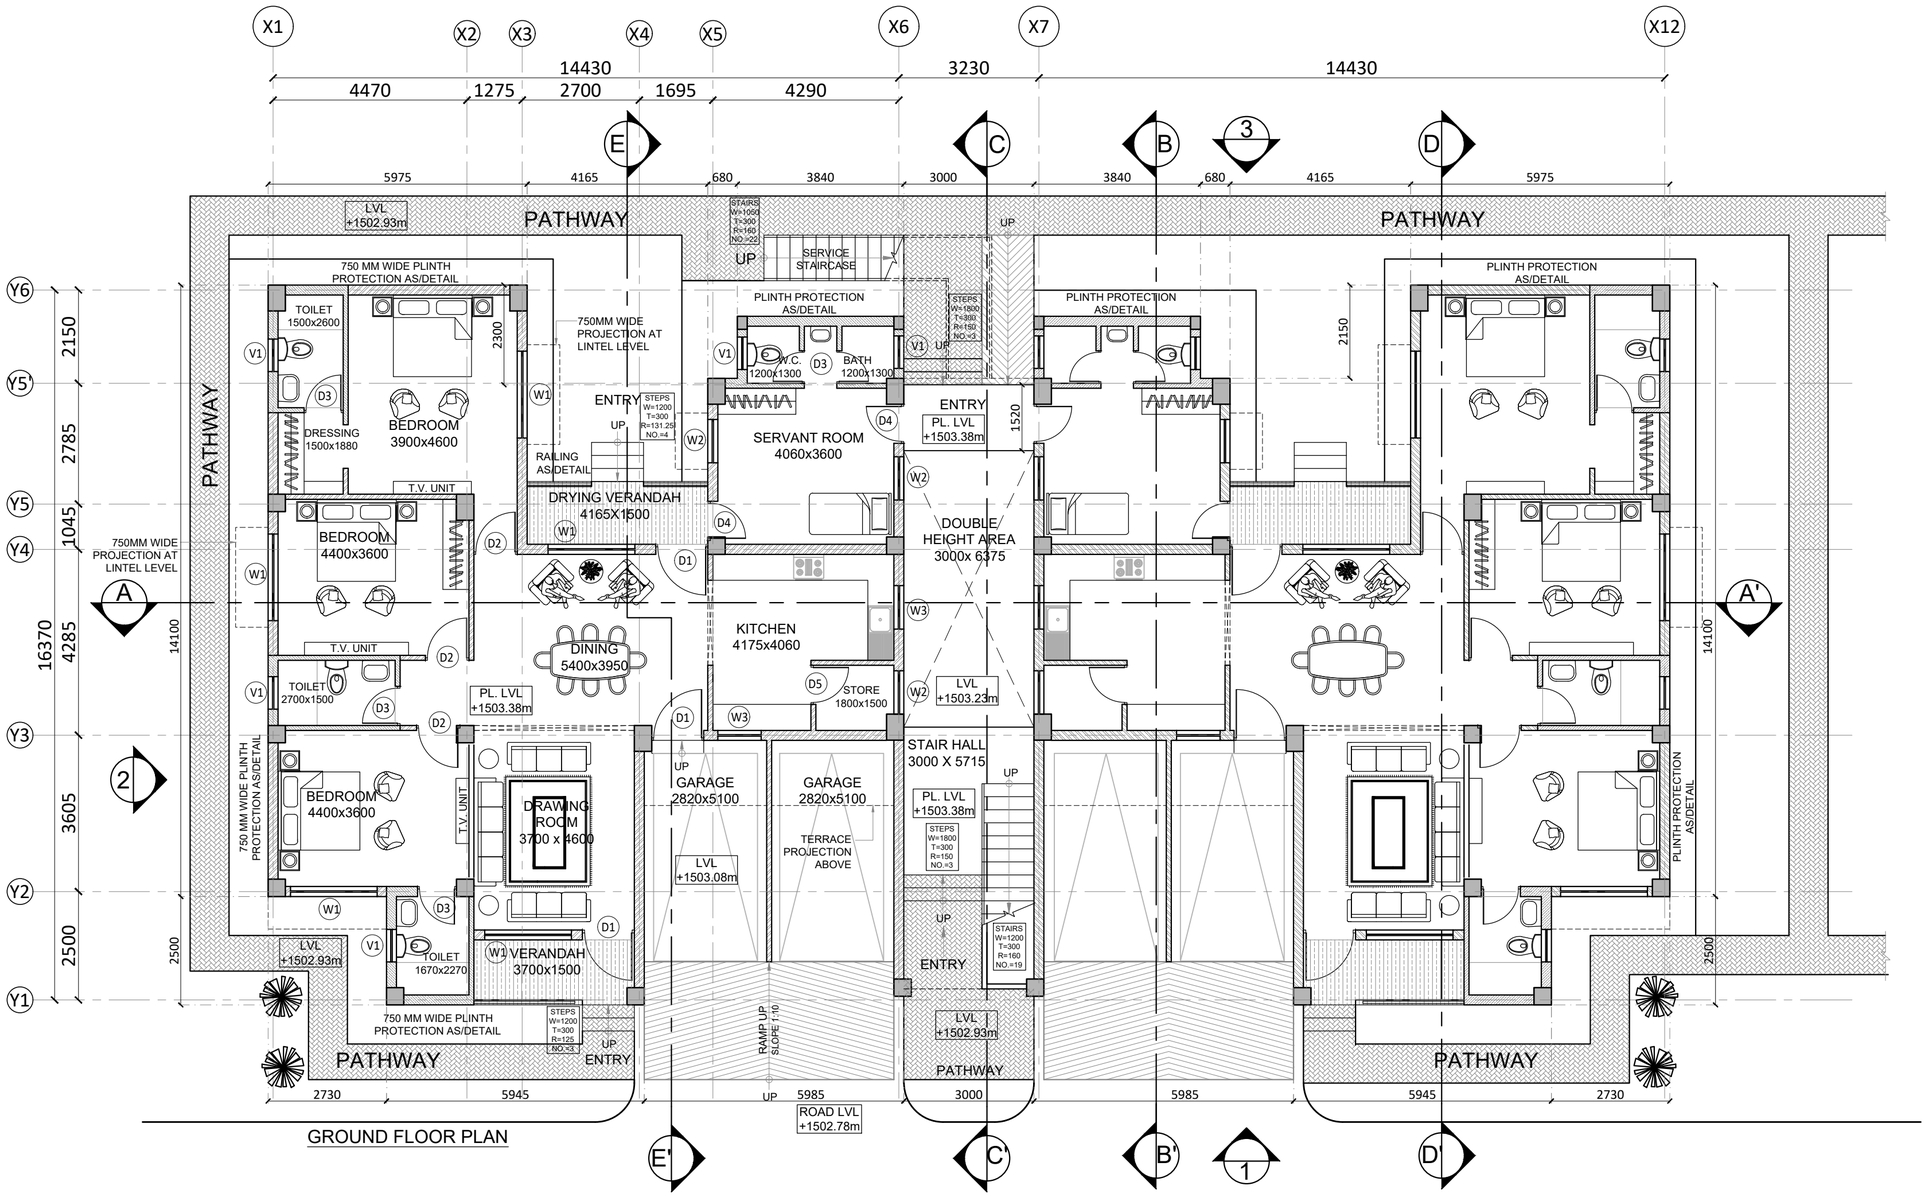

GROUND FLOOR PLAN

NOTES:-

1	ALL DIMENSIONS ARE IN MILLIMETERS UNLESS NOTED OTHERWISE.
2	WRITTEN DIMENSIONS ARE TO BE FOLLOWED. DRAWINGS ARE NOT TO BE SCALED.
3	ANY DISCREPANCY IN THE DRAWING SHALL BE BROUGHT TO THE NOTICE OF THE ARCHITECT/S.
4	THIS DRAWING SHALL BE READ IN CONJUNCTION WITH OTHER RELEVANT DRAWINGS AND BOQ.
5	SKIRTING SHALL BE SAME FINISH AS THAT OF FLOOR AND SHALL BE 100MM HIGH FROM FINISHED FLOOR LEVEL UNLESS NOTED OTHERWISE.
6	TOP OF R.C.C.SLAB OF KITCHEN COUNTER SHALL BE 760 MM FROM FINISHED FLOOR LEVEL (IF APPLICABLE).
7	R.C.C.SLAB SHALL BE SUNK BY 200 MM IN KITCHEN,500 MM IN TOILET/WC WITH ORISSA PAN, 300 MM IN OTHER TOILETS/W.C.WITH EUROPEAN STYLE AND 300 MM IN BATHROOMS FROM SLAB TOP TO SLAB TOP LEVEL.
8	R.C.C.SLAB SHALL BE SUNK BY 200 MM OR AS REQUIRED INCASE OF OPEN TERRACE ON ANY FLOOR LEVEL (IF APPLICABLE).
9	R.C.C.SLAB IN BALCONY,STAIRCASE LANDING AT FLOOR LEVEL SHALL BE SUNK 12 MM FROM GENERAL FINISHED FLOOR LEVEL UNLESS NOTED OTHERWISE.
10	ALL FINISHED FLOOR LEVELS OF KITCHENS, TOILETS, VERANDAH, STAIRCASE LANDING AT ENTRANCE SHALL BE DROPPED BY 12 MM FROM ADJOINING GENERAL FLOOR FINISHED LVL UNLESS NOTED OTHERWISE.
11	PLINTH PROTECTION SHALL BE PROVIDED ALL AROUND THE BUILDING AS/SPECS.
12	DRIP SHALL BE PROVIDED AT ALL SUNSHADES,BALCONIES & SLAB PROJECTIONS AS/DETAIL.
13	WATERPROOFING SHALL BE DONE BEFORE PLASTERING TERRACE SIDE PARAPET WALL AND SHALL BE TURN UPTO THE LEVEL OF TOP FINISH AS/SPECS.
14	REFER SCHEDULE OF FINISHES SHEET & BOQ FOR BRIEF DESCRIPTION OF FINISHES.
15	IN CASE OF DISCREPANCY IN THE NOMENCLATURE OF ITEMS IN BOQ & DRAWINGS THE ITEM MENTIONED IN BOQ SHALL TAKE PREFERENCE.
16	ALMIRAH, CUPBOARDS AND LOOSE FURNITURE ARE NOT IN THE SCOPE OF WORK
17	WATERPROOFING SHALL BE PROVIDED ABOVE RCC SLAB AT FIRST FLOOR WHEREVER REQUIRED AS SPECIFIED
18	WATERPROOFING SHALL BE PROVIDED ABOVE PROJECTIONS, CHAJJAS, BALCONIES, TERRACES & OTHER ELEVATIONAL ELEMENTS WHEREVER REQUIRED AS SPECIFIED.
19	ROOF SHOULD BE PACKED FROM ALL SIDES.

SCHEDULE OF OPENINGS:-

DOORS

S.NO	TYPE	OPENINGS	SILL	LINTEL	LOCATION
1	D1	1200x2400	00	2400	ENTRANCE DOOR
2	D2	1000x2100	00	2100	BED ROOMS
3	D3	900x2100	00	2100	TOILETS
4	D4	900x2400	00	2400	SERVANT ENTRY
5	D5	900x2100	00	2100	STORE

WINDOWS & VENTILATORS

1	W1	2000X1350	1050	2400	LIVING & BED ROOM
2	W2	1000X1350	1050	2400	STORE & SERVANT
3	W3	1000X1350	1050	2400	KITCHEN
4	V1	750X750	1650	2400	KITCHEN

AAC BLOCK

BRICKWORK

TENDER DRAWING

S.No.	REV. NO	DATE.	REMARKS
3			
2	R1	11.07.2024	Tender drawings are revised with reference to letter 0421020P/00547/1/Q/NH-40-40 (Part) dated 26 June 2024 as per meeting held on 11 June 2024
1	R0	08.06.2024	SENT TO CLIENT

ARCHITECTURAL DWG


CATEGORY OF DRG. | ○ APPROVAL | ○ INFORMATION | ○ TENDER DWG | ● GFC DWG

PROJECT
Construction of Building for Military Assets to be Demolished for up Gradation of NH-40 Section between Shillong-Dawki Road Under NHIDCL in Shillong, East Khasi Hills District, State of Meghalaya

CLIENT: **NATIONAL HIGHWAYS & INFRASTRUCTURE DEVELOPMENT CORPORATION LTD.**
(A GOVERNMENT OF INDIA UNDERTAKING)
1ST AND 4TH FLOOR, PARKSIDE BUILDING, NEAR BSBL, BARIK, SHILLONG, EAST KHASI HILLS DISTRICTS MEGHALAYA

CONSULTANT/ ARCHITECT: **JAGDISH MARWAHA ASSOCIATES**
Architects, Engineers, Planners & Interior Designers
603-604 ,Kirti Shikhar,District Centre, Janakpuri, New Delhi Ph- 41588788, E-mail= jma_110@yahoo.co.in
Website - jmarchitectects.co.in

BUILDING TITLE.	MARRIED ACCOMODATION
DRAWING TITLE.	GROUND FLOOR LAYOUT PLAN
DRAWING NO.	AR/MAB/GF/101
DEALT BY : SHEHBAZ	SCALE. 1:100 — DATE. 27.08.2024

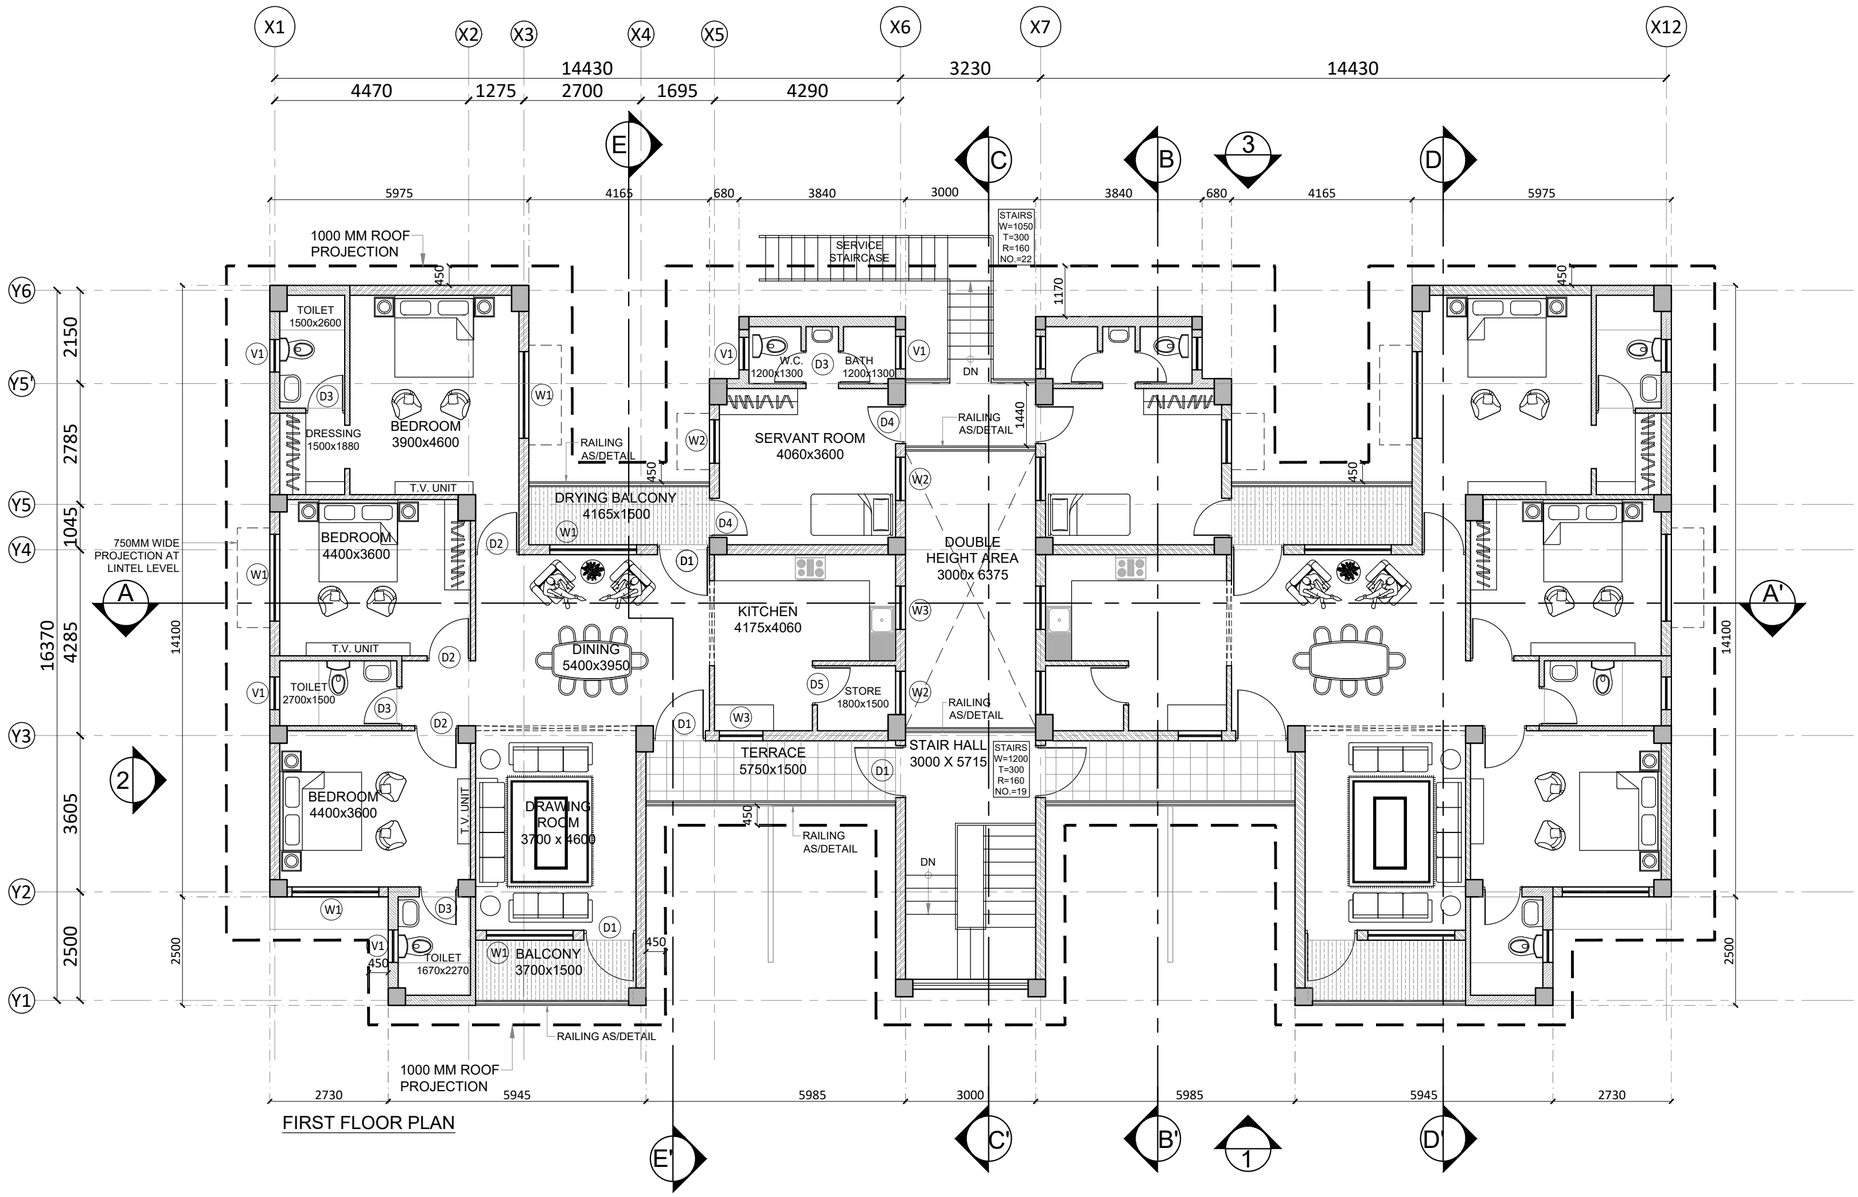

FIRST FLOOR PLAN

NOTES:-

1	ALL DIMENSIONS ARE IN MILLIMETERS UNLESS NOTED OTHERWISE.
2	WRITTEN DIMENSIONS ARE TO BE FOLLOWED. DRAWINGS ARE NOT TO BE SCALED.
3	ANY DISCREPANCY IN THE DRAWING SHALL BE BROUGHT TO THE NOTICE OF THE ARCHITECT/S.
4	THIS DRAWING SHALL BE READ IN CONJUNCTION WITH OTHER RELEVANT DRAWINGS AND BOQ.
5	SKIRTING SHALL BE SAME FINISH AS THAT OF FLOOR AND SHALL BE 100MM HIGH FROM FINISHED FLOOR LEVEL UNLESS NOTED OTHERWISE.
6	TOP OF R.C.C.SLAB OF KITCHEN COUNTER SHALL BE 760 MM FROM FINISHED FLOOR LEVEL (IF APPLICABLE).
7	R.C.C.SLAB SHALL BE SUNK BY 200 MM IN KITCHEN,500 MM IN TOILET/WC WITH ORISSA PAN, 300 MM IN OTHER TOILETS/W.C.WITH EUROPEAN STYLE AND 300 MM IN BATHROOMS FROM SLAB TOP TO SLAB TOP LEVEL.
8	R.C.C.SLAB SHALL BE SUNK BY 200 MM OR AS REQUIRED INCASE OF OPEN TERRACE ON ANY FLOOR LEVEL (IF APPLICABLE).
9	R.C.C.SLAB IN BALCONY,STAIRCASE LANDING AT FLOOR LEVEL SHALL BE SUNK 12 MM FROM GENERAL FINISHED FLOOR LEVEL UNLESS NOTED OTHERWISE.
10	ALL FINISHED FLOOR LEVELS OF KITCHENS, TOILETS, VERANDAH, STAIRCASE LANDING AT ENTRANCE SHALL BE DROPPED BY 12 MM FROM ADJOINING GENERAL FLOOR FINISHED LVL UNLESS NOTED OTHERWISE.
11	PLINTH PROTECTION SHALL BE PROVIDED ALL AROUND THE BUILDING AS/SPECS.
12	DRIP SHALL BE PROVIDED AT ALL SUNSHADES,BALCONIES & SLAB PROJECTIONS AS/DETAIL.
13	WATERPROOFING SHALL BE DONE BEFORE PLASTERING TERRACE SIDE PARAPET WALL AND SHALL BE TURN UPTO THE LEVEL OF TOP FINISH AS/SPECS.
14	REFER SCHEDULE OF FINISHES SHEET & BOQ FOR BRIEF DESCRIPTION OF FINISHES.
15	IN CASE OF DISCREPANCY IN THE NOMENCLATURE OF ITEMS IN BOQ & DRAWINGS THE ITEM MENTIONED IN BOQ SHALL TAKE PREFERENCE.
16	ALMIRAH, CUPBOARDS AND LOOSE FURNITURE ARE NOT IN THE SCOPE OF WORK
17	WATERPROOFING SHALL BE PROVIDED ABOVE RCC SLAB AT FIRST FLOOR WHEREVER REQUIRED AS SPECIFIED
18	WATERPROOFING SHALL BE PROVIDED ABOVE PROJECTIONS, CHAJJAS, BALCONIES, TERRACES & OTHER ELEVATIONAL ELEMENTS WHEREVER REQUIRED AS SPECIFIED.
19	ROOF SHOULD BE PACKED FROM ALL SIDES.

SCHEDULE OF OPENINGS:-

DOORS

S.NO	TYPE	OPENINGS	SILL	LINTEL	LOCATION
1	D1	1200x2400	00	2400	ENTRANCE DOOR
2	D2	1000x2100	00	2100	BED ROOMS
3	D3	900x2100	00	2100	TOILETS
4	D4	900x2400	00	2400	SERVANT ENTRY
5	D5	900x2100	00	2100	STORE

WINDOWS & VENTILATORS

1	W1	2000X1350	1050	2400	LIVING & BED ROOM
2	W2	1000X1350	1050	2400	STORE & SERVANT
3	W3	1000X1350	1050	2400	KITCHEN
4	V1	750X750	1650	2400	KITCHEN

AAC BLOCK

BRICKWORK

TENDER DRAWING

S.No.	REV. NO	DATE.	REMARKS
3			
2	R1	11.07.2024	Tender drawings are revised with reference to letter 0421020P/00547/1/Q/NH-40-40 (Part) dated 26 June 2024 as per meeting held on 11 June 2024
1	R0	08.06.2024	SENT TO CLIENT

ARCHITECTURAL DWG


CATEGORY OF DRG. | o APPROVAL | o INFORMATION | ○ TENDER DWG | ● GFC DWG

PROJECT
Construction of Building for Military Assets to be Demolished for up Gradation of NH-40 Section between Shillong-Dawki Road Under NHIDCL in Shillong, East Khasi Hills District, State of Meghalaya


CLIENT
NATIONAL HIGHWAYS & INFRASTRUCTURE DEVELOPMENT CORPORATION LTD.
(A GOVERNMENT OF INDIA UNDERTAKING)
1ST AND 4TH FLOOR, PARKSIDE BUILDING, NEAR BSBL, BARIK, SHILLONG, EAST KHASI HILLS DISTRICTS MEGHALAYA

CONSULTANT/ ARCHITECT
JAGDISH MARWAHA ASSOCIATES
Architects, Engineers, Planners & Interior Designers
603-604 ,Kirti Shikhar,District Centre, Janakpuri, New Delhi Ph- 41588788, E-mail= jma_110@yahoo.co.in
Website - jmarchitectects.co.in

BUILDING TITLE.	MARRIED ACCOMODATION
DRAWING TITLE.	FIRST FLOOR LAYOUT PLAN
DRAWING NO.	AR/MAB/FF/102
DEALT BY : SHEHBAZ	SCALE. 1:100 — DATE. 27.08.2024

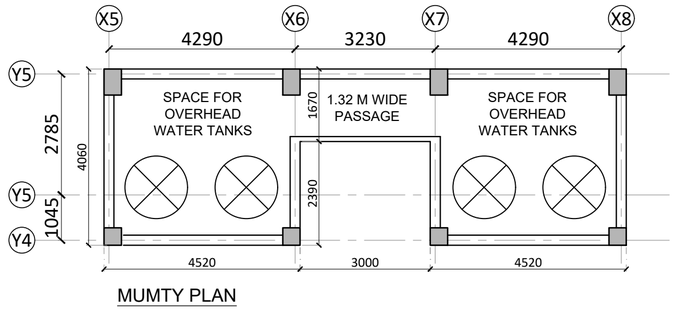

MUMTY PLAN

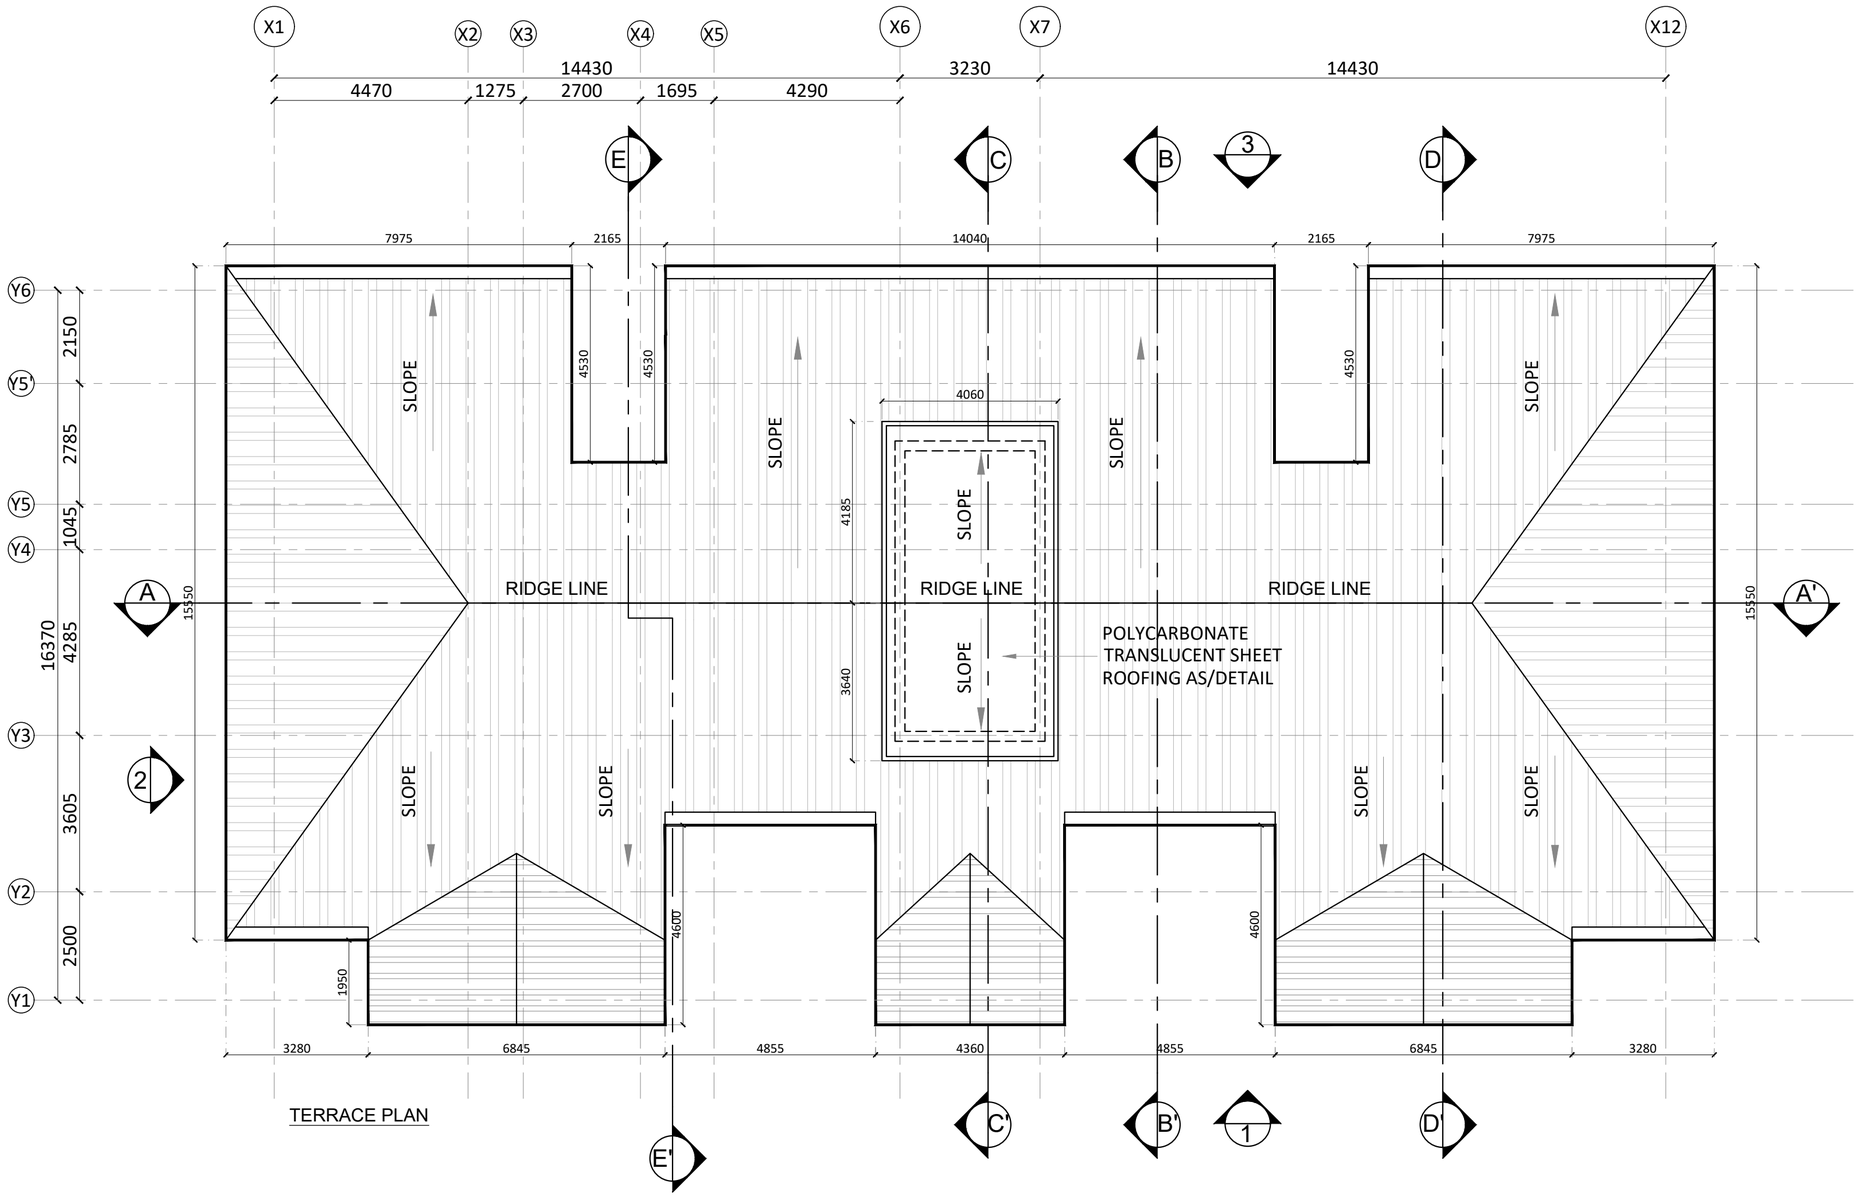

TERRACE PLAN

NOTES:-

1	ALL DIMENSIONS ARE IN MILLIMETERS UNLESS NOTED OTHERWISE.
2	WRITTEN DIMENSIONS ARE TO BE FOLLOWED. DRAWINGS ARE NOT TO BE SCALED.
3	ANY DISCREPANCY IN THE DRAWING SHALL BE BROUGHT TO THE NOTICE OF THE ARCHITECT/S.
4	THIS DRAWING SHALL BE READ IN CONJUNCTION WITH OTHER RELEVANT DRAWINGS AND BOQ.
5	SKIRTING SHALL BE SAME FINISH AS THAT OF FLOOR AND SHALL BE 100MM HIGH FROM FINISHED FLOOR LEVEL UNLESS NOTED OTHERWISE.
6	TOP OF R.C.C.SLAB OF KITCHEN COUNTER SHALL BE 760 MM FROM FINISHED FLOOR LEVEL (IF APPLICABLE).
7	R.C.C.SLAB SHALL BE SUNK BY 200 MM IN KITCHEN,500 MM IN TOILET/WC WITH ORISSA PAN, 300 MM IN OTHER TOILETS/W.C.WITH EUROPEAN STYLE AND 300 MM IN BATHROOMS FROM SLAB TOP TO SLAB TOP LEVEL.
8	R.C.C.SLAB SHALL BE SUNK BY 200 MM OR AS REQUIRED INCASE OF OPEN TERRACE ON ANY FLOOR LEVEL (IF APPLICABLE).
9	R.C.C.SLAB IN BALCONY,STAIRCASE LANDING AT FLOOR LEVEL SHALL BE SUNK 12 MM FROM GENERAL FINISHED FLOOR LEVEL UNLESS NOTED OTHERWISE.
10	ALL FINISHED FLOOR LEVELS OF KITCHENS, TOILETS, VERANDAH, STAIRCASE LANDING AT ENTRANCE SHALL BE DROPPED BY 12 MM FROM ADJOINING GENERAL FLOOR FINISHED LVL UNLESS NOTED OTHERWISE.
11	PLINTH PROTECTION SHALL BE PROVIDED ALL AROUND THE BUILDING AS/SPECS.
12	DRIP SHALL BE PROVIDED AT ALL SUNSHADES,BALCONIES & SLAB PROJECTIONS AS/DETAIL.
13	WATERPROOFING SHALL BE DONE BEFORE PLASTERING TERRACE SIDE PARAPET WALL AND SHALL BE TURN UPTO THE LEVEL OF TOP FINISH AS/SPECS.
14	REFER SCHEDULE OF FINISHES SHEET & BOQ FOR BRIEF DESCRIPTION OF FINISHES.
15	IN CASE OF DISCREPANCY IN THE NOMENCLATURE OF ITEMS IN BOQ & DRAWINGS THE ITEM MENTIONED IN BOQ SHALL TAKE PREFERENCE.
16	ALMIRAH, CUPBOARDS AND LOOSE FURNITURE ARE NOT IN THE SCOPE OF WORK
17	WATERPROOFING SHALL BE PROVIDED ABOVE RCC SLAB AT FIRST FLOOR WHEREVER REQUIRED AS SPECIFIED
18	WATERPROOFING SHALL BE PROVIDED ABOVE PROJECTIONS, CHAJJAS, BALCONIES, TERRACES & OTHER ELEVATIONAL ELEMENTS WHEREVER REQUIRED AS SPECIFIED.
19	ROOF SHOULD BE PACKED FROM ALL SIDES.

TENDER DRAWING

S.No.	REV. NO	DATE.	REMARKS
3			
2	R1	11.07.2024	Tender drawings are revised with reference to letter 0421020P/00547/1/Q/NH-40-40 (Part) dated 26 June 2024 as per meeting held on 11 June 2024
1	R0	08.06.2024	SENT TO CLIENT

ARCHITECTURAL DWG


CATEGORY OF DRG. ○ APPROVAL ○ INFORMATION ○ TENDER DWG ● GFC DWG


PROJECT
Construction of Building for Military Assets to be Demolished for up Gradation of NH-40 Section between Shillong-Dawki Road Under NHIDCL in Shillong, East Khasi Hills District, State of Meghalaya

CLIENT
NATIONAL HIGHWAYS & INFRASTRUCTURE DEVELOPMENT CORPORATION LTD.
(A GOVERNMENT OF INDIA UNDERTAKING)
1ST AND 4TH FLOOR, PARKSIDE BUILDING, NEAR BSBL, BARIK, SHILLONG, EAST KHASI HILLS DISTRICTS MEGHALAYA

CONSULTANT/ ARCHITECT
JAGDISH MARWAHA ASSOCIATES
Architects, Engineers, Planners & Interior Designers
603-604 ,Kirti Shikhar,District Centre, Janakpuri, New Delhi Ph- 41588788, E-mail= jma_110@yahoo.co.in
Website - jmarchitectects.co.in

BUILDING TITLE.	MARRIED ACCOMODATION		
DRAWING TITLE.	TERRACE LAYOUT PLAN		
DRAWING NO.	AR/MAB/RF/103		
DEALT BY : SHEHBAZ	SCALE. 1:100	DATE. 27.08.2024	

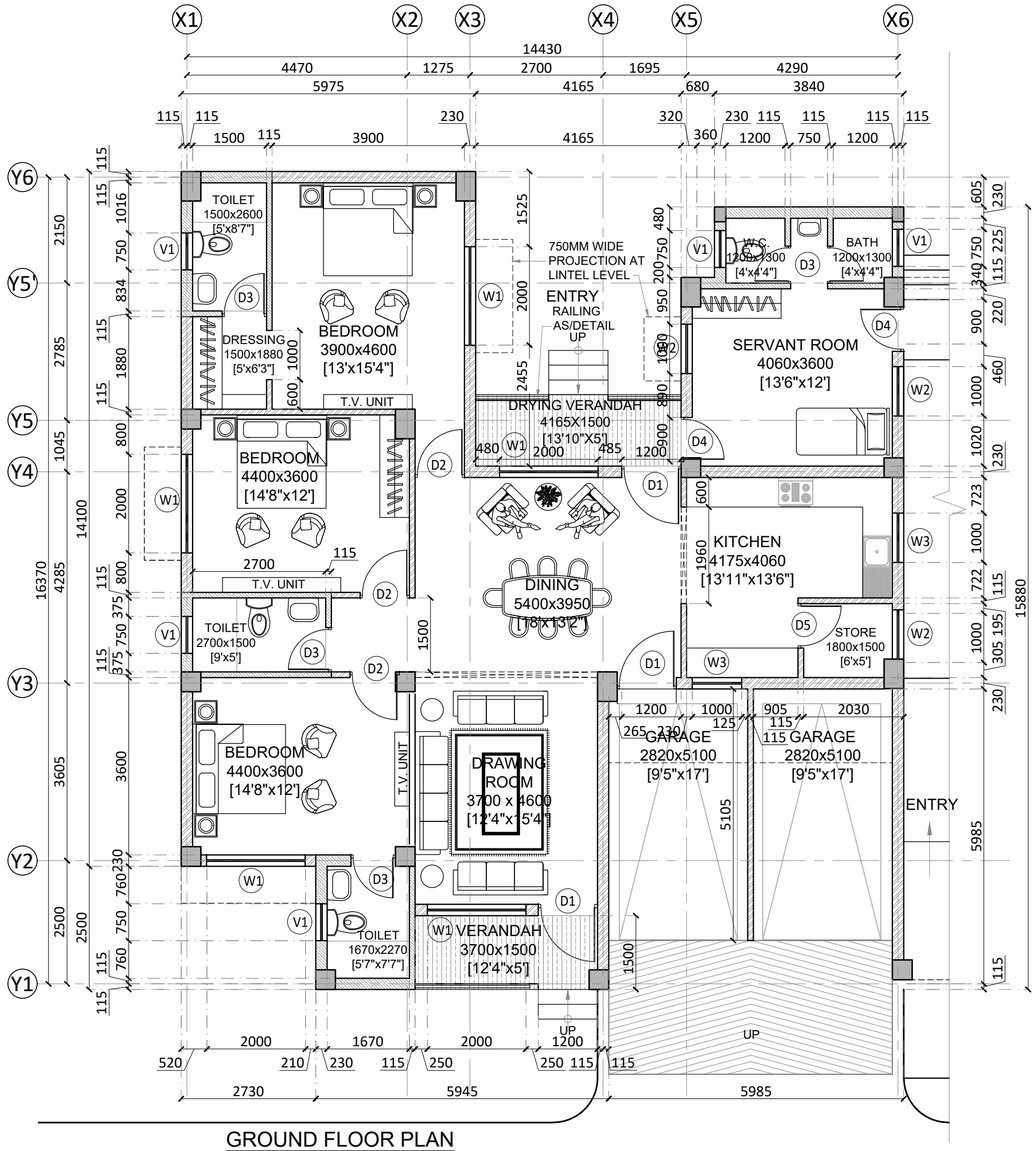

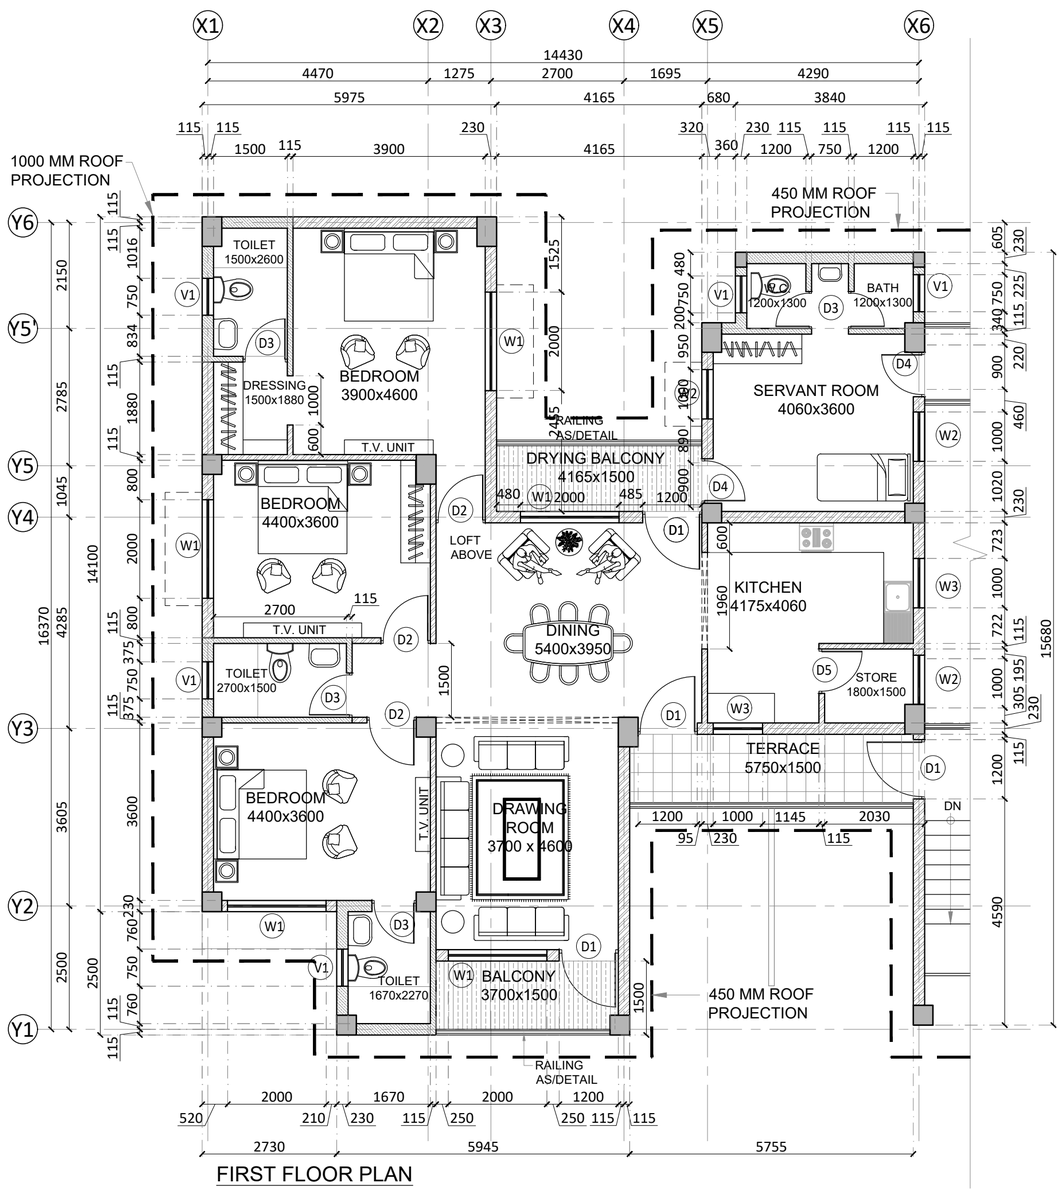

NOTES:-

1	ALL DIMENSIONS ARE IN MILLIMETERS UNLESS NOTED OTHERWISE.
2	WRITTEN DIMENSIONS ARE TO BE FOLLOWED. DRAWINGS ARE NOT TO BE SCALED.
3	ANY DISCREPANCY IN THE DRAWING SHALL BE BROUGHT TO THE NOTICE OF THE ARCHITECT/S.
4	THIS DRAWING SHALL BE READ IN CONJUNCTION WITH OTHER RELEVANT DRAWINGS AND BOQ.
5	SKIRTING SHALL BE SAME FINISH AS THAT OF FLOOR AND SHALL BE 100MM HIGH FROM FINISHED FLOOR LEVEL UNLESS NOTED OTHERWISE.
6	TOP OF R.C.C.SLAB OF KITCHEN COUNTER SHALL BE 760 MM FROM FINISHED FLOOR LEVEL (IF APPLICABLE).
7	R.C.C.SLAB SHALL BE SUNK BY 200 MM IN KITCHEN,500 MM IN TOILET/WC WITH ORISSA PAN, 300 MM IN OTHER TOILETS/W.C.WITH EUROPEAN STYLE AND 300 MM IN BATHROOMS FROM SLAB TOP TO SLAB TOP LEVEL.
8	R.C.C.SLAB SHALL BE SUNK BY 200 MM OR AS REQUIRED INCASE OF OPEN TERRACE ON ANY FLOOR LEVEL (IF APPLICABLE).
9	R.C.C.SLAB IN BALCONY,STAIRCASE LANDING AT FLOOR LEVEL SHALL BE SUNK 12 MM FROM GENERAL FINISHED FLOOR LEVEL UNLESS NOTED OTHERWISE.
10	ALL FINISHED FLOOR LEVELS OF KITCHENS, TOILETS, VERANDAH, STAIRCASE LANDING AT ENTRANCE SHALL BE DROPPED BY 12 MM FROM ADJOINING GENERAL FLOOR FINISHED LVL UNLESS NOTED OTHERWISE.
11	PLINTH PROTECTION SHALL BE PROVIDED ALL AROUND THE BUILDING AS/SPECS.
12	DRIP SHALL BE PROVIDED AT ALL SUNSHADES,BALCONIES & SLAB PROJECTIONS AS/DETAIL.
13	WATERPROOFING SHALL BE DONE BEFORE PLASTERING TERRACE SIDE PARAPET WALL AND SHALL BE TURN UPTO THE LEVEL OF TOP FINISH AS/SPECS.
14	REFER SCHEDULE OF FINISHES SHEET & BOQ FOR BRIEF DESCRIPTION OF FINISHES.
15	IN CASE OF DISCREPANCY IN THE NOMENCLATURE OF ITEMS IN BOQ & DRAWINGS THE ITEM MENTIONED IN BOQ SHALL TAKE PREFERENCE.
16	ALMIRAH, CUPBOARDS AND LOOSE FURNITURE ARE NOT IN THE SCOPE OF WORK
17	WATERPROOFING SHALL BE PROVIDED ABOVE RCC SLAB AT FIRST FLOOR WHEREVER REQUIRED AS SPECIFIED
18	WATERPROOFING SHALL BE PROVIDED ABOVE PROJECTIONS, CHAJJAS, BALCONIES, TERRACES & OTHER ELEVATIONAL ELEMENTS WHEREVER REQUIRED AS SPECIFIED.
19	ROOF SHOULD BE PACKED FROM ALL SIDES.

SCHEDULE OF OPENINGS:-

DOORS

S.NO	TYPE	OPENINGS	SILL	LINTEL	LOCATION
1	D1	1200x2400	00	2400	ENTRANCE DOOR
2	D2	1000x2100	00	2100	BED ROOMS
3	D3	900x2100	00	2100	TOILETS
4	D4	900x2400	00	2400	SERVANT ENTRY
5	D5	900x2100	00	2100	STORE

WINDOWS & VENTILATORS

1	W1	2000X1350	1050	2400	LIVING & BED ROOM
2	W2	1000X1350	1050	2400	STORE & SERVANT
3	W3	1000X1350	1050	2400	KITCHEN
4	V1	750X750	1650	2400	KITCHEN

AAC BLOCK

BRICKWORK

TENDER DRAWING

S.No.	REV. NO	DATE.	REMARKS
3			
2	R1	11.07.2024	Tender drawings are revised with reference to letter 0421020P/00547/1/Q/NH-40-40 (Part) dated 26 June 2024 as per meeting held on 11 June 2024
1	R0	08.06.2024	SENT TO CLIENT


ARCHITECTURAL DWG

CATEGORY OF DRG.	○ APPROVAL	○ INFORMATION	○ TENDER DWG	● GFC DWG


PROJECT
Construction of Building for Military Assets to be Demolished for up Gradation of NH-40 Section between Shillong-Dawki Road Under NHIDCL in Shillong, East Khasi Hills District, State of Meghalaya

CLIENT	**NATIONAL HIGHWAYS & INFRASTRUCTURE DEVELOPMENT CORPORATION LTD.** (A GOVERNMENT OF INDIA UNDERTAKING) 1ST AND 4TH FLOOR, PARKSIDE BUILDING, NEAR BSBL, BARIK, SHILLONG, EAST KHASI HILLS DISTRICTS MEGHALAYA
CONSULTANT/ ARCHITECT	JAGDISH MARWAHA ASSOCIATES Architects, Engineers, Planners & Interior Designers 603-604 ,Kirti Shikhar,District Centre, Janakpuri, New Delhi Ph- 41588788, E-mail= jma_110@yahoo.co.in Website - jmarchitectects.co.in


BUILDING TITLE.	MARRIED ACCOMODATION		
DRAWING TITLE.	UNIT LAYOUT PLAN		
DRAWING NO.	AR/MAB/UN/104		
DEALT BY : SHEHBAZ	SCALE. 1:75	DATE. 27.08.2024	

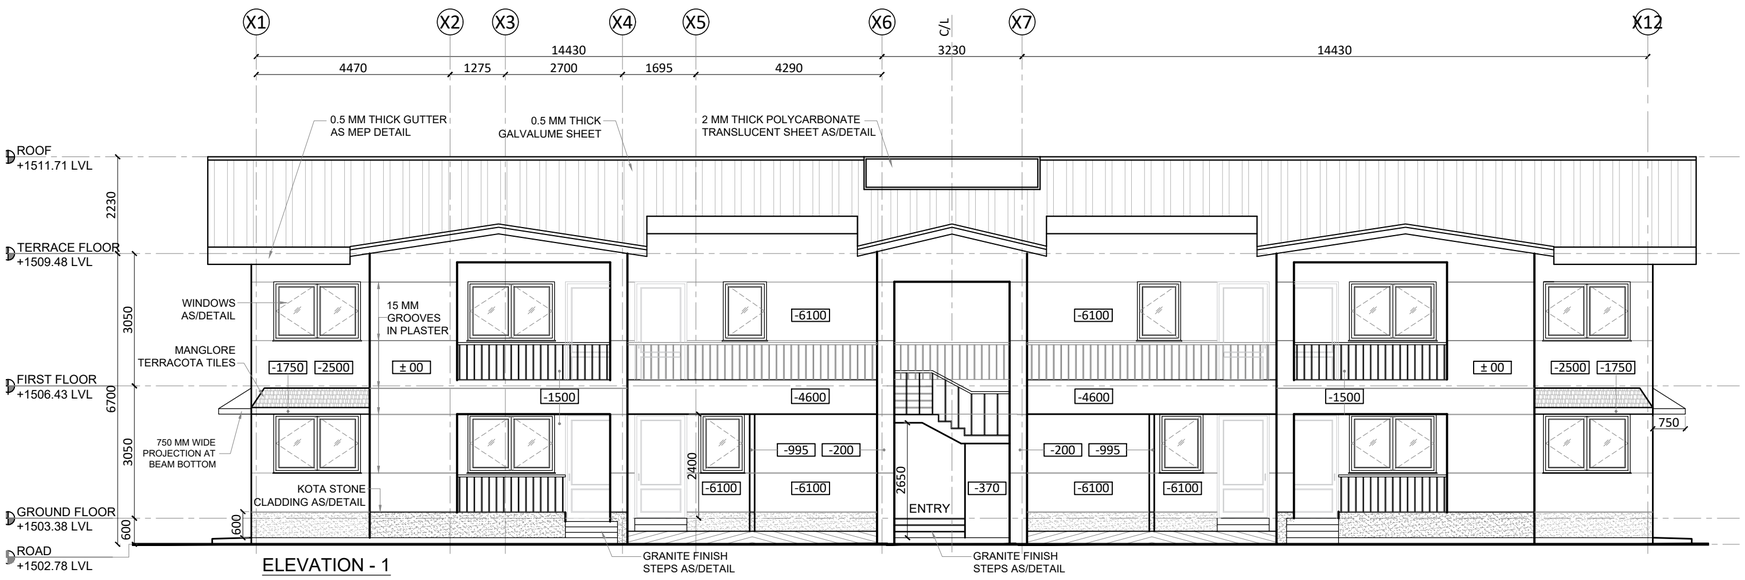


ELEVATION - 1

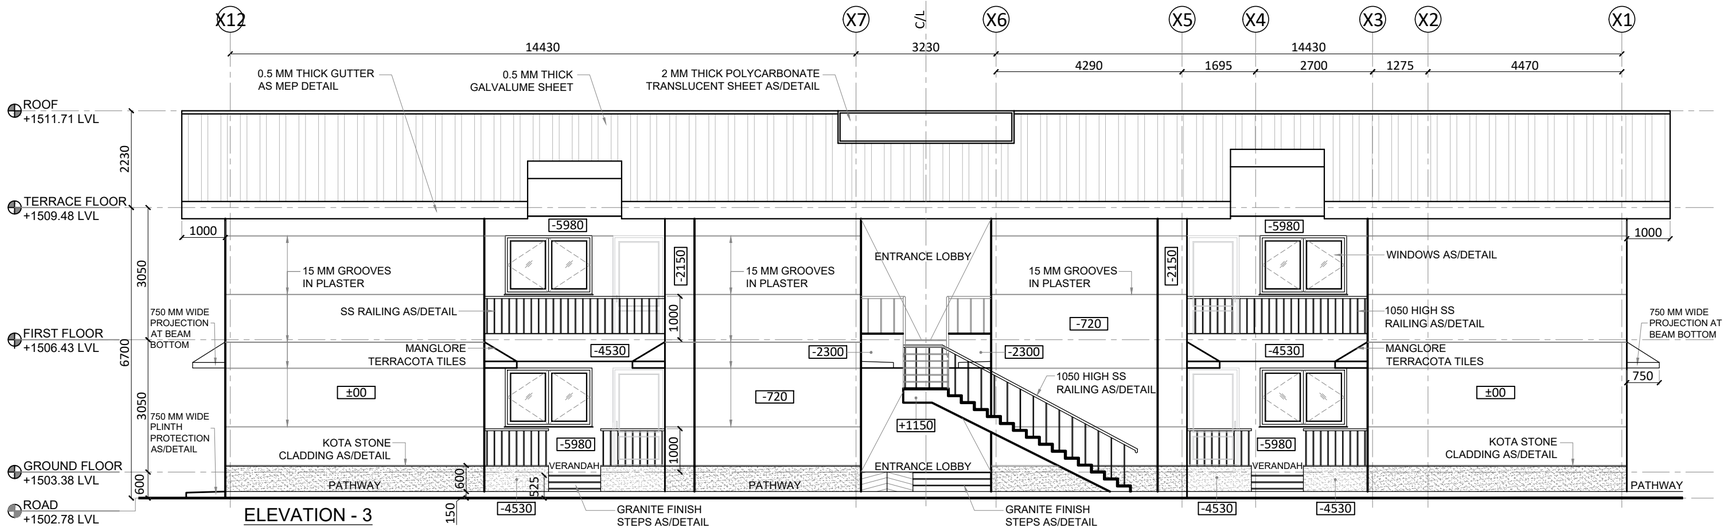

ELEVATION - 3

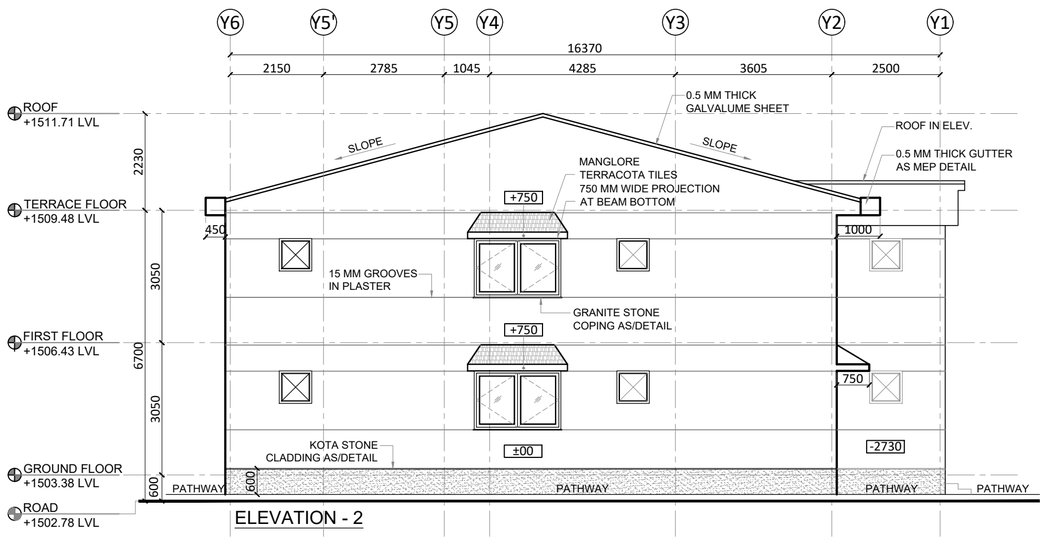

ELEVATION - 2

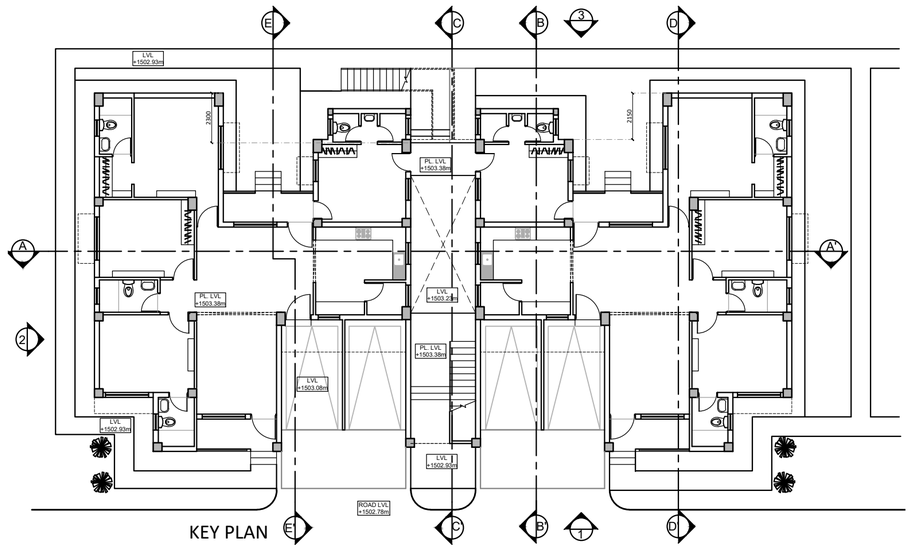

KEY PLAN

NOTES:-

1	ALL DIMENSIONS ARE IN MILLIMETERS UNLESS NOTED OTHERWISE.
2	WRITTEN DIMENSIONS ARE TO BE FOLLOWED. DRAWINGS ARE NOT TO BE SCALED.
3	ANY DISCREPANCY IN THE DRAWING SHALL BE BROUGHT TO THE NOTICE OF THE ARCHITECT/S.
4	THIS DRAWING SHALL BE READ IN CONJUNCTION WITH OTHER RELEVANT DRAWINGS AND BOQ.
5	SKIRTING SHALL BE SAME FINISH AS THAT OF FLOOR AND SHALL BE 100MM HIGH FROM FINISHED FLOOR LEVEL UNLESS NOTED OTHERWISE.
6	TOP OF R.C.C.SLAB OF KITCHEN COUNTER SHALL BE 760 MM FROM FINISHED FLOOR LEVEL (IF APPLICABLE).
7	R.C.C.SLAB SHALL BE SUNK BY 200 MM IN KITCHEN,500 MM IN TOILET/WC WITH ORISSA PAN, 300 MM IN OTHER TOILETS/W.C.WITH EUROPEAN STYLE AND 300 MM IN BATHROOMS FROM SLAB TOP TO SLAB TOP LEVEL.
8	R.C.C.SLAB SHALL BE SUNK BY 200 MM OR AS REQUIRED INCASE OF OPEN TERRACE ON ANY FLOOR LEVEL (IF APPLICABLE).
9	R.C.C.SLAB IN BALCONY,STAIRCASE LANDING AT FLOOR LEVEL SHALL BE SUNK 12 MM FROM GENERAL FINISHED FLOOR LEVEL UNLESS NOTED OTHERWISE.
10	ALL FINISHED FLOOR LEVELS OF KITCHENS, TOILETS, VERANDAH, STAIRCASE LANDING AT ENTRANCE SHALL BE DROPPED BY 12 MM FROM ADJOINING GENERAL FLOOR FINISHED LVL UNLESS NOTED OTHERWISE.
11	PLINTH PROTECTION SHALL BE PROVIDED ALL AROUND THE BUILDING AS/SPECS.
12	DRIP SHALL BE PROVIDED AT ALL SUNSHADES,BALCONIES & SLAB PROJECTIONS AS/DETAIL.
13	WATERPROOFING SHALL BE DONE BEFORE PLASTERING TERRACE SIDE PARAPET WALL AND SHALL BE TURN UPTO THE LEVEL OF TOP FINISH AS/SPECS.
14	REFER SCHEDULE OF FINISHES SHEET & BOQ FOR BRIEF DESCRIPTION OF FINISHES.
15	IN CASE OF DISCREPANCY IN THE NOMENCLATURE OF ITEMS IN BOQ & DRAWINGS THE ITEM MENTIONED IN BOQ SHALL TAKE PREFERENCE.
16	ALMIRAH, CUPBOARDS AND LOOSE FURNITURE ARE NOT IN THE SCOPE OF WORK
17	WATERPROOFING SHALL BE PROVIDED ABOVE RCC SLAB AT FIRST FLOOR WHEREVER REQUIRED AS SPECIFIED
18	WATERPROOFING SHALL BE PROVIDED ABOVE PROJECTIONS, CHAJJAS, BALCONIES, TERRACES & OTHER ELEVATIONAL ELEMENTS WHEREVER REQUIRED AS SPECIFIED.
19	ROOF SHOULD BE PACKED FROM ALL SIDES.

TENDER DRAWING

S.No.	REV. NO	DATE.	REMARKS
3			
2	R1	11.07.2024	Tender drawings are revised with reference to letter 0421020P/00547/1/Q/NH-40-40 (Part) dated 26 June 2024 as per meeting held on 11 June 2024
1	R0	08.06.2024	SENT TO CLIENT

ARCHITECTURAL DWG


CATEGORY OF DRG. ○ APPROVAL ○ INFORMATION ○ TENDER DWG ● GFC DWG

PROJECT
Construction of Building for Military Assets to be Demolished for up Gradation of NH-40 Section between Shillong-Dawki Road Under NHIDCL in Shillong, East Khasi Hills District, State of Meghalaya


CLIENT
NATIONAL HIGHWAYS & INFRASTRUCTURE DEVELOPMENT CORPORATION LTD.
(A GOVERNMENT OF INDIA UNDERTAKING)
1ST AND 4TH FLOOR, PARKSIDE BUILDING, NEAR BSBL, BARIK, SHILLONG, EAST KHASI HILLS DISTRICTS MEGHALAYA

CONSULTANT/ ARCHITECT
JAGDISH MARWAHA ASSOCIATES
Architects, Engineers, Planners & Interior Designers
603-604 ,Kirti Shikhar,District Centre, Janakpuri, New Delhi Ph- 4158788, E-mail= jma_110@yahoo.co.in
Website - jmarchitectects.co.in


BUILDING TITLE.	MARRIED ACCOMODATION
DRAWING TITLE.	BUILDING ELEVATION
DRAWING NO.	AR/MAB/ELE/105
DEALT BY : SHEHBAZ	SCALE. 1:100 DATE. 27.08.2024

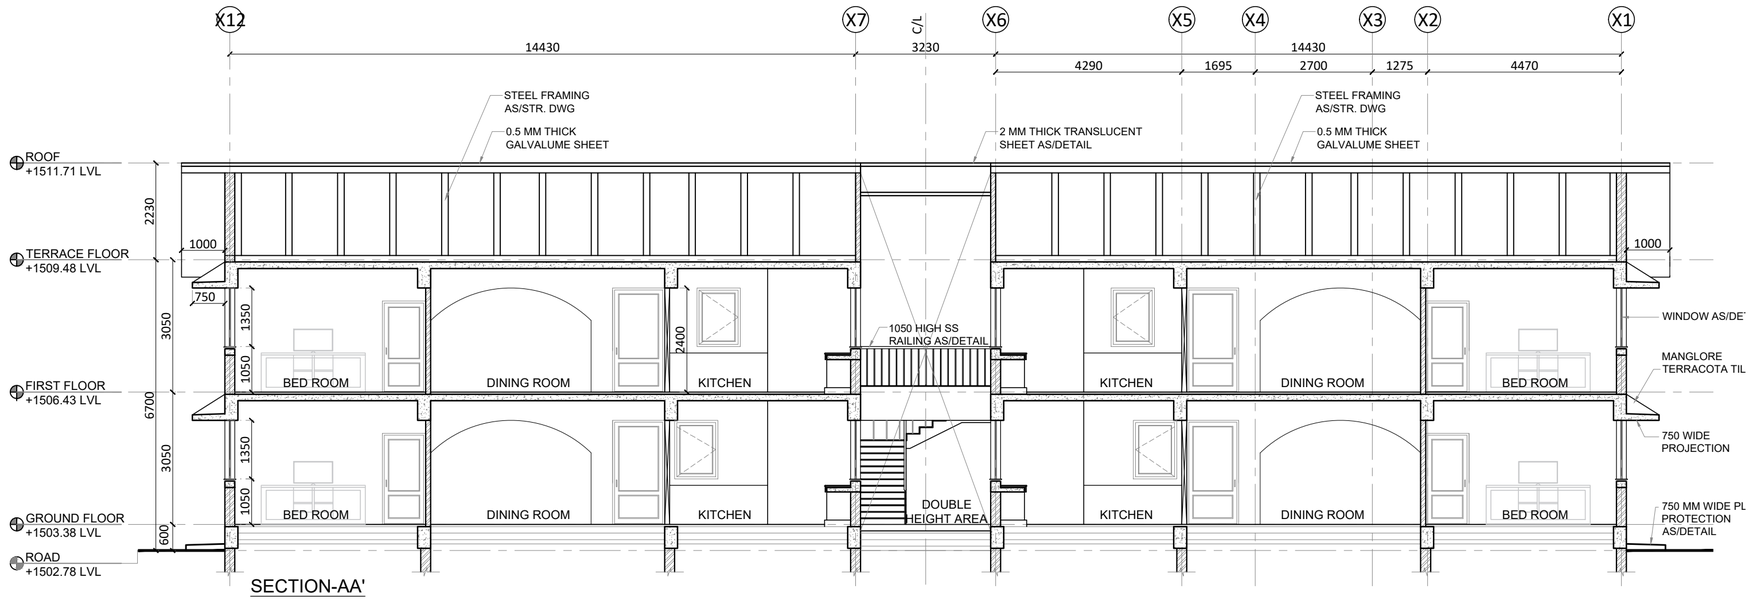


SECTION-AA'

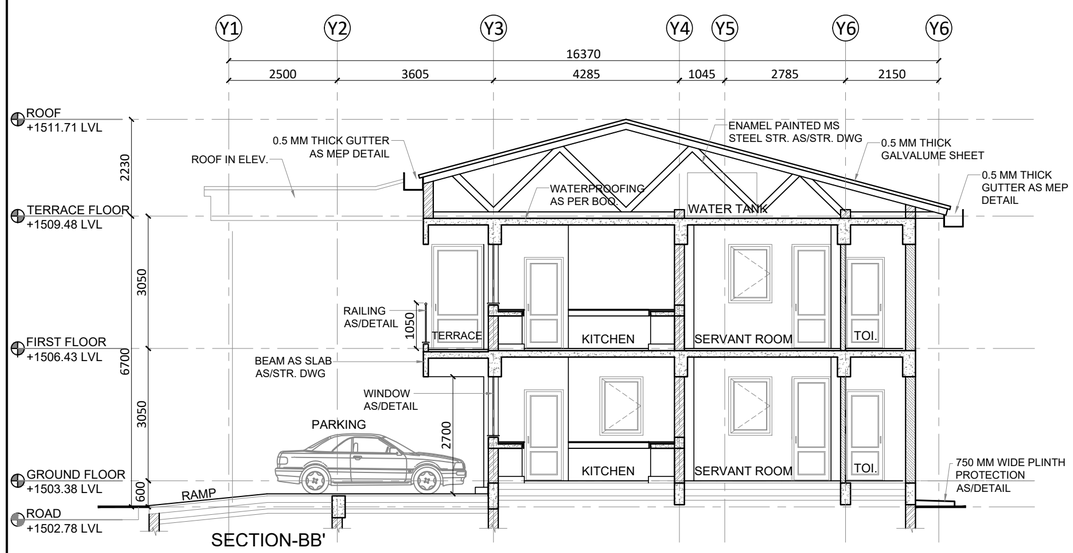


SECTION-BB'

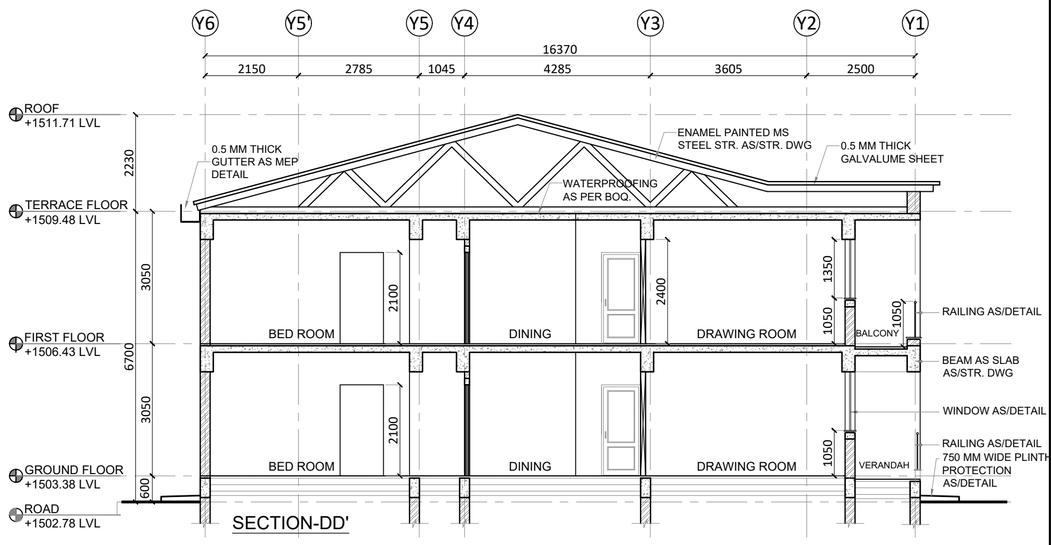

SECTION-DD'

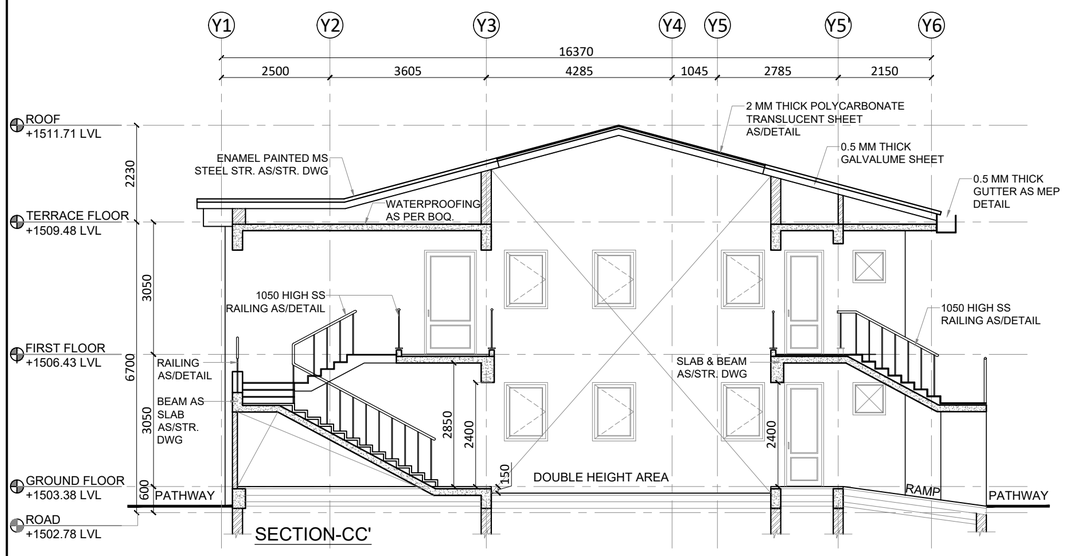

SECTION-CC'

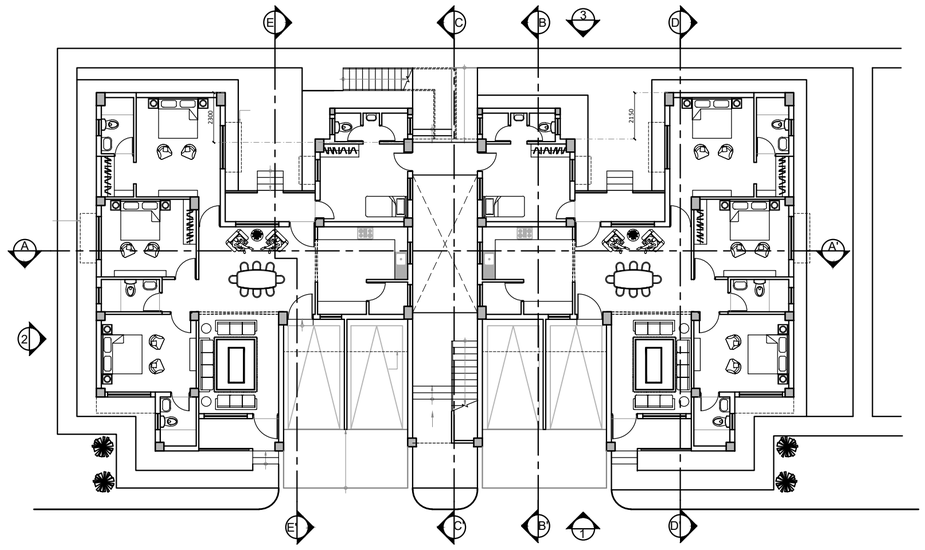

NOTES:-

1	ALL DIMENSIONS ARE IN MILLIMETERS UNLESS NOTED OTHERWISE.
2	WRITTEN DIMENSIONS ARE TO BE FOLLOWED. DRAWINGS ARE NOT TO BE SCALED.
3	ANY DISCREPANCY IN THE DRAWING SHALL BE BROUGHT TO THE NOTICE OF THE ARCHITECT/S.
4	THIS DRAWING SHALL BE READ IN CONJUNCTION WITH OTHER RELEVANT DRAWINGS AND BOQ.
5	SKIRTING SHALL BE SAME FINISH AS THAT OF FLOOR AND SHALL BE 100MM HIGH FROM FINISHED FLOOR LEVEL UNLESS NOTED OTHERWISE.
6	TOP OF R.C.C.SLAB OF KITCHEN COUNTER SHALL BE 760 MM FROM FINISHED FLOOR LEVEL (IF APPLICABLE).
7	R.C.C.SLAB SHALL BE SUNK BY 200 MM IN KITCHEN,500 MM IN TOILET/WC WITH ORISSA PAN, 300 MM IN OTHER TOILETS/W.C.WITH EUROPEAN STYLE AND 300 MM IN BATHROOMS FROM SLAB TOP TO SLAB TOP LEVEL.
8	R.C.C.SLAB SHALL BE SUNK BY 200 MM OR AS REQUIRED INCASE OF OPEN TERRACE ON ANY FLOOR LEVEL (IF APPLICABLE).
9	R.C.C.SLAB IN BALCONY,STAIRCASE LANDING AT FLOOR LEVEL SHALL BE SUNK 12 MM FROM GENERAL FINISHED FLOOR LEVEL UNLESS NOTED OTHERWISE.
10	ALL FINISHED FLOOR LEVELS OF KITCHENS, TOILETS, VERANDAH, STAIRCASE LANDING AT ENTRANCE SHALL BE DROPPED BY 12 MM FROM ADJOINING GENERAL FLOOR FINISHED LVL UNLESS NOTED OTHERWISE.
11	PLINTH PROTECTION SHALL BE PROVIDED ALL AROUND THE BUILDING AS/SPECS.
12	DRIP SHALL BE PROVIDED AT ALL SUNSHADES,BALCONIES & SLAB PROJECTIONS AS/DETAIL.
13	WATERPROOFING SHALL BE DONE BEFORE PLASTERING TERRACE SIDE PARAPET WALL AND SHALL BE TURN UPTO THE LEVEL OF TOP FINISH AS/SPECS.
14	REFER SCHEDULE OF FINISHES SHEET & BOQ FOR BRIEF DESCRIPTION OF FINISHES.
15	IN CASE OF DISCREPANCY IN THE NOMENCLATURE OF ITEMS IN BOQ & DRAWINGS THE ITEM MENTIONED IN BOQ SHALL TAKE PREFERENCE.
16	ALMIRAH, CUPBOARDS AND LOOSE FURNITURE ARE NOT IN THE SCOPE OF WORK
17	WATERPROOFING SHALL BE PROVIDED ABOVE RCC SLAB AT FIRST FLOOR WHEREVER REQUIRED AS SPECIFIED
18	WATERPROOFING SHALL BE PROVIDED ABOVE PROJECTIONS, CHAJJAS, BALCONIES, TERRACES & OTHER ELEVATIONAL ELEMENTS WHEREVER REQUIRED AS SPECIFIED.
19	ROOF SHOULD BE PACKED FROM ALL SIDES.

AAC BLOCK

BRICKWORK

TENDER DRAWING

S.No.	REV. NO	DATE.	REMARKS
3			
2	R1	11.07.2024	Tender drawings are revised with reference to letter 0421020P/00547/1/Q/NH-40-40 (Part) dated 26 June 2024 as per meeting held on 11 June 2024
1	R0	08.06.2024	SENT TO CLIENT

ARCHITECTURAL DWG


CATEGORY OF DRG. ○ APPROVAL ○ INFORMATION ○ TENDER DWG ● GFC DWG

PROJECT
Construction of Building for Military Assets to be Demolished for up Gradation of NH-40 Section between Shillong-Dawki Road Under NHIDCL in Shillong, East Khasi Hills District, State of Meghalaya

CLIENT
NATIONAL HIGHWAYS & INFRASTRUCTURE DEVELOPMENT CORPORATION LTD.
(A GOVERNMENT OF INDIA UNDERTAKING)
1ST AND 4TH FLOOR, PARKSIDE BUILDING, NEAR BSBL, BARIK, SHILLONG, EAST KHASI HILLS DISTRICTS MEGHALAYA

CONSULTANT/ ARCHITECT
JAGDISH MARWAHA ASSOCIATES
Architects, Engineers, Planners & Interior Designers
603-604 ,Kirti Shikhar,District Centre, Janakpuri, New Delhi Ph- 41588788, E-mail= jma_110@yahoo.co.in
Website - jmarchitectects.co.in

BUILDING TITLE.	MARRIED ACCOMODATION
DRAWING TITLE.	BUILDING SECTIONS
DRAWING NO.	AR/MAB/SEC/106
DEALT BY : SHEHBAZ	SCALE. 1:100 DATE. 27.08.2024

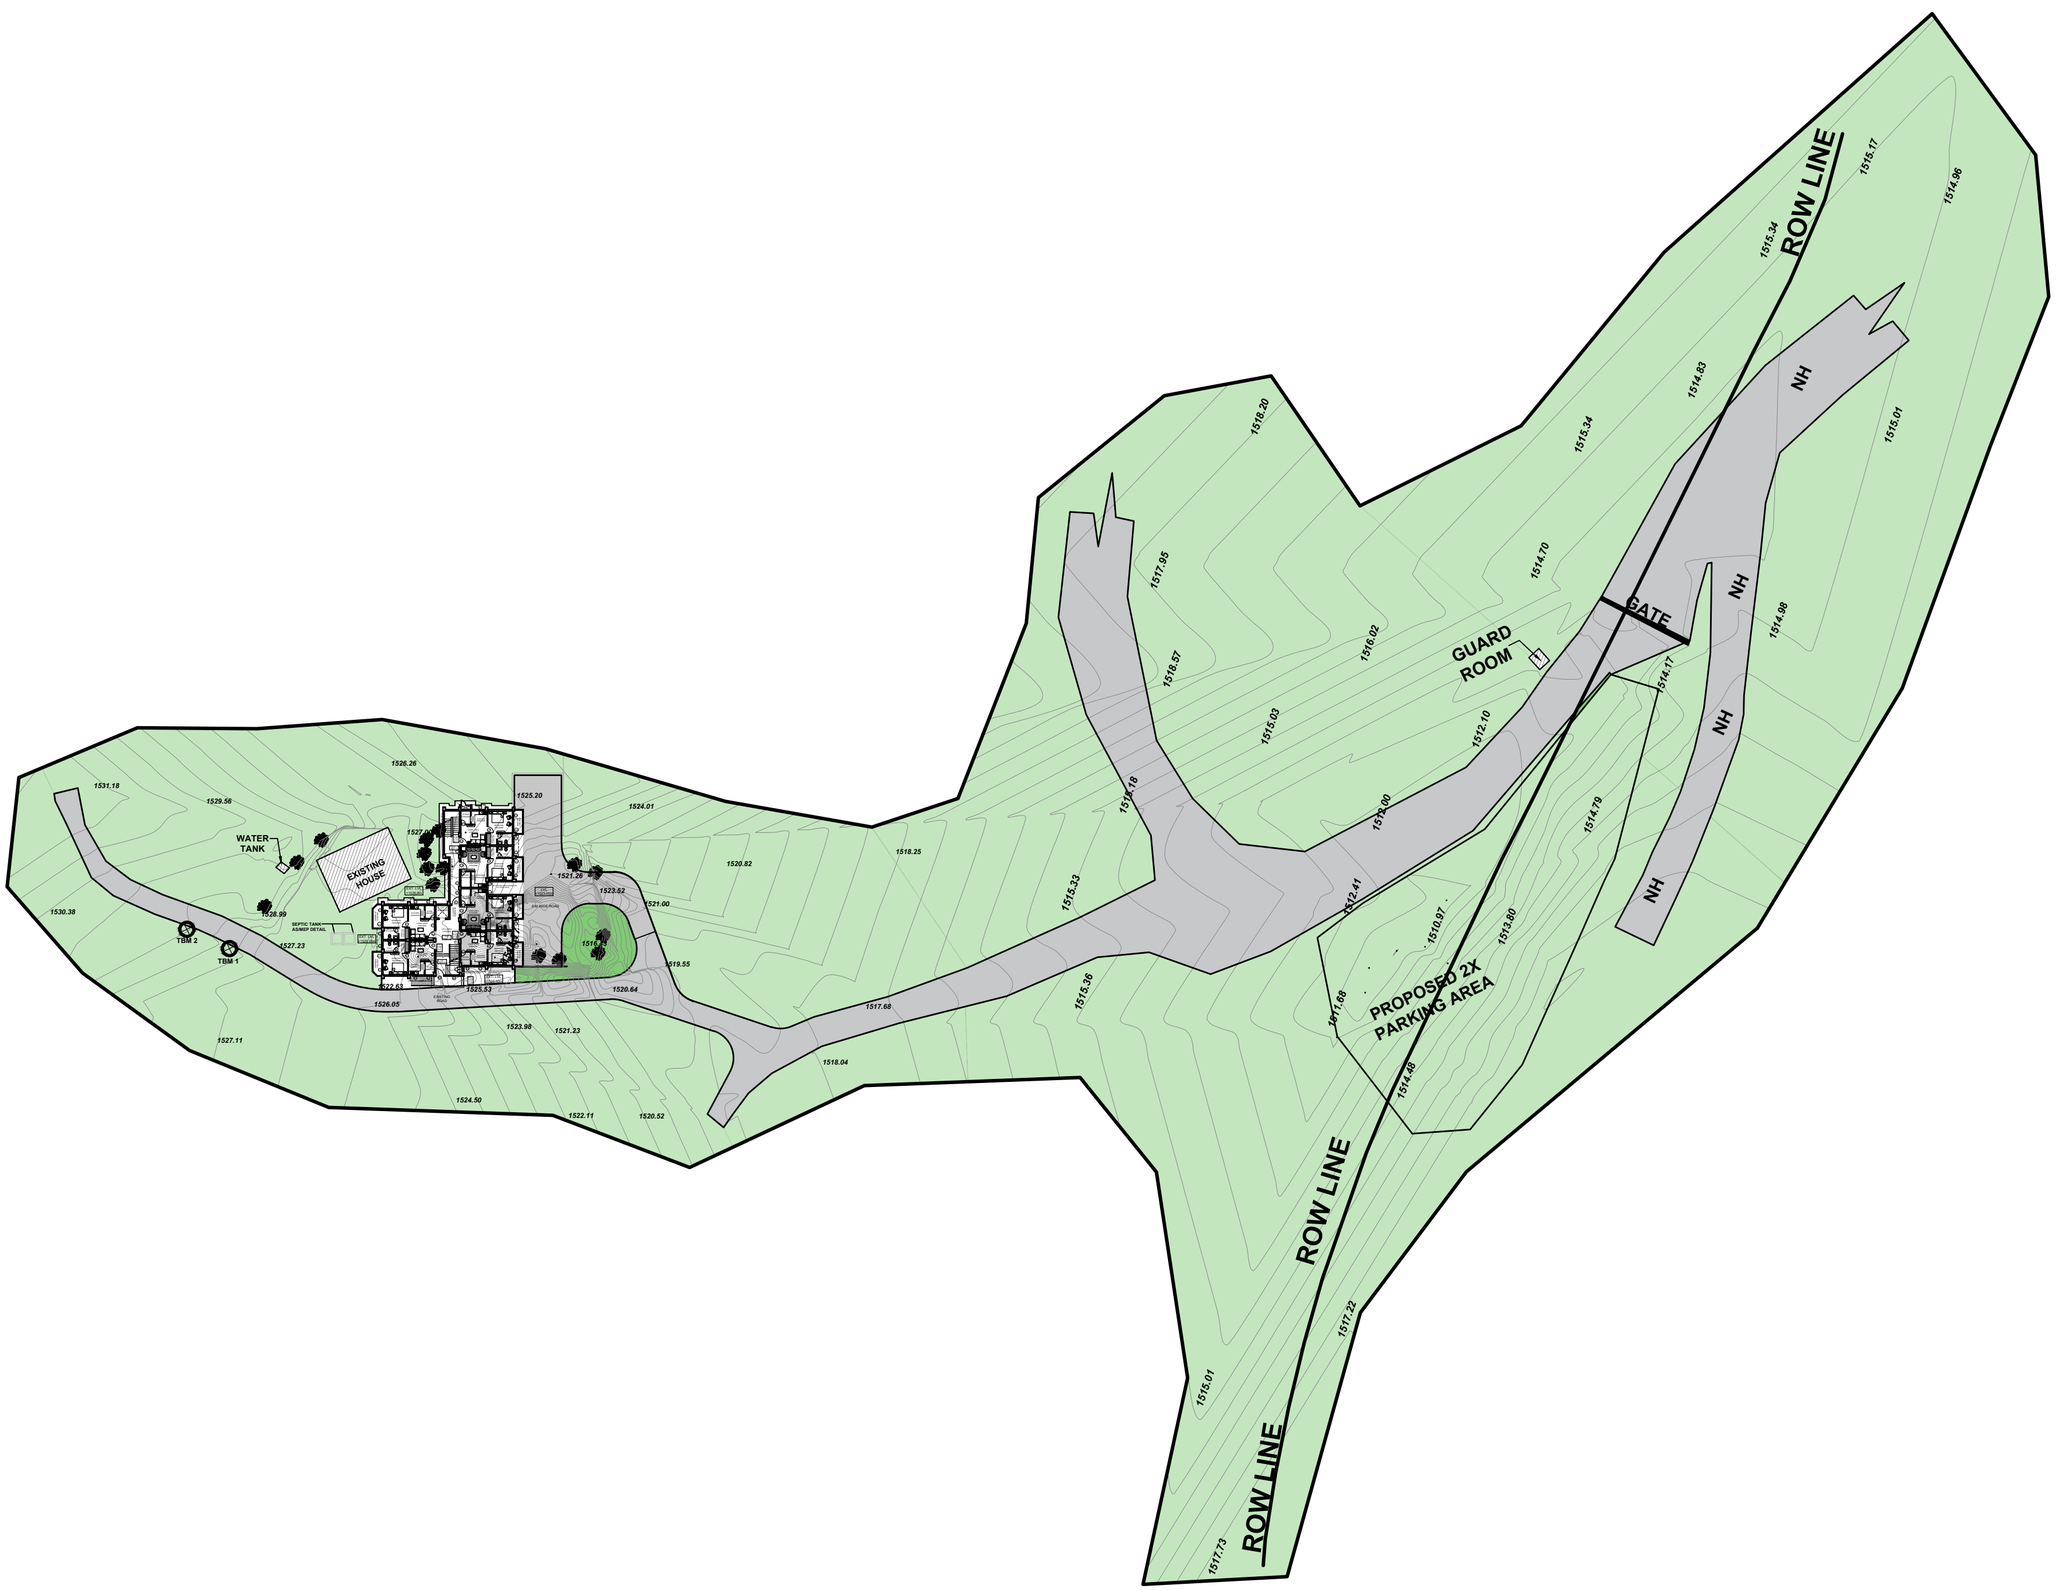

NOTES:-

1	ALL DIMENSIONS ARE IN MILLIMETERS UNLESS NOTED OTHERWISE.
2	WRITTEN DIMENSIONS ARE TO BE FOLLOWED. DRAWINGS ARE NOT TO BE SCALED.
3	ANY DISCREPANCY IN THE DRAWING SHALL BE BROUGHT TO THE NOTICE OF THE ARCHITECT/S.
4	THIS DRAWING SHALL BE READ IN CONJUNCTION WITH OTHER RELEVANT DRAWINGS AND BOQ.
5	SKIRTING SHALL BE SAME FINISH AS THAT OF FLOOR AND SHALL BE 100MM HIGH FROM FINISHED FLOOR LEVEL UNLESS NOTED OTHERWISE.
6	TOP OF R.C.C.SLAB OF KITCHEN COUNTER SHALL BE 760 MM FROM FINISHED FLOOR LEVEL (IF APPLICABLE).
7	R.C.C.SLAB SHALL BE SUNK BY 200 MM IN KITCHEN,500 MM IN TOILET/WC WITH ORISSA PAN, 300 MM IN OTHER TOILETS/W.C.WITH EUROPEAN STYLE AND 300 MM IN BATHROOMS FROM SLAB TOP TO SLAB TOP LEVEL.
8	R.C.C.SLAB SHALL BE SUNK BY 200 MM OR AS REQUIRED INCASE OF OPEN TERRACE ON ANY FLOOR LEVEL (IF APPLICABLE).
9	R.C.C.SLAB IN BALCONY,STAIRCASE LANDING AT FLOOR LEVEL SHALL BE SUNK 12 MM FROM GENERAL FINISHED FLOOR LEVEL UNLESS NOTED OTHERWISE.
10	ALL FINISHED FLOOR LEVELS OF KITCHENS, TOILETS, VERANDAH, STAIRCASE LANDING AT ENTRANCE SHALL BE DROPPED BY 12 MM FROM ADJOINING GENERAL FLOOR FINISHED LVL UNLESS NOTED OTHERWISE.
11	PLINTH PROTECTION SHALL BE PROVIDED ALL AROUND THE BUILDING AS/SPECS.
12	DRIP SHALL BE PROVIDED AT ALL SUNSHADES,BALCONIES & SLAB PROJECTIONS AS/DETAIL.
13	WATERPROOFING SHALL BE DONE BEFORE PLASTERING TERRACE SIDE PARAPET WALL AND SHALL BE TURN UPTO THE LEVEL OF TOP FINISH AS/SPECS.
14	REFER SCHEDULE OF FINISHES SHEET & BOQ FOR BRIEF DESCRIPTION OF FINISHES.
15	IN CASE OF DISCREPANCY IN THE NOMENCLATURE OF ITEMS IN BOQ & DRAWINGS THE ITEM MENTIONED IN BOQ SHALL TAKE PREFERENCE.
16	ALMIRAH, CUPBOARDS AND LOOSE FURNITURE ARE NOT IN THE SCOPE OF WORK
17	WATERPROOFING SHALL BE PROVIDED ABOVE RCC SLAB AT FIRST FLOOR WHEREVER REQUIRED AS SPECIFIED
18	WATERPROOFING SHALL BE PROVIDED ABOVE PROJECTIONS, CHAJJAS, BALCONIES, TERRACES & OTHER ELEVATIONAL ELEMENTS WHEREVER REQUIRED AS SPECIFIED.
19	ROOF SHOULD BE PACKED FROM ALL SIDES.

TENDER DRAWING

S.No.	REV. NO	DATE.	REMARKS
3			
2	R1	11.07.2024	Tender drawings are revised with reference to letter 0421020P/00547/1/Q/NH-40-40 (Part) dated 26 June 2024 as per meeting held on 11 June 2024
1	R0	08.06.2024	SENT TO CLIENT

ARCHITECTURAL DWG

CATEGORY OF DRG.	○ APPROVAL	○ INFORMATION	● TENDER DWG	○ GFC DWG

PROJECT
Construction of Building for Military Assets to be Demolished for up Gradation of NH-40 Section between Shillong-Dawki Road Under NHIDCL in Shillong, East Khasi Hills District, State of Meghalaya

CLIENT	**NATIONAL HIGHWAYS & INFRASTRUCTURE DEVELOPMENT CORPORATION LTD.** (A GOVERNMENT OF INDIA UNDERTAKING) 1ST AND 4TH FLOOR, PARKSIDE BUILDING, NEAR BSBL, BARIK, SHILLONG, EAST KHASI HILLS DISTRICTS MEGHALAYA
CONSULTANT/ ARCHITECT	JAGDISH MARWAHA ASSOCIATES Architects, Engineers, Planners & Interior Designers 603-604 ,Kirti Shikhar,District Centre, Janakpuri, New Delhi Ph- 41588788, E-mail= jma_110@yahoo.co.in Website - jmarchitectects.co.in

BUILDING TITLE.	SINGLE OFFICER ACCOMODATION	
DRAWING TITLE.	MASTER PLAN	
DRAWING NO.	AR/SOA/MP/001	
DEALT BY : SHEHBAZ	SCALE. NTS	DATE. 27.08.2024



NOTES:-

1	ALL DIMENSIONS ARE IN MILLIMETERS UNLESS NOTED OTHERWISE.
2	WRITTEN DIMENSIONS ARE TO BE FOLLOWED. DRAWINGS ARE NOT TO BE SCALED.
3	ANY DISCREPANCY IN THE DRAWING SHALL BE BROUGHT TO THE NOTICE OF THE ARCHITECT/S.
4	THIS DRAWING SHALL BE READ IN CONJUNCTION WITH OTHER RELEVANT DRAWINGS AND BOQ.
5	SKIRTING SHALL BE SAME FINISH AS THAT OF FLOOR AND SHALL BE 100MM HIGH FROM FINISHED FLOOR LEVEL UNLESS NOTED OTHERWISE.
6	TOP OF R.C.C.SLAB OF KITCHEN COUNTER SHALL BE 760 MM FROM FINISHED FLOOR LEVEL (IF APPLICABLE).
7	R.C.C.SLAB SHALL BE SUNK BY 200 MM IN KITCHEN,500 MM IN TOILET/WC WITH ORISSA PAN, 300 MM IN OTHER TOILETS/W.C.WITH EUROPEAN STYLE AND 300 MM IN BATHROOMS FROM SLAB TOP TO SLAB TOP LEVEL.
8	R.C.C.SLAB SHALL BE SUNK BY 200 MM OR AS REQUIRED INCASE OF OPEN TERRACE ON ANY FLOOR LEVEL (IF APPLICABLE).
9	R.C.C.SLAB IN BALCONY,STAIRCASE LANDING AT FLOOR LEVEL SHALL BE SUNK 12 MM FROM GENERAL FINISHED FLOOR LEVEL UNLESS NOTED OTHERWISE.
10	ALL FINISHED FLOOR LEVELS OF KITCHENS, TOILETS, VERANDAH, STAIRCASE LANDING AT ENTRANCE SHALL BE DROPPED BY 12 MM FROM ADJOINING GENERAL FLOOR FINISHED LVL UNLESS NOTED OTHERWISE.
11	PLINTH PROTECTION SHALL BE PROVIDED ALL AROUND THE BUILDING AS/SPECS.
12	DRIP SHALL BE PROVIDED AT ALL SUNSHADES,BALCONIES & SLAB PROJECTIONS AS/DETAIL.
13	WATERPROOFING SHALL BE DONE BEFORE PLASTERING TERRACE SIDE PARAPET WALL AND SHALL BE TURN UPTO THE LEVEL OF TOP FINISH AS/SPECS.
14	REFER SCHEDULE OF FINISHES SHEET & BOQ FOR BRIEF DESCRIPTION OF FINISHES.
15	IN CASE OF DISCREPANCY IN THE NOMENCLATURE OF ITEMS IN BOQ & DRAWINGS THE ITEM MENTIONED IN BOQ SHALL TAKE PREFERENCE.
16	ALMIRAH, CUPBOARDS AND LOOSE FURNITURE ARE NOT IN THE SCOPE OF WORK
17	WATERPROOFING SHALL BE PROVIDED ABOVE RCC SLAB AT FIRST FLOOR WHEREVER REQUIRED AS SPECIFIED
18	WATERPROOFING SHALL BE PROVIDED ABOVE PROJECTIONS, CHAJJAS, BALCONIES, TERRACES & OTHER ELEVATIONAL ELEMENTS WHEREVER REQUIRED AS SPECIFIED.
19	ROOF SHOULD BE PACKED FROM ALL SIDES.

TENDER DRAWING

S.No.	REV. NO	DATE.	REMARKS
3			
2	R1	11.07.2024	Tender drawings are revised with reference to letter 0421020P/00547/1/Q/NH-40-40 (Part) dated 26 June 2024 as per meeting held on 11 June 2024
1	R0	08.06.2024	SENT TO CLIENT

ARCHITECTURAL DWG


CATEGORY OF DRG. ○ APPROVAL ○ INFORMATION ● TENDER DWG ○ GFC DWG

PROJECT
Construction of Building for Military Assets to be Demolished for up Gradation of NH-40 Section between Shillong-Dawki Road Under NHIDCL in Shillong, East Khasi Hills District, State of Meghalaya

CLIENT
NATIONAL HIGHWAYS & INFRASTRUCTURE DEVELOPMENT CORPORATION LTD.
(A GOVERNMENT OF INDIA UNDERTAKING)
1ST AND 4TH FLOOR, PARKSIDE BUILDING, NEAR BSBL, BARIK, SHILLONG, EAST KHASI HILLS DISTRICTS MEGHALAYA

CONSULTANT/ ARCHITECT
JAGDISH MARWAHA ASSOCIATES
Architects, Engineers, Planners & Interior Designers
603-604 ,Kriti Shikhar,District Centre, Janakpuri, New Delhi Ph- 41588788, E-mail= jma_110@yahoo.co.in
Website - jmarchitectects.co.in

BUILDING TITLE. SINGLE OFFICER ACCOMODATION
DRAWING TITLE. SITE PLAN
DRAWING NO. AR/SOA/SP/100
DEALT BY : SHEHBAZ | SCALE. 1:200 | DATE. 27.08.2024

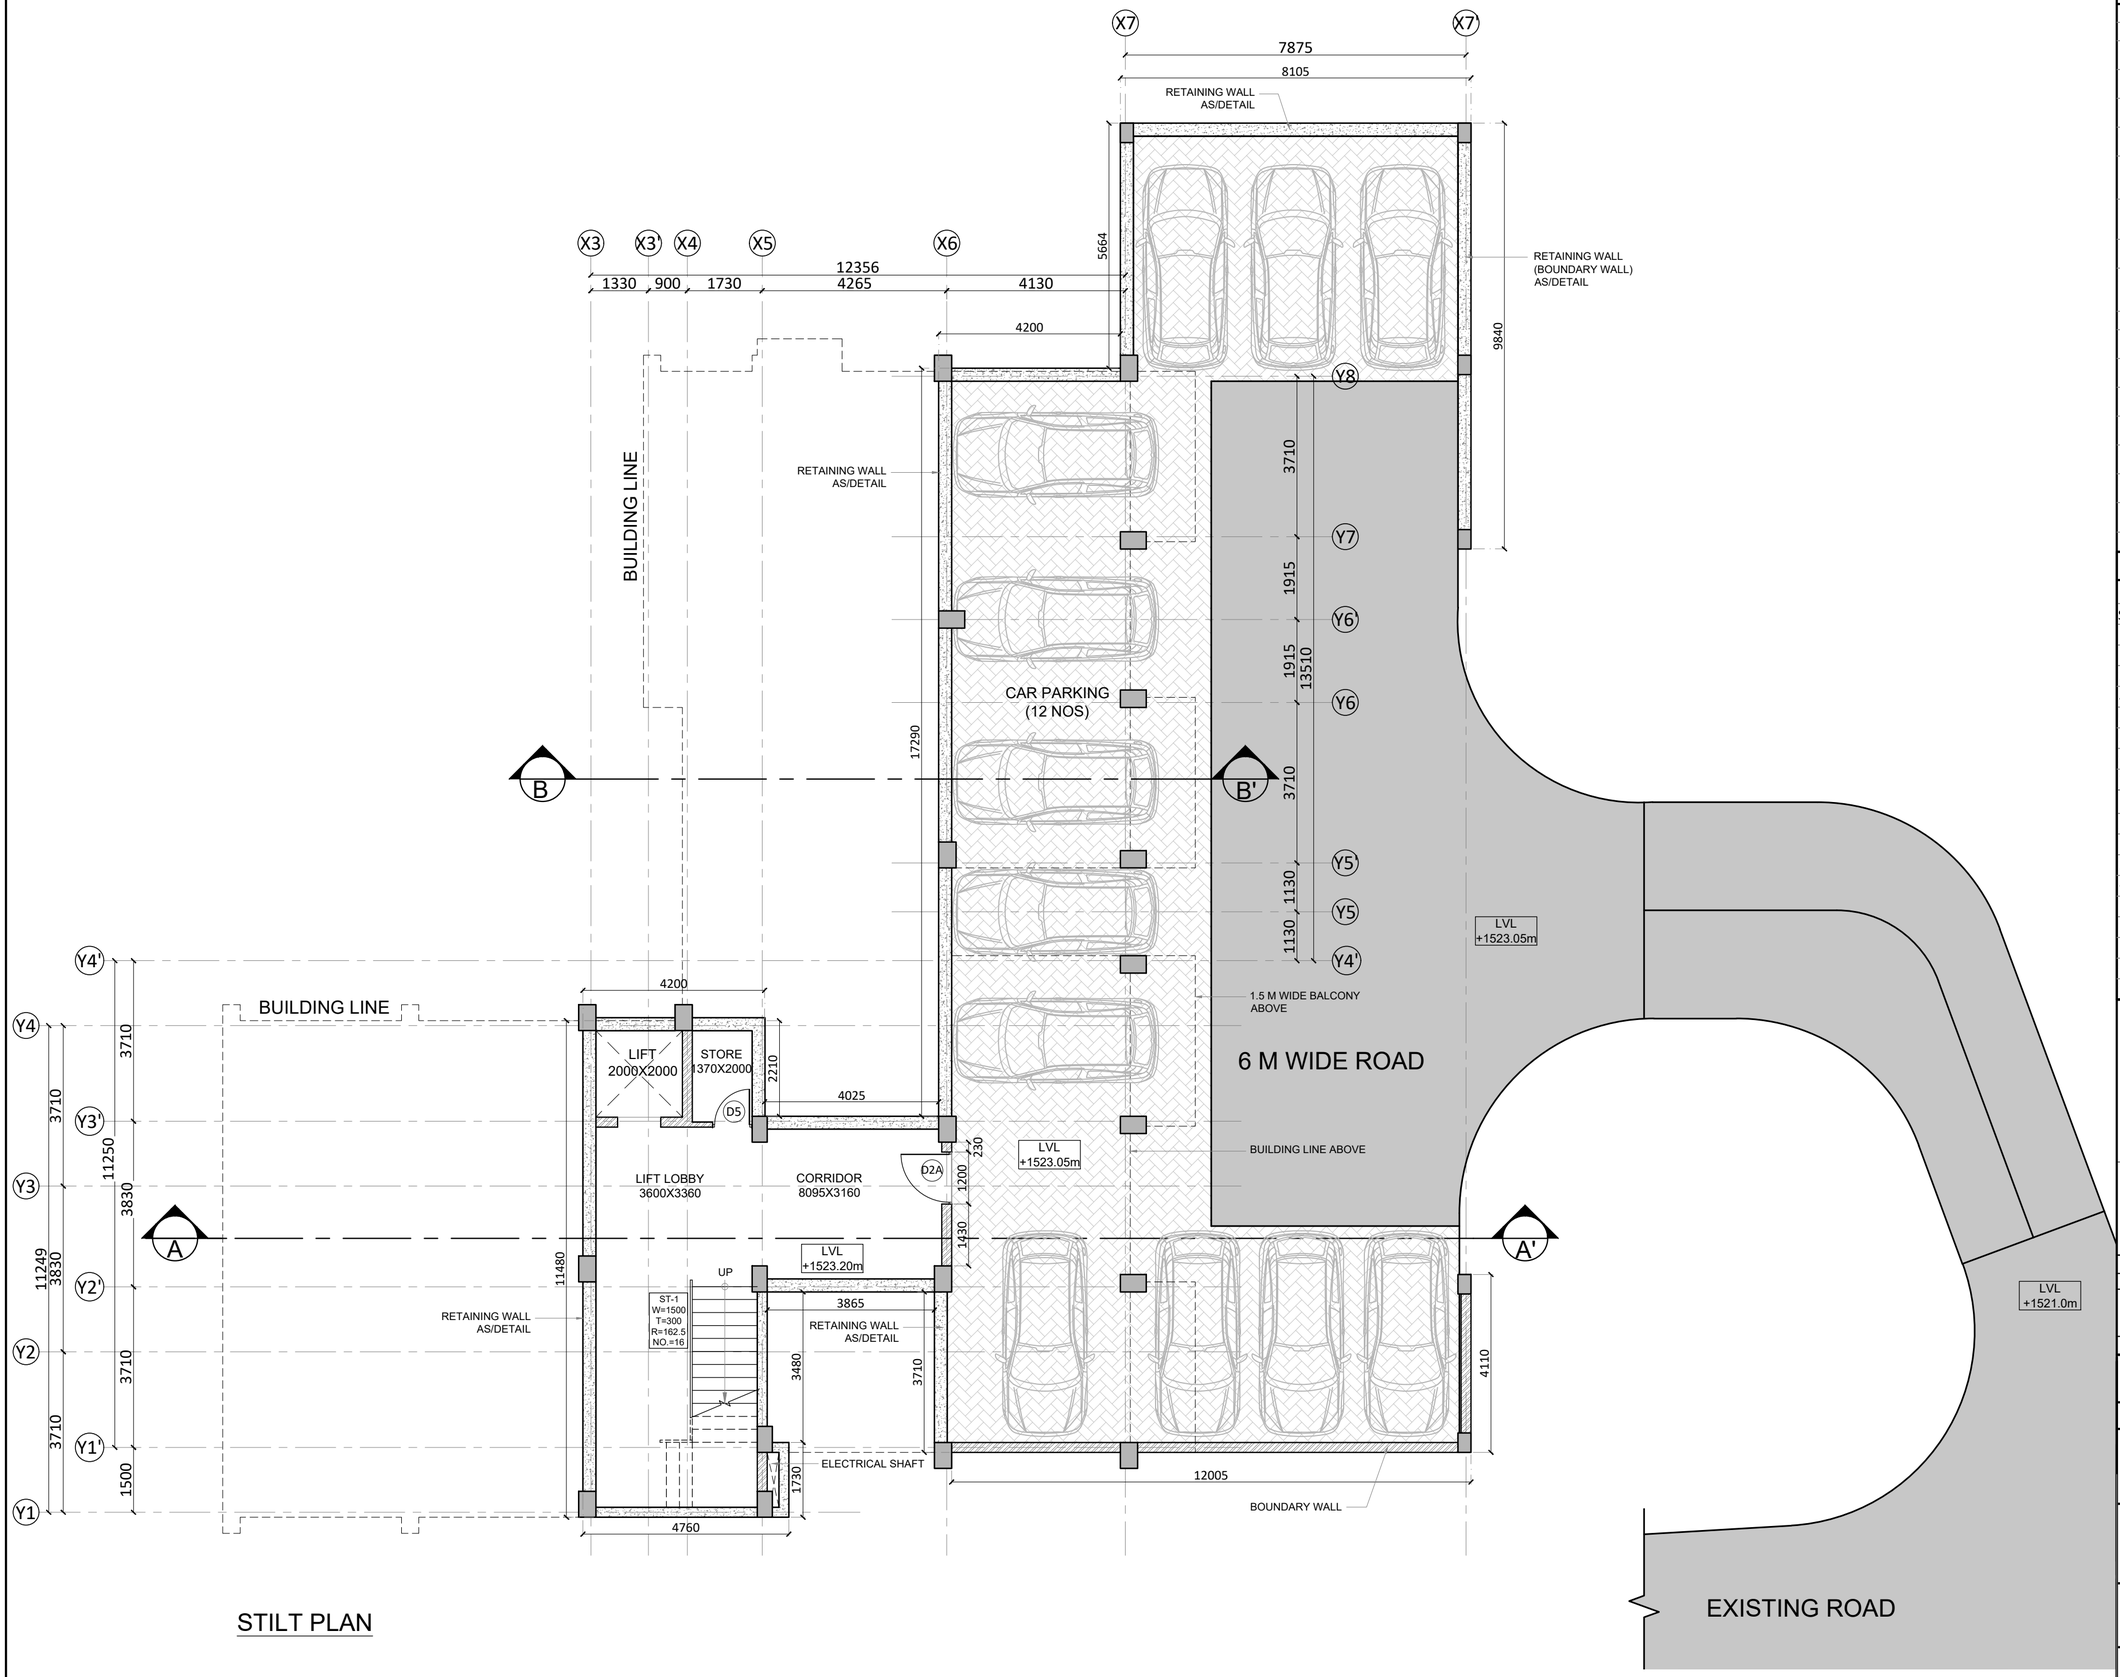

STILT PLAN

NOTES:-

1	ALL DIMENSIONS ARE IN MILLIMETERS UNLESS NOTED OTHERWISE.
2	WRITTEN DIMENSIONS ARE TO BE FOLLOWED. DRAWINGS ARE NOT TO BE SCALED.
3	ANY DISCREPANCY IN THE DRAWING SHALL BE BROUGHT TO THE NOTICE OF THE ARCHITECT/S.
4	THIS DRAWING SHALL BE READ IN CONJUNCTION WITH OTHER RELEVANT DRAWINGS AND BOQ.
5	SKIRTING SHALL BE SAME FINISH AS THAT OF FLOOR AND SHALL BE 100MM HIGH FROM FINISHED FLOOR LEVEL UNLESS NOTED OTHERWISE.
6	TOP OF R.C.C.SLAB OF KITCHEN COUNTER SHALL BE 760 MM FROM FINISHED FLOOR LEVEL (IF APPLICABLE).
7	R.C.C.SLAB SHALL BE SUNK BY 200 MM IN KITCHEN,500 MM IN TOILET/WC WITH ORISSA PAN, 300 MM IN OTHER TOILETS/W.C.WITH EUROPEAN STYLE AND 300 MM IN BATHROOMS FROM SLAB TOP TO SLAB TOP LEVEL.
8	R.C.C.SLAB SHALL BE SUNK BY 200 MM OR AS REQUIRED INCASE OF OPEN TERRACE ON ANY FLOOR LEVEL (IF APPLICABLE).
9	R.C.C.SLAB IN BALCONY,STAIRCASE LANDING AT FLOOR LEVEL SHALL BE SUNK 12 MM FROM GENERAL FINISHED FLOOR LEVEL UNLESS NOTED OTHERWISE.
10	ALL FINISHED FLOOR LEVELS OF KITCHENS, TOILETS, VERANDAH, STAIRCASE LANDING AT ENTRANCE SHALL BE DROPPED BY 12 MM FROM ADJOINING GENERAL FLOOR FINISHED LVL UNLESS NOTED OTHERWISE.
11	PLINTH PROTECTION SHALL BE PROVIDED ALL AROUND THE BUILDING AS/SPECS.
12	DRIP SHALL BE PROVIDED AT ALL SUNSHADES,BALCONIES & SLAB PROJECTIONS AS/DETAIL.
13	WATERPROOFING SHALL BE DONE BEFORE PLASTERING TERRACE SIDE PARAPET WALL AND SHALL BE TURN UPTO THE LEVEL OF TOP FINISH AS/SPECS.
14	REFER SCHEDULE OF FINISHES SHEET & BOQ FOR BRIEF DESCRIPTION OF FINISHES.
15	IN CASE OF DISCREPANCY IN THE NOMENCLATURE OF ITEMS IN BOQ & DRAWINGS THE ITEM MENTIONED IN BOQ SHALL TAKE PREFERENCE.
16	ALMIRAH, CUPBOARDS AND LOOSE FURNITURE ARE NOT IN THE SCOPE OF WORK
17	WATERPROOFING SHALL BE PROVIDED ABOVE RCC SLAB AT FIRST FLOOR WHEREVER REQUIRED AS SPECIFIED
18	WATERPROOFING SHALL BE PROVIDED ABOVE PROJECTIONS, CHAJJAS, BALCONIES, TERRACES & OTHER ELEVATIONAL ELEMENTS WHEREVER REQUIRED AS SPECIFIED.
19	ROOF SHOULD BE PACKED FROM ALL SIDES.

SCHEDULE OF OPENINGS:-

DOORS

S.NO	TYPE	OPENINGS	SILL	LINTEL	LOCATION
1	D1	1200x2350	00	2350/B.B	MAIN ENTRY DOOR
2	D2	1200x2400	00	2400	UNIT ENTRY DOOR
3	D2A	1200x2250	00	2250/B.B	STILT LOBBY
4	D3	1000x2400	00	2400	BED ROOM
5	D4	900x2100	00	2100	TOILET
5	D4A	750x2100	00	2100	STORE
6	D5	900x2100	00	2250/B.B	STILT STORE
7	SLD1	2100x2400	00	2400	BALCONY

WINDOWS & VENTILATORS

1	W1	800X1200	1200	2400	BALCONY
2	W2	1500X1350	1200	2550	KITCHEN
3	W2A	600X1200	1200	2400	KITCHEN
4	W3	1000X1350	1200	2550	STORE
5	W4	3000X2350	1000	3350/B.B	STAIRCASE-1
6	W5	1200X860	700	1560	STAIRCASE-1
7	V1	900X750	1650	B.B	TOILET
8	V2	1200X750	1650	B.B	LIVING AREA
9	V3	900X750	1650	B.B	STORE

AAC BLOCK

BRICKWORK

TENDER DRAWING

S.No.	REV. NO	DATE.	REMARKS
3			
2	R1	11.07.2024	Tender drawings are revised with reference to letter 0421020P/00547/1/Q/NH-40-40 (Part) dated 26 June 2024 as per meeting held on 11 June 2024
1	R0	08.06.2024	SENT TO CLIENT

ARCHITECTURAL DWG


CATEGORY OF DRG. ○ APPROVAL ○ INFORMATION ● TENDER DWG ○ GFC DWG

PROJECT
Construction of Building for Military Assets to be Demolished for up Gradation of NH-40 Section between Shillong-Dawki Road Under NHIDCL in Shillong, East Khasi Hills District, State of Meghalaya

CLIENT
NATIONAL HIGHWAYS & INFRASTRUCTURE DEVELOPMENT CORPORATION LTD.
(A GOVERNMENT OF INDIA UNDERTAKING)
1ST AND 4TH FLOOR, PARKSIDE BUILDING, NEAR BSBL, BARIK, SHILLONG, EAST KHASI HILLS DISTRICTS MEGHALAYA

CONSULTANT/ ARCHITECT
JAGDISH MARWAHA ASSOCIATES
Architects, Engineers, Planners & Interior Designers
603-604 ,Kirti Shikhar,District Centre, Janakpuri, New Delhi Ph- 41588788, E-mail= jma_110@yahoo.co.in
Website - jmarchitectects.co.in

BUILDING TITLE.	SINGLE OFFICER ACCOMODATION
DRAWING TITLE.	STILT LAYOUT PLAN
DRAWING NO.	AR/SOA/SF/100A
DEALT BY : SHEHBAZ	SCALE. 1:100 — DATE. 27.08.2024

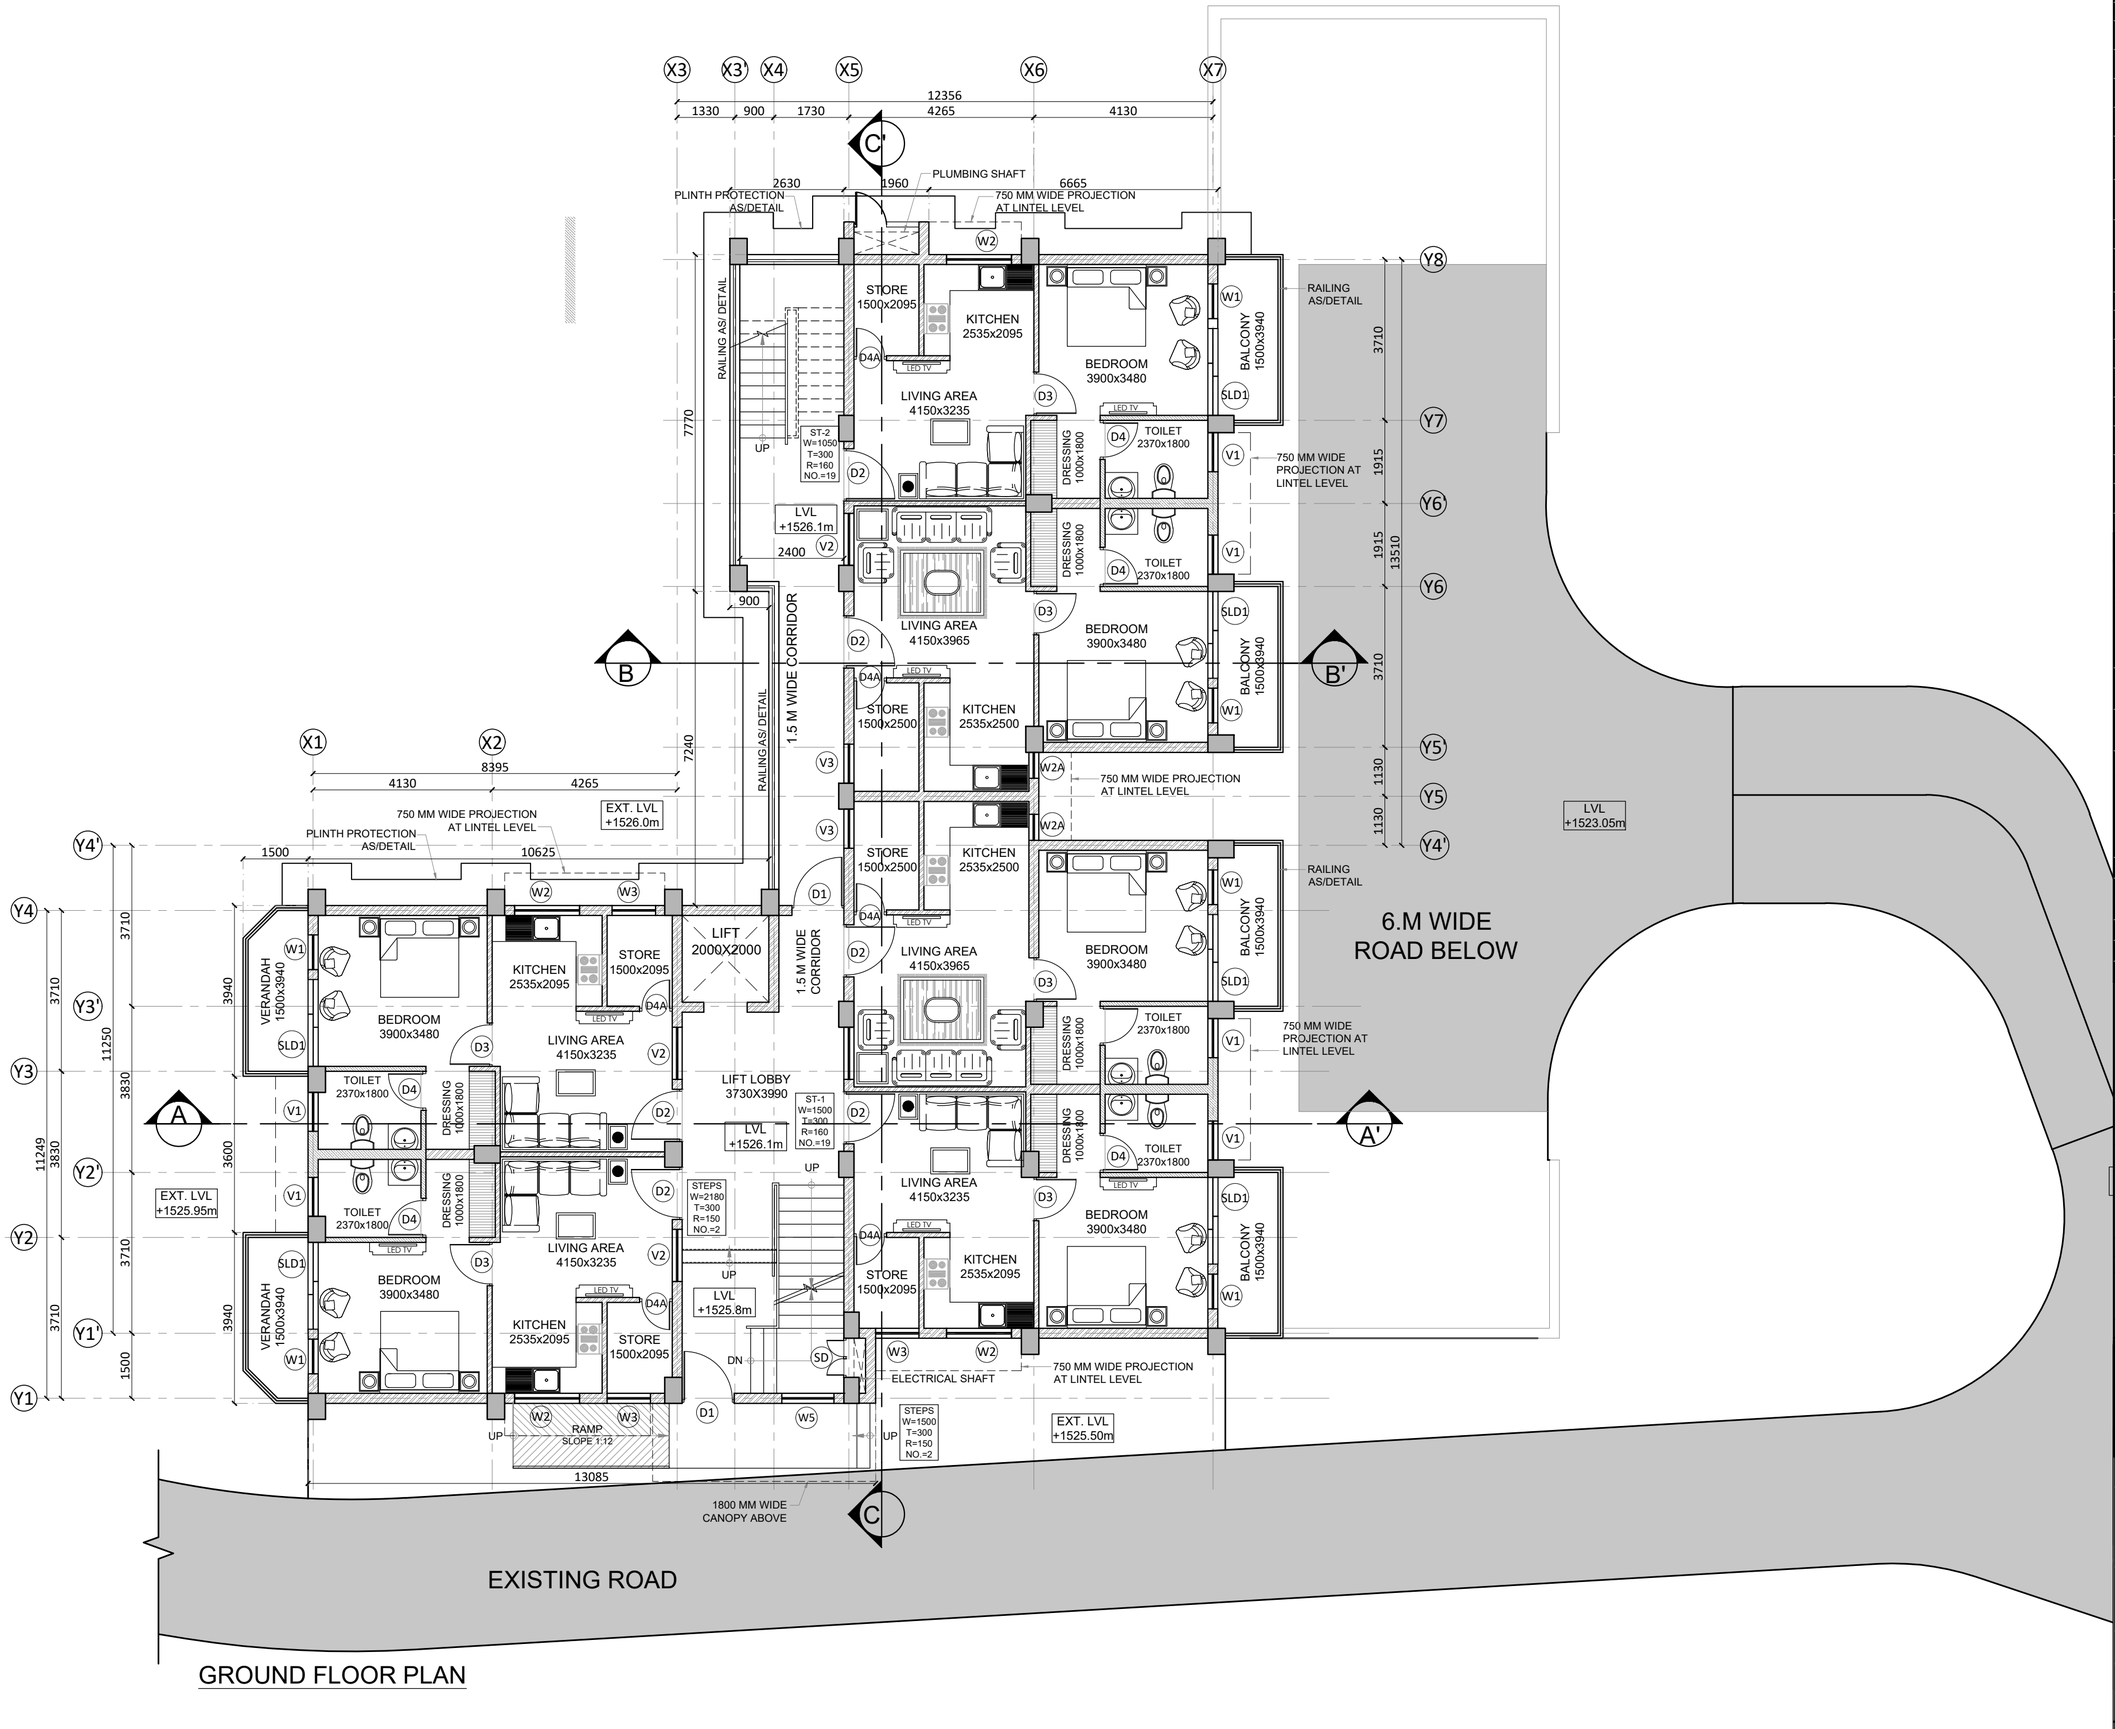

NOTES:-

1	ALL DIMENSIONS ARE IN MILLIMETERS UNLESS NOTED OTHERWISE.
2	WRITTEN DIMENSIONS ARE TO BE FOLLOWED. DRAWINGS ARE NOT TO BE SCALED.
3	ANY DISCREPANCY IN THE DRAWING SHALL BE BROUGHT TO THE NOTICE OF THE ARCHITECT/S.
4	THIS DRAWING SHALL BE READ IN CONJUNCTION WITH OTHER RELEVANT DRAWINGS AND BOQ.
5	SKIRTING SHALL BE SAME FINISH AS THAT OF FLOOR AND SHALL BE 100MM HIGH FROM FINISHED FLOOR LEVEL UNLESS NOTED OTHERWISE.
6	TOP OF R.C.C.SLAB OF KITCHEN COUNTER SHALL BE 760 MM FROM FINISHED FLOOR LEVEL (IF APPLICABLE).
7	R.C.C.SLAB SHALL BE SUNK BY 200 MM IN KITCHEN,500 MM IN TOILET/WC WITH ORISSA PAN, 300 MM IN OTHER TOILETS/W.C.WITH EUROPEAN STYLE AND 300 MM IN BATHROOMS FROM SLAB TOP TO SLAB TOP LEVEL.
8	R.C.C.SLAB SHALL BE SUNK BY 200 MM OR AS REQUIRED INCASE OF OPEN TERRACE ON ANY FLOOR LEVEL (IF APPLICABLE).
9	R.C.C.SLAB IN BALCONY,STAIRCASE LANDING AT FLOOR LEVEL SHALL BE SUNK 12 MM FROM GENERAL FINISHED FLOOR LEVEL UNLESS NOTED OTHERWISE.
10	ALL FINISHED FLOOR LEVELS OF KITCHENS, TOILETS, VERANDAH, STAIRCASE LANDING AT ENTRANCE SHALL BE DROPPED BY 12 MM FROM ADJOINING GENERAL FLOOR FINISHED LVL UNLESS NOTED OTHERWISE.
11	PLINTH PROTECTION SHALL BE PROVIDED ALL AROUND THE BUILDING AS/SPECS.
12	DRIP SHALL BE PROVIDED AT ALL SUNSHADES,BALCONIES & SLAB PROJECTIONS AS/DETAIL.
13	WATERPROOFING SHALL BE DONE BEFORE PLASTERING TERRACE SIDE PARAPET WALL AND SHALL BE TURN UPTO THE LEVEL OF TOP FINISH AS/SPECS.
14	REFER SCHEDULE OF FINISHES SHEET & BOQ FOR BRIEF DESCRIPTION OF FINISHES.
15	IN CASE OF DISCREPANCY IN THE NOMENCLATURE OF ITEMS IN BOQ & DRAWINGS THE ITEM MENTIONED IN BOQ SHALL TAKE PREFERENCE.
16	ALMIRAH, CUPBOARDS AND LOOSE FURNITURE ARE NOT IN THE SCOPE OF WORK
17	WATERPROOFING SHALL BE PROVIDED ABOVE RCC SLAB AT FIRST FLOOR WHEREVER REQUIRED AS SPECIFIED
18	WATERPROOFING SHALL BE PROVIDED ABOVE PROJECTIONS, CHAJJAS, BALCONIES, TERRACES & OTHER ELEVATIONAL ELEMENTS WHEREVER REQUIRED AS SPECIFIED.
19	ROOF SHOULD BE PACKED FROM ALL SIDES.

SCHEDULE OF OPENINGS:-

DOORS

S.NO	TYPE	OPENINGS	SILL	LINTEL	LOCATION
1	D1	1200x2350	00	2350/B.B	MAIN ENTRY DOOR
2	D2	1200x2400	00	2400	UNIT ENTRY DOOR
3	D2A	1200x2250	00	2250/B.B	STILT LOBBY
4	D3	1000x2400	00	2400	BED ROOM
5	D4	900x2100	00	2100	TOILET
5	D4A	750x2100	00	2100	STORE
6	D5	900x2100	00	2250/B.B	STILT STORE
7	SLD1	2100x2400	00	2400	BALCONY

WINDOWS & VENTILATORS

1	W1	800X1200	1200	2400	BALCONY
2	W2	1500X1350	1200	2550	KITCHEN
3	W2A	600X1200	1200	2400	KITCHEN
4	W3	1000X1350	1200	2550	STORE
5	W4	3000X2350	1000	3350/B.B	STAIRCASE-1
6	W5	1200X860	700	1560	STAIRCASE-1
7	V1	900X750	1650	B.B	TOILET
8	V2	1200X750	1650	B.B	LIVING AREA
9	V3	900X750	1650	B.B	STORE

AAC BLOCK

BRICKWORK

TENDER DRAWING

S.No.	REV. NO	DATE.	REMARKS
3			
2	R1	11.07.2024	Tender drawings are revised with reference to letter 0421020P/00547/1/Q/NH-40-40 (Part) dated 26 June 2024 as per meeting held on 11 June 2024
1	R0	08.06.2024	SENT TO CLIENT

ARCHITECTURAL DWG


CATEGORY OF DRG. ○ APPROVAL ○ INFORMATION ● TENDER DWG ○ GFC DWG

PROJECT
Construction of Building for Military Assets to be Demolished for up Gradation of NH-40 Section between Shillong-Dawki Road Under NHIDCL in Shillong, East Khasi Hills District, State of Meghalaya

CLIENT
NATIONAL HIGHWAYS & INFRASTRUCTURE DEVELOPMENT CORPORATION LTD.
(A GOVERNMENT OF INDIA UNDERTAKING)
1ST AND 4TH FLOOR, PARKSIDE BUILDING, NEAR BSBL, BARIK, SHILLONG, EAST KHASI HILLS DISTRICTS MEGHALAYA

CONSULTANT/ ARCHITECT
JAGDISH MARWAHA ASSOCIATES
Architects, Engineers, Planners & Interior Designers
603-604 ,Kirti Shikhar,District Centre, Janakpuri, New Delhi Ph- 41588788, E-mail= jma_110@yahoo.co.in
Website - jmarchitectects.co.in

BUILDING TITLE.	SINGLE OFFICER ACCOMODATION
DRAWING TITLE.	GROUND FLOOR LAYOUT PLAN
DRAWING NO.	AR/SOA/GF/101
DEALT BY : SHEHBAZ	SCALE. 1:75 DATE. 27.08.2024

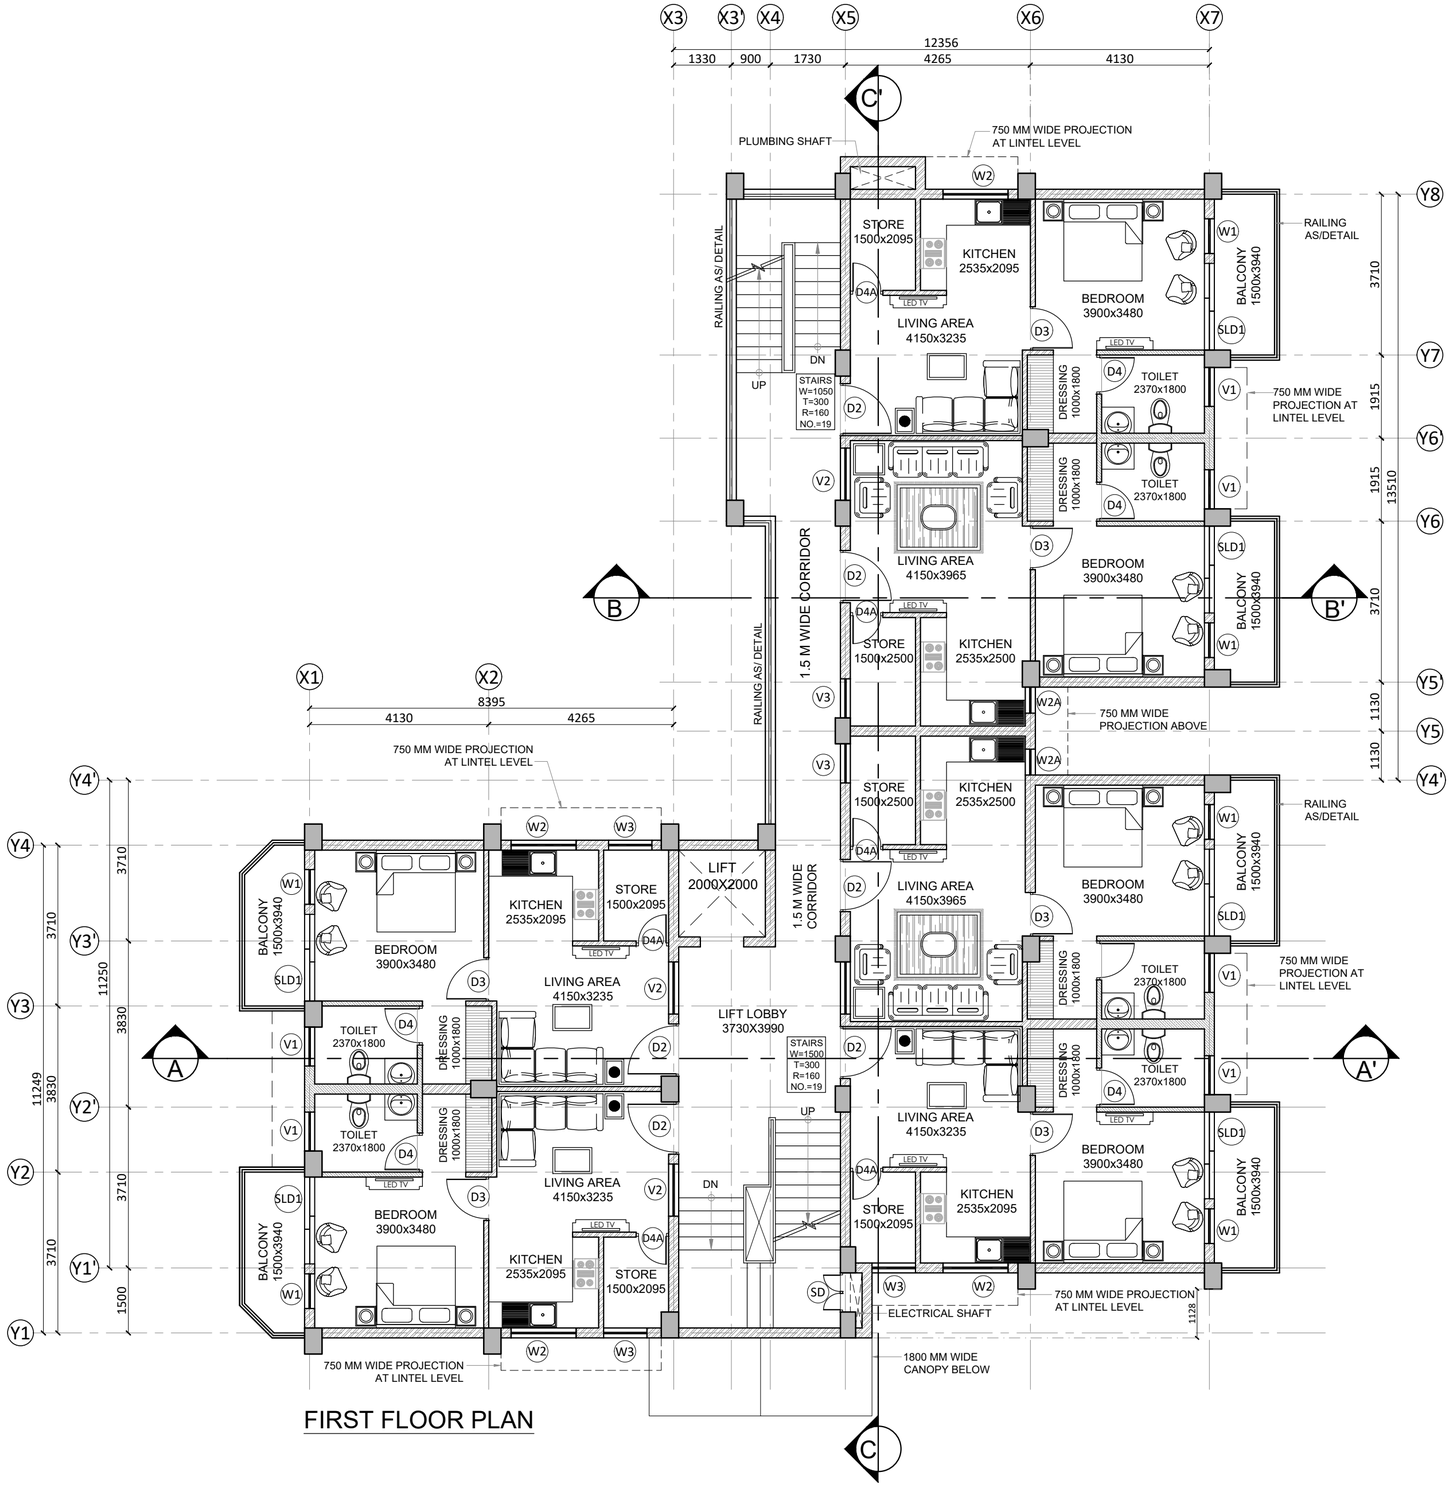

FIRST FLOOR PLAN

NOTES:-

1	ALL DIMENSIONS ARE IN MILLIMETERS UNLESS NOTED OTHERWISE.
2	WRITTEN DIMENSIONS ARE TO BE FOLLOWED. DRAWINGS ARE NOT TO BE SCALED.
3	ANY DISCREPANCY IN THE DRAWING SHALL BE BROUGHT TO THE NOTICE OF THE ARCHITECT/S.
4	THIS DRAWING SHALL BE READ IN CONJUNCTION WITH OTHER RELEVANT DRAWINGS AND BOQ.
5	SKIRTING SHALL BE SAME FINISH AS THAT OF FLOOR AND SHALL BE 100MM HIGH FROM FINISHED FLOOR LEVEL UNLESS NOTED OTHERWISE.
6	TOP OF R.C.C.SLAB OF KITCHEN COUNTER SHALL BE 760 MM FROM FINISHED FLOOR LEVEL (IF APPLICABLE).
7	R.C.C.SLAB SHALL BE SUNK BY 200 MM IN KITCHEN,500 MM IN TOILET/WC WITH ORISSA PAN, 300 MM IN OTHER TOILETS/W.C.WITH EUROPEAN STYLE AND 300 MM IN BATHROOMS FROM SLAB TOP TO SLAB TOP LEVEL.
8	R.C.C.SLAB SHALL BE SUNK BY 200 MM OR AS REQUIRED INCASE OF OPEN TERRACE ON ANY FLOOR LEVEL (IF APPLICABLE).
9	R.C.C.SLAB IN BALCONY,STAIRCASE LANDING AT FLOOR LEVEL SHALL BE SUNK 12 MM FROM GENERAL FINISHED FLOOR LEVEL UNLESS NOTED OTHERWISE.
10	ALL FINISHED FLOOR LEVELS OF KITCHENS, TOILETS, VERANDAH, STAIRCASE LANDING AT ENTRANCE SHALL BE DROPPED BY 12 MM FROM ADJOINING GENERAL FLOOR FINISHED LVL UNLESS NOTED OTHERWISE.
11	PLINTH PROTECTION SHALL BE PROVIDED ALL AROUND THE BUILDING AS/SPECS.
12	DRIP SHALL BE PROVIDED AT ALL SUNSHADES,BALCONIES & SLAB PROJECTIONS AS/DETAIL.
13	WATERPROOFING SHALL BE DONE BEFORE PLASTERING TERRACE SIDE PARAPET WALL AND SHALL BE TURN UPTO THE LEVEL OF TOP FINISH AS/SPECS.
14	REFER SCHEDULE OF FINISHES SHEET & BOQ FOR BRIEF DESCRIPTION OF FINISHES.
15	IN CASE OF DISCREPANCY IN THE NOMENCLATURE OF ITEMS IN BOQ & DRAWINGS THE ITEM MENTIONED IN BOQ SHALL TAKE PREFERENCE.
16	ALMIRAH, CUPBOARDS AND LOOSE FURNITURE ARE NOT IN THE SCOPE OF WORK
17	WATERPROOFING SHALL BE PROVIDED ABOVE RCC SLAB AT FIRST FLOOR WHEREVER REQUIRED AS SPECIFIED
18	WATERPROOFING SHALL BE PROVIDED ABOVE PROJECTIONS, CHAJJAS, BALCONIES, TERRACES & OTHER ELEVATIONAL ELEMENTS WHEREVER REQUIRED AS SPECIFIED.
19	ROOF SHOULD BE PACKED FROM ALL SIDES.

SCHEDULE OF OPENINGS:-

DOORS

S.NO	TYPE	OPENINGS	SILL	LINTEL	LOCATION
1	D1	1200x2350	00	2350/B.B	MAIN ENTRY DOOR
2	D2	1200x2400	00	2400	UNIT ENTRY DOOR
3	D2A	1200x2250	00	2250/B.B	STILT LOBBY
4	D3	1000x2400	00	2400	BED ROOM
5	D4	900x2100	00	2100	TOILET
5	D4A	750x2100	00	2100	STORE
6	D5	900x2100	00	2250/B.B	STILT STORE
7	SLD1	2100x2400	00	2400	BALCONY

WINDOWS & VENTILATORS

1	W1	800X1200	1200	2400	BALCONY
2	W2	1500X1350	1200	2550	KITCHEN
3	W2A	600X1200	1200	2400	KITCHEN
4	W3	1000X1350	1200	2550	STORE
5	W4	3000X2350	1000	3350/B.B	STAIRCASE-1
6	W5	1200X860	700	1560	STAIRCASE-1
7	V1	900X750	1650	B.B	TOILET
8	V2	1200X750	1650	B.B	LIVING AREA
9	V3	900X750	1650	B.B	STORE

AAC BLOCK

BRICKWORK

TENDER DRAWING

S.No.	REV. NO	DATE.	REMARKS
3			
2	R1	11.07.2024	Tender drawings are revised with reference to letter 0421020P/00547/1/Q/NH-40-40 (Part) dated 26 June 2024 as per meeting held on 11 June 2024
1	R0	08.06.2024	SENT TO CLIENT

ARCHITECTURAL DWG


CATEGORY OF DRG. ○ APPROVAL ○ INFORMATION ● TENDER DWG ○ GFC DWG

PROJECT
Construction of Building for Military Assets to be Demolished for up Gradation of NH-40 Section between Shillong-Dawki Road Under NHIDCL in Shillong, East Khasi Hills District, State of Meghalaya

CLIENT
NATIONAL HIGHWAYS & INFRASTRUCTURE DEVELOPMENT CORPORATION LTD.
(A GOVERNMENT OF INDIA UNDERTAKING)
1ST AND 4TH FLOOR, PARKSIDE BUILDING, NEAR BSBL, BARIK, SHILLONG, EAST KHASI HILLS DISTRICTS MEGHALAYA

CONSULTANT/ ARCHITECT
JAGDISH MARWAHA ASSOCIATES
Architects, Engineers, Planners & Interior Designers
603-604 ,Kirti Shikhar,District Centre, Janakpuri, New Delhi Ph- 41588788, E-mail= jma_110@yahoo.co.in
Website - jmarchitectects.co.in

BUILDING TITLE.	SINGLE OFFICER ACCOMODATION
DRAWING TITLE.	FIRST FLOOR LAYOUT PLAN
DRAWING NO.	AR/SOA/FF/102
DEALT BY : SHEHBAZ	SCALE. 1:75 DATE. 27.08.2024

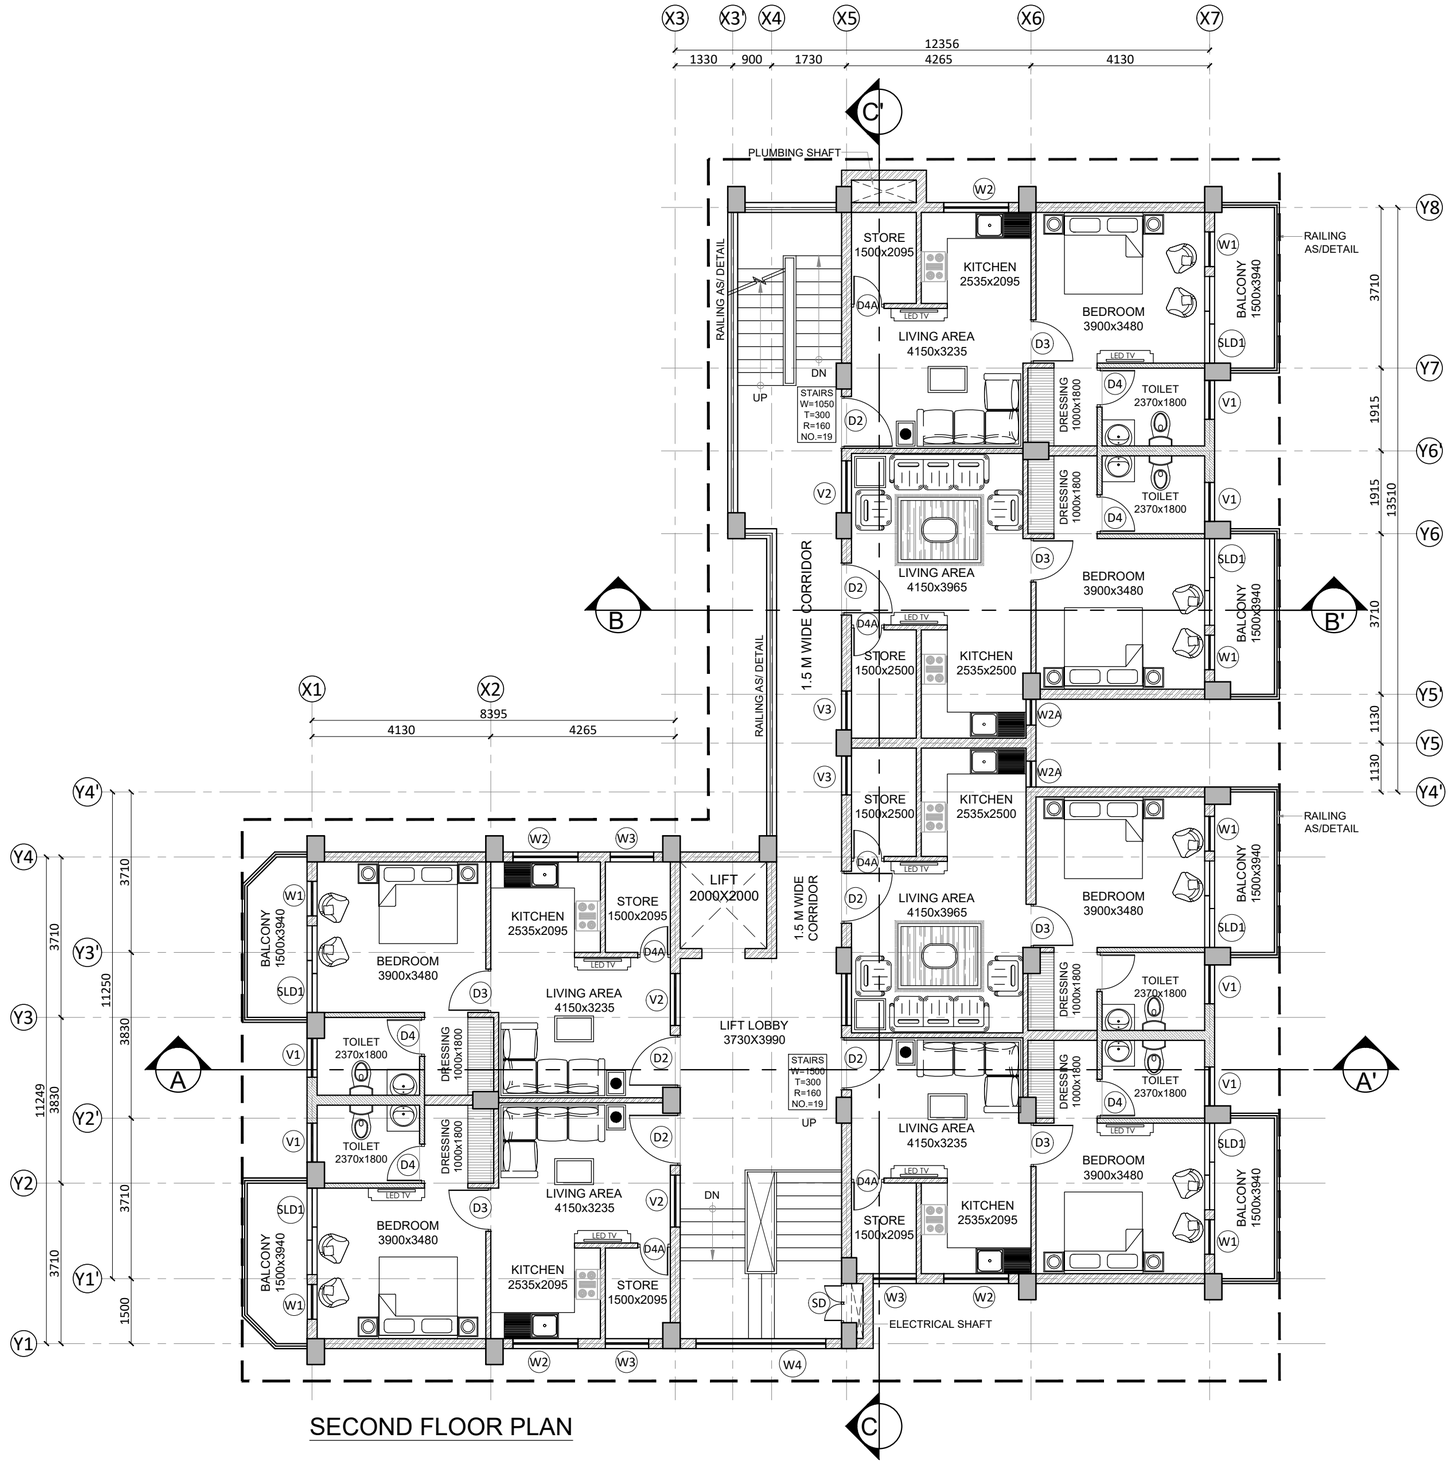

SECOND FLOOR PLAN

NOTES:-

1	ALL DIMENSIONS ARE IN MILLIMETERS UNLESS NOTED OTHERWISE.
2	WRITTEN DIMENSIONS ARE TO BE FOLLOWED. DRAWINGS ARE NOT TO BE SCALED.
3	ANY DISCREPANCY IN THE DRAWING SHALL BE BROUGHT TO THE NOTICE OF THE ARCHITECT/S.
4	THIS DRAWING SHALL BE READ IN CONJUNCTION WITH OTHER RELEVANT DRAWINGS AND BOQ.
5	SKIRTING SHALL BE SAME FINISH AS THAT OF FLOOR AND SHALL BE 100MM HIGH FROM FINISHED FLOOR LEVEL UNLESS NOTED OTHERWISE.
6	TOP OF R.C.C.SLAB OF KITCHEN COUNTER SHALL BE 760 MM FROM FINISHED FLOOR LEVEL (IF APPLICABLE).
7	R.C.C.SLAB SHALL BE SUNK BY 200 MM IN KITCHEN,500 MM IN TOILET/WC WITH ORISSA PAN, 300 MM IN OTHER TOILETS/W.C.WITH EUROPEAN STYLE AND 300 MM IN BATHROOMS FROM SLAB TOP TO SLAB TOP LEVEL.
8	R.C.C.SLAB SHALL BE SUNK BY 200 MM OR AS REQUIRED INCASE OF OPEN TERRACE ON ANY FLOOR LEVEL (IF APPLICABLE).
9	R.C.C.SLAB IN BALCONY,STAIRCASE LANDING AT FLOOR LEVEL SHALL BE SUNK 12 MM FROM GENERAL FINISHED FLOOR LEVEL UNLESS NOTED OTHERWISE.
10	ALL FINISHED FLOOR LEVELS OF KITCHENS, TOILETS, VERANDAH, STAIRCASE LANDING AT ENTRANCE SHALL BE DROPPED BY 12 MM FROM ADJOINING GENERAL FLOOR FINISHED LVL UNLESS NOTED OTHERWISE.
11	PLINTH PROTECTION SHALL BE PROVIDED ALL AROUND THE BUILDING AS/SPECS.
12	DRIP SHALL BE PROVIDED AT ALL SUNSHADES,BALCONIES & SLAB PROJECTIONS AS/DETAIL.
13	WATERPROOFING SHALL BE DONE BEFORE PLASTERING TERRACE SIDE PARAPET WALL AND SHALL BE TURN UPTO THE LEVEL OF TOP FINISH AS/SPECS.
14	REFER SCHEDULE OF FINISHES SHEET & BOQ FOR BRIEF DESCRIPTION OF FINISHES.
15	IN CASE OF DISCREPANCY IN THE NOMENCLATURE OF ITEMS IN BOQ & DRAWINGS THE ITEM MENTIONED IN BOQ SHALL TAKE PREFERENCE.
16	ALMIRAH, CUPBOARDS AND LOOSE FURNITURE ARE NOT IN THE SCOPE OF WORK
17	WATERPROOFING SHALL BE PROVIDED ABOVE RCC SLAB AT FIRST FLOOR WHEREVER REQUIRED AS SPECIFIED
18	WATERPROOFING SHALL BE PROVIDED ABOVE PROJECTIONS, CHAJJAS, BALCONIES, TERRACES & OTHER ELEVATIONAL ELEMENTS WHEREVER REQUIRED AS SPECIFIED.
19	ROOF SHOULD BE PACKED FROM ALL SIDES.

SCHEDULE OF OPENINGS:-

DOORS

S.NO	TYPE	OPENINGS	SILL	LINTEL	LOCATION
1	D1	1200x2350	00	2350/B.B	MAIN ENTRY DOOR
2	D2	1200x2400	00	2400	UNIT ENTRY DOOR
3	D2A	1200x2250	00	2250/B.B	STILT LOBBY
4	D3	1000x2400	00	2400	BED ROOM
5	D4	900x2100	00	2100	TOILET
5	D4A	750x2100	00	2100	STORE
6	D5	900x2100	00	2250/B.B	STILT STORE
7	SLD1	2100x2400	00	2400	BALCONY

WINDOWS & VENTILATORS

1	W1	800X1200	1200	2400	BALCONY
2	W2	1500X1350	1200	2550	KITCHEN
3	W2A	600X1200	1200	2400	KITCHEN
4	W3	1000X1350	1200	2550	STORE
5	W4	3000X2350	1000	3350/B.B	STAIRCASE-1
6	W5	1200X860	700	1560	STAIRCASE-1
7	V1	900X750	1650	B.B	TOILET
8	V2	1200X750	1650	B.B	LIVING AREA
9	V3	900X750	1650	B.B	STORE

AAC BLOCK

BRICKWORK

TENDER DRAWING

S.No.	REV. NO	DATE.	REMARKS
3			
2	R1	11.07.2024	Tender drawings are revised with reference to letter 0421020P/00547/1/Q/NH-40-40 (Part) dated 26 June 2024 as per meeting held on 11 June 2024
1	R0	08.06.2024	SENT TO CLIENT

ARCHITECTURAL DWG


CATEGORY OF DRG. ○ APPROVAL ○ INFORMATION ● TENDER DWG ○ GFC DWG

PROJECT
Construction of Building for Military Assets to be Demolished for up Gradation of NH-40 Section between Shillong-Dawki Road Under NHIDCL in Shillong, East Khasi Hills District, State of Meghalaya

CLIENT: **NATIONAL HIGHWAYS & INFRASTRUCTURE DEVELOPMENT CORPORATION LTD.**
(A GOVERNMENT OF INDIA UNDERTAKING)
1ST AND 4TH FLOOR, PARKSIDE BUILDING, NEAR BSBL, BARIK, SHILLONG, EAST KHASI HILLS DISTRICTS MEGHALAYA

CONSULTANT/ ARCHITECT: JAGDISH MARWAHA ASSOCIATES
Architects, Engineers, Planners & Interior Designers
603-604 ,Kirti Shikhar,District Centre, Janakpuri, New Delhi Ph- 41588788, E-mail= jma_110@yahoo.co.in
Website - jmarchitectects.co.in

BUILDING TITLE.	SINGLE OFFICER ACCOMODATION		
DRAWING TITLE.	SECOND FLOOR LAYOUT PLAN		
DRAWING NO.	AR/SOA/SF/103		
DEALT BY : SHEHBAZ	SCALE. 1:75	DATE. 27.08.2024	

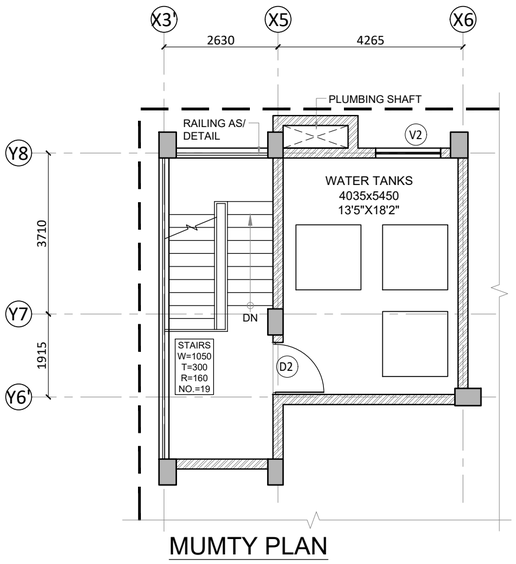

MUMTY PLAN

ROOF PLAN

NOTES:-

1	ALL DIMENSIONS ARE IN MILLIMETERS UNLESS NOTED OTHERWISE.
2	WRITTEN DIMENSIONS ARE TO BE FOLLOWED. DRAWINGS ARE NOT TO BE SCALED.
3	ANY DISCREPANCY IN THE DRAWING SHALL BE BROUGHT TO THE NOTICE OF THE ARCHITECT/S.
4	THIS DRAWING SHALL BE READ IN CONJUNCTION WITH OTHER RELEVANT DRAWINGS AND BOQ.
5	SKIRTING SHALL BE SAME FINISH AS THAT OF FLOOR AND SHALL BE 100MM HIGH FROM FINISHED FLOOR LEVEL UNLESS NOTED OTHERWISE.
6	TOP OF R.C.C.SLAB OF KITCHEN COUNTER SHALL BE 760 MM FROM FINISHED FLOOR LEVEL (IF APPLICABLE).
7	R.C.C.SLAB SHALL BE SUNK BY 200 MM IN KITCHEN,500 MM IN TOILET/WC WITH ORISSA PAN, 300 MM IN OTHER TOILETS/W.C.WITH EUROPEAN STYLE AND 300 MM IN BATHROOMS FROM SLAB TOP TO SLAB TOP LEVEL.
8	R.C.C.SLAB SHALL BE SUNK BY 200 MM OR AS REQUIRED INCASE OF OPEN TERRACE ON ANY FLOOR LEVEL (IF APPLICABLE).
9	R.C.C.SLAB IN BALCONY,STAIRCASE LANDING AT FLOOR LEVEL SHALL BE SUNK 12 MM FROM GENERAL FINISHED FLOOR LEVEL UNLESS NOTED OTHERWISE.
10	ALL FINISHED FLOOR LEVELS OF KITCHENS, TOILETS, VERANDAH, STAIRCASE LANDING AT ENTRANCE SHALL BE DROPPED BY 12 MM FROM ADJOINING GENERAL FLOOR FINISHED LVL UNLESS NOTED OTHERWISE.
11	PLINTH PROTECTION SHALL BE PROVIDED ALL AROUND THE BUILDING AS/SPECS.
12	DRIP SHALL BE PROVIDED AT ALL SUNSHADES,BALCONIES & SLAB PROJECTIONS AS/DETAIL.
13	WATERPROOFING SHALL BE DONE BEFORE PLASTERING TERRACE SIDE PARAPET WALL AND SHALL BE TURN UPTO THE LEVEL OF TOP FINISH AS/SPECS.
14	REFER SCHEDULE OF FINISHES SHEET & BOQ FOR BRIEF DESCRIPTION OF FINISHES.
15	IN CASE OF DISCREPANCY IN THE NOMENCLATURE OF ITEMS IN BOQ & DRAWINGS THE ITEM MENTIONED IN BOQ SHALL TAKE PREFERENCE.
16	ALMIRAH, CUPBOARDS AND LOOSE FURNITURE ARE NOT IN THE SCOPE OF WORK
17	WATERPROOFING SHALL BE PROVIDED ABOVE RCC SLAB AT FIRST FLOOR WHEREVER REQUIRED AS SPECIFIED
18	WATERPROOFING SHALL BE PROVIDED ABOVE PROJECTIONS, CHAJJAS, BALCONIES, TERRACES & OTHER ELEVATIONAL ELEMENTS WHEREVER REQUIRED AS SPECIFIED.
19	ROOF SHOULD BE PACKED FROM ALL SIDES.

SCHEDULE OF OPENINGS:-

DOORS

S.NO	TYPE	OPENINGS	SILL	LINTEL	LOCATION
1	D1	1200x2350	00	2350/B.B	MAIN ENTRY DOOR
2	D2	1200x2400	00	2400	UNIT ENTRY DOOR
3	D2A	1200x2250	00	2250/B.B	STILT LOBBY
4	D3	1000x2400	00	2400	BED ROOM
5	D4	900x2100	00	2100	TOILET
5	D4A	750x2100	00	2100	STORE
6	D5	900x2100	00	2250/B.B	STILT STORE
7	SLD1	2100x2400	00	2400	BALCONY

WINDOWS & VENTILATORS

1	W1	800X1200	1200	2400	BALCONY
2	W2	1500X1350	1200	2550	KITCHEN
3	W2A	600X1200	1200	2400	KITCHEN
4	W3	1000X1350	1200	2550	STORE
5	W4	3000X2350	1000	3350/B.B	STAIRCASE-1
6	W5	1200X860	700	1560	STAIRCASE-1
7	V1	900X750	1650	B.B	TOILET
8	V2	1200X750	1650	B.B	LIVING AREA
9	V3	900X750	1650	B.B	STORE

AAC BLOCK

BRICKWORK

TENDER DRAWING

S.No.	REV. NO	DATE.	REMARKS
3			
2	R1	11.07.2024	Tender drawings are revised with reference to letter 0421020P/00547/1/Q/NH-40-40 (Part) dated 26 June 2024 as per meeting held on 11 June 2024
1	R0	08.06.2024	SENT TO CLIENT

ARCHITECTURAL DWG


CATEGORY OF DRG. ○ APPROVAL ○ INFORMATION ● TENDER DWG ○ GFC DWG

PROJECT
Construction of Building for Military Assets to be Demolished for up Gradation of NH-40 Section between Shillong-Dawki Road Under NHIDCL in Shillong, East Khasi Hills District, State of Meghalaya


CLIENT
NATIONAL HIGHWAYS & INFRASTRUCTURE DEVELOPMENT CORPORATION LTD.
(A GOVERNMENT OF INDIA UNDERTAKING)
1ST AND 4TH FLOOR, PARKSIDE BUILDING, NEAR BSBL, BARIK, SHILLONG, EAST KHASI HILLS DISTRICTS MEGHALAYA

CONSULTANT/ ARCHITECT
JAGDISH MARWAHA ASSOCIATES
Architects, Engineers, Planners & Interior Designers
603-604 ,Kirti Shikhar,District Centre, Janakpuri, New Delhi Ph- 41588788, E-mail= jma_110@yahoo.co.in
Website - jmarchitectects.co.in


BUILDING TITLE.	SINGLE OFFICER ACCOMODATION		
DRAWING TITLE.	ROOF PLAN		
DRAWING NO.	AR/SOA/RF/104		
DEALT BY : SHEHBAZ	SCALE. 1:75	DATE. 27.08.2024	

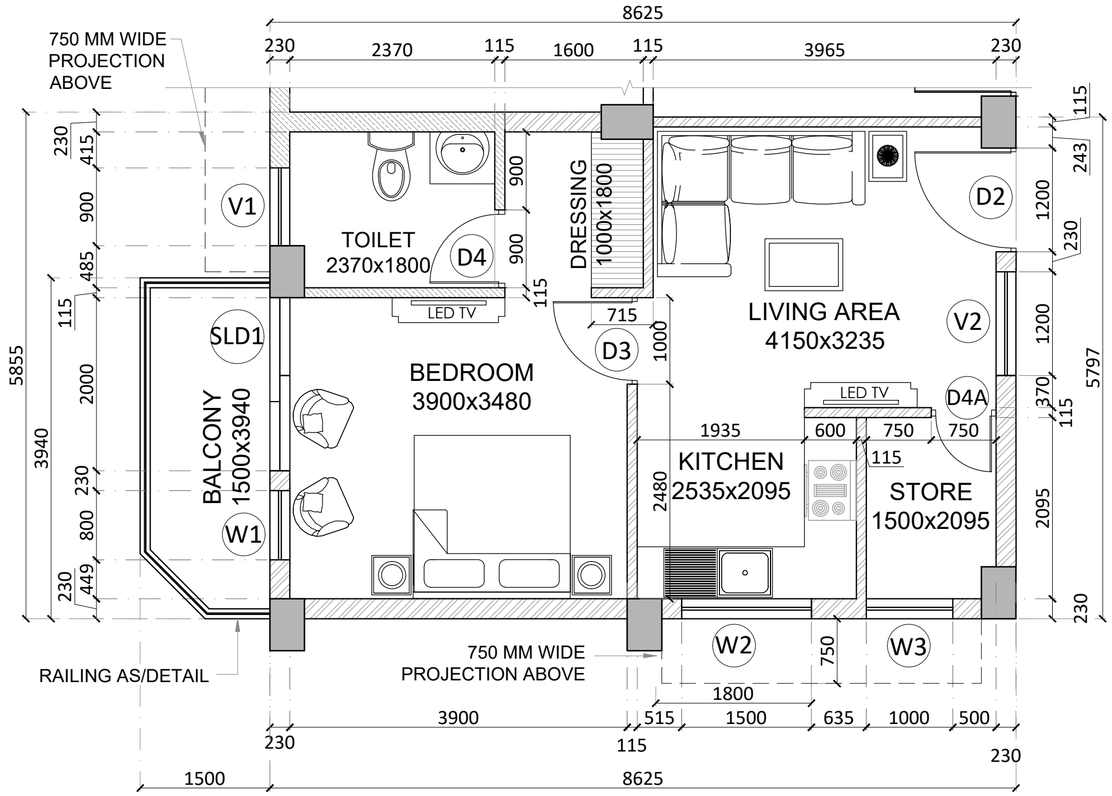


UNIT-A

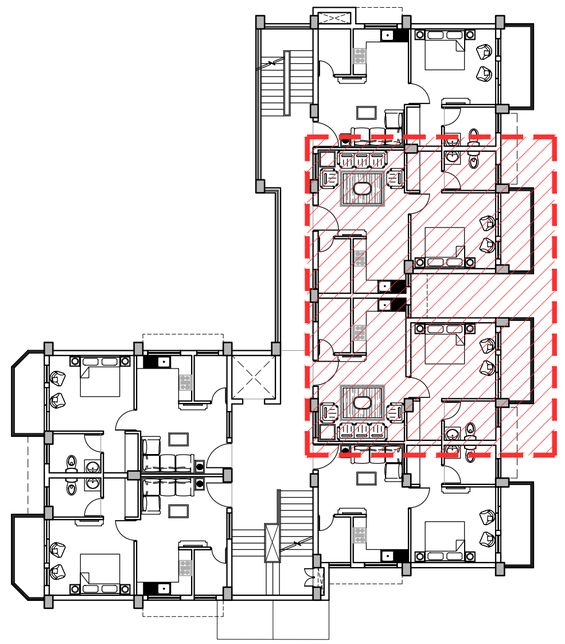

KEY PLAN (UNIT - A)

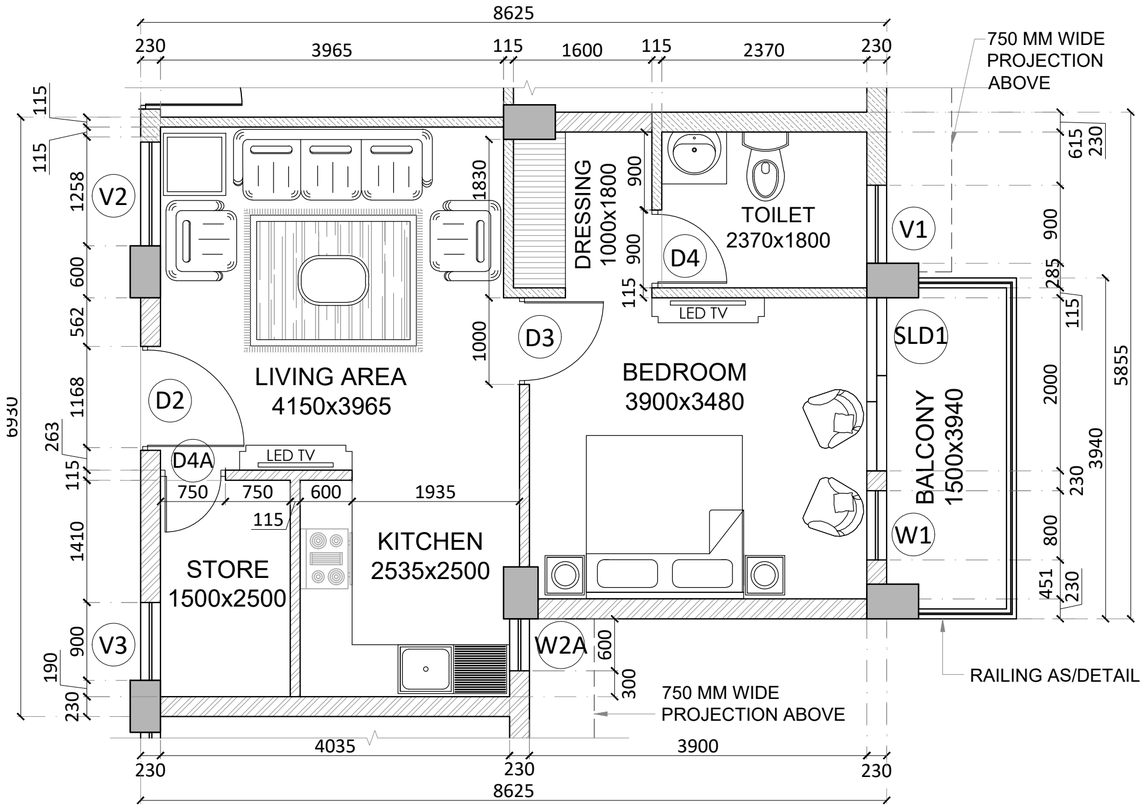

UNIT-B

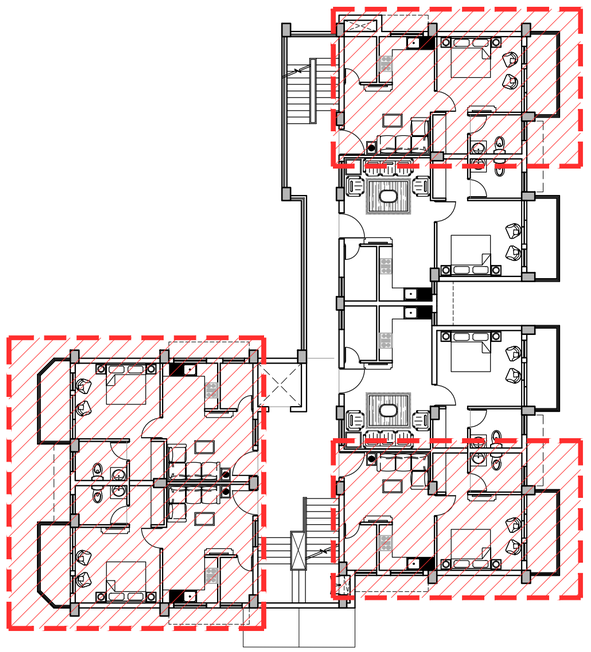

KEY PLAN (UNIT - B)

NOTES:-

1	ALL DIMENSIONS ARE IN MILLIMETERS UNLESS NOTED OTHERWISE.
2	WRITTEN DIMENSIONS ARE TO BE FOLLOWED. DRAWINGS ARE NOT TO BE SCALED.
3	ANY DISCREPANCY IN THE DRAWING SHALL BE BROUGHT TO THE NOTICE OF THE ARCHITECT/S.
4	THIS DRAWING SHALL BE READ IN CONJUNCTION WITH OTHER RELEVANT DRAWINGS AND BOQ.
5	SKIRTING SHALL BE SAME FINISH AS THAT OF FLOOR AND SHALL BE 100MM HIGH FROM FINISHED FLOOR LEVEL UNLESS NOTED OTHERWISE.
6	TOP OF R.C.C.SLAB OF KITCHEN COUNTER SHALL BE 760 MM FROM FINISHED FLOOR LEVEL (IF APPLICABLE).
7	R.C.C.SLAB SHALL BE SUNK BY 200 MM IN KITCHEN,500 MM IN TOILET/WC WITH ORISSA PAN, 300 MM IN OTHER TOILETS/W.C.WITH EUROPEAN STYLE AND 300 MM IN BATHROOMS FROM SLAB TOP TO SLAB TOP LEVEL.
8	R.C.C.SLAB SHALL BE SUNK BY 200 MM OR AS REQUIRED INCASE OF OPEN TERRACE ON ANY FLOOR LEVEL (IF APPLICABLE).
9	R.C.C.SLAB IN BALCONY,STAIRCASE LANDING AT FLOOR LEVEL SHALL BE SUNK 12 MM FROM GENERAL FINISHED FLOOR LEVEL UNLESS NOTED OTHERWISE.
10	ALL FINISHED FLOOR LEVELS OF KITCHENS, TOILETS, VERANDAH, STAIRCASE LANDING AT ENTRANCE SHALL BE DROPPED BY 12 MM FROM ADJOINING GENERAL FLOOR FINISHED LVL UNLESS NOTED OTHERWISE.
11	PLINTH PROTECTION SHALL BE PROVIDED ALL AROUND THE BUILDING AS/SPECS.
12	DRIP SHALL BE PROVIDED AT ALL SUNSHADES,BALCONIES & SLAB PROJECTIONS AS/DETAIL.
13	WATERPROOFING SHALL BE DONE BEFORE PLASTERING TERRACE SIDE PARAPET WALL AND SHALL BE TURN UPTO THE LEVEL OF TOP FINISH AS/SPECS.
14	REFER SCHEDULE OF FINISHES SHEET & BOQ FOR BRIEF DESCRIPTION OF FINISHES.
15	IN CASE OF DISCREPANCY IN THE NOMENCLATURE OF ITEMS IN BOQ & DRAWINGS THE ITEM MENTIONED IN BOQ SHALL TAKE PREFERENCE.
16	ALMIRAH, CUPBOARDS AND LOOSE FURNITURE ARE NOT IN THE SCOPE OF WORK
17	WATERPROOFING SHALL BE PROVIDED ABOVE RCC SLAB AT FIRST FLOOR WHEREVER REQUIRED AS SPECIFIED
18	WATERPROOFING SHALL BE PROVIDED ABOVE PROJECTIONS, CHAJJAS, BALCONIES, TERRACES & OTHER ELEVATIONAL ELEMENTS WHEREVER REQUIRED AS SPECIFIED.
19	ROOF SHOULD BE PACKED FROM ALL SIDES.

SCHEDULE OF OPENINGS:-

DOORS

S.NO	TYPE	OPENINGS	SILL	LINTEL	LOCATION
1	D1	1200x2350	00	2350/B.B	MAIN ENTRY DOOR
2	D2	1200x2400	00	2400	UNIT ENTRY DOOR
3	D2A	1200x2250	00	2250/B.B	STILT LOBBY
4	D3	1000x2400	00	2400	BED ROOM
5	D4	900x2100	00	2100	TOILET
5	D4A	750x2100	00	2100	STORE
6	D5	900x2100	00	2250/B.B	STILT STORE
7	SLD1	2100x2400	00	2400	BALCONY

WINDOWS & VENTILATORS

1	W1	800X1200	1200	2400	BALCONY
2	W2	1500X1350	1200	2550	KITCHEN
3	W2A	600X1200	1200	2400	KITCHEN
4	W3	1000X1350	1200	2550	STORE
5	W4	3000X2350	1000	3350/B.B	STAIRCASE-1
6	W5	1200X860	700	1560	STAIRCASE-1
7	V1	900X750	1650	B.B	TOILET
8	V2	1200X750	1650	B.B	LIVING AREA
9	V3	900X750	1650	B.B	STORE

AAC BLOCK

BRICKWORK

TENDER DRAWING

S.No.	REV. NO	DATE.	REMARKS
3			
2	R1	11.07.2024	Tender drawings are revised with reference to letter 0421020P/00547/1/Q/NH-40-40 (Part) dated 26 June 2024 as per meeting held on 11 June 2024
1	R0	08.06.2024	SENT TO CLIENT

ARCHITECTURAL DWG


CATEGORY OF DRG. | ○ APPROVAL | ○ INFORMATION | ● TENDER DWG | ○ GFC DWG

PROJECT
Construction of Building for Military Assets to be Demolished for up Gradation of NH-40 Section between Shillong-Dawki Road Under NHIDCL in Shillong, East Khasi Hills District, State of Meghalaya


CLIENT: NATIONAL HIGHWAYS & INFRASTRUCTURE DEVELOPMENT CORPORATION LTD. (A GOVERNMENT OF INDIA UNDERTAKING), 1ST AND 4TH FLOOR, PARKSIDE BUILDING, NEAR BSBL, BARIK, SHILLONG, EAST KHASI HILLS DISTRICTS MEGHALAYA

CONSULTANT/ ARCHITECT: JAGDISH MARWAHA ASSOCIATES
Architects, Engineers, Planners & Interior Designers
603-604 ,Kirti Shikhar,District Centre, Janakpuri, New Delhi Ph- 41588788, E-mail= jma_110@yahoo.co.in
Website - jmarchitectects.co.in

BUILDING TITLE.	SINGLE OFFICER ACCOMODATION		
DRAWING TITLE.	UNIT LAYOUT PLAN		
DRAWING NO.	AR/SOA/UN/105		
DEALT BY : SHEHBAZ	SCALE. 1:50	DATE. 27.08.2024	

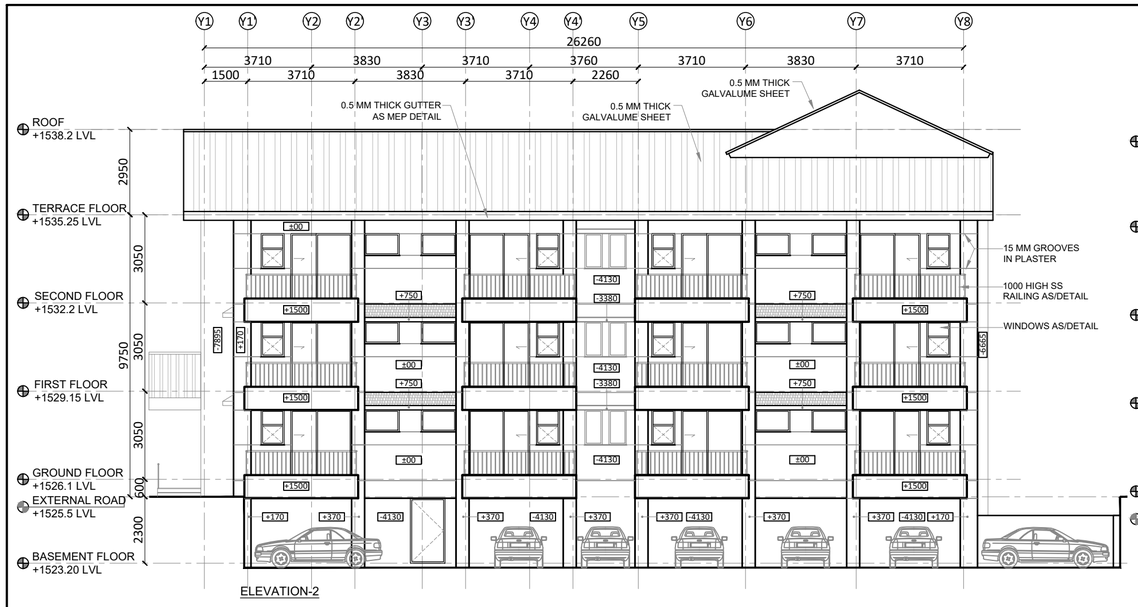


ELEVATION-2

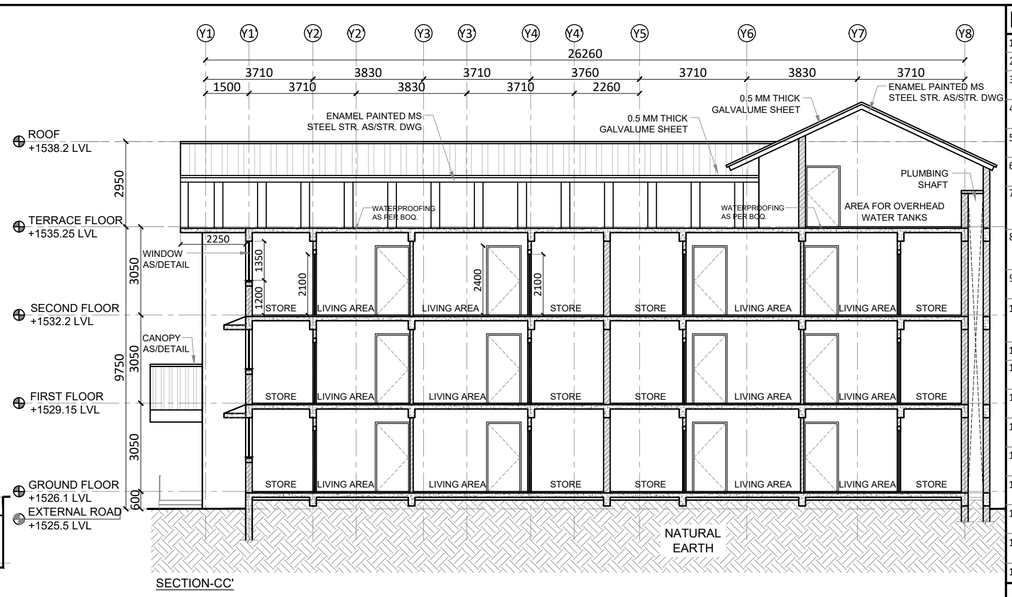


SECTION-CC'




ELEVATION-1

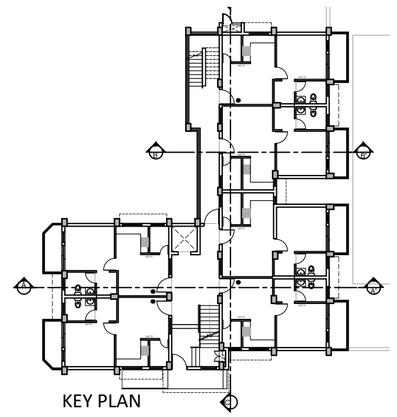

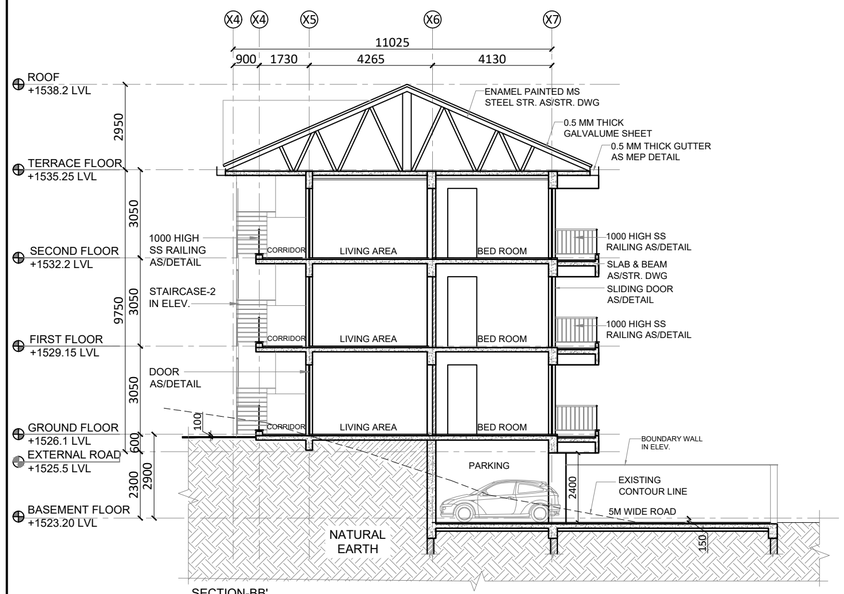

SECTION-BB'

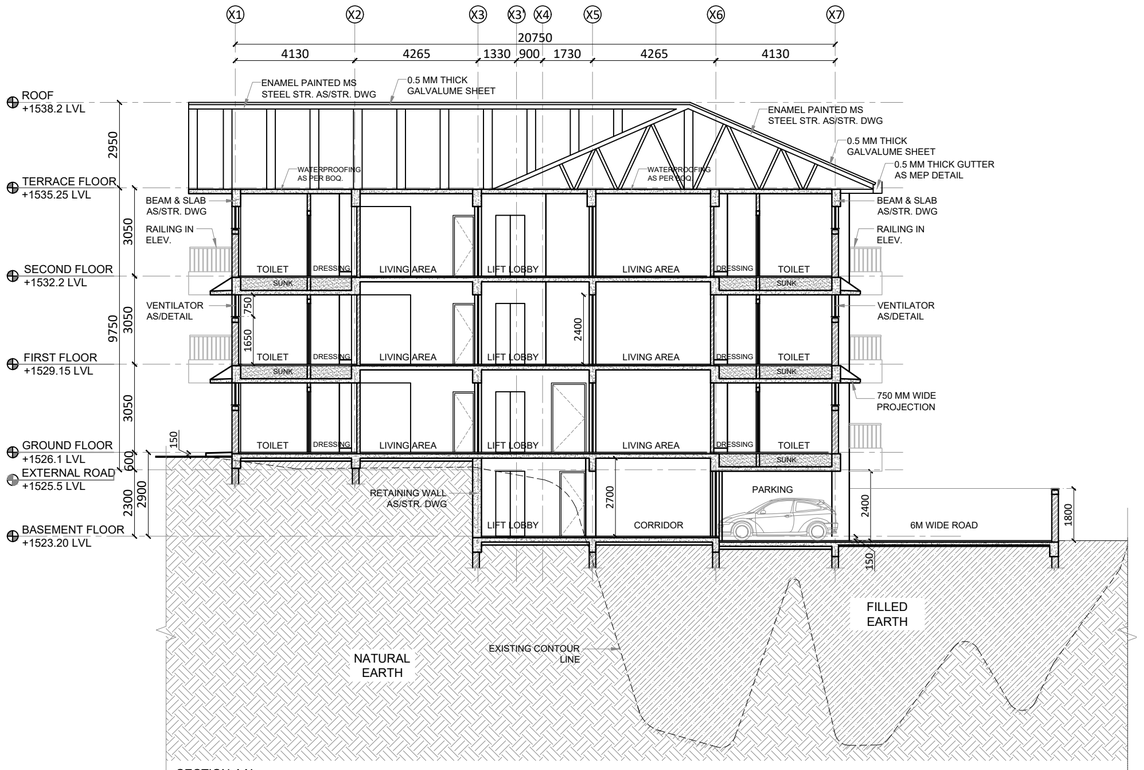

SECTION-AA'

NOTES:-

1	ALL DIMENSIONS ARE IN MILLIMETERS UNLESS NOTED OTHERWISE.
2	WRITTEN DIMENSIONS ARE TO BE FOLLOWED. DRAWINGS ARE NOT TO BE SCALED.
3	ANY DISCREPANCY IN THE DRAWING SHALL BE BROUGHT TO THE NOTICE OF THE ARCHITECT/S.
4	THIS DRAWING SHALL BE READ IN CONJUNCTION WITH OTHER RELEVANT DRAWINGS AND BOQ.
5	SKIRTING SHALL BE SAME FINISH AS THAT OF FLOOR AND SHALL BE 100MM HIGH FROM FINISHED FLOOR LEVEL UNLESS NOTED OTHERWISE.
6	TOP OF R.C.C.SLAB OF KITCHEN COUNTER SHALL BE 760 MM FROM FINISHED FLOOR LEVEL (IF APPLICABLE).
7	R.C.C.SLAB SHALL BE SUNK BY 200 MM IN KITCHEN,500 MM IN TOILET/WC WITH ORISSA PAN, 300 MM IN OTHER TOILETS/W.C.WITH EUROPEAN STYLE AND 300 MM IN BATHROOMS FROM SLAB TOP TO SLAB TOP LEVEL.
8	R.C.C.SLAB SHALL BE SUNK BY 200 MM OR AS REQUIRED INCASE OF OPEN TERRACE ON ANY FLOOR LEVEL (IF APPLICABLE).
9	R.C.C.SLAB IN BALCONY,STAIRCASE LANDING AT FLOOR LEVEL SHALL BE SUNK 12 MM FROM GENERAL FINISHED FLOOR LEVEL UNLESS NOTED OTHERWISE.
10	ALL FINISHED FLOOR LEVELS OF KITCHENS, TOILETS, VERANDAH, STAIRCASE LANDING AT ENTRANCE SHALL BE DROPPED BY 12 MM FROM ADJOINING GENERAL FLOOR FINISHED LVL UNLESS NOTED OTHERWISE.
11	PLINTH PROTECTION SHALL BE PROVIDED ALL AROUND THE BUILDING AS/SPECS.
12	DRIP SHALL BE PROVIDED AT ALL SUNSHADES,BALCONIES & SLAB PROJECTIONS AS/DETAIL.
13	WATERPROOFING SHALL BE DONE BEFORE PLASTERING TERRACE SIDE PARAPET WALL AND SHALL BE TURN UPTO THE LEVEL OF TOP FINISH AS/SPECS.
14	REFER SCHEDULE OF FINISHES SHEET & BOQ FOR BRIEF DESCRIPTION OF FINISHES.
15	IN CASE OF DISCREPANCY IN THE NOMENCLATURE OF ITEMS IN BOQ & DRAWINGS THE ITEM MENTIONED IN BOQ SHALL TAKE PREFERENCE.
16	ALMIRAH, CUPBOARDS AND LOOSE FURNITURE ARE NOT IN THE SCOPE OF WORK
17	WATERPROOFING SHALL BE PROVIDED ABOVE RCC SLAB AT FIRST FLOOR WHEREVER REQUIRED AS SPECIFIED
18	WATERPROOFING SHALL BE PROVIDED ABOVE PROJECTIONS, CHAJJAS, BALCONIES, TERRACES & OTHER ELEVATIONAL ELEMENTS WHEREVER REQUIRED AS SPECIFIED.
19	ROOF SHOULD BE PACKED FROM ALL SIDES.

AAC BLOCK

BRICKWORK

TENDER DRAWING

S.No.	REV. NO	DATE.	REMARKS
3			
2	R1	11.07.2024	Tender drawings are revised with reference to letter 0421020P/00547/1/Q/NH-40-40 (Part) dated 26 June 2024 as per meeting held on 11 June 2024
1	R0	08.06.2024	SENT TO CLIENT

ARCHITECTURAL DWG

CATEGORY OF DRG.	o APPROVAL	o INFORMATION	● TENDER DWG	○ GFC DWG

PROJECT
Construction of Building for Military Assets to be Demolished for up Gradation of NH-40 Section between Shillong-Dawki Road Under NHIDCL in Shillong, East Khasi Hills District, State of Meghalaya

	CLIENT	NATIONAL HIGHWAYS & INFRASTRUCTURE DEVELOPMENT CORPORATION LTD. (A GOVERNMENT OF INDIA UNDERTAKING) 1ST AND 4TH FLOOR, PARKSIDE BUILDING, NEAR BSBL, BARIK, SHILLONG, EAST KHASI HILLS DISTRICTS MEGHALAYA
	CONSULTANT/ ARCHITECT	JAGDISH MARWAHA ASSOCIATES Architects, Engineers, Planners & Interior Designers 603-604 ,Kirti Shikhar,District Centre, Janakpuri, New Delhi Ph- 41588788, E-mail= jma_110@yahoo.co.in Website - jmarchitectects.co.in

BUILDING TITLE.	SINGLE OFFICER ACCOMODATION
DRAWING TITLE.	ELEVATION & SECTIONS
DRAWING NO.	AR/SOA/ELEV&SEC/106
DEALT BY : SHEHBAZ	SCALE. 1:150 DATE. 27.08.2024



NOTES:-

1	ALL DIMENSIONS ARE IN MILLIMETERS UNLESS NOTED OTHERWISE.
2	WRITTEN DIMENSIONS ARE TO BE FOLLOWED. DRAWINGS ARE NOT TO BE SCALED.
3	ANY DISCREPANCY IN THE DRAWING SHALL BE BROUGHT TO THE NOTICE OF THE ARCHITECT/S.
4	THIS DRAWING SHALL BE READ IN CONJUNCTION WITH OTHER RELEVANT DRAWINGS AND BOQ.
5	SKIRTING SHALL BE SAME FINISH AS THAT OF FLOOR AND SHALL BE 100MM HIGH FROM FINISHED FLOOR LEVEL UNLESS NOTED OTHERWISE.
6	TOP OF R.C.C.SLAB OF KITCHEN COUNTER SHALL BE 760 MM FROM FINISHED FLOOR LEVEL (IF APPLICABLE).
7	R.C.C.SLAB SHALL BE SUNK BY 200 MM IN KITCHEN,500 MM IN TOILET/WC WITH ORISSA PAN, 300 MM IN OTHER TOILETS/W.C.WITH EUROPEAN STYLE AND 300 MM IN BATHROOMS FROM SLAB TOP TO SLAB TOP LEVEL.
8	R.C.C.SLAB SHALL BE SUNK BY 200 MM OR AS REQUIRED INCASE OF OPEN TERRACE ON ANY FLOOR LEVEL (IF APPLICABLE).
9	R.C.C.SLAB IN BALCONY,STAIRCASE LANDING AT FLOOR LEVEL SHALL BE SUNK 12 MM FROM GENERAL FINISHED FLOOR LEVEL UNLESS NOTED OTHERWISE.
10	ALL FINISHED FLOOR LEVELS OF KITCHENS, TOILETS, VERANDAH, STAIRCASE LANDING AT ENTRANCE SHALL BE DROPPED BY 12 MM FROM ADJOINING GENERAL FLOOR FINISHED LVL UNLESS NOTED OTHERWISE.
11	PLINTH PROTECTION SHALL BE PROVIDED ALL AROUND THE BUILDING AS/SPECS.
12	DRIP SHALL BE PROVIDED AT ALL SUNSHADES,BALCONIES & SLAB PROJECTIONS AS/DETAIL.
13	WATERPROOFING SHALL BE DONE BEFORE PLASTERING TERRACE SIDE PARAPET WALL AND SHALL BE TURN UPTO THE LEVEL OF TOP FINISH AS/SPECS.
14	REFER SCHEDULE OF FINISHES SHEET & BOQ FOR BRIEF DESCRIPTION OF FINISHES.
15	IN CASE OF DISCREPANCY IN THE NOMENCLATURE OF ITEMS IN BOQ & DRAWINGS THE ITEM MENTIONED IN BOQ SHALL TAKE PREFERENCE.
16	ALMIRAH, CUPBOARDS AND LOOSE FURNITURE ARE NOT IN THE SCOPE OF WORK
17	WATERPROOFING SHALL BE PROVIDED ABOVE RCC SLAB AT FIRST FLOOR WHEREVER REQUIRED AS SPECIFIED
18	WATERPROOFING SHALL BE PROVIDED ABOVE PROJECTIONS, CHAJJAS, BALCONIES, TERRACES & OTHER ELEVATIONAL ELEMENTS WHEREVER REQUIRED AS SPECIFIED.
19	ROOF SHOULD BE PACKED FROM ALL SIDES.

TENDER DRAWING

S.No.	REV. NO	DATE.	REMARKS
3			
2	R1	11.07.2024	Tender drawings are revised with reference to letter 0421020P/00547/1/Q/NH-40-40 (Part) dated 26 June 2024 as per meeting held on 11 June 2024
1	R0	08.06.2024	SENT TO CLIENT

ARCHITECTURAL DWG


CATEGORY OF DRG. ○ APPROVAL ○ INFORMATION ● TENDER DWG ○ GFC DWG

PROJECT
Construction of Building for Military Assets to be Demolished for up Gradation of NH-40 Section between Shillong-Dawki Road Under NHIDCL in Shillong, East Khasi Hills District, State of Meghalaya

CLIENT
NATIONAL HIGHWAYS & INFRASTRUCTURE DEVELOPMENT CORPORATION LTD.
(A GOVERNMENT OF INDIA UNDERTAKING)
1ST AND 4TH FLOOR, PARKSIDE BUILDING, NEAR BSBL, BARIK, SHILLONG, EAST KHASI HILLS DISTRICTS MEGHALAYA

CONSULTANT/ ARCHITECT
JAGDISH MARWAHA ASSOCIATES
Architects, Engineers, Planners & Interior Designers
603-604 ,Kirti Shikhar,District Centre, Janakpuri, New Delhi Ph- 41588788, E-mail= jma_110@yahoo.co.in
Website - jmarchitectects.co.in

BUILDING TITLE.	OR LINE (MH LOWER BLOCK)	
DRAWING TITLE.	MASTER PLAN	
DRAWING NO.	AR/ORB/MP/001	
DEALT BY : SHEHBAZ	SCALE. NTS	DATE. 27.08.2024

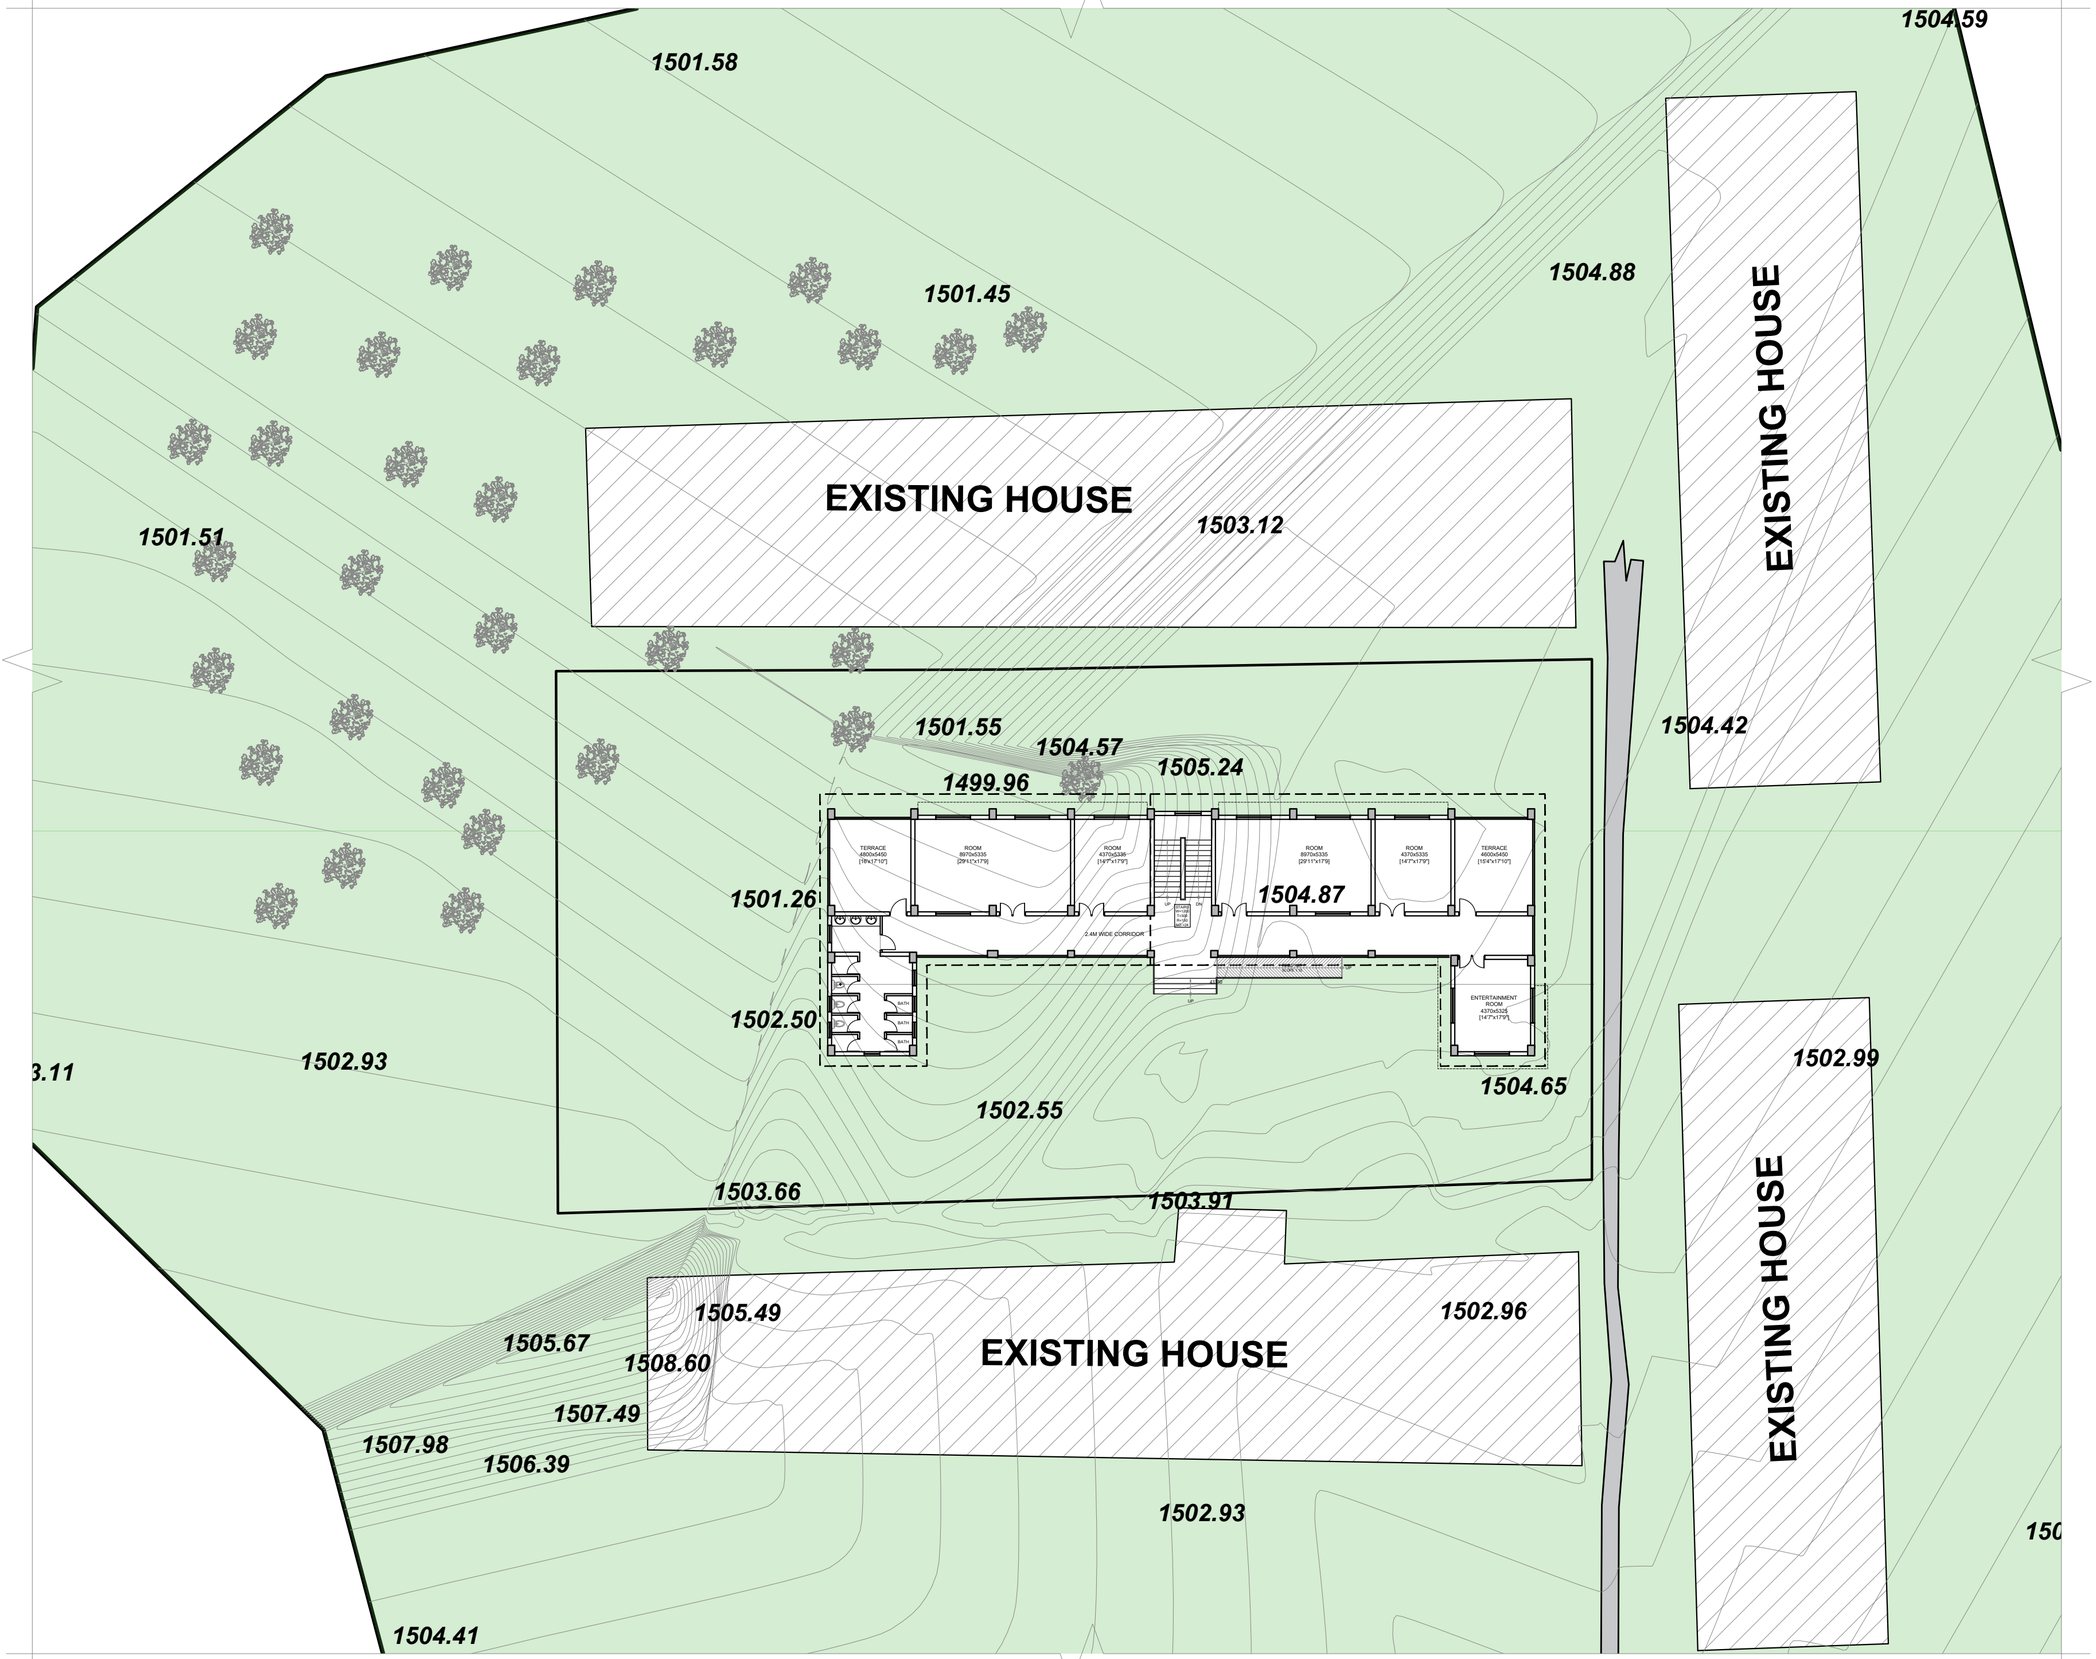

NOTES:-

1	ALL DIMENSIONS ARE IN MILLIMETERS UNLESS NOTED OTHERWISE.
2	WRITTEN DIMENSIONS ARE TO BE FOLLOWED. DRAWINGS ARE NOT TO BE SCALED.
3	ANY DISCREPANCY IN THE DRAWING SHALL BE BROUGHT TO THE NOTICE OF THE ARCHITECT/S.
4	THIS DRAWING SHALL BE READ IN CONJUNCTION WITH OTHER RELEVANT DRAWINGS AND BOQ.
5	SKIRTING SHALL BE SAME FINISH AS THAT OF FLOOR AND SHALL BE 100MM HIGH FROM FINISHED FLOOR LEVEL UNLESS NOTED OTHERWISE.
6	TOP OF R.C.C.SLAB OF KITCHEN COUNTER SHALL BE 760 MM FROM FINISHED FLOOR LEVEL (IF APPLICABLE).
7	R.C.C.SLAB SHALL BE SUNK BY 200 MM IN KITCHEN,500 MM IN TOILET/WC WITH ORISSA PAN, 300 MM IN OTHER TOILETS/W.C.WITH EUROPEAN STYLE AND 300 MM IN BATHROOMS FROM SLAB TOP TO SLAB TOP LEVEL.
8	R.C.C.SLAB SHALL BE SUNK BY 200 MM OR AS REQUIRED INCASE OF OPEN TERRACE ON ANY FLOOR LEVEL (IF APPLICABLE).
9	R.C.C.SLAB IN BALCONY,STAIRCASE LANDING AT FLOOR LEVEL SHALL BE SUNK 12 MM FROM GENERAL FINISHED FLOOR LEVEL UNLESS NOTED OTHERWISE.
10	ALL FINISHED FLOOR LEVELS OF KITCHENS, TOILETS, VERANDAH, STAIRCASE LANDING AT ENTRANCE SHALL BE DROPPED BY 12 MM FROM ADJOINING GENERAL FLOOR FINISHED LVL UNLESS NOTED OTHERWISE.
11	PLINTH PROTECTION SHALL BE PROVIDED ALL AROUND THE BUILDING AS/SPECS.
12	DRIP SHALL BE PROVIDED AT ALL SUNSHADES,BALCONIES & SLAB PROJECTIONS AS/DETAIL.
13	WATERPROOFING SHALL BE DONE BEFORE PLASTERING TERRACE SIDE PARAPET WALL AND SHALL BE TURN UPTO THE LEVEL OF TOP FINISH AS/SPECS.
14	REFER SCHEDULE OF FINISHES SHEET & BOQ FOR BRIEF DESCRIPTION OF FINISHES.
15	IN CASE OF DISCREPANCY IN THE NOMENCLATURE OF ITEMS IN BOQ & DRAWINGS THE ITEM MENTIONED IN BOQ SHALL TAKE PREFERENCE.
16	ALMIRAH, CUPBOARDS AND LOOSE FURNITURE ARE NOT IN THE SCOPE OF WORK
17	WATERPROOFING SHALL BE PROVIDED ABOVE RCC SLAB AT FIRST FLOOR WHEREVER REQUIRED AS SPECIFIED
18	WATERPROOFING SHALL BE PROVIDED ABOVE PROJECTIONS, CHAJJAS, BALCONIES, TERRACES & OTHER ELEVATIONAL ELEMENTS WHEREVER REQUIRED AS SPECIFIED.
19	ROOF SHOULD BE PACKED FROM ALL SIDES.

TENDER DRAWING

S.No.	REV. NO	DATE.	REMARKS
3			
2	R1	11.07.2024	Tender drawings are revised with reference to letter 0421020P/00547/1/Q/NH-40-40 (Part) dated 26 June 2024 as per meeting held on 11 June 2024
1	R0	08.06.2024	SENT TO CLIENT

ARCHITECTURAL DWG


CATEGORY OF DRG. ○ APPROVAL ○ INFORMATION ● TENDER DWG ○ GFC DWG

PROJECT
Construction of Building for Military Assets to be Demolished for up Gradation of NH-40 Section between Shillong-Dawki Road Under NHIDCL in Shillong, East Khasi Hills District, State of Meghalaya


CLIENT
NATIONAL HIGHWAYS & INFRASTRUCTURE DEVELOPMENT CORPORATION LTD.
(A GOVERNMENT OF INDIA UNDERTAKING)
1ST AND 4TH FLOOR, PARKSIDE BUILDING, NEAR BSBL, BARIK, SHILLONG, EAST KHASI HILLS DISTRICTS MEGHALAYA

CONSULTANT/ ARCHITECT
JAGDISH MARWAHA ASSOCIATES
Architects, Engineers, Planners & Interior Designers
603-604 ,Kirti Shikhar,District Centre, Janakpuri, New Delhi Ph- 41588788, E-mail= jma_110@yahoo.co.in
Website - jmarchitectects.co.in

BUILDING TITLE.	OR LINE (MH LOWER BLOCK)		
DRAWING TITLE.	SITE PLAN		
DRAWING NO.	AR/ORB/SP/100		
DEALT BY : SHEHBAZ	SCALE. 1:250	DATE. 27.08.2024	

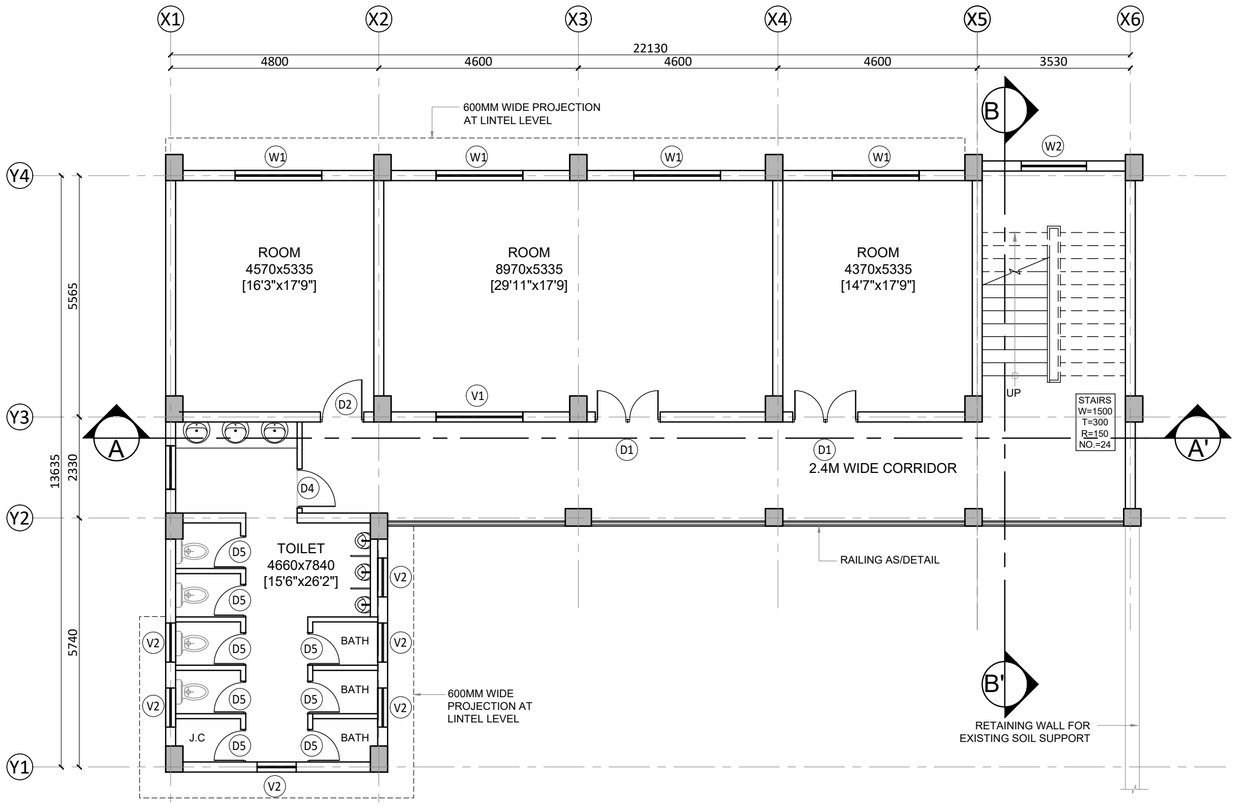

LOWER GROUND FLOOR PLAN

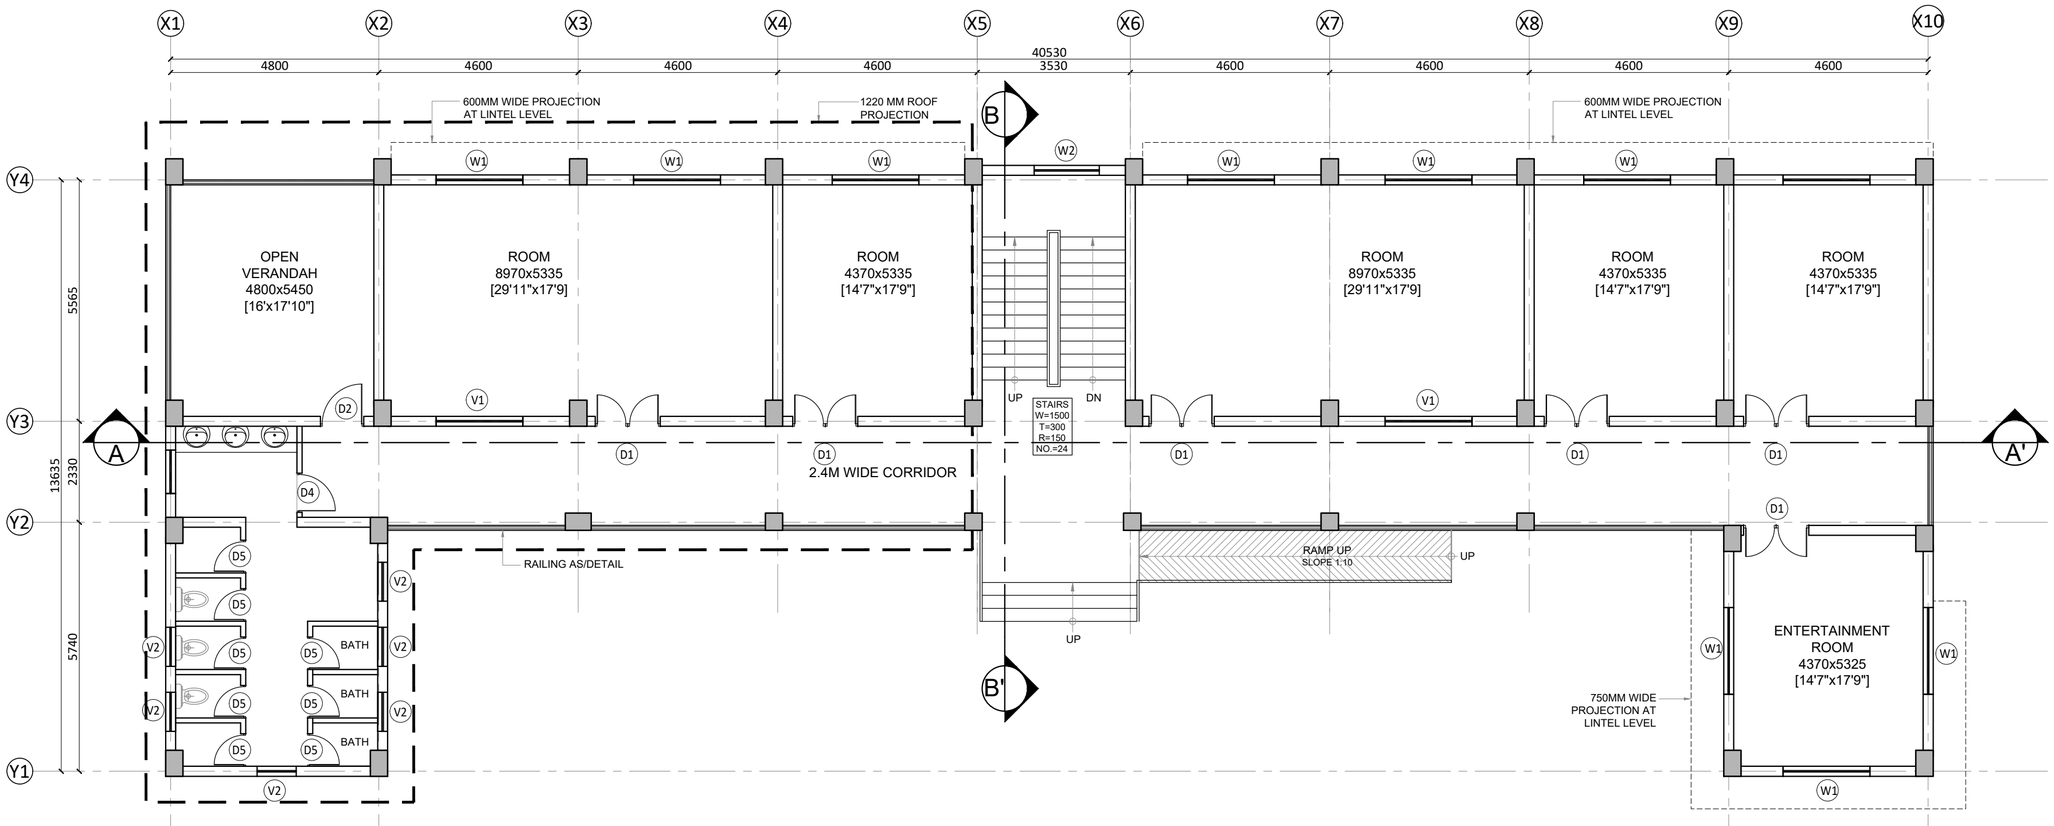

GROUND FLOOR PLAN

NOTES:-

1	ALL DIMENSIONS ARE IN MILLIMETERS UNLESS NOTED OTHERWISE.
2	WRITTEN DIMENSIONS ARE TO BE FOLLOWED. DRAWINGS ARE NOT TO BE SCALED.
3	ANY DISCREPANCY IN THE DRAWING SHALL BE BROUGHT TO THE NOTICE OF THE ARCHITECT/S.
4	THIS DRAWING SHALL BE READ IN CONJUNCTION WITH OTHER RELEVANT DRAWINGS AND BOQ.
5	SKIRTING SHALL BE SAME FINISH AS THAT OF FLOOR AND SHALL BE 100MM HIGH FROM FINISHED FLOOR LEVEL UNLESS NOTED OTHERWISE.
6	TOP OF R.C.C.SLAB OF KITCHEN COUNTER SHALL BE 760 MM FROM FINISHED FLOOR LEVEL (IF APPLICABLE).
7	R.C.C.SLAB SHALL BE SUNK BY 200 MM IN KITCHEN,500 MM IN TOILET/WC WITH ORISSA PAN, 300 MM IN OTHER TOILETS/W.C.WITH EUROPEAN STYLE AND 300 MM IN BATHROOMS FROM SLAB TOP TO SLAB TOP LEVEL.
8	R.C.C.SLAB SHALL BE SUNK BY 200 MM OR AS REQUIRED INCASE OF OPEN TERRACE ON ANY FLOOR LEVEL (IF APPLICABLE).
9	R.C.C.SLAB IN BALCONY,STAIRCASE LANDING AT FLOOR LEVEL SHALL BE SUNK 12 MM FROM GENERAL FINISHED FLOOR LEVEL UNLESS NOTED OTHERWISE.
10	ALL FINISHED FLOOR LEVELS OF KITCHENS, TOILETS, VERANDAH, STAIRCASE LANDING AT ENTRANCE SHALL BE DROPPED BY 12 MM FROM ADJOINING GENERAL FLOOR FINISHED LVL UNLESS NOTED OTHERWISE.
11	PLINTH PROTECTION SHALL BE PROVIDED ALL AROUND THE BUILDING AS/SPECS.
12	DRIP SHALL BE PROVIDED AT ALL SUNSHADES,BALCONIES & SLAB PROJECTIONS AS/DETAIL.
13	WATERPROOFING SHALL BE DONE BEFORE PLASTERING TERRACE SIDE PARAPET WALL AND SHALL BE TURN UPTO THE LEVEL OF TOP FINISH AS/SPECS.
14	REFER SCHEDULE OF FINISHES SHEET & BOQ FOR BRIEF DESCRIPTION OF FINISHES.
15	IN CASE OF DISCREPANCY IN THE NOMENCLATURE OF ITEMS IN BOQ & DRAWINGS THE ITEM MENTIONED IN BOQ SHALL TAKE PREFERENCE.
16	ALMIRAH, CUPBOARDS AND LOOSE FURNITURE ARE NOT IN THE SCOPE OF WORK
17	WATERPROOFING SHALL BE PROVIDED ABOVE RCC SLAB AT FIRST FLOOR WHEREVER REQUIRED AS SPECIFIED
18	WATERPROOFING SHALL BE PROVIDED ABOVE PROJECTIONS, CHAJJAS, BALCONIES, TERRACES & OTHER ELEVATIONAL ELEMENTS WHEREVER REQUIRED AS SPECIFIED.
19	ROOF SHOULD BE PACKED FROM ALL SIDES.

SCHEDULE OF OPENINGS:-

DOORS

S.NO	TYPE	OPENINGS	SILL	LINTEL	LOCATION
1	D1	1500x2400	00	2400	ROOMS
2	D2	1000x2400	00	2400	TERRACE
3	D3	1000x2400	00	2100	TOILET
4	D4	900x2400	00	2400	STORE
5	D5	750x2100	00	2100	TOILET CUBICLE

WINDOWS & VENTILATORS

1	W1	2000X1200	1200	2400	ROOMS
2	W2	1500X1500	900	2400	STAIRCASE
3	V1	1000X1050	1050	2400	ROOM
4	V2	900X750	1650	2400	TOILET

AAC BLOCK

BRICKWORK

TENDER DRAWING

S.No.	REV. NO	DATE.	REMARKS
3			
2	R1	11.07.2024	Tender drawings are revised with reference to letter 0421020P/00547/1/Q/NH-40-40 (Part) dated 26 June 2024 as per meeting held on 11 June 2024
1	R0	08.06.2024	SENT TO CLIENT

ARCHITECTURAL DWG


CATEGORY OF DRG. ○ APPROVAL ○ INFORMATION ● TENDER DWG ○ GFC DWG

PROJECT
Construction of Building for Military Assets to be Demolished for up Gradation of NH-40 Section between Shillong-Dawki Road Under NHIDCL in Shillong, East Khasi Hills District, State of Meghalaya


CLIENT: NATIONAL HIGHWAYS & INFRASTRUCTURE DEVELOPMENT CORPORATION LTD.
(A GOVERNMENT OF INDIA UNDERTAKING)
1ST AND 4TH FLOOR, PARKSIDE BUILDING, NEAR BSBL, BARIK, SHILLONG, EAST KHASI HILLS DISTRICTS MEGHALAYA

CONSULTANT/ ARCHITECT: JAGDISH MARWAHA ASSOCIATES
Architects, Engineers, Planners & Interior Designers
603-604 ,Kirti Shikhar,District Centre, Janakpuri, New Delhi Ph- 41588788, E-mail= jma_110@yahoo.co.in
Website - jmarchitectects.co.in

BUILDING TITLE.	OR LINE (MH LOWER BLOCK)
DRAWING TITLE.	LOWER GROUND & GROUND FLOOR PLAN
DRAWING NO.	AR/ORB/LGF&GF/101
DEALT BY : SHEHBAZ	SCALE. 1:100 DATE. 27.08.2024

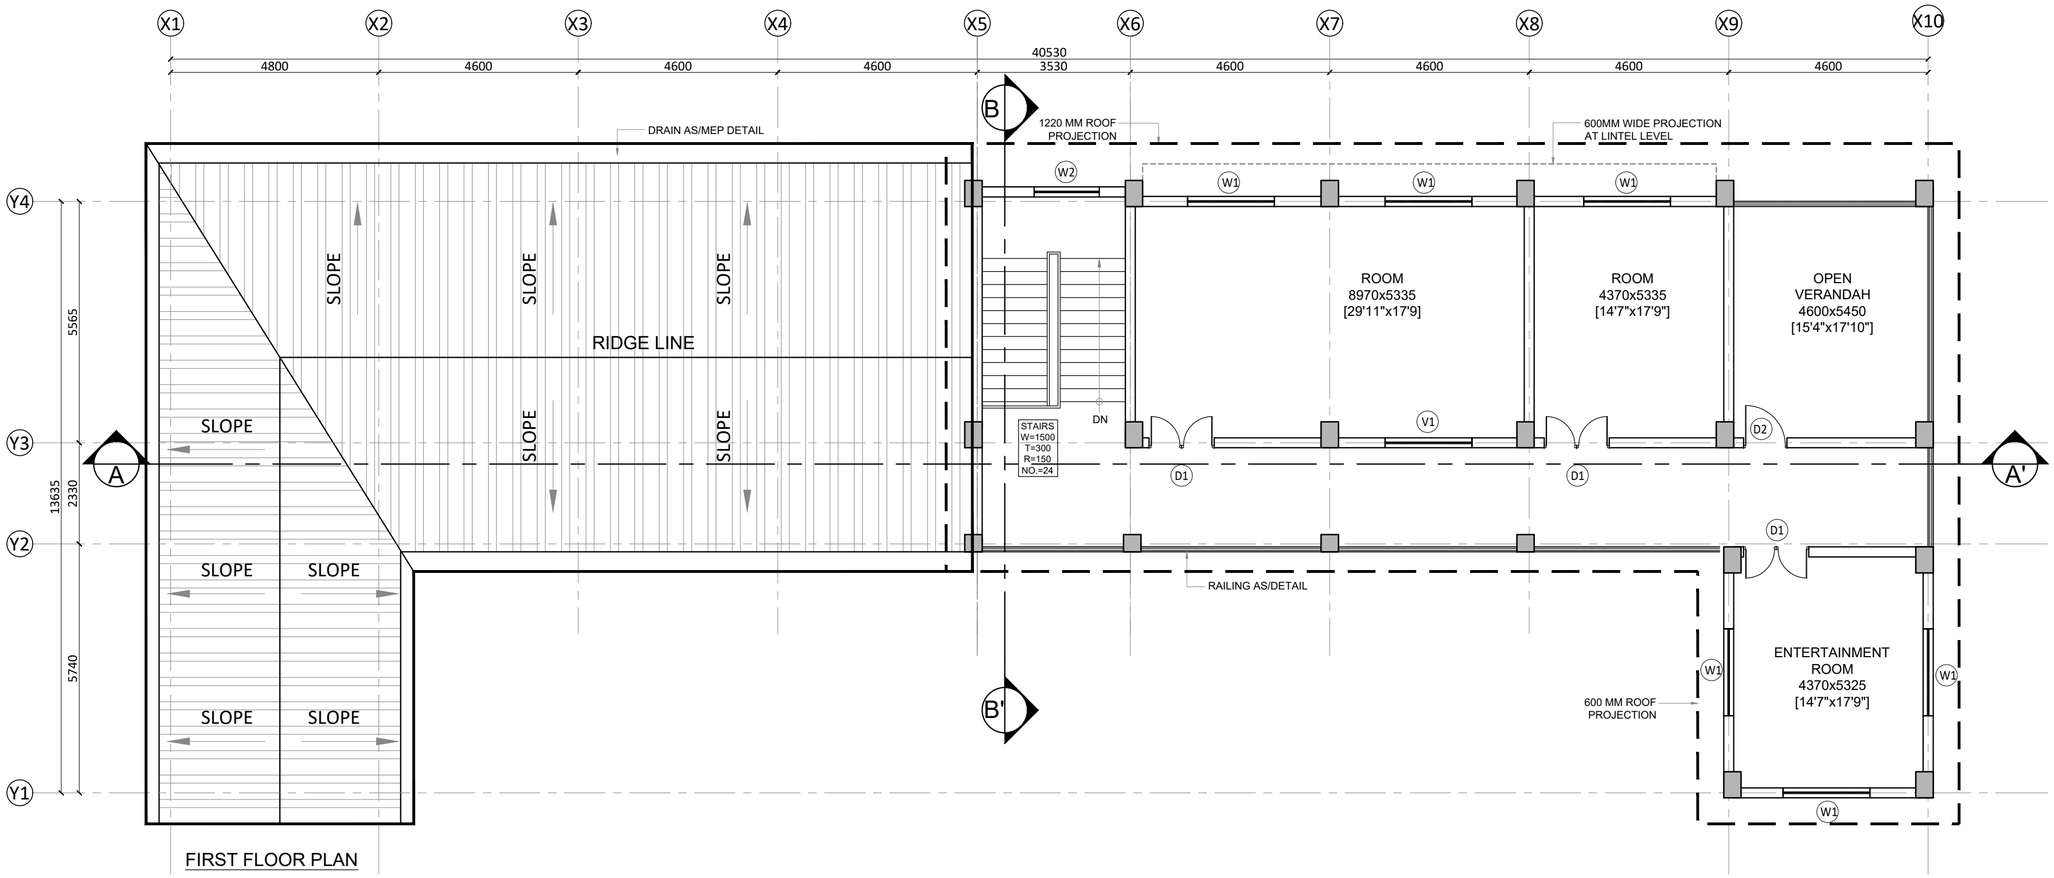

FIRST FLOOR PLAN

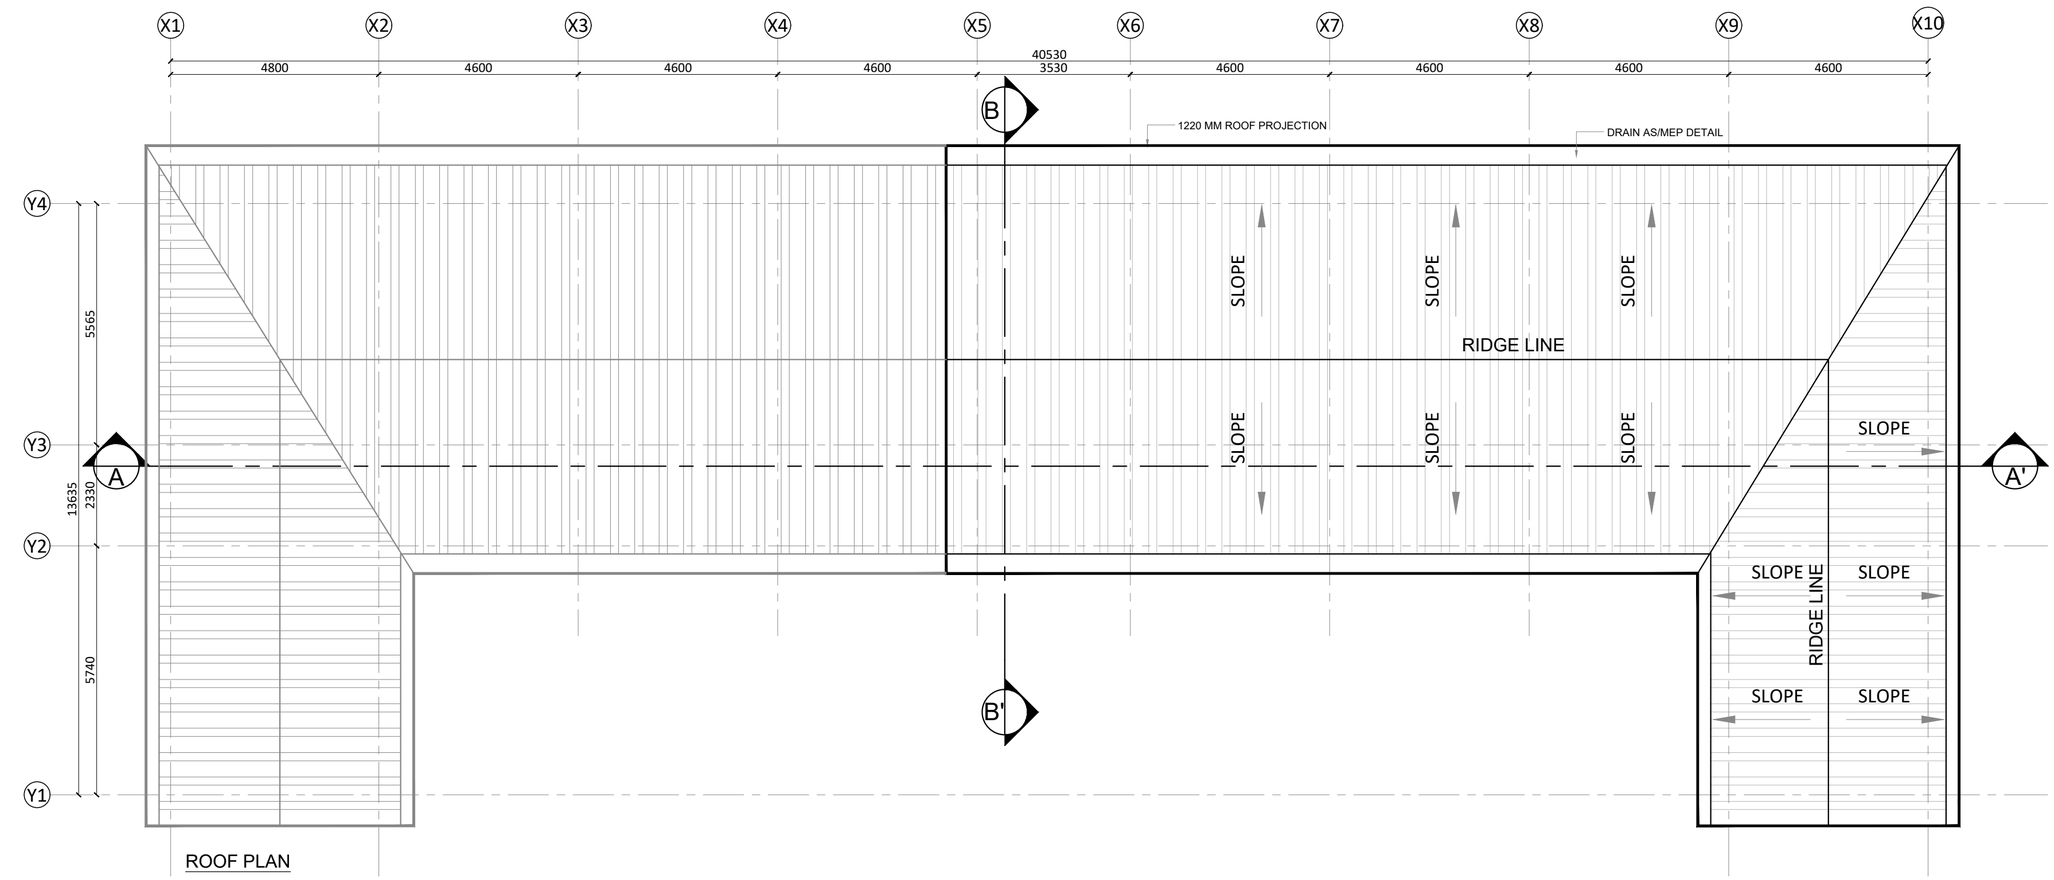

ROOF PLAN

NOTES:-

1	ALL DIMENSIONS ARE IN MILLIMETERS UNLESS NOTED OTHERWISE.
2	WRITTEN DIMENSIONS ARE TO BE FOLLOWED. DRAWINGS ARE NOT TO BE SCALED.
3	ANY DISCREPANCY IN THE DRAWING SHALL BE BROUGHT TO THE NOTICE OF THE ARCHITECT/S.
4	THIS DRAWING SHALL BE READ IN CONJUNCTION WITH OTHER RELEVANT DRAWINGS AND BOQ.
5	SKIRTING SHALL BE SAME FINISH AS THAT OF FLOOR AND SHALL BE 100MM HIGH FROM FINISHED FLOOR LEVEL UNLESS NOTED OTHERWISE.
6	TOP OF R.C.C.SLAB OF KITCHEN COUNTER SHALL BE 760 MM FROM FINISHED FLOOR LEVEL (IF APPLICABLE).
7	R.C.C.SLAB SHALL BE SUNK BY 200 MM IN KITCHEN,500 MM IN TOILET/WC WITH ORISSA PAN, 300 MM IN OTHER TOILETS/W.C.WITH EUROPEAN STYLE AND 300 MM IN BATHROOMS FROM SLAB TOP TO SLAB TOP LEVEL.
8	R.C.C.SLAB SHALL BE SUNK BY 200 MM OR AS REQUIRED INCASE OF OPEN TERRACE ON ANY FLOOR LEVEL (IF APPLICABLE).
9	R.C.C.SLAB IN BALCONY,STAIRCASE LANDING AT FLOOR LEVEL SHALL BE SUNK 12 MM FROM GENERAL FINISHED FLOOR LEVEL UNLESS NOTED OTHERWISE.
10	ALL FINISHED FLOOR LEVELS OF KITCHENS, TOILETS, VERANDAH, STAIRCASE LANDING AT ENTRANCE SHALL BE DROPPED BY 12 MM FROM ADJOINING GENERAL FLOOR FINISHED LVL UNLESS NOTED OTHERWISE.
11	PLINTH PROTECTION SHALL BE PROVIDED ALL AROUND THE BUILDING AS/SPECS.
12	DRIP SHALL BE PROVIDED AT ALL SUNSHADES,BALCONIES & SLAB PROJECTIONS AS/DETAIL.
13	WATERPROOFING SHALL BE DONE BEFORE PLASTERING TERRACE SIDE PARAPET WALL AND SHALL BE TURN UPTO THE LEVEL OF TOP FINISH AS/SPECS.
14	REFER SCHEDULE OF FINISHES SHEET & BOQ FOR BRIEF DESCRIPTION OF FINISHES.
15	IN CASE OF DISCREPANCY IN THE NOMENCLATURE OF ITEMS IN BOQ & DRAWINGS THE ITEM MENTIONED IN BOQ SHALL TAKE PREFERENCE.
16	ALMIRAH, CUPBOARDS AND LOOSE FURNITURE ARE NOT IN THE SCOPE OF WORK
17	WATERPROOFING SHALL BE PROVIDED ABOVE RCC SLAB AT FIRST FLOOR WHEREVER REQUIRED AS SPECIFIED
18	WATERPROOFING SHALL BE PROVIDED ABOVE PROJECTIONS, CHAJJAS, BALCONIES, TERRACES & OTHER ELEVATIONAL ELEMENTS WHEREVER REQUIRED AS SPECIFIED.
19	ROOF SHOULD BE PACKED FROM ALL SIDES.

SCHEDULE OF OPENINGS:-

DOORS

S.NO	TYPE	OPENINGS	SILL	LINTEL	LOCATION
1	D1	1500x2400	00	2400	ROOMS
2	D2	1000x2400	00	2400	TERRACE
3	D3	1000x2400	00	2100	TOILET
4	D4	900x2400	00	2400	STORE
5	D5	750x2100	00	2100	TOILET CUBICLE

WINDOWS & VENTILATORS

1	W1	2000X1200	1200	2400	ROOMS
2	W2	1500X1500	900	2400	STAIRCASE
3	V1	1000X1050	1050	2400	ROOM
4	V2	900X750	1650	2400	TOILET

AAC BLOCK

BRICKWORK

TENDER DRAWING

S.No.	REV. NO	DATE.	REMARKS
3			
2	R1	11.07.2024	Tender drawings are revised with reference to letter 0421020P/00547/1/Q/NH-40-40 (Part) dated 26 June 2024 as per meeting held on 11 June 2024
1	R0	08.06.2024	SENT TO CLIENT


ARCHITECTURAL DWG

CATEGORY OF DRG.	o APPROVAL	o INFORMATION	● TENDER DWG	○ GFC DWG


PROJECT
Construction of Building for Military Assets to be Demolished for up Gradation of NH-40 Section between Shillong-Dawki Road Under NHIDCL in Shillong, East Khasi Hills District, State of Meghalaya

	CLIENT	NATIONAL HIGHWAYS & INFRASTRUCTURE DEVELOPMENT CORPORATION LTD. (A GOVERNMENT OF INDIA UNDERTAKING) 1ST AND 4TH FLOOR, PARKSIDE BUILDING, NEAR BSBL, BARIK, SHILLONG, EAST KHASI HILLS DISTRICTS MEGHALAYA
	CONSULTANT/ ARCHITECT	JAGDISH MARWAHA ASSOCIATES Architects, Engineers, Planners & Interior Designers 603-604 ,Kirti Shikhar,District Centre, Janakpuri, New Delhi Ph.- 41588788, E-mail= jma_110@yahoo.co.in Website - jmarchitectects.co.in


BUILDING TITLE.	OR LINE (MH LOWER BLOCK)
DRAWING TITLE.	FIRST & ROOF PLAN
DRAWING NO.	AR/ORB/FF&RF/102
DEALT BY : SHEHBAZ	SCALE. 1:100 — DATE. 08.06.2024

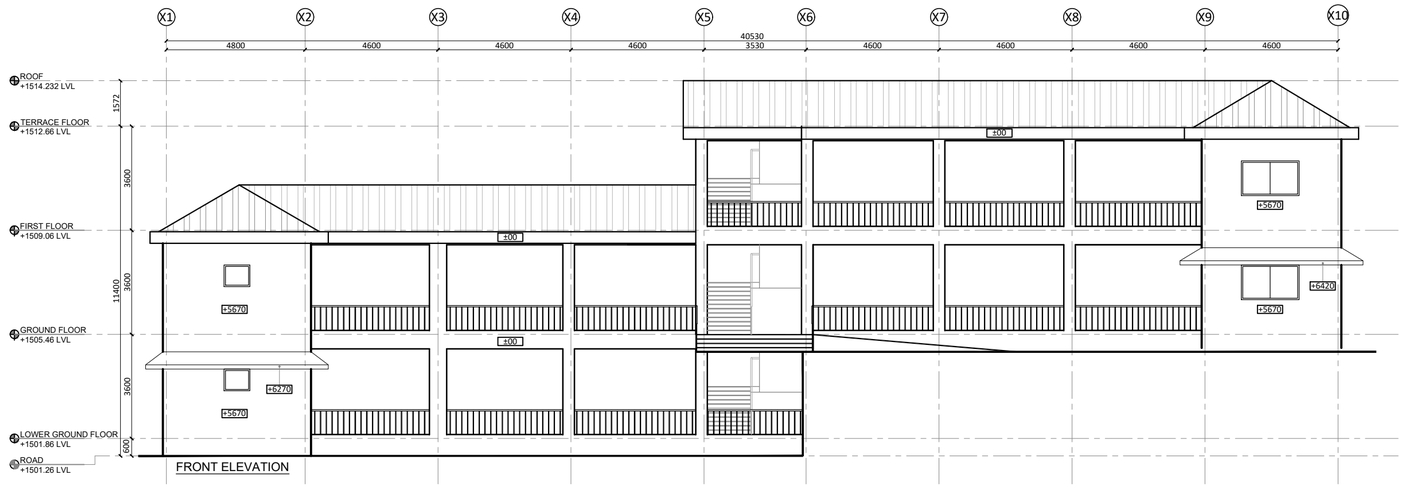


FRONT ELEVATION

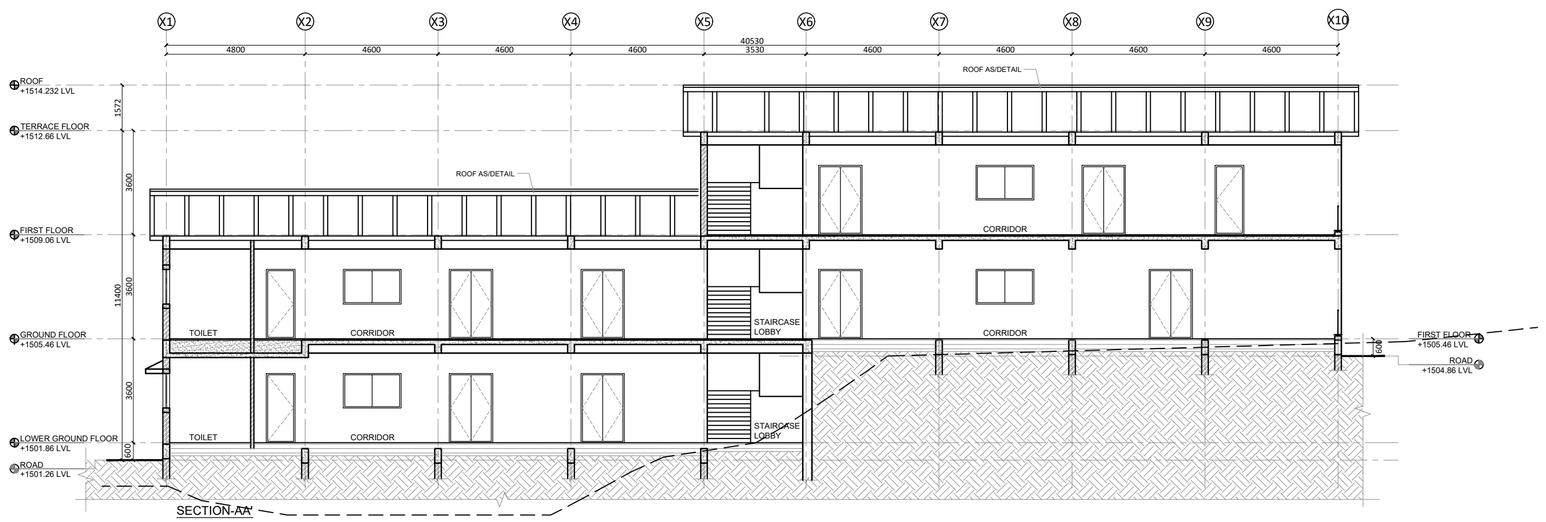

SECTION-AA'

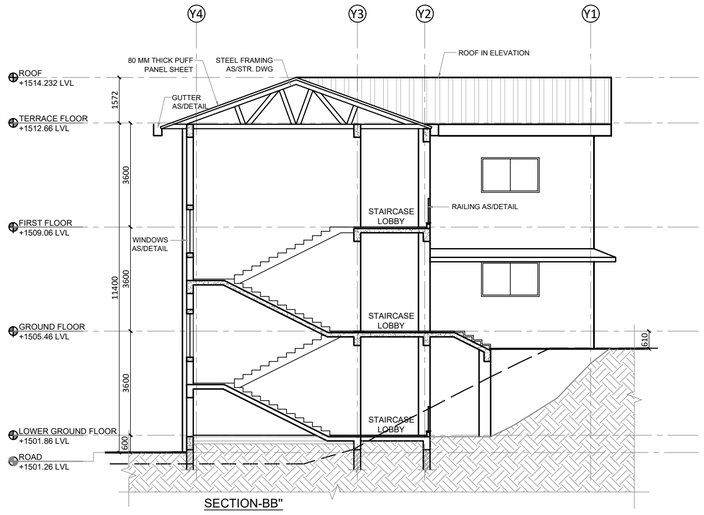

SECTION-BB"

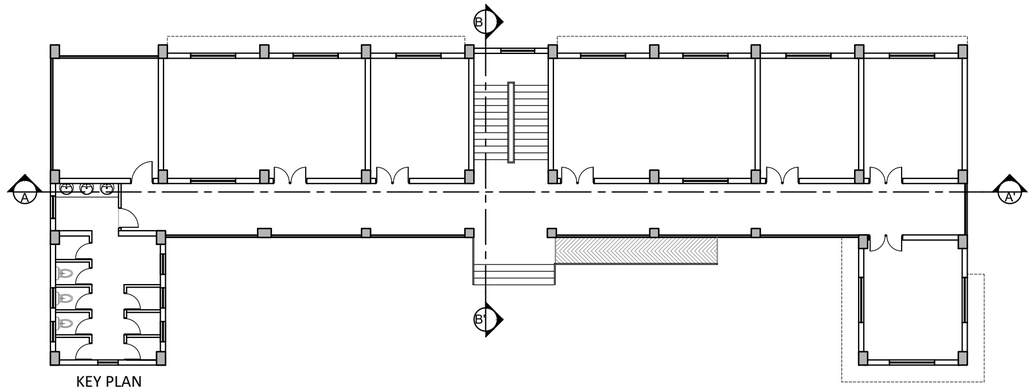

KEY PLAN

NOTES:-

1	ALL DIMENSIONS ARE IN MILLIMETERS UNLESS NOTED OTHERWISE.
2	WRITTEN DIMENSIONS ARE TO BE FOLLOWED. DRAWINGS ARE NOT TO BE SCALED.
3	ANY DISCREPANCY IN THE DRAWING SHALL BE BROUGHT TO THE NOTICE OF THE ARCHITECT/S.
4	THIS DRAWING SHALL BE READ IN CONJUNCTION WITH OTHER RELEVANT DRAWINGS AND BOQ.
5	SKIRTING SHALL BE SAME FINISH AS THAT OF FLOOR AND SHALL BE 100MM HIGH FROM FINISHED FLOOR LEVEL UNLESS NOTED OTHERWISE.
6	TOP OF R.C.C.SLAB OF KITCHEN COUNTER SHALL BE 760 MM FROM FINISHED FLOOR LEVEL (IF APPLICABLE).
7	R.C.C.SLAB SHALL BE SUNK BY 200 MM IN KITCHEN,500 MM IN TOILET/WC WITH ORISSA PAN, 300 MM IN OTHER TOILETS/W.C.WITH EUROPEAN STYLE AND 300 MM IN BATHROOMS FROM SLAB TOP TO SLAB TOP LEVEL.
8	R.C.C.SLAB SHALL BE SUNK BY 200 MM OR AS REQUIRED INCASE OF OPEN TERRACE ON ANY FLOOR LEVEL (IF APPLICABLE).
9	R.C.C.SLAB IN BALCONY,STAIRCASE LANDING AT FLOOR LEVEL SHALL BE SUNK 12 MM FROM GENERAL FINISHED FLOOR LEVEL UNLESS NOTED OTHERWISE.
10	ALL FINISHED FLOOR LEVELS OF KITCHENS, TOILETS, VERANDAH, STAIRCASE LANDING AT ENTRANCE SHALL BE DROPPED BY 12 MM FROM ADJOINING GENERAL FLOOR FINISHED LVL UNLESS NOTED OTHERWISE.
11	PLINTH PROTECTION SHALL BE PROVIDED ALL AROUND THE BUILDING AS/SPECS.
12	DRIP SHALL BE PROVIDED AT ALL SUNSHADES,BALCONIES & SLAB PROJECTIONS AS/DETAIL.
13	WATERPROOFING SHALL BE DONE BEFORE PLASTERING TERRACE SIDE PARAPET WALL AND SHALL BE TURN UPTO THE LEVEL OF TOP FINISH AS/SPECS.
14	REFER SCHEDULE OF FINISHES SHEET & BOQ FOR BRIEF DESCRIPTION OF FINISHES.
15	IN CASE OF DISCREPANCY IN THE NOMENCLATURE OF ITEMS IN BOQ & DRAWINGS THE ITEM MENTIONED IN BOQ SHALL TAKE PREFERENCE.
16	ALMIRAH, CUPBOARDS AND LOOSE FURNITURE ARE NOT IN THE SCOPE OF WORK
17	WATERPROOFING SHALL BE PROVIDED ABOVE RCC SLAB AT FIRST FLOOR WHEREVER REQUIRED AS SPECIFIED
18	WATERPROOFING SHALL BE PROVIDED ABOVE PROJECTIONS, CHAJJAS, BALCONIES, TERRACES & OTHER ELEVATIONAL ELEMENTS WHEREVER REQUIRED AS SPECIFIED.
19	ROOF SHOULD BE PACKED FROM ALL SIDES.

SCHEDULE OF OPENINGS:-

DOORS

S.NO	TYPE	OPENINGS	SILL	LINTEL	LOCATION
1	D1	1500x2400	00	2400	ROOMS
2	D2	1000x2400	00	2400	TERRACE
3	D3	1000x2400	00	2100	TOILET
4	D4	900x2400	00	2400	STORE
5	D5	750x2100	00	2100	TOILET CUBICLE

WINDOWS & VENTILATORS

1	W1	2000X1200	1200	2400	ROOMS
2	W2	1500X1500	900	2400	STAIRCASE
3	V1	1000X1050	1050	2400	ROOM
4	V2	900X750	1650	2400	TOILET

AAC BLOCK

BRICKWORK

TENDER DRAWING

S.No.	REV. NO	DATE.	REMARKS
3			
2	R1	11.07.2024	Tender drawings are revised with reference to letter 0421020P/00547/1/Q/NH-40-40 (Part) dated 26 June 2024 as per meeting held on 11 June 2024
1	R0	08.06.2024	SENT TO CLIENT

ARCHITECTURAL DWG

CATEGORY OF DRG.	o APPROVAL	o INFORMATION	● TENDER DWG	○ GFC DWG

PROJECT
Construction of Building for Military Assets to be Demolished for up Gradation of NH-40 Section between Shillong-Dawki Road Under NHIDCL in Shillong, East Khasi Hills District, State of Meghalaya

CLIENT	**NATIONAL HIGHWAYS & INFRASTRUCTURE DEVELOPMENT CORPORATION LTD.** (A GOVERNMENT OF INDIA UNDERTAKING) 1ST AND 4TH FLOOR, PARKSIDE BUILDING, NEAR BSBL, BARIK, SHILLONG, EAST KHASI HILLS DISTRICTS MEGHALAYA
CONSULTANT/ ARCHITECT	JAGDISH MARWAHA ASSOCIATES Architects, Engineers, Planners & Interior Designers 603-604 ,Kirti Shikhar,District Centre, Janakpuri, New Delhi Ph.- 41588788, E-mail= jma_110@yahoo.co.in Website - jmarchitectects.co.in

BUILDING TITLE.	OR LINE (MH LOWER BLOCK)
DRAWING TITLE.	ELEVATION & SECTIONS
DRAWING NO.	AR/ORB/ELEV&SEC/103
DEALT BY : SHEHBAZ	SCALE. 1:100 — DATE. 08.06.2024



NOTES:-

1	ALL DIMENSIONS ARE IN MILLIMETERS UNLESS NOTED OTHERWISE.
2	WRITTEN DIMENSIONS ARE TO BE FOLLOWED. DRAWINGS ARE NOT TO BE SCALED.
3	ANY DISCREPANCY IN THE DRAWING SHALL BE BROUGHT TO THE NOTICE OF THE ARCHITECT/S.
4	THIS DRAWING SHALL BE READ IN CONJUNCTION WITH OTHER RELEVANT DRAWINGS AND BOQ.
5	SKIRTING SHALL BE SAME FINISH AS THAT OF FLOOR AND SHALL BE 100MM HIGH FROM FINISHED FLOOR LEVEL UNLESS NOTED OTHERWISE.
6	TOP OF R.C.C.SLAB OF KITCHEN COUNTER SHALL BE 760 MM FROM FINISHED FLOOR LEVEL (IF APPLICABLE).
7	R.C.C.SLAB SHALL BE SUNK BY 200 MM IN KITCHEN,500 MM IN TOILET/WC WITH ORISSA PAN, 300 MM IN OTHER TOILETS/W.C.WITH EUROPEAN STYLE AND 300 MM IN BATHROOMS FROM SLAB TOP TO SLAB TOP LEVEL.
8	R.C.C.SLAB SHALL BE SUNK BY 200 MM OR AS REQUIRED INCASE OF OPEN TERRACE ON ANY FLOOR LEVEL (IF APPLICABLE).
9	R.C.C.SLAB IN BALCONY,STAIRCASE LANDING AT FLOOR LEVEL SHALL BE SUNK 12 MM FROM GENERAL FINISHED FLOOR LEVEL UNLESS NOTED OTHERWISE.
10	ALL FINISHED FLOOR LEVELS OF KITCHENS, TOILETS, VERANDAH, STAIRCASE LANDING AT ENTRANCE SHALL BE DROPPED BY 12 MM FROM ADJOINING GENERAL FLOOR FINISHED LVL UNLESS NOTED OTHERWISE.
11	PLINTH PROTECTION SHALL BE PROVIDED ALL AROUND THE BUILDING AS/SPECS.
12	DRIP SHALL BE PROVIDED AT ALL SUNSHADES,BALCONIES & SLAB PROJECTIONS AS/DETAIL.
13	WATERPROOFING SHALL BE DONE BEFORE PLASTERING TERRACE SIDE PARAPET WALL AND SHALL BE TURN UPTO THE LEVEL OF TOP FINISH AS/SPECS.
14	REFER SCHEDULE OF FINISHES SHEET & BOQ FOR BRIEF DESCRIPTION OF FINISHES.
15	IN CASE OF DISCREPANCY IN THE NOMENCLATURE OF ITEMS IN BOQ & DRAWINGS THE ITEM MENTIONED IN BOQ SHALL TAKE PREFERENCE.
16	ALMIRAH, CUPBOARDS AND LOOSE FURNITURE ARE NOT IN THE SCOPE OF WORK
17	WATERPROOFING SHALL BE PROVIDED ABOVE RCC SLAB AT FIRST FLOOR WHEREVER REQUIRED AS SPECIFIED
18	WATERPROOFING SHALL BE PROVIDED ABOVE PROJECTIONS, CHAJJAS, BALCONIES, TERRACES & OTHER ELEVATIONAL ELEMENTS WHEREVER REQUIRED AS SPECIFIED.
19	ROOF SHOULD BE PACKED FROM ALL SIDES.

TENDER DRAWING

S.No.	REV. NO	DATE.	REMARKS
3			
2	R1	11.07.2024	Tender drawings are revised with reference to letter 0421020P/00547/1/Q/NH-40-40 (Part) dated 26 June 2024 as per meeting held on 11 June 2024
1	R0	08.06.2024	SENT TO CLIENT

ARCHITECTURAL DWG


CATEGORY OF DRG. ○ APPROVAL ○ INFORMATION ● TENDER DWG ○ GFC DWG

PROJECT
Construction of Building for Military Assets to be Demolished for up Gradation of NH-40 Section between Shillong-Dawki Road Under NHIDCL in Shillong, East Khasi Hills District, State of Meghalaya

CLIENT: **NATIONAL HIGHWAYS & INFRASTRUCTURE DEVELOPMENT CORPORATION LTD.**
(A GOVERNMENT OF INDIA UNDERTAKING)
1ST AND 4TH FLOOR, PARKSIDE BUILDING, NEAR BSBL, BARIK, SHILLONG, EAST KHASI HILLS DISTRICTS MEGHALAYA

CONSULTANT/ ARCHITECT: JAGDISH MARWAHA ASSOCIATES
Architects, Engineers, Planners & Interior Designers
603-604 ,Kirti Shikhar,District Centre, Janakpuri, New Delhi Ph- 41588788, E-mail= jma_110@yahoo.co.in
Website - jmarchitectects.co.in

BUILDING TITLE.	CSD BUILDING		
DRAWING TITLE.	MASTER PLAN		
DRAWING NO.	AR/CSD/MP/001		
DEALT BY : SHEHBAZ	SCALE. NTS	DATE. 27.08.2024	

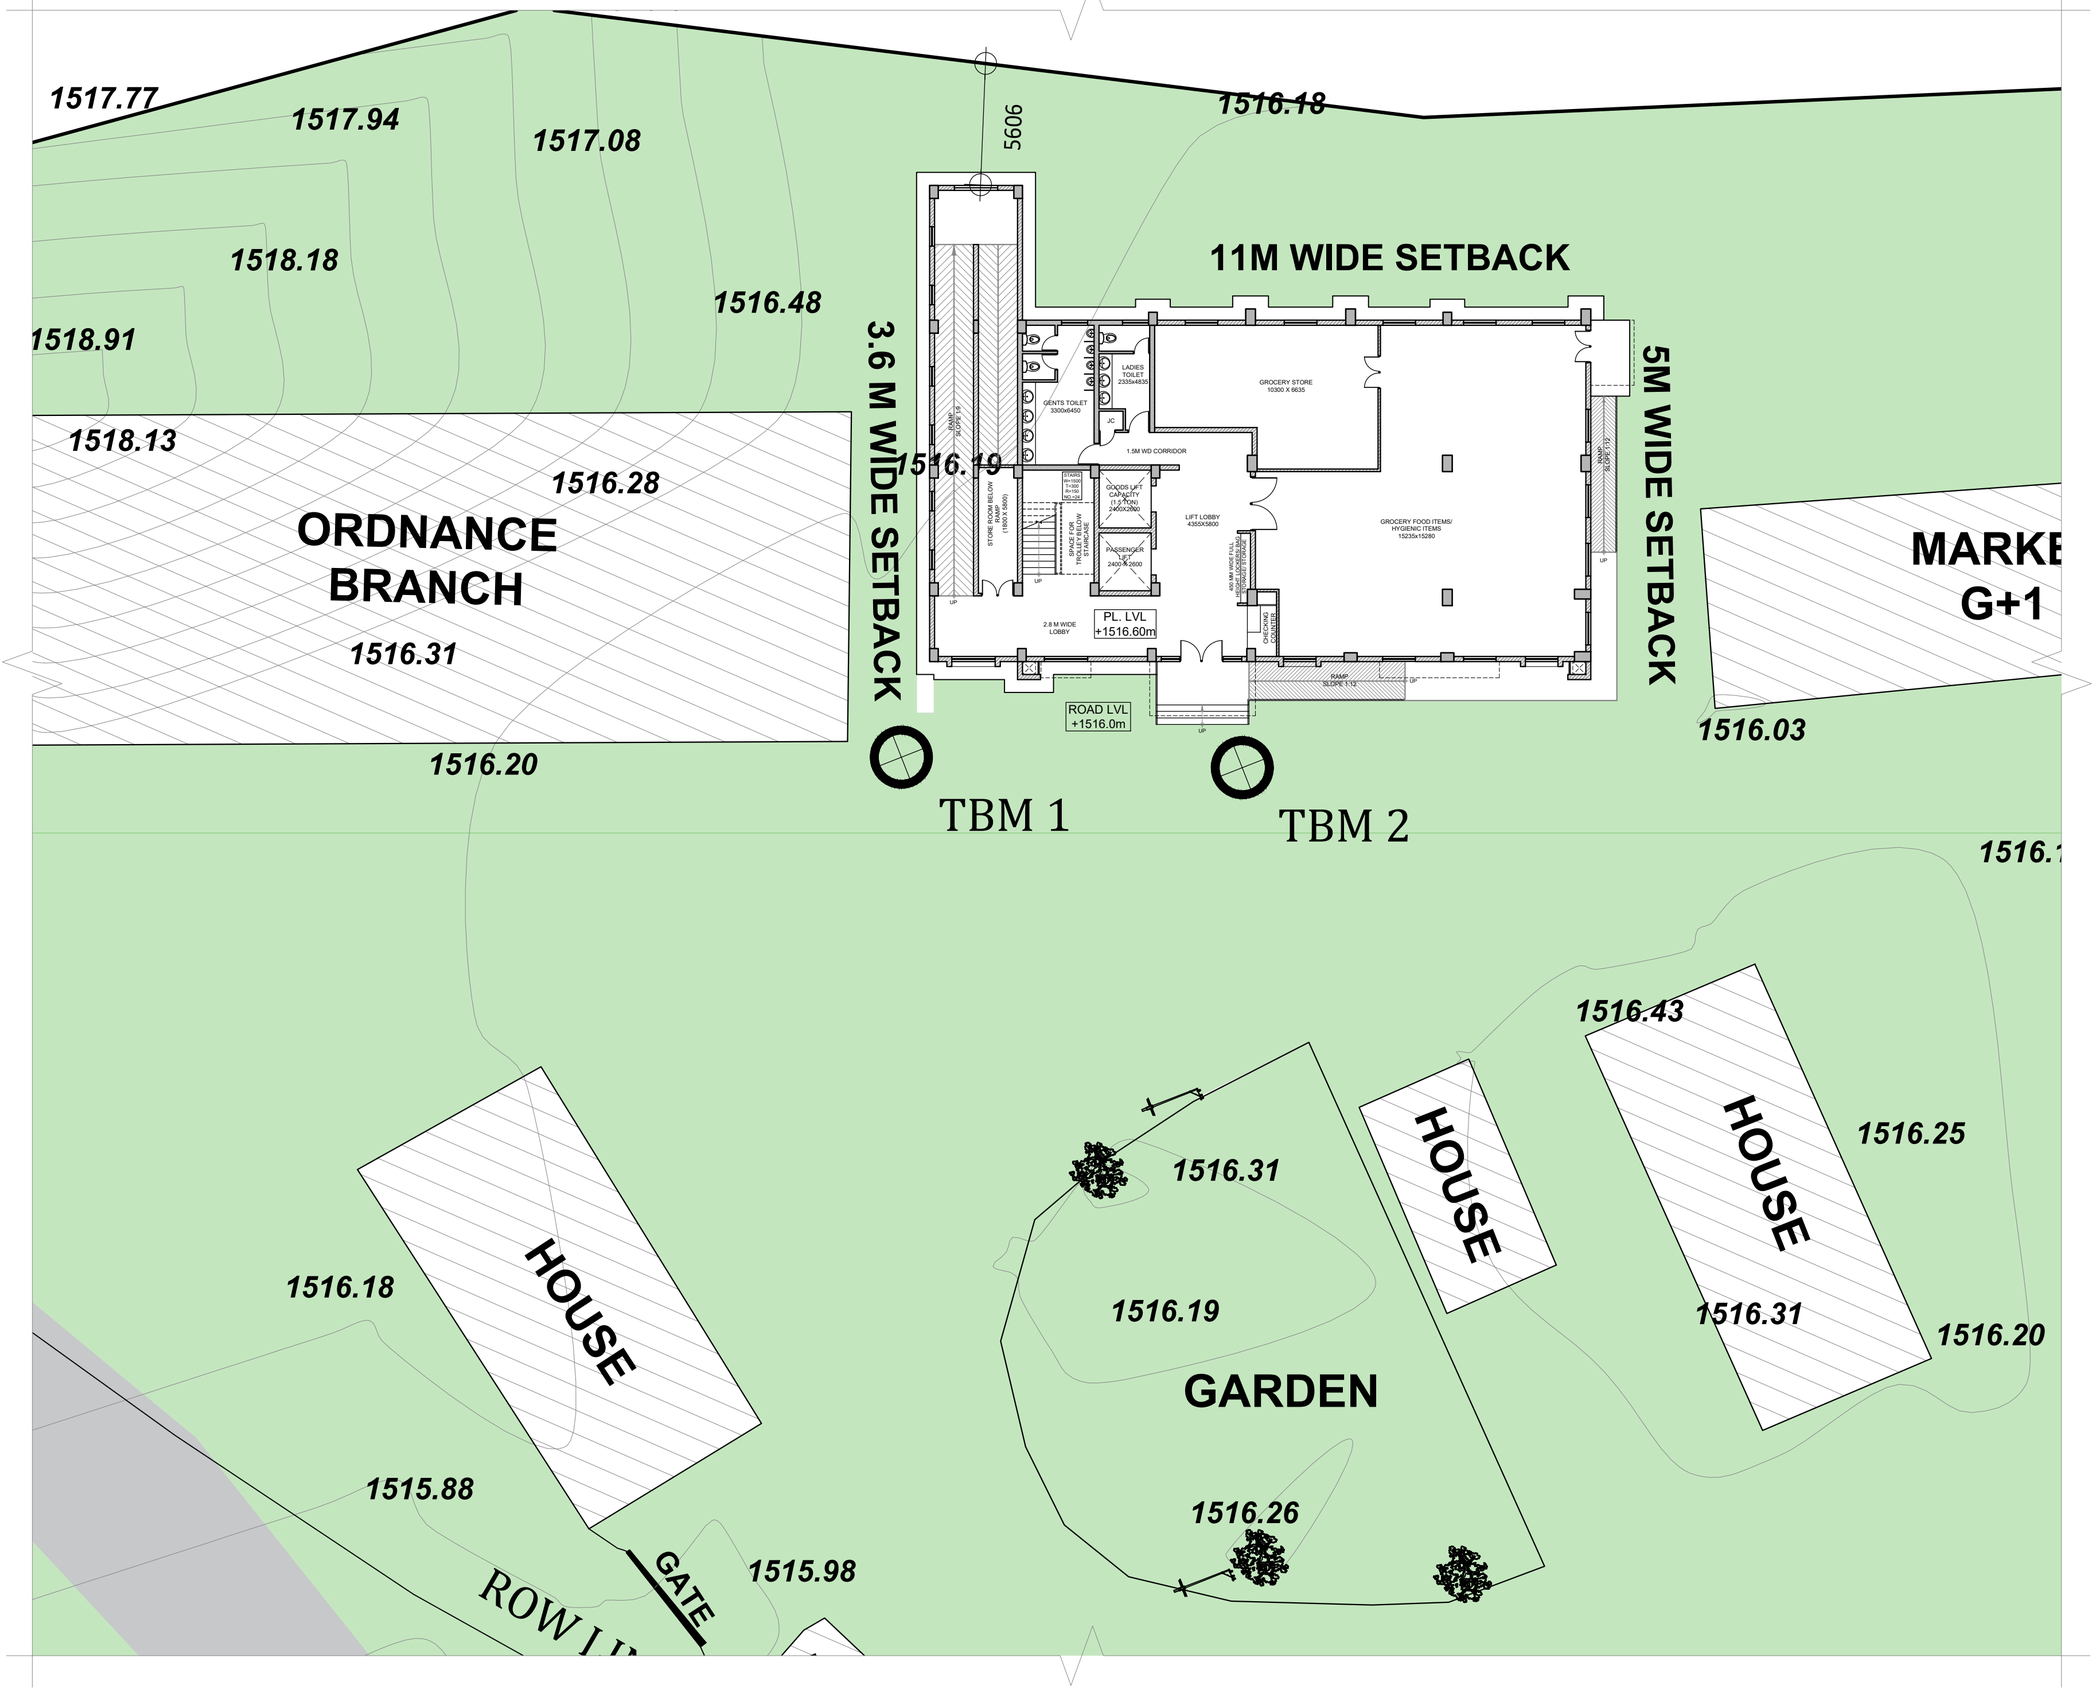

NOTES:-

1	ALL DIMENSIONS ARE IN MILLIMETERS UNLESS NOTED OTHERWISE.
2	WRITTEN DIMENSIONS ARE TO BE FOLLOWED. DRAWINGS ARE NOT TO BE SCALED.
3	ANY DISCREPANCY IN THE DRAWING SHALL BE BROUGHT TO THE NOTICE OF THE ARCHITECT/S.
4	THIS DRAWING SHALL BE READ IN CONJUNCTION WITH OTHER RELEVANT DRAWINGS AND BOQ.
5	SKIRTING SHALL BE SAME FINISH AS THAT OF FLOOR AND SHALL BE 100MM HIGH FROM FINISHED FLOOR LEVEL UNLESS NOTED OTHERWISE.
6	TOP OF R.C.C.SLAB OF KITCHEN COUNTER SHALL BE 760 MM FROM FINISHED FLOOR LEVEL (IF APPLICABLE).
7	R.C.C.SLAB SHALL BE SUNK BY 200 MM IN KITCHEN,500 MM IN TOILET/WC WITH ORISSA PAN, 300 MM IN OTHER TOILETS/W.C.WITH EUROPEAN STYLE AND 300 MM IN BATHROOMS FROM SLAB TOP TO SLAB TOP LEVEL.
8	R.C.C.SLAB SHALL BE SUNK BY 200 MM OR AS REQUIRED INCASE OF OPEN TERRACE ON ANY FLOOR LEVEL (IF APPLICABLE).
9	R.C.C.SLAB IN BALCONY,STAIRCASE LANDING AT FLOOR LEVEL SHALL BE SUNK 12 MM FROM GENERAL FINISHED FLOOR LEVEL UNLESS NOTED OTHERWISE.
10	ALL FINISHED FLOOR LEVELS OF KITCHENS, TOILETS, VERANDAH, STAIRCASE LANDING AT ENTRANCE SHALL BE DROPPED BY 12 MM FROM ADJOINING GENERAL FLOOR FINISHED LVL UNLESS NOTED OTHERWISE.
11	PLINTH PROTECTION SHALL BE PROVIDED ALL AROUND THE BUILDING AS/SPECS.
12	DRIP SHALL BE PROVIDED AT ALL SUNSHADES,BALCONIES & SLAB PROJECTIONS AS/DETAIL.
13	WATERPROOFING SHALL BE DONE BEFORE PLASTERING TERRACE SIDE PARAPET WALL AND SHALL BE TURN UPTO THE LEVEL OF TOP FINISH AS/SPECS.
14	REFER SCHEDULE OF FINISHES SHEET & BOQ FOR BRIEF DESCRIPTION OF FINISHES.
15	IN CASE OF DISCREPANCY IN THE NOMENCLATURE OF ITEMS IN BOQ & DRAWINGS THE ITEM MENTIONED IN BOQ SHALL TAKE PREFERENCE.
16	ALMIRAH, CUPBOARDS AND LOOSE FURNITURE ARE NOT IN THE SCOPE OF WORK
17	WATERPROOFING SHALL BE PROVIDED ABOVE RCC SLAB AT FIRST FLOOR WHEREVER REQUIRED AS SPECIFIED
18	WATERPROOFING SHALL BE PROVIDED ABOVE PROJECTIONS, CHAJJAS, BALCONIES, TERRACES & OTHER ELEVATIONAL ELEMENTS WHEREVER REQUIRED AS SPECIFIED.
19	ROOF SHOULD BE PACKED FROM ALL SIDES.

TENDER DRAWING

S.No.	REV. NO	DATE.	REMARKS
3			
2	R1	11.07.2024	Tender drawings are revised with reference to letter 0421020P/00547/1/Q/NH-40-40 (Part) dated 26 June 2024 as per meeting held on 11 June 2024
1	R0	08.06.2024	SENT TO CLIENT


ARCHITECTURAL DWG

CATEGORY OF DRG.	○ APPROVAL	○ INFORMATION	● TENDER DWG	○ GFC DWG

PROJECT
Construction of Building for Military Assets to be Demolished for up Gradation of NH-40 Section between Shillong-Dawki Road Under NHIDCL in Shillong, East Khasi Hills District, State of Meghalaya

CLIENT	**NATIONAL HIGHWAYS & INFRASTRUCTURE DEVELOPMENT CORPORATION LTD.** (A GOVERNMENT OF INDIA UNDERTAKING) 1ST AND 4TH FLOOR, PARKSIDE BUILDING, NEAR BSBL, BARIK, SHILLONG, EAST KHASI HILLS DISTRICTS MEGHALAYA
CONSULTANT/ ARCHITECT	JAGDISH MARWAHA ASSOCIATES Architects, Engineers, Planners & Interior Designers 603-604 ,Kirti Shikhar,District Centre, Janakpuri, New Delhi Ph- 41588788, E-mail= jma_110@yahoo.co.in Website - jmarchitectects.co.in

BUILDING TITLE.	CSD BUILDING		
DRAWING TITLE.	SITE PLAN		
DRAWING NO.	AR/CSD/SP/100		
DEALT BY : SHEHBAZ	SCALE. 1:200	DATE. 27.08.2024	

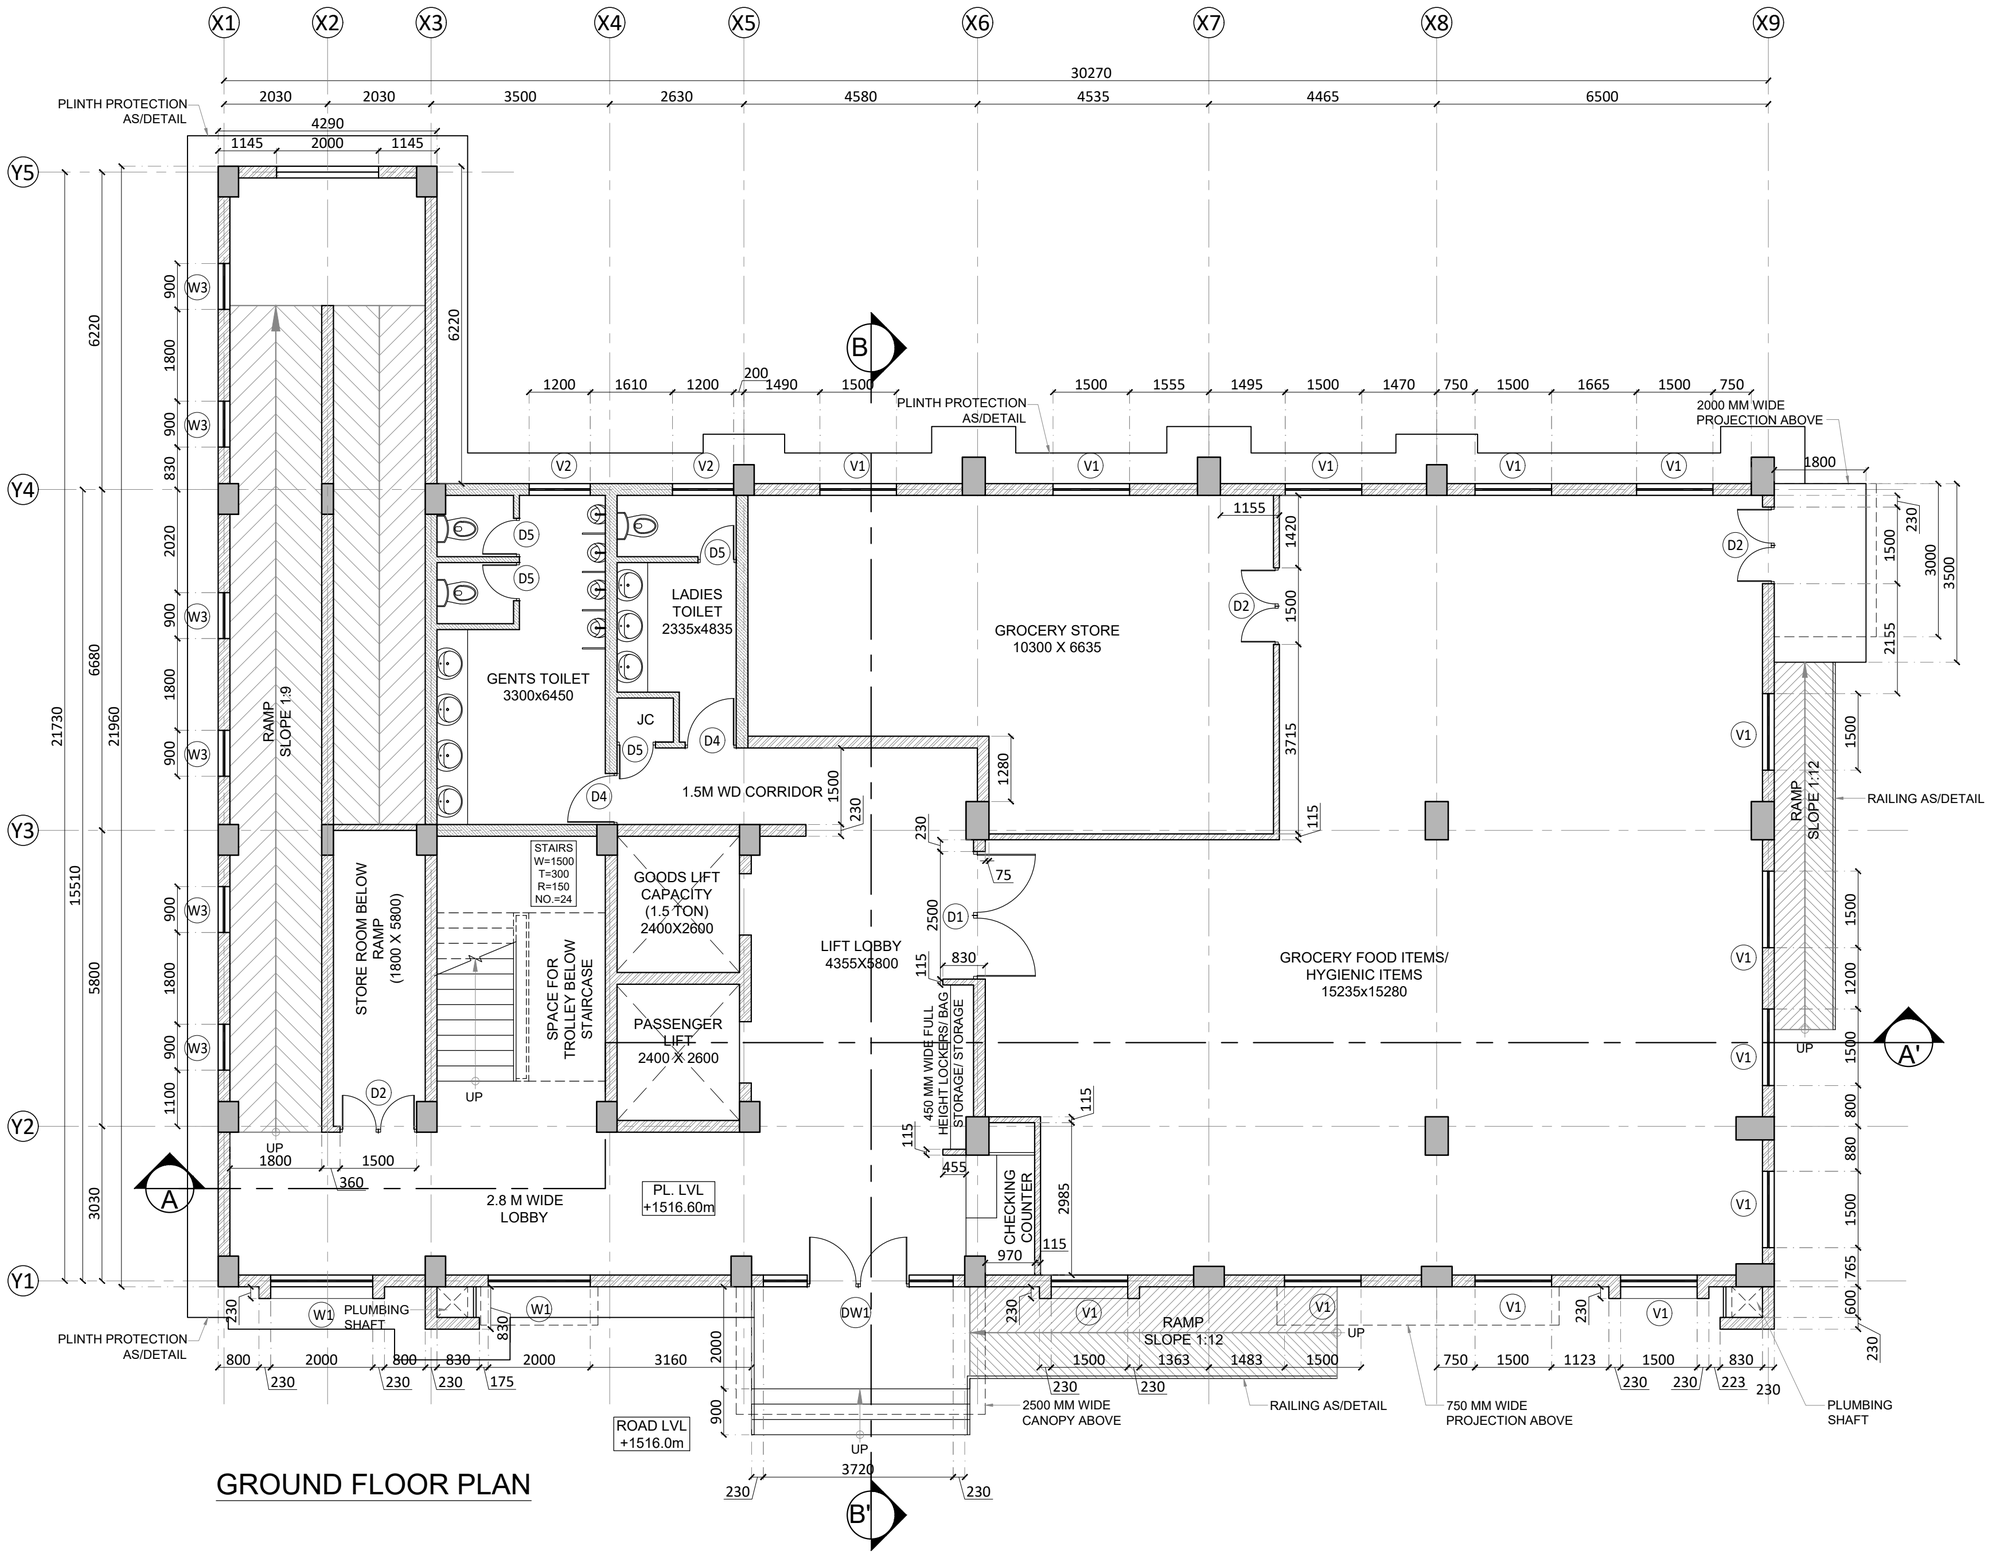

NOTES:-

1	ALL DIMENSIONS ARE IN MILLIMETERS UNLESS NOTED OTHERWISE.
2	WRITTEN DIMENSIONS ARE TO BE FOLLOWED. DRAWINGS ARE NOT TO BE SCALED.
3	ANY DISCREPANCY IN THE DRAWING SHALL BE BROUGHT TO THE NOTICE OF THE ARCHITECT/S.
4	THIS DRAWING SHALL BE READ IN CONJUNCTION WITH OTHER RELEVANT DRAWINGS AND BOQ.
5	SKIRTING SHALL BE SAME FINISH AS THAT OF FLOOR AND SHALL BE 100MM HIGH FROM FINISHED FLOOR LEVEL UNLESS NOTED OTHERWISE.
6	TOP OF R.C.C.SLAB OF KITCHEN COUNTER SHALL BE 760 MM FROM FINISHED FLOOR LEVEL (IF APPLICABLE).
7	R.C.C.SLAB SHALL BE SUNK BY 200 MM IN KITCHEN,500 MM IN TOILET/WC WITH ORISSA PAN, 300 MM IN OTHER TOILETS/W.C.WITH EUROPEAN STYLE AND 300 MM IN BATHROOMS FROM SLAB TOP TO SLAB TOP LEVEL.
8	R.C.C.SLAB SHALL BE SUNK BY 200 MM OR AS REQUIRED INCASE OF OPEN TERRACE ON ANY FLOOR LEVEL (IF APPLICABLE).
9	R.C.C.SLAB IN BALCONY,STAIRCASE LANDING AT FLOOR LEVEL SHALL BE SUNK 12 MM FROM GENERAL FINISHED FLOOR LEVEL UNLESS NOTED OTHERWISE.
10	ALL FINISHED FLOOR LEVELS OF KITCHENS, TOILETS, VERANDAH, STAIRCASE LANDING AT ENTRANCE SHALL BE DROPPED BY 12 MM FROM ADJOINING GENERAL FLOOR FINISHED LVL UNLESS NOTED OTHERWISE.
11	PLINTH PROTECTION SHALL BE PROVIDED ALL AROUND THE BUILDING AS/SPECS.
12	DRIP SHALL BE PROVIDED AT ALL SUNSHADES,BALCONIES & SLAB PROJECTIONS AS/DETAIL.
13	WATERPROOFING SHALL BE DONE BEFORE PLASTERING TERRACE SIDE PARAPET WALL AND SHALL BE TURN UPTO THE LEVEL OF TOP FINISH AS/SPECS.
14	REFER SCHEDULE OF FINISHES SHEET & BOQ FOR BRIEF DESCRIPTION OF FINISHES.
15	IN CASE OF DISCREPANCY IN THE NOMENCLATURE OF ITEMS IN BOQ & DRAWINGS THE ITEM MENTIONED IN BOQ SHALL TAKE PREFERENCE.
16	ALMIRAH, CUPBOARDS AND LOOSE FURNITURE ARE NOT IN THE SCOPE OF WORK
17	WATERPROOFING SHALL BE PROVIDED ABOVE RCC SLAB AT FIRST FLOOR WHEREVER REQUIRED AS SPECIFIED
18	WATERPROOFING SHALL BE PROVIDED ABOVE PROJECTIONS, CHAJJAS, BALCONIES, TERRACES & OTHER ELEVATIONAL ELEMENTS WHEREVER REQUIRED AS SPECIFIED.
19	ROOF SHOULD BE PACKED FROM ALL SIDES.

SCHEDULE OF OPENINGS:-

DOORS

S.NO	TYPE	OPENINGS	SILL	LINTEL	LOCATION
1	D1	2000x3100	00	3100	MAIN ENTRY DOOR
2	D2	2500x2400	00	2400	GROCERY STORE
3	D3	1500x2400	00	2400	STORE & STORAGE
4	D4	1000x2400	00	2400	OFFICE
5	D5	1000x2400	00	2400	TOILET
6	D6	750x2100	00	2100	TOILET

WINDOWS & VENTILATORS

1	W1	2000X2200	900	3100	STAIRCASE LOBBY
2	W1A	1500X1900	1200	3100	OFFICE
3	W2	1500X2200	900	3100	ENTRANCE
4	W3	900X2000	900	2900	RAMP
5	GL1	4280X5650	900	6550	LIFT LOBBY
6	V1	1500X2200	2050	3100/B.B	STORE
7	V2	1200X750	2350	3100/B.B	TOILET

AAC BLOCK

BRICKWORK

TENDER DRAWING

S.No.	REV. NO	DATE.	REMARKS
3			
2	R1	11.07.2024	Tender drawings are revised with reference to letter 0421020P/00547/1/Q/NH-40-40 (Part) dated 26 June 2024 as per meeting held on 11 June 2024
1	R0	08.06.2024	SENT TO CLIENT

ARCHITECTURAL DWG

CATEGORY OF DRG. | o APPROVAL | o INFORMATION | ● TENDER DWG | ○ GFC DWG

PROJECT
Construction of Building for Military Assets to be Demolished for up Gradation of NH-40 Section between Shillong-Dawki Road Under NHIDCL in Shillong, East Khasi Hills District, State of Meghalaya

CLIENT
NATIONAL HIGHWAYS & INFRASTRUCTURE DEVELOPMENT CORPORATION LTD.
(A GOVERNMENT OF INDIA UNDERTAKING)
1ST AND 4TH FLOOR, PARKSIDE BUILDING, NEAR BSBL, BARIK, SHILLONG, EAST KHASI HILLS DISTRICTS MEGHALAYA


CONSULTANT/ ARCHITECT
JAGDISH MARWAHA ASSOCIATES
Architects, Engineers, Planners & Interior Designers
603-604 ,Kirti Shikhar,District Centre, Janakpuri, New Delhi Ph- 41588788, E-mail= jma_110@yahoo.co.in
Website - jmarchitectects.co.in

BUILDING TITLE. CSD BUILDING

DRAWING TITLE. GROUND FLOOR PLAN

DRAWING NO. AR/CSD/GF/101

DEALT BY : SHEHBAZ | SCALE. 1:100 | DATE. 27.08.2024

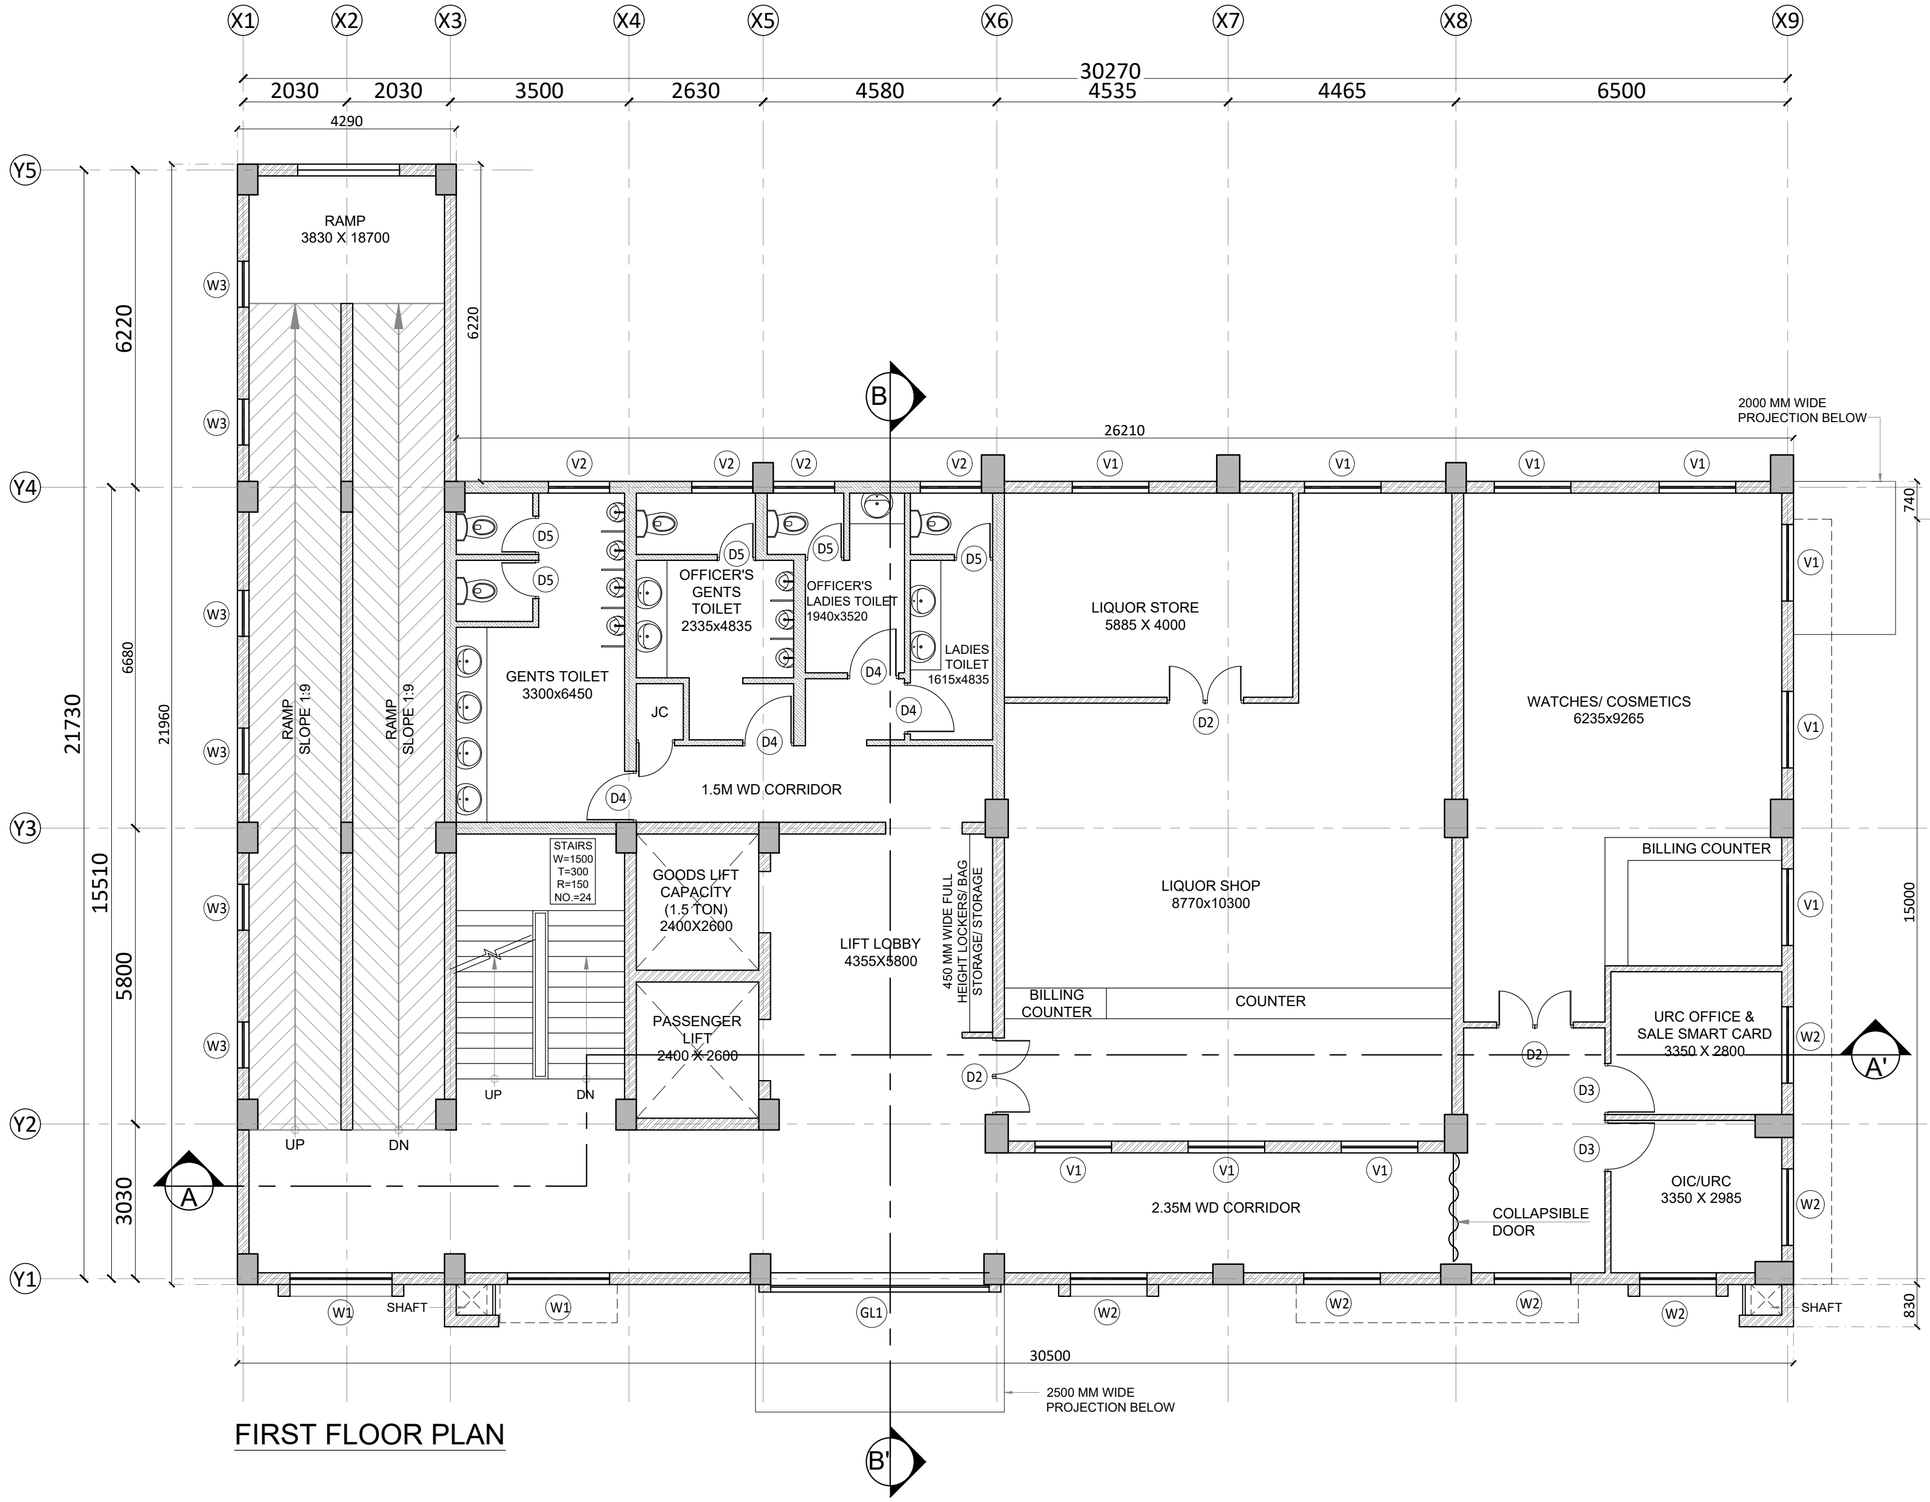

FIRST FLOOR PLAN

NOTES:-

1	ALL DIMENSIONS ARE IN MILLIMETERS UNLESS NOTED OTHERWISE.
2	WRITTEN DIMENSIONS ARE TO BE FOLLOWED. DRAWINGS ARE NOT TO BE SCALED.
3	ANY DISCREPANCY IN THE DRAWING SHALL BE BROUGHT TO THE NOTICE OF THE ARCHITECT/S.
4	THIS DRAWING SHALL BE READ IN CONJUNCTION WITH OTHER RELEVANT DRAWINGS AND BOQ.
5	SKIRTING SHALL BE SAME FINISH AS THAT OF FLOOR AND SHALL BE 100MM HIGH FROM FINISHED FLOOR LEVEL UNLESS NOTED OTHERWISE.
6	TOP OF R.C.C.SLAB OF KITCHEN COUNTER SHALL BE 760 MM FROM FINISHED FLOOR LEVEL (IF APPLICABLE).
7	R.C.C.SLAB SHALL BE SUNK BY 200 MM IN KITCHEN,500 MM IN TOILET/WC WITH ORISSA PAN, 300 MM IN OTHER TOILETS/W.C.WITH EUROPEAN STYLE AND 300 MM IN BATHROOMS FROM SLAB TOP TO SLAB TOP LEVEL.
8	R.C.C.SLAB SHALL BE SUNK BY 200 MM OR AS REQUIRED INCASE OF OPEN TERRACE ON ANY FLOOR LEVEL (IF APPLICABLE).
9	R.C.C.SLAB IN BALCONY,STAIRCASE LANDING AT FLOOR LEVEL SHALL BE SUNK 12 MM FROM GENERAL FINISHED FLOOR LEVEL UNLESS NOTED OTHERWISE.
10	ALL FINISHED FLOOR LEVELS OF KITCHENS, TOILETS, VERANDAH, STAIRCASE LANDING AT ENTRANCE SHALL BE DROPPED BY 12 MM FROM ADJOINING GENERAL FLOOR FINISHED LVL UNLESS NOTED OTHERWISE.
11	PLINTH PROTECTION SHALL BE PROVIDED ALL AROUND THE BUILDING AS/SPECS.
12	DRIP SHALL BE PROVIDED AT ALL SUNSHADES,BALCONIES & SLAB PROJECTIONS AS/DETAIL.
13	WATERPROOFING SHALL BE DONE BEFORE PLASTERING TERRACE SIDE PARAPET WALL AND SHALL BE TURN UPTO THE LEVEL OF TOP FINISH AS/SPECS.
14	REFER SCHEDULE OF FINISHES SHEET & BOQ FOR BRIEF DESCRIPTION OF FINISHES.
15	IN CASE OF DISCREPANCY IN THE NOMENCLATURE OF ITEMS IN BOQ & DRAWINGS THE ITEM MENTIONED IN BOQ SHALL TAKE PREFERENCE.
16	ALMIRAH, CUPBOARDS AND LOOSE FURNITURE ARE NOT IN THE SCOPE OF WORK
17	WATERPROOFING SHALL BE PROVIDED ABOVE RCC SLAB AT FIRST FLOOR WHEREVER REQUIRED AS SPECIFIED
18	WATERPROOFING SHALL BE PROVIDED ABOVE PROJECTIONS, CHAJJAS, BALCONIES, TERRACES & OTHER ELEVATIONAL ELEMENTS WHEREVER REQUIRED AS SPECIFIED.
19	ROOF SHOULD BE PACKED FROM ALL SIDES.

SCHEDULE OF OPENINGS:-

DOORS

S.NO	TYPE	OPENINGS	SILL	LINTEL	LOCATION
1	D1	2000x3100	00	3100	MAIN ENTRY DOOR
2	D2	2500x2400	00	2400	GROCERY STORE
3	D3	1500x2400	00	2400	STORE & STORAGE
4	D4	1000x2400	00	2400	OFFICE
5	D5	1000x2400	00	2400	TOILET
6	D6	750x2100	00	2100	TOILET

WINDOWS & VENTILATORS

1	W1	2000X2200	900	3100	STAIRCASE LOBBY
2	W1A	1500X1900	1200	3100	OFFICE
3	W2	1500X2200	900	3100	ENTRANCE
4	W3	900X2000	900	2900	RAMP
5	GL1	4280X5650	900	6550	LIFT LOBBY
6	V1	1500X2200	2050	3100/B.B	STORE
7	V2	1200X750	2350	3100/B.B	TOILET

AAC BLOCK

BRICKWORK

TENDER DRAWING

S.No.	REV. NO	DATE.	REMARKS
3			
2	R1	11.07.2024	Tender drawings are revised with reference to letter 0421020P/00547/1/Q/NH-40-40 (Part) dated 26 June 2024 as per meeting held on 11 June 2024
1	R0	08.06.2024	SENT TO CLIENT


ARCHITECTURAL DWG

CATEGORY OF DRG. | ○ APPROVAL | ○ INFORMATION | ● TENDER DWG | ○ GFC DWG

PROJECT
Construction of Building for Military Assets to be Demolished for up Gradation of NH-40 Section between Shillong-Dawki Road Under NHIDCL in Shillong, East Khasi Hills District, State of Meghalaya

CLIENT	**NATIONAL HIGHWAYS & INFRASTRUCTURE DEVELOPMENT CORPORATION LTD.** (A GOVERNMENT OF INDIA UNDERTAKING) 1ST AND 4TH FLOOR, PARKSIDE BUILDING, NEAR BSBL, BARIK, SHILLONG, EAST KHASI HILLS DISTRICTS MEGHALAYA
CONSULTANT/ ARCHITECT	JAGDISH MARWAHA ASSOCIATES Architects, Engineers, Planners & Interior Designers 603-604 ,Kirti Shikhar,District Centre, Janakpuri, New Delhi Ph- 41588788, E-mail= jma_110@yahoo.co.in Website - jmarchitectects.co.in

BUILDING TITLE.	CSD BUILDING		
DRAWING TITLE.	FIRST FLOOR PLAN		
DRAWING NO.	AR/CSD/FF/102		
DEALT BY : SHEHBAZ	SCALE. 1:100	DATE. 27.08.2024	

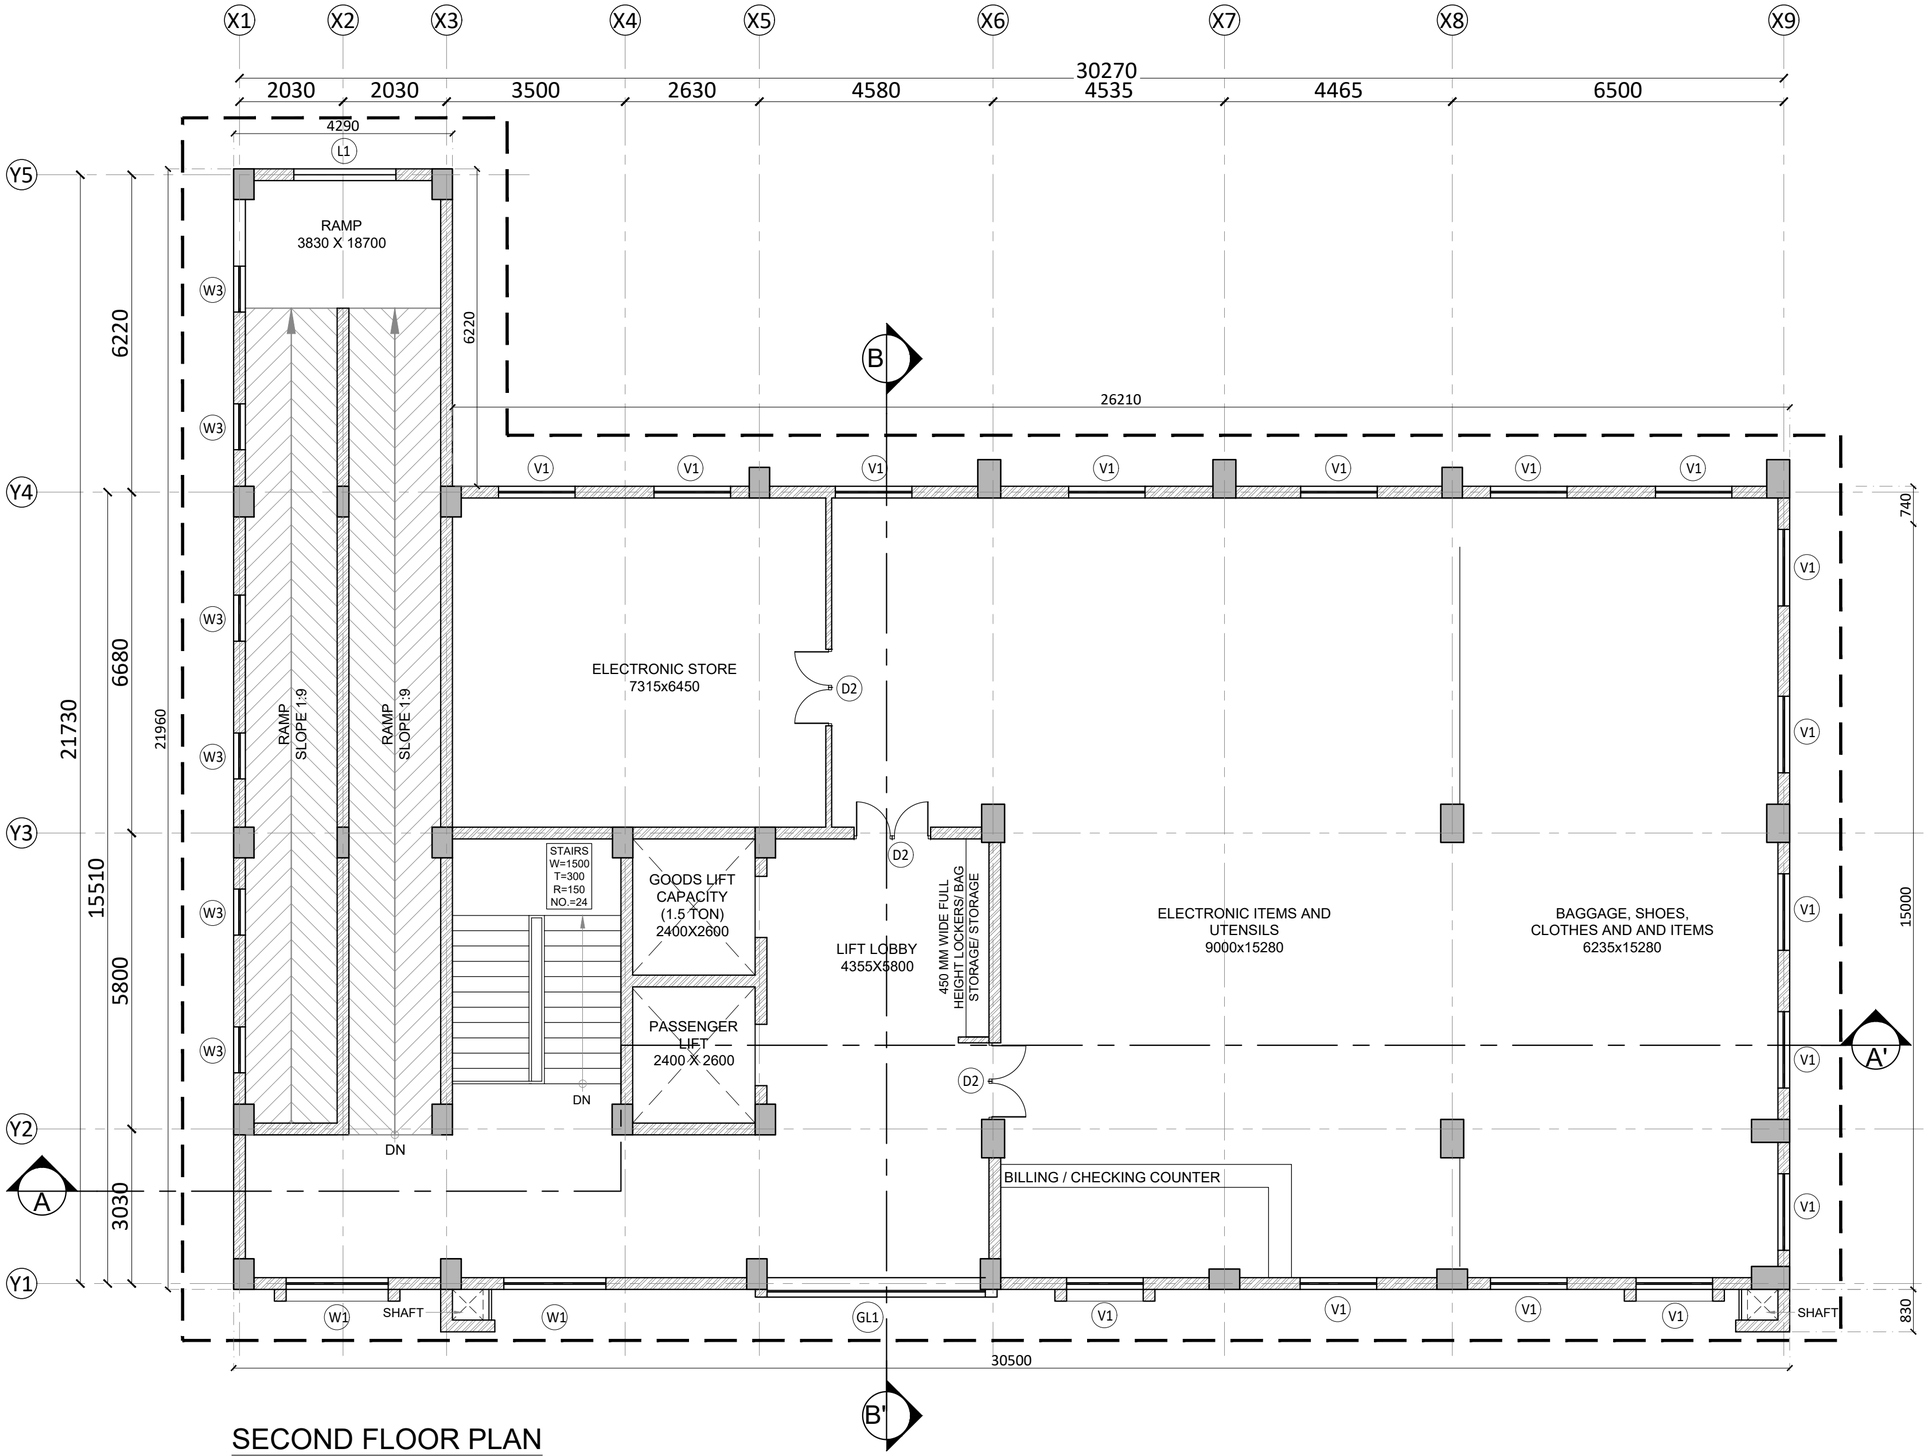

SECOND FLOOR PLAN

NOTES:-

1	ALL DIMENSIONS ARE IN MILLIMETERS UNLESS NOTED OTHERWISE.
2	WRITTEN DIMENSIONS ARE TO BE FOLLOWED. DRAWINGS ARE NOT TO BE SCALED.
3	ANY DISCREPANCY IN THE DRAWING SHALL BE BROUGHT TO THE NOTICE OF THE ARCHITECT/S.
4	THIS DRAWING SHALL BE READ IN CONJUNCTION WITH OTHER RELEVANT DRAWINGS AND BOQ.
5	SKIRTING SHALL BE SAME FINISH AS THAT OF FLOOR AND SHALL BE 100MM HIGH FROM FINISHED FLOOR LEVEL UNLESS NOTED OTHERWISE.
6	TOP OF R.C.C.SLAB OF KITCHEN COUNTER SHALL BE 760 MM FROM FINISHED FLOOR LEVEL (IF APPLICABLE).
7	R.C.C.SLAB SHALL BE SUNK BY 200 MM IN KITCHEN,500 MM IN TOILET/WC WITH ORISSA PAN, 300 MM IN OTHER TOILETS/W.C.WITH EUROPEAN STYLE AND 300 MM IN BATHROOMS FROM SLAB TOP TO SLAB TOP LEVEL.
8	R.C.C.SLAB SHALL BE SUNK BY 200 MM OR AS REQUIRED INCASE OF OPEN TERRACE ON ANY FLOOR LEVEL (IF APPLICABLE).
9	R.C.C.SLAB IN BALCONY,STAIRCASE LANDING AT FLOOR LEVEL SHALL BE SUNK 12 MM FROM GENERAL FINISHED FLOOR LEVEL UNLESS NOTED OTHERWISE.
10	ALL FINISHED FLOOR LEVELS OF KITCHENS, TOILETS, VERANDAH, STAIRCASE LANDING AT ENTRANCE SHALL BE DROPPED BY 12 MM FROM ADJOINING GENERAL FLOOR FINISHED LVL UNLESS NOTED OTHERWISE.
11	PLINTH PROTECTION SHALL BE PROVIDED ALL AROUND THE BUILDING AS/SPECS.
12	DRIP SHALL BE PROVIDED AT ALL SUNSHADES,BALCONIES & SLAB PROJECTIONS AS/DETAIL.
13	WATERPROOFING SHALL BE DONE BEFORE PLASTERING TERRACE SIDE PARAPET WALL AND SHALL BE TURN UPTO THE LEVEL OF TOP FINISH AS/SPECS.
14	REFER SCHEDULE OF FINISHES SHEET & BOQ FOR BRIEF DESCRIPTION OF FINISHES.
15	IN CASE OF DISCREPANCY IN THE NOMENCLATURE OF ITEMS IN BOQ & DRAWINGS THE ITEM MENTIONED IN BOQ SHALL TAKE PREFERENCE.
16	ALMIRAH, CUPBOARDS AND LOOSE FURNITURE ARE NOT IN THE SCOPE OF WORK
17	WATERPROOFING SHALL BE PROVIDED ABOVE RCC SLAB AT FIRST FLOOR WHEREVER REQUIRED AS SPECIFIED
18	WATERPROOFING SHALL BE PROVIDED ABOVE PROJECTIONS, CHAJJAS, BALCONIES, TERRACES & OTHER ELEVATIONAL ELEMENTS WHEREVER REQUIRED AS SPECIFIED.
19	MOVE HAND BE PACKED FROM OUTSIDE

SCHEDULE OF OPENINGS:-

DOORS

S.NO	TYPE	OPENINGS	SILL	LINTEL	LOCATION
1	D1	2000x3100	00	3100	MAIN ENTRY DOOR
2	D2	2500x2400	00	2400	GROCERY STORE
3	D3	1500x2400	00	2400	STORE & STORAGE
4	D4	1000x2400	00	2400	OFFICE
5	D5	1000x2400	00	2400	TOILET
6	D6	750x2100	00	2100	TOILET

WINDOWS & VENTILATORS

1	W1	2000X2200	900	3100	STAIRCASE LOBBY
2	W1A	1500X1900	1200	3100	OFFICE
3	W2	1500X2200	900	3100	ENTRANCE
4	W3	900X2000	900	2900	RAMP
5	GL1	4280X5650	900	6550	LIFT LOBBY
6	V1	1500X2200	2050	3100/B.B	STORE
7	V2	1200X750	2350	3100/B.B	TOILET

AAC BLOCK

BRICKWORK

TENDER DRAWING

S.No.	REV. NO	DATE.	REMARKS
3			
2	R1	11.07.2024	Tender drawings are revised with reference to letter 0421020P/00547/1/Q/NH-40-40 (Part) dated 26 June 2024 as per meeting held on 11 June 2024
1	R0	08.06.2024	SENT TO CLIENT

ARCHITECTURAL DWG


CATEGORY OF DRG. | ○ APPROVAL | ○ INFORMATION | ● TENDER DWG | ○ GFC DWG

PROJECT
Construction of Building for Military Assets to be Demolished for up Gradation of NH-40 Section between Shillong-Dawki Road Under NHIDCL in Shillong, East Khasi Hills District, State of Meghalaya

CLIENT
NATIONAL HIGHWAYS & INFRASTRUCTURE DEVELOPMENT CORPORATION LTD.
(A GOVERNMENT OF INDIA UNDERTAKING)
1ST AND 4TH FLOOR, PARKSIDE BUILDING, NEAR BSBL, BARIK, SHILLONG, EAST KHASI HILLS DISTRICTS MEGHALAYA

CONSULTANT/ ARCHITECT
JAGDISH MARWAHA ASSOCIATES
Architects, Engineers, Planners & Interior Designers
603-604 ,Kirti Shikhar,District Centre, Janakpuri, New Delhi Ph- 41588788, E-mail= jma_110@yahoo.co.in
Website - jmarchitectects.co.in

BUILDING TITLE.	CSD BUILDING
DRAWING TITLE.	SECOND FLOOR PLAN
DRAWING NO.	AR/CSD/SF/103
DEALT BY : SHEHBAZ	SCALE. 1:100 — DATE. 27.08.2024

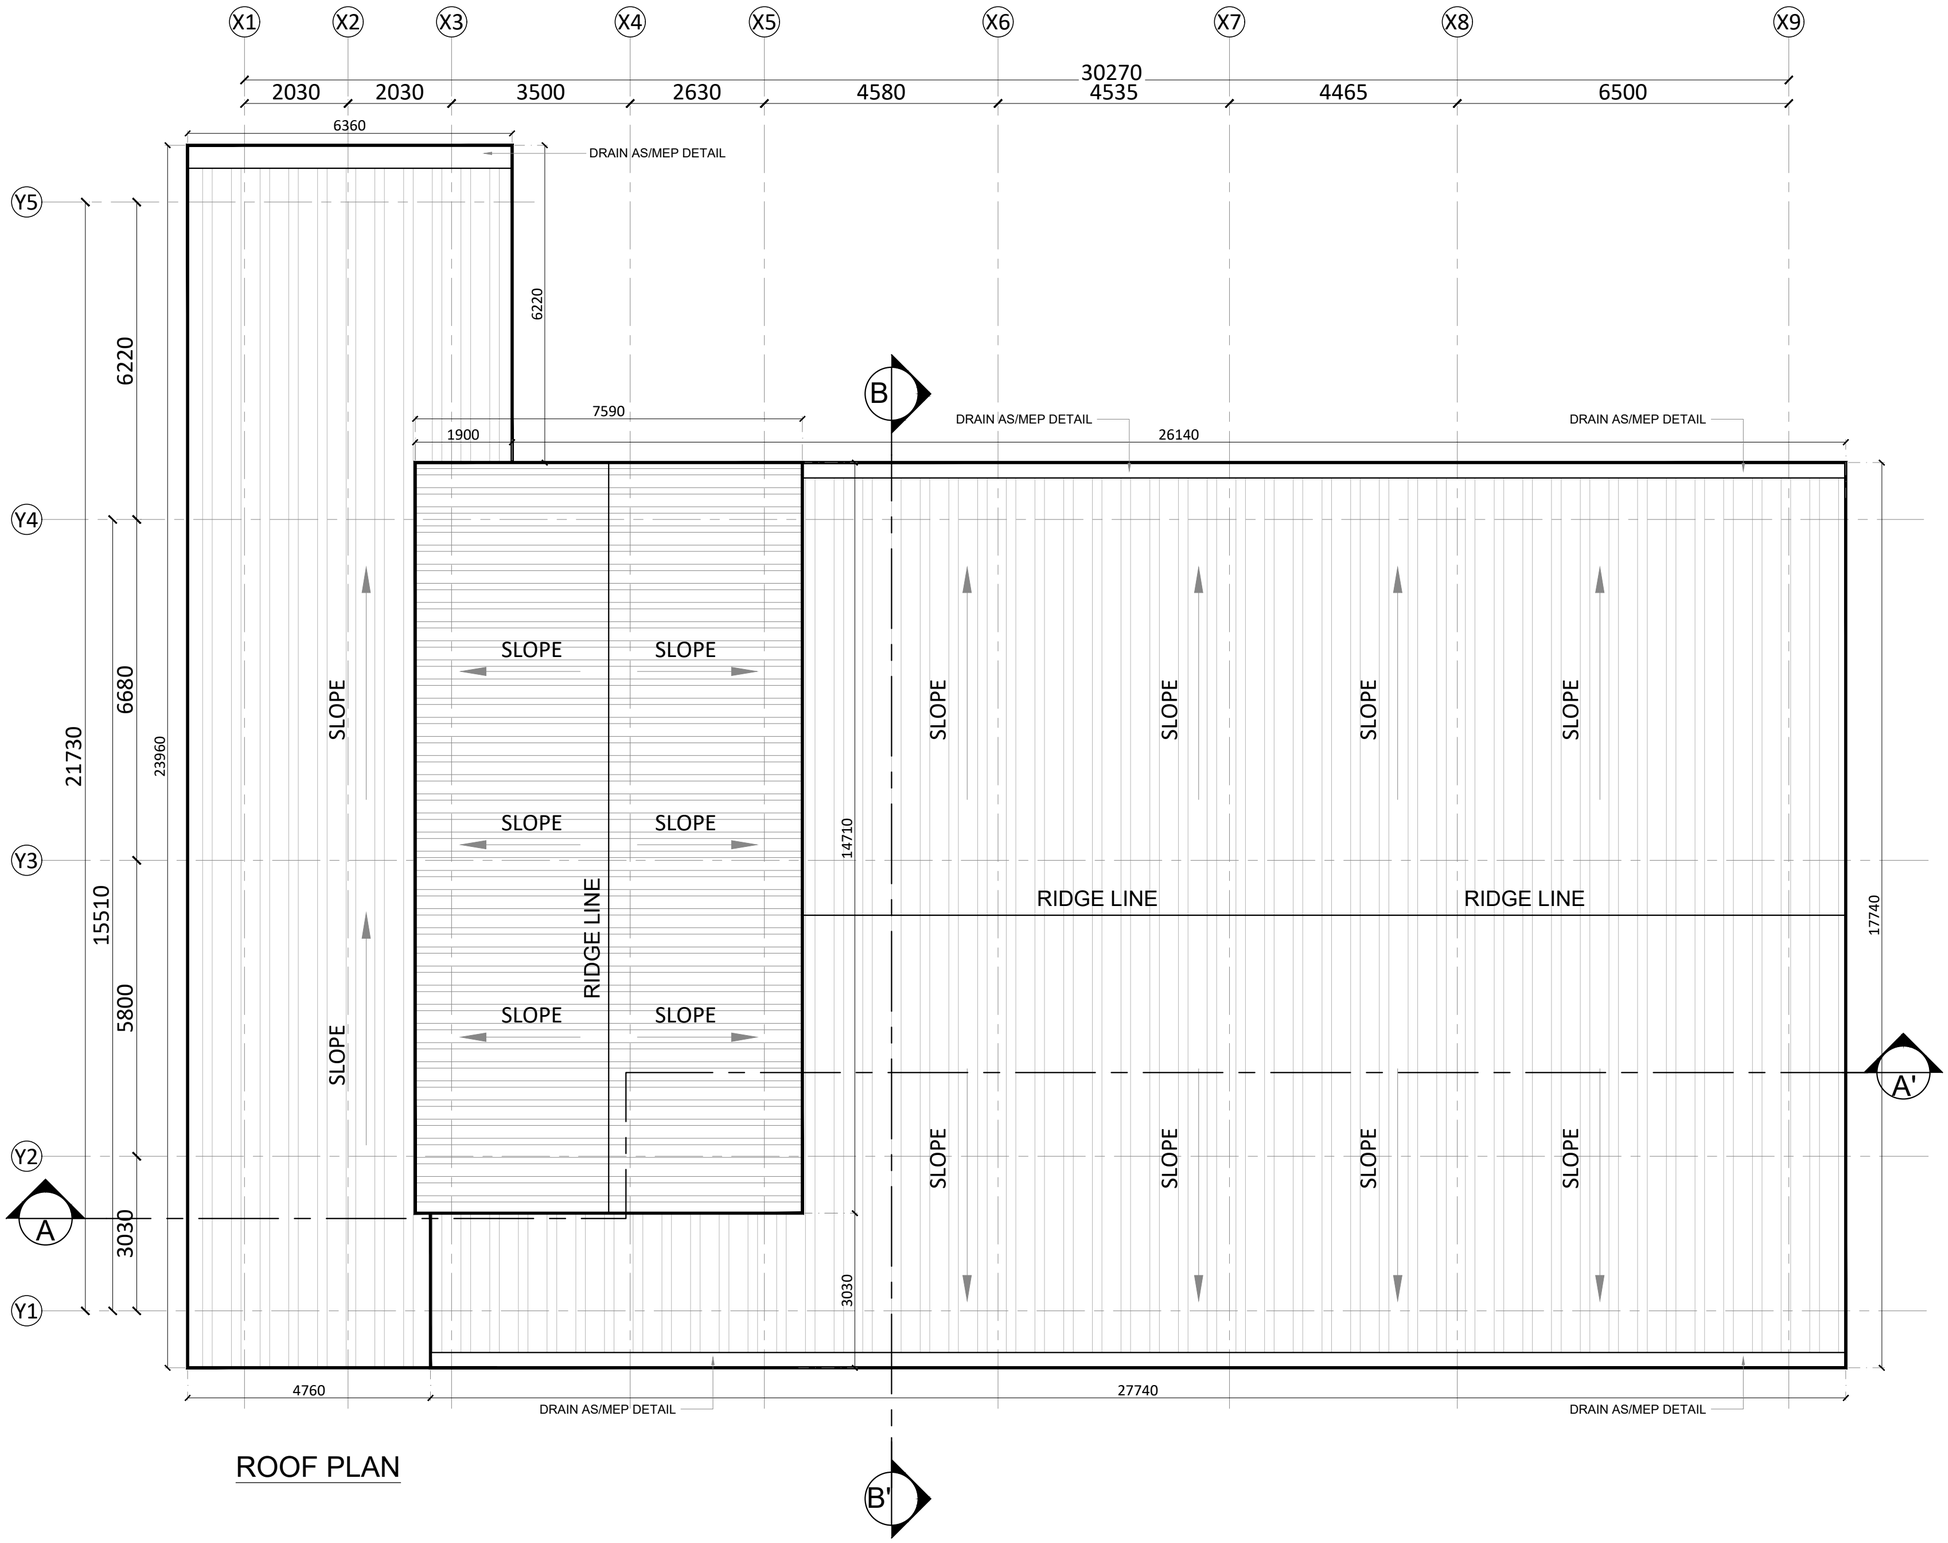

ROOF PLAN

NOTES:-

1	ALL DIMENSIONS ARE IN MILLIMETERS UNLESS NOTED OTHERWISE.
2	WRITTEN DIMENSIONS ARE TO BE FOLLOWED. DRAWINGS ARE NOT TO BE SCALED.
3	ANY DISCREPANCY IN THE DRAWING SHALL BE BROUGHT TO THE NOTICE OF THE ARCHITECT/S.
4	THIS DRAWING SHALL BE READ IN CONJUNCTION WITH OTHER RELEVANT DRAWINGS AND BOQ.
5	SKIRTING SHALL BE SAME FINISH AS THAT OF FLOOR AND SHALL BE 100MM HIGH FROM FINISHED FLOOR LEVEL UNLESS NOTED OTHERWISE.
6	TOP OF R.C.C.SLAB OF KITCHEN COUNTER SHALL BE 760 MM FROM FINISHED FLOOR LEVEL (IF APPLICABLE).
7	R.C.C.SLAB SHALL BE SUNK BY 200 MM IN KITCHEN,500 MM IN TOILET/WC WITH ORISSA PAN, 300 MM IN OTHER TOILETS/W.C.WITH EUROPEAN STYLE AND 300 MM IN BATHROOMS FROM SLAB TOP TO SLAB TOP LEVEL.
8	R.C.C.SLAB SHALL BE SUNK BY 200 MM OR AS REQUIRED INCASE OF OPEN TERRACE ON ANY FLOOR LEVEL (IF APPLICABLE).
9	R.C.C.SLAB IN BALCONY,STAIRCASE LANDING AT FLOOR LEVEL SHALL BE SUNK 12 MM FROM GENERAL FINISHED FLOOR LEVEL UNLESS NOTED OTHERWISE.
10	ALL FINISHED FLOOR LEVELS OF KITCHENS, TOILETS, VERANDAH, STAIRCASE LANDING AT ENTRANCE SHALL BE DROPPED BY 12 MM FROM ADJOINING GENERAL FLOOR FINISHED LVL UNLESS NOTED OTHERWISE.
11	PLINTH PROTECTION SHALL BE PROVIDED ALL AROUND THE BUILDING AS/SPECS.
12	DRIP SHALL BE PROVIDED AT ALL SUNSHADES,BALCONIES & SLAB PROJECTIONS AS/DETAIL.
13	WATERPROOFING SHALL BE DONE BEFORE PLASTERING TERRACE SIDE PARAPET WALL AND SHALL BE TURN UPTO THE LEVEL OF TOP FINISH AS/SPECS.
14	REFER SCHEDULE OF FINISHES SHEET & BOQ FOR BRIEF DESCRIPTION OF FINISHES.
15	IN CASE OF DISCREPANCY IN THE NOMENCLATURE OF ITEMS IN BOQ & DRAWINGS THE ITEM MENTIONED IN BOQ SHALL TAKE PREFERENCE.
16	ALMIRAH, CUPBOARDS AND LOOSE FURNITURE ARE NOT IN THE SCOPE OF WORK
17	WATERPROOFING SHALL BE PROVIDED ABOVE RCC SLAB AT FIRST FLOOR WHEREVER REQUIRED AS SPECIFIED
18	WATERPROOFING SHALL BE PROVIDED ABOVE PROJECTIONS, CHAJJAS, BALCONIES, TERRACES & OTHER ELEVATIONAL ELEMENTS WHEREVER REQUIRED AS SPECIFIED.
19	ROOF SHOULD BE PACKED FROM ALL SIDES.

SCHEDULE OF OPENINGS:-

DOORS

S.NO	TYPE	OPENINGS	SILL	LINTEL	LOCATION
1	D1	2000x3100	00	3100	MAIN ENTRY DOOR
2	D2	2500x2400	00	2400	GROCERY STORE
3	D3	1500x2400	00	2400	STORE & STORAGE
4	D4	1000x2400	00	2400	OFFICE
5	D5	1000x2400	00	2400	TOILET
6	D6	750x2100	00	2100	TOILET

WINDOWS & VENTILATORS

1	W1	2000X2200	900	3100	STAIRCASE LOBBY
2	W1A	1500X1900	1200	3100	OFFICE
3	W2	1500X2200	900	3100	ENTRANCE
4	W3	900X2000	900	2900	RAMP
5	GL1	4280X5650	900	6550	LIFT LOBBY
6	V1	1500X2200	2050	3100/B.B	STORE
7	V2	1200X750	2350	3100/B.B	TOILET

AAC BLOCK

BRICKWORK

TENDER DRAWING

S.No.	REV. NO	DATE.	REMARKS
3			
2	R1	11.07.2024	Tender drawings are revised with reference to letter 0421020P/00547/1/Q/NH-40-40 (Part) dated 26 June 2024 as per meeting held on 11 June 2024
1	R0	08.06.2024	SENT TO CLIENT

ARCHITECTURAL DWG

CATEGORY OF DRG. ○ APPROVAL ○ INFORMATION ● TENDER DWG ○ GFC DWG

PROJECT
Construction of Building for Military Assets to be Demolished for up Gradation of NH-40 Section between Shillong-Dawki Road Under NHIDCL in Shillong, East Khasi Hills District, State of Meghalaya

CLIENT
NATIONAL HIGHWAYS & INFRASTRUCTURE DEVELOPMENT CORPORATION LTD.
(A GOVERNMENT OF INDIA UNDERTAKING)
1ST AND 4TH FLOOR, PARKSIDE BUILDING, NEAR BSBL, BARIK, SHILLONG, EAST KHASI HILLS DISTRICTS MEGHALAYA

CONSULTANT/ ARCHITECT
JAGDISH MARWAHA ASSOCIATES
Architects, Engineers, Planners & Interior Designers
603-604 ,Kirti Shikhar,District Centre, Janakpuri, New Delhi Ph- 41588788, E-mail= jma_110@yahoo.co.in
Website - jmarchitectects.co.in

BUILDING TITLE. CSD BUILDING


DRAWING TITLE. ROOF PLAN

DRAWING NO. AR/CSD/RF/104


DEALT BY : SHEHBAZ | SCALE. 1:100 | DATE. 27.08.2024




ELEVATION-1

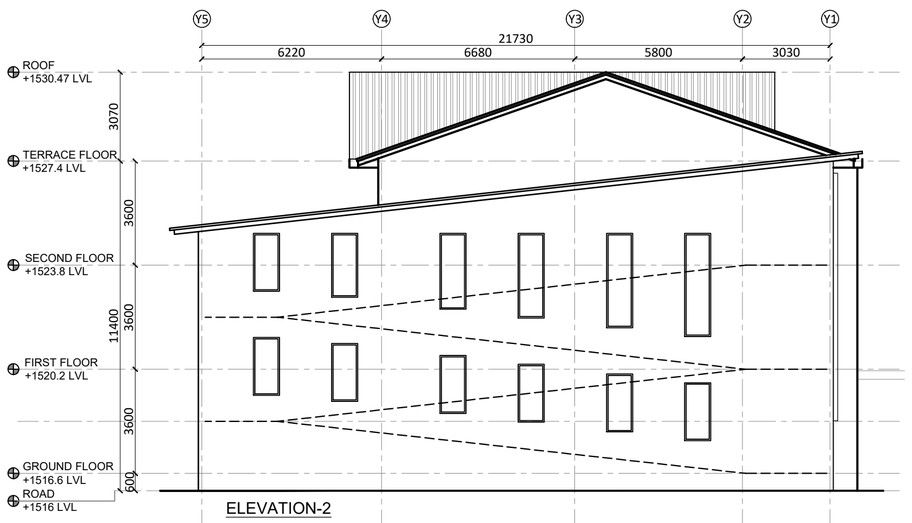


ELEVATION-2

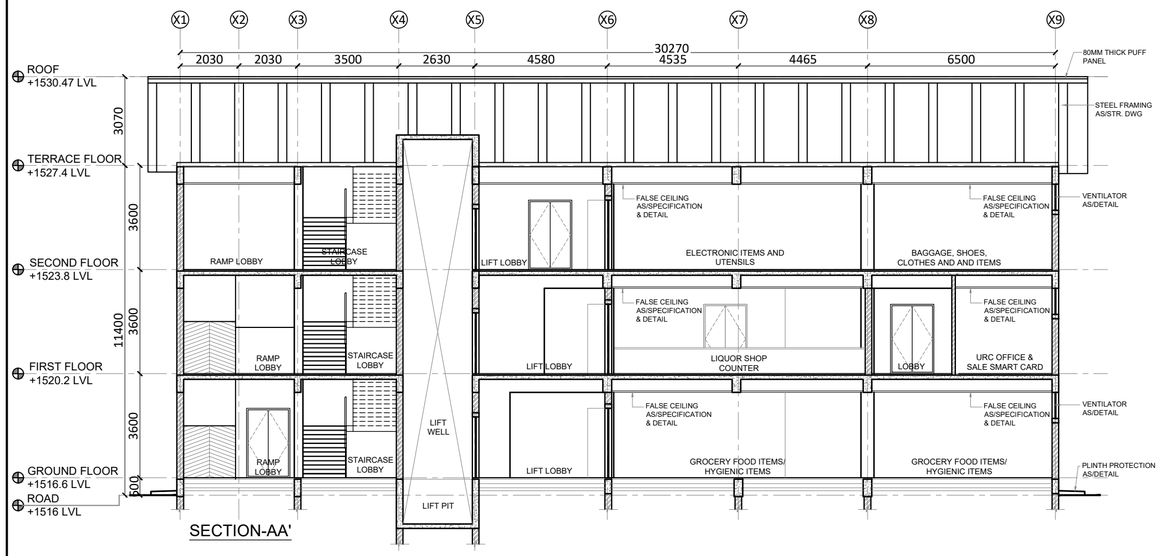


SECTION-AA'

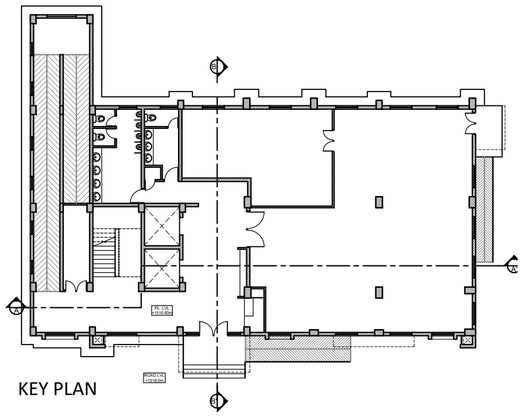


KEY PLAN

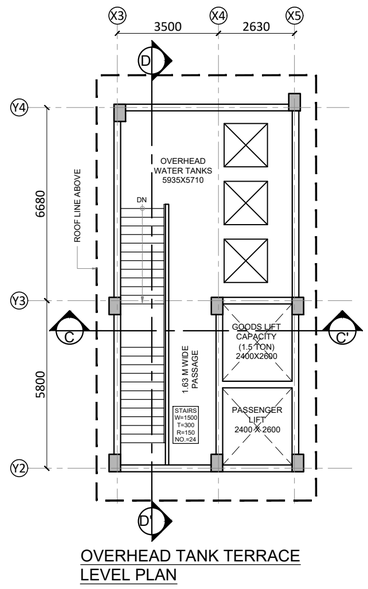


OVERHEAD TANK TERRACE LEVEL PLAN

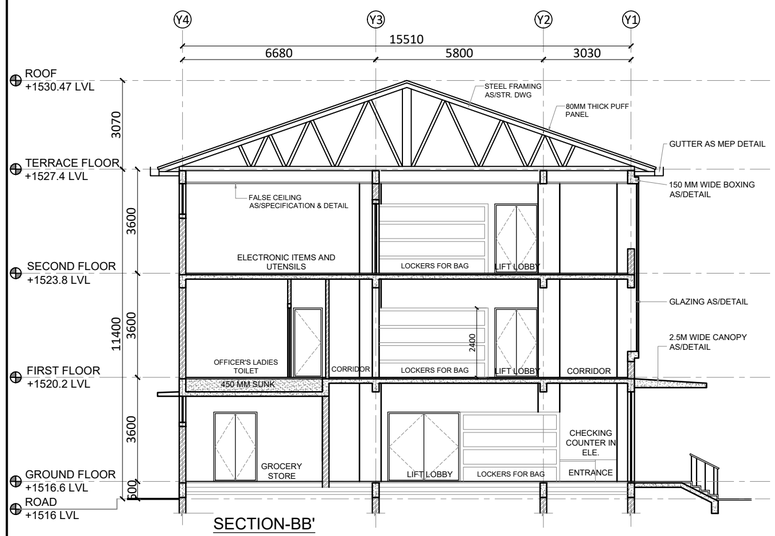

SECTION-BB'

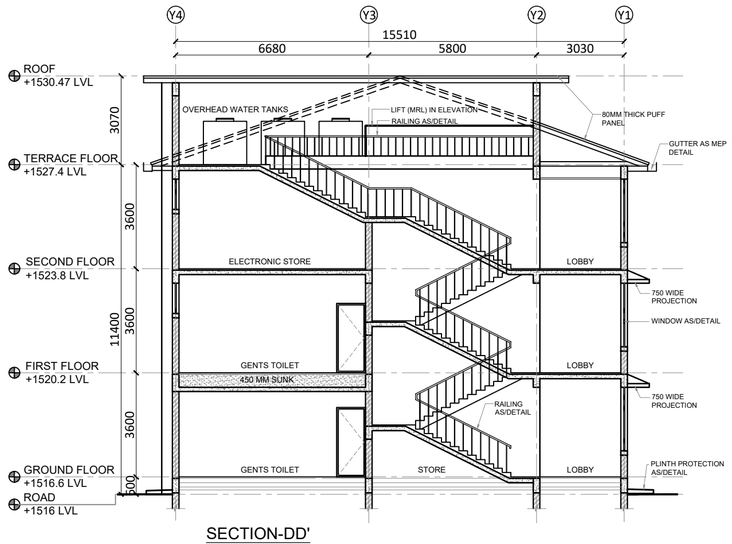

SECTION-DD'

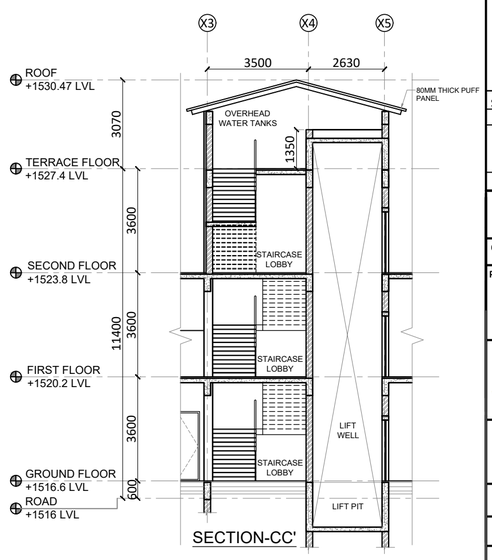

SECTION-CC'

NOTES:-

1	ALL DIMENSIONS ARE IN MILLIMETERS UNLESS NOTED OTHERWISE.
2	WRITTEN DIMENSIONS ARE TO BE FOLLOWED. DRAWINGS ARE NOT TO BE SCALED.
3	ANY DISCREPANCY IN THE DRAWING SHALL BE BROUGHT TO THE NOTICE OF THE ARCHITECT/S.
4	THIS DRAWING SHALL BE READ IN CONJUNCTION WITH OTHER RELEVANT DRAWINGS AND BOQ.
5	SKIRTING SHALL BE SAME FINISH AS THAT OF FLOOR AND SHALL BE 100MM HIGH FROM FINISHED FLOOR LEVEL UNLESS NOTED OTHERWISE.
6	TOP OF R.C.C.SLAB OF KITCHEN COUNTER SHALL BE 760 MM FROM FINISHED FLOOR LEVEL (IF APPLICABLE).
7	R.C.C.SLAB SHALL BE SUNK BY 200 MM IN KITCHEN,500 MM IN TOILET/WC WITH ORISSA PAN, 300 MM IN OTHER TOILETS/W.C.WITH EUROPEAN STYLE AND 300 MM IN BATHROOMS FROM SLAB TOP TO SLAB TOP LEVEL.
8	R.C.C.SLAB SHALL BE SUNK BY 200 MM OR AS REQUIRED INCASE OF OPEN TERRACE ON ANY FLOOR LEVEL (IF APPLICABLE).
9	R.C.C.SLAB IN BALCONY,STAIRCASE LANDING AT FLOOR LEVEL SHALL BE SUNK 12 MM FROM GENERAL FINISHED FLOOR LEVEL UNLESS NOTED OTHERWISE.
10	ALL FINISHED FLOOR LEVELS OF KITCHENS, TOILETS, VERANDAH, STAIRCASE LANDING AT ENTRANCE SHALL BE DROPPED BY 12 MM FROM ADJOINING GENERAL FLOOR FINISHED LVL UNLESS NOTED OTHERWISE.
11	PLINTH PROTECTION SHALL BE PROVIDED ALL AROUND THE BUILDING AS/SPECS.
12	DRIP SHALL BE PROVIDED AT ALL SUNSHADES,BALCONIES & SLAB PROJECTIONS AS/DETAIL.
13	WATERPROOFING SHALL BE DONE BEFORE PLASTERING TERRACE SIDE PARAPET WALL AND SHALL BE TURN UPTO THE LEVEL OF TOP FINISH AS/SPECS.
14	REFER SCHEDULE OF FINISHES SHEET & BOQ FOR BRIEF DESCRIPTION OF FINISHES.
15	IN CASE OF DISCREPANCY IN THE NOMENCLATURE OF ITEMS IN BOQ & DRAWINGS THE ITEM MENTIONED IN BOQ SHALL TAKE PREFERENCE.
16	ALMIRAH, CUPBOARDS AND LOOSE FURNITURE ARE NOT IN THE SCOPE OF WORK
17	WATERPROOFING SHALL BE PROVIDED ABOVE RCC SLAB AT FIRST FLOOR WHEREVER REQUIRED AS SPECIFIED
18	WATERPROOFING SHALL BE PROVIDED ABOVE PROJECTIONS, CHAJJAS, BALCONIES, TERRACES & OTHER ELEVATIONAL ELEMENTS WHEREVER REQUIRED AS SPECIFIED.
19	ROOF SHOULD BE PACKED FROM ALL SIDES.

AAC BLOCK

BRICKWORK

TENDER DRAWING

S.No.	REV. NO	DATE.	REMARKS
3			
2	R1	11.07.2024	Tender drawings are revised with reference to letter 0421020P/00547/1/Q/NH-40-40 (Part) dated 26 June 2024 as per meeting held on 11 June 2024
1	R0	08.06.2024	SENT TO CLIENT


ARCHITECTURAL DWG

CATEGORY OF DRG.	○ APPROVAL	○ INFORMATION	● TENDER DWG	○ GFC DWG

PROJECT
Construction of Building for Military Assets to be Demolished for up Gradation of NH-40 Section between Shillong-Dawki Road Under NHIDCL in Shillong, East Khasi Hills District, State of Meghalaya

CLIENT	**NATIONAL HIGHWAYS & INFRASTRUCTURE DEVELOPMENT CORPORATION LTD.** (A GOVERNMENT OF INDIA UNDERTAKING) 1ST AND 4TH FLOOR, PARKSIDE BUILDING, NEAR BSBL, BARIK, SHILLONG, EAST KHASI HILLS DISTRICTS MEGHALAYA
CONSULTANT/ ARCHITECT	JAGDISH MARWAHA ASSOCIATES Architects, Engineers, Planners & Interior Designers 603-604 ,Kriti Shikhar,District Centre, Janakpuri, New Delhi Ph- 41588788, E-mail= jma_110@yahoo.co.in Website - jmarchitectects.co.in

BUILDING TITLE.	CSD BUILDING		
DRAWING TITLE.	ELEVATION & SECTIONS		
DRAWING NO.	AR/CSD/ELEV&SEC/105		
DEALT BY : SHEHBAZ	SCALE. 1:150	DATE. 27.08.2024	

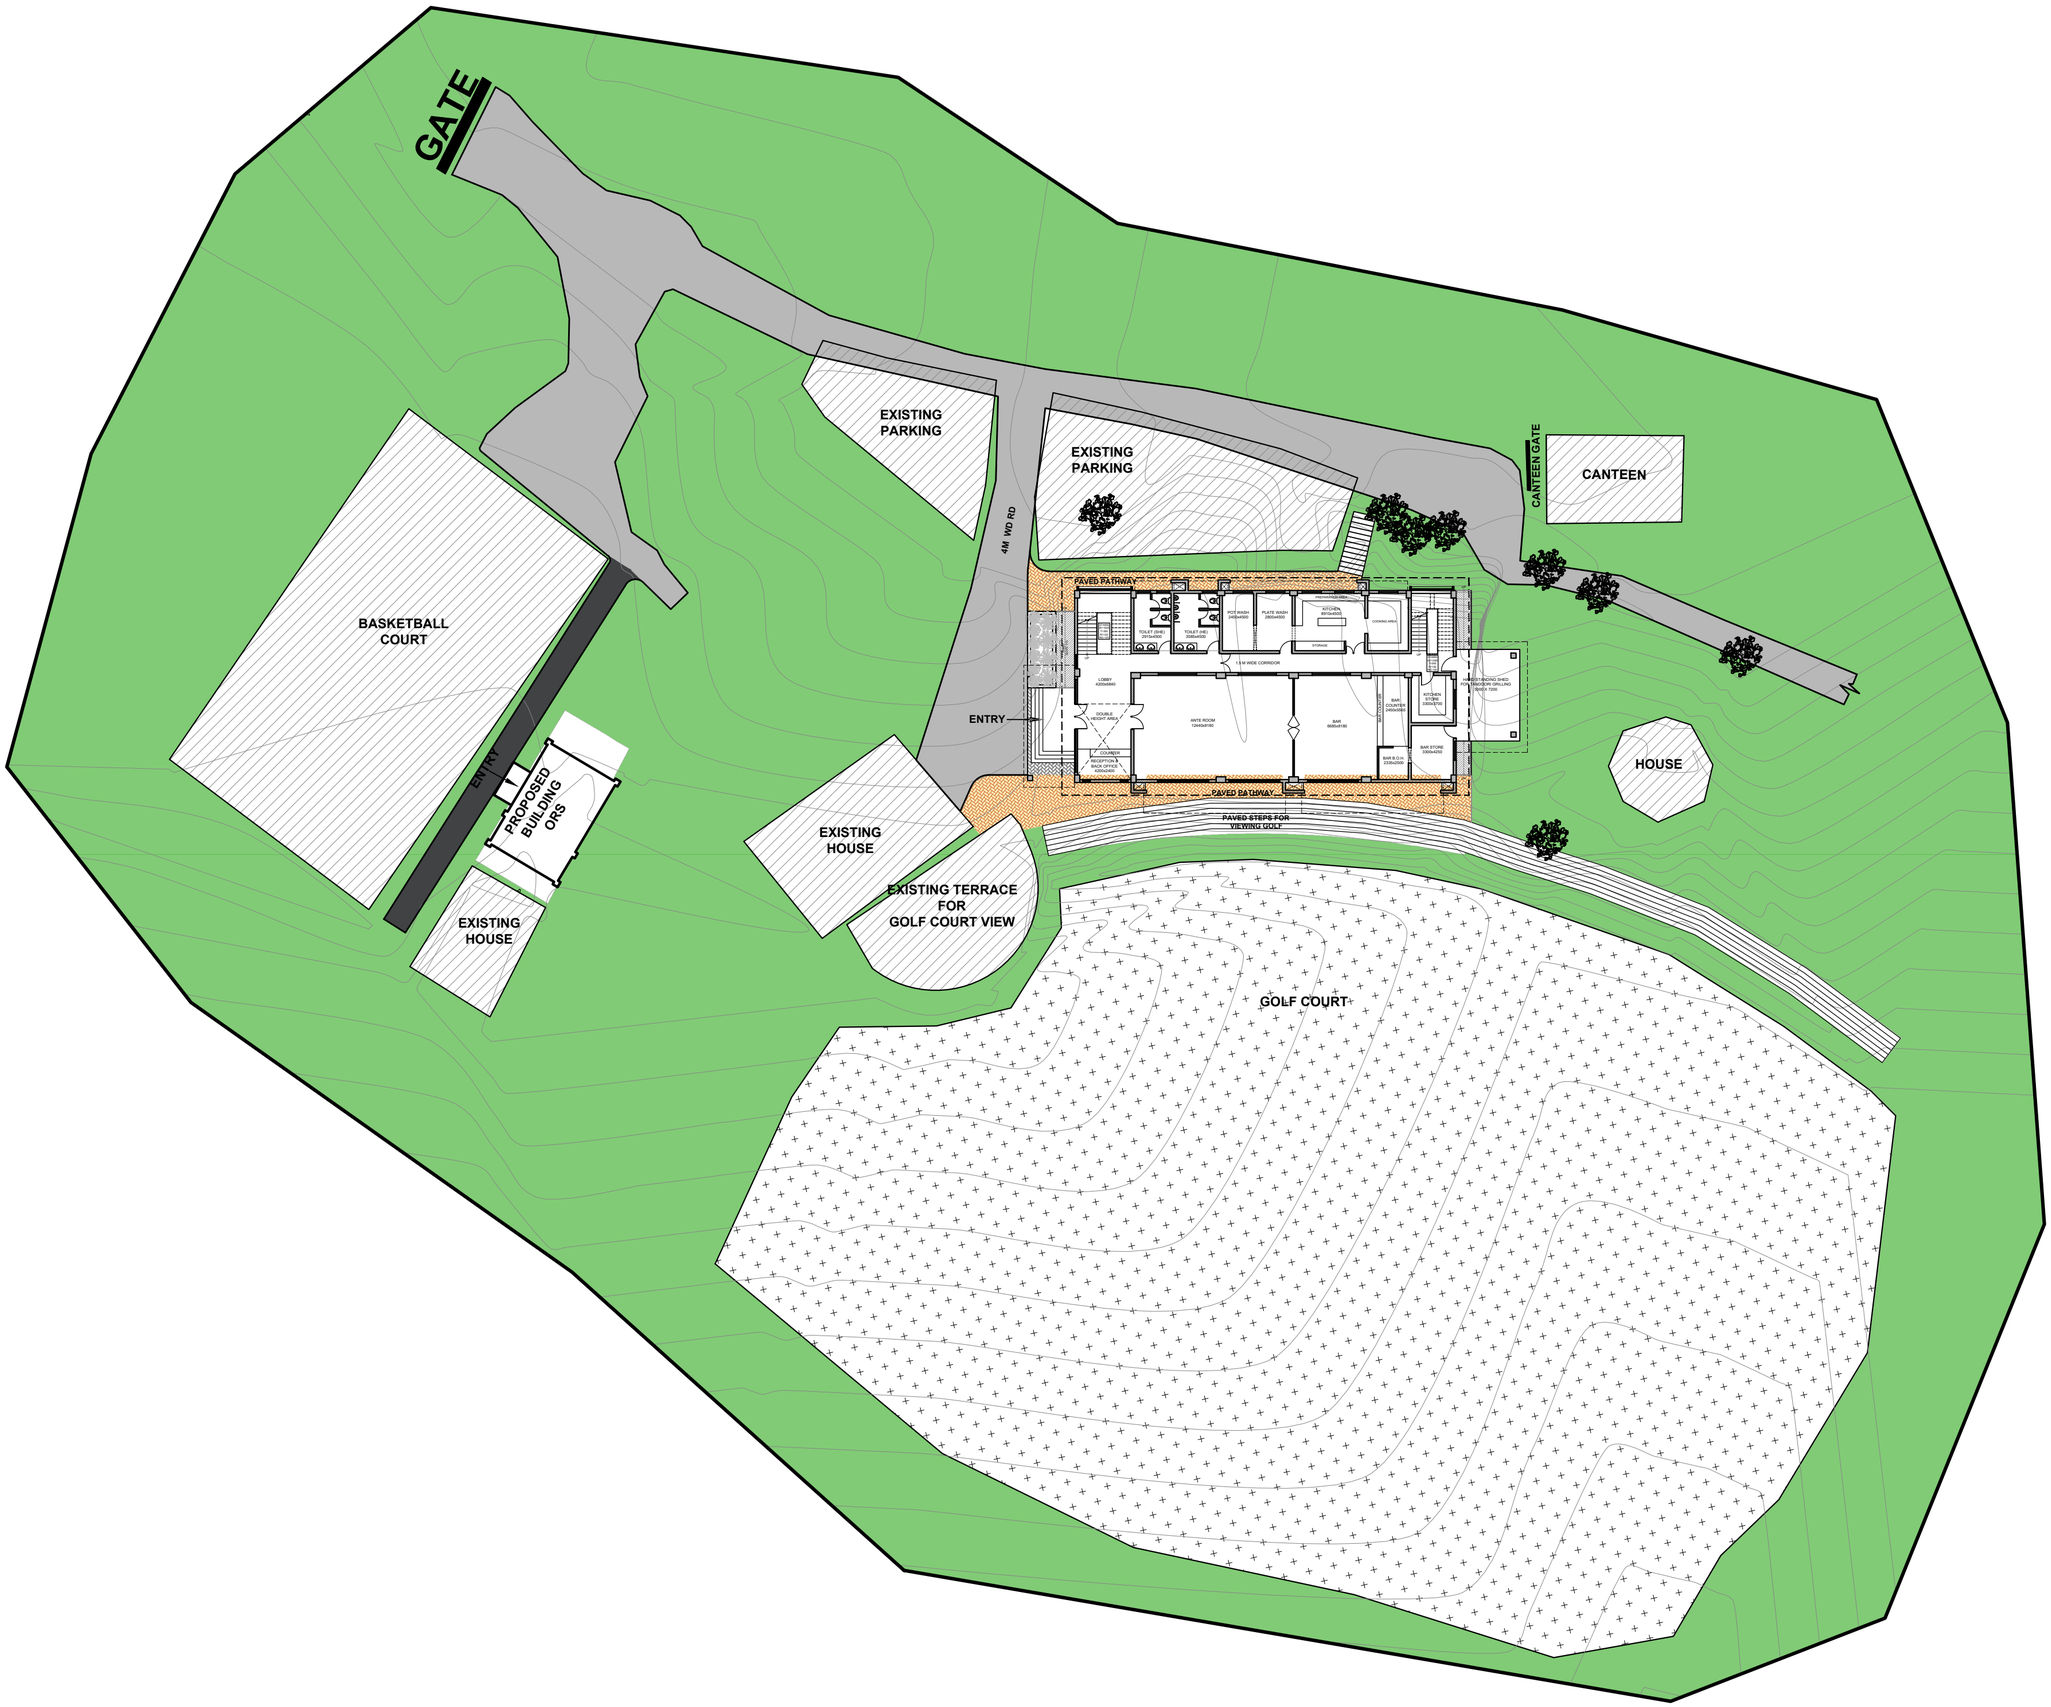

NOTES:-

1	ALL DIMENSIONS ARE IN MILLIMETERS UNLESS NOTED OTHERWISE.
2	WRITTEN DIMENSIONS ARE TO BE FOLLOWED. DRAWINGS ARE NOT TO BE SCALED.
3	ANY DISCREPANCY IN THE DRAWING SHALL BE BROUGHT TO THE NOTICE OF THE ARCHITECT/S.
4	THIS DRAWING SHALL BE READ IN CONJUNCTION WITH OTHER RELEVANT DRAWINGS AND BOQ.
5	SKIRTING SHALL BE SAME FINISH AS THAT OF FLOOR AND SHALL BE 100MM HIGH FROM FINISHED FLOOR LEVEL UNLESS NOTED OTHERWISE.
6	TOP OF R.C.C.SLAB OF KITCHEN COUNTER SHALL BE 760 MM FROM FINISHED FLOOR LEVEL (IF APPLICABLE).
7	R.C.C.SLAB SHALL BE SUNK BY 200 MM IN KITCHEN,500 MM IN TOILET/WC WITH ORISSA PAN, 300 MM IN OTHER TOILETS/W.C.WITH EUROPEAN STYLE AND 300 MM IN BATHROOMS FROM SLAB TOP TO SLAB TOP LEVEL.
8	R.C.C.SLAB SHALL BE SUNK BY 200 MM OR AS REQUIRED INCASE OF OPEN TERRACE ON ANY FLOOR LEVEL (IF APPLICABLE).
9	R.C.C.SLAB IN BALCONY,STAIRCASE LANDING AT FLOOR LEVEL SHALL BE SUNK 12 MM FROM GENERAL FINISHED FLOOR LEVEL UNLESS NOTED OTHERWISE.
10	ALL FINISHED FLOOR LEVELS OF KITCHENS, TOILETS, VERANDAH, STAIRCASE LANDING AT ENTRANCE SHALL BE DROPPED BY 12 MM FROM ADJOINING GENERAL FLOOR FINISHED LVL UNLESS NOTED OTHERWISE.
11	PLINTH PROTECTION SHALL BE PROVIDED ALL AROUND THE BUILDING AS/SPECS.
12	DRIP SHALL BE PROVIDED AT ALL SUNSHADES,BALCONIES & SLAB PROJECTIONS AS/DETAIL.
13	WATERPROOFING SHALL BE DONE BEFORE PLASTERING TERRACE SIDE PARAPET WALL AND SHALL BE TURN UPTO THE LEVEL OF TOP FINISH AS/SPECS.
14	REFER SCHEDULE OF FINISHES SHEET & BOQ FOR BRIEF DESCRIPTION OF FINISHES.
15	IN CASE OF DISCREPANCY IN THE NOMENCLATURE OF ITEMS IN BOQ & DRAWINGS THE ITEM MENTIONED IN BOQ SHALL TAKE PREFERENCE.
16	ALMIRAH, CUPBOARDS AND LOOSE FURNITURE ARE NOT IN THE SCOPE OF WORK
17	WATERPROOFING SHALL BE PROVIDED ABOVE RCC SLAB AT FIRST FLOOR WHEREVER REQUIRED AS SPECIFIED
18	WATERPROOFING SHALL BE PROVIDED ABOVE PROJECTIONS, CHAJJAS, BALCONIES, TERRACES & OTHER ELEVATIONAL ELEMENTS WHEREVER REQUIRED AS SPECIFIED.
19	ROOF SHOULD BE PACKED FROM ALL SIDES.

TENDER DRAWING

S.No.	REV. NO	DATE.	REMARKS
3			
2	R1	11.07.2024	Tender drawings are revised with reference to letter 0421020P/00547/1/Q/NH-40-40 (Part) dated 26 June 2024 as per meeting held on 11 June 2024
1	R0	08.06.2024	SENT TO CLIENT


ARCHITECTURAL DWG

CATEGORY OF DRG.	○ APPROVAL	○ INFORMATION	● TENDER DWG	○ GFC DWG

PROJECT
Construction of Building for Military Assets to be Demolished for up Gradation of NH-40 Section between Shillong-Dawki Road Under NHIDCL in Shillong, East Khasi Hills District, State of Meghalaya

CLIENT	**NATIONAL HIGHWAYS & INFRASTRUCTURE DEVELOPMENT CORPORATION LTD.** (A GOVERNMENT OF INDIA UNDERTAKING) 1ST AND 4TH FLOOR, PARKSIDE BUILDING, NEAR BSBL, BARIK, SHILLONG, EAST KHASI HILLS DISTRICTS MEGHALAYA
CONSULTANT/ ARCHITECT	JAGDISH MARWAHA ASSOCIATES Architects, Engineers, Planners & Interior Designers 603-604 ,Kirti Shikhar,District Centre, Janakpuri, New Delhi Ph- 41588788, E-mail= jma_110@yahoo.co.in Website - jmarchitectects.co.in

BUILDING TITLE.	CLUB HOUSE		
DRAWING TITLE.	MASTER PLAN		
DRAWING NO.	AR/CHB/MP/001		
DEALT BY : SHEHBAZ	SCALE. NTS	DATE. 27.08.2024	

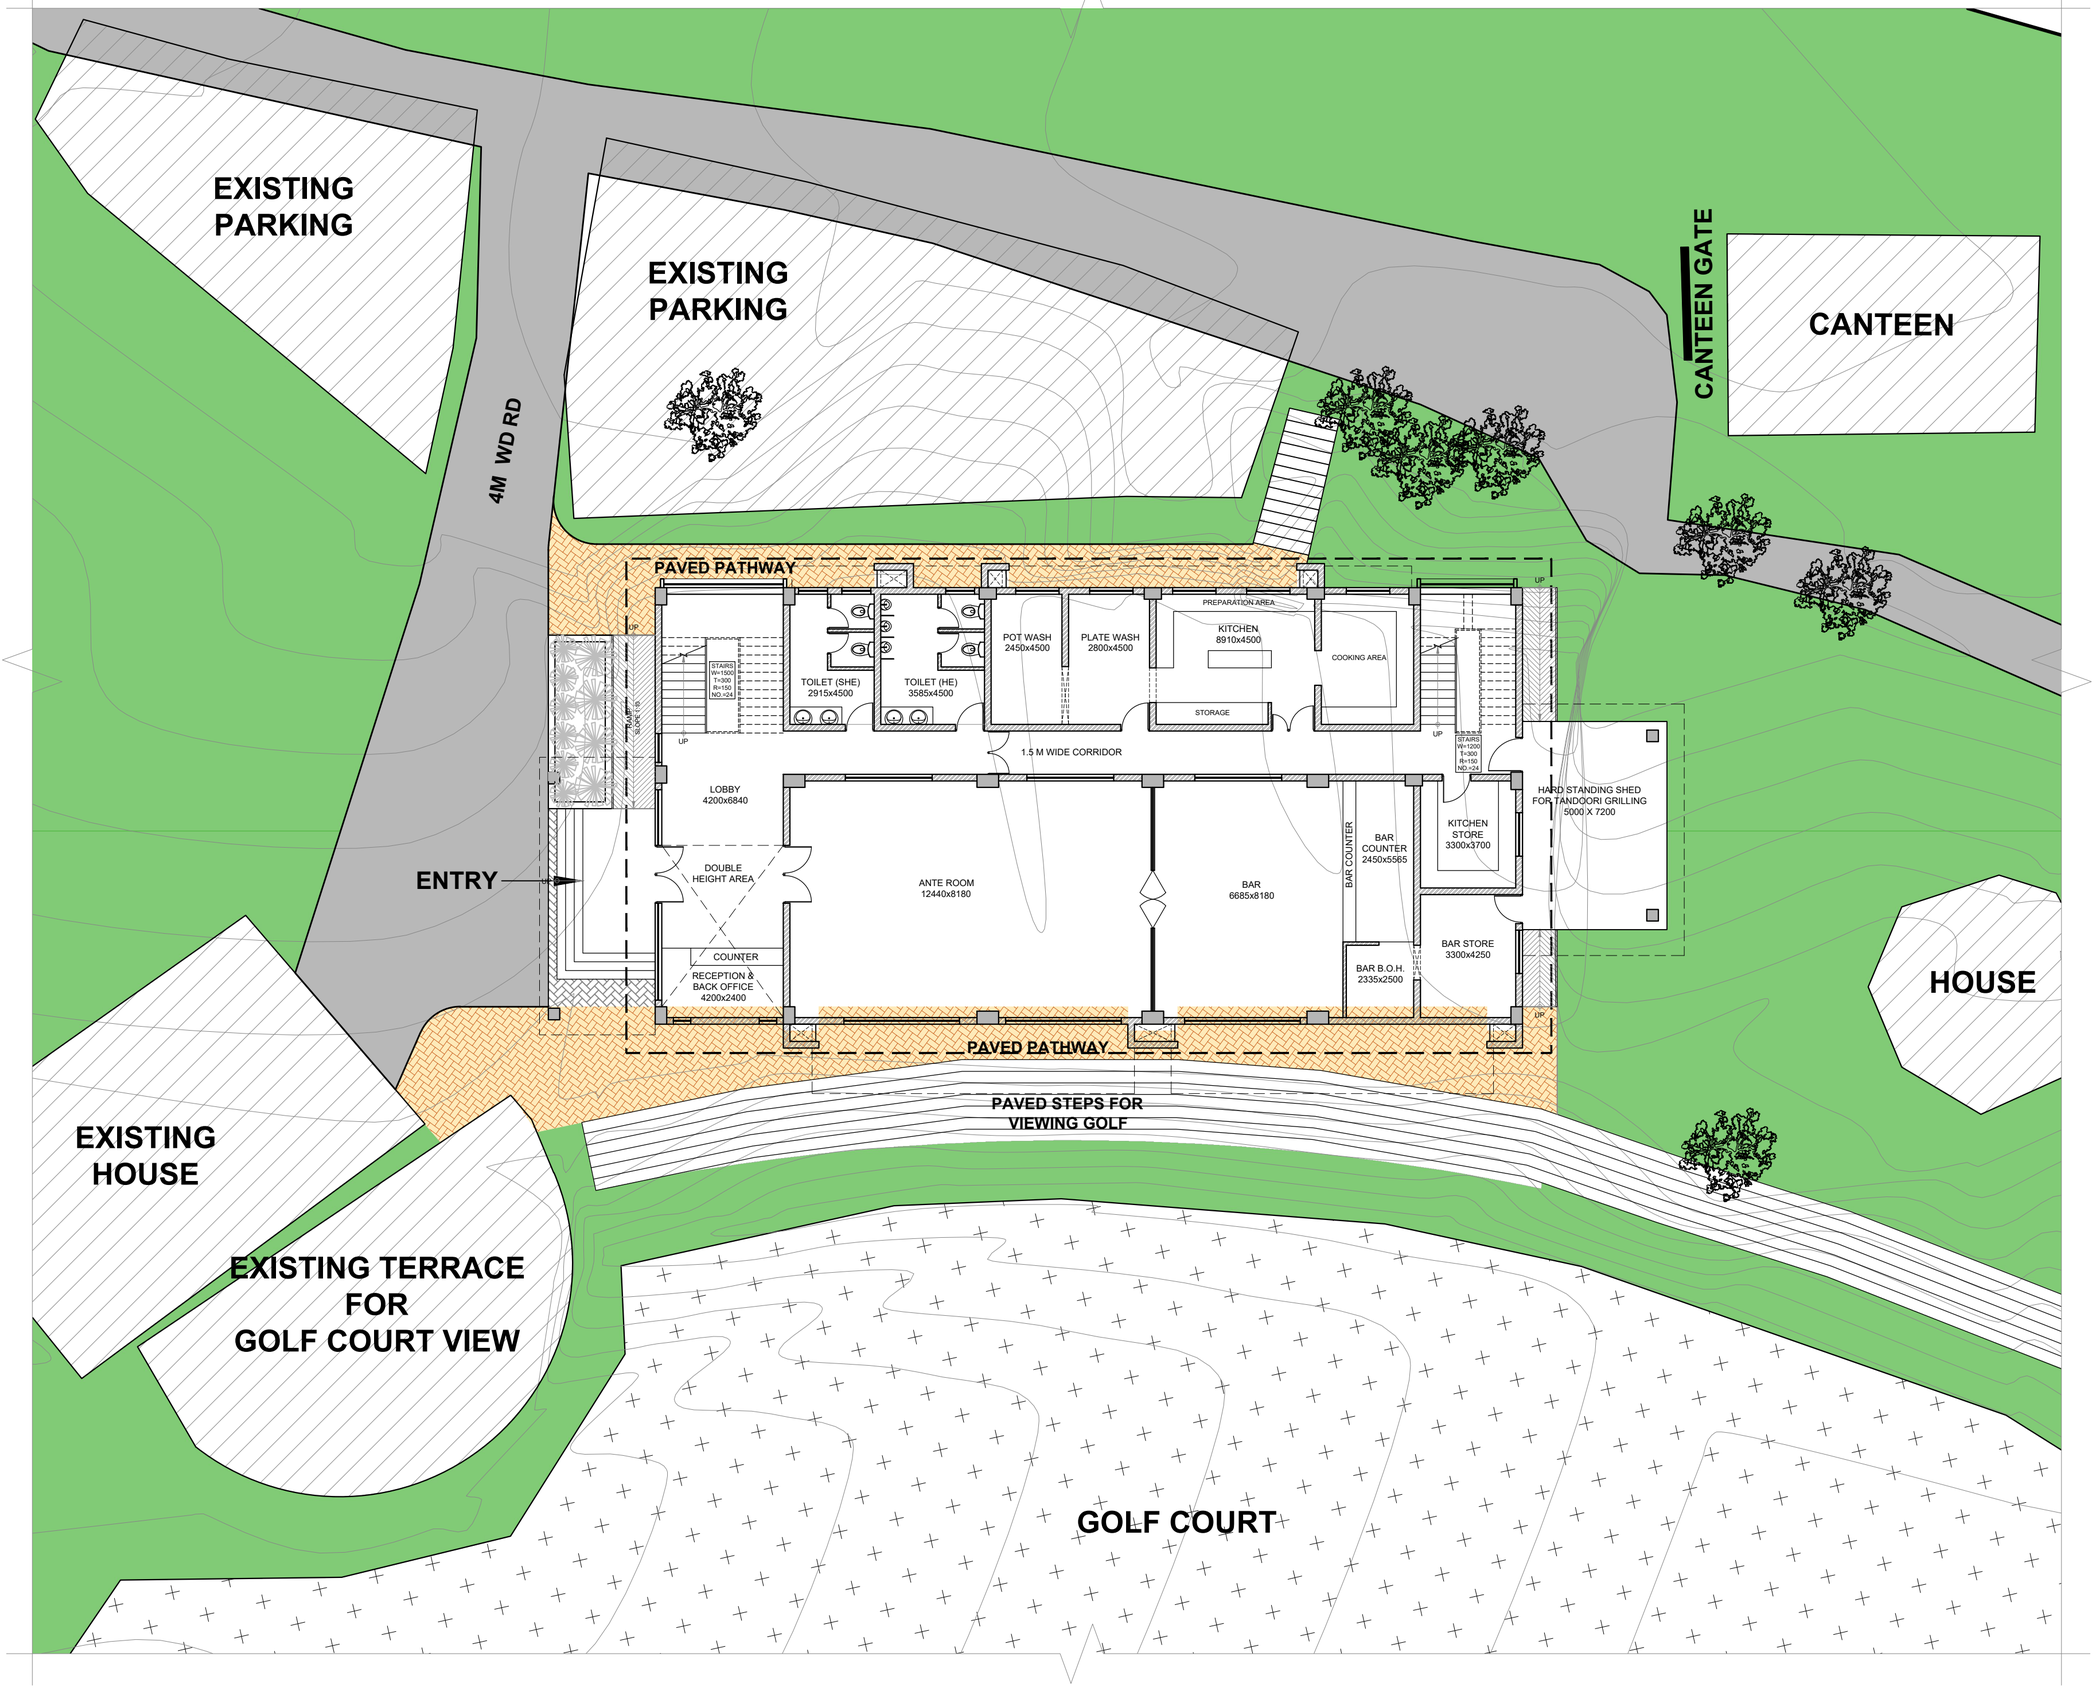

NOTES:-

1	ALL DIMENSIONS ARE IN MILLIMETERS UNLESS NOTED OTHERWISE.
2	WRITTEN DIMENSIONS ARE TO BE FOLLOWED. DRAWINGS ARE NOT TO BE SCALED.
3	ANY DISCREPANCY IN THE DRAWING SHALL BE BROUGHT TO THE NOTICE OF THE ARCHITECT/S.
4	THIS DRAWING SHALL BE READ IN CONJUNCTION WITH OTHER RELEVANT DRAWINGS AND BOQ.
5	SKIRTING SHALL BE SAME FINISH AS THAT OF FLOOR AND SHALL BE 100MM HIGH FROM FINISHED FLOOR LEVEL UNLESS NOTED OTHERWISE.
6	TOP OF R.C.C.SLAB OF KITCHEN COUNTER SHALL BE 760 MM FROM FINISHED FLOOR LEVEL (IF APPLICABLE).
7	R.C.C.SLAB SHALL BE SUNK BY 200 MM IN KITCHEN,500 MM IN TOILET/WC WITH ORISSA PAN, 300 MM IN OTHER TOILETS/W.C.WITH EUROPEAN STYLE AND 300 MM IN BATHROOMS FROM SLAB TOP TO SLAB TOP LEVEL.
8	R.C.C.SLAB SHALL BE SUNK BY 200 MM OR AS REQUIRED INCASE OF OPEN TERRACE ON ANY FLOOR LEVEL (IF APPLICABLE).
9	R.C.C.SLAB IN BALCONY,STAIRCASE LANDING AT FLOOR LEVEL SHALL BE SUNK 12 MM FROM GENERAL FINISHED FLOOR LEVEL UNLESS NOTED OTHERWISE.
10	ALL FINISHED FLOOR LEVELS OF KITCHENS, TOILETS, VERANDAH, STAIRCASE LANDING AT ENTRANCE SHALL BE DROPPED BY 12 MM FROM ADJOINING GENERAL FLOOR FINISHED LVL UNLESS NOTED OTHERWISE.
11	PLINTH PROTECTION SHALL BE PROVIDED ALL AROUND THE BUILDING AS/SPECS.
12	DRIP SHALL BE PROVIDED AT ALL SUNSHADES,BALCONIES & SLAB PROJECTIONS AS/DETAIL.
13	WATERPROOFING SHALL BE DONE BEFORE PLASTERING TERRACE SIDE PARAPET WALL AND SHALL BE TURN UPTO THE LEVEL OF TOP FINISH AS/SPECS.
14	REFER SCHEDULE OF FINISHES SHEET & BOQ FOR BRIEF DESCRIPTION OF FINISHES.
15	IN CASE OF DISCREPANCY IN THE NOMENCLATURE OF ITEMS IN BOQ & DRAWINGS THE ITEM MENTIONED IN BOQ SHALL TAKE PREFERENCE.
16	ALMIRAH, CUPBOARDS AND LOOSE FURNITURE ARE NOT IN THE SCOPE OF WORK
17	WATERPROOFING SHALL BE PROVIDED ABOVE RCC SLAB AT FIRST FLOOR WHEREVER REQUIRED AS SPECIFIED
18	WATERPROOFING SHALL BE PROVIDED ABOVE PROJECTIONS, CHAJJAS, BALCONIES, TERRACES & OTHER ELEVATIONAL ELEMENTS WHEREVER REQUIRED AS SPECIFIED.
19	ROOF SHOULD BE PACKED FROM ALL SIDES.

TENDER DRAWING

S.No.	REV. NO	DATE.	REMARKS
3			
2	R1	11.07.2024	Tender drawings are revised with reference to letter 0421020P/00547/1/Q/NH-40-40 (Part) dated 26 June 2024 as per meeting held on 11 June 2024
1	R0	08.06.2024	SENT TO CLIENT


ARCHITECTURAL DWG

CATEGORY OF DRG.	o APPROVAL	o INFORMATION	● TENDER DWG	○ GFC DWG

PROJECT
Construction of Building for Military Assets to be Demolished for up Gradation of NH-40 Section between Shillong-Dawki Road Under NHIDCL in Shillong, East Khasi Hills District, State of Meghalaya

	CLIENT	**NATIONAL HIGHWAYS & INFRASTRUCTURE DEVELOPMENT CORPORATION LTD.** (A GOVERNMENT OF INDIA UNDERTAKING) 1ST AND 4TH FLOOR, PARKSIDE BUILDING, NEAR BSBL, BARIK, SHILLONG, EAST KHASI HILLS DISTRICTS MEGHALAYA
	CONSULTANT/ ARCHITECT	JAGDISH MARWAHA ASSOCIATES Architects, Engineers, Planners & Interior Designers 603-604 ,Kirti Shikhar,District Centre, Janakpuri, New Delhi Ph- 41588788, E-mail= jma_110@yahoo.co.in Website - jmarchitectects.co.in

BUILDING TITLE.	CLUB HOUSE		
DRAWING TITLE.	SITE PLAN		
DRAWING NO.	AR/CHB/SP/100		
DEALT BY : SHEHBAZ	SCALE. 1:150	DATE. 27.08.2024	

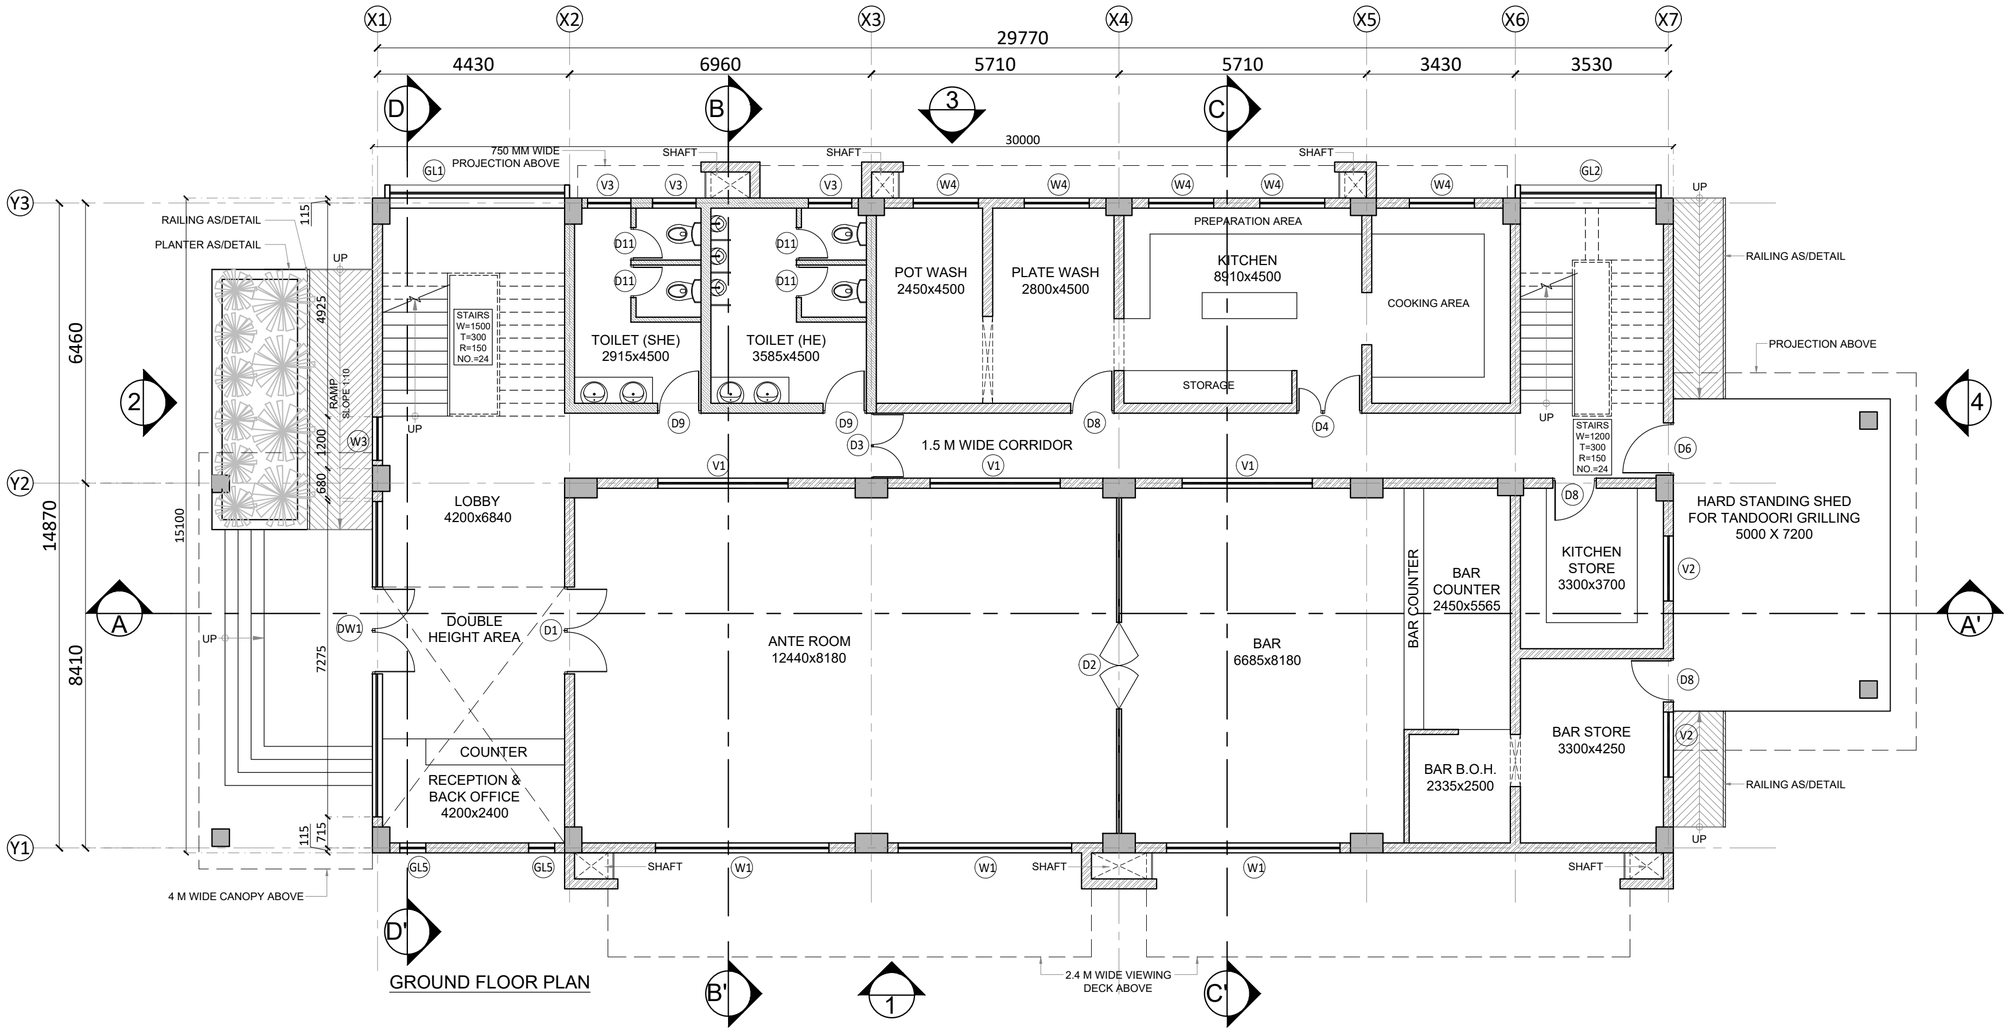

GROUND FLOOR PLAN

TENDER DRAWING

AAC BLOCK

BRICKWORK

NOTES:-

1	ALL DIMENSIONS ARE IN MILLIMETERS UNLESS NOTED OTHERWISE.
2	WRITTEN DIMENSIONS ARE TO BE FOLLOWED. DRAWINGS ARE NOT TO BE SCALED.
3	ANY DISCREPANCY IN THE DRAWING SHALL BE BROUGHT TO THE NOTICE OF THE ARCHITECT/S.
4	THIS DRAWING SHALL BE READ IN CONJUNCTION WITH OTHER RELEVANT DRAWINGS AND BOQ.
5	SKIRTING SHALL BE SAME FINISH AS THAT OF FLOOR AND SHALL BE 100MM HIGH FROM FINISHED FLOOR LEVEL UNLESS NOTED OTHERWISE.
6	TOP OF R.C.C.SLAB OF KITCHEN COUNTER SHALL BE 760 MM FROM FINISHED FLOOR LEVEL (IF APPLICABLE).
7	R.C.C.SLAB SHALL BE SUNK BY 200 MM IN KITCHEN,500 MM IN TOILET/WC WITH ORISSA PAN, 300 MM IN OTHER TOILETS/W.C.WITH EUROPEAN STYLE AND 300 MM IN BATHROOMS FROM SLAB TOP TO SLAB TOP LEVEL.
8	R.C.C.SLAB SHALL BE SUNK BY 200 MM OR AS REQUIRED INCASE OF OPEN TERRACE ON ANY FLOOR LEVEL (IF APPLICABLE).
9	R.C.C.SLAB IN BALCONY,STAIRCASE LANDING AT FLOOR LEVEL SHALL BE SUNK 12 MM FROM GENERAL FINISHED FLOOR LEVEL UNLESS NOTED OTHERWISE.
10	ALL FINISHED FLOOR LEVELS OF KITCHENS, TOILETS, VERANDAH, STAIRCASE LANDING AT ENTRANCE SHALL BE DROPPED BY 12 MM FROM ADJOINING GENERAL FLOOR FINISHED LVL UNLESS NOTED OTHERWISE.
11	PLINTH PROTECTION SHALL BE PROVIDED ALL AROUND THE BUILDING AS/SPECS.
12	DRIP SHALL BE PROVIDED AT ALL SUNSHADES,BALCONIES & SLAB PROJECTIONS AS/DETAIL.
13	WATERPROOFING SHALL BE DONE BEFORE PLASTERING TERRACE SIDE PARAPET WALL AND SHALL BE TURN UPTO THE LEVEL OF TOP FINISH AS/SPECS.
14	REFER SCHEDULE OF FINISHES SHEET & BOQ FOR BRIEF DESCRIPTION OF FINISHES.
15	IN CASE OF DISCREPANCY IN THE NOMENCLATURE OF ITEMS IN BOQ & DRAWINGS THE ITEM MENTIONED IN BOQ SHALL TAKE PREFERENCE.
16	ALMIRAH, CUPBOARDS AND LOOSE FURNITURE ARE NOT IN THE SCOPE OF WORK
17	WATERPROOFING SHALL BE PROVIDED ABOVE RCC SLAB AT FIRST FLOOR WHEREVER REQUIRED AS SPECIFIED
18	WATERPROOFING SHALL BE PROVIDED ABOVE PROJECTIONS, CHAJJAS, BALCONIES, TERRACES & OTHER ELEVATIONAL ELEMENTS WHEREVER REQUIRED AS SPECIFIED.
19	ROOF SHOULD BE PACKED FROM ALL SIDES.

SCHEDULE OF OPENINGS:-

DOORS

S.NO	TYPE	OPENINGS	SILL	LINTEL	LOCATION
1	D1	2000x2400	00	2400	MAIN ENTRY DOOR
2	D1A	2000x2400	00	2400	BAR
3	D2	2000x2400	00	2400	ANTE ROOM
4	D3	1500x2400	00	2400	CORRIDOR
5	D4	1200x2400	00	2400	KITCHEN
6	D5	1200x2400	00	2400	LIVING ROOM/ENTRY
7	D6	1200x2400	00	2400	STAIRCASE
8	D7	1000x2400	00	2100	BED ROOMS
9	D8	1000x2400	00	2400	KITCHEN/SERVICE
10	D9	1000x2100	00	2100	TOILET
11	D10	900x2100	00	2100	TOILET
12	D11	750x2100	00	2100	TOILETS CUBICLE
13	SLD1	4000x2100	00	2400	LIVING ROOMS
14	SLD2	3000x2100	00	2400	BED ROOMS

WINDOWS & VENTILATORS

1	GL1	6675X2650	300	2950	ENTRANCE PORCH
2	GL2	4060X3900	300	4200	STAIRCASE-1
3	GL3	3160X3900	300	4200	STAIRCASE-2
4	GL4	3570X2700	300	3000	RECEPTION
5	GL5	1200X4050	300	4350	STAIRCASE-1
6	GL6	600X2650	300	2950	STAIRCASE-1
7	W1	4000X2100	300	2400	ANTE RM & BAR
8	W2	3000X2700	300	3000	DINING AREA
9	W3	1000X2650	300	2950	CORRIDOR
10	W3A	1000X2100	300	2400	CORRIDOR
11	W4	1500X1200	1200	2400	CORRIDOR
12	V1	3000X750	1650	2400	CORRIDOR
13	V2	1500X750	1650	2400	STORE
14	V3	1000X750	1650	2400	TOILET

S.No.	REV. NO	DATE.	REMARKS
3			
2	R1	11.07.2024	Tender drawings are revised with reference to letter 0421020P/00547/1/Q/NH-40-40 (Part) dated 26 June 2024 as per meeting held on 11 June 2024
1	R0	08.06.2024	SENT TO CLIENT

ARCHITECTURAL DWG


CATEGORY OF DRG. ○ APPROVAL ○ INFORMATION ● TENDER DWG ○ GFC DWG

PROJECT
Construction of Building for Military Assets to be Demolished for up Gradation of NH-40 Section between Shillong-Dawki Road Under NHIDCL in Shillong, East Khasi Hills District, State of Meghalaya

CLIENT
NATIONAL HIGHWAYS & INFRASTRUCTURE DEVELOPMENT CORPORATION LTD.
(A GOVERNMENT OF INDIA UNDERTAKING)
1ST AND 4TH FLOOR, PARKSIDE BUILDING, NEAR BSBL, BARIK, SHILLONG, EAST KHASI HILLS DISTRICTS MEGHALAYA

CONSULTANT/ ARCHITECT
JAGDISH MARWAHA ASSOCIATES
Architects, Engineers, Planners & Interior Designers
603-604 ,Kirti Shikhar,District Centre, Janakpuri, New Delhi Ph- 41588788, E-mail= jma_110@yahoo.co.in
Website - jmarchitectects.co.in

BUILDING TITLE.	CLUB HOUSE		
DRAWING TITLE.	GROUND FLOOR PLAN		
DRAWING NO.	AR/CHB/GF/101		
DEALT BY : SHEHBAZ	SCALE. 1:100	DATE. 08.06.2024	

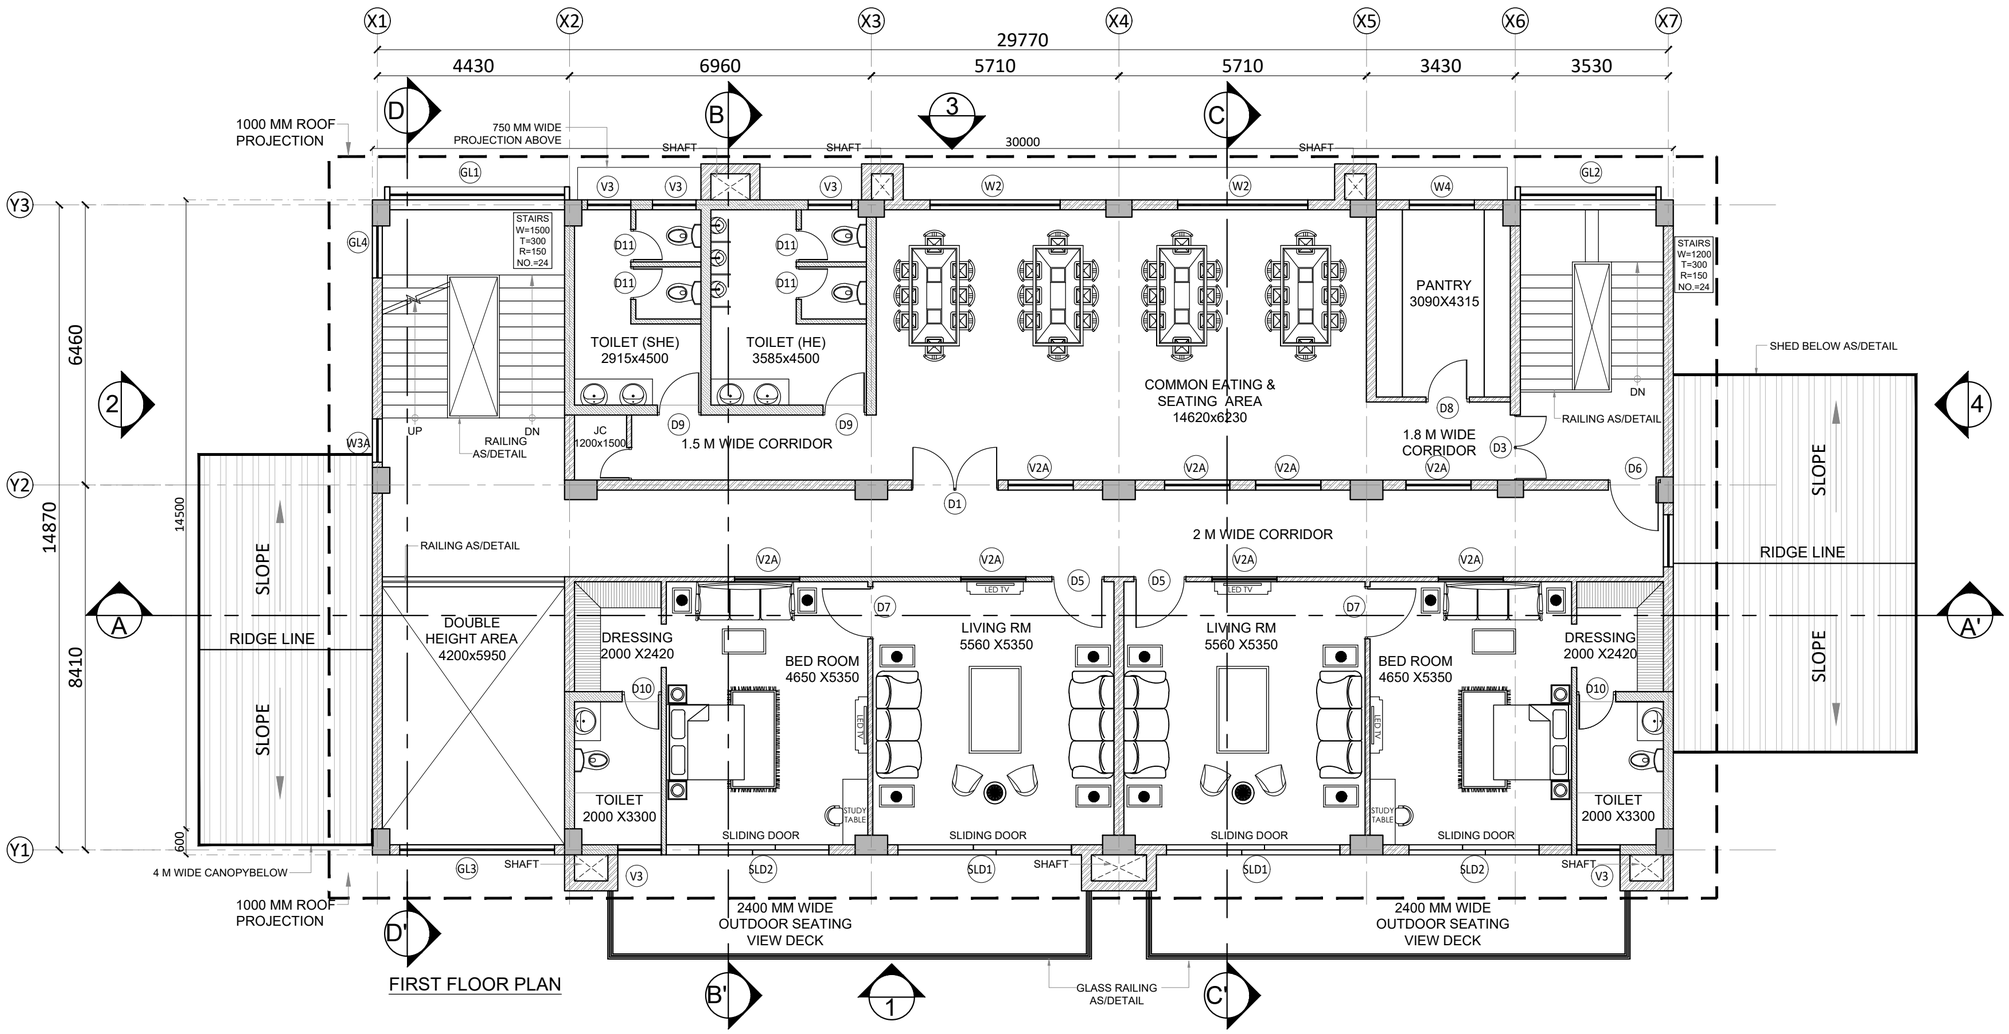

FIRST FLOOR PLAN

NOTES:-

1	ALL DIMENSIONS ARE IN MILLIMETERS UNLESS NOTED OTHERWISE.
2	WRITTEN DIMENSIONS ARE TO BE FOLLOWED. DRAWINGS ARE NOT TO BE SCALED.
3	ANY DISCREPANCY IN THE DRAWING SHALL BE BROUGHT TO THE NOTICE OF THE ARCHITECT/S.
4	THIS DRAWING SHALL BE READ IN CONJUNCTION WITH OTHER RELEVANT DRAWINGS AND BOQ.
5	SKIRTING SHALL BE SAME FINISH AS THAT OF FLOOR AND SHALL BE 100MM HIGH FROM FINISHED FLOOR LEVEL UNLESS NOTED OTHERWISE.
6	TOP OF R.C.C.SLAB OF KITCHEN COUNTER SHALL BE 760 MM FROM FINISHED FLOOR LEVEL (IF APPLICABLE).
7	R.C.C.SLAB SHALL BE SUNK BY 200 MM IN KITCHEN,500 MM IN TOILET/WC WITH ORISSA PAN, 300 MM IN OTHER TOILETS/W.C.WITH EUROPEAN STYLE AND 300 MM IN BATHROOMS FROM SLAB TOP TO SLAB TOP LEVEL.
8	R.C.C.SLAB SHALL BE SUNK BY 200 MM OR AS REQUIRED INCASE OF OPEN TERRACE ON ANY FLOOR LEVEL (IF APPLICABLE).
9	R.C.C.SLAB IN BALCONY,STAIRCASE LANDING AT FLOOR LEVEL SHALL BE SUNK 12 MM FROM GENERAL FINISHED FLOOR LEVEL UNLESS NOTED OTHERWISE.
10	ALL FINISHED FLOOR LEVELS OF KITCHENS, TOILETS, VERANDAH, STAIRCASE LANDING AT ENTRANCE SHALL BE DROPPED BY 12 MM FROM ADJOINING GENERAL FLOOR FINISHED LVL UNLESS NOTED OTHERWISE.
11	PLINTH PROTECTION SHALL BE PROVIDED ALL AROUND THE BUILDING AS/SPECS.
12	DRIP SHALL BE PROVIDED AT ALL SUNSHADES,BALCONIES & SLAB PROJECTIONS AS/DETAIL.
13	WATERPROOFING SHALL BE DONE BEFORE PLASTERING TERRACE SIDE PARAPET WALL AND SHALL BE TURN UPTO THE LEVEL OF TOP FINISH AS/SPECS.
14	REFER SCHEDULE OF FINISHES SHEET & BOQ FOR BRIEF DESCRIPTION OF FINISHES.
15	IN CASE OF DISCREPANCY IN THE NOMENCLATURE OF ITEMS IN BOQ & DRAWINGS THE ITEM MENTIONED IN BOQ SHALL TAKE PREFERENCE.
16	ALMIRAH, CUPBOARDS AND LOOSE FURNITURE ARE NOT IN THE SCOPE OF WORK
17	WATERPROOFING SHALL BE PROVIDED ABOVE RCC SLAB AT FIRST FLOOR WHEREVER REQUIRED AS SPECIFIED
18	WATERPROOFING SHALL BE PROVIDED ABOVE PROJECTIONS, CHAJJAS, BALCONIES, TERRACES & OTHER ELEVATIONAL ELEMENTS WHEREVER REQUIRED AS SPECIFIED.
19	ROOF SHOULD BE PACKED FROM ALL SIDES.

SCHEDULE OF OPENINGS:-

DOORS

S.NO	TYPE	OPENINGS	SILL	LINTEL	LOCATION
1	D1	2000x2400	00	2400	MAIN ENTRY DOOR
2	D1A	2000x2400	00	2400	BAR
3	D2	2000x2400	00	2400	ANTE ROOM
4	D3	1500x2400	00	2400	CORRIDOR
5	D4	1200x2400	00	2400	KITCHEN
6	D5	1200x2400	00	2400	LIVING ROOM/ENTRY
7	D6	1200x2400	00	2400	STAIRCASE
8	D7	1000x2400	00	2100	BED ROOMS
9	D8	1000x2400	00	2400	KITCHEN/SERVICE
10	D9	1000x2100	00	2100	TOILET
11	D10	900x2100	00	2100	TOILET
12	D11	750x2100	00	2100	TOILETS CUBICLE
13	SLD1	4000x2100	00	2400	LIVING ROOMS
14	SLD2	3000x2100	00	2400	BED ROOMS

WINDOWS & VENTILATORS

1	GL1	6675X2650	300	2950	ENTRANCE PORCH
2	GL2	4060X3900	300	4200	STAIRCASE-1
3	GL3	3160X3900	300	4200	STAIRCASE-2
4	GL4	3570X2700	300	3000	RECEPTION
5	GL5	1200X4050	300	4350	STAIRCASE-1
6	GL6	600X2650	300	2950	STAIRCASE-1
7	W1	4000X2100	300	2400	ANTE RM & BAR
8	W2	3000X2700	300	3000	DINING AREA
9	W3	1000X2650	300	2950	CORRIDOR
10	W3A	1000X2100	300	2400	CORRIDOR
11	W4	1500X1200	1200	2400	CORRIDOR
12	V1	3000X750	1650	2400	CORRIDOR
13	V2	1500X750	1650	2400	STORE
14	V3	1000X750	1650	2400	TOILET

S.No.	REV. NO	DATE.	REMARKS
3			
2	R1	11.07.2024	Tender drawings are revised with reference to letter 0421020P/00547/1/Q/NH-40-40 (Part) dated 26 June 2024 as per meeting held on 11 June 2024
1	R0	08.06.2024	SENT TO CLIENT

ARCHITECTURAL DWG

CATEGORY OF DRG. ○ APPROVAL ○ INFORMATION ● TENDER DWG ○ GFC DWG

PROJECT
Construction of Building for Military Assets to be Demolished for up Gradation of NH-40 Section between Shillong-Dawki Road Under NHIDCL in Shillong, East Khasi Hills District, State of Meghalaya

CLIENT
NATIONAL HIGHWAYS & INFRASTRUCTURE DEVELOPMENT CORPORATION LTD.
(A GOVERNMENT OF INDIA UNDERTAKING)
1ST AND 4TH FLOOR, PARKSIDE BUILDING, NEAR BSBL, BARIK, SHILLONG, EAST KHASI HILLS DISTRICTS MEGHALAYA


CONSULTANT/ ARCHITECT
JAGDISH MARWAHA ASSOCIATES
Architects, Engineers, Planners & Interior Designers
603-604 ,Kirti Shikhar,District Centre, Janakpuri, New Delhi Ph- 41588788, E-mail= jma_110@yahoo.co.in
Website - jmarchitectects.co.in

BUILDING TITLE. CLUB HOUSE
DRAWING TITLE. FIRST FLOOR PLAN
DRAWING NO. AR/CHB/FF/102
DEALT BY : SHEHBAZ | SCALE. 1:100 | DATE. 27.08.2024


TENDER DRAWING

AAC BLOCK

BRICKWORK

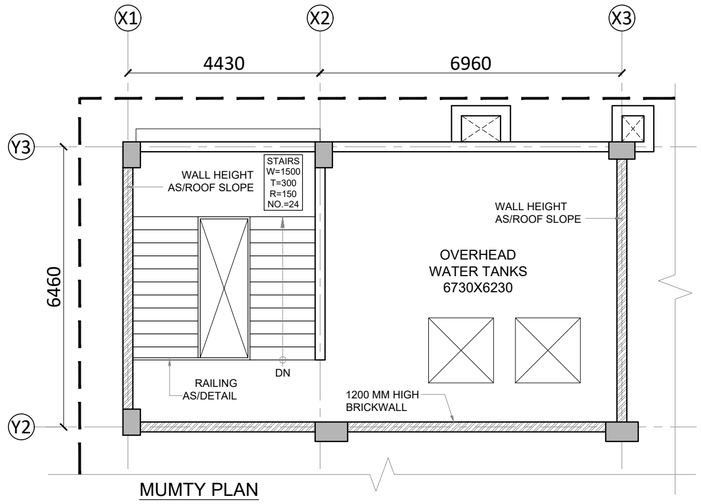

MUMTY PLAN

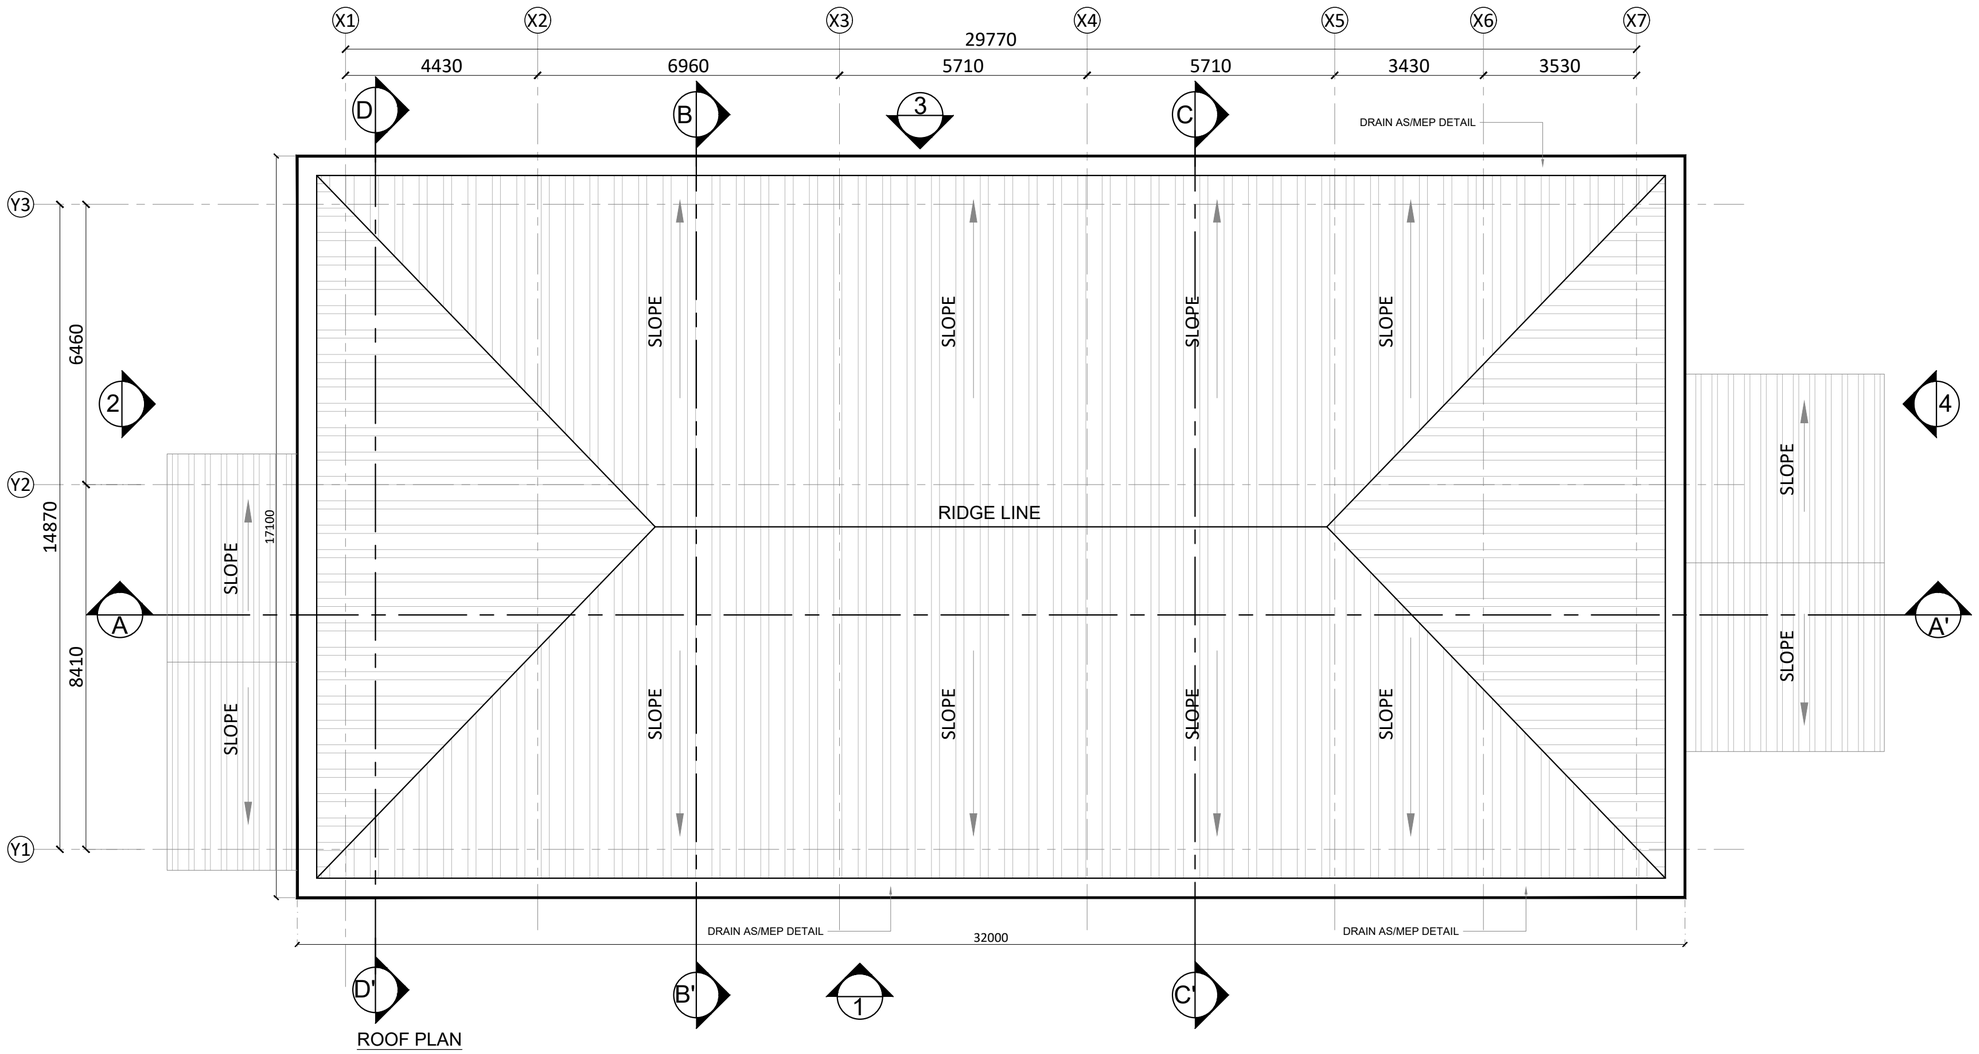

ROOF PLAN

NOTES:-

1	ALL DIMENSIONS ARE IN MILLIMETERS UNLESS NOTED OTHERWISE.
2	WRITTEN DIMENSIONS ARE TO BE FOLLOWED. DRAWINGS ARE NOT TO BE SCALED.
3	ANY DISCREPANCY IN THE DRAWING SHALL BE BROUGHT TO THE NOTICE OF THE ARCHITECT/S.
4	THIS DRAWING SHALL BE READ IN CONJUNCTION WITH OTHER RELEVANT DRAWINGS AND BOQ.
5	SKIRTING SHALL BE SAME FINISH AS THAT OF FLOOR AND SHALL BE 100MM HIGH FROM FINISHED FLOOR LEVEL UNLESS NOTED OTHERWISE.
6	TOP OF R.C.C.SLAB OF KITCHEN COUNTER SHALL BE 760 MM FROM FINISHED FLOOR LEVEL (IF APPLICABLE).
7	R.C.C.SLAB SHALL BE SUNK BY 200 MM IN KITCHEN,500 MM IN TOILET/WC WITH ORISSA PAN, 300 MM IN OTHER TOILETS/W.C.WITH EUROPEAN STYLE AND 300 MM IN BATHROOMS FROM SLAB TOP TO SLAB TOP LEVEL.
8	R.C.C.SLAB SHALL BE SUNK BY 200 MM OR AS REQUIRED INCASE OF OPEN TERRACE ON ANY FLOOR LEVEL (IF APPLICABLE).
9	R.C.C.SLAB IN BALCONY,STAIRCASE LANDING AT FLOOR LEVEL SHALL BE SUNK 12 MM FROM GENERAL FINISHED FLOOR LEVEL UNLESS NOTED OTHERWISE.
10	ALL FINISHED FLOOR LEVELS OF KITCHENS, TOILETS, VERANDAH, STAIRCASE LANDING AT ENTRANCE SHALL BE DROPPED BY 12 MM FROM ADJOINING GENERAL FLOOR FINISHED LVL UNLESS NOTED OTHERWISE.
11	PLINTH PROTECTION SHALL BE PROVIDED ALL AROUND THE BUILDING AS/SPECS.
12	DRIP SHALL BE PROVIDED AT ALL SUNSHADES,BALCONIES & SLAB PROJECTIONS AS/DETAIL.
13	WATERPROOFING SHALL BE DONE BEFORE PLASTERING TERRACE SIDE PARAPET WALL AND SHALL BE TURN UPTO THE LEVEL OF TOP FINISH AS/SPECS.
14	REFER SCHEDULE OF FINISHES SHEET & BOQ FOR BRIEF DESCRIPTION OF FINISHES.
15	IN CASE OF DISCREPANCY IN THE NOMENCLATURE OF ITEMS IN BOQ & DRAWINGS THE ITEM MENTIONED IN BOQ SHALL TAKE PREFERENCE.
16	ALMIRAH, CUPBOARDS AND LOOSE FURNITURE ARE NOT IN THE SCOPE OF WORK
17	WATERPROOFING SHALL BE PROVIDED ABOVE RCC SLAB AT FIRST FLOOR WHEREVER REQUIRED AS SPECIFIED
18	WATERPROOFING SHALL BE PROVIDED ABOVE PROJECTIONS, CHAJJAS, BALCONIES, TERRACES & OTHER ELEVATIONAL ELEMENTS WHEREVER REQUIRED AS SPECIFIED.
19	ROOF SHOULD BE PACKED FROM ALL SIDES.

AAC BLOCK

BRICKWORK

TENDER DRAWING

S.No.	REV. NO	DATE.	REMARKS
3			
2	R1	11.07.2024	Tender drawings are revised with reference to letter 0421020P/00547/1/Q/NH-40-40 (Part) dated 26 June 2024 as per meeting held on 11 June 2024
1	R0	08.06.2024	SENT TO CLIENT

ARCHITECTURAL DWG


CATEGORY OF DRG. ○ APPROVAL ○ INFORMATION ● TENDER DWG ○ GFC DWG

PROJECT
Construction of Building for Military Assets to be Demolished for up Gradation of NH-40 Section between Shillong-Dawki Road Under NHIDCL in Shillong, East Khasi Hills District, State of Meghalaya


CLIENT
NATIONAL HIGHWAYS & INFRASTRUCTURE DEVELOPMENT CORPORATION LTD.
(A GOVERNMENT OF INDIA UNDERTAKING)
1ST AND 4TH FLOOR, PARKSIDE BUILDING, NEAR BSBL, BARIK, SHILLONG, EAST KHASI HILLS DISTRICTS MEGHALAYA

CONSULTANT/ ARCHITECT
JAGDISH MARWAHA ASSOCIATES
Architects, Engineers, Planners & Interior Designers
603-604 ,Kirti Shikhar,District Centre, Janakpuri, New Delhi Ph- 41588788, E-mail= jma_110@yahoo.co.in
Website - jmarchitectects.co.in


BUILDING TITLE.	CLUB HOUSE
DRAWING TITLE.	ROOF PLAN
DRAWING NO.	AR/CHB/RF/103
DEALT BY : SHEHBAZ	SCALE. 1:100 DATE. 08.06.2024

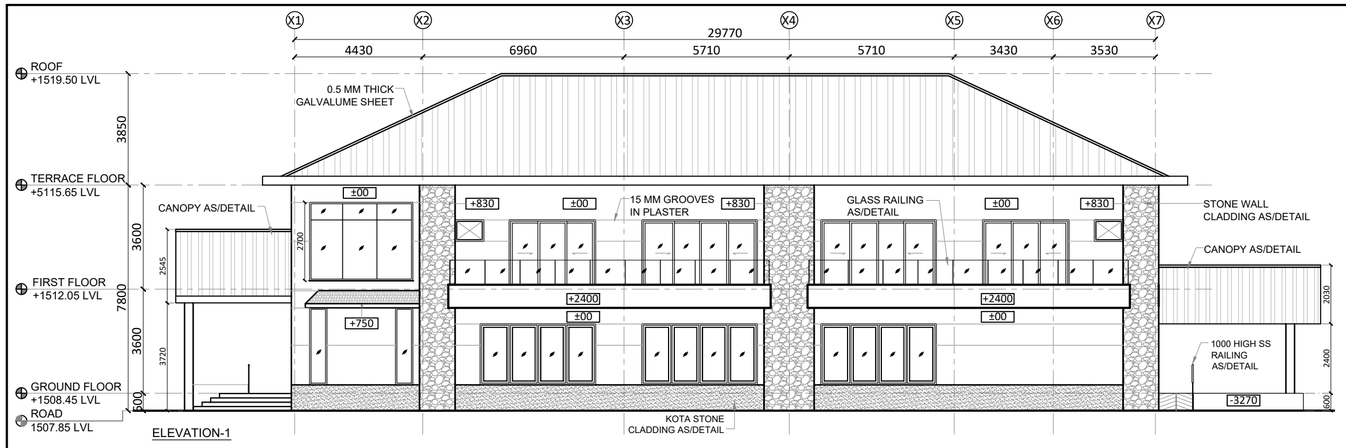


ELEVATION-1

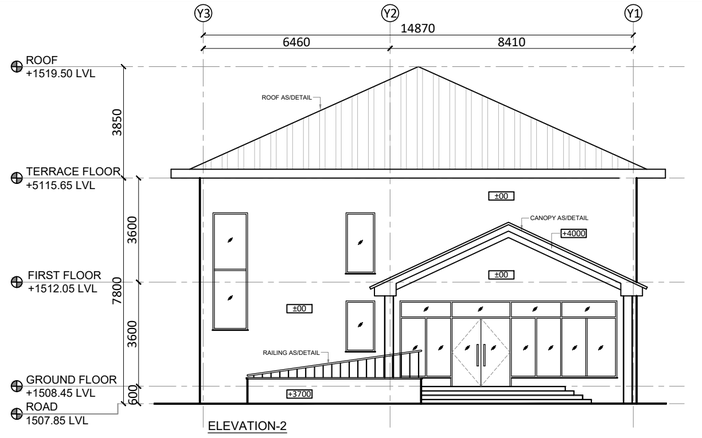


ELEVATION-2

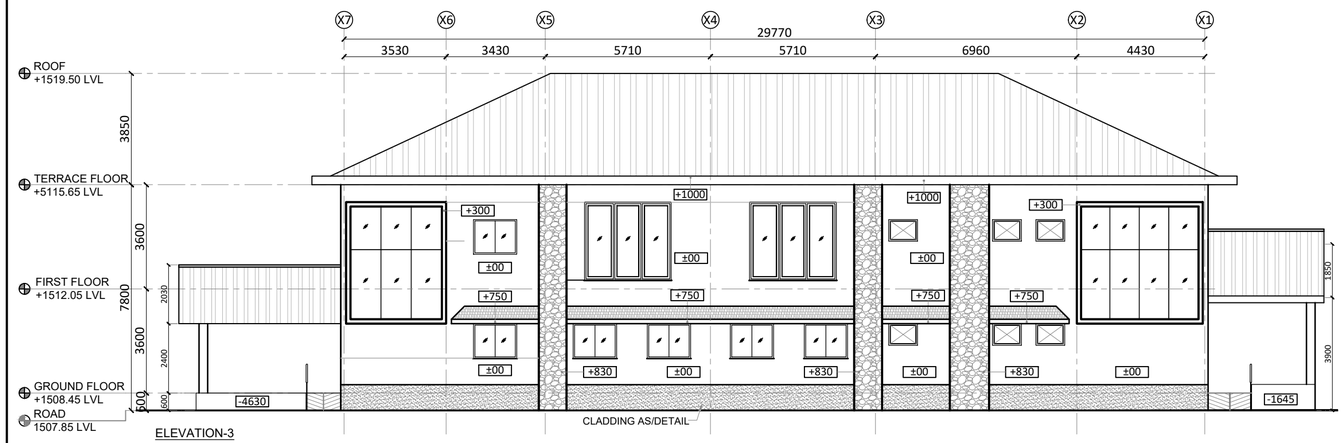


ELEVATION-3

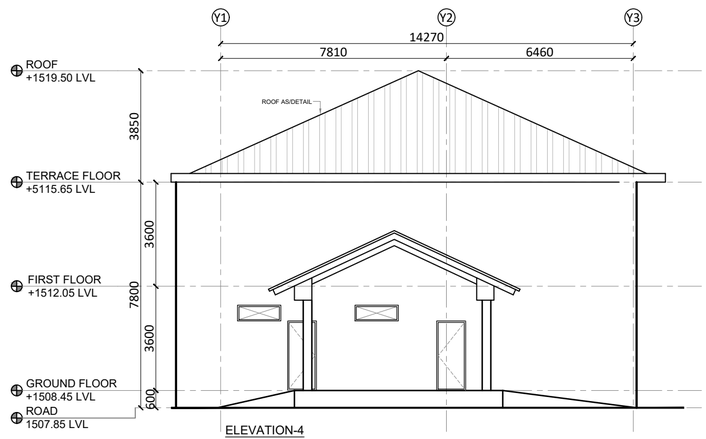


ELEVATION-4

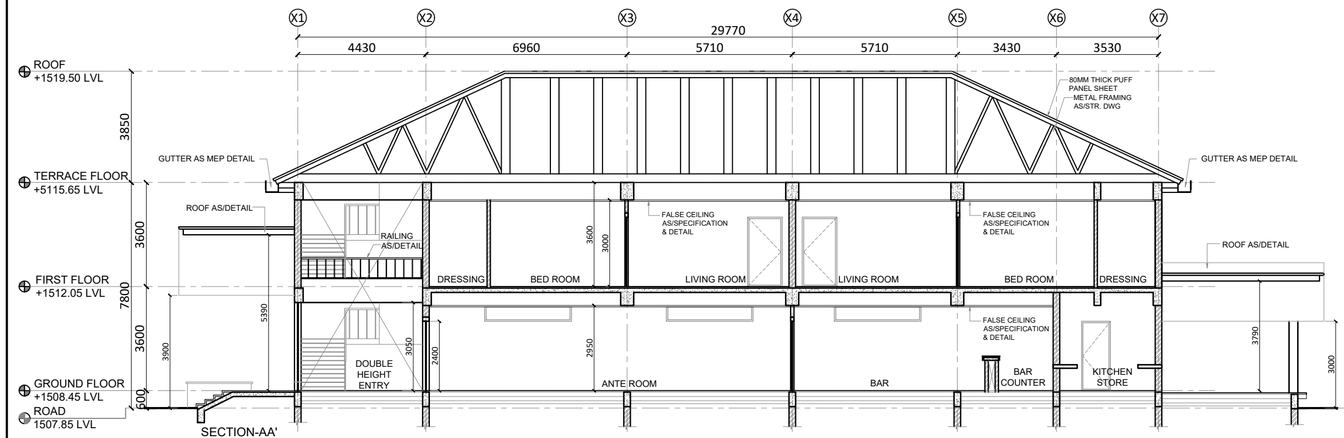


SECTION-AA'

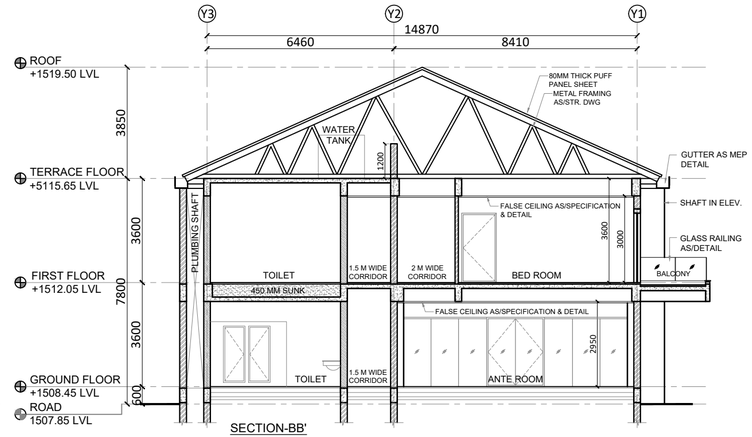


SECTION-BB'

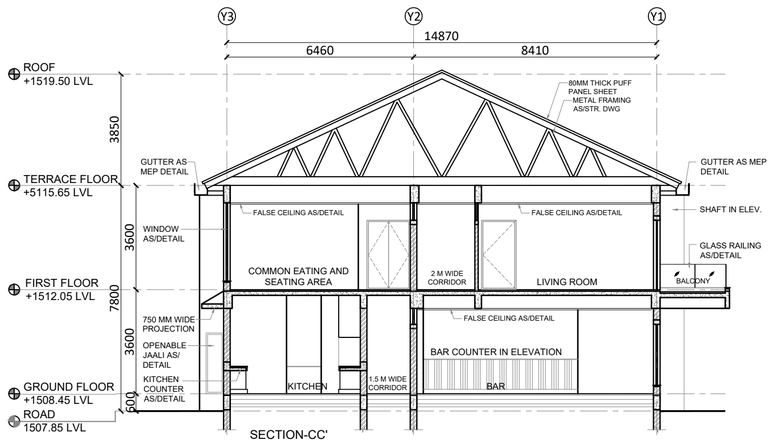

SECTION-CC'

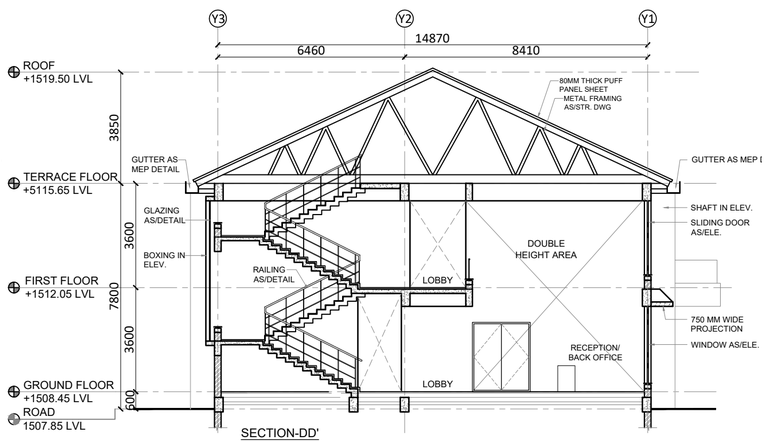

SECTION-DD'

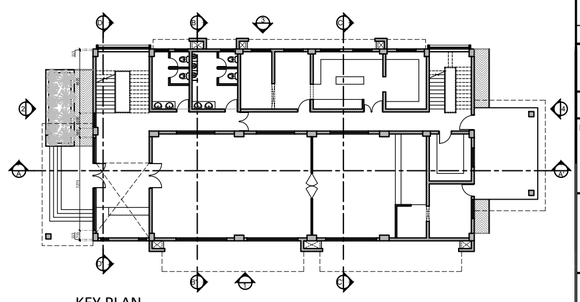

KEY PLAN

NOTES:-

1	ALL DIMENSIONS ARE IN MILLIMETERS UNLESS NOTED OTHERWISE.
2	WRITTEN DIMENSIONS ARE TO BE FOLLOWED. DRAWINGS ARE NOT TO BE SCALED.
3	ANY DISCREPANCY IN THE DRAWING SHALL BE BROUGHT TO THE NOTICE OF THE ARCHITECT/S.
4	THIS DRAWING SHALL BE READ IN CONJUNCTION WITH OTHER RELEVANT DRAWINGS AND BOQ.
5	SKIRTING SHALL BE SAME FINISH AS THAT OF FLOOR AND SHALL BE 100MM HIGH FROM FINISHED FLOOR LEVEL UNLESS NOTED OTHERWISE.
6	TOP OF R.C.C.SLAB OF KITCHEN COUNTER SHALL BE 760 MM FROM FINISHED FLOOR LEVEL (IF APPLICABLE).
7	R.C.C.SLAB SHALL BE SUNK BY 200 MM IN KITCHEN,500 MM IN TOILET/WC WITH ORISSA PAN, 300 MM IN OTHER TOILETS/W.C.WITH EUROPEAN STYLE AND 300 MM IN BATHROOMS FROM SLAB TOP TO SLAB TOP LEVEL.
8	R.C.C.SLAB SHALL BE SUNK BY 200 MM OR AS REQUIRED INCASE OF OPEN TERRACE ON ANY FLOOR LEVEL (IF APPLICABLE).
9	R.C.C.SLAB IN BALCONY,STAIRCASE LANDING AT FLOOR LEVEL SHALL BE SUNK 12 MM FROM GENERAL FINISHED FLOOR LEVEL UNLESS NOTED OTHERWISE.
10	ALL FINISHED FLOOR LEVELS OF KITCHENS, TOILETS, VERANDAH, STAIRCASE LANDING AT ENTRANCE SHALL BE DROPPED BY 12 MM FROM ADJOINING GENERAL FLOOR FINISHED LVL UNLESS NOTED OTHERWISE.
11	PLINTH PROTECTION SHALL BE PROVIDED ALL AROUND THE BUILDING AS/SPECS.
12	DRIP SHALL BE PROVIDED AT ALL SUNSHADES,BALCONIES & SLAB PROJECTIONS AS/DETAIL.
13	WATERPROOFING SHALL BE DONE BEFORE PLASTERING TERRACE SIDE PARAPET WALL AND SHALL BE TURN UPTO THE LEVEL OF TOP FINISH AS/SPECS.
14	REFER SCHEDULE OF FINISHES SHEET & BOQ FOR BRIEF DESCRIPTION OF FINISHES.
15	IN CASE OF DISCREPANCY IN THE NOMENCLATURE OF ITEMS IN BOQ & DRAWINGS THE ITEM MENTIONED IN BOQ SHALL TAKE PREFERENCE.
16	ALMIRAH, CUPBOARDS AND LOOSE FURNITURE ARE NOT IN THE SCOPE OF WORK
17	WATERPROOFING SHALL BE PROVIDED ABOVE RCC SLAB AT FIRST FLOOR WHEREVER REQUIRED AS SPECIFIED
18	WATERPROOFING SHALL BE PROVIDED ABOVE PROJECTIONS, CHAJJAS, BALCONIES, TERRACES & OTHER ELEVATIONAL ELEMENTS WHEREVER REQUIRED AS SPECIFIED.
19	ROOF SHOULD BE PACKED FROM ALL SIDES.

AAC BLOCK

BRICKWORK

TENDER DRAWING

S.No.	REV. NO	DATE.	REMARKS
3			
2	R1	11.07.2024	Tender drawings are revised with reference to letter 0421020P/00547/1/Q/NH-40-40 (Part) dated 26 June 2024 as per meeting held on 11 June 2024
1	R0	08.06.2024	SENT TO CLIENT

ARCHITECTURAL DWG


CATEGORY OF DRG. | ○ APPROVAL | ○ INFORMATION | ● TENDER DWG | ○ GFC DWG

PROJECT
Construction of Building for Military Assets to be Demolished for up Gradation of NH-40 Section between Shillong-Dawki Road Under NHIDCL in Shillong, East Khasi Hills District, State of Meghalaya

CLIENT — **NATIONAL HIGHWAYS & INFRASTRUCTURE DEVELOPMENT CORPORATION LTD.**
(A GOVERNMENT OF INDIA UNDERTAKING)
1ST AND 4TH FLOOR, PARKSIDE BUILDING, NEAR BSBL, BARIK, SHILLONG, EAST KHASI HILLS DISTRICTS MEGHALAYA

CONSULTANT/ ARCHITECT — **JAGDISH MARWAHA ASSOCIATES**
Architects, Engineers, Planners & Interior Designers
603-604 ,Kirti Shikhar,District Centre, Janakpuri, New Delhi Ph- 41588788, E-mail= jma_110@yahoo.co.in
Website - jmarchitectects.co.in

BUILDING TITLE.	CLUB HOUSE		
DRAWING TITLE.	ELEVATION & SECTIONS		
DRAWING NO.	AR/CHB/ELEV&SECS/104		
DEALT BY : SHEHBAZ	SCALE. 1:150	DATE. 27.08.2024	

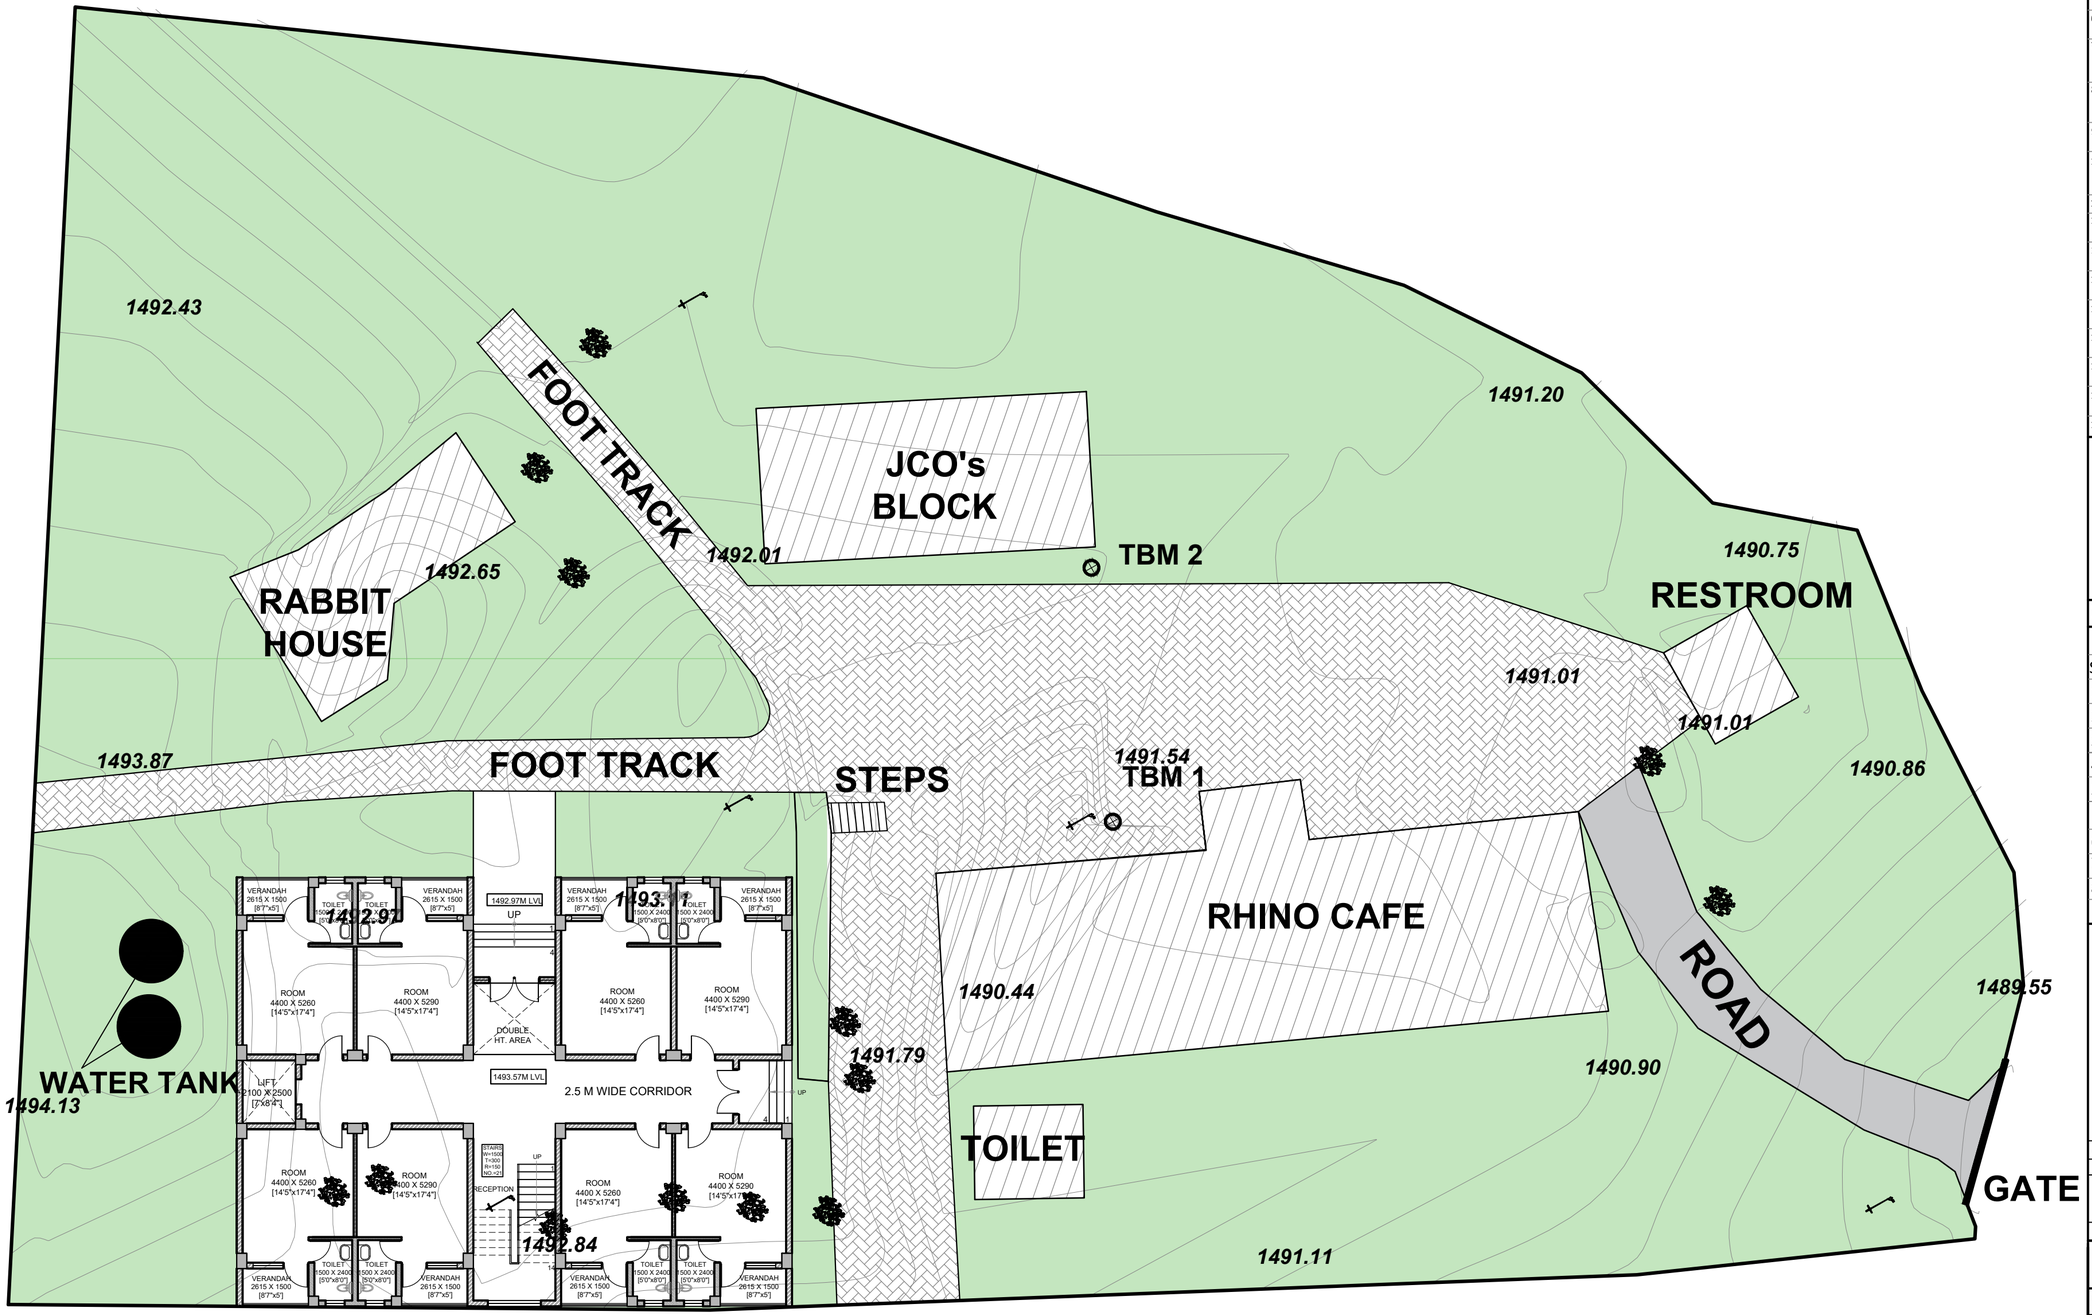

NOTES:-

1	ALL DIMENSIONS ARE IN MILLIMETERS UNLESS NOTED OTHERWISE.
2	WRITTEN DIMENSIONS ARE TO BE FOLLOWED. DRAWINGS ARE NOT TO BE SCALED.
3	ANY DISCREPANCY IN THE DRAWING SHALL BE BROUGHT TO THE NOTICE OF THE ARCHITECT/S.
4	THIS DRAWING SHALL BE READ IN CONJUNCTION WITH OTHER RELEVANT DRAWINGS AND BOQ.
5	SKIRTING SHALL BE SAME FINISH AS THAT OF FLOOR AND SHALL BE 100MM HIGH FROM FINISHED FLOOR LEVEL UNLESS NOTED OTHERWISE.
6	TOP OF R.C.C.SLAB OF KITCHEN COUNTER SHALL BE 760 MM FROM FINISHED FLOOR LEVEL (IF APPLICABLE).
7	R.C.C.SLAB SHALL BE SUNK BY 200 MM IN KITCHEN,500 MM IN TOILET/WC WITH ORISSA PAN, 300 MM IN OTHER TOILETS/W.C.WITH EUROPEAN STYLE AND 300 MM IN BATHROOMS FROM SLAB TOP TO SLAB TOP LEVEL.
8	R.C.C.SLAB SHALL BE SUNK BY 200 MM OR AS REQUIRED INCASE OF OPEN TERRACE ON ANY FLOOR LEVEL (IF APPLICABLE).
9	R.C.C.SLAB IN BALCONY,STAIRCASE LANDING AT FLOOR LEVEL SHALL BE SUNK 12 MM FROM GENERAL FINISHED FLOOR LEVEL UNLESS NOTED OTHERWISE.
10	ALL FINISHED FLOOR LEVELS OF KITCHENS, TOILETS, VERANDAH, STAIRCASE LANDING AT ENTRANCE SHALL BE DROPPED BY 12 MM FROM ADJOINING GENERAL FLOOR FINISHED LVL UNLESS NOTED OTHERWISE.
11	PLINTH PROTECTION SHALL BE PROVIDED ALL AROUND THE BUILDING AS/SPECS.
12	DRIP SHALL BE PROVIDED AT ALL SUNSHADES,BALCONIES & SLAB PROJECTIONS AS/DETAIL.
13	WATERPROOFING SHALL BE DONE BEFORE PLASTERING TERRACE SIDE PARAPET WALL AND SHALL BE TURN UPTO THE LEVEL OF TOP FINISH AS/SPECS.
14	REFER SCHEDULE OF FINISHES SHEET & BOQ FOR BRIEF DESCRIPTION OF FINISHES.
15	IN CASE OF DISCREPANCY IN THE NOMENCLATURE OF ITEMS IN BOQ & DRAWINGS THE ITEM MENTIONED IN BOQ SHALL TAKE PREFERENCE.
16	ALMIRAH, CUPBOARDS AND LOOSE FURNITURE ARE NOT IN THE SCOPE OF WORK
17	WATERPROOFING SHALL BE PROVIDED ABOVE RCC SLAB AT FIRST FLOOR WHEREVER REQUIRED AS SPECIFIED
18	WATERPROOFING SHALL BE PROVIDED ABOVE PROJECTIONS, CHAJJAS, BALCONIES, TERRACES & OTHER ELEVATIONAL ELEMENTS WHEREVER REQUIRED AS SPECIFIED.
19	ROOF SHOULD BE PACKED FROM ALL SIDES.

AAC BLOCK

BRICKWORK

SCHEDULE OF OPENINGS:-

DOORS

S.NO	TYPE	OPENINGS	SILL	LINTEL	LOCATION
1	D1	1800x2400	00	2400	CORRIDOR
2	D2	1000x2400	00	2400	BED RM
3	D3	900x2100	00	2100	TOILET
4	DW1	3250x2700	300	2700	MAIN GATE
5	DW2	2200x2400	300	2400	BED RM

WINDOWS & VENTILATORS

6	W1	2000X1200	900	2100	STAIRCASE
7	W2	2000X1350	1050	2400	CORRIDOR
8	V1	750X450	BEAM BOTTOM		TOILET

TENDER DRAWING

S.No.	REV. NO	DATE.	REMARKS
3			
2	R1	11.07.2024	Tender drawings are revised with reference to letter 0421020P/00547/1/Q/NH-40-40 (Part) dated 26 June 2024 as per meeting held on 11 June 2024
1	R0	08.06.2024	SENT TO CLIENT

ARCHITECTURAL DWG


CATEGORY OF DRG. | ○ APPROVAL | ○ INFORMATION | ● TENDER DWG | ○ GFC DWG

PROJECT
Construction of Building for Military Assets to be Demolished for up Gradation of NH-40 Section between Shillong-Dawki Road Under NHIDCL in Shillong, East Khasi Hills District, State of Meghalaya

CLIENT: **NATIONAL HIGHWAYS & INFRASTRUCTURE DEVELOPMENT CORPORATION LTD.**
(A GOVERNMENT OF INDIA UNDERTAKING)
1ST AND 4TH FLOOR, PARKSIDE BUILDING, NEAR BSBL, BARIK, SHILLONG, EAST KHASI HILLS DISTRICTS MEGHALAYA

CONSULTANT/ ARCHITECT: **JAGDISH MARWAHA ASSOCIATES**
Architects, Engineers, Planners & Interior Designers
603-604 ,Kirti Shikhar,District Centre, Janakpuri, New Delhi Ph- 41588788, E-mail= jma_110@yahoo.co.in
Website - jmarchitectects.co.in

BUILDING TITLE.	GUEST ROOMS
DRAWING TITLE.	MASTER PLAN
DRAWING NO.	AR/GRB/MP/001
DEALT BY : SHEHBAZ	SCALE. NTS — DATE. 27.08.2024

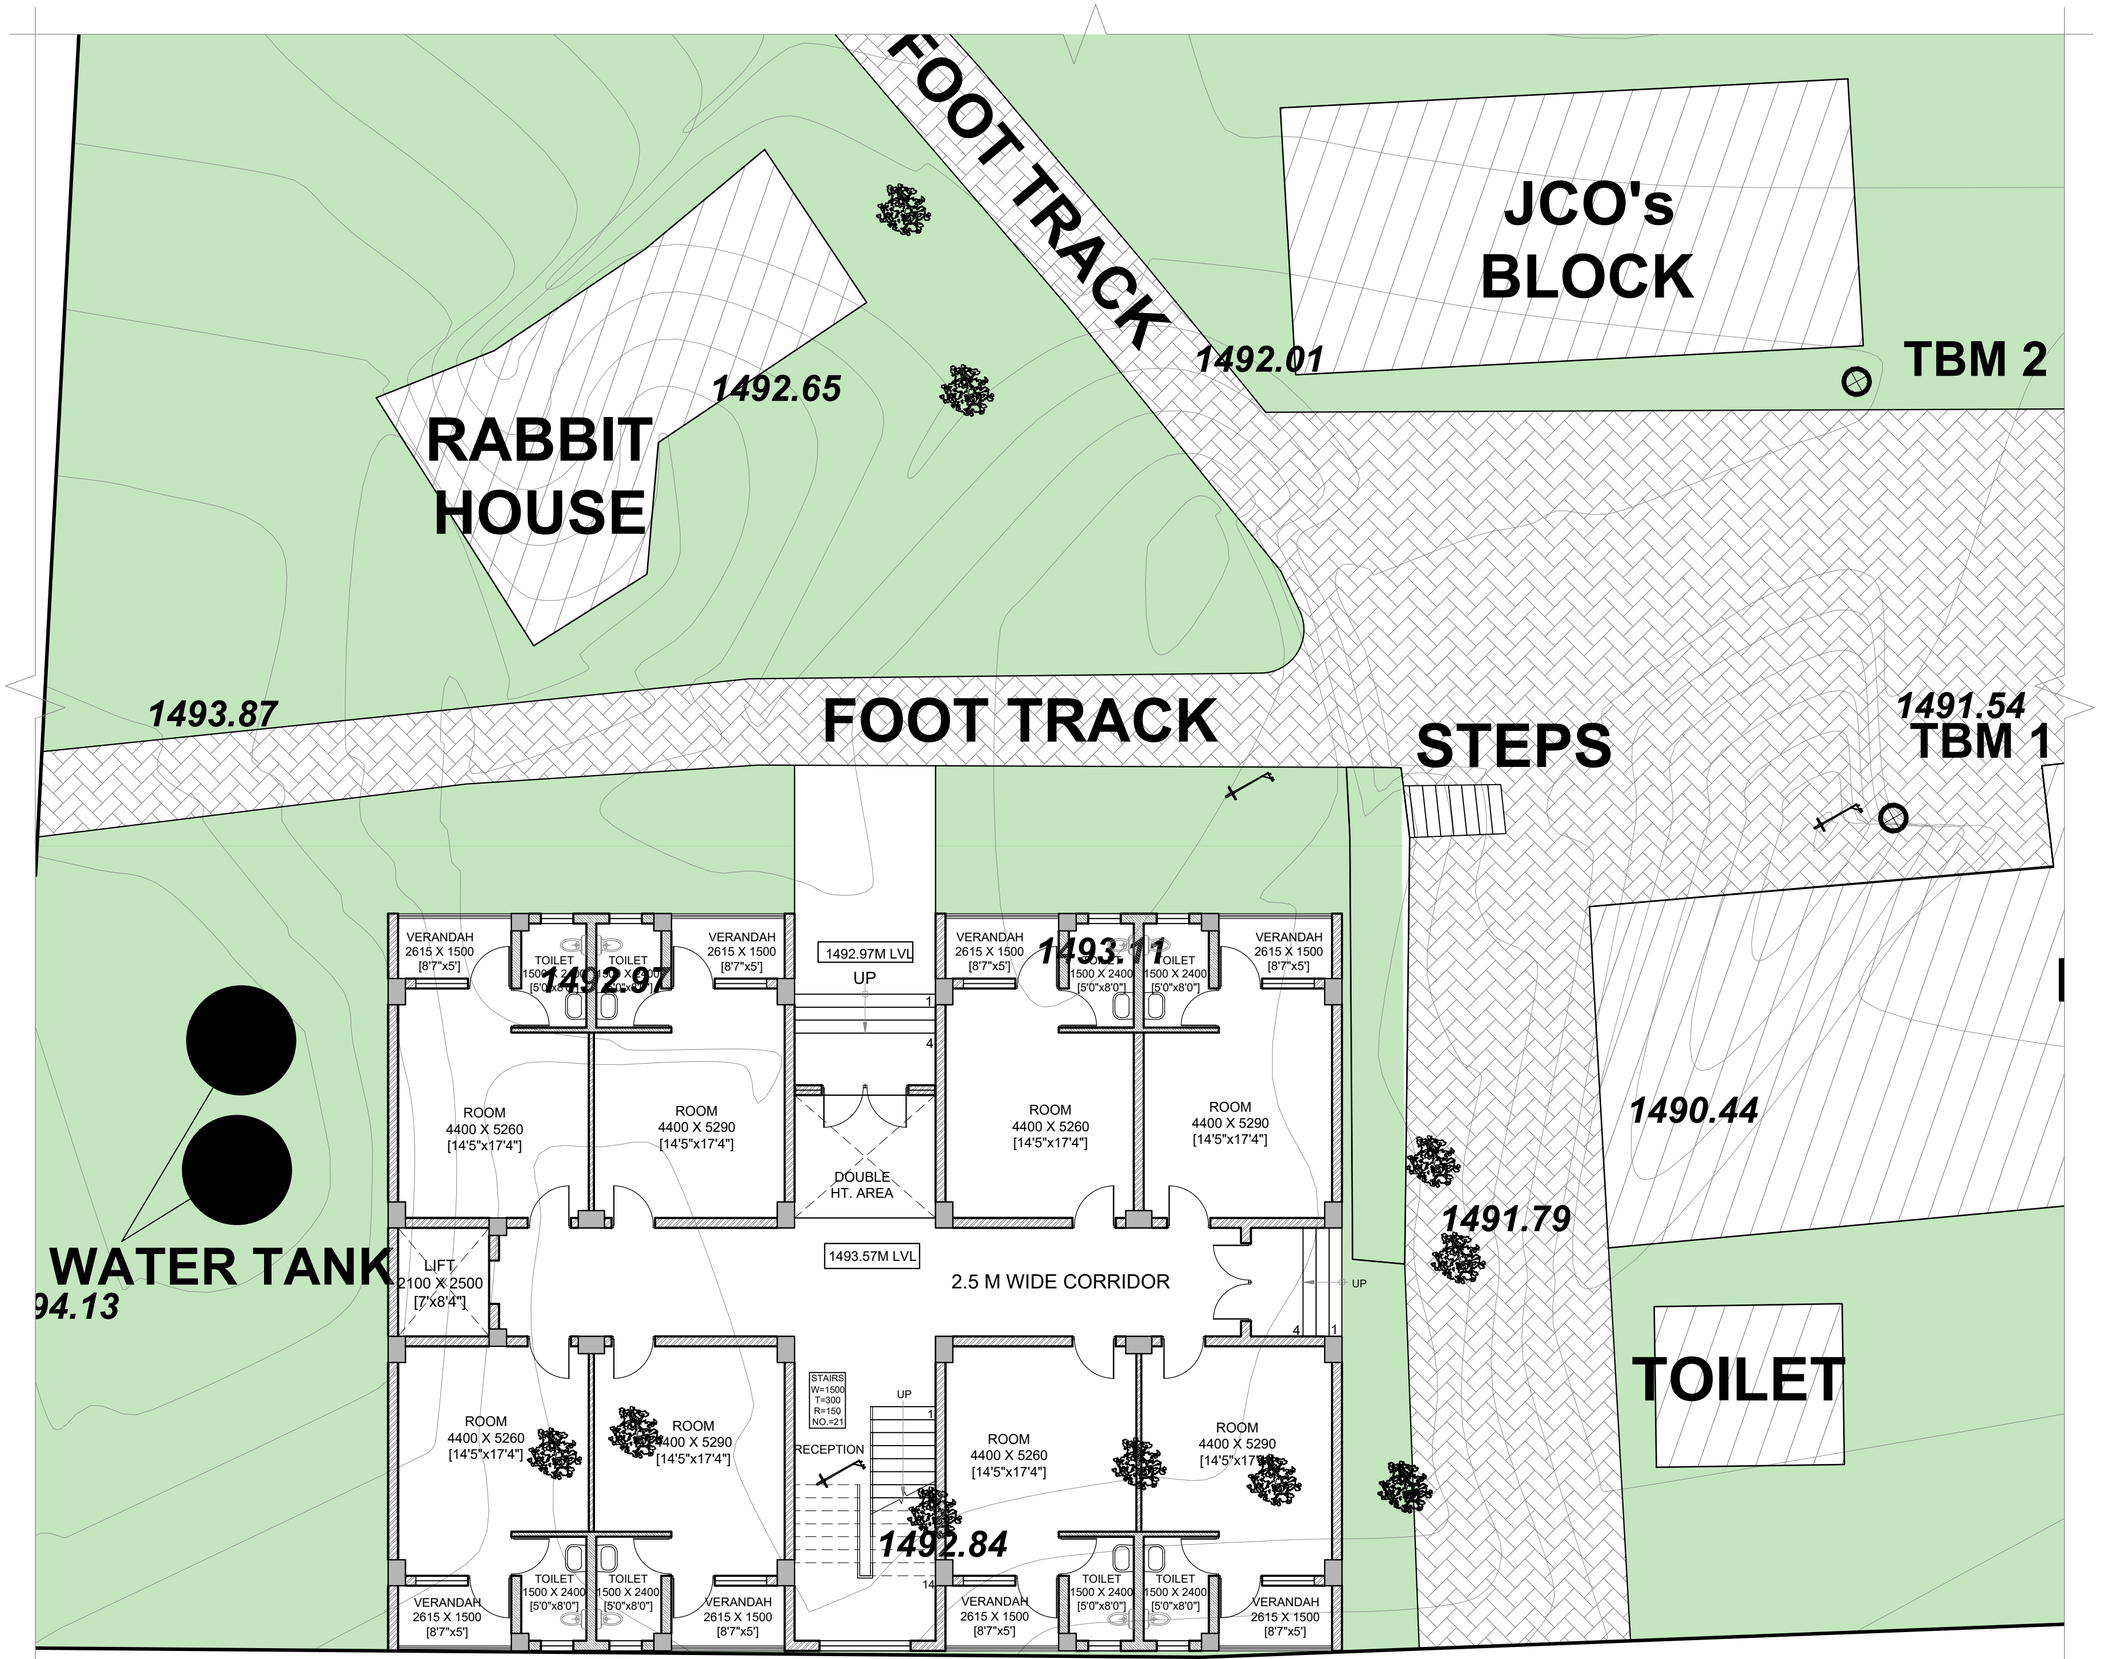

NOTES:-

1	ALL DIMENSIONS ARE IN MILLIMETERS UNLESS NOTED OTHERWISE.
2	WRITTEN DIMENSIONS ARE TO BE FOLLOWED. DRAWINGS ARE NOT TO BE SCALED.
3	ANY DISCREPANCY IN THE DRAWING SHALL BE BROUGHT TO THE NOTICE OF THE ARCHITECT/S.
4	THIS DRAWING SHALL BE READ IN CONJUNCTION WITH OTHER RELEVANT DRAWINGS AND BOQ.
5	SKIRTING SHALL BE SAME FINISH AS THAT OF FLOOR AND SHALL BE 100MM HIGH FROM FINISHED FLOOR LEVEL UNLESS NOTED OTHERWISE.
6	TOP OF R.C.C.SLAB OF KITCHEN COUNTER SHALL BE 760 MM FROM FINISHED FLOOR LEVEL (IF APPLICABLE).
7	R.C.C.SLAB SHALL BE SUNK BY 200 MM IN KITCHEN,500 MM IN TOILET/WC WITH ORISSA PAN, 300 MM IN OTHER TOILETS/W.C.WITH EUROPEAN STYLE AND 300 MM IN BATHROOMS FROM SLAB TOP TO SLAB TOP LEVEL.
8	R.C.C.SLAB SHALL BE SUNK BY 200 MM OR AS REQUIRED INCASE OF OPEN TERRACE ON ANY FLOOR LEVEL (IF APPLICABLE).
9	R.C.C.SLAB IN BALCONY,STAIRCASE LANDING AT FLOOR LEVEL SHALL BE SUNK 12 MM FROM GENERAL FINISHED FLOOR LEVEL UNLESS NOTED OTHERWISE.
10	ALL FINISHED FLOOR LEVELS OF KITCHENS, TOILETS, VERANDAH, STAIRCASE LANDING AT ENTRANCE SHALL BE DROPPED BY 12 MM FROM ADJOINING GENERAL FLOOR FINISHED LVL UNLESS NOTED OTHERWISE.
11	PLINTH PROTECTION SHALL BE PROVIDED ALL AROUND THE BUILDING AS/SPECS.
12	DRIP SHALL BE PROVIDED AT ALL SUNSHADES,BALCONIES & SLAB PROJECTIONS AS/DETAIL.
13	WATERPROOFING SHALL BE DONE BEFORE PLASTERING TERRACE SIDE PARAPET WALL AND SHALL BE TURN UPTO THE LEVEL OF TOP FINISH AS/SPECS.
14	REFER SCHEDULE OF FINISHES SHEET & BOQ FOR BRIEF DESCRIPTION OF FINISHES.
15	IN CASE OF DISCREPANCY IN THE NOMENCLATURE OF ITEMS IN BOQ & DRAWINGS THE ITEM MENTIONED IN BOQ SHALL TAKE PREFERENCE.
16	ALMIRAH, CUPBOARDS AND LOOSE FURNITURE ARE NOT IN THE SCOPE OF WORK
17	WATERPROOFING SHALL BE PROVIDED ABOVE RCC SLAB AT FIRST FLOOR WHEREVER REQUIRED AS SPECIFIED
18	WATERPROOFING SHALL BE PROVIDED ABOVE PROJECTIONS, CHAJJAS, BALCONIES, TERRACES & OTHER ELEVATIONAL ELEMENTS WHEREVER REQUIRED AS SPECIFIED.
19	ROOF SHOULD BE PACKED FROM ALL SIDES.

AAC BLOCK

BRICKWORK

SCHEDULE OF OPENINGS:-

DOORS

S.NO	TYPE	OPENINGS	SILL	LINTEL	LOCATION
1	D1	1800x2400	00	2400	CORRIDOR
2	D2	1000x2400	00	2400	BED RM
3	D3	900x2100	00	2100	TOILET
4	DW1	3250x2700	300	2700	MAIN GATE
5	DW2	2200x2400	300	2400	BED RM

WINDOWS & VENTILATORS

6	W1	2000X1200	900	2100	STAIRCASE
7	W2	2000X1350	1050	2400	CORRIDOR
8	V1	750X450	BEAM BOTTOM		TOILET

TENDER DRAWING

S.No.	REV. NO	DATE.	REMARKS
3			
2	R1	11.07.2024	Tender drawings are revised with reference to letter 0421020P/00547/1/Q/NH-40-40 (Part) dated 26 June 2024 as per meeting held on 11 June 2024
1	R0	08.06.2024	SENT TO CLIENT

ARCHITECTURAL DWG


CATEGORY OF DRG. | ○ APPROVAL | ○ INFORMATION | ● TENDER DWG | ○ GFC DWG

PROJECT
Construction of Building for Military Assets to be Demolished for up Gradation of NH-40 Section between Shillong-Dawki Road Under NHIDCL in Shillong, East Khasi Hills District, State of Meghalaya

CLIENT: **NATIONAL HIGHWAYS & INFRASTRUCTURE DEVELOPMENT CORPORATION LTD.**
(A GOVERNMENT OF INDIA UNDERTAKING)
1ST AND 4TH FLOOR, PARKSIDE BUILDING, NEAR BSBL, BARIK, SHILLONG, EAST KHASI HILLS DISTRICTS MEGHALAYA

CONSULTANT/ ARCHITECT: **JAGDISH MARWAHA ASSOCIATES**
Architects, Engineers, Planners & Interior Designers
603-604 ,Kirti Shikhar,District Centre, Janakpuri, New Delhi Ph- 41588788, E-mail= jma_110@yahoo.co.in
Website - jmarchitectects.co.in

BUILDING TITLE.	GUEST ROOMS
DRAWING TITLE.	SITE PLAN
DRAWING NO.	AR/GRB/SP/100
DEALT BY : SHEHBAZ	SCALE. 1:100 — DATE. 27.08.2024

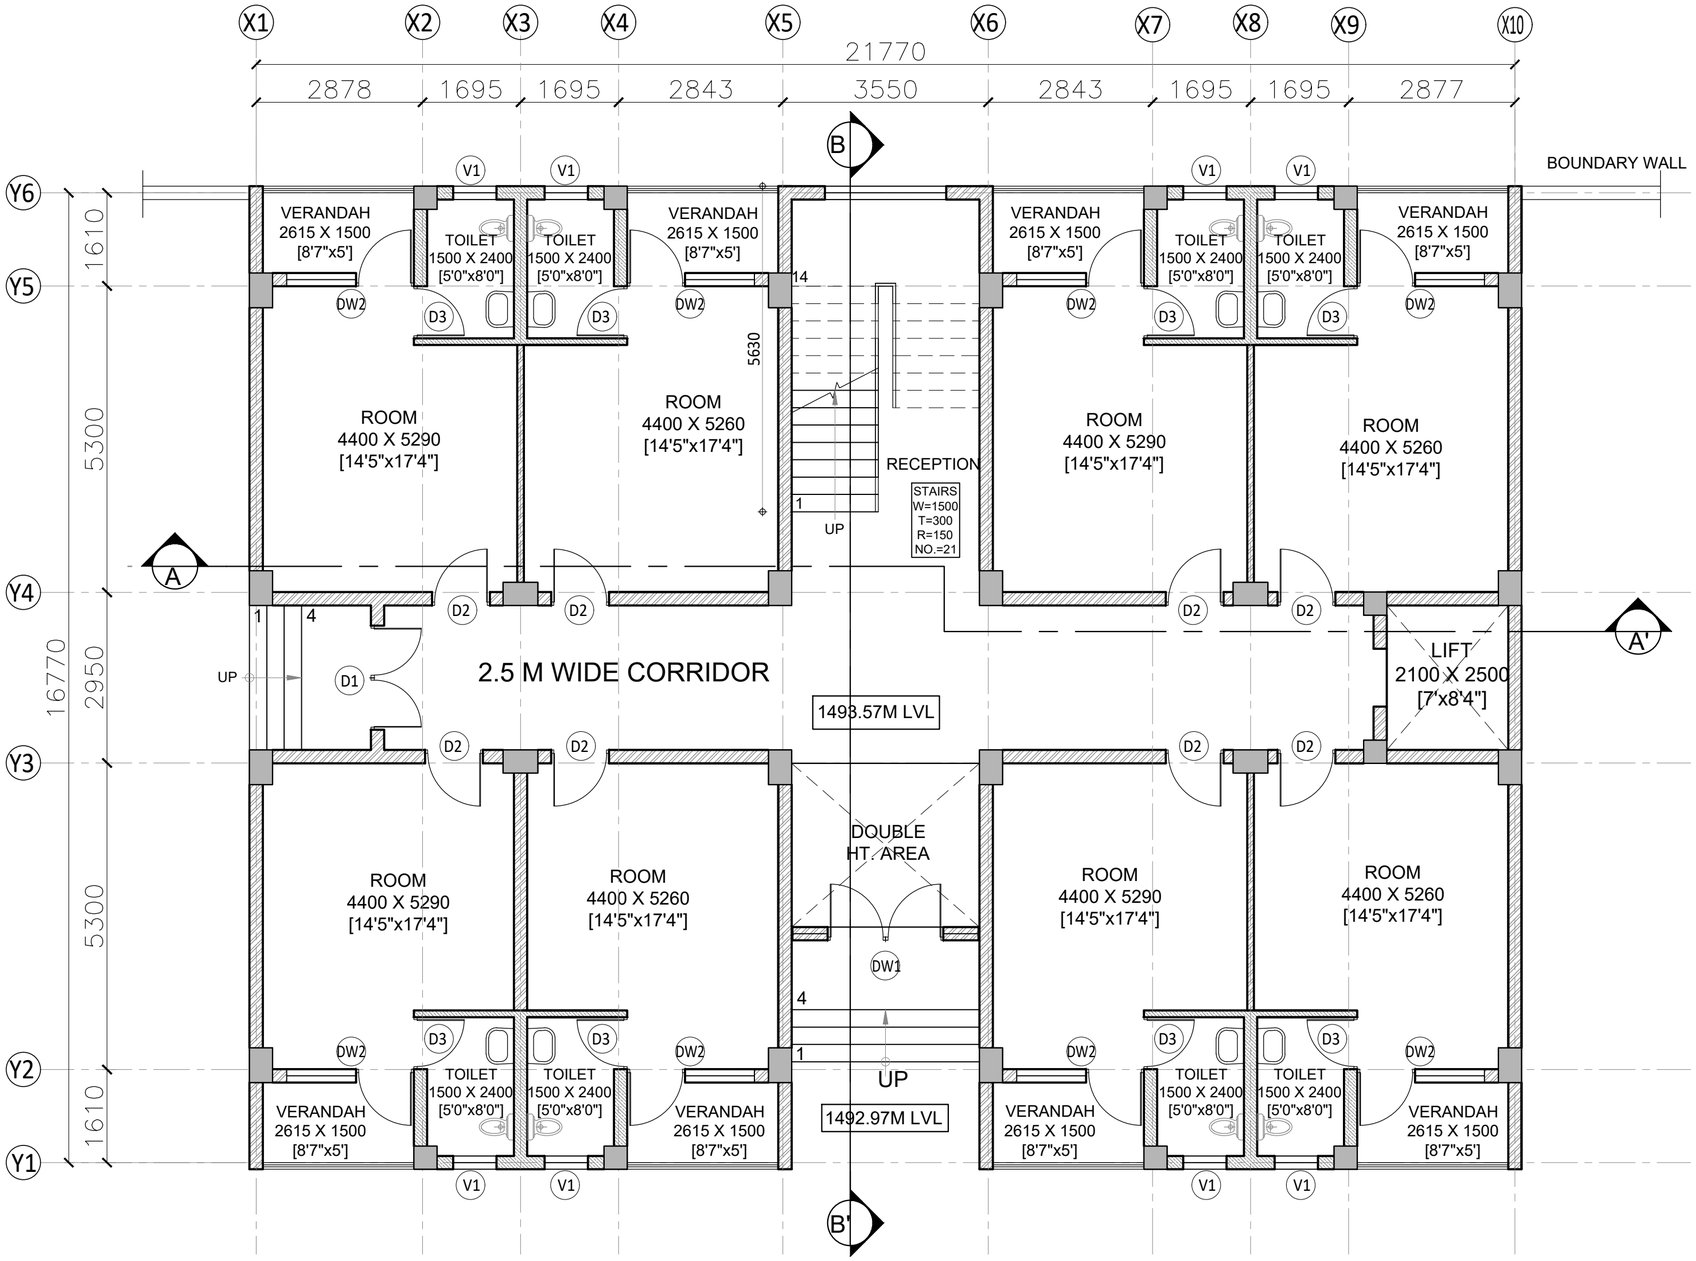

GROUND FLOOR PLAN

NOTES:-

1	ALL DIMENSIONS ARE IN MILLIMETERS UNLESS NOTED OTHERWISE.
2	WRITTEN DIMENSIONS ARE TO BE FOLLOWED. DRAWINGS ARE NOT TO BE SCALED.
3	ANY DISCREPANCY IN THE DRAWING SHALL BE BROUGHT TO THE NOTICE OF THE ARCHITECT/S.
4	THIS DRAWING SHALL BE READ IN CONJUNCTION WITH OTHER RELEVANT DRAWINGS AND BOQ.
5	SKIRTING SHALL BE SAME FINISH AS THAT OF FLOOR AND SHALL BE 100MM HIGH FROM FINISHED FLOOR LEVEL UNLESS NOTED OTHERWISE.
6	TOP OF R.C.C.SLAB OF KITCHEN COUNTER SHALL BE 760 MM FROM FINISHED FLOOR LEVEL (IF APPLICABLE).
7	R.C.C.SLAB SHALL BE SUNK BY 200 MM IN KITCHEN,500 MM IN TOILET/WC WITH ORISSA PAN, 300 MM IN OTHER TOILETS/W.C.WITH EUROPEAN STYLE AND 300 MM IN BATHROOMS FROM SLAB TOP TO SLAB TOP LEVEL.
8	R.C.C.SLAB SHALL BE SUNK BY 200 MM OR AS REQUIRED INCASE OF OPEN TERRACE ON ANY FLOOR LEVEL (IF APPLICABLE).
9	R.C.C.SLAB IN BALCONY,STAIRCASE LANDING AT FLOOR LEVEL SHALL BE SUNK 12 MM FROM GENERAL FINISHED FLOOR LEVEL UNLESS NOTED OTHERWISE.
10	ALL FINISHED FLOOR LEVELS OF KITCHENS, TOILETS, VERANDAH, STAIRCASE LANDING AT ENTRANCE SHALL BE DROPPED BY 12 MM FROM ADJOINING GENERAL FLOOR FINISHED LVL UNLESS NOTED OTHERWISE.
11	PLINTH PROTECTION SHALL BE PROVIDED ALL AROUND THE BUILDING AS/SPECS.
12	DRIP SHALL BE PROVIDED AT ALL SUNSHADES,BALCONIES & SLAB PROJECTIONS AS/DETAIL.
13	WATERPROOFING SHALL BE DONE BEFORE PLASTERING TERRACE SIDE PARAPET WALL AND SHALL BE TURN UPTO THE LEVEL OF TOP FINISH AS/SPECS.
14	REFER SCHEDULE OF FINISHES SHEET & BOQ FOR BRIEF DESCRIPTION OF FINISHES.
15	IN CASE OF DISCREPANCY IN THE NOMENCLATURE OF ITEMS IN BOQ & DRAWINGS THE ITEM MENTIONED IN BOQ SHALL TAKE PREFERENCE.
16	ALMIRAH, CUPBOARDS AND LOOSE FURNITURE ARE NOT IN THE SCOPE OF WORK
17	WATERPROOFING SHALL BE PROVIDED ABOVE RCC SLAB AT FIRST FLOOR WHEREVER REQUIRED AS SPECIFIED
18	WATERPROOFING SHALL BE PROVIDED ABOVE PROJECTIONS, CHAJJAS, BALCONIES, TERRACES & OTHER ELEVATIONAL ELEMENTS WHEREVER REQUIRED AS SPECIFIED.
19	ROOF SHOULD BE PACKED FROM ALL SIDES.

AAC BLOCK

BRICKWORK

SCHEDULE OF OPENINGS:-

DOORS

S.NO	TYPE	OPENINGS	SILL	LINTEL	LOCATION
1	D1	1800x2400	00	2400	CORRIDOR
2	D2	1000x2400	00	2400	BED RM
3	D3	900x2100	00	2100	TOILET
4	DW1	3250x2700	300	2700	MAIN GATE
5	DW2	2200x2400	300	2400	BED RM

WINDOWS & VENTILATORS

6	W1	2000X1200	900	2100	STAIRCASE
7	W2	2000X1350	1050	2400	CORRIDOR
8	V1	750X450	BEAM BOTTOM		TOILET

TENDER DRAWING

S.No.	REV. NO	DATE.	REMARKS
3			
2	R1	11.07.2024	Tender drawings are revised with reference to letter 0421020P/00547/1/Q/NH-40-40 (Part) dated 26 June 2024 as per meeting held on 11 June 2024
1	R0	08.06.2024	SENT TO CLIENT

ARCHITECTURAL DWG


CATEGORY OF DRG. ○ APPROVAL ○ INFORMATION ● TENDER DWG ○ GFC DWG

PROJECT
Construction of Building for Military Assets to be Demolished for up Gradation of NH-40 Section between Shillong-Dawki Road Under NHIDCL in Shillong, East Khasi Hills District, State of Meghalaya

CLIENT
NATIONAL HIGHWAYS & INFRASTRUCTURE DEVELOPMENT CORPORATION LTD.
(A GOVERNMENT OF INDIA UNDERTAKING)
1ST AND 4TH FLOOR, PARKSIDE BUILDING, NEAR BSBL, BARIK, SHILLONG, EAST KHASI HILLS DISTRICTS MEGHALAYA

CONSULTANT/ ARCHITECT
JAGDISH MARWAHA ASSOCIATES
Architects, Engineers, Planners & Interior Designers
603-604 ,Kirti Shikhar,District Centre, Janakpuri, New Delhi Ph- 41588788, E-mail= jma_110@yahoo.co.in
Website - jmarchitectects.co.in

BUILDING TITLE.	GUEST ROOMS		
DRAWING TITLE.	GROUND FLOOR PLAN		
DRAWING NO.	AR/GRB/GF/101		
DEALT BY : SHEHBAZ	SCALE. 1:75	DATE. 27.08.2024	

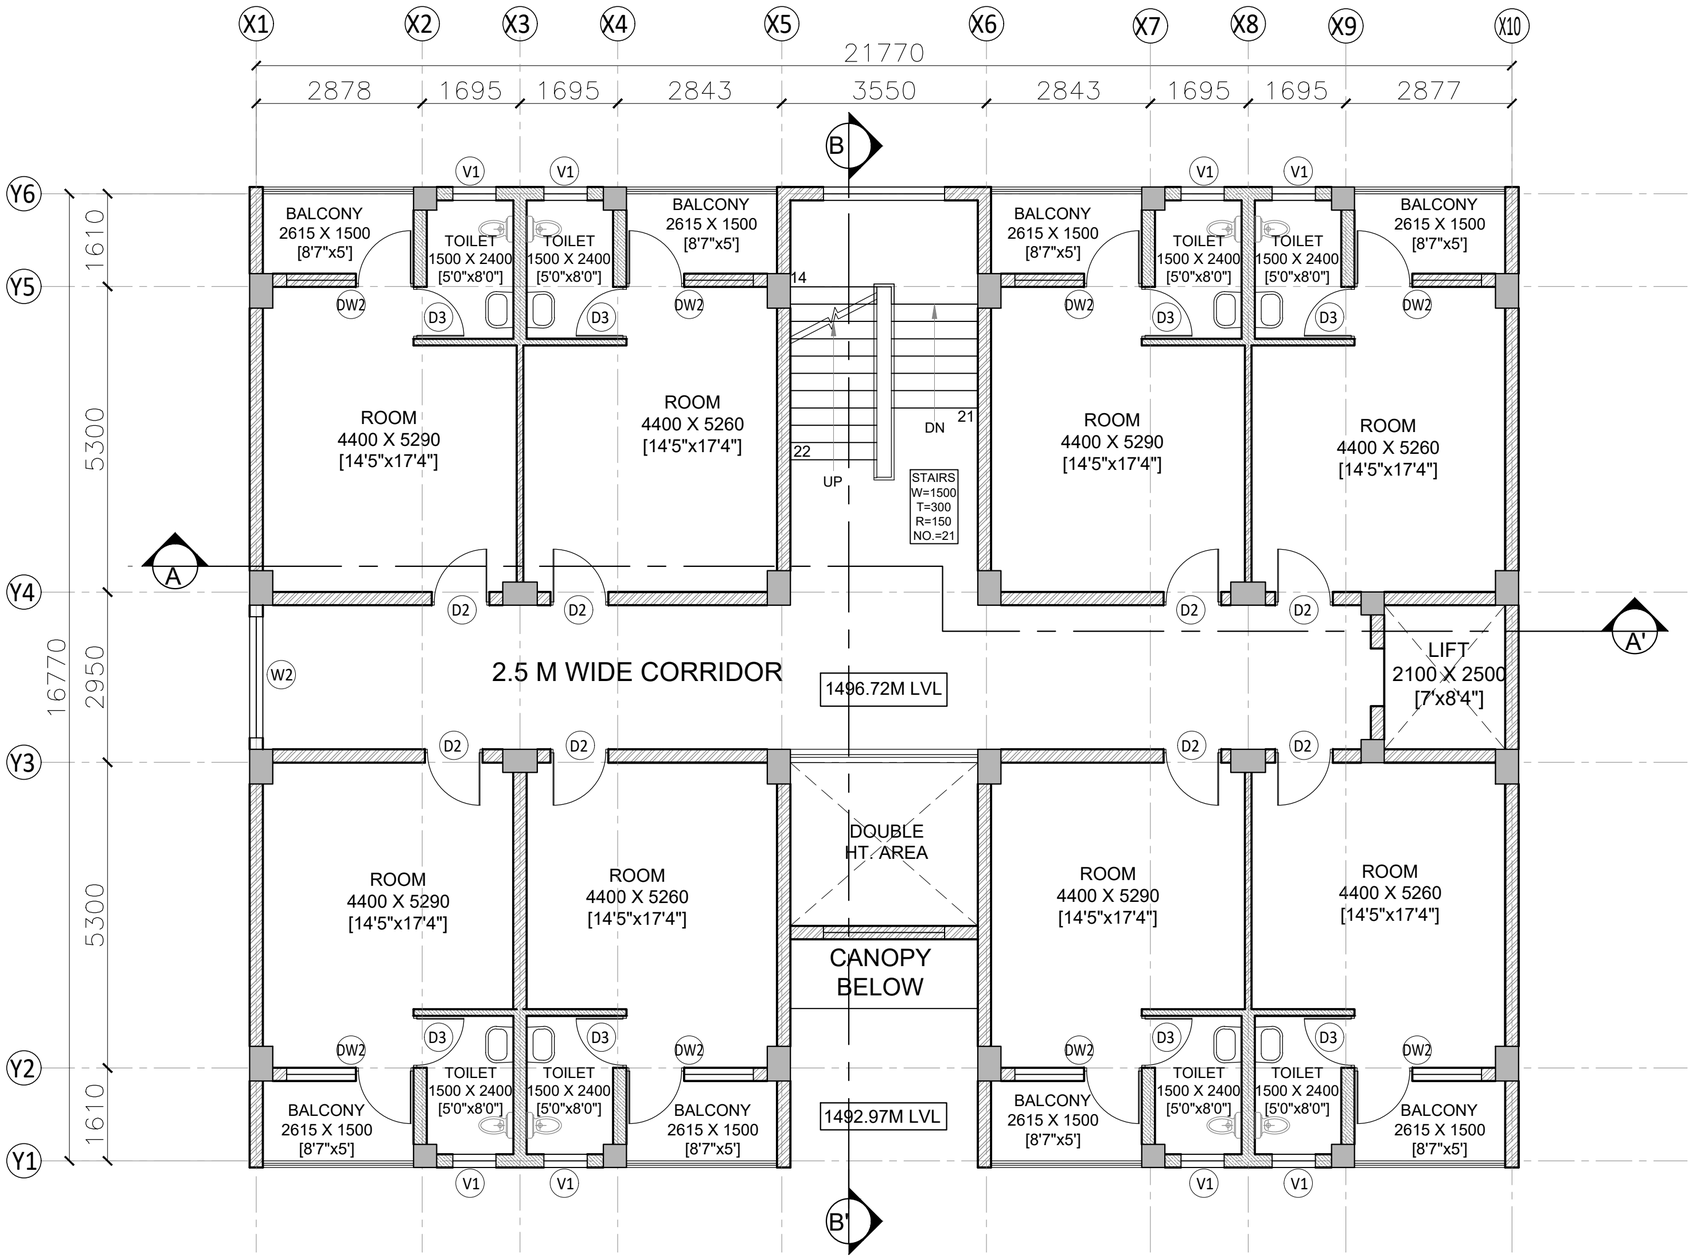

FIRST FLOOR PLAN

NOTES:-

1	ALL DIMENSIONS ARE IN MILLIMETERS UNLESS NOTED OTHERWISE.
2	WRITTEN DIMENSIONS ARE TO BE FOLLOWED. DRAWINGS ARE NOT TO BE SCALED.
3	ANY DISCREPANCY IN THE DRAWING SHALL BE BROUGHT TO THE NOTICE OF THE ARCHITECT/S.
4	THIS DRAWING SHALL BE READ IN CONJUNCTION WITH OTHER RELEVANT DRAWINGS AND BOQ.
5	SKIRTING SHALL BE SAME FINISH AS THAT OF FLOOR AND SHALL BE 100MM HIGH FROM FINISHED FLOOR LEVEL UNLESS NOTED OTHERWISE.
6	TOP OF R.C.C.SLAB OF KITCHEN COUNTER SHALL BE 760 MM FROM FINISHED FLOOR LEVEL (IF APPLICABLE).
7	R.C.C.SLAB SHALL BE SUNK BY 200 MM IN KITCHEN,500 MM IN TOILET/WC WITH ORISSA PAN, 300 MM IN OTHER TOILETS/W.C.WITH EUROPEAN STYLE AND 300 MM IN BATHROOMS FROM SLAB TOP TO SLAB TOP LEVEL.
8	R.C.C.SLAB SHALL BE SUNK BY 200 MM OR AS REQUIRED INCASE OF OPEN TERRACE ON ANY FLOOR LEVEL (IF APPLICABLE).
9	R.C.C.SLAB IN BALCONY,STAIRCASE LANDING AT FLOOR LEVEL SHALL BE SUNK 12 MM FROM GENERAL FINISHED FLOOR LEVEL UNLESS NOTED OTHERWISE.
10	ALL FINISHED FLOOR LEVELS OF KITCHENS, TOILETS, VERANDAH, STAIRCASE LANDING AT ENTRANCE SHALL BE DROPPED BY 12 MM FROM ADJOINING GENERAL FLOOR FINISHED LVL UNLESS NOTED OTHERWISE.
11	PLINTH PROTECTION SHALL BE PROVIDED ALL AROUND THE BUILDING AS/SPECS.
12	DRIP SHALL BE PROVIDED AT ALL SUNSHADES,BALCONIES & SLAB PROJECTIONS AS/DETAIL.
13	WATERPROOFING SHALL BE DONE BEFORE PLASTERING TERRACE SIDE PARAPET WALL AND SHALL BE TURN UPTO THE LEVEL OF TOP FINISH AS/SPECS.
14	REFER SCHEDULE OF FINISHES SHEET & BOQ FOR BRIEF DESCRIPTION OF FINISHES.
15	IN CASE OF DISCREPANCY IN THE NOMENCLATURE OF ITEMS IN BOQ & DRAWINGS THE ITEM MENTIONED IN BOQ SHALL TAKE PREFERENCE.
16	ALMIRAH, CUPBOARDS AND LOOSE FURNITURE ARE NOT IN THE SCOPE OF WORK
17	WATERPROOFING SHALL BE PROVIDED ABOVE RCC SLAB AT FIRST FLOOR WHEREVER REQUIRED AS SPECIFIED
18	WATERPROOFING SHALL BE PROVIDED ABOVE PROJECTIONS, CHAJJAS, BALCONIES, TERRACES & OTHER ELEVATIONAL ELEMENTS WHEREVER REQUIRED AS SPECIFIED.
19	ROOF SHOULD BE PACKED FROM ALL SIDES.

AAC BLOCK

BRICKWORK

SCHEDULE OF OPENINGS:-

DOORS

S.NO	TYPE	OPENINGS	SILL	LINTEL	LOCATION
1	D1	1800x2400	00	2400	CORRIDOR
2	D2	1000x2400	00	2400	BED RM
3	D3	900x2100	00	2100	TOILET
4	DW1	3250x2700	300	2700	MAIN GATE
5	DW2	2200x2400	300	2400	BED RM

WINDOWS & VENTILATORS

6	W1	2000X1200	900	2100	STAIRCASE
7	W2	2000X1350	1050	2400	CORRIDOR
8	V1	750X450	BEAM BOTTOM		TOILET

TENDER DRAWING

S.No.	REV. NO	DATE.	REMARKS
3			
2	R1	11.07.2024	Tender drawings are revised with reference to letter 0421020P/00547/1/Q/NH-40-40 (Part) dated 26 June 2024 as per meeting held on 11 June 2024
1	R0	08.06.2024	SENT TO CLIENT

ARCHITECTURAL DWG


CATEGORY OF DRG. ○ APPROVAL ○ INFORMATION ● TENDER DWG ○ GFC DWG

PROJECT
Construction of Building for Military Assets to be Demolished for up Gradation of NH-40 Section between Shillong-Dawki Road Under NHIDCL in Shillong, East Khasi Hills District, State of Meghalaya

CLIENT
NATIONAL HIGHWAYS & INFRASTRUCTURE DEVELOPMENT CORPORATION LTD.
(A GOVERNMENT OF INDIA UNDERTAKING)
1ST AND 4TH FLOOR, PARKSIDE BUILDING, NEAR BSBL, BARIK, SHILLONG, EAST KHASI HILLS DISTRICTS MEGHALAYA

CONSULTANT/ ARCHITECT
JAGDISH MARWAHA ASSOCIATES
Architects, Engineers, Planners & Interior Designers
603-604 ,Kirti Shikhar,District Centre, Janakpuri, New Delhi Ph- 41588788, E-mail= jma_110@yahoo.co.in
Website - jmarchitectects.co.in

BUILDING TITLE.	GUEST ROOMS
DRAWING TITLE.	FIRST FLOOR PLAN
DRAWING NO.	AR/GRB/FF/102
DEALT BY : SHEHBAZ	SCALE. 1:75 DATE. 27.08.2024

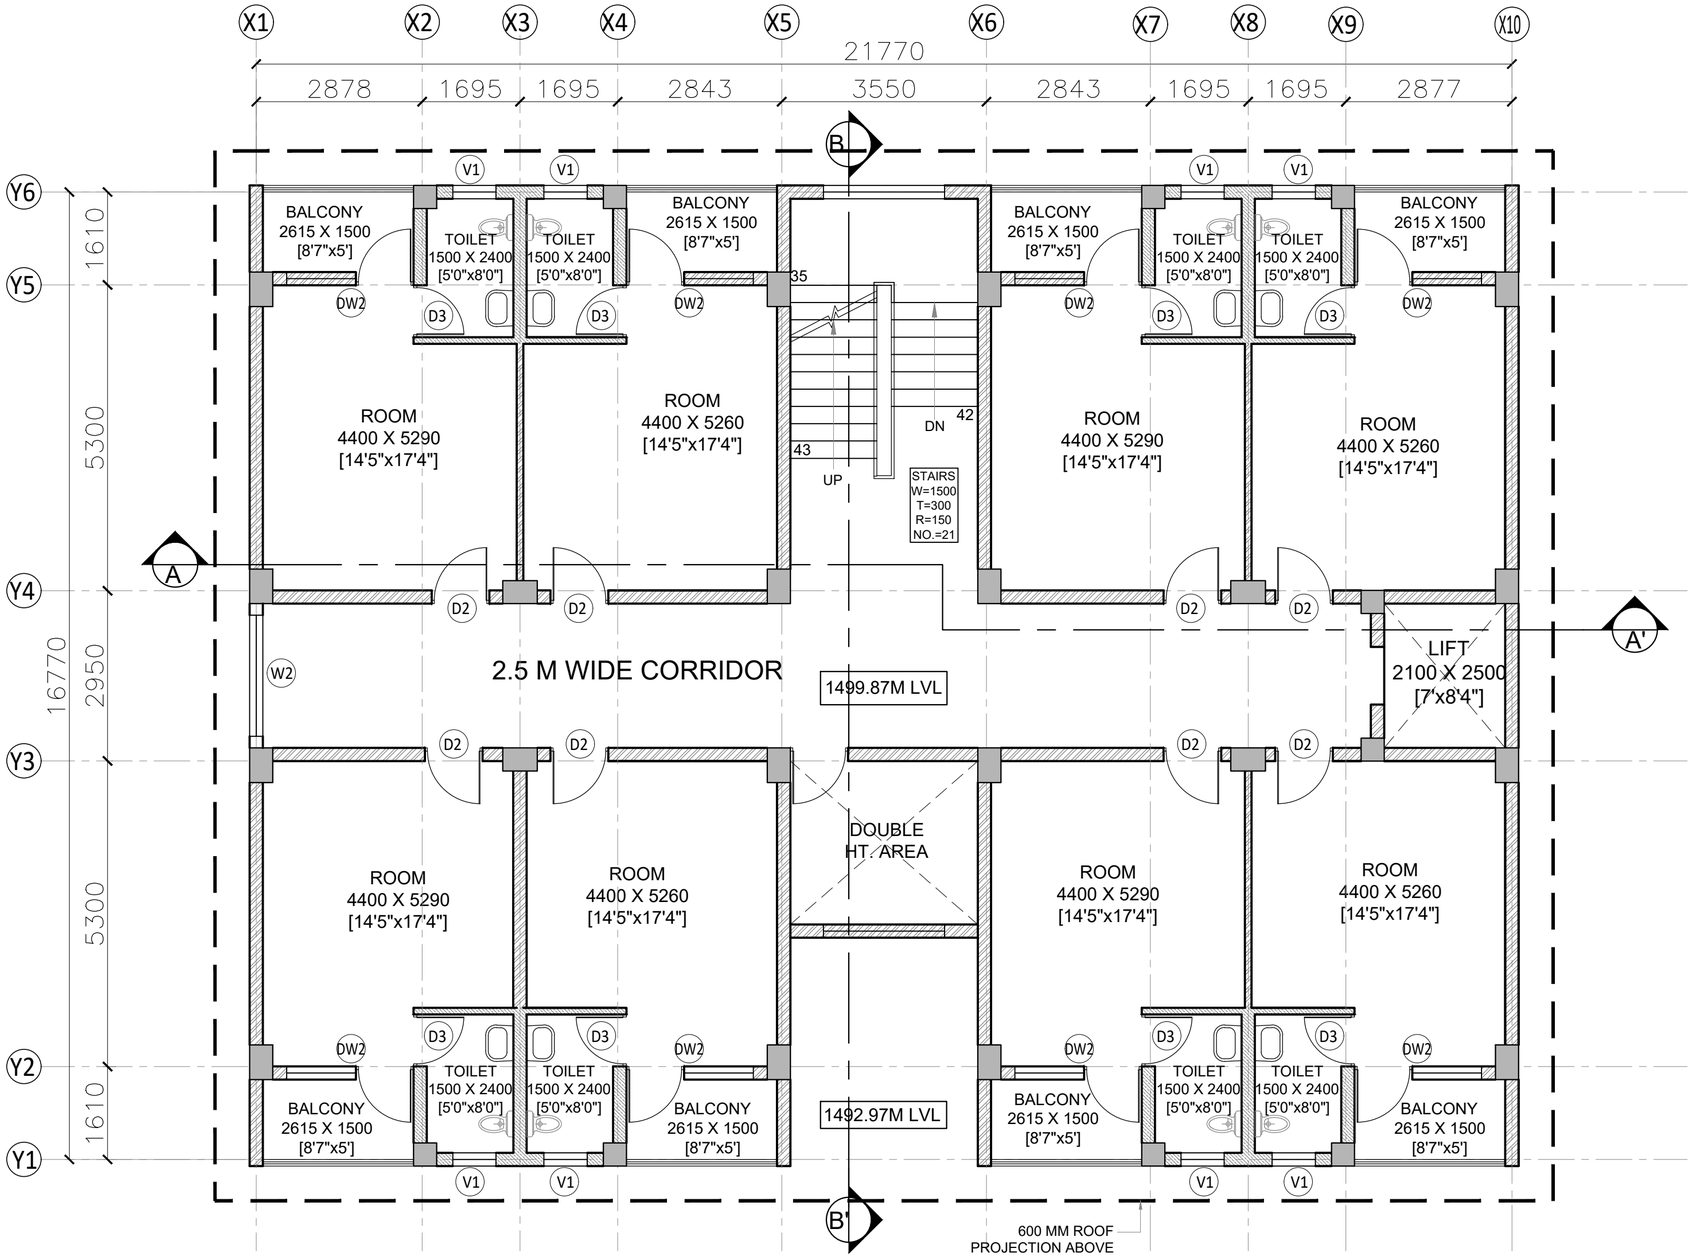

SECOND FLOOR PLAN

NOTES:-

1	ALL DIMENSIONS ARE IN MILLIMETERS UNLESS NOTED OTHERWISE.
2	WRITTEN DIMENSIONS ARE TO BE FOLLOWED. DRAWINGS ARE NOT TO BE SCALED.
3	ANY DISCREPANCY IN THE DRAWING SHALL BE BROUGHT TO THE NOTICE OF THE ARCHITECT/S.
4	THIS DRAWING SHALL BE READ IN CONJUNCTION WITH OTHER RELEVANT DRAWINGS AND BOQ.
5	SKIRTING SHALL BE SAME FINISH AS THAT OF FLOOR AND SHALL BE 100MM HIGH FROM FINISHED FLOOR LEVEL UNLESS NOTED OTHERWISE.
6	TOP OF R.C.C.SLAB OF KITCHEN COUNTER SHALL BE 760 MM FROM FINISHED FLOOR LEVEL (IF APPLICABLE).
7	R.C.C.SLAB SHALL BE SUNK BY 200 MM IN KITCHEN,500 MM IN TOILET/WC WITH ORISSA PAN, 300 MM IN OTHER TOILETS/W.C.WITH EUROPEAN STYLE AND 300 MM IN BATHROOMS FROM SLAB TOP TO SLAB TOP LEVEL.
8	R.C.C.SLAB SHALL BE SUNK BY 200 MM OR AS REQUIRED INCASE OF OPEN TERRACE ON ANY FLOOR LEVEL (IF APPLICABLE).
9	R.C.C.SLAB IN BALCONY,STAIRCASE LANDING AT FLOOR LEVEL SHALL BE SUNK 12 MM FROM GENERAL FINISHED FLOOR LEVEL UNLESS NOTED OTHERWISE.
10	ALL FINISHED FLOOR LEVELS OF KITCHENS, TOILETS, VERANDAH, STAIRCASE LANDING AT ENTRANCE SHALL BE DROPPED BY 12 MM FROM ADJOINING GENERAL FLOOR FINISHED LVL UNLESS NOTED OTHERWISE.
11	PLINTH PROTECTION SHALL BE PROVIDED ALL AROUND THE BUILDING AS/SPECS.
12	DRIP SHALL BE PROVIDED AT ALL SUNSHADES,BALCONIES & SLAB PROJECTIONS AS/DETAIL.
13	WATERPROOFING SHALL BE DONE BEFORE PLASTERING TERRACE SIDE PARAPET WALL AND SHALL BE TURN UPTO THE LEVEL OF TOP FINISH AS/SPECS.
14	REFER SCHEDULE OF FINISHES SHEET & BOQ FOR BRIEF DESCRIPTION OF FINISHES.
15	IN CASE OF DISCREPANCY IN THE NOMENCLATURE OF ITEMS IN BOQ & DRAWINGS THE ITEM MENTIONED IN BOQ SHALL TAKE PREFERENCE.
16	ALMIRAH, CUPBOARDS AND LOOSE FURNITURE ARE NOT IN THE SCOPE OF WORK
17	WATERPROOFING SHALL BE PROVIDED ABOVE RCC SLAB AT FIRST FLOOR WHEREVER REQUIRED AS SPECIFIED
18	WATERPROOFING SHALL BE PROVIDED ABOVE PROJECTIONS, CHAJJAS, BALCONIES, TERRACES & OTHER ELEVATIONAL ELEMENTS WHEREVER REQUIRED AS SPECIFIED.
19	ROOF SHOULD BE PACKED FROM ALL SIDES.

AAC BLOCK

BRICKWORK

SCHEDULE OF OPENINGS:-

DOORS

S.NO	TYPE	OPENINGS	SILL	LINTEL	LOCATION
1	D1	1800x2400	00	2400	CORRIDOR
2	D2	1000x2400	00	2400	BED RM
3	D3	900x2100	00	2100	TOILET
4	DW1	3250x2700	300	2700	MAIN GATE
5	DW2	2200x2400	300	2400	BED RM

WINDOWS & VENTILATORS

6	W1	2000X1200	900	2100	STAIRCASE
7	W2	2000X1350	1050	2400	CORRIDOR
8	V1	750X450	BEAM BOTTOM		TOILET

TENDER DRAWING

S.No.	REV. NO	DATE.	REMARKS
3			
2	R1	11.07.2024	Tender drawings are revised with reference to letter 0421020P/00547/1/Q/NH-40-40 (Part) dated 26 June 2024 as per meeting held on 11 June 2024
1	R0	08.06.2024	SENT TO CLIENT

ARCHITECTURAL DWG


CATEGORY OF DRG. ○ APPROVAL ○ INFORMATION ● TENDER DWG ○ GFC DWG

PROJECT
Construction of Building for Military Assets to be Demolished for up Gradation of NH-40 Section between Shillong-Dawki Road Under NHIDCL in Shillong, East Khasi Hills District, State of Meghalaya


CLIENT: **NATIONAL HIGHWAYS & INFRASTRUCTURE DEVELOPMENT CORPORATION LTD.**
(A GOVERNMENT OF INDIA UNDERTAKING)
1ST AND 4TH FLOOR, PARKSIDE BUILDING, NEAR BSBL, BARIK, SHILLONG, EAST KHASI HILLS DISTRICTS MEGHALAYA

CONSULTANT/ ARCHITECT: JAGDISH MARWAHA ASSOCIATES
Architects, Engineers, Planners & Interior Designers
603-604 ,Kirti Shikhar,District Centre, Janakpuri, New Delhi Ph- 41588788, E-mail= jma_110@yahoo.co.in
Website - jmarchitectects.co.in

BUILDING TITLE.	GUEST ROOMS		
DRAWING TITLE.	SECOND FLOOR PLAN		
DRAWING NO.	AR/GRB/SF/103		
DEALT BY : SHEHBAZ	SCALE. 1:75	DATE. 27.08.2024	

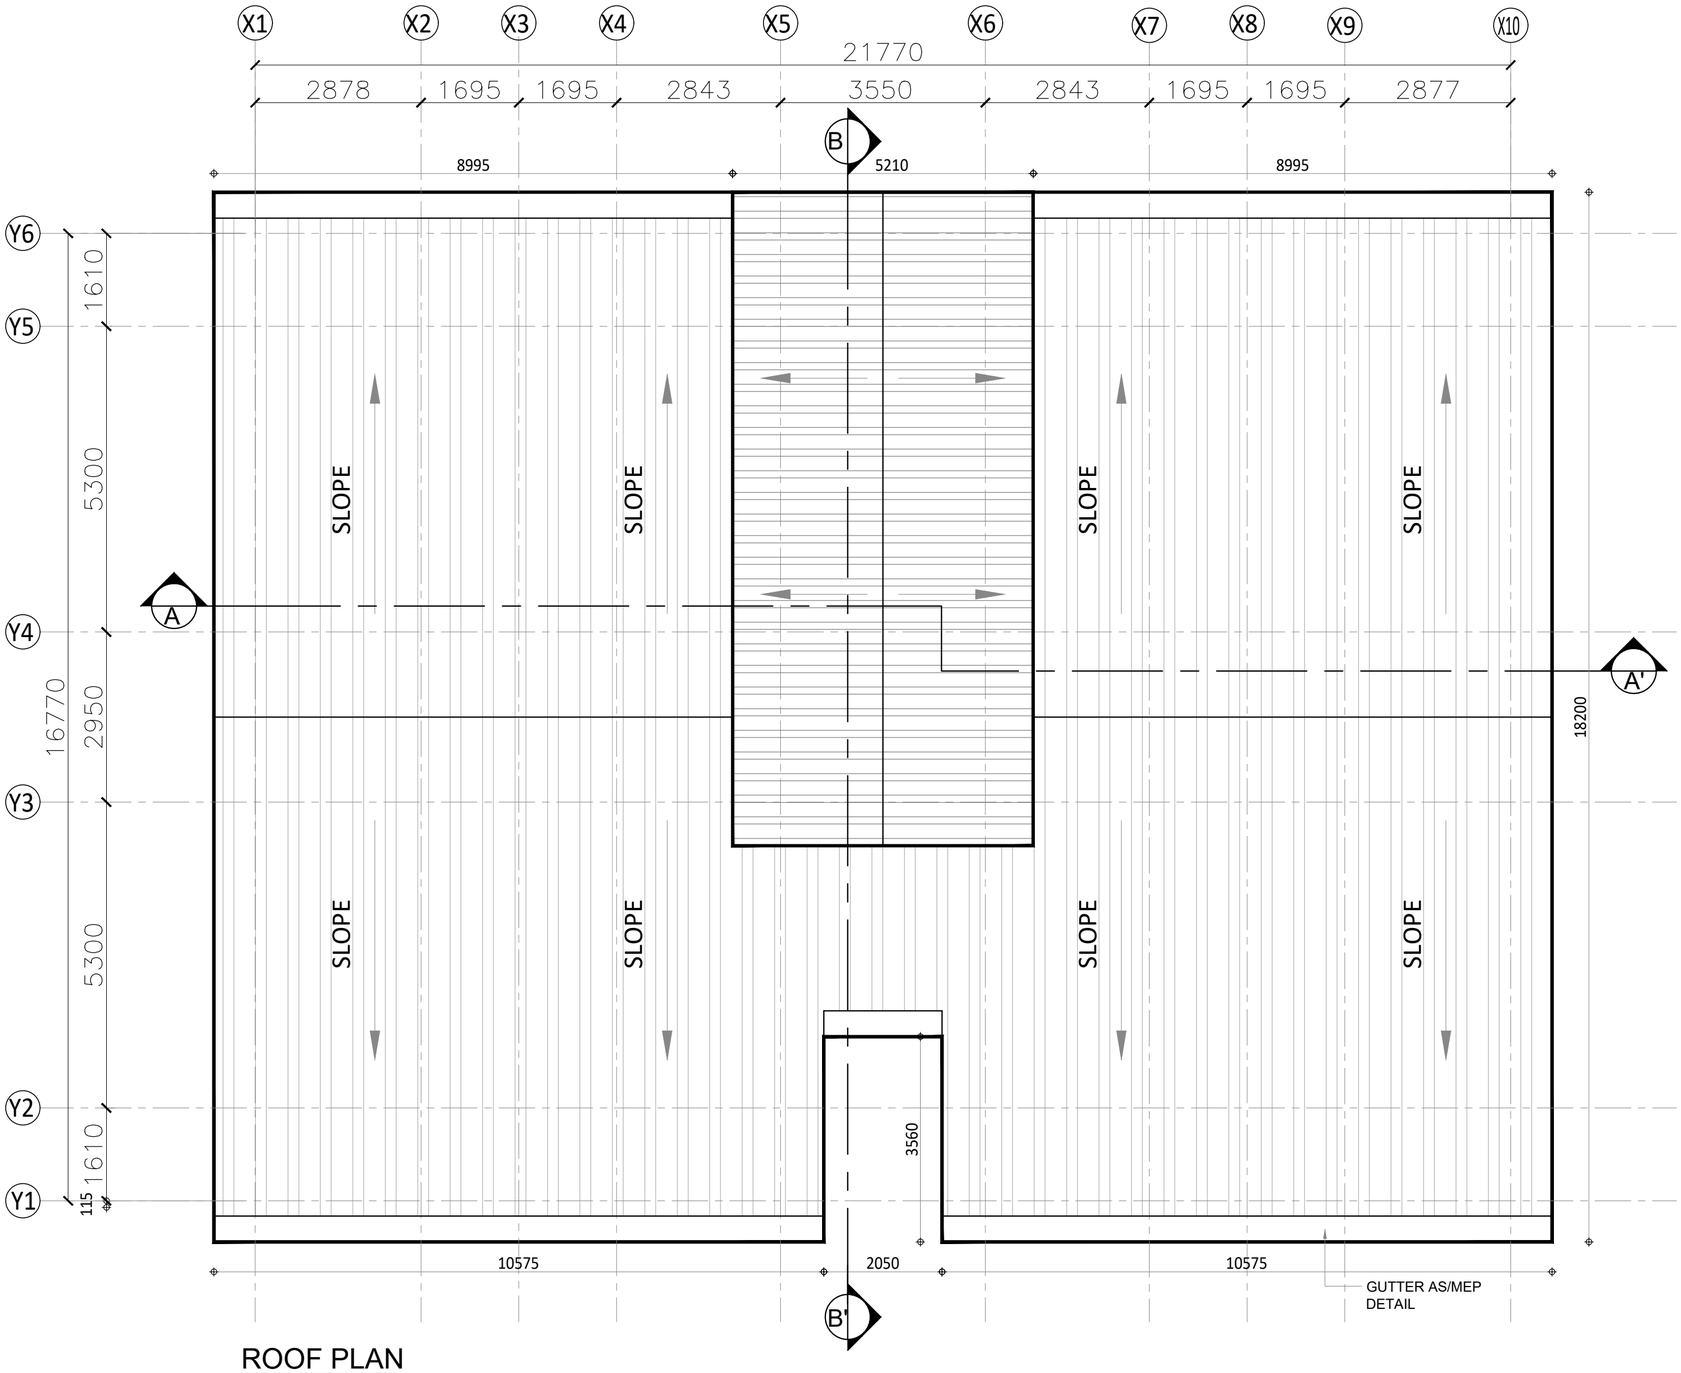

ROOF PLAN

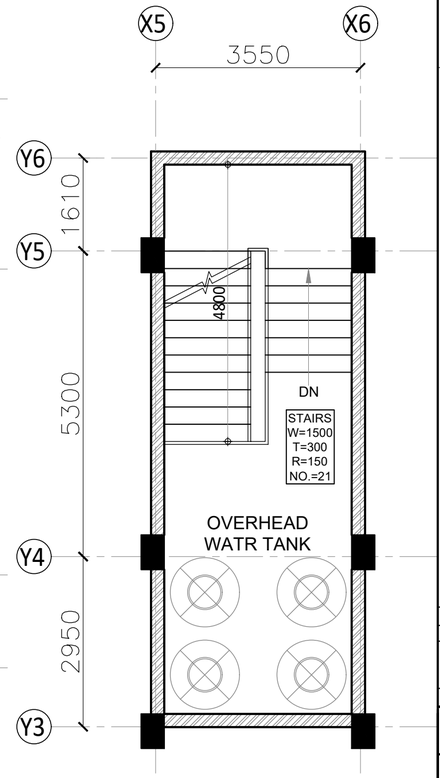

MUMTY PLAN

NOTES:-

1	ALL DIMENSIONS ARE IN MILLIMETERS UNLESS NOTED OTHERWISE.
2	WRITTEN DIMENSIONS ARE TO BE FOLLOWED. DRAWINGS ARE NOT TO BE SCALED.
3	ANY DISCREPANCY IN THE DRAWING SHALL BE BROUGHT TO THE NOTICE OF THE ARCHITECT/S.
4	THIS DRAWING SHALL BE READ IN CONJUNCTION WITH OTHER RELEVANT DRAWINGS AND BOQ.
5	SKIRTING SHALL BE SAME FINISH AS THAT OF FLOOR AND SHALL BE 100MM HIGH FROM FINISHED FLOOR LEVEL UNLESS NOTED OTHERWISE.
6	TOP OF R.C.C.SLAB OF KITCHEN COUNTER SHALL BE 760 MM FROM FINISHED FLOOR LEVEL (IF APPLICABLE).
7	R.C.C.SLAB SHALL BE SUNK BY 200 MM IN KITCHEN,500 MM IN TOILET/WC WITH ORISSA PAN, 300 MM IN OTHER TOILETS/W.C.WITH EUROPEAN STYLE AND 300 MM IN BATHROOMS FROM SLAB TOP TO SLAB TOP LEVEL.
8	R.C.C.SLAB SHALL BE SUNK BY 200 MM OR AS REQUIRED INCASE OF OPEN TERRACE ON ANY FLOOR LEVEL (IF APPLICABLE).
9	R.C.C.SLAB IN BALCONY,STAIRCASE LANDING AT FLOOR LEVEL SHALL BE SUNK 12 MM FROM GENERAL FINISHED FLOOR LEVEL UNLESS NOTED OTHERWISE.
10	ALL FINISHED FLOOR LEVELS OF KITCHENS, TOILETS, VERANDAH, STAIRCASE LANDING AT ENTRANCE SHALL BE DROPPED BY 12 MM FROM ADJOINING GENERAL FLOOR FINISHED LVL UNLESS NOTED OTHERWISE.
11	PLINTH PROTECTION SHALL BE PROVIDED ALL AROUND THE BUILDING AS/SPECS.
12	DRIP SHALL BE PROVIDED AT ALL SUNSHADES,BALCONIES & SLAB PROJECTIONS AS/DETAIL.
13	WATERPROOFING SHALL BE DONE BEFORE PLASTERING TERRACE SIDE PARAPET WALL AND SHALL BE TURN UPTO THE LEVEL OF TOP FINISH AS/SPECS.
14	REFER SCHEDULE OF FINISHES SHEET & BOQ FOR BRIEF DESCRIPTION OF FINISHES.
15	IN CASE OF DISCREPANCY IN THE NOMENCLATURE OF ITEMS IN BOQ & DRAWINGS THE ITEM MENTIONED IN BOQ SHALL TAKE PREFERENCE.
16	ALMIRAH, CUPBOARDS AND LOOSE FURNITURE ARE NOT IN THE SCOPE OF WORK
17	WATERPROOFING SHALL BE PROVIDED ABOVE RCC SLAB AT FIRST FLOOR WHEREVER REQUIRED AS SPECIFIED
18	WATERPROOFING SHALL BE PROVIDED ABOVE PROJECTIONS, CHAJJAS, BALCONIES, TERRACES & OTHER ELEVATIONAL ELEMENTS WHEREVER REQUIRED AS SPECIFIED.
19	ROOF SHOULD BE PACKED FROM ALL SIDES.

AAC BLOCK

BRICKWORK

TENDER DRAWING

S.No.	REV. NO	DATE.	REMARKS
3			
2	R1	11.07.2024	Tender drawings are revised with reference to letter 0421020P/00547/1/Q/NH-40-40 (Part) dated 26 June 2024 as per meeting held on 11 June 2024
1	R0	08.06.2024	SENT TO CLIENT

ARCHITECTURAL DWG


CATEGORY OF DRG. ○ APPROVAL ○ INFORMATION ● TENDER DWG ○ GFC DWG

PROJECT
Construction of Building for Military Assets to be Demolished for up Gradation of NH-40 Section between Shillong-Dawki Road Under NHIDCL in Shillong, East Khasi Hills District, State of Meghalaya


CLIENT
NATIONAL HIGHWAYS & INFRASTRUCTURE DEVELOPMENT CORPORATION LTD.
(A GOVERNMENT OF INDIA UNDERTAKING)
1ST AND 4TH FLOOR, PARKSIDE BUILDING, NEAR BSBL, BARIK, SHILLONG, EAST KHASI HILLS DISTRICTS MEGHALAYA

CONSULTANT/ ARCHITECT
JAGDISH MARWAHA ASSOCIATES
Architects, Engineers, Planners & Interior Designers
603-604 ,Kirti Shikhar,District Centre, Janakpuri, New Delhi Ph- 41588788, E-mail= jma_110@yahoo.co.in
Website - jmarchitectects.co.in


BUILDING TITLE.	GUEST ROOMS		
DRAWING TITLE.	ROOF PLAN		
DRAWING NO.	AR/GRB/RF/104		
DEALT BY : SHEHBAZ	SCALE. 1:75	DATE. 27.08.2024	

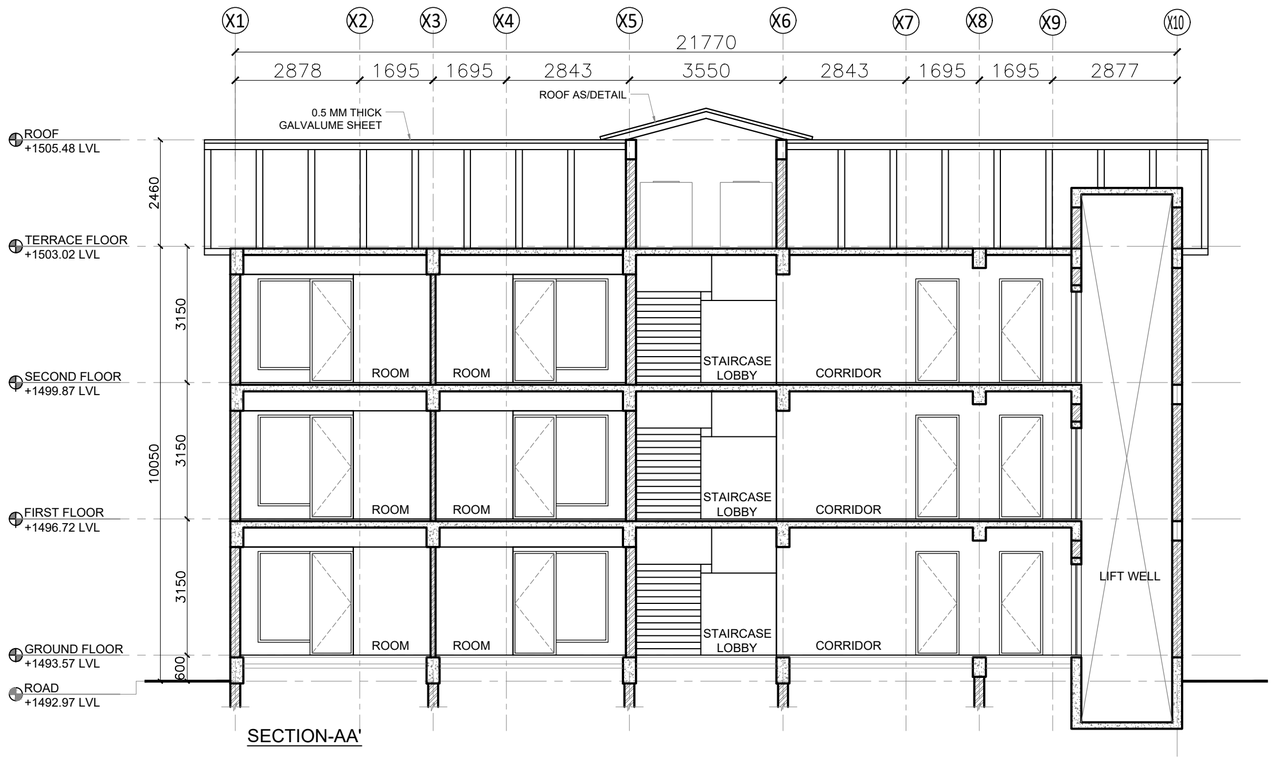

SECTION-AA'

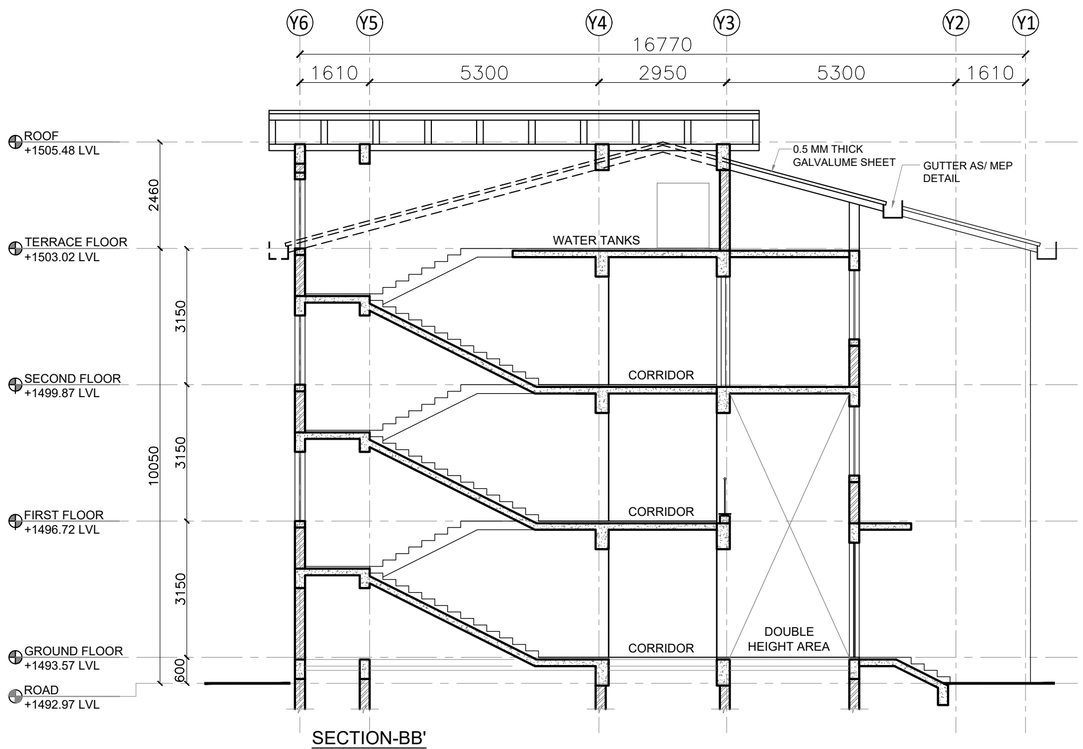

SECTION-BB'

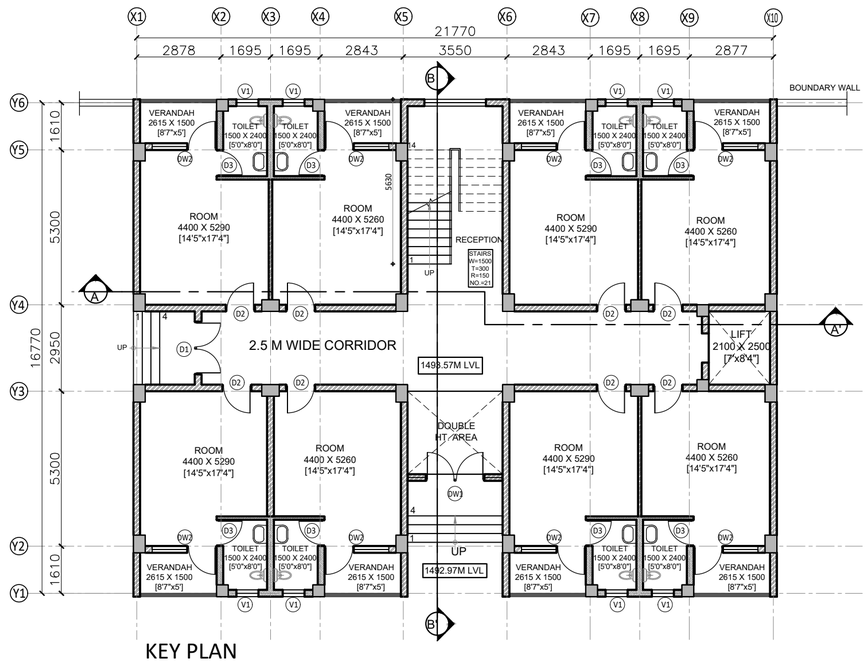

KEY PLAN

NOTES:-

1	ALL DIMENSIONS ARE IN MILLIMETERS UNLESS NOTED OTHERWISE.
2	WRITTEN DIMENSIONS ARE TO BE FOLLOWED. DRAWINGS ARE NOT TO BE SCALED.
3	ANY DISCREPANCY IN THE DRAWING SHALL BE BROUGHT TO THE NOTICE OF THE ARCHITECT/S.
4	THIS DRAWING SHALL BE READ IN CONJUNCTION WITH OTHER RELEVANT DRAWINGS AND BOQ.
5	SKIRTING SHALL BE SAME FINISH AS THAT OF FLOOR AND SHALL BE 100MM HIGH FROM FINISHED FLOOR LEVEL UNLESS NOTED OTHERWISE.
6	TOP OF R.C.C.SLAB OF KITCHEN COUNTER SHALL BE 760 MM FROM FINISHED FLOOR LEVEL (IF APPLICABLE).
7	R.C.C.SLAB SHALL BE SUNK BY 200 MM IN KITCHEN,500 MM IN TOILET/WC WITH ORISSA PAN, 300 MM IN OTHER TOILETS/W.C.WITH EUROPEAN STYLE AND 300 MM IN BATHROOMS FROM SLAB TOP TO SLAB TOP LEVEL.
8	R.C.C.SLAB SHALL BE SUNK BY 200 MM OR AS REQUIRED INCASE OF OPEN TERRACE ON ANY FLOOR LEVEL (IF APPLICABLE).
9	R.C.C.SLAB IN BALCONY,STAIRCASE LANDING AT FLOOR LEVEL SHALL BE SUNK 12 MM FROM GENERAL FINISHED FLOOR LEVEL UNLESS NOTED OTHERWISE.
10	ALL FINISHED FLOOR LEVELS OF KITCHENS, TOILETS, VERANDAH, STAIRCASE LANDING AT ENTRANCE SHALL BE DROPPED BY 12 MM FROM ADJOINING GENERAL FLOOR FINISHED LVL UNLESS NOTED OTHERWISE.
11	PLINTH PROTECTION SHALL BE PROVIDED ALL AROUND THE BUILDING AS/SPECS.
12	DRIP SHALL BE PROVIDED AT ALL SUNSHADES,BALCONIES & SLAB PROJECTIONS AS/DETAIL.
13	WATERPROOFING SHALL BE DONE BEFORE PLASTERING TERRACE SIDE PARAPET WALL AND SHALL BE TURN UPTO THE LEVEL OF TOP FINISH AS/SPECS.
14	REFER SCHEDULE OF FINISHES SHEET & BOQ FOR BRIEF DESCRIPTION OF FINISHES.
15	IN CASE OF DISCREPANCY IN THE NOMENCLATURE OF ITEMS IN BOQ & DRAWINGS THE ITEM MENTIONED IN BOQ SHALL TAKE PREFERENCE.
16	ALMIRAH, CUPBOARDS AND LOOSE FURNITURE ARE NOT IN THE SCOPE OF WORK
17	WATERPROOFING SHALL BE PROVIDED ABOVE RCC SLAB AT FIRST FLOOR WHEREVER REQUIRED AS SPECIFIED
18	WATERPROOFING SHALL BE PROVIDED ABOVE PROJECTIONS, CHAJJAS, BALCONIES, TERRACES & OTHER ELEVATIONAL ELEMENTS WHEREVER REQUIRED AS SPECIFIED.
19	ROOF SHOULD BE PACKED FROM ALL SIDES.

AAC BLOCK

BRICKWORK

TENDER DRAWING

S.No.	REV. NO	DATE.	REMARKS
3			
2	R1	11.07.2024	Tender drawings are revised with reference to letter 0421020P/00547/1/Q/NH-40-40 (Part) dated 26 June 2024 as per meeting held on 11 June 2024
1	R0	08.06.2024	SENT TO CLIENT

ARCHITECTURAL DWG


CATEGORY OF DRG. ○ APPROVAL ○ INFORMATION ● TENDER DWG ○ GFC DWG

PROJECT
Construction of Building for Military Assets to be Demolished for up Gradation of NH-40 Section between Shillong-Dawki Road Under NHIDCL in Shillong, East Khasi Hills District, State of Meghalaya

CLIENT
NATIONAL HIGHWAYS & INFRASTRUCTURE DEVELOPMENT CORPORATION LTD.
(A GOVERNMENT OF INDIA UNDERTAKING)
1ST AND 4TH FLOOR, PARKSIDE BUILDING, NEAR BSBL, BARIK, SHILLONG, EAST KHASI HILLS DISTRICTS MEGHALAYA

CONSULTANT/ ARCHITECT
JAGDISH MARWAHA ASSOCIATES
Architects, Engineers, Planners & Interior Designers
603-604 ,Kirti Shikhar,District Centre, Janakpuri, New Delhi Ph- 41588788, E-mail= jma_110@yahoo.co.in
Website - jmarchitectects.co.in

BUILDING TITLE.	GUEST ROOMS
DRAWING TITLE.	ELEVATION & SECTIONS
DRAWING NO.	AR/GRB/ELEV&SEC/105
DEALT BY : SHEHBAZ	SCALE. 1:100 — DATE. 27.08.2024

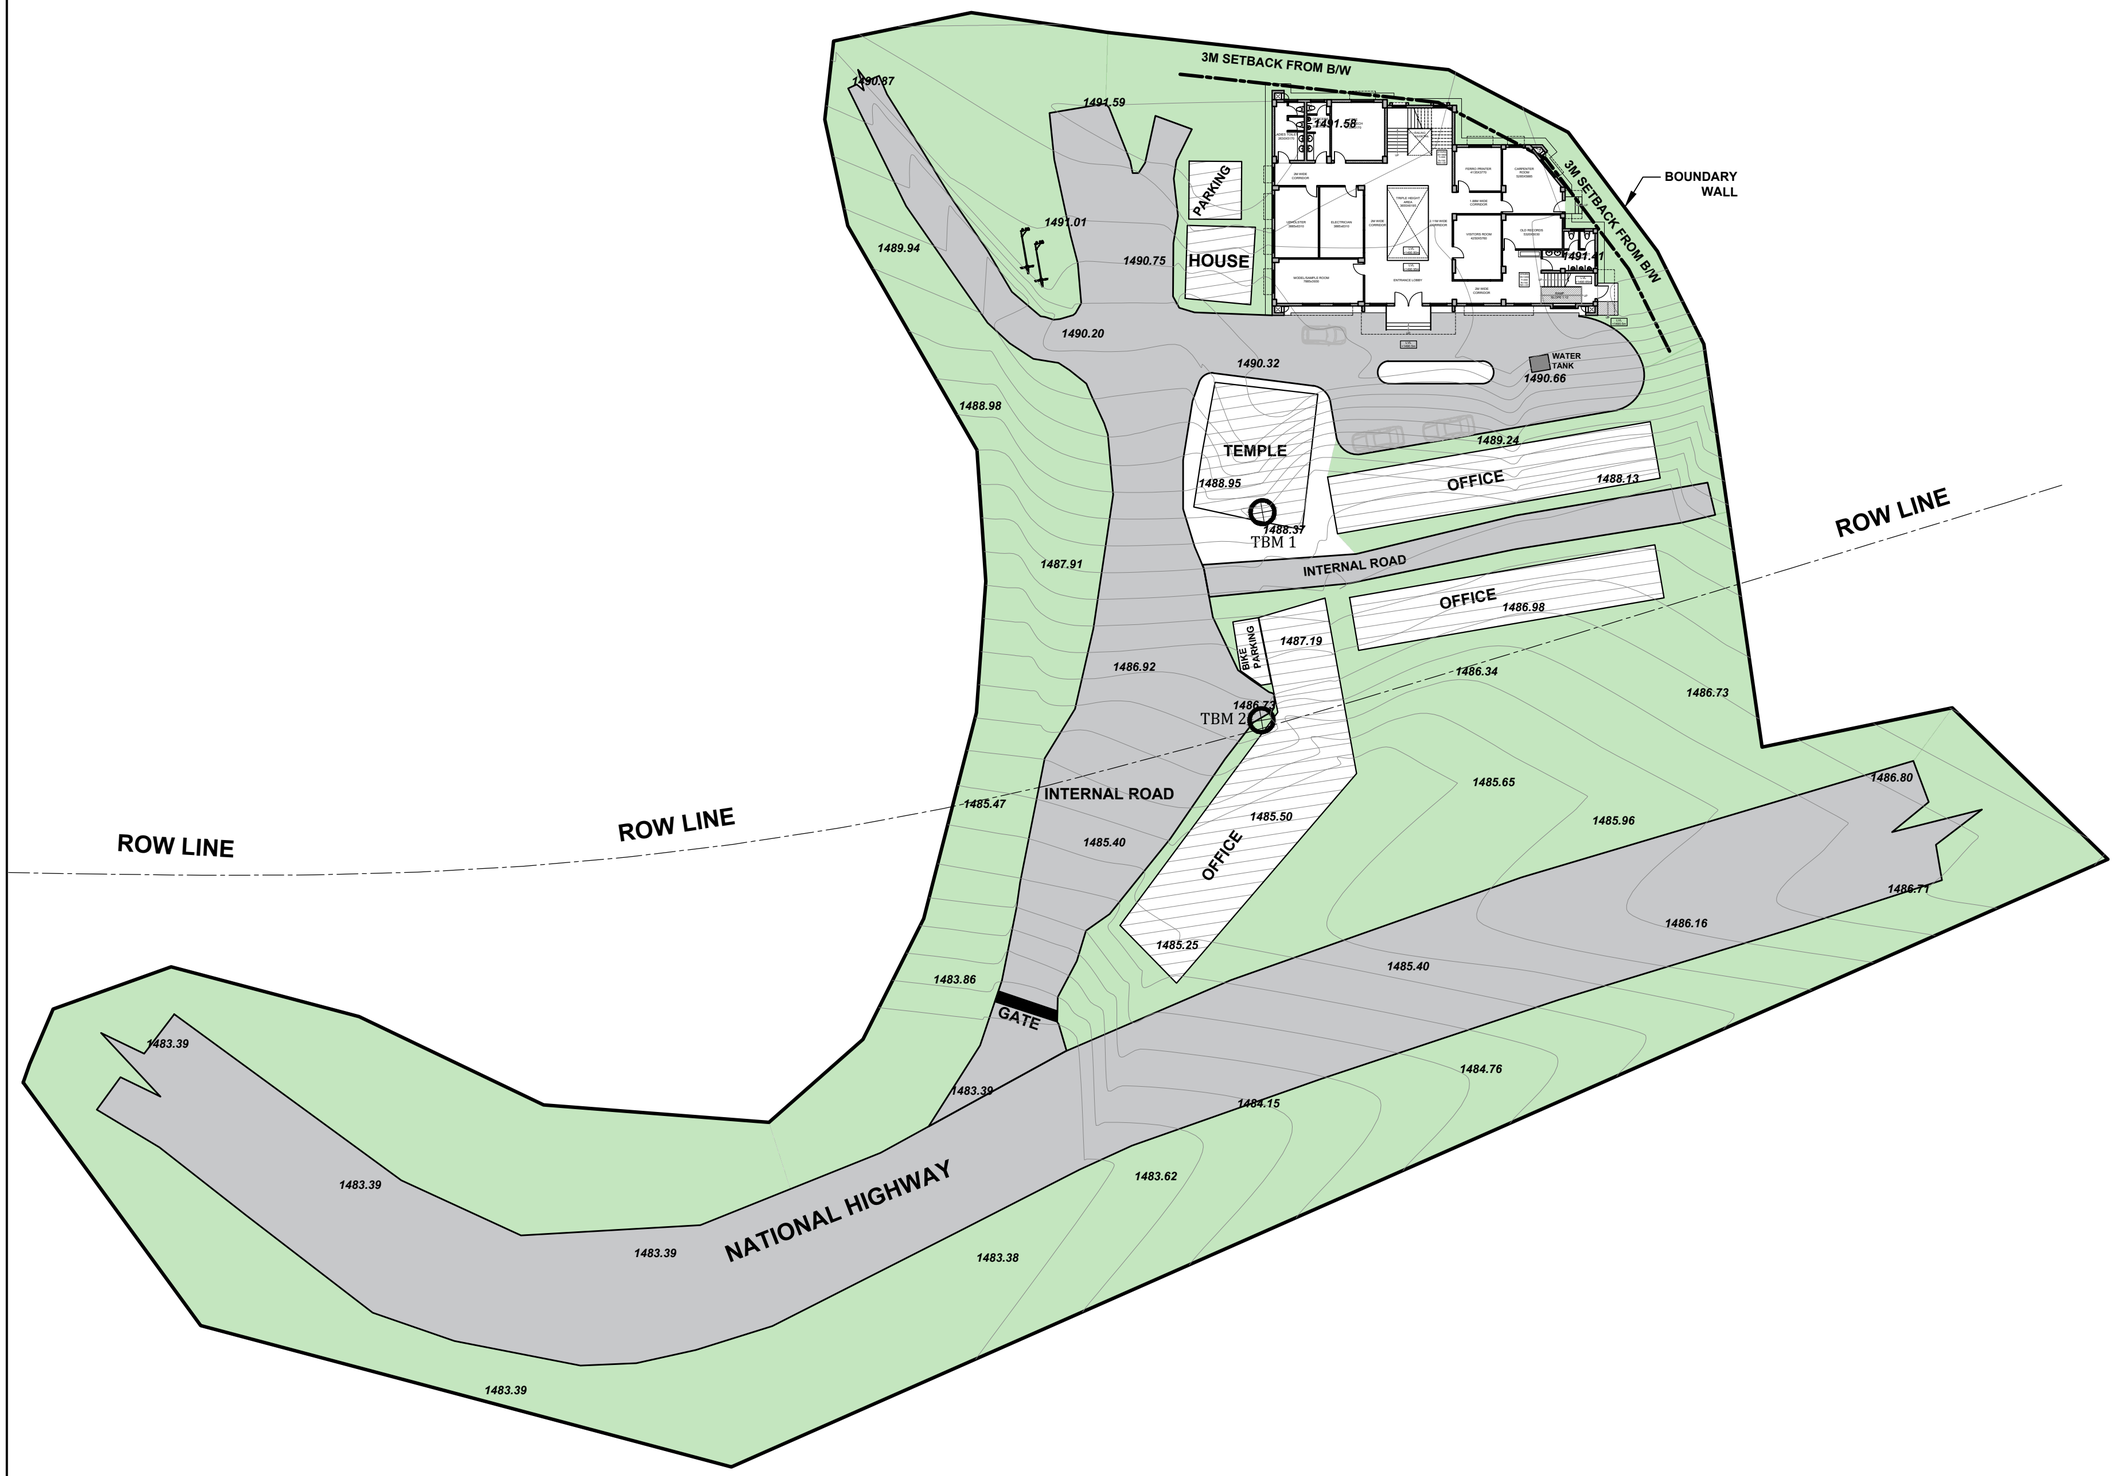

NOTES:-

1	ALL DIMENSIONS ARE IN MILLIMETERS UNLESS NOTED OTHERWISE.
2	WRITTEN DIMENSIONS ARE TO BE FOLLOWED. DRAWINGS ARE NOT TO BE SCALED.
3	ANY DISCREPANCY IN THE DRAWING SHALL BE BROUGHT TO THE NOTICE OF THE ARCHITECT/S.
4	THIS DRAWING SHALL BE READ IN CONJUNCTION WITH OTHER RELEVANT DRAWINGS AND BOQ.
5	SKIRTING SHALL BE SAME FINISH AS THAT OF FLOOR AND SHALL BE 100MM HIGH FROM FINISHED FLOOR LEVEL UNLESS NOTED OTHERWISE.
6	TOP OF R.C.C.SLAB OF KITCHEN COUNTER SHALL BE 760 MM FROM FINISHED FLOOR LEVEL (IF APPLICABLE).
7	R.C.C.SLAB SHALL BE SUNK BY 200 MM IN KITCHEN,500 MM IN TOILET/WC WITH ORISSA PAN, 300 MM IN OTHER TOILETS/W.C.WITH EUROPEAN STYLE AND 300 MM IN BATHROOMS FROM SLAB TOP TO SLAB TOP LEVEL.
8	R.C.C.SLAB SHALL BE SUNK BY 200 MM OR AS REQUIRED INCASE OF OPEN TERRACE ON ANY FLOOR LEVEL (IF APPLICABLE).
9	R.C.C.SLAB IN BALCONY,STAIRCASE LANDING AT FLOOR LEVEL SHALL BE SUNK 12 MM FROM GENERAL FINISHED FLOOR LEVEL UNLESS NOTED OTHERWISE.
10	ALL FINISHED FLOOR LEVELS OF KITCHENS, TOILETS, VERANDAH, STAIRCASE LANDING AT ENTRANCE SHALL BE DROPPED BY 12 MM FROM ADJOINING GENERAL FLOOR FINISHED LVL UNLESS NOTED OTHERWISE.
11	PLINTH PROTECTION SHALL BE PROVIDED ALL AROUND THE BUILDING AS/SPECS.
12	DRIP SHALL BE PROVIDED AT ALL SUNSHADES,BALCONIES & SLAB PROJECTIONS AS/DETAIL.
13	WATERPROOFING SHALL BE DONE BEFORE PLASTERING TERRACE SIDE PARAPET WALL AND SHALL BE TURN UPTO THE LEVEL OF TOP FINISH AS/SPECS.
14	REFER SCHEDULE OF FINISHES SHEET & BOQ FOR BRIEF DESCRIPTION OF FINISHES.
15	IN CASE OF DISCREPANCY IN THE NOMENCLATURE OF ITEMS IN BOQ & DRAWINGS THE ITEM MENTIONED IN BOQ SHALL TAKE PREFERENCE.
16	ALMIRAH, CUPBOARDS AND LOOSE FURNITURE ARE NOT IN THE SCOPE OF WORK
17	WATERPROOFING SHALL BE PROVIDED ABOVE RCC SLAB AT FIRST FLOOR WHEREVER REQUIRED AS SPECIFIED
18	WATERPROOFING SHALL BE PROVIDED ABOVE PROJECTIONS, CHAJJAS, BALCONIES, TERRACES & OTHER ELEVATIONAL ELEMENTS WHEREVER REQUIRED AS SPECIFIED.
19	ROOF SHOULD BE PACKED FROM ALL SIDES.

SCHEDULE OF OPENINGS:-

DOORS

S.NO	TYPE	OPENINGS	SILL	LINTEL	LOCATION
1	D1	2500x2800	00	2800	MAIN ENTRY DOOR
2	D1A	1050x2400	00	2400	BLDNG.ENTRY DOOR
3	D2	1050x2400	00	2400	OFFICE ROOMS
4	D2A	1050x2400	00	2400	VISITOR'S ROOMS
5	D3	1050x2400	00	2400	TOILET
6	D4	850x2100	00	2100	TOILET CUBICLE
7	SD	600x1950	150	2100	SHAFT

WINDOWS & VENTILATORS

1	W1	2000X1600	1200	2800	OFFICE ROOMS
2	W2	1500X1600	1200	2800	LOBBY/ ROOMS
3	W3	2000X1500	900	2400	STAIRCASE
4	W4	1200X1600	1200	2800	OFFICE/ TOILET LOBBY
5	W4A	1200X1500	900	2400	STAIRCASE
6	V1	1200X750	1650	2400	TOILET
7	V2	2000X750	1650	2400	OFFICE

TENDER DRAWING

S.No.	REV. NO	DATE.	REMARKS
3			
2	R1	11.07.2024	Tender drawings are revised with reference to letter 0421020P/00547/1/Q/NH-40-40 (Part) dated 26 June 2024 as per meeting held on 11 June 2024
1	R0	08.06.2024	SENT TO CLIENT


ARCHITECTURAL DWG

CATEGORY OF DRG.	APPROVAL	INFORMATION	● TENDER DWG	GFC DWG

PROJECT
Construction of Building for Military Assets to be Demolished for up Gradation of NH-40 Section between Shillong-Dawki Road Under NHIDCL in Shillong, East Khasi Hills District, State of Meghalaya

CLIENT	**NATIONAL HIGHWAYS & INFRASTRUCTURE DEVELOPMENT CORPORATION LTD.** (A GOVERNMENT OF INDIA UNDERTAKING) 1ST AND 4TH FLOOR, PARKSIDE BUILDING, NEAR BSBL, BARIK, SHILLONG, EAST KHASI HILLS DISTRICTS MEGHALAYA
CONSULTANT/ ARCHITECT	JAGDISH MARWAHA ASSOCIATES Architects, Engineers, Planners & Interior Designers 603-604 ,Kirti Shikhar,District Centre, Janakpuri, New Delhi Ph- 41588788, E-mail= jma_110@yahoo.co.in Website - jmarchitectects.co.in

BUILDING TITLE.	OFFICE GE		
DRAWING TITLE.	MASTER PLAN PLAN		
DRAWING NO.	AR/OFB/MP/001		
DEALT BY : SHEHBAZ	SCALE. NTS	DATE. 27.08.2024	

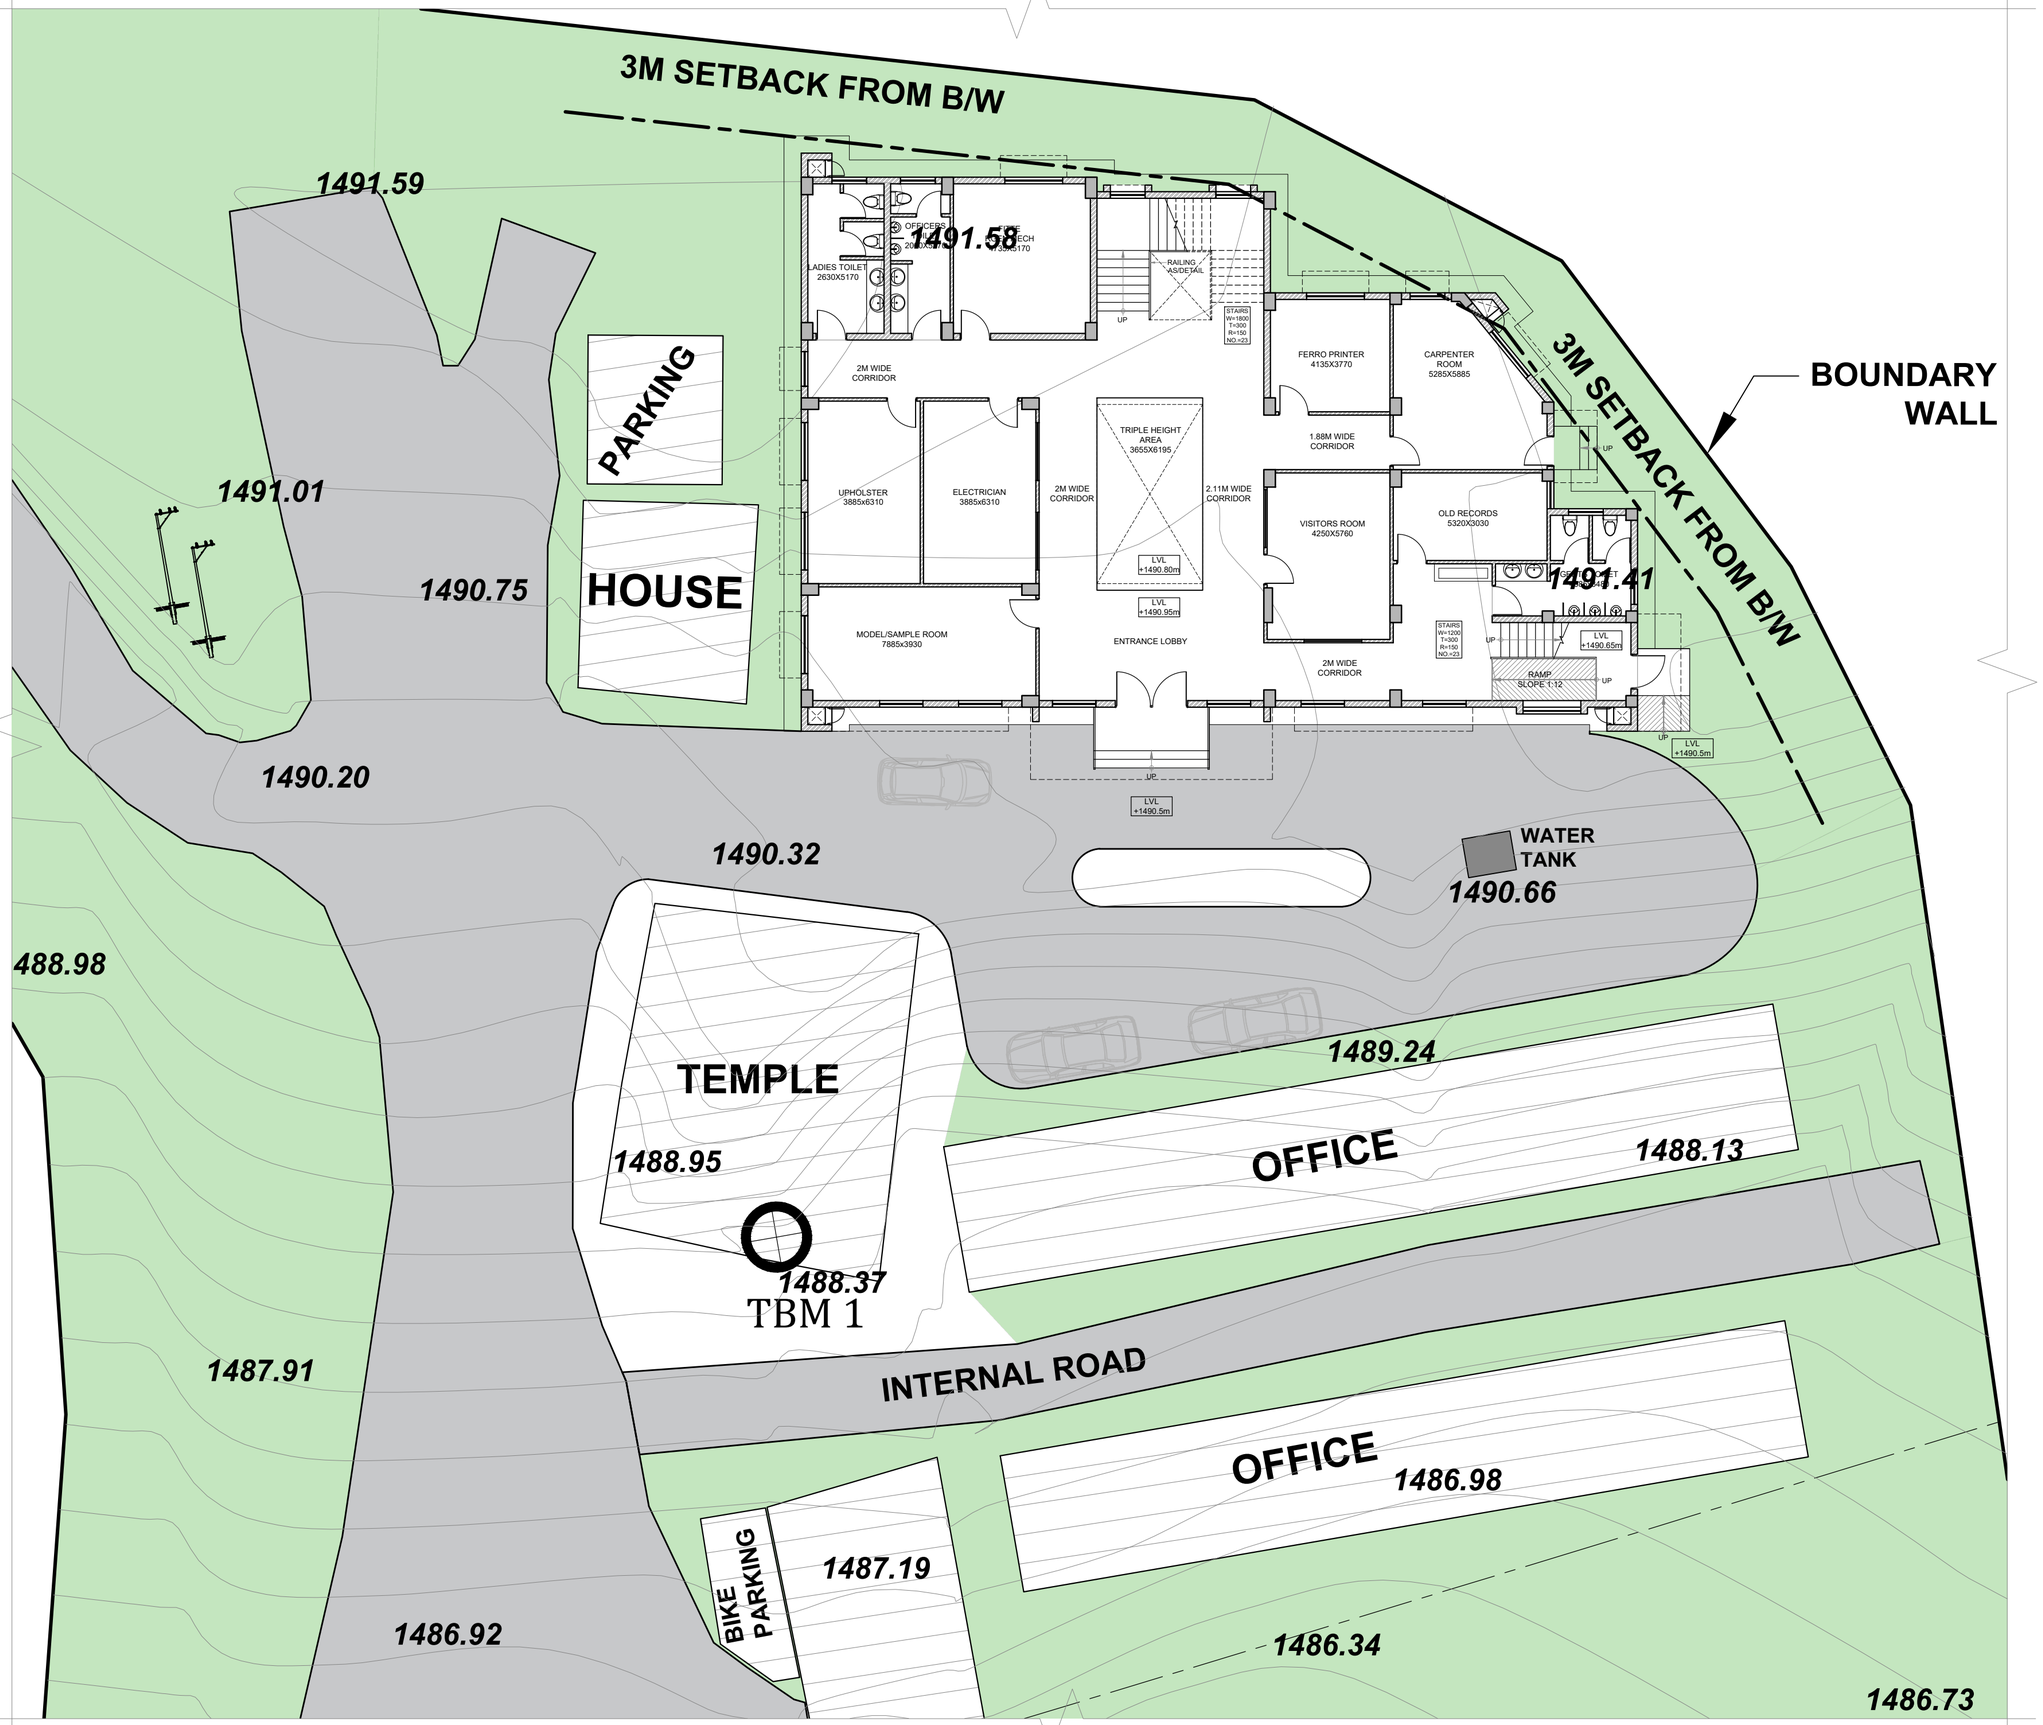

NOTES:-

1	ALL DIMENSIONS ARE IN MILLIMETERS UNLESS NOTED OTHERWISE.
2	WRITTEN DIMENSIONS ARE TO BE FOLLOWED. DRAWINGS ARE NOT TO BE SCALED.
3	ANY DISCREPANCY IN THE DRAWING SHALL BE BROUGHT TO THE NOTICE OF THE ARCHITECT/S.
4	THIS DRAWING SHALL BE READ IN CONJUNCTION WITH OTHER RELEVANT DRAWINGS AND BOQ.
5	SKIRTING SHALL BE SAME FINISH AS THAT OF FLOOR AND SHALL BE 100MM HIGH FROM FINISHED FLOOR LEVEL UNLESS NOTED OTHERWISE.
6	TOP OF R.C.C.SLAB OF KITCHEN COUNTER SHALL BE 760 MM FROM FINISHED FLOOR LEVEL (IF APPLICABLE).
7	R.C.C.SLAB SHALL BE SUNK BY 200 MM IN KITCHEN,500 MM IN TOILET/WC WITH ORISSA PAN, 300 MM IN OTHER TOILETS/W.C.WITH EUROPEAN STYLE AND 300 MM IN BATHROOMS FROM SLAB TOP TO SLAB TOP LEVEL.
8	R.C.C.SLAB SHALL BE SUNK BY 200 MM OR AS REQUIRED INCASE OF OPEN TERRACE ON ANY FLOOR LEVEL (IF APPLICABLE).
9	R.C.C.SLAB IN BALCONY,STAIRCASE LANDING AT FLOOR LEVEL SHALL BE SUNK 12 MM FROM GENERAL FINISHED FLOOR LEVEL UNLESS NOTED OTHERWISE.
10	ALL FINISHED FLOOR LEVELS OF KITCHENS, TOILETS, VERANDAH, STAIRCASE LANDING AT ENTRANCE SHALL BE DROPPED BY 12 MM FROM ADJOINING GENERAL FLOOR FINISHED LVL UNLESS NOTED OTHERWISE.
11	PLINTH PROTECTION SHALL BE PROVIDED ALL AROUND THE BUILDING AS/SPECS.
12	DRIP SHALL BE PROVIDED AT ALL SUNSHADES,BALCONIES & SLAB PROJECTIONS AS/DETAIL.
13	WATERPROOFING SHALL BE DONE BEFORE PLASTERING TERRACE SIDE PARAPET WALL AND SHALL BE TURN UPTO THE LEVEL OF TOP FINISH AS/SPECS.
14	REFER SCHEDULE OF FINISHES SHEET & BOQ FOR BRIEF DESCRIPTION OF FINISHES.
15	IN CASE OF DISCREPANCY IN THE NOMENCLATURE OF ITEMS IN BOQ & DRAWINGS THE ITEM MENTIONED IN BOQ SHALL TAKE PREFERENCE.
16	ALMIRAH, CUPBOARDS AND LOOSE FURNITURE ARE NOT IN THE SCOPE OF WORK
17	WATERPROOFING SHALL BE PROVIDED ABOVE RCC SLAB AT FIRST FLOOR WHEREVER REQUIRED AS SPECIFIED
18	WATERPROOFING SHALL BE PROVIDED ABOVE PROJECTIONS, CHAJJAS, BALCONIES, TERRACES & OTHER ELEVATIONAL ELEMENTS WHEREVER REQUIRED AS SPECIFIED.
19	ROOF SHOULD BE PACKED FROM ALL SIDES.

SCHEDULE OF OPENINGS:-

DOORS

S.NO	TYPE	OPENINGS	SILL	LINTEL	LOCATION
1	D1	2500x2800	00	2800	MAIN ENTRY DOOR
2	D1A	1050x2400	00	2400	BLDNG.ENTRY DOOR
3	D2	1050x2400	00	2400	OFFICE ROOMS
4	D2A	1050x2400	00	2400	VISITOR'S ROOMS
5	D3	1050x2400	00	2400	TOILET
6	D4	850x2100	00	2100	TOILET CUBICLE
7	SD	600x1950	150	2100	SHAFT

WINDOWS & VENTILATORS

1	W1	2000X1600	1200	2800	OFFICE ROOMS
2	W2	1500X1600	1200	2800	LOBBY/ ROOMS
3	W3	2000X1500	900	2400	STAIRCASE
4	W4	1200X1600	1200	2800	OFFICE/ TOILET LOBBY
5	W4A	1200X1500	900	2400	STAIRCASE
6	V1	1200X750	1650	2400	TOILET
7	V2	2000X750	1650	2400	OFFICE

TENDER DRAWING

S.No.	REV. NO	DATE.	REMARKS
3			
2	R1	11.07.2024	Tender drawings are revised with reference to letter 0421020P/00547/1/Q/NH-40-40 (Part) dated 26 June 2024 as per meeting held on 11 June 2024
1	R0	08.06.2024	SENT TO CLIENT


ARCHITECTURAL DWG

CATEGORY OF DRG.	APPROVAL	INFORMATION	● TENDER DWG	GFC DWG

PROJECT
Construction of Building for Military Assets to be Demolished for up Gradation of NH-40 Section between Shillong-Dawki Road Under NHIDCL in Shillong, East Khasi Hills District, State of Meghalaya

CLIENT	**NATIONAL HIGHWAYS & INFRASTRUCTURE DEVELOPMENT CORPORATION LTD.** (A GOVERNMENT OF INDIA UNDERTAKING) 1ST AND 4TH FLOOR, PARKSIDE BUILDING, NEAR BSBL, BARIK, SHILLONG, EAST KHASI HILLS DISTRICTS MEGHALAYA
CONSULTANT/ ARCHITECT	JAGDISH MARWAHA ASSOCIATES Architects, Engineers, Planners & Interior Designers 603-604 ,Kirti Shikhar,District Centre, Janakpuri, New Delhi Ph- 41588788, E-mail= jma_110@yahoo.co.in Website - jmarchitectects.co.in

BUILDING TITLE.	OFFICE GE		
DRAWING TITLE.	SITE PLAN		
DRAWING NO.	AR/OFB/SP/100		
DEALT BY : SHEHBAZ	SCALE. 1:150	DATE. 27.08.2024	

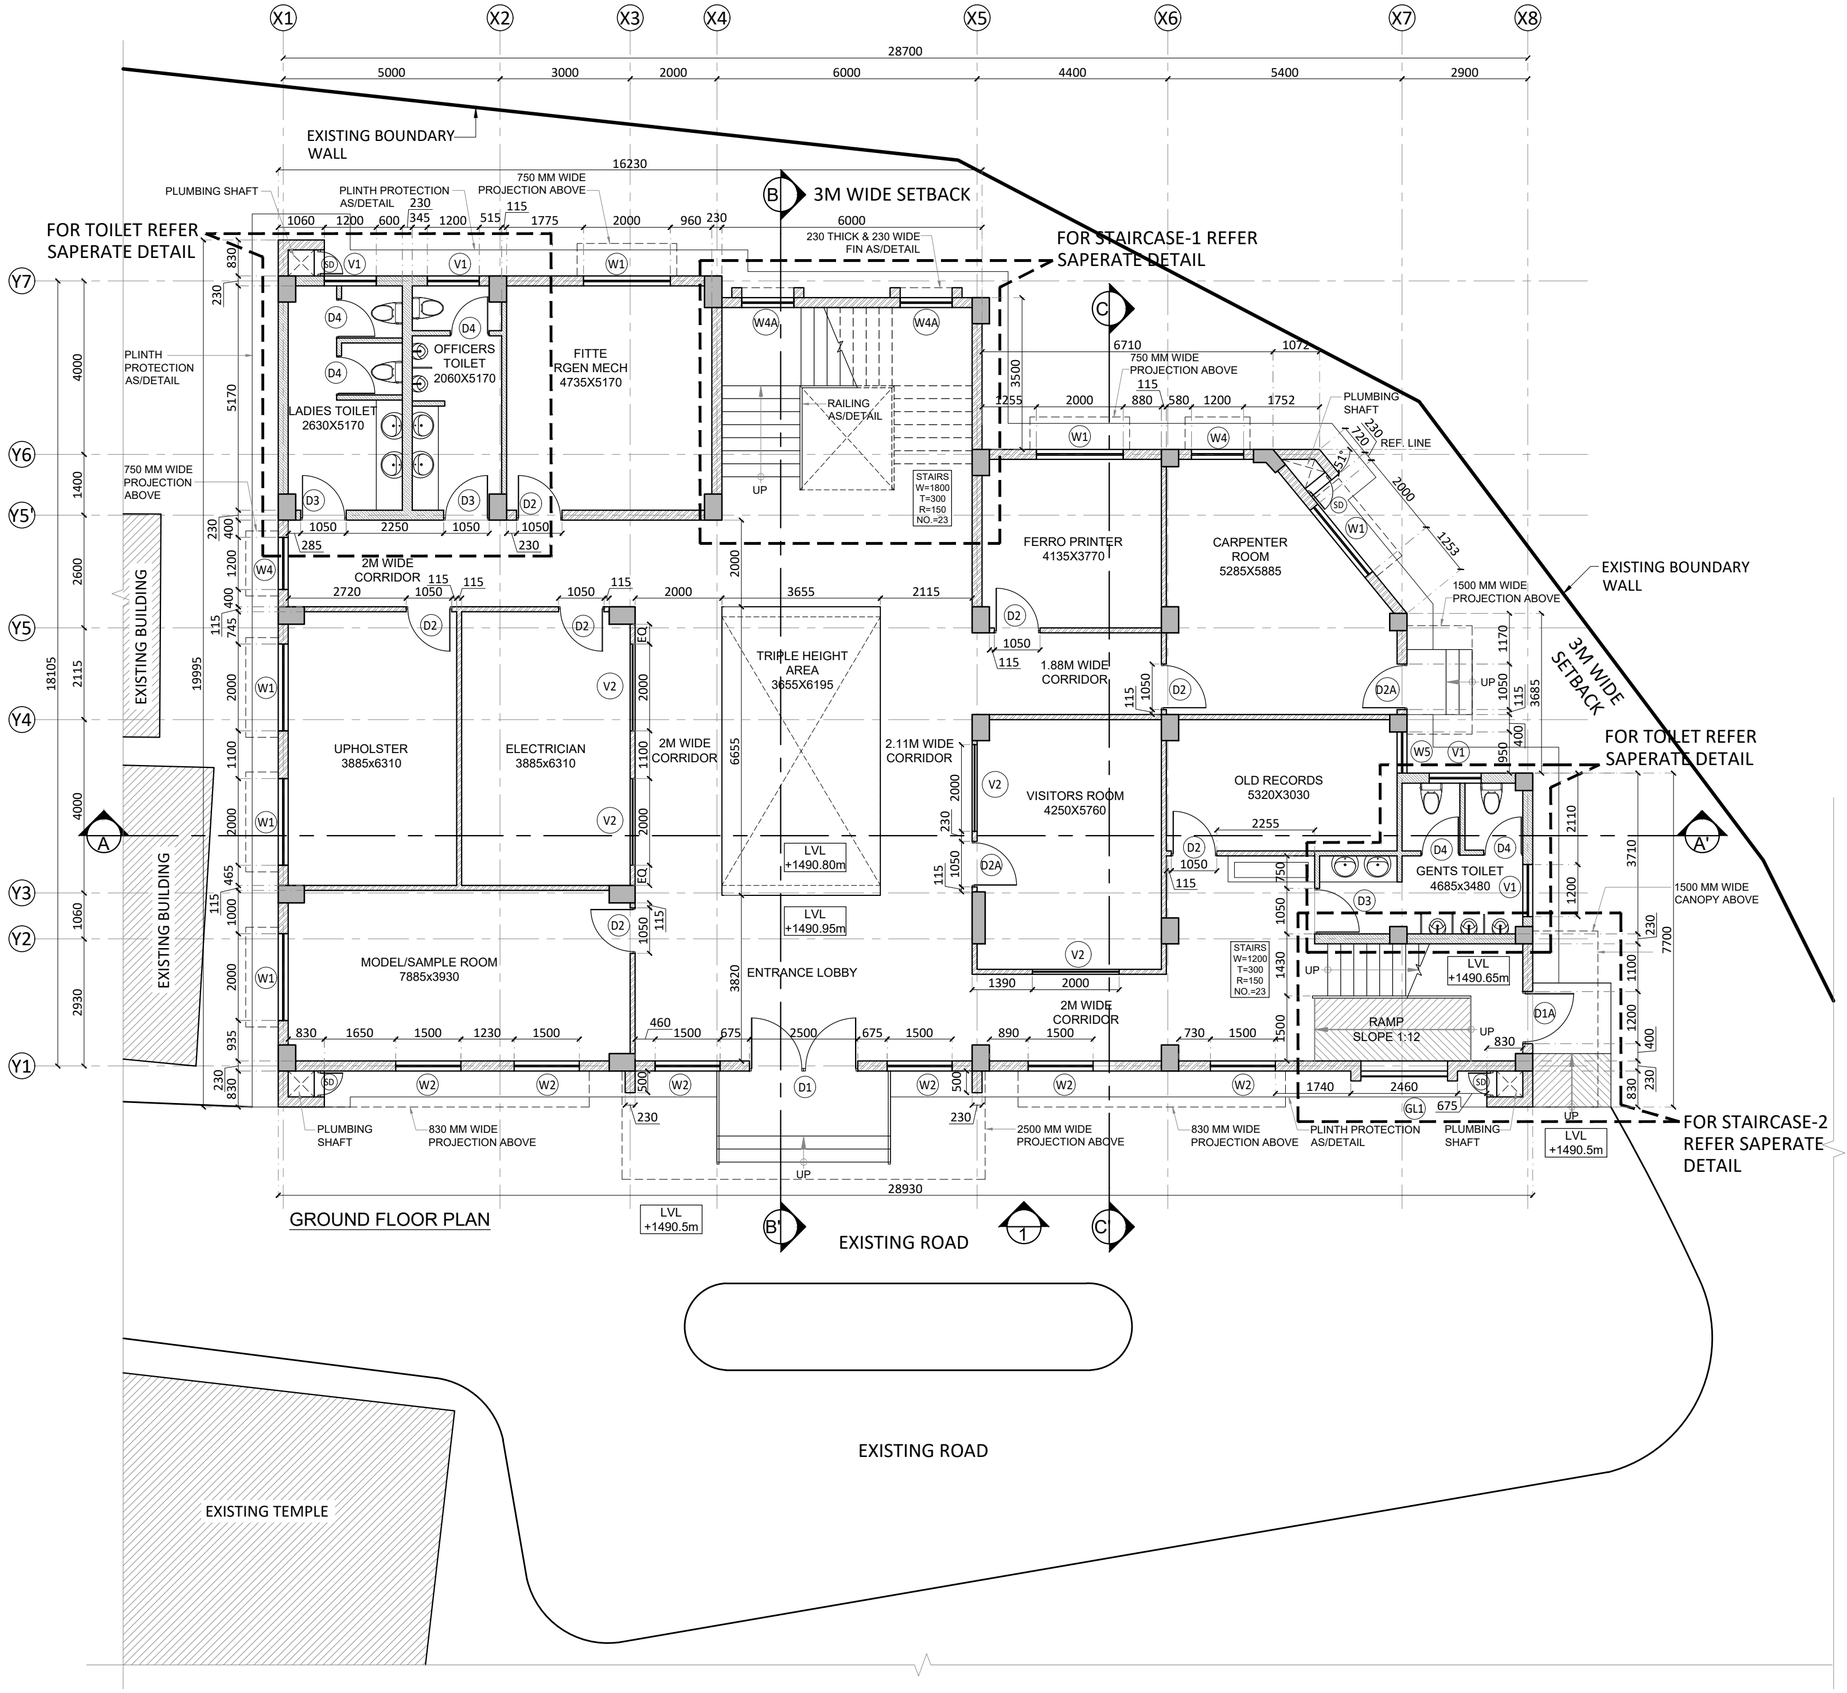

NOTES:-

1	ALL DIMENSIONS ARE IN MILLIMETERS UNLESS NOTED OTHERWISE.
2	WRITTEN DIMENSIONS ARE TO BE FOLLOWED. DRAWINGS ARE NOT TO BE SCALED.
3	ANY DISCREPANCY IN THE DRAWING SHALL BE BROUGHT TO THE NOTICE OF THE ARCHITECT/S.
4	THIS DRAWING SHALL BE READ IN CONJUNCTION WITH OTHER RELEVANT DRAWINGS AND BOQ.
5	SKIRTING SHALL BE SAME FINISH AS THAT OF FLOOR AND SHALL BE 100MM HIGH FROM FINISHED FLOOR LEVEL UNLESS NOTED OTHERWISE.
6	TOP OF R.C.C.SLAB OF KITCHEN COUNTER SHALL BE 760 MM FROM FINISHED FLOOR LEVEL (IF APPLICABLE).
7	R.C.C.SLAB SHALL BE SUNK BY 200 MM IN KITCHEN,500 MM IN TOILET/WC WITH ORISSA PAN, 300 MM IN OTHER TOILETS/W.C.WITH EUROPEAN STYLE AND 300 MM IN BATHROOMS FROM SLAB TOP TO SLAB TOP LEVEL.
8	R.C.C.SLAB SHALL BE SUNK BY 200 MM OR AS REQUIRED INCASE OF OPEN TERRACE ON ANY FLOOR LEVEL (IF APPLICABLE).
9	R.C.C.SLAB IN BALCONY,STAIRCASE LANDING AT FLOOR LEVEL SHALL BE SUNK 12 MM FROM GENERAL FINISHED FLOOR LEVEL UNLESS NOTED OTHERWISE.
10	ALL FINISHED FLOOR LEVELS OF KITCHENS, TOILETS, VERANDAH, STAIRCASE LANDING AT ENTRANCE SHALL BE DROPPED BY 12 MM FROM ADJOINING GENERAL FLOOR FINISHED LVL UNLESS NOTED OTHERWISE.
11	PLINTH PROTECTION SHALL BE PROVIDED ALL AROUND THE BUILDING AS/SPECS.
12	DRIP SHALL BE PROVIDED AT ALL SUNSHADES,BALCONIES & SLAB PROJECTIONS AS/DETAIL.
13	WATERPROOFING SHALL BE DONE BEFORE PLASTERING TERRACE SIDE PARAPET WALL AND SHALL BE TURN UPTO THE LEVEL OF TOP FINISH AS/SPECS.
14	REFER SCHEDULE OF FINISHES SHEET & BOQ FOR BRIEF DESCRIPTION OF FINISHES.
15	IN CASE OF DISCREPANCY IN THE NOMENCLATURE OF ITEMS IN BOQ & DRAWINGS THE ITEM MENTIONED IN BOQ SHALL TAKE PREFERENCE.
16	ALMIRAH, CUPBOARDS AND LOOSE FURNITURE ARE NOT IN THE SCOPE OF WORK
17	WATERPROOFING SHALL BE PROVIDED ABOVE RCC SLAB AT FIRST FLOOR WHEREVER REQUIRED AS SPECIFIED
18	WATERPROOFING SHALL BE PROVIDED ABOVE PROJECTIONS, CHAJJAS, BALCONIES, TERRACES & OTHER ELEVATIONAL ELEMENTS WHEREVER REQUIRED AS SPECIFIED.
19	ROOF SHOULD BE PACKED FROM ALL SIDES.

SCHEDULE OF OPENINGS:-

DOORS

S.NO	TYPE	OPENINGS	SILL	LINTEL	LOCATION
1	D1	2500x2800	00	2800	MAIN ENTRY DOOR
2	D1A	1050x2400	00	2400	BLDNG.ENTRY DOOR
3	D2	1050x2400	00	2400	OFFICE ROOMS
4	D2A	1050x2400	00	2400	VISITOR'S ROOMS
5	D3	1050x2400	00	2400	TOILET
6	D4	850x2100	00	2100	TOILET CUBICLE
7	SD	600x1950	150	2100	SHAFT

WINDOWS & VENTILATORS

1	W1	2000X1600	1200	2800	OFFICE ROOMS
2	W2	1500X1600	1200	2800	LOBBY/ ROOMS
3	W3	2000X1500	900	2400	STAIRCASE
4	W4	1200X1600	1200	2800	OFFICE/ TOILET LOBBY
5	W4A	1200X1500	900	2400	STAIRCASE
6	V1	1200X750	1650	2400	TOILET
7	V2	2000X750	1650	2400	OFFICE

AAC BLOCK

BRICKWORK

TENDER DRAWING

S.No.	REV. NO	DATE.	REMARKS
3			
2	R1	11.07.2024	Tender drawings are revised with reference to letter 0421020P/00547/1/Q/NH-40-40 (Part) dated 26 June 2024 as per meeting held on 11 June 2024
1	R0	08.06.2024	SENT TO CLIENT


ARCHITECTURAL DWG

CATEGORY OF DRG.	APPROVAL	INFORMATION	● TENDER DWG	GFC DWG

PROJECT
Construction of Building for Military Assets to be Demolished for up Gradation of NH-40 Section between Shillong-Dawki Road Under NHIDCL in Shillong, East Khasi Hills District, State of Meghalaya

CLIENT	**NATIONAL HIGHWAYS & INFRASTRUCTURE DEVELOPMENT CORPORATION LTD.** (A GOVERNMENT OF INDIA UNDERTAKING) 1ST AND 4TH FLOOR, PARKSIDE BUILDING, NEAR BSBL, BARIK, SHILLONG, EAST KHASI HILLS DISTRICTS MEGHALAYA
CONSULTANT/ ARCHITECT	JAGDISH MARWAHA ASSOCIATES Architects, Engineers, Planners & Interior Designers 603-604 ,Kirti Shikhar,District Centre, Janakpuri, New Delhi Ph- 41588788, E-mail= jma_110@yahoo.co.in Website - jmarchitectects.co.in

BUILDING TITLE.	OFFICE GE		
DRAWING TITLE.	GROUND FLOOR PLAN		
DRAWING NO.	AR/OFB/GF/101		
DEALT BY : SHEHBAZ	SCALE. 1:100	DATE. 27.08.2024	

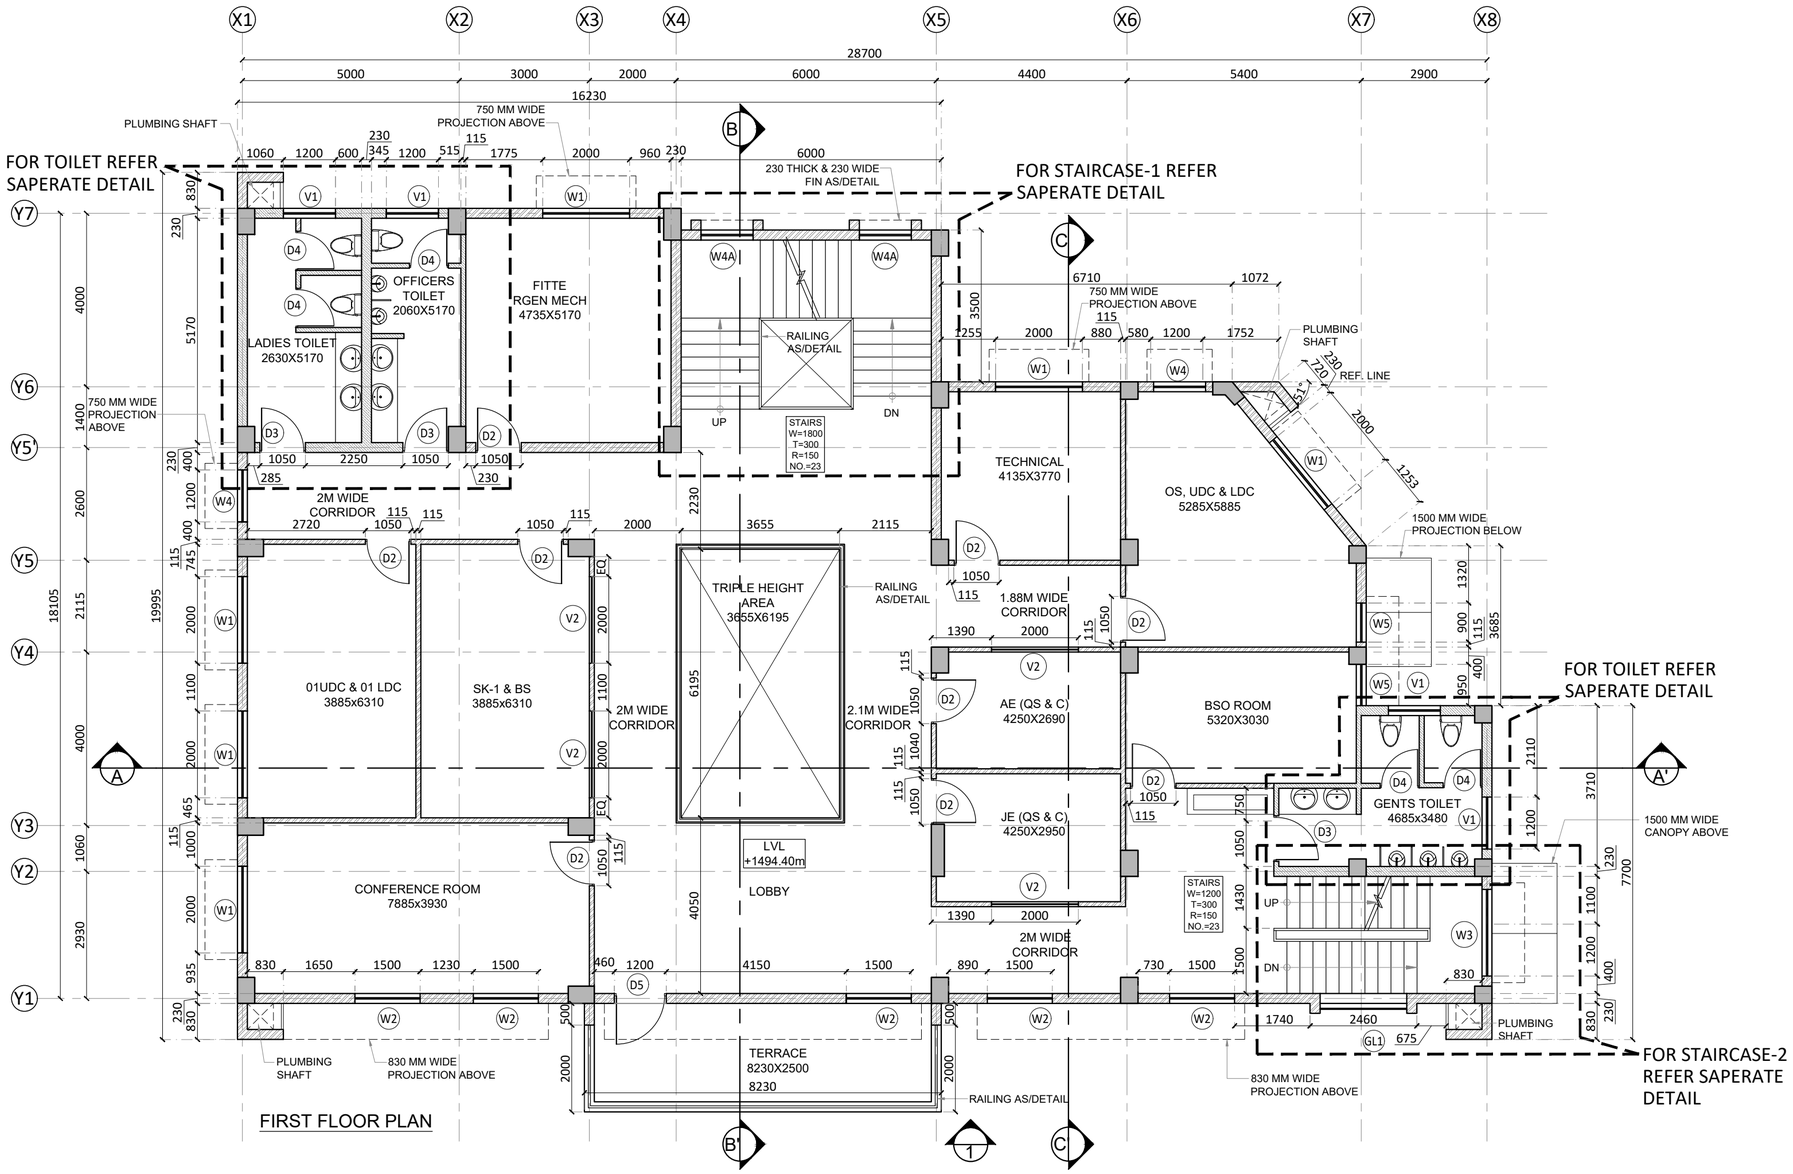

NOTES:-

1	ALL DIMENSIONS ARE IN MILLIMETERS UNLESS NOTED OTHERWISE.
2	WRITTEN DIMENSIONS ARE TO BE FOLLOWED. DRAWINGS ARE NOT TO BE SCALED.
3	ANY DISCREPANCY IN THE DRAWING SHALL BE BROUGHT TO THE NOTICE OF THE ARCHITECT/S.
4	THIS DRAWING SHALL BE READ IN CONJUNCTION WITH OTHER RELEVANT DRAWINGS AND BOQ.
5	SKIRTING SHALL BE SAME FINISH AS THAT OF FLOOR AND SHALL BE 100MM HIGH FROM FINISHED FLOOR LEVEL UNLESS NOTED OTHERWISE.
6	TOP OF R.C.C.SLAB OF KITCHEN COUNTER SHALL BE 760 MM FROM FINISHED FLOOR LEVEL (IF APPLICABLE).
7	R.C.C.SLAB SHALL BE SUNK BY 200 MM IN KITCHEN,500 MM IN TOILET/WC WITH ORISSA PAN, 300 MM IN OTHER TOILETS/W.C.WITH EUROPEAN STYLE AND 300 MM IN BATHROOMS FROM SLAB TOP TO SLAB TOP LEVEL.
8	R.C.C.SLAB SHALL BE SUNK BY 200 MM OR AS REQUIRED INCASE OF OPEN TERRACE ON ANY FLOOR LEVEL (IF APPLICABLE).
9	R.C.C.SLAB IN BALCONY,STAIRCASE LANDING AT FLOOR LEVEL SHALL BE SUNK 12 MM FROM GENERAL FINISHED FLOOR LEVEL UNLESS NOTED OTHERWISE.
10	ALL FINISHED FLOOR LEVELS OF KITCHENS, TOILETS, VERANDAH, STAIRCASE LANDING AT ENTRANCE SHALL BE DROPPED BY 12 MM FROM ADJOINING GENERAL FLOOR FINISHED LVL UNLESS NOTED OTHERWISE.
11	PLINTH PROTECTION SHALL BE PROVIDED ALL AROUND THE BUILDING AS/SPECS.
12	DRIP SHALL BE PROVIDED AT ALL SUNSHADES,BALCONIES & SLAB PROJECTIONS AS/DETAIL.
13	WATERPROOFING SHALL BE DONE BEFORE PLASTERING TERRACE SIDE PARAPET WALL AND SHALL BE TURN UPTO THE LEVEL OF TOP FINISH AS/SPECS.
14	REFER SCHEDULE OF FINISHES SHEET & BOQ FOR BRIEF DESCRIPTION OF FINISHES.
15	IN CASE OF DISCREPANCY IN THE NOMENCLATURE OF ITEMS IN BOQ & DRAWINGS THE ITEM MENTIONED IN BOQ SHALL TAKE PREFERENCE.
16	ALMIRAH, CUPBOARDS AND LOOSE FURNITURE ARE NOT IN THE SCOPE OF WORK
17	WATERPROOFING SHALL BE PROVIDED ABOVE RCC SLAB AT FIRST FLOOR WHEREVER REQUIRED AS SPECIFIED
18	WATERPROOFING SHALL BE PROVIDED ABOVE PROJECTIONS, CHAJJAS, BALCONIES, TERRACES & OTHER ELEVATIONAL ELEMENTS WHEREVER REQUIRED AS SPECIFIED.
19	ROOF SHOULD BE PACKED FROM ALL SIDES.

SCHEDULE OF OPENINGS:-

DOORS

S.NO	TYPE	OPENINGS	SILL	LINTEL	LOCATION
1	D1	2500x2800	00	2800	MAIN ENTRY DOOR
2	D1A	1050x2400	00	2400	BLDNG.ENTRY DOOR
3	D2	1050x2400	00	2400	OFFICE ROOMS
4	D2A	1050x2400	00	2400	VISITOR'S ROOMS
5	D3	1050x2400	00	2400	TOILET
6	D4	850x2100	00	2100	TOILET CUBICLE
7	SD	600x1950	150	2100	SHAFT

WINDOWS & VENTILATORS

1	W1	2000X1600	1200	2800	OFFICE ROOMS
2	W2	1500X1600	1200	2800	LOBBY/ ROOMS
3	W3	2000X1500	900	2400	STAIRCASE
4	W4	1200X1600	1200	2800	OFFICE/ TOILET LOBBY
5	W4A	1200X1500	900	2400	STAIRCASE
6	V1	1200X750	1650	2400	TOILET
7	V2	2000X750	1650	2400	OFFICE

AAC BLOCK

BRICKWORK

TENDER DRAWING

S.No.	REV. NO	DATE.	REMARKS
3			
2	R1	11.07.2024	Tender drawings are revised with reference to letter 0421020P/00547/1/Q/NH-40-40 (Part) dated 26 June 2024 as per meeting held on 11 June 2024
1	R0	08.06.2024	SENT TO CLIENT


ARCHITECTURAL DWG

CATEGORY OF DRG.	APPROVAL	INFORMATION	● TENDER DWG	GFC DWG

PROJECT
Construction of Building for Military Assets to be Demolished for up Gradation of NH-40 Section between Shillong-Dawki Road Under NHIDCL in Shillong, East Khasi Hills District, State of Meghalaya

CLIENT	**NATIONAL HIGHWAYS & INFRASTRUCTURE DEVELOPMENT CORPORATION LTD.** (A GOVERNMENT OF INDIA UNDERTAKING) 1ST AND 4TH FLOOR, PARKSIDE BUILDING, NEAR BSBL, BARIK, SHILLONG, EAST KHASI HILLS DISTRICTS MEGHALAYA
CONSULTANT/ ARCHITECT	JAGDISH MARWAHA ASSOCIATES Architects, Engineers, Planners & Interior Designers 603-604 ,Kriti Shikhar,District Centre, Janakpuri, New Delhi Ph- 41588788, E-mail= jma_110@yahoo.co.in Website - jmarchitectects.co.in

BUILDING TITLE.	OFFICE GE		
DRAWING TITLE.	FIRST FLOOR PLAN		
DRAWING NO.	AR/OFB/FF/102		
DEALT BY : SHEHBAZ	SCALE. 1:100	DATE. 08.06.2024	

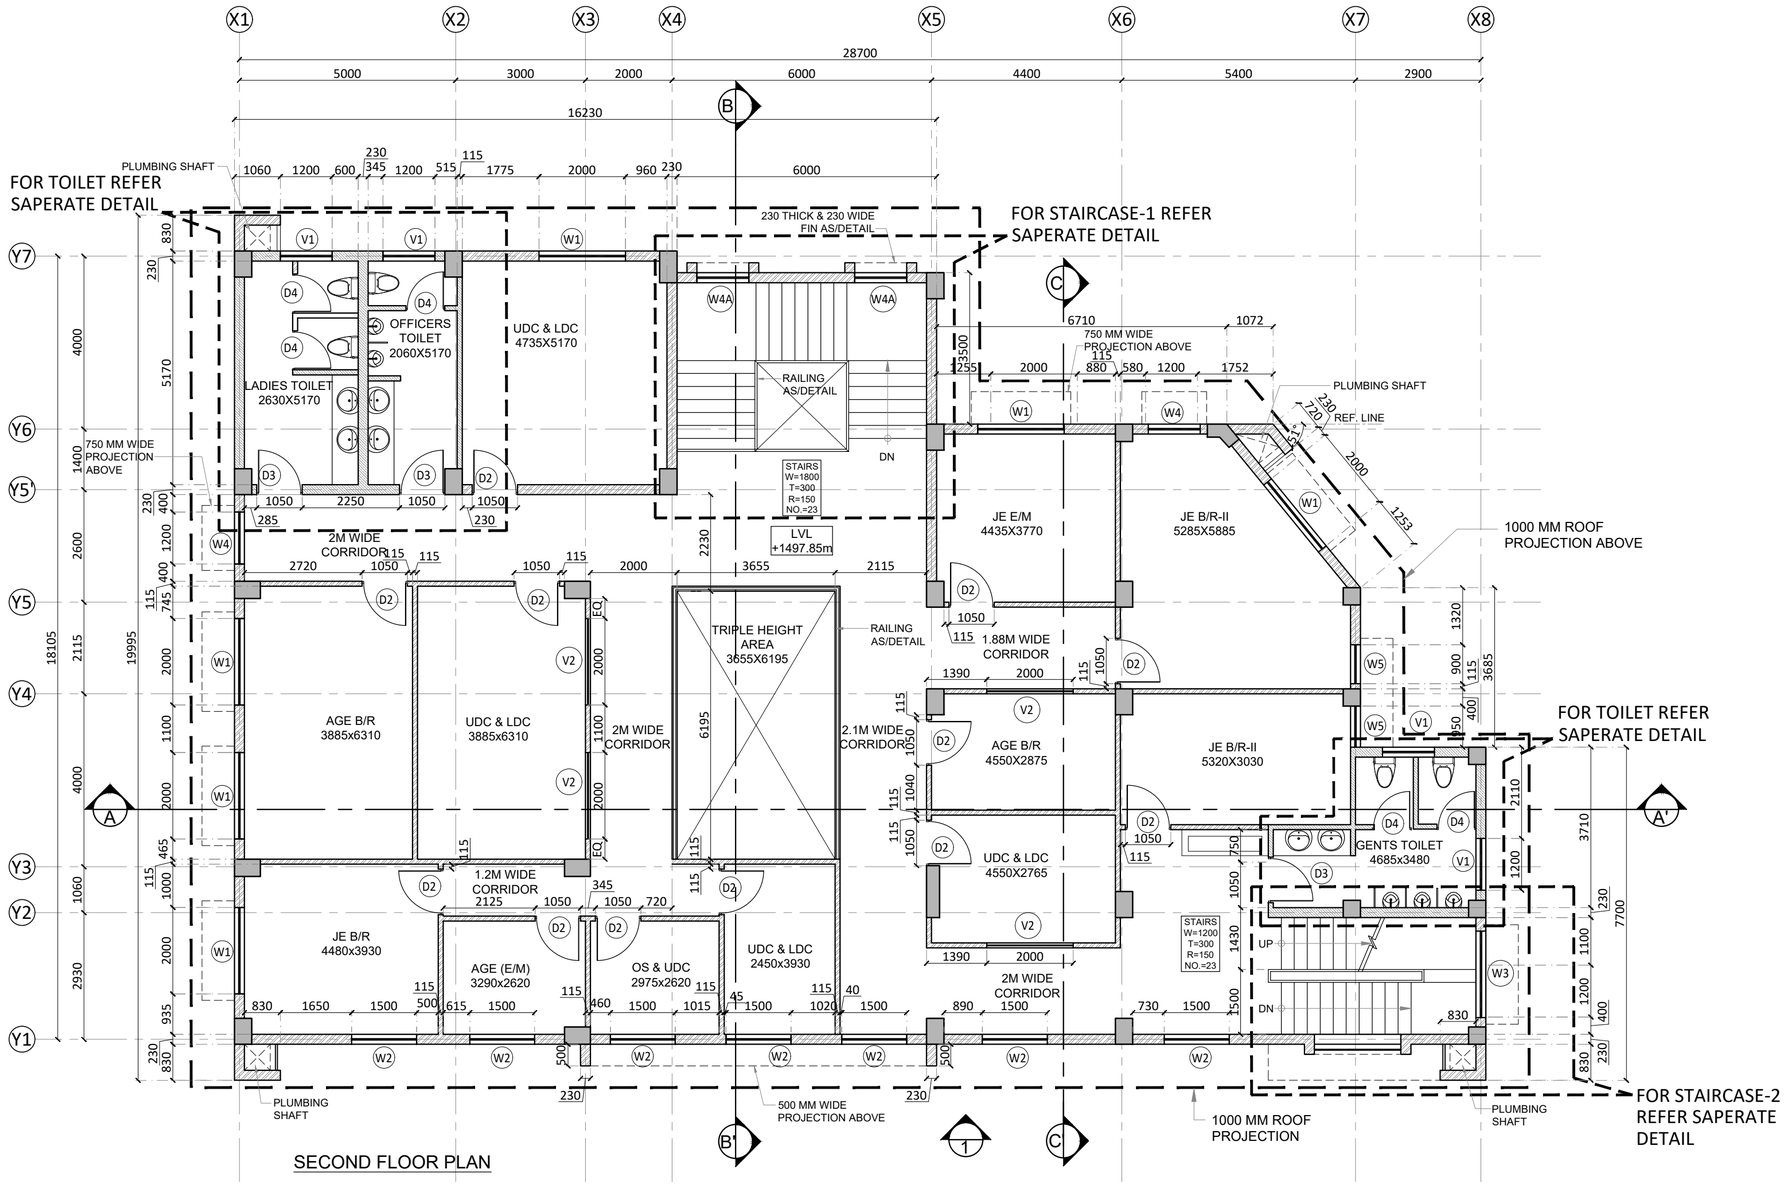

SECOND FLOOR PLAN

NOTES:-

1	ALL DIMENSIONS ARE IN MILLIMETERS UNLESS NOTED OTHERWISE.
2	WRITTEN DIMENSIONS ARE TO BE FOLLOWED. DRAWINGS ARE NOT TO BE SCALED.
3	ANY DISCREPANCY IN THE DRAWING SHALL BE BROUGHT TO THE NOTICE OF THE ARCHITECT/S.
4	THIS DRAWING SHALL BE READ IN CONJUNCTION WITH OTHER RELEVANT DRAWINGS AND BOQ.
5	SKIRTING SHALL BE SAME FINISH AS THAT OF FLOOR AND SHALL BE 100MM HIGH FROM FINISHED FLOOR LEVEL UNLESS NOTED OTHERWISE.
6	TOP OF R.C.C.SLAB OF KITCHEN COUNTER SHALL BE 760 MM FROM FINISHED FLOOR LEVEL (IF APPLICABLE).
7	R.C.C.SLAB SHALL BE SUNK BY 200 MM IN KITCHEN,500 MM IN TOILET/WC WITH ORISSA PAN, 300 MM IN OTHER TOILETS/W.C.WITH EUROPEAN STYLE AND 300 MM IN BATHROOMS FROM SLAB TOP TO SLAB TOP LEVEL.
8	R.C.C.SLAB SHALL BE SUNK BY 200 MM OR AS REQUIRED INCASE OF OPEN TERRACE ON ANY FLOOR LEVEL (IF APPLICABLE).
9	R.C.C.SLAB IN BALCONY,STAIRCASE LANDING AT FLOOR LEVEL SHALL BE SUNK 12 MM FROM GENERAL FINISHED FLOOR LEVEL UNLESS NOTED OTHERWISE.
10	ALL FINISHED FLOOR LEVELS OF KITCHENS, TOILETS, VERANDAH, STAIRCASE LANDING AT ENTRANCE SHALL BE DROPPED BY 12 MM FROM ADJOINING GENERAL FLOOR FINISHED LVL UNLESS NOTED OTHERWISE.
11	PLINTH PROTECTION SHALL BE PROVIDED ALL AROUND THE BUILDING AS/SPECS.
12	DRIP SHALL BE PROVIDED AT ALL SUNSHADES,BALCONIES & SLAB PROJECTIONS AS/DETAIL.
13	WATERPROOFING SHALL BE DONE BEFORE PLASTERING TERRACE SIDE PARAPET WALL AND SHALL BE TURN UPTO THE LEVEL OF TOP FINISH AS/SPECS.
14	REFER SCHEDULE OF FINISHES SHEET & BOQ FOR BRIEF DESCRIPTION OF FINISHES.
15	IN CASE OF DISCREPANCY IN THE NOMENCLATURE OF ITEMS IN BOQ & DRAWINGS THE ITEM MENTIONED IN BOQ SHALL TAKE PREFERENCE.
16	ALMIRAH, CUPBOARDS AND LOOSE FURNITURE ARE NOT IN THE SCOPE OF WORK
17	WATERPROOFING SHALL BE PROVIDED ABOVE RCC SLAB AT FIRST FLOOR WHEREVER REQUIRED AS SPECIFIED
18	WATERPROOFING SHALL BE PROVIDED ABOVE PROJECTIONS, CHAJJAS, BALCONIES, TERRACES & OTHER ELEVATIONAL ELEMENTS WHEREVER REQUIRED AS SPECIFIED.
19	ROOF SHOULD BE PACKED FROM ALL SIDES.

SCHEDULE OF OPENINGS:-

DOORS

S.NO	TYPE	OPENINGS	SILL	LINTEL	LOCATION
1	D1	2500x2800	00	2800	MAIN ENTRY DOOR
2	D1A	1050x2400	00	2400	BLDNG.ENTRY DOOR
3	D2	1050x2400	00	2400	OFFICE ROOMS
4	D2A	1050x2400	00	2400	VISITOR'S ROOMS
5	D3	1050x2400	00	2400	TOILET
6	D4	850x2100	00	2100	TOILET CUBICLE
7	SD	600x1950	150	2100	SHAFT

WINDOWS & VENTILATORS

1	W1	2000X1600	1200	2800	OFFICE ROOMS
2	W2	1500X1600	1200	2800	LOBBY/ ROOMS
3	W3	2000X1500	900	2400	STAIRCASE
4	W4	1200X1600	1200	2800	OFFICE/ TOILET LOBBY
5	W4A	1200X1500	900	2400	STAIRCASE
6	V1	1200X750	1650	2400	TOILET
7	V2	2000X750	1650	2400	OFFICE

AAC BLOCK

BRICKWORK

TENDER DRAWING

S.No.	REV. NO	DATE.	REMARKS
3			
2	R1	11.07.2024	Tender drawings are revised with reference to letter 0421020P/00547/1/Q/NH-40-40 (Part) dated 26 June 2024 as per meeting held on 11 June 2024
1	R0	08.06.2024	SENT TO CLIENT


ARCHITECTURAL DWG

CATEGORY OF DRG.	APPROVAL	INFORMATION	● TENDER DWG	GFC DWG


PROJECT
Construction of Building for Military Assets to be Demolished for up Gradation of NH-40 Section between Shillong-Dawki Road Under NHIDCL in Shillong, East Khasi Hills District, State of Meghalaya

CLIENT	**NATIONAL HIGHWAYS & INFRASTRUCTURE DEVELOPMENT CORPORATION LTD.** (A GOVERNMENT OF INDIA UNDERTAKING) 1ST AND 4TH FLOOR, PARKSIDE BUILDING, NEAR BSBL, BARIK, SHILLONG, EAST KHASI HILLS DISTRICTS MEGHALAYA
CONSULTANT/ ARCHITECT	**JAGDISH MARWAHA ASSOCIATES** Architects, Engineers, Planners & Interior Designers 603-604 ,Kirti Shikhar,District Centre, Janakpuri, New Delhi Ph- 41588788, E-mail= jma_110@yahoo.co.in Website - jmarchitectects.co.in

BUILDING TITLE.	OFFICE GE		
DRAWING TITLE.	SECOND FLOOR PLAN		
DRAWING NO.	AR/OFB/SF/103		
DEALT BY : SHEHBAZ	SCALE. 1:100	DATE. 27.08.2024	

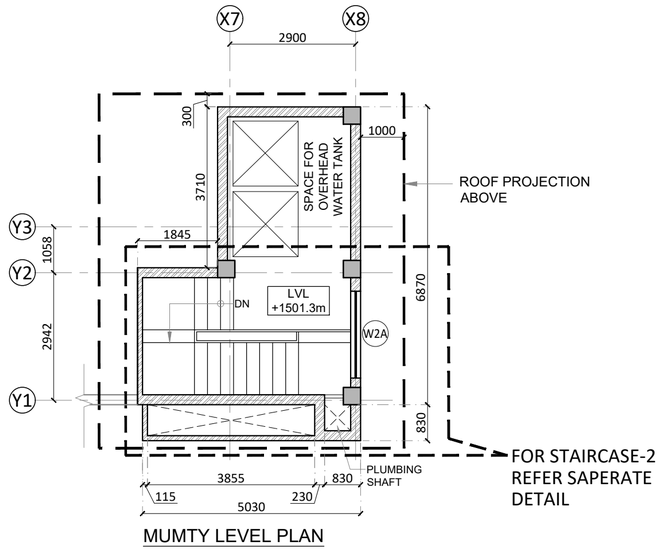

MUMTY LEVEL PLAN

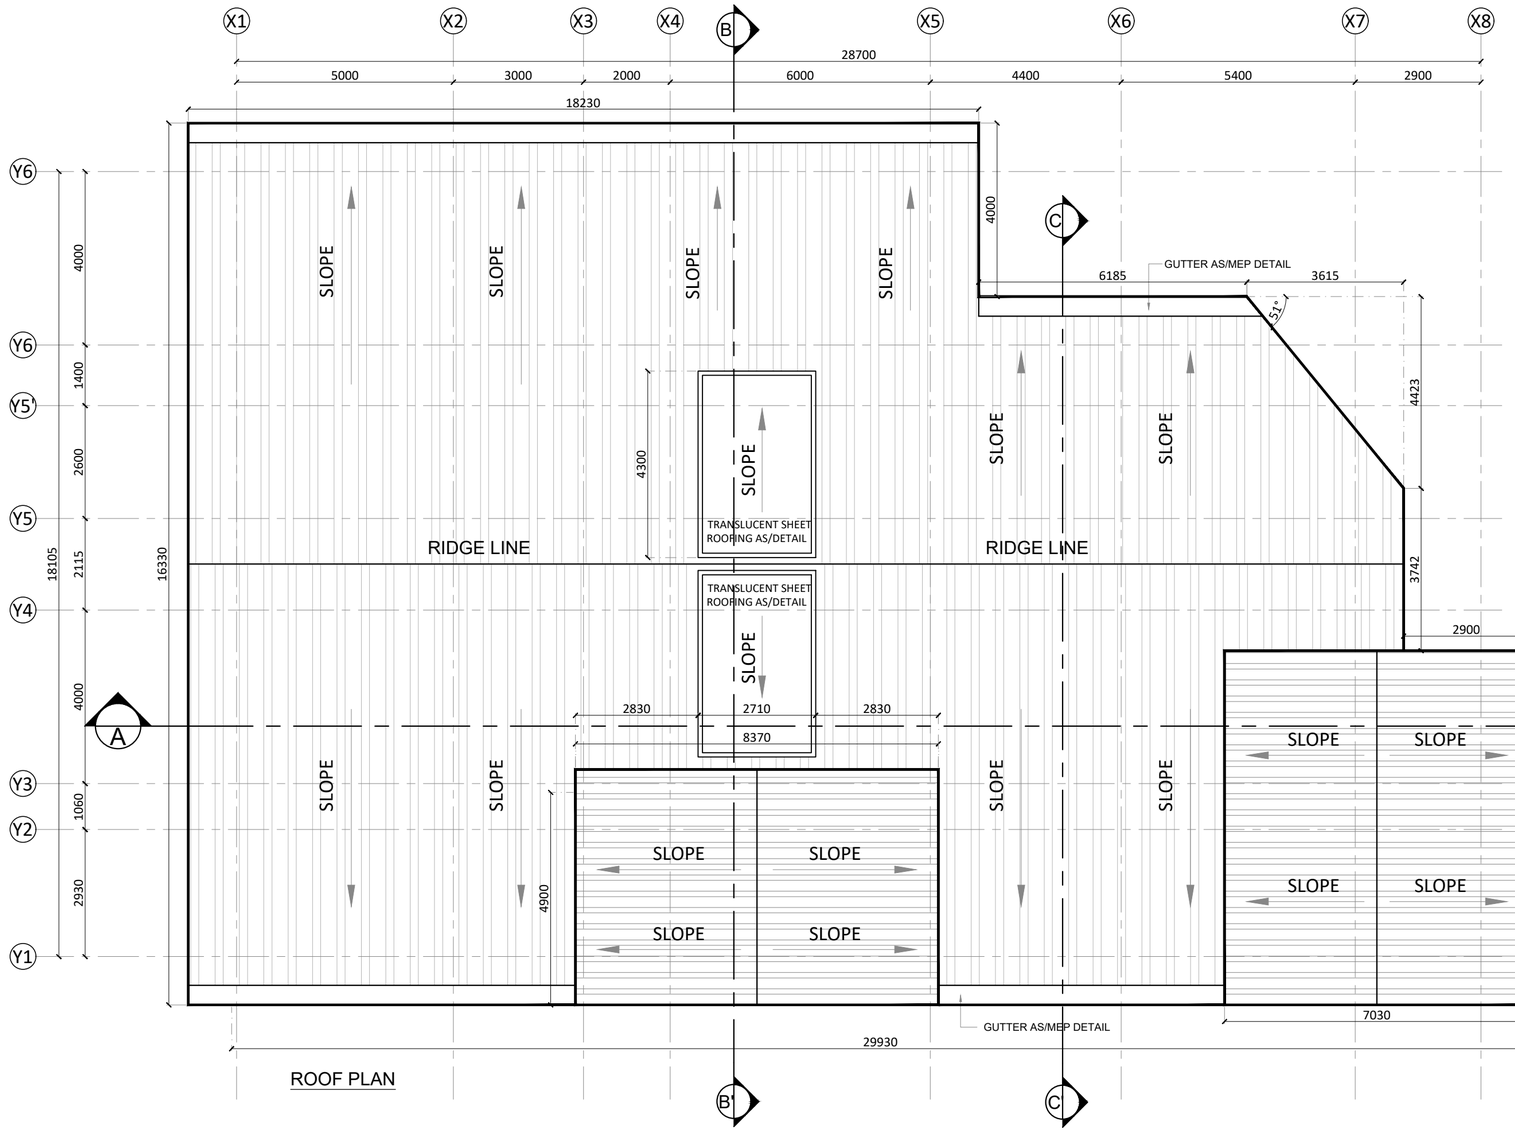

ROOF PLAN

NOTES:-

1	ALL DIMENSIONS ARE IN MILLIMETERS UNLESS NOTED OTHERWISE.
2	WRITTEN DIMENSIONS ARE TO BE FOLLOWED. DRAWINGS ARE NOT TO BE SCALED.
3	ANY DISCREPANCY IN THE DRAWING SHALL BE BROUGHT TO THE NOTICE OF THE ARCHITECT/S.
4	THIS DRAWING SHALL BE READ IN CONJUNCTION WITH OTHER RELEVANT DRAWINGS AND BOQ.
5	SKIRTING SHALL BE SAME FINISH AS THAT OF FLOOR AND SHALL BE 100MM HIGH FROM FINISHED FLOOR LEVEL UNLESS NOTED OTHERWISE.
6	TOP OF R.C.C.SLAB OF KITCHEN COUNTER SHALL BE 760 MM FROM FINISHED FLOOR LEVEL (IF APPLICABLE).
7	R.C.C.SLAB SHALL BE SUNK BY 200 MM IN KITCHEN,500 MM IN TOILET/WC WITH ORISSA PAN, 300 MM IN OTHER TOILETS/W.C.WITH EUROPEAN STYLE AND 300 MM IN BATHROOMS FROM SLAB TOP TO SLAB TOP LEVEL.
8	R.C.C.SLAB SHALL BE SUNK BY 200 MM OR AS REQUIRED INCASE OF OPEN TERRACE ON ANY FLOOR LEVEL (IF APPLICABLE).
9	R.C.C.SLAB IN BALCONY,STAIRCASE LANDING AT FLOOR LEVEL SHALL BE SUNK 12 MM FROM GENERAL FINISHED FLOOR LEVEL UNLESS NOTED OTHERWISE.
10	ALL FINISHED FLOOR LEVELS OF KITCHENS, TOILETS, VERANDAH, STAIRCASE LANDING AT ENTRANCE SHALL BE DROPPED BY 12 MM FROM ADJOINING GENERAL FLOOR FINISHED LVL UNLESS NOTED OTHERWISE.
11	PLINTH PROTECTION SHALL BE PROVIDED ALL AROUND THE BUILDING AS/SPECS.
12	DRIP SHALL BE PROVIDED AT ALL SUNSHADES,BALCONIES & SLAB PROJECTIONS AS/DETAIL.
13	WATERPROOFING SHALL BE DONE BEFORE PLASTERING TERRACE SIDE PARAPET WALL AND SHALL BE TURN UPTO THE LEVEL OF TOP FINISH AS/SPECS.
14	REFER SCHEDULE OF FINISHES SHEET & BOQ FOR BRIEF DESCRIPTION OF FINISHES.
15	IN CASE OF DISCREPANCY IN THE NOMENCLATURE OF ITEMS IN BOQ & DRAWINGS THE ITEM MENTIONED IN BOQ SHALL TAKE PREFERENCE.
16	ALMIRAH, CUPBOARDS AND LOOSE FURNITURE ARE NOT IN THE SCOPE OF WORK
17	WATERPROOFING SHALL BE PROVIDED ABOVE RCC SLAB AT FIRST FLOOR WHEREVER REQUIRED AS SPECIFIED
18	WATERPROOFING SHALL BE PROVIDED ABOVE PROJECTIONS, CHAJJAS, BALCONIES, TERRACES & OTHER ELEVATIONAL ELEMENTS WHEREVER REQUIRED AS SPECIFIED.
19	ROOF SHOULD BE PACKED FROM ALL SIDES.

SCHEDULE OF OPENINGS:-

DOORS

S.NO	TYPE	OPENINGS	SILL	LINTEL	LOCATION
1	D1	2500x2800	00	2800	MAIN ENTRY DOOR
2	D1A	1050x2400	00	2400	BLDNG.ENTRY DOOR
3	D2	1050x2400	00	2400	OFFICE ROOMS
4	D2A	1050x2400	00	2400	VISITOR'S ROOMS
5	D3	1050x2400	00	2400	TOILET
6	D4	850x2100	00	2100	TOILET CUBICLE
7	SD	600x1950	150	2100	SHAFT

WINDOWS & VENTILATORS

1	W1	2000X1600	1200	2800	OFFICE ROOMS
2	W2	1500X1600	1200	2800	LOBBY/ ROOMS
3	W3	2000X1500	900	2400	STAIRCASE
4	W4	1200X1600	1200	2800	OFFICE/ TOILET LOBBY
5	W4A	1200X1500	900	2400	STAIRCASE
6	V1	1200X750	1650	2400	TOILET
7	V2	2000X750	1650	2400	OFFICE

AAC BLOCK

BRICKWORK

TENDER DRAWING

S.No.	REV. NO	DATE.	REMARKS
3			
2	R1	11.07.2024	Tender drawings are revised with reference to letter 0421020P/00547/1/Q/NH-40-40 (Part) dated 26 June 2024 as per meeting held on 11 June 2024
1	R0	08.06.2024	SENT TO CLIENT

ARCHITECTURAL DWG


CATEGORY OF DRG.	APPROVAL	INFORMATION	TENDER DWG	GFC DWG

PROJECT
Construction of Building for Military Assets to be Demolished for up Gradation of NH-40 Section between Shillong-Dawki Road Under NHIDCL in Shillong, East Khasi Hills District, State of Meghalaya


CLIENT: **NATIONAL HIGHWAYS & INFRASTRUCTURE DEVELOPMENT CORPORATION LTD.**
(A GOVERNMENT OF INDIA UNDERTAKING)
1ST AND 4TH FLOOR, PARKSIDE BUILDING, NEAR BSBL, BARIK, SHILLONG, EAST KHASI HILLS DISTRICTS MEGHALAYA

CONSULTANT/ ARCHITECT: JAGDISH MARWAHA ASSOCIATES
Architects, Engineers, Planners & Interior Designers
603-604 ,Kirti Shikhar,District Centre, Janakpuri, New Delhi Ph- 41588788, E-mail= jma_110@yahoo.co.in
Website - jmarchitectects.co.in


BUILDING TITLE.	OFFICE GE
DRAWING TITLE.	ROOF PLAN
DRAWING NO.	AR/OFB/RF/104
DEALT BY : SHEHBAZ	SCALE. 1:100 — DATE. 27.08.2024

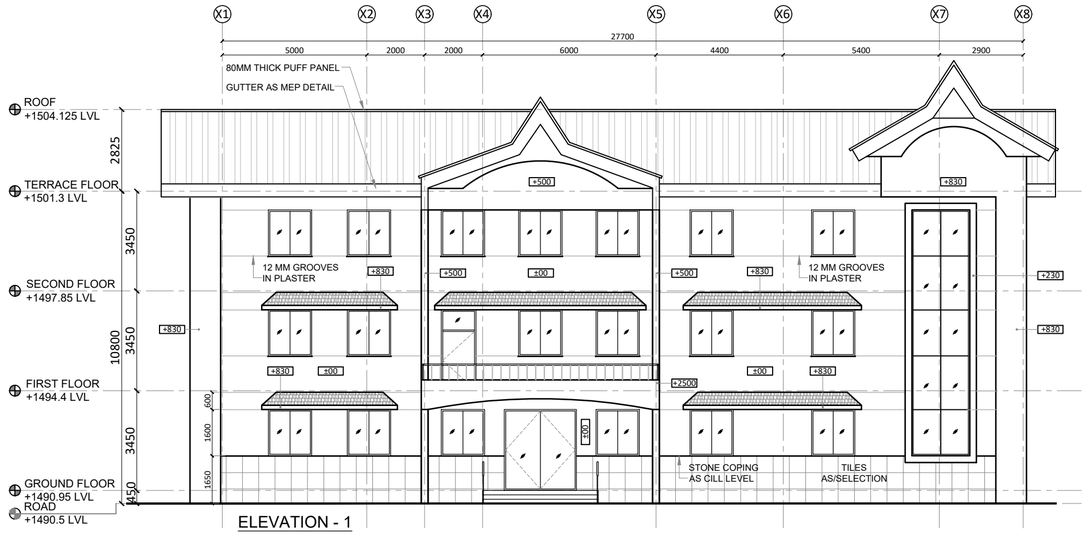


ELEVATION - 1

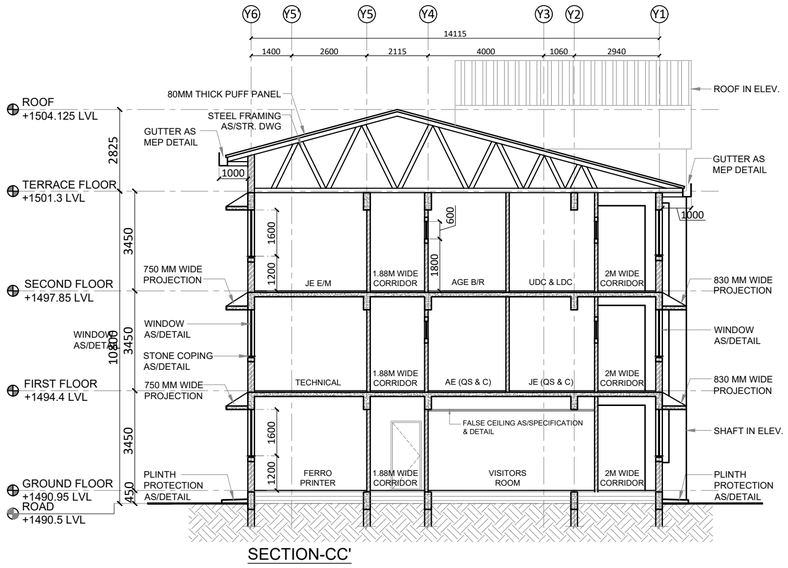


SECTION-CC'

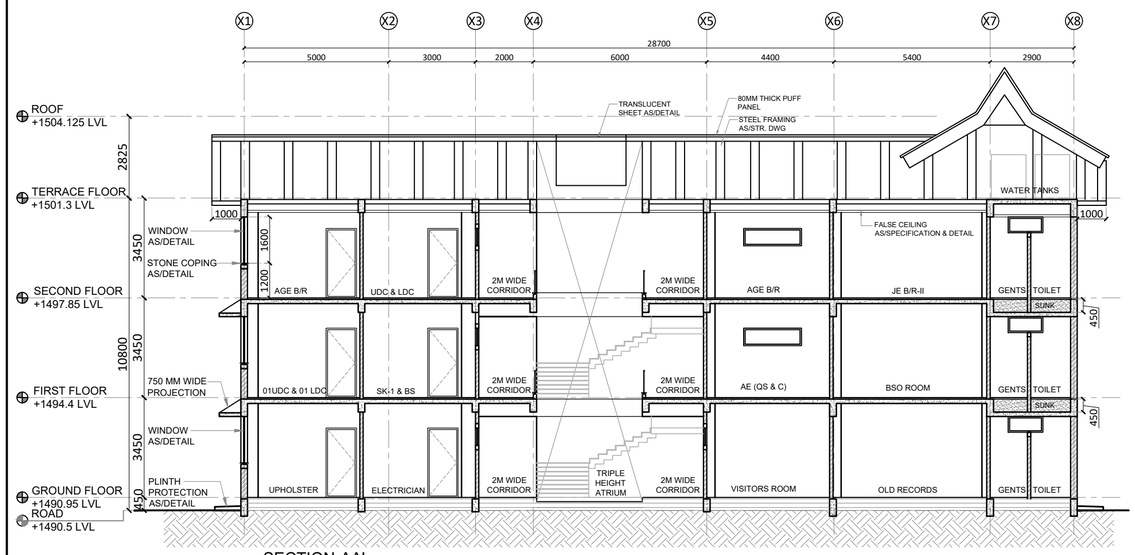

SECTION-AA'

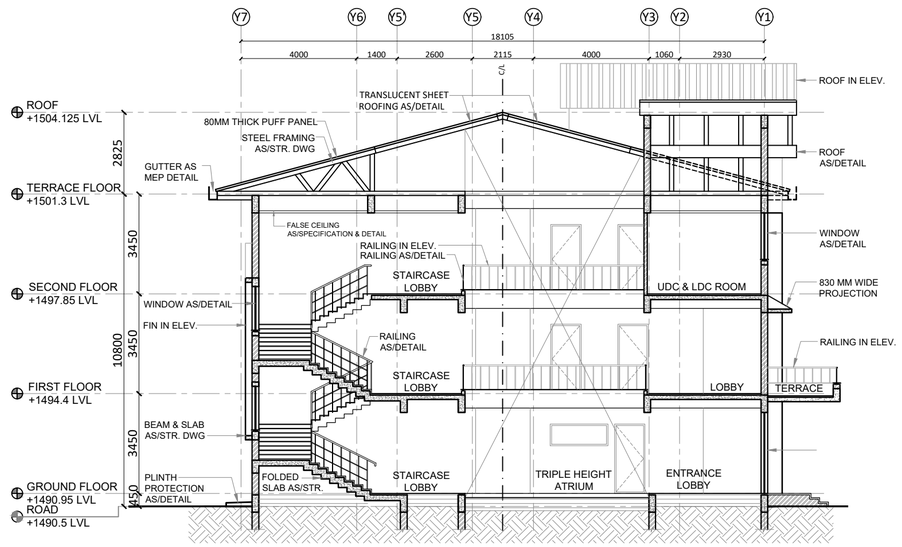

SECTION-BB'

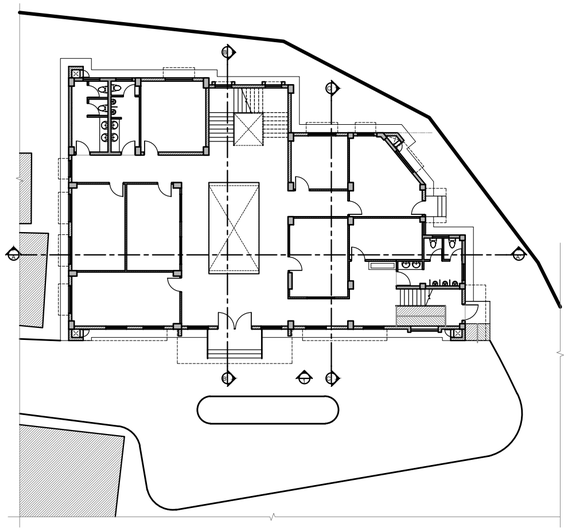

KEY PLAN

NOTES:-

1	ALL DIMENSIONS ARE IN MILLIMETERS UNLESS NOTED OTHERWISE.
2	WRITTEN DIMENSIONS ARE TO BE FOLLOWED. DRAWINGS ARE NOT TO BE SCALED.
3	ANY DISCREPANCY IN THE DRAWING SHALL BE BROUGHT TO THE NOTICE OF THE ARCHITECT/S.
4	THIS DRAWING SHALL BE READ IN CONJUNCTION WITH OTHER RELEVANT DRAWINGS AND BOQ.
5	SKIRTING SHALL BE SAME FINISH AS THAT OF FLOOR AND SHALL BE 100MM HIGH FROM FINISHED FLOOR LEVEL UNLESS NOTED OTHERWISE.
6	TOP OF R.C.C.SLAB OF KITCHEN COUNTER SHALL BE 760 MM FROM FINISHED FLOOR LEVEL (IF APPLICABLE).
7	R.C.C.SLAB SHALL BE SUNK BY 200 MM IN KITCHEN,500 MM IN TOILET/WC WITH ORISSA PAN, 300 MM IN OTHER TOILETS/W.C.WITH EUROPEAN STYLE AND 300 MM IN BATHROOMS FROM SLAB TOP TO SLAB TOP LEVEL.
8	R.C.C.SLAB SHALL BE SUNK BY 200 MM OR AS REQUIRED INCASE OF OPEN TERRACE ON ANY FLOOR LEVEL (IF APPLICABLE).
9	R.C.C.SLAB IN BALCONY,STAIRCASE LANDING AT FLOOR LEVEL SHALL BE SUNK 12 MM FROM GENERAL FINISHED FLOOR LEVEL UNLESS NOTED OTHERWISE.
10	ALL FINISHED FLOOR LEVELS OF KITCHENS, TOILETS, VERANDAH, STAIRCASE LANDING AT ENTRANCE SHALL BE DROPPED BY 12 MM FROM ADJOINING GENERAL FLOOR FINISHED LVL UNLESS NOTED OTHERWISE.
11	PLINTH PROTECTION SHALL BE PROVIDED ALL AROUND THE BUILDING AS/SPECS.
12	DRIP SHALL BE PROVIDED AT ALL SUNSHADES,BALCONIES & SLAB PROJECTIONS AS/DETAIL.
13	WATERPROOFING SHALL BE DONE BEFORE PLASTERING TERRACE SIDE PARAPET WALL AND SHALL BE TURN UPTO THE LEVEL OF TOP FINISH AS/SPECS.
14	REFER SCHEDULE OF FINISHES SHEET & BOQ FOR BRIEF DESCRIPTION OF FINISHES.
15	IN CASE OF DISCREPANCY IN THE NOMENCLATURE OF ITEMS IN BOQ & DRAWINGS THE ITEM MENTIONED IN BOQ SHALL TAKE PREFERENCE.
16	ALMIRAH, CUPBOARDS AND LOOSE FURNITURE ARE NOT IN THE SCOPE OF WORK
17	WATERPROOFING SHALL BE PROVIDED ABOVE RCC SLAB AT FIRST FLOOR WHEREVER REQUIRED AS SPECIFIED
18	WATERPROOFING SHALL BE PROVIDED ABOVE PROJECTIONS, CHAJJAS, BALCONIES, TERRACES & OTHER ELEVATIONAL ELEMENTS WHEREVER REQUIRED AS SPECIFIED.
19	ROOF SHOULD BE PACKED FROM ALL SIDES.

AAC BLOCK

BRICKWORK

TENDER DRAWING

S.No.	REV. NO	DATE.	REMARKS
3			
2	R1	11.07.2024	Tender drawings are revised with reference to letter 0421020P/00547/1/Q/NH-40-40 (Part) dated 26 June 2024 as per meeting held on 11 June 2024
1	R0	08.06.2024	SENT TO CLIENT


ARCHITECTURAL DWG

CATEGORY OF DRG.	APPROVAL	INFORMATION	● TENDER DWG	GFC DWG

PROJECT
Construction of Building for Military Assets to be Demolished for up Gradation of NH-40 Section between Shillong-Dawki Road Under NHIDCL in Shillong, East Khasi Hills District, State of Meghalaya

CLIENT	**NATIONAL HIGHWAYS & INFRASTRUCTURE DEVELOPMENT CORPORATION LTD.** (A GOVERNMENT OF INDIA UNDERTAKING) 1ST AND 4TH FLOOR, PARKSIDE BUILDING, NEAR BSBL, BARIK, SHILLONG, EAST KHASI HILLS DISTRICTS MEGHALAYA
CONSULTANT/ ARCHITECT	JAGDISH MARWAHA ASSOCIATES Architects, Engineers, Planners & Interior Designers 603-604 ,Kirti Shikhar,District Centre, Janakpuri, New Delhi Ph- 41588788, E-mail= jma_110@yahoo.co.in Website - jmarchitectects.co.in

BUILDING TITLE.	OFFICE GE		
DRAWING TITLE.	ELEVATION & SECTIONS		
DRAWING NO.	AR/OFB/ELE&SEC/105		
DEALT BY : SHEHBAZ	SCALE. 1:150	DATE. 27.08.2024	

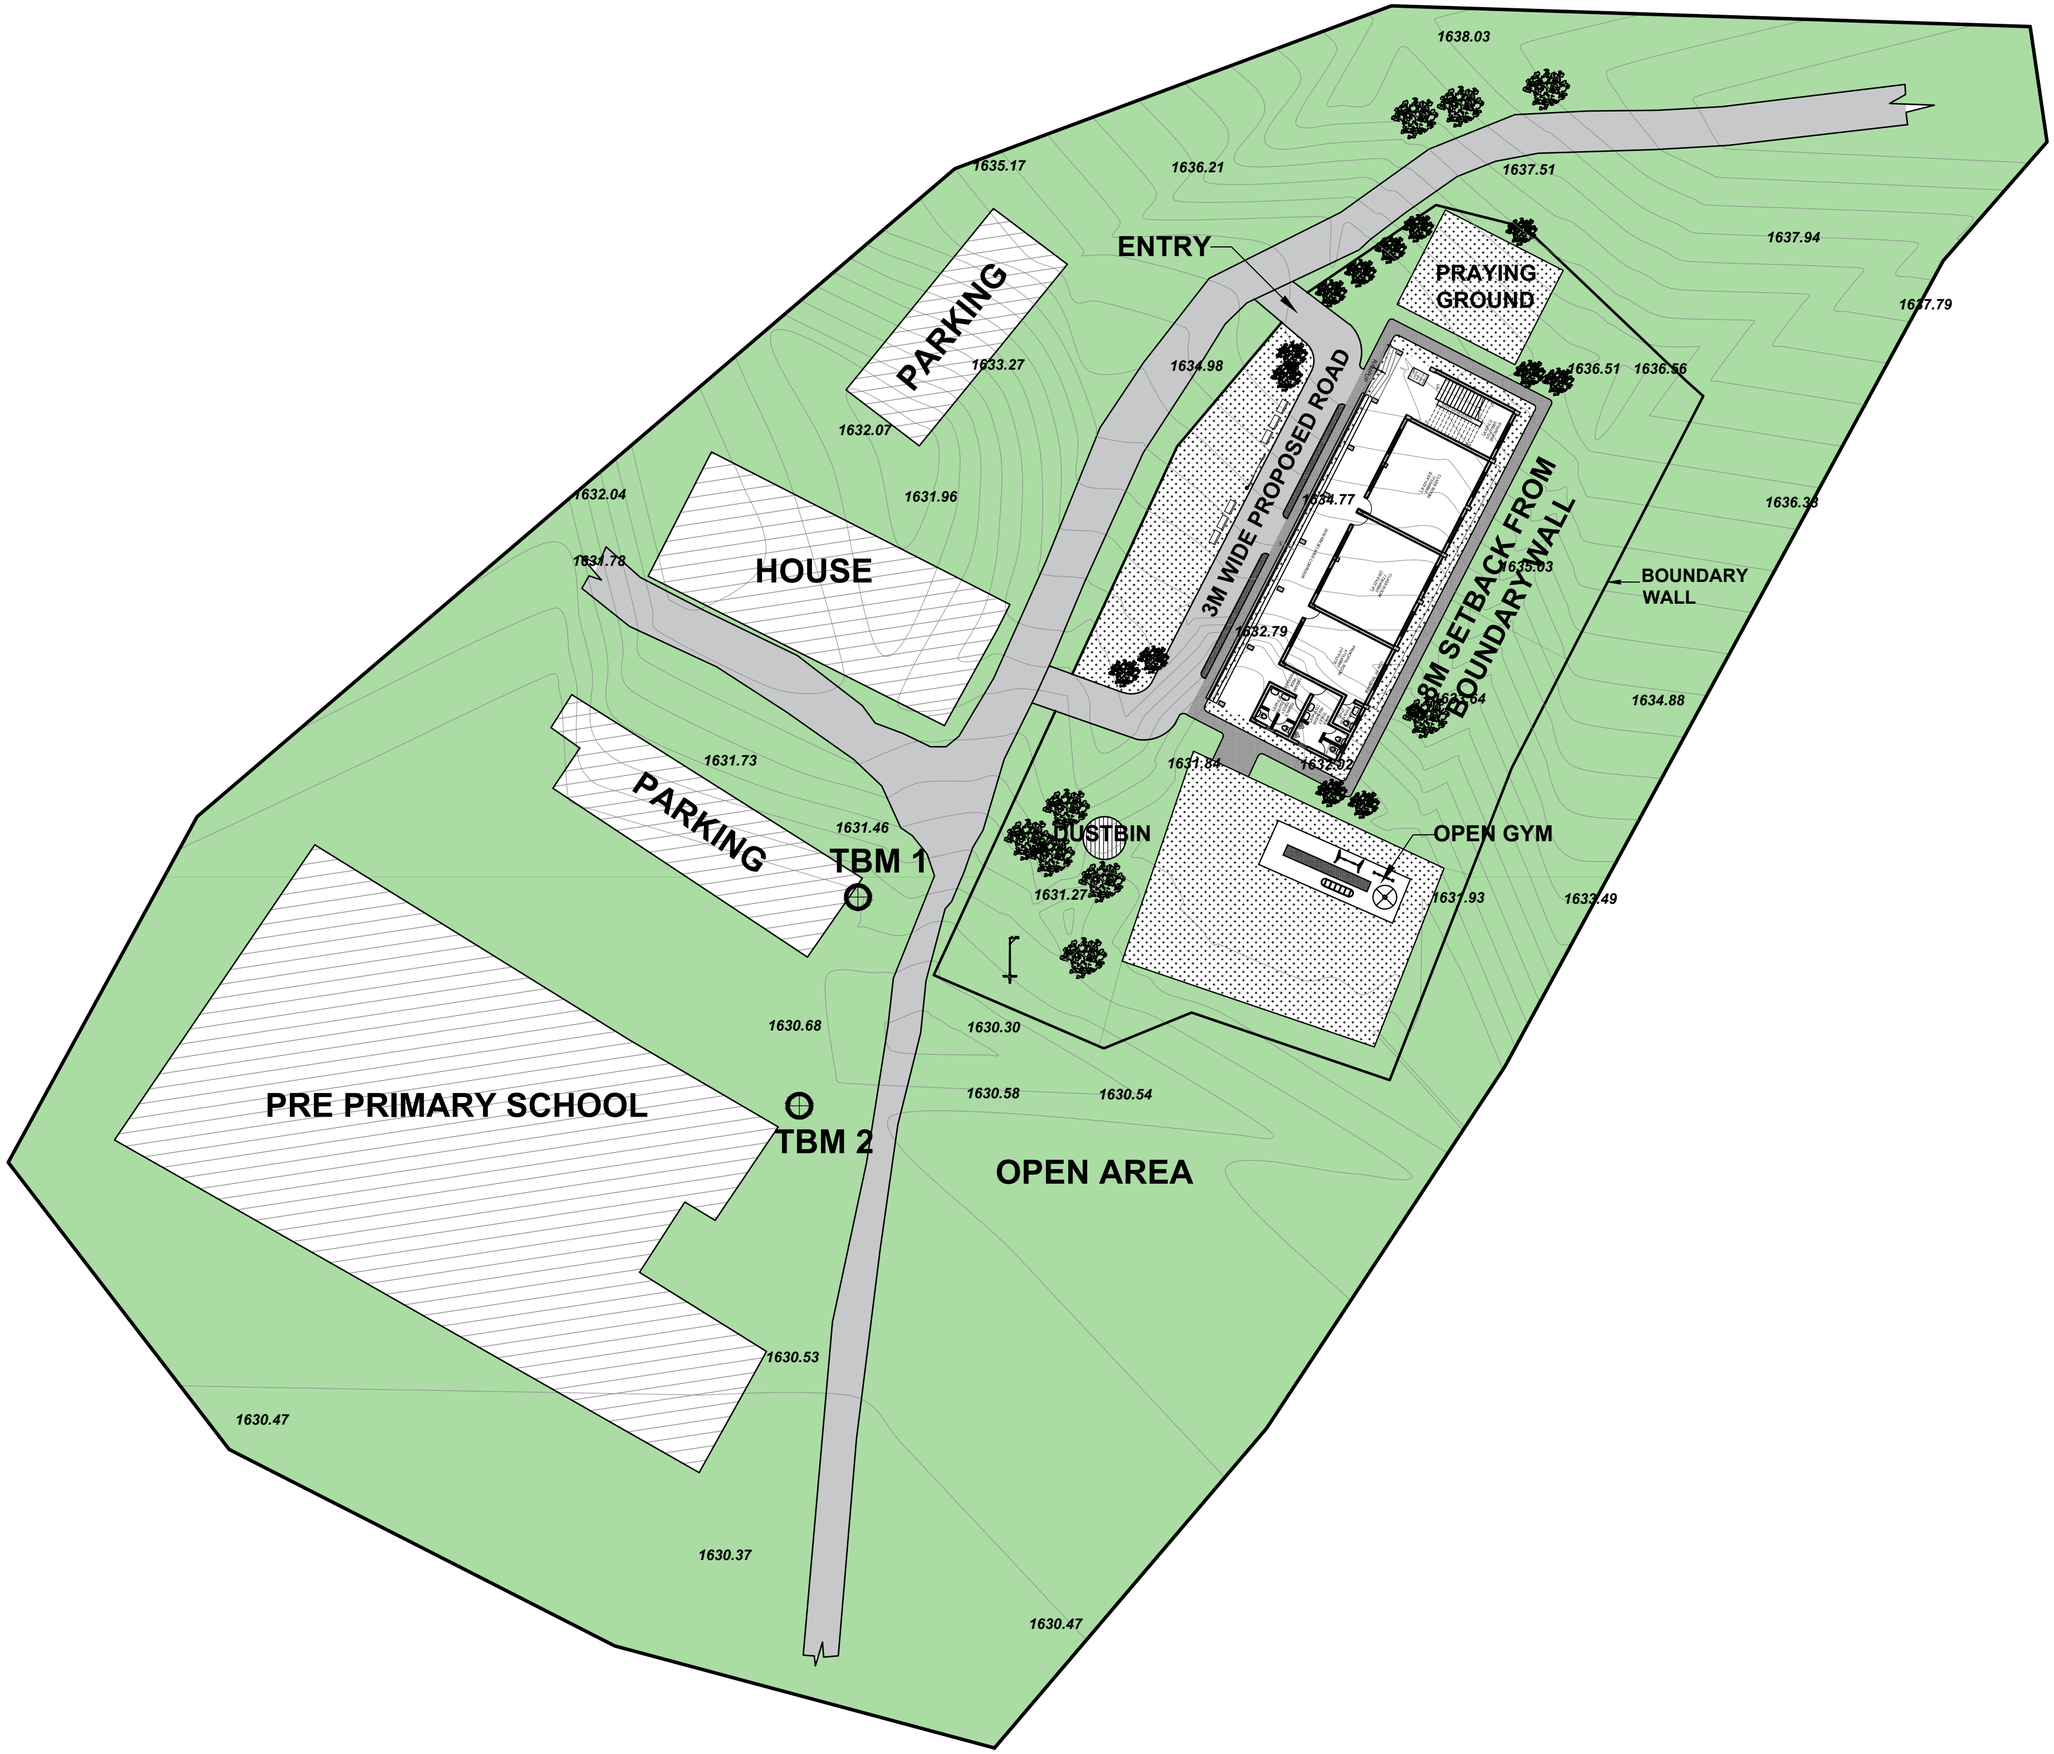

NOTES:-

1	ALL DIMENSIONS ARE IN MILLIMETERS UNLESS NOTED OTHERWISE.
2	WRITTEN DIMENSIONS ARE TO BE FOLLOWED. DRAWINGS ARE NOT TO BE SCALED.
3	ANY DISCREPANCY IN THE DRAWING SHALL BE BROUGHT TO THE NOTICE OF THE ARCHITECT/S.
4	THIS DRAWING SHALL BE READ IN CONJUNCTION WITH OTHER RELEVANT DRAWINGS AND BOQ.
5	SKIRTING SHALL BE SAME FINISH AS THAT OF FLOOR AND SHALL BE 100MM HIGH FROM FINISHED FLOOR LEVEL UNLESS NOTED OTHERWISE.
6	TOP OF R.C.C.SLAB OF KITCHEN COUNTER SHALL BE 760 MM FROM FINISHED FLOOR LEVEL (IF APPLICABLE).
7	R.C.C.SLAB SHALL BE SUNK BY 200 MM IN KITCHEN,500 MM IN TOILET/WC WITH ORISSA PAN, 300 MM IN OTHER TOILETS/W.C.WITH EUROPEAN STYLE AND 300 MM IN BATHROOMS FROM SLAB TOP TO SLAB TOP LEVEL.
8	R.C.C.SLAB SHALL BE SUNK BY 200 MM OR AS REQUIRED INCASE OF OPEN TERRACE ON ANY FLOOR LEVEL (IF APPLICABLE).
9	R.C.C.SLAB IN BALCONY,STAIRCASE LANDING AT FLOOR LEVEL SHALL BE SUNK 12 MM FROM GENERAL FINISHED FLOOR LEVEL UNLESS NOTED OTHERWISE.
10	ALL FINISHED FLOOR LEVELS OF KITCHENS, TOILETS, VERANDAH, STAIRCASE LANDING AT ENTRANCE SHALL BE DROPPED BY 12 MM FROM ADJOINING GENERAL FLOOR FINISHED LVL UNLESS NOTED OTHERWISE.
11	PLINTH PROTECTION SHALL BE PROVIDED ALL AROUND THE BUILDING AS/SPECS.
12	DRIP SHALL BE PROVIDED AT ALL SUNSHADES,BALCONIES & SLAB PROJECTIONS AS/DETAIL.
13	WATERPROOFING SHALL BE DONE BEFORE PLASTERING TERRACE SIDE PARAPET WALL AND SHALL BE TURN UPTO THE LEVEL OF TOP FINISH AS/SPECS.
14	REFER SCHEDULE OF FINISHES SHEET & BOQ FOR BRIEF DESCRIPTION OF FINISHES.
15	IN CASE OF DISCREPANCY IN THE NOMENCLATURE OF ITEMS IN BOQ & DRAWINGS THE ITEM MENTIONED IN BOQ SHALL TAKE PREFERENCE.
16	ALMIRAH, CUPBOARDS AND LOOSE FURNITURE ARE NOT IN THE SCOPE OF WORK
17	WATERPROOFING SHALL BE PROVIDED ABOVE RCC SLAB AT FIRST FLOOR WHEREVER REQUIRED AS SPECIFIED
18	WATERPROOFING SHALL BE PROVIDED ABOVE PROJECTIONS, CHAJJAS, BALCONIES, TERRACES & OTHER ELEVATIONAL ELEMENTS WHEREVER REQUIRED AS SPECIFIED.
19	ROOF SHOULD BE PACKED FROM ALL SIDES.

SCHEDULE OF OPENINGS:-

DOORS

S.NO	TYPE	OPENINGS	SILL	LINTEL	LOCATION
1	D1	1000x2400	00	2400	BED RM
2	D2	900x2400	00	2400	TOILET
3	D3	750x2100	00	2100	TOILET

WINDOWS & VENTILATORS

4	W1	2100X900	BEAM BOTTOM		STAIRCASE
5	W2	2100X1350	1050	2400	CORRIDOR
6	V1	2100X600	1800	2400	STAFF RM
7	V2	750X600	1800	2400	TOILET

AAC BLOCK

BRICKWORK

TENDER DRAWING

S.No.	REV. NO	DATE.	REMARKS
3			
2	R1	11.07.2024	Tender drawings are revised with reference to letter 0421020P/00547/1/Q/NH-40-40 (Part) dated 26 June 2024 as per meeting held on 11 June 2024
1	R0	08.06.2024	SENT TO CLIENT


ARCHITECTURAL DWG

CATEGORY OF DRG.	○ APPROVAL	○ INFORMATION	● TENDER DWG	○ GFC DWG

PROJECT
Construction of Building for Military Assets to be Demolished for up Gradation of NH-40 Section between Shillong-Dawki Road Under NHIDCL in Shillong, East Khasi Hills District, State of Meghalaya

CLIENT	NATIONAL HIGHWAYS & INFRASTRUCTURE DEVELOPMENT CORPORATION LTD. (A GOVERNMENT OF INDIA UNDERTAKING) 1ST AND 4TH FLOOR, PARKSIDE BUILDING, NEAR BSBL, BARIK, SHILLONG, EAST KHASI HILLS DISTRICTS MEGHALAYA
CONSULTANT/ ARCHITECT	JAGDISH MARWAHA ASSOCIATES Architects, Engineers, Planners & Interior Designers 603-604 ,Kirti Shikhar,District Centre, Janakpuri, New Delhi Ph- 41588788, E-mail= jma_110@yahoo.co.in Website - jmarchitectects.co.in

BUILDING TITLE.	APS SCHOOL BUILDING		
DRAWING TITLE.	MASTER PLAN		
DRAWING NO.	AR/APS/MP/001		
DEALT BY : SHEHBAZ	SCALE. NTS	DATE. 27.08.2024	

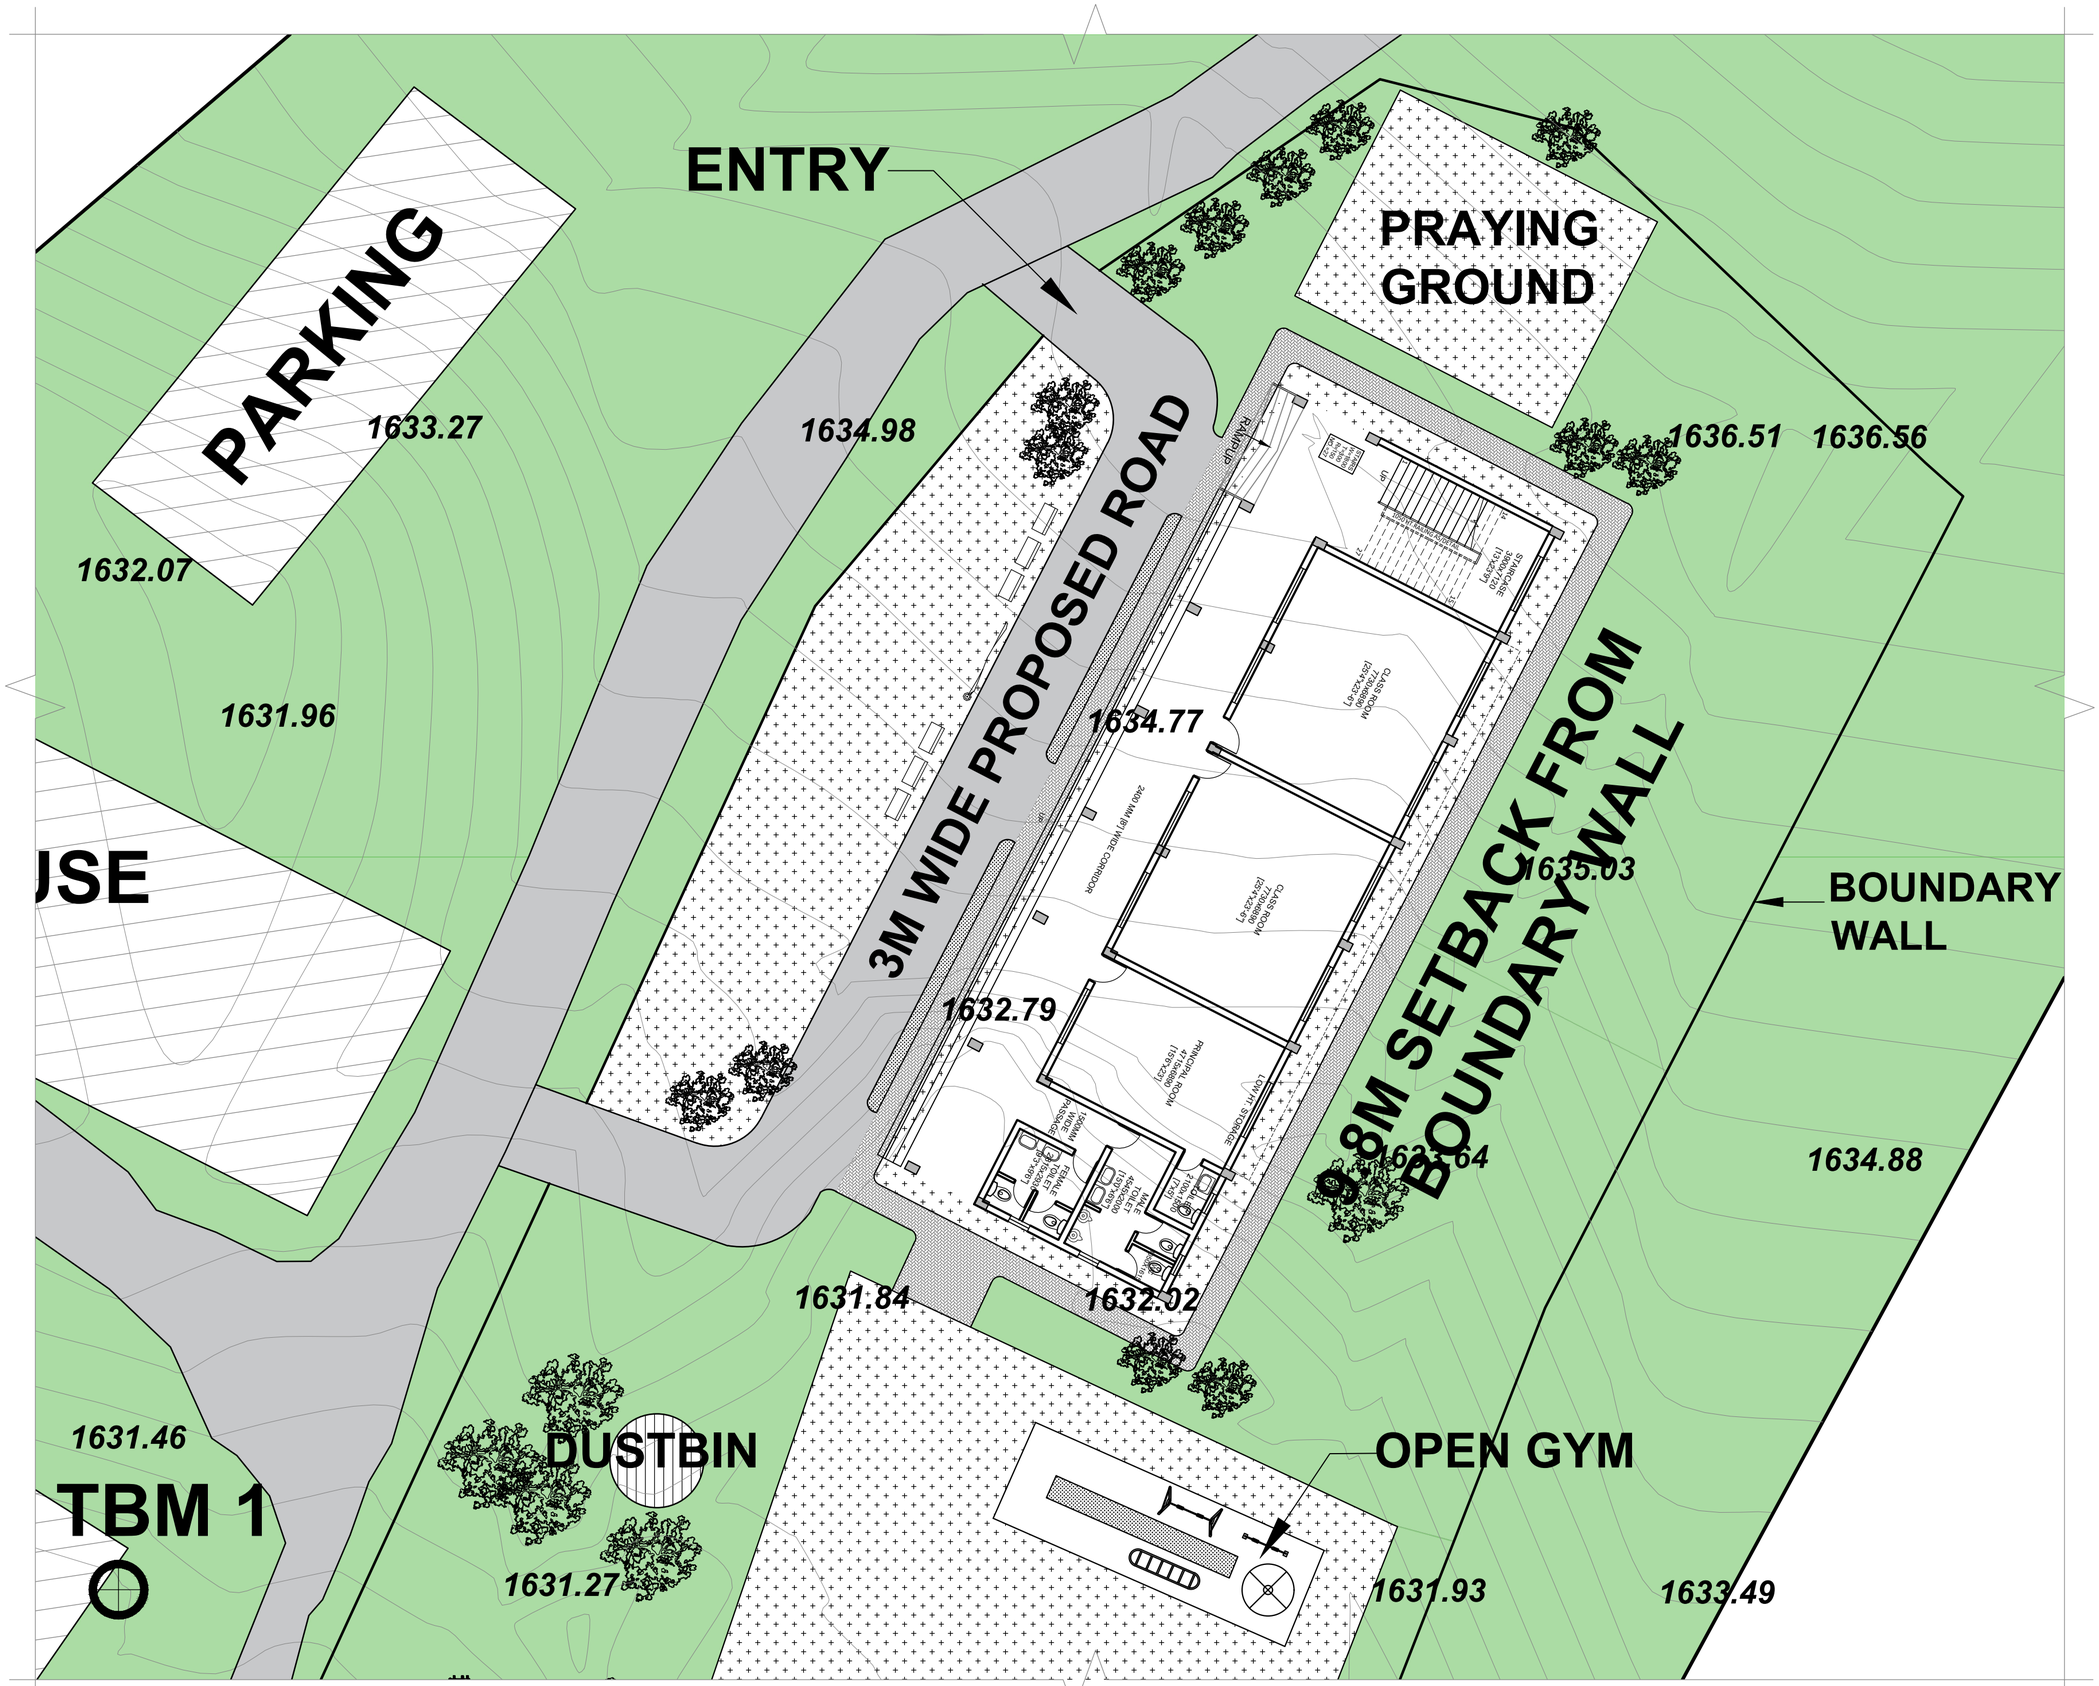

NOTES:-

1	ALL DIMENSIONS ARE IN MILLIMETERS UNLESS NOTED OTHERWISE.
2	WRITTEN DIMENSIONS ARE TO BE FOLLOWED. DRAWINGS ARE NOT TO BE SCALED.
3	ANY DISCREPANCY IN THE DRAWING SHALL BE BROUGHT TO THE NOTICE OF THE ARCHITECT/S.
4	THIS DRAWING SHALL BE READ IN CONJUNCTION WITH OTHER RELEVANT DRAWINGS AND BOQ.
5	SKIRTING SHALL BE SAME FINISH AS THAT OF FLOOR AND SHALL BE 100MM HIGH FROM FINISHED FLOOR LEVEL UNLESS NOTED OTHERWISE.
6	TOP OF R.C.C.SLAB OF KITCHEN COUNTER SHALL BE 760 MM FROM FINISHED FLOOR LEVEL (IF APPLICABLE).
7	R.C.C.SLAB SHALL BE SUNK BY 200 MM IN KITCHEN,500 MM IN TOILET/WC WITH ORISSA PAN, 300 MM IN OTHER TOILETS/W.C.WITH EUROPEAN STYLE AND 300 MM IN BATHROOMS FROM SLAB TOP TO SLAB TOP LEVEL.
8	R.C.C.SLAB SHALL BE SUNK BY 200 MM OR AS REQUIRED INCASE OF OPEN TERRACE ON ANY FLOOR LEVEL (IF APPLICABLE).
9	R.C.C.SLAB IN BALCONY,STAIRCASE LANDING AT FLOOR LEVEL SHALL BE SUNK 12 MM FROM GENERAL FINISHED FLOOR LEVEL UNLESS NOTED OTHERWISE.
10	ALL FINISHED FLOOR LEVELS OF KITCHENS, TOILETS, VERANDAH, STAIRCASE LANDING AT ENTRANCE SHALL BE DROPPED BY 12 MM FROM ADJOINING GENERAL FLOOR FINISHED LVL UNLESS NOTED OTHERWISE.
11	PLINTH PROTECTION SHALL BE PROVIDED ALL AROUND THE BUILDING AS/SPECS.
12	DRIP SHALL BE PROVIDED AT ALL SUNSHADES,BALCONIES & SLAB PROJECTIONS AS/DETAIL.
13	WATERPROOFING SHALL BE DONE BEFORE PLASTERING TERRACE SIDE PARAPET WALL AND SHALL BE TURN UPTO THE LEVEL OF TOP FINISH AS/SPECS.
14	REFER SCHEDULE OF FINISHES SHEET & BOQ FOR BRIEF DESCRIPTION OF FINISHES.
15	IN CASE OF DISCREPANCY IN THE NOMENCLATURE OF ITEMS IN BOQ & DRAWINGS THE ITEM MENTIONED IN BOQ SHALL TAKE PREFERENCE.
16	ALMIRAH, CUPBOARDS AND LOOSE FURNITURE ARE NOT IN THE SCOPE OF WORK
17	WATERPROOFING SHALL BE PROVIDED ABOVE RCC SLAB AT FIRST FLOOR WHEREVER REQUIRED AS SPECIFIED
18	WATERPROOFING SHALL BE PROVIDED ABOVE PROJECTIONS, CHAJJAS, BALCONIES, TERRACES & OTHER ELEVATIONAL ELEMENTS WHEREVER REQUIRED AS SPECIFIED.
19	ROOF SHOULD BE PACKED FROM ALL SIDES.

SCHEDULE OF OPENINGS:-

DOORS

S.NO	TYPE	OPENINGS	SILL	LINTEL	LOCATION
1	D1	1000x2400	00	2400	BED RM
2	D2	900x2400	00	2400	TOILET
3	D3	750x2100	00	2100	TOILET

WINDOWS & VENTILATORS

4	W1	2100X900	BEAM BOTTOM		STAIRCASE
5	W2	2100X1350	1050	2400	CORRIDOR
6	V1	2100X600	1800	2400	STAFF RM
7	V2	750X600	1800	2400	TOILET

AAC BLOCK

BRICKWORK

TENDER DRAWING

S.No.	REV. NO	DATE.	REMARKS
3			
2	R1	11.07.2024	Tender drawings are revised with reference to letter 0421020P/00547/1/Q/NH-40-40 (Part) dated 26 June 2024 as per meeting held on 11 June 2024
1	R0	08.06.2024	SENT TO CLIENT


ARCHITECTURAL DWG

CATEGORY OF DRG.	○ APPROVAL	○ INFORMATION	● TENDER DWG	○ GFC DWG

PROJECT
Construction of Building for Military Assets to be Demolished for up Gradation of NH-40 Section between Shillong-Dawki Road Under NHIDCL in Shillong, East Khasi Hills District, State of Meghalaya

CLIENT	**NATIONAL HIGHWAYS & INFRASTRUCTURE DEVELOPMENT CORPORATION LTD.** (A GOVERNMENT OF INDIA UNDERTAKING) 1ST AND 4TH FLOOR, PARKSIDE BUILDING, NEAR BSBL, BARIK, SHILLONG, EAST KHASI HILLS DISTRICTS MEGHALAYA
CONSULTANT/ ARCHITECT	JAGDISH MARWAHA ASSOCIATES Architects, Engineers, Planners & Interior Designers 603-604 ,Kirti Shikhar,District Centre, Janakpuri, New Delhi Ph- 41588788, E-mail= jma_110@yahoo.co.in Website - jmarchitectects.co.in

BUILDING TITLE.	APS SCHOOL BUILDING	
DRAWING TITLE.	SITE PLAN	
DRAWING NO.	AR/APS/SP/100	
DEALT BY : SHEHBAZ	SCALE. 1:150	DATE. 27.08.2024

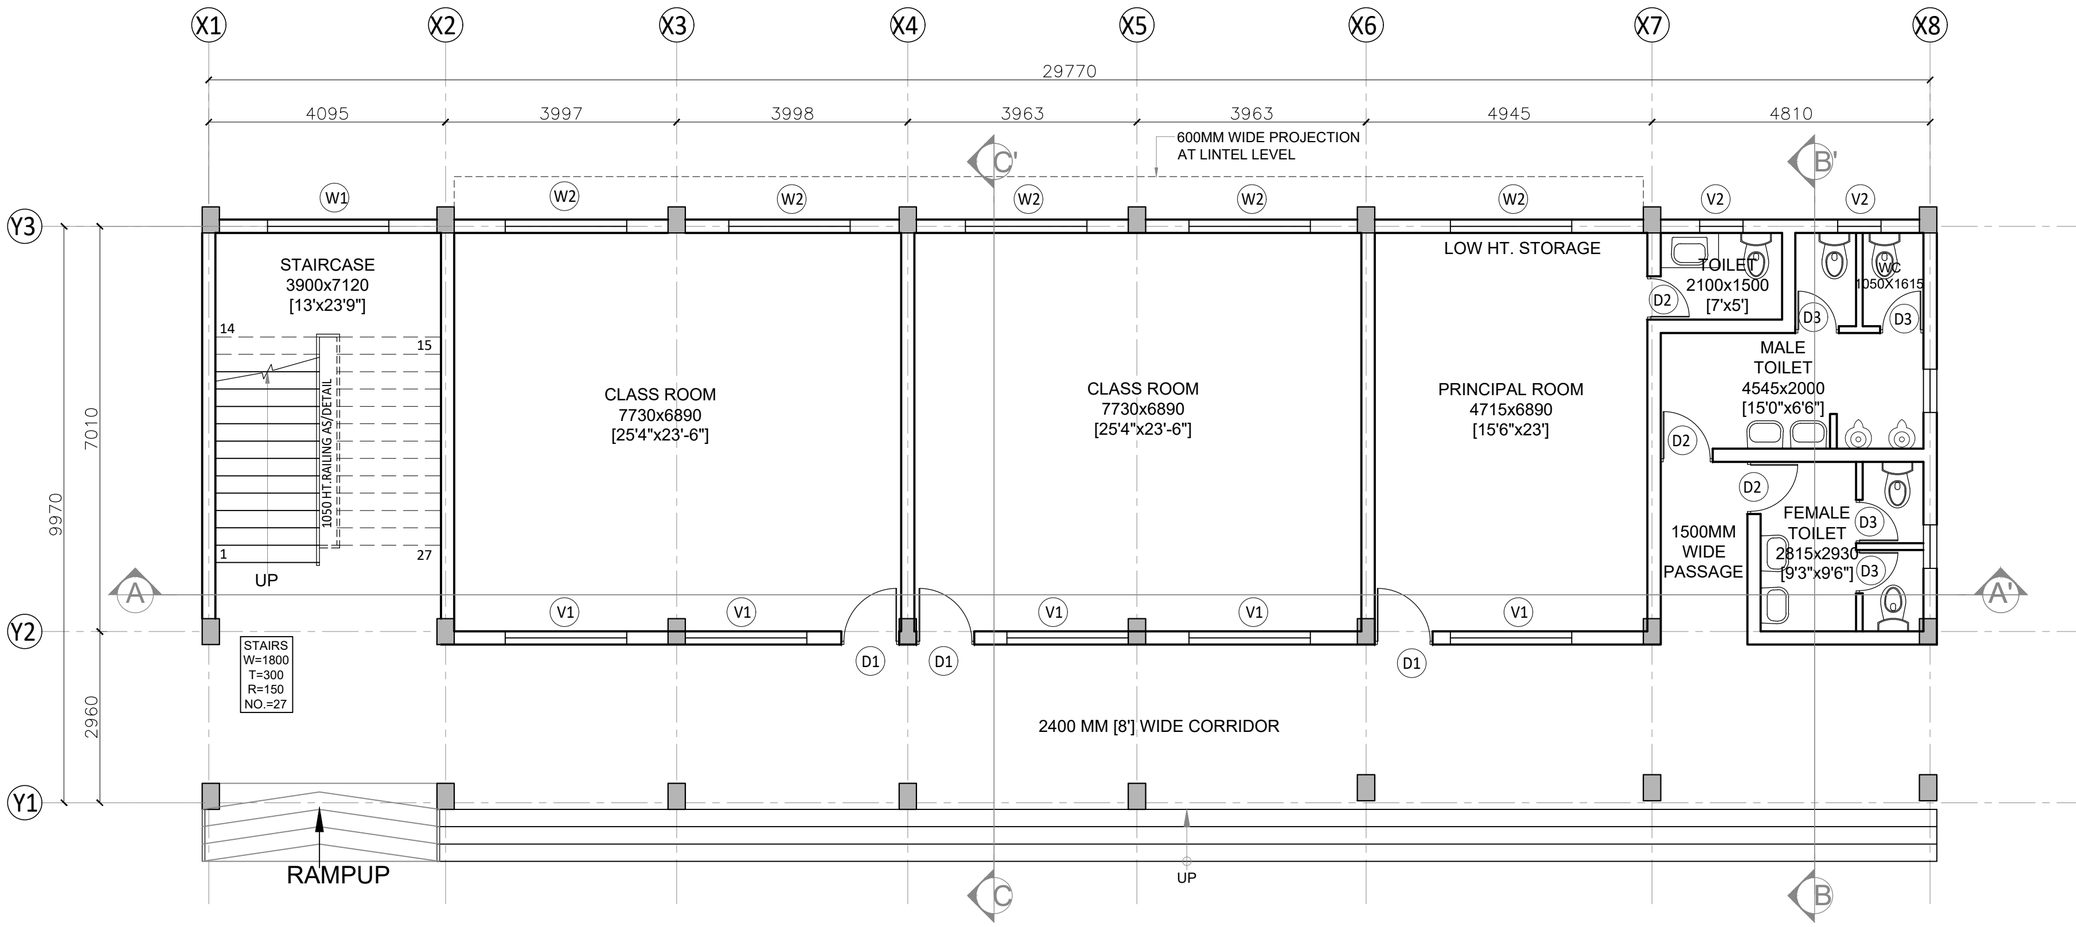

GROUND FLOOR PLAN

NOTES:-

1	ALL DIMENSIONS ARE IN MILLIMETERS UNLESS NOTED OTHERWISE.
2	WRITTEN DIMENSIONS ARE TO BE FOLLOWED. DRAWINGS ARE NOT TO BE SCALED.
3	ANY DISCREPANCY IN THE DRAWING SHALL BE BROUGHT TO THE NOTICE OF THE ARCHITECT/S.
4	THIS DRAWING SHALL BE READ IN CONJUNCTION WITH OTHER RELEVANT DRAWINGS AND BOQ.
5	SKIRTING SHALL BE SAME FINISH AS THAT OF FLOOR AND SHALL BE 100MM HIGH FROM FINISHED FLOOR LEVEL UNLESS NOTED OTHERWISE.
6	TOP OF R.C.C.SLAB OF KITCHEN COUNTER SHALL BE 760 MM FROM FINISHED FLOOR LEVEL (IF APPLICABLE).
7	R.C.C.SLAB SHALL BE SUNK BY 200 MM IN KITCHEN,500 MM IN TOILET/WC WITH ORISSA PAN, 300 MM IN OTHER TOILETS/W.C.WITH EUROPEAN STYLE AND 300 MM IN BATHROOMS FROM SLAB TOP TO SLAB TOP LEVEL.
8	R.C.C.SLAB SHALL BE SUNK BY 200 MM OR AS REQUIRED INCASE OF OPEN TERRACE ON ANY FLOOR LEVEL (IF APPLICABLE).
9	R.C.C.SLAB IN BALCONY,STAIRCASE LANDING AT FLOOR LEVEL SHALL BE SUNK 12 MM FROM GENERAL FINISHED FLOOR LEVEL UNLESS NOTED OTHERWISE.
10	ALL FINISHED FLOOR LEVELS OF KITCHENS, TOILETS, VERANDAH, STAIRCASE LANDING AT ENTRANCE SHALL BE DROPPED BY 12 MM FROM ADJOINING GENERAL FLOOR FINISHED LVL UNLESS NOTED OTHERWISE.
11	PLINTH PROTECTION SHALL BE PROVIDED ALL AROUND THE BUILDING AS/SPECS.
12	DRIP SHALL BE PROVIDED AT ALL SUNSHADES,BALCONIES & SLAB PROJECTIONS AS/DETAIL.
13	WATERPROOFING SHALL BE DONE BEFORE PLASTERING TERRACE SIDE PARAPET WALL AND SHALL BE TURN UPTO THE LEVEL OF TOP FINISH AS/SPECS.
14	REFER SCHEDULE OF FINISHES SHEET & BOQ FOR BRIEF DESCRIPTION OF FINISHES.
15	IN CASE OF DISCREPANCY IN THE NOMENCLATURE OF ITEMS IN BOQ & DRAWINGS THE ITEM MENTIONED IN BOQ SHALL TAKE PREFERENCE.
16	ALMIRAH, CUPBOARDS AND LOOSE FURNITURE ARE NOT IN THE SCOPE OF WORK
17	WATERPROOFING SHALL BE PROVIDED ABOVE RCC SLAB AT FIRST FLOOR WHEREVER REQUIRED AS SPECIFIED
18	WATERPROOFING SHALL BE PROVIDED ABOVE PROJECTIONS, CHAJJAS, BALCONIES, TERRACES & OTHER ELEVATIONAL ELEMENTS WHEREVER REQUIRED AS SPECIFIED.
19	ROOF SHOULD BE PACKED FROM ALL SIDES.

SCHEDULE OF OPENINGS:-

DOORS

S.NO	TYPE	OPENINGS	SILL	LINTEL	LOCATION
1	D1	1000x2400	00	2400	BED RM
2	D2	900x2400	00	2400	TOILET
3	D3	750x2100	00	2100	TOILET

WINDOWS & VENTILATORS

4	W1	2100X900	BEAM BOTTOM		STAIRCASE
5	W2	2100X1350	1050	2400	CORRIDOR
6	V1	2100X600	1800	2400	STAFF RM
7	V2	750X600	1800	2400	TOILET

AAC BLOCK

BRICKWORK

TENDER DRAWING

S.No.	REV. NO	DATE.	REMARKS
3			
2	R1	11.07.2024	Tender drawings are revised with reference to letter 0421020P/00547/1/Q/NH-40-40 (Part) dated 26 June 2024 as per meeting held on 11 June 2024
1	R0	08.06.2024	SENT TO CLIENT

ARCHITECTURAL DWG


CATEGORY OF DRG. ○ APPROVAL ○ INFORMATION ● TENDER DWG ○ GFC DWG

PROJECT
Construction of Building for Military Assets to be Demolished for up Gradation of NH-40 Section between Shillong-Dawki Road Under NHIDCL in Shillong, East Khasi Hills District, State of Meghalaya

CLIENT
NATIONAL HIGHWAYS & INFRASTRUCTURE DEVELOPMENT CORPORATION LTD.
(A GOVERNMENT OF INDIA UNDERTAKING)
1ST AND 4TH FLOOR, PARKSIDE BUILDING, NEAR BSBL, BARIK, SHILLONG, EAST KHASI HILLS DISTRICTS MEGHALAYA

CONSULTANT/ ARCHITECT
JAGDISH MARWAHA ASSOCIATES
Architects, Engineers, Planners & Interior Designers
603-604 ,Kirti Shikhar,District Centre, Janakpuri, New Delhi Ph- 41588788, E-mail= jma_110@yahoo.co.in
Website - jmarchitectects.co.in

BUILDING TITLE.	APS SCHOOL BUILDING
DRAWING TITLE.	GROUND FLOOR PLAN
DRAWING NO.	AR/APS/GF/101
DEALT BY : SHEHBAZ	SCALE. 1:75 DATE. 27.08.2024

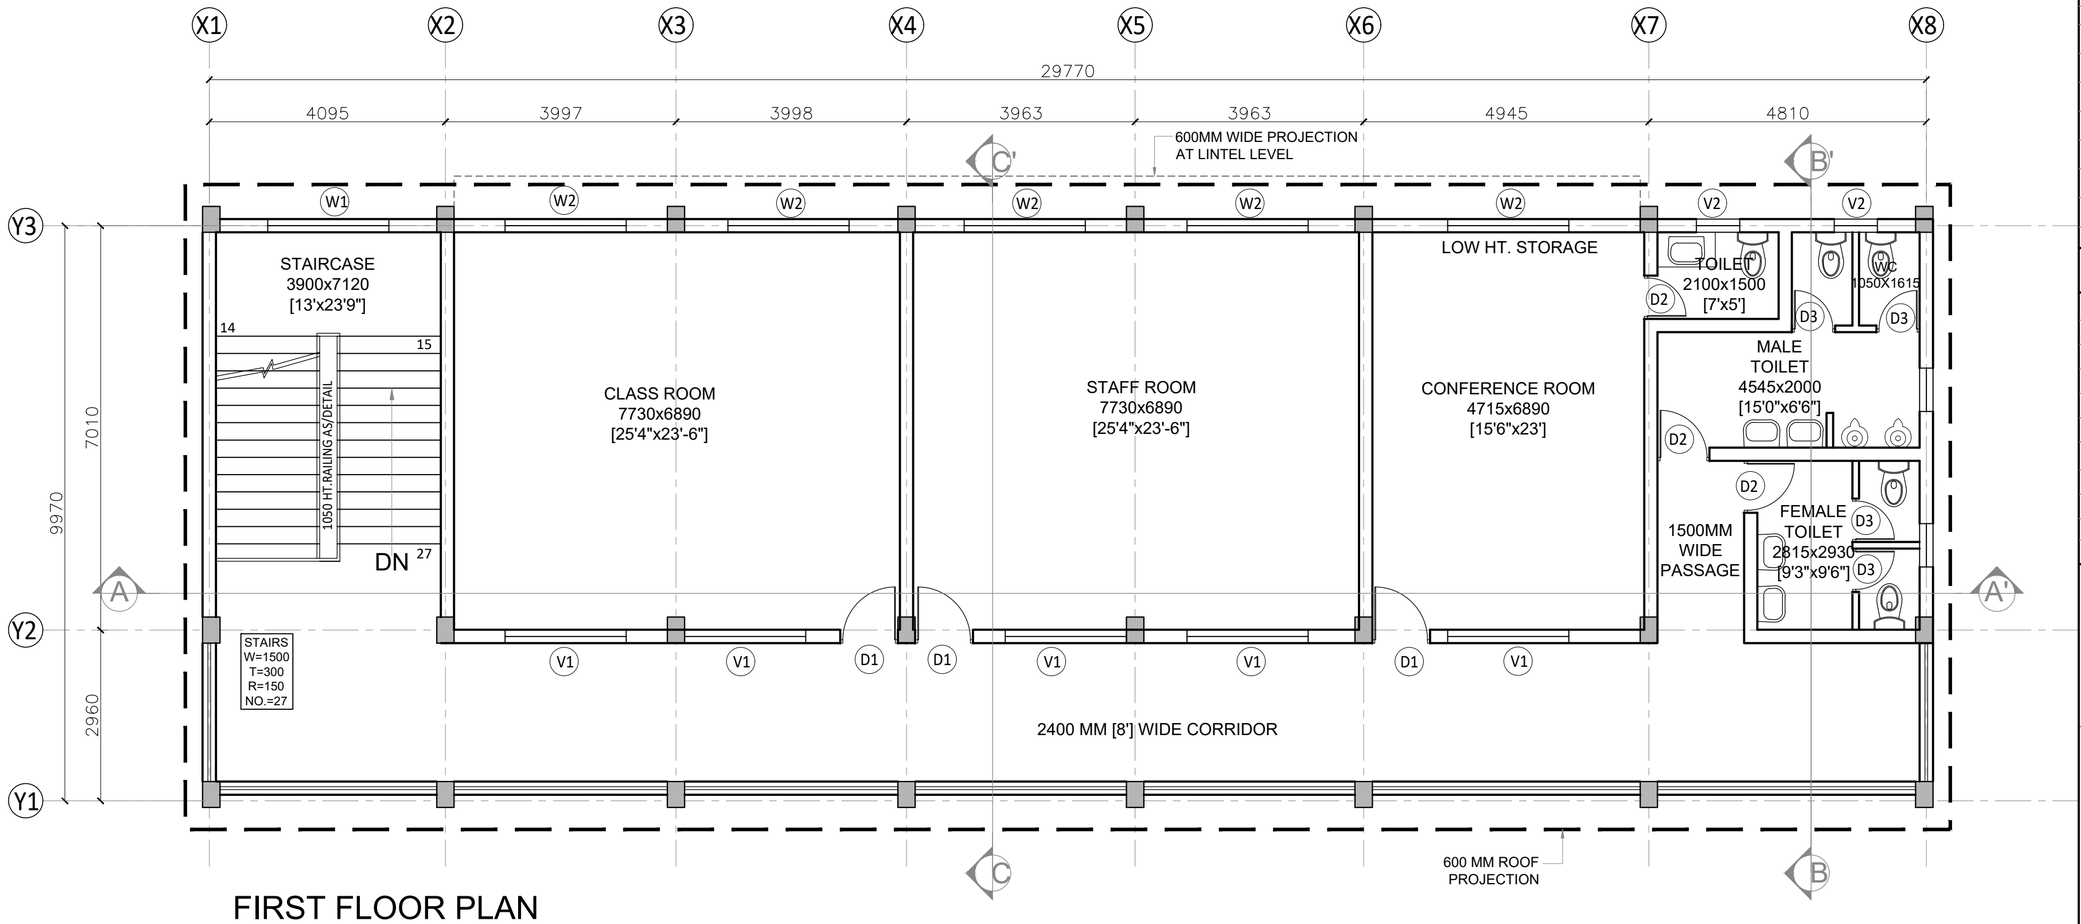

FIRST FLOOR PLAN

NOTES:-

1	ALL DIMENSIONS ARE IN MILLIMETERS UNLESS NOTED OTHERWISE.
2	WRITTEN DIMENSIONS ARE TO BE FOLLOWED. DRAWINGS ARE NOT TO BE SCALED.
3	ANY DISCREPANCY IN THE DRAWING SHALL BE BROUGHT TO THE NOTICE OF THE ARCHITECT/S.
4	THIS DRAWING SHALL BE READ IN CONJUNCTION WITH OTHER RELEVANT DRAWINGS AND BOQ.
5	SKIRTING SHALL BE SAME FINISH AS THAT OF FLOOR AND SHALL BE 100MM HIGH FROM FINISHED FLOOR LEVEL UNLESS NOTED OTHERWISE.
6	TOP OF R.C.C.SLAB OF KITCHEN COUNTER SHALL BE 760 MM FROM FINISHED FLOOR LEVEL (IF APPLICABLE).
7	R.C.C.SLAB SHALL BE SUNK BY 200 MM IN KITCHEN,500 MM IN TOILET/WC WITH ORISSA PAN, 300 MM IN OTHER TOILETS/W.C.WITH EUROPEAN STYLE AND 300 MM IN BATHROOMS FROM SLAB TOP TO SLAB TOP LEVEL.
8	R.C.C.SLAB SHALL BE SUNK BY 200 MM OR AS REQUIRED INCASE OF OPEN TERRACE ON ANY FLOOR LEVEL (IF APPLICABLE).
9	R.C.C.SLAB IN BALCONY,STAIRCASE LANDING AT FLOOR LEVEL SHALL BE SUNK 12 MM FROM GENERAL FINISHED FLOOR LEVEL UNLESS NOTED OTHERWISE.
10	ALL FINISHED FLOOR LEVELS OF KITCHENS, TOILETS, VERANDAH, STAIRCASE LANDING AT ENTRANCE SHALL BE DROPPED BY 12 MM FROM ADJOINING GENERAL FLOOR FINISHED LVL UNLESS NOTED OTHERWISE.
11	PLINTH PROTECTION SHALL BE PROVIDED ALL AROUND THE BUILDING AS/SPECS.
12	DRIP SHALL BE PROVIDED AT ALL SUNSHADES,BALCONIES & SLAB PROJECTIONS AS/DETAIL.
13	WATERPROOFING SHALL BE DONE BEFORE PLASTERING TERRACE SIDE PARAPET WALL AND SHALL BE TURN UPTO THE LEVEL OF TOP FINISH AS/SPECS.
14	REFER SCHEDULE OF FINISHES SHEET & BOQ FOR BRIEF DESCRIPTION OF FINISHES.
15	IN CASE OF DISCREPANCY IN THE NOMENCLATURE OF ITEMS IN BOQ & DRAWINGS THE ITEM MENTIONED IN BOQ SHALL TAKE PREFERENCE.
16	ALMIRAH, CUPBOARDS AND LOOSE FURNITURE ARE NOT IN THE SCOPE OF WORK
17	WATERPROOFING SHALL BE PROVIDED ABOVE RCC SLAB AT FIRST FLOOR WHEREVER REQUIRED AS SPECIFIED
18	WATERPROOFING SHALL BE PROVIDED ABOVE PROJECTIONS, CHAJJAS, BALCONIES, TERRACES & OTHER ELEVATIONAL ELEMENTS WHEREVER REQUIRED AS SPECIFIED.
19	ROOF SHOULD BE PACKED FROM ALL SIDES.

SCHEDULE OF OPENINGS:-

DOORS

S.NO	TYPE	OPENINGS	SILL	LINTEL	LOCATION
1	D1	1000x2400	00	2400	BED RM
2	D2	900x2400	00	2400	TOILET
3	D3	750x2100	00	2100	TOILET

WINDOWS & VENTILATORS

4	W1	2100X900	BEAM BOTTOM		STAIRCASE
5	W2	2100X1350	1050	2400	CORRIDOR
6	V1	2100X600	1800	2400	STAFF RM
7	V2	750X600	1800	2400	TOILET

AAC BLOCK

BRICKWORK

TENDER DRAWING

S.No.	REV. NO	DATE.	REMARKS
3			
2	R1	11.07.2024	Tender drawings are revised with reference to letter 0421020P/00547/1/Q/NH-40-40 (Part) dated 26 June 2024 as per meeting held on 11 June 2024
1	R0	08.06.2024	SENT TO CLIENT

ARCHITECTURAL DWG


CATEGORY OF DRG. | ○ APPROVAL | ○ INFORMATION | ● TENDER DWG | ○ GFC DWG

PROJECT
Construction of Building for Military Assets to be Demolished for up Gradation of NH-40 Section between Shillong-Dawki Road Under NHIDCL in Shillong, East Khasi Hills District, State of Meghalaya

CLIENT: **NATIONAL HIGHWAYS & INFRASTRUCTURE DEVELOPMENT CORPORATION LTD.**
(A GOVERNMENT OF INDIA UNDERTAKING)
1ST AND 4TH FLOOR, PARKSIDE BUILDING, NEAR BSBL, BARIK, SHILLONG, EAST KHASI HILLS DISTRICTS MEGHALAYA

CONSULTANT/ ARCHITECT: JAGDISH MARWAHA ASSOCIATES
Architects, Engineers, Planners & Interior Designers
603-604 ,Kirti Shikhar,District Centre, Janakpuri, New Delhi Ph- 41588788, E-mail= jma_110@yahoo.co.in
Website - jmarchitectects.co.in

BUILDING TITLE.	APS SCHOOL BUILDING
DRAWING TITLE.	FIRST FLOOR PLAN
DRAWING NO.	AR/APS/FF/102
DEALT BY : SHEHBAZ	SCALE. 1:75 — DATE. 27.08.2024

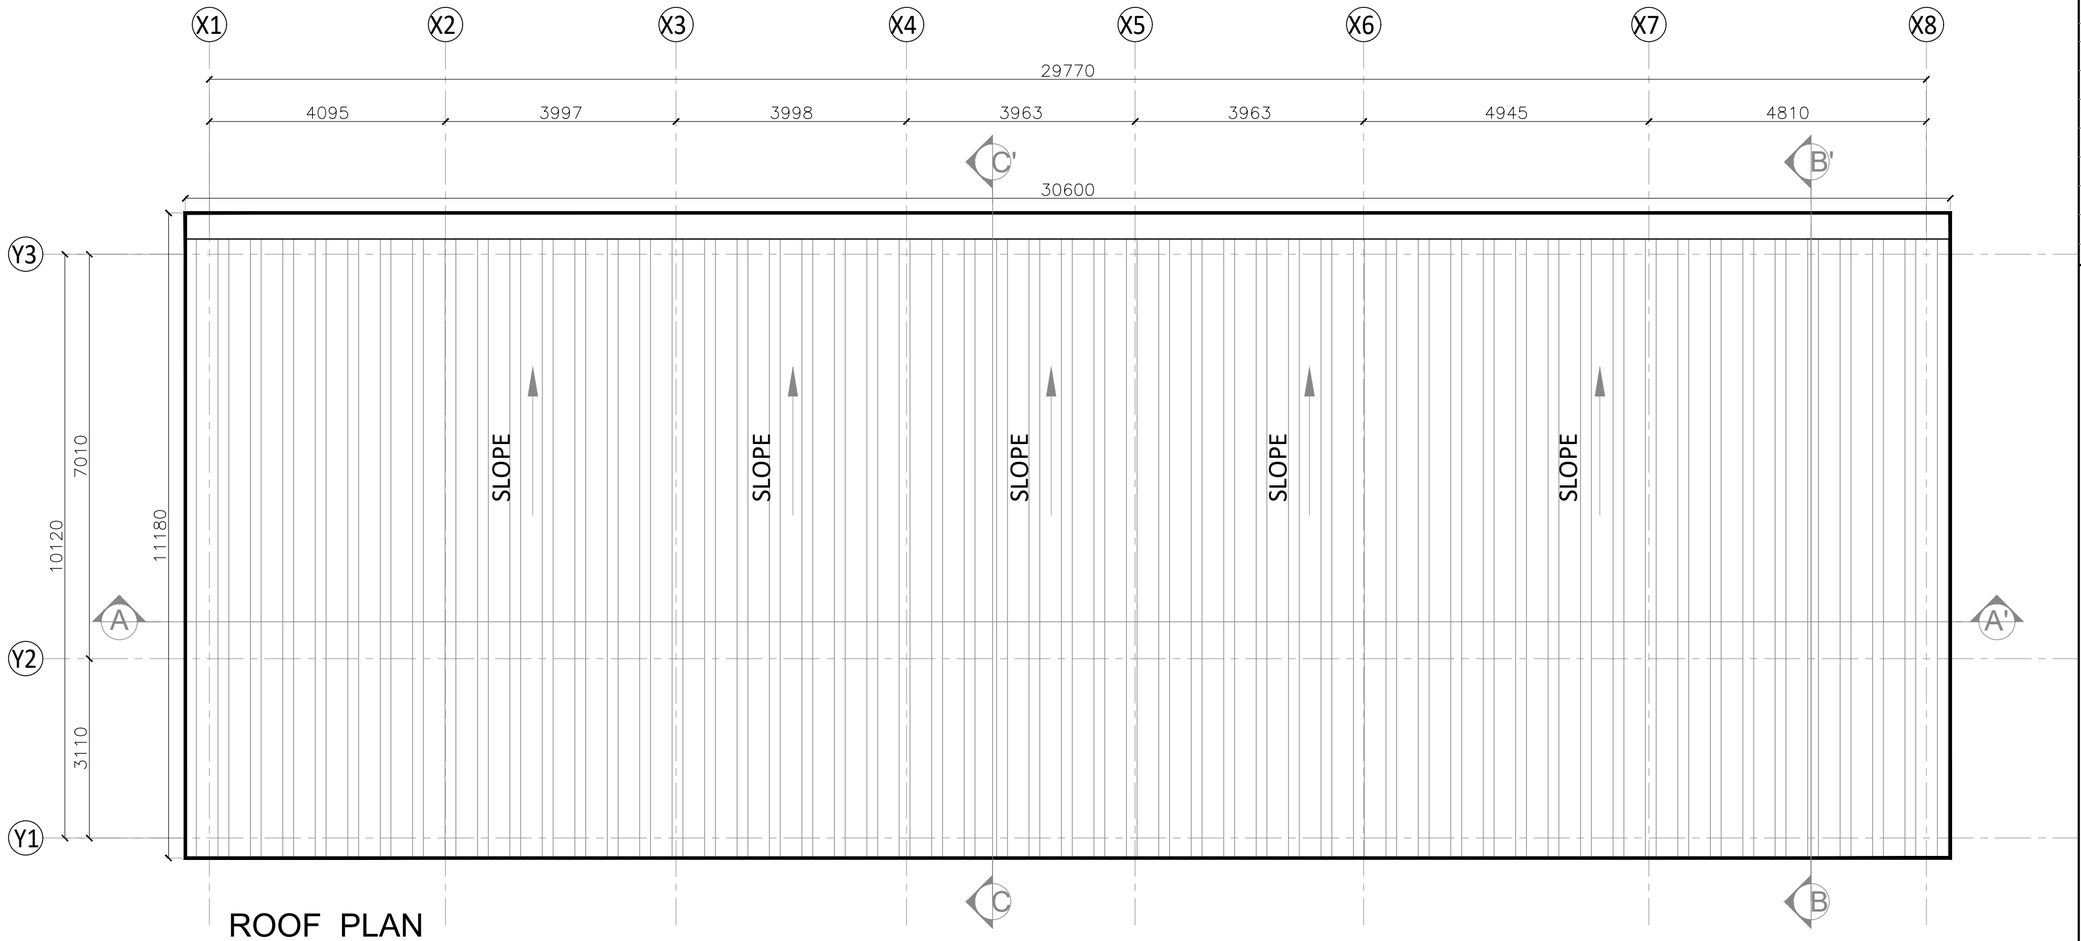

ROOF PLAN

NOTES:-

1	ALL DIMENSIONS ARE IN MILLIMETERS UNLESS NOTED OTHERWISE.
2	WRITTEN DIMENSIONS ARE TO BE FOLLOWED. DRAWINGS ARE NOT TO BE SCALED.
3	ANY DISCREPANCY IN THE DRAWING SHALL BE BROUGHT TO THE NOTICE OF THE ARCHITECT/S.
4	THIS DRAWING SHALL BE READ IN CONJUNCTION WITH OTHER RELEVANT DRAWINGS AND BOQ.
5	SKIRTING SHALL BE SAME FINISH AS THAT OF FLOOR AND SHALL BE 100MM HIGH FROM FINISHED FLOOR LEVEL UNLESS NOTED OTHERWISE.
6	TOP OF R.C.C.SLAB OF KITCHEN COUNTER SHALL BE 760 MM FROM FINISHED FLOOR LEVEL (IF APPLICABLE).
7	R.C.C.SLAB SHALL BE SUNK BY 200 MM IN KITCHEN,500 MM IN TOILET/WC WITH ORISSA PAN, 300 MM IN OTHER TOILETS/W.C.WITH EUROPEAN STYLE AND 300 MM IN BATHROOMS FROM SLAB TOP TO SLAB TOP LEVEL.
8	R.C.C.SLAB SHALL BE SUNK BY 200 MM OR AS REQUIRED INCASE OF OPEN TERRACE ON ANY FLOOR LEVEL (IF APPLICABLE).
9	R.C.C.SLAB IN BALCONY,STAIRCASE LANDING AT FLOOR LEVEL SHALL BE SUNK 12 MM FROM GENERAL FINISHED FLOOR LEVEL UNLESS NOTED OTHERWISE.
10	ALL FINISHED FLOOR LEVELS OF KITCHENS, TOILETS, VERANDAH, STAIRCASE LANDING AT ENTRANCE SHALL BE DROPPED BY 12 MM FROM ADJOINING GENERAL FLOOR FINISHED LVL UNLESS NOTED OTHERWISE.
11	PLINTH PROTECTION SHALL BE PROVIDED ALL AROUND THE BUILDING AS/SPECS.
12	DRIP SHALL BE PROVIDED AT ALL SUNSHADES,BALCONIES & SLAB PROJECTIONS AS/DETAIL.
13	WATERPROOFING SHALL BE DONE BEFORE PLASTERING TERRACE SIDE PARAPET WALL AND SHALL BE TURN UPTO THE LEVEL OF TOP FINISH AS/SPECS.
14	REFER SCHEDULE OF FINISHES SHEET & BOQ FOR BRIEF DESCRIPTION OF FINISHES.
15	IN CASE OF DISCREPANCY IN THE NOMENCLATURE OF ITEMS IN BOQ & DRAWINGS THE ITEM MENTIONED IN BOQ SHALL TAKE PREFERENCE.
16	ALMIRAH, CUPBOARDS AND LOOSE FURNITURE ARE NOT IN THE SCOPE OF WORK
17	WATERPROOFING SHALL BE PROVIDED ABOVE RCC SLAB AT FIRST FLOOR WHEREVER REQUIRED AS SPECIFIED
18	WATERPROOFING SHALL BE PROVIDED ABOVE PROJECTIONS, CHAJJAS, BALCONIES, TERRACES & OTHER ELEVATIONAL ELEMENTS WHEREVER REQUIRED AS SPECIFIED.
19	ROOF SHOULD BE PACKED FROM ALL SIDES.

TENDER DRAWING

S.No.	REV. NO	DATE.	REMARKS
3			
2	R1	11.07.2024	Tender drawings are revised with reference to letter 0421020P/00547/1/Q/NH-40-40 (Part) dated 26 June 2024 as per meeting held on 11 June 2024
1	R0	08.06.2024	SENT TO CLIENT


ARCHITECTURAL DWG

CATEGORY OF DRG.	○ APPROVAL	○ INFORMATION	● TENDER DWG	○ GFC DWG


PROJECT
Construction of Building for Military Assets to be Demolished for up Gradation of NH-40 Section between Shillong-Dawki Road Under NHIDCL in Shillong, East Khasi Hills District, State of Meghalaya

CLIENT	**NATIONAL HIGHWAYS & INFRASTRUCTURE DEVELOPMENT CORPORATION LTD.** (A GOVERNMENT OF INDIA UNDERTAKING) 1ST AND 4TH FLOOR, PARKSIDE BUILDING, NEAR BSBL, BARIK, SHILLONG, EAST KHASI HILLS DISTRICTS MEGHALAYA
CONSULTANT/ ARCHITECT	JAGDISH MARWAHA ASSOCIATES Architects, Engineers, Planners & Interior Designers 603-604 ,Kirti Shikhar,District Centre, Janakpuri, New Delhi Ph- 41588788, E-mail= jma_110@yahoo.co.in Website - jmarchitectects.co.in


BUILDING TITLE.	APS SCHOOL BUILDING		
DRAWING TITLE.	ROOF PLAN		
DRAWING NO.	AR/APS/RF/103		
DEALT BY : SHEHBAZ	SCALE. 1:75	DATE. 27.08.2024	

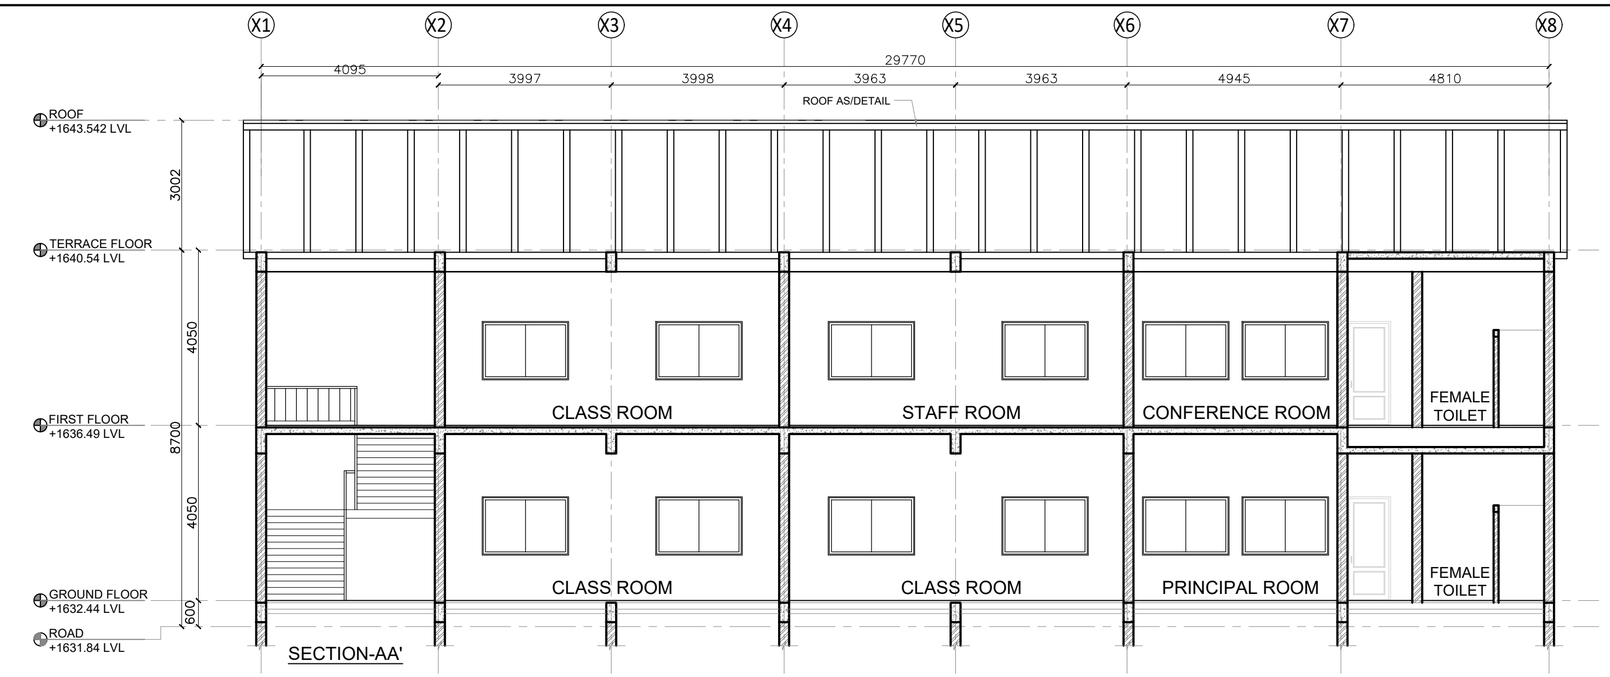


SECTION-AA'

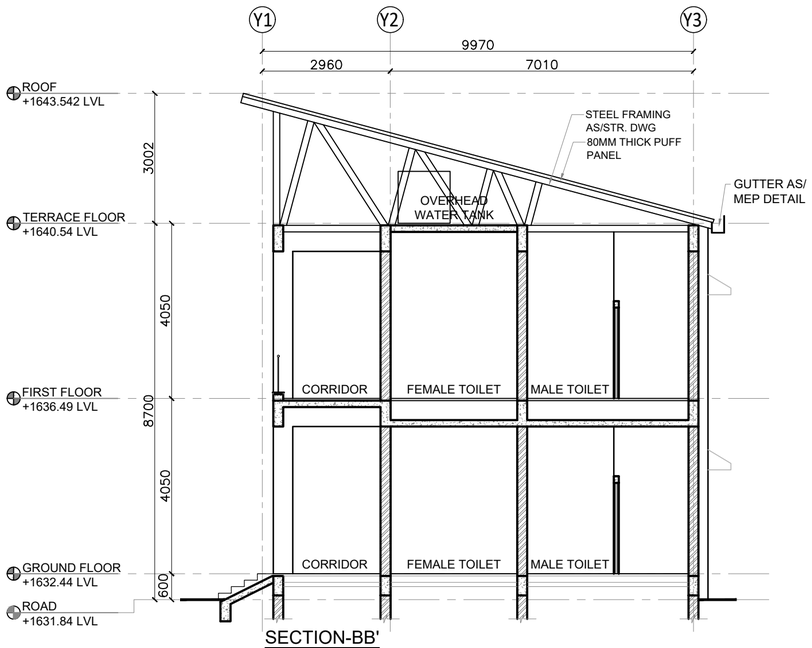

SECTION-BB'

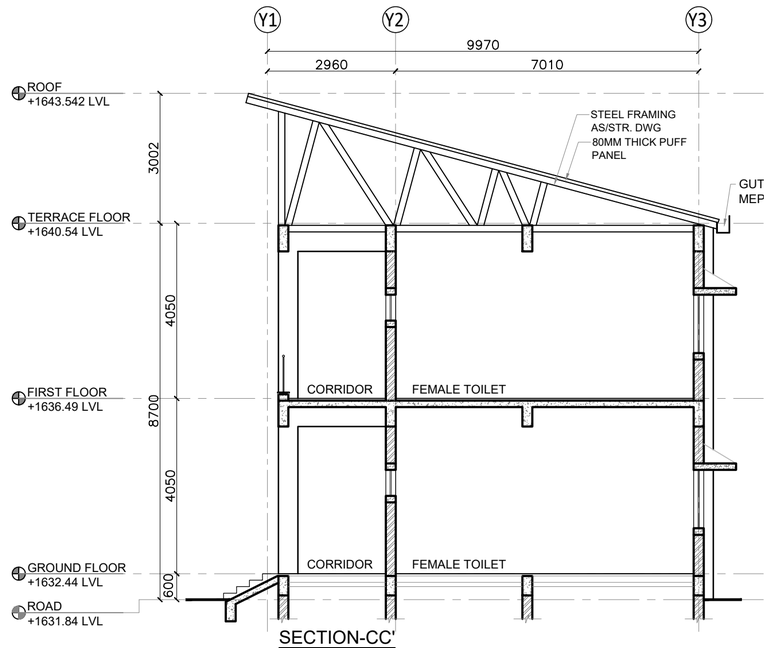

SECTION-CC'

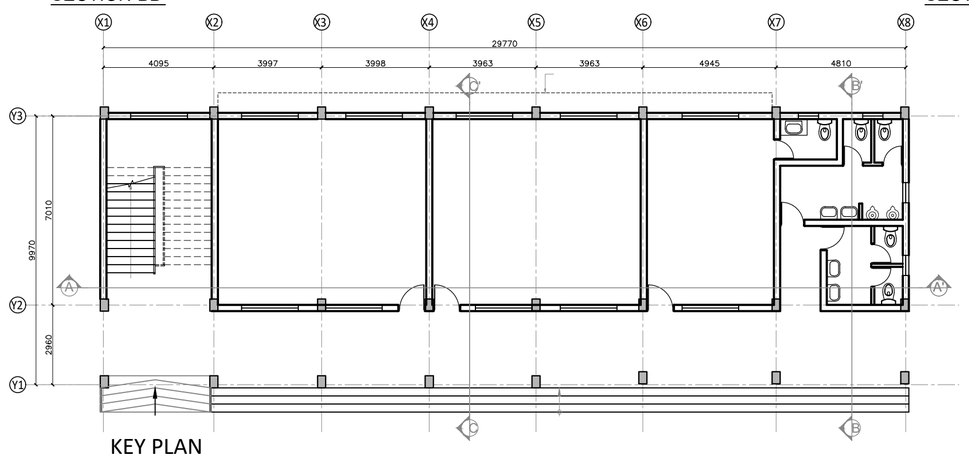

KEY PLAN

NOTES:-

1	ALL DIMENSIONS ARE IN MILLIMETERS UNLESS NOTED OTHERWISE.
2	WRITTEN DIMENSIONS ARE TO BE FOLLOWED. DRAWINGS ARE NOT TO BE SCALED.
3	ANY DISCREPANCY IN THE DRAWING SHALL BE BROUGHT TO THE NOTICE OF THE ARCHITECT/S.
4	THIS DRAWING SHALL BE READ IN CONJUNCTION WITH OTHER RELEVANT DRAWINGS AND BOQ.
5	SKIRTING SHALL BE SAME FINISH AS THAT OF FLOOR AND SHALL BE 100MM HIGH FROM FINISHED FLOOR LEVEL UNLESS NOTED OTHERWISE.
6	TOP OF R.C.C.SLAB OF KITCHEN COUNTER SHALL BE 760 MM FROM FINISHED FLOOR LEVEL (IF APPLICABLE).
7	R.C.C.SLAB SHALL BE SUNK BY 200 MM IN KITCHEN,500 MM IN TOILET/WC WITH ORISSA PAN, 300 MM IN OTHER TOILETS/W.C.WITH EUROPEAN STYLE AND 300 MM IN BATHROOMS FROM SLAB TOP TO SLAB TOP LEVEL.
8	R.C.C.SLAB SHALL BE SUNK BY 200 MM OR AS REQUIRED INCASE OF OPEN TERRACE ON ANY FLOOR LEVEL (IF APPLICABLE).
9	R.C.C.SLAB IN BALCONY,STAIRCASE LANDING AT FLOOR LEVEL SHALL BE SUNK 12 MM FROM GENERAL FINISHED FLOOR LEVEL UNLESS NOTED OTHERWISE.
10	ALL FINISHED FLOOR LEVELS OF KITCHENS, TOILETS, VERANDAH, STAIRCASE LANDING AT ENTRANCE SHALL BE DROPPED BY 12 MM FROM ADJOINING GENERAL FLOOR FINISHED LVL UNLESS NOTED OTHERWISE.
11	PLINTH PROTECTION SHALL BE PROVIDED ALL AROUND THE BUILDING AS/SPECS.
12	DRIP SHALL BE PROVIDED AT ALL SUNSHADES,BALCONIES & SLAB PROJECTIONS AS/DETAIL.
13	WATERPROOFING SHALL BE DONE BEFORE PLASTERING TERRACE SIDE PARAPET WALL AND SHALL BE TURN UPTO THE LEVEL OF TOP FINISH AS/SPECS.
14	REFER SCHEDULE OF FINISHES SHEET & BOQ FOR BRIEF DESCRIPTION OF FINISHES.
15	IN CASE OF DISCREPANCY IN THE NOMENCLATURE OF ITEMS IN BOQ & DRAWINGS THE ITEM MENTIONED IN BOQ SHALL TAKE PREFERENCE.
16	ALMIRAH, CUPBOARDS AND LOOSE FURNITURE ARE NOT IN THE SCOPE OF WORK
17	WATERPROOFING SHALL BE PROVIDED ABOVE RCC SLAB AT FIRST FLOOR WHEREVER REQUIRED AS SPECIFIED
18	WATERPROOFING SHALL BE PROVIDED ABOVE PROJECTIONS, CHAJJAS, BALCONIES, TERRACES & OTHER ELEVATIONAL ELEMENTS WHEREVER REQUIRED AS SPECIFIED.
19	ROOF SHOULD BE PACKED FROM ALL SIDES.

AAC BLOCK

BRICKWORK

TENDER DRAWING

S.No.	REV. NO	DATE.	REMARKS
3			
2	R1	11.07.2024	Tender drawings are revised with reference to letter 0421020P/00547/1/O/NH-40-40 (Part) dated 26 June 2024 as per meeting held on 11 June 2024
1	R0	08.06.2024	SENT TO CLIENT

ARCHITECTURAL DWG


CATEGORY OF DRG.	○ APPROVAL	○ INFORMATION	● TENDER DWG	○ GFC DWG

PROJECT
Construction of Building for Military Assets to be Demolished for up Gradation of NH-40 Section between Shillong-Dawki Road Under NHIDCL in Shillong, East Khasi Hills District, State of Meghalaya


CLIENT	**NATIONAL HIGHWAYS & INFRASTRUCTURE DEVELOPMENT CORPORATION LTD.** (A GOVERNMENT OF INDIA UNDERTAKING) 1ST AND 4TH FLOOR, PARKSIDE BUILDING, NEAR BSBL, BARIK, SHILLONG, EAST KHASI HILLS DISTRICTS MEGHALAYA
CONSULTANT/ ARCHITECT	JAGDISH MARWAHA ASSOCIATES Architects, Engineers, Planners & Interior Designers 603-604 ,Kirti Shikhar,District Centre, Janakpuri, New Delhi Ph- 41588788, E-mail= jma_110@yahoo.co.in Website - jmarchitectects.co.in

BUILDING TITLE.	APS SCHOOL BUILDING
DRAWING TITLE.	ELEVATION & SECTIONS
DRAWING NO.	AR/APS/ELEV&SEC/104
DEALT BY : SHEHBAZ	SCALE. 1:100 DATE. 27.08.2024


MH UPPER BLOCK
SENTRY POST

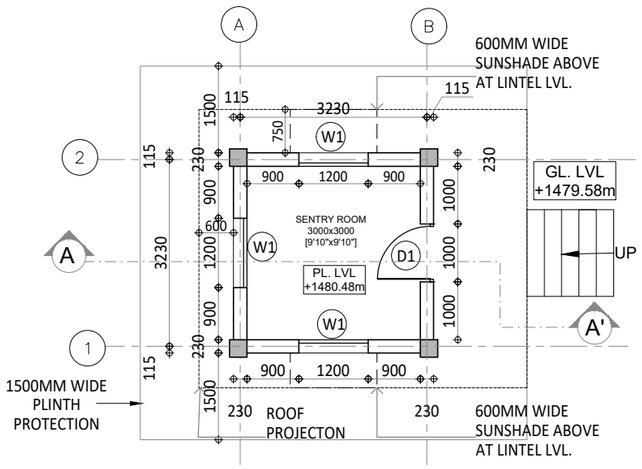

GROUND FLOOR PLAN

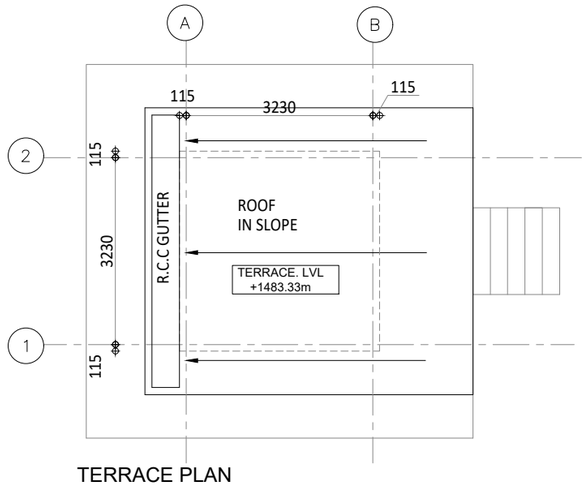


TERRACE PLAN

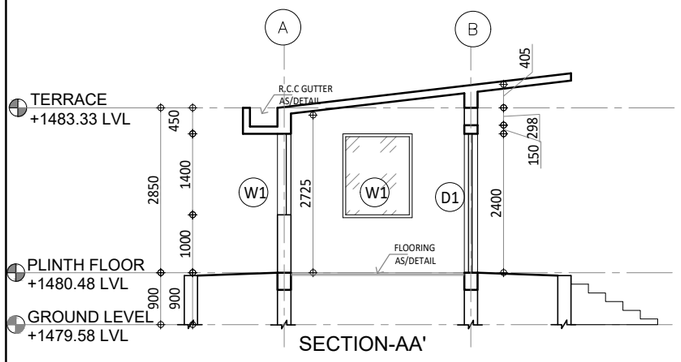


SECTION-AA'


MH UPPER BLOCK
TOILET BLOCK

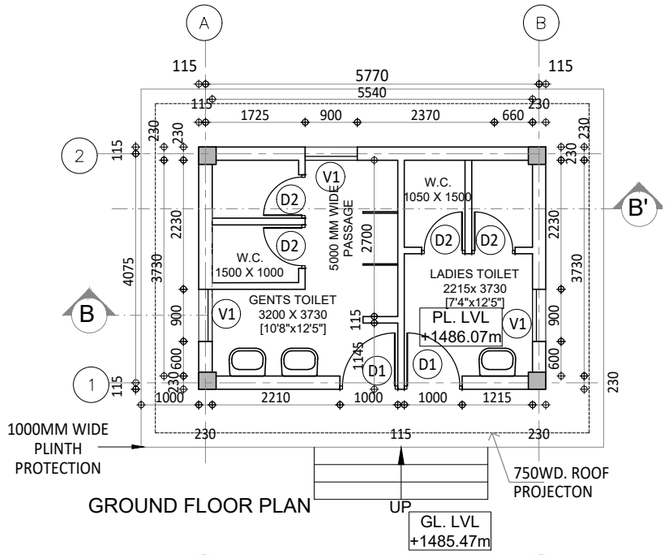

GROUND FLOOR PLAN

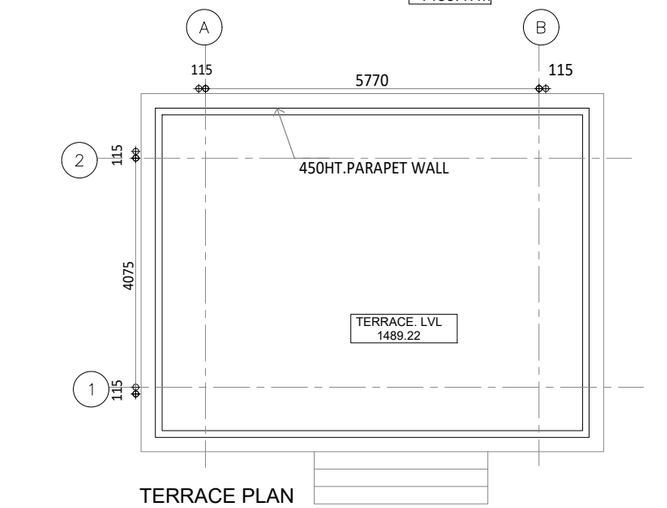


TERRACE PLAN

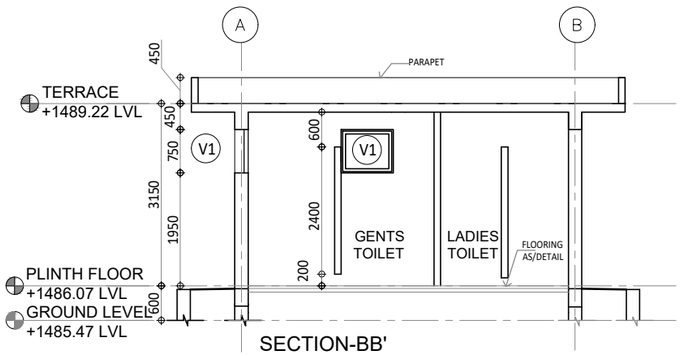


SECTION-BB'


MH LOWER BLOCK
TOILET BLOCK

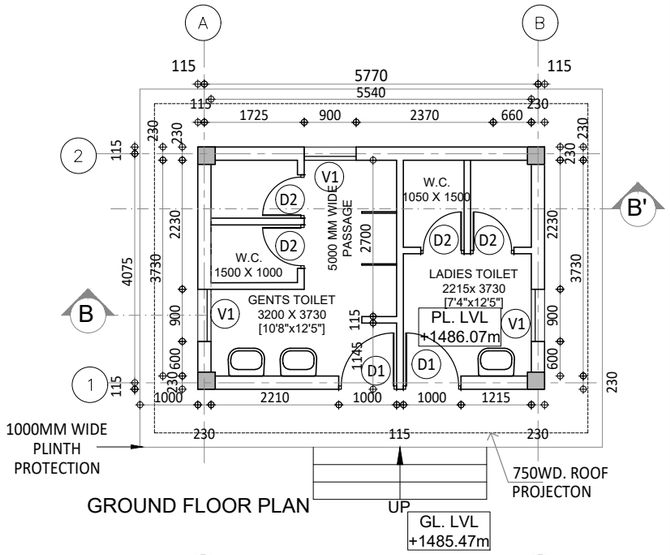

GROUND FLOOR PLAN

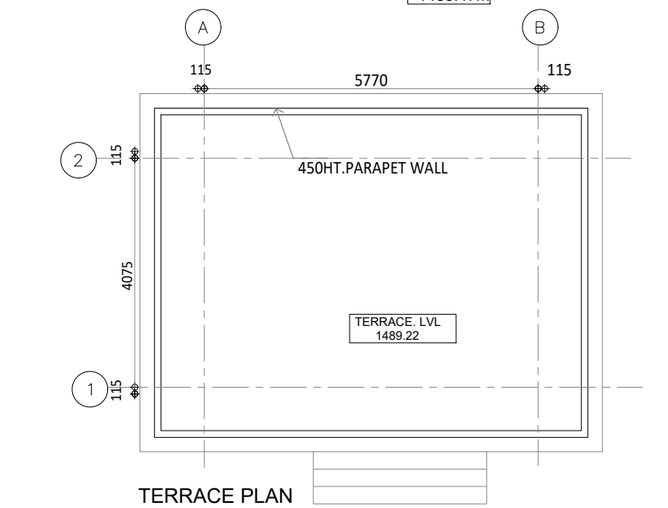

TERRACE PLAN

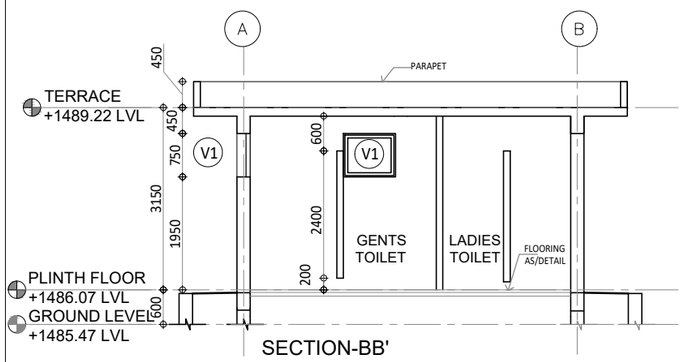

SECTION-BB'

TENDER DRAWING

NOTES:-

1	ALL DIMENSIONS ARE IN MILLIMETERS UNLESS NOTED OTHERWISE.
2	WRITTEN DIMENSIONS ARE TO BE FOLLOWED. DRAWINGS ARE NOT TO BE SCALED.
3	ANY DISCREPANCY IN THE DRAWING SHALL BE BROUGHT TO THE NOTICE OF THE ARCHITECT/S.
4	THIS DRAWING SHALL BE READ IN CONJUNCTION WITH OTHER RELEVANT DRAWINGS AND BOQ.
5	SKIRTING SHALL BE SAME FINISH AS THAT OF FLOOR AND SHALL BE 100MM HIGH FROM FINISHED FLOOR LEVEL UNLESS NOTED OTHERWISE.
6	TOP OF R.C.C.SLAB OF KITCHEN COUNTER SHALL BE 760 MM FROM FINISHED FLOOR LEVEL (IF APPLICABLE).
7	R.C.C.SLAB SHALL BE SUNK BY 200 MM IN KITCHEN,500 MM IN TOILET/WC WITH ORISSA PAN, 300 MM IN OTHER TOILETS/W.C.WITH EUROPEAN STYLE AND 300 MM IN BATHROOMS FROM SLAB TOP TO SLAB TOP LEVEL.
8	R.C.C.SLAB SHALL BE SUNK BY 200 MM OR AS REQUIRED INCASE OF OPEN TERRACE ON ANY FLOOR LEVEL (IF APPLICABLE).
9	R.C.C.SLAB IN BALCONY,STAIRCASE LANDING AT FLOOR LEVEL SHALL BE SUNK 12 MM FROM GENERAL FINISHED FLOOR LEVEL UNLESS NOTED OTHERWISE.
10	ALL FINISHED FLOOR LEVELS OF KITCHENS, TOILETS, VERANDAH, STAIRCASE LANDING AT ENTRANCE SHALL BE DROPPED BY 12 MM FROM ADJOINING GENERAL FLOOR FINISHED LVL UNLESS NOTED OTHERWISE.
11	PLINTH PROTECTION SHALL BE PROVIDED ALL AROUND THE BUILDING AS/SPECS.
12	DRIP SHALL BE PROVIDED AT ALL SUNSHADES,BALCONIES & SLAB PROJECTIONS AS/DETAIL.
13	WATERPROOFING SHALL BE DONE BEFORE PLASTERING TERRACE SIDE PARAPET WALL AND SHALL BE TURN UPTO THE LEVEL OF TOP FINISH AS/SPECS.
14	REFER SCHEDULE OF FINISHES SHEET & BOQ FOR BRIEF DESCRIPTION OF FINISHES.
15	IN CASE OF DISCREPANCY IN THE NOMENCLATURE OF ITEMS IN BOQ & DRAWINGS THE ITEM MENTIONED IN BOQ SHALL TAKE PREFERENCE.

S.No.	REV. NO	DATE.	REMARKS
3			
2	R1	11.07.2024	Tender drawings are revised with reference to letter 0421020P/00547/1/Q/NH-40-40 (Part) dated 26 June 2024 as per meeting held on 11 June 2024
1	R0	08.06.2024	SENT TO CLIENT

ARCHITECTURAL DWG

CATEGORY OF DRG. ○ APPROVAL ○ INFORMATION ● TENDER DWG ○ GFC DWG

PROJECT
Construction of Building for Military Assets to be Demolished for up Gradation of NH-40 Section between Shillong-Dawki Road Under NHIDCL in Shillong, East Khasi Hills District, State of Meghalaya

CLIENT: **NATIONAL HIGHWAYS & INFRASTRUCTURE DEVELOPMENT CORPORATION LTD.**
(A GOVERNMENT OF INDIA UNDERTAKING)
1ST AND 4TH FLOOR, PARKSIDE BUILDING, NEAR BSBL, BARIK, SHILLONG, EAST KHASI HILLS DISTRICTS MEGHALAYA

CONSULTANT/ ARCHITECT: **JAGDISH MARWAHA ASSOCIATES**
Architects, Engineers, Planners & Interior Designers
603-604 ,Kirti Shikhar,District Centre, Janakpuri, New Delhi Ph- 41588788, E-mail= jma_110@yahoo.co.in
Website - jmarchitectects.co.in

BUILDING TITLE. ANCILLARY BUILDINGS


DRAWING TITLE. TOILET & SENTRY POST DETAIL

DRAWING NO. AR/ANB/DET/101


DEALT BY : SHEHBAZ | SCALE. 1:75 | DATE. 27.08.2024

144TA & HQ 101 AREA MAIN GATE


GD ROOM 101 AREA MAIN GATE

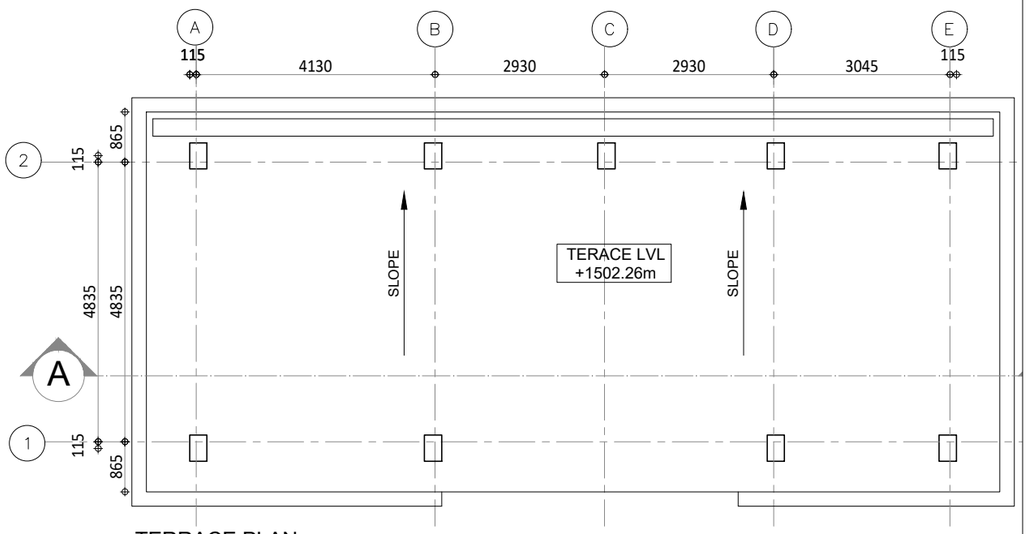

TERRACE PLAN

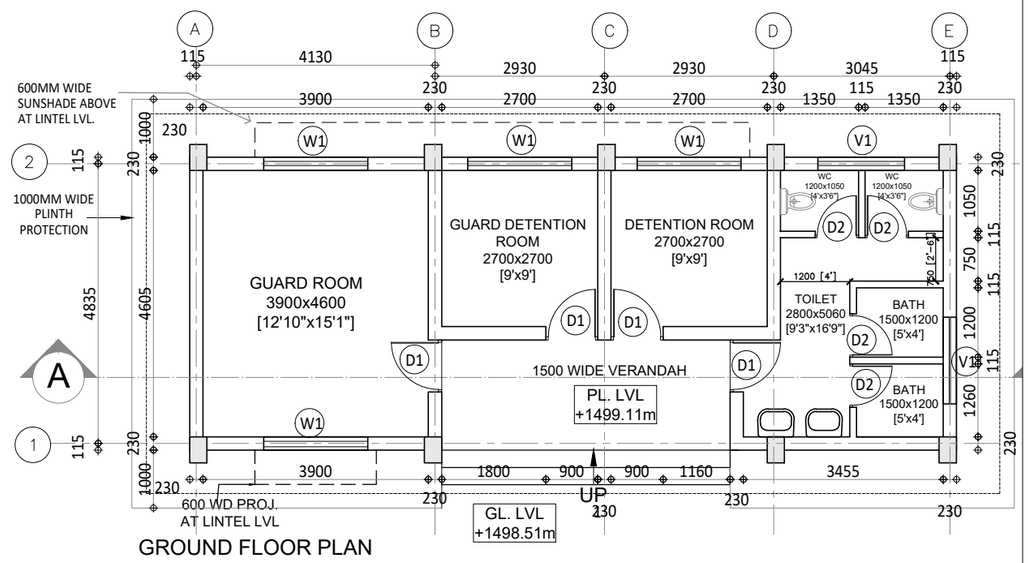


GROUND FLOOR PLAN

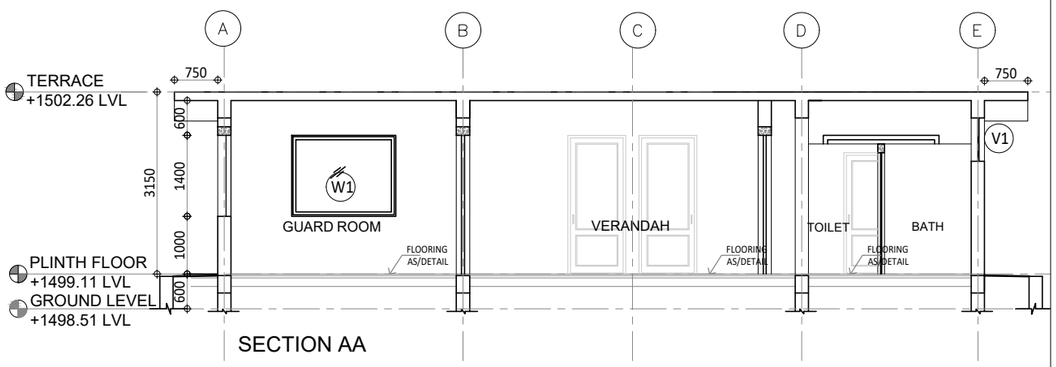


SECTION AA


TOILET BLOCK

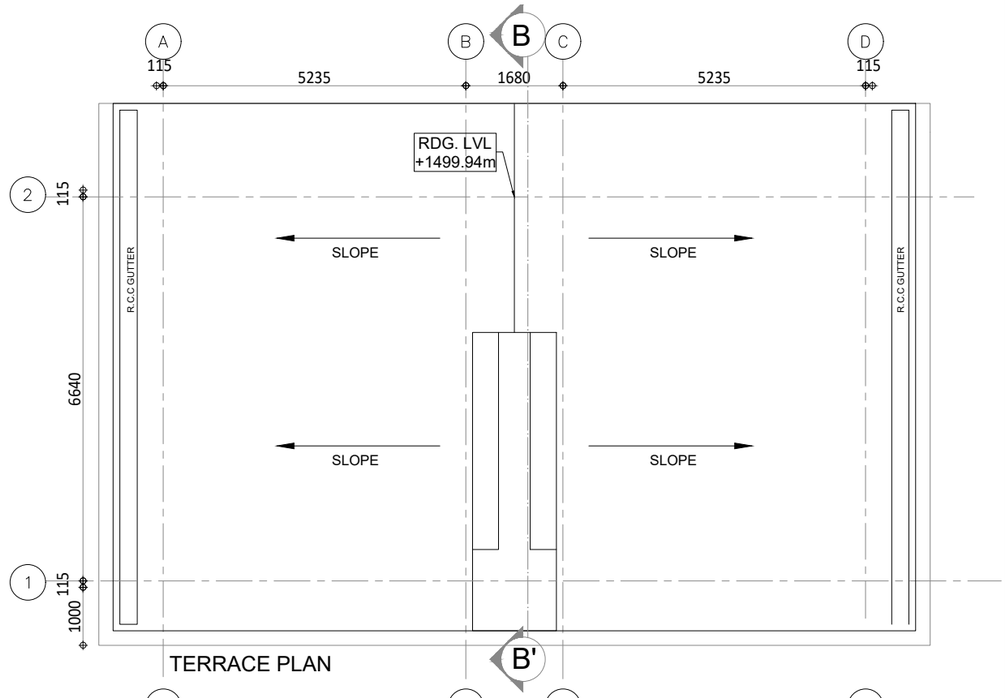

TERRACE PLAN

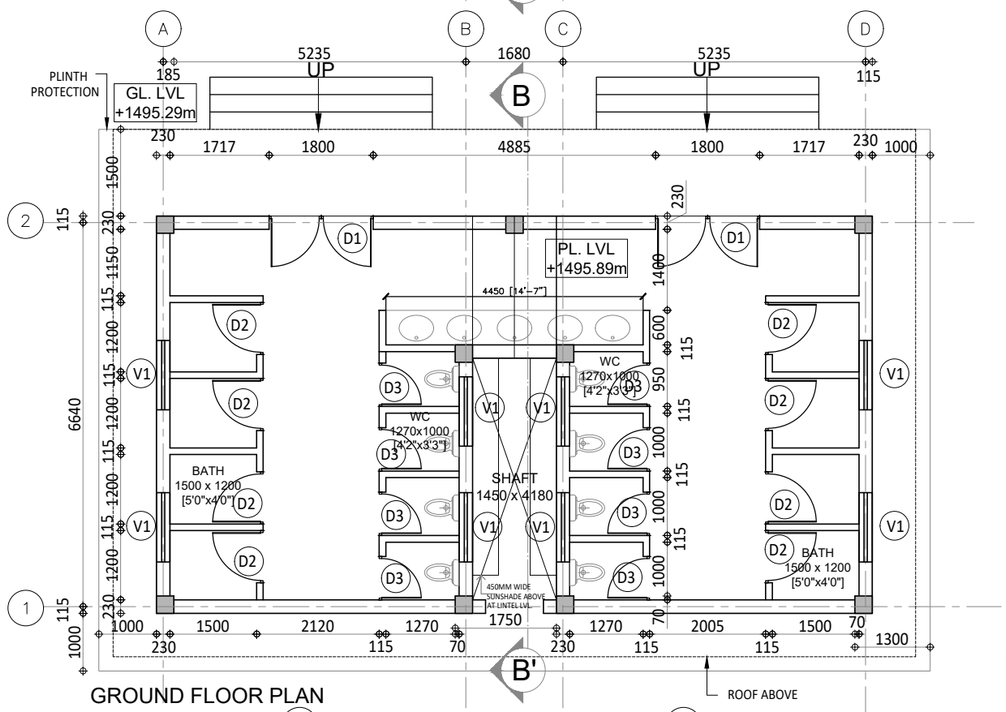

GROUND FLOOR PLAN

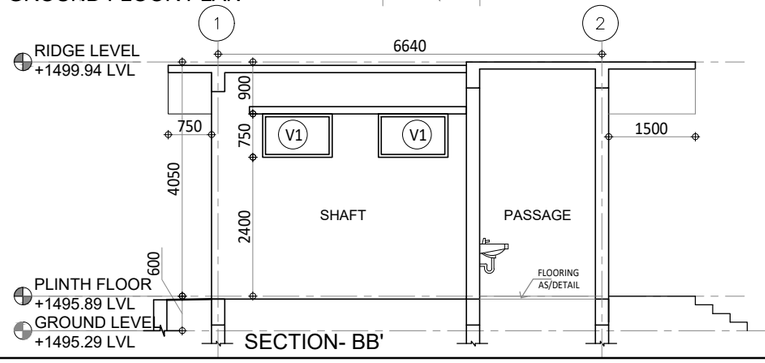

SECTION- BB'

TENDER DRAWING

NOTES:-

1	ALL DIMENSIONS ARE IN MILLIMETERS UNLESS NOTED OTHERWISE.
2	WRITTEN DIMENSIONS ARE TO BE FOLLOWED. DRAWINGS ARE NOT TO BE SCALED.
3	ANY DISCREPANCY IN THE DRAWING SHALL BE BROUGHT TO THE NOTICE OF THE ARCHITECT/S.
4	THIS DRAWING SHALL BE READ IN CONJUNCTION WITH OTHER RELEVANT DRAWINGS AND BOQ.
5	SKIRTING SHALL BE SAME FINISH AS THAT OF FLOOR AND SHALL BE 100MM HIGH FROM FINISHED FLOOR LEVEL UNLESS NOTED OTHERWISE.
6	TOP OF R.C.C.SLAB OF KITCHEN COUNTER SHALL BE 760 MM FROM FINISHED FLOOR LEVEL (IF APPLICABLE).
7	R.C.C.SLAB SHALL BE SUNK BY 200 MM IN KITCHEN,500 MM IN TOILET/WC WITH ORISSA PAN, 300 MM IN OTHER TOILETS/W.C.WITH EUROPEAN STYLE AND 300 MM IN BATHROOMS FROM SLAB TOP TO SLAB TOP LEVEL.
8	R.C.C.SLAB SHALL BE SUNK BY 200 MM OR AS REQUIRED INCASE OF OPEN TERRACE ON ANY FLOOR LEVEL (IF APPLICABLE).
9	R.C.C.SLAB IN BALCONY,STAIRCASE LANDING AT FLOOR LEVEL SHALL BE SUNK 12 MM FROM GENERAL FINISHED FLOOR LEVEL UNLESS NOTED OTHERWISE.
10	ALL FINISHED FLOOR LEVELS OF KITCHENS, TOILETS, VERANDAH, STAIRCASE LANDING AT ENTRANCE SHALL BE DROPPED BY 12 MM FROM ADJOINING GENERAL FLOOR FINISHED LVL UNLESS NOTED OTHERWISE.
11	PLINTH PROTECTION SHALL BE PROVIDED ALL AROUND THE BUILDING AS/SPECS.
12	DRIP SHALL BE PROVIDED AT ALL SUNSHADES,BALCONIES & SLAB PROJECTIONS AS/DETAIL.
13	WATERPROOFING SHALL BE DONE BEFORE PLASTERING TERRACE SIDE PARAPET WALL AND SHALL BE TURN UPTO THE LEVEL OF TOP FINISH AS/SPECS.
14	REFER SCHEDULE OF FINISHES SHEET & BOQ FOR BRIEF DESCRIPTION OF FINISHES.
15	IN CASE OF DISCREPANCY IN THE NOMENCLATURE OF ITEMS IN BOQ & DRAWINGS THE ITEM MENTIONED IN BOQ SHALL TAKE PREFERENCE.

S.No.	REV. NO	DATE.	REMARKS
3			
2	R1	11.07.2024	Tender drawings are revised with reference to letter 0421020P/00547/1/Q/NH-40-40 (Part) dated 26 June 2024 as per meeting held on 11 June 2024
1	R0	08.06.2024	SENT TO CLIENT

ARCHITECTURAL DWG

CATEGORY OF DRG. ○ APPROVAL ○ INFORMATION ● TENDER DWG ○ GFC DWG


PROJECT
Construction of Building for Military Assets to be Demolished for up Gradation of NH-40 Section between Shillong-Dawki Road Under NHIDCL in Shillong, East Khasi Hills District, State of Meghalaya

CLIENT
NATIONAL HIGHWAYS & INFRASTRUCTURE DEVELOPMENT CORPORATION LTD.
(A GOVERNMENT OF INDIA UNDERTAKING)
1ST AND 4TH FLOOR, PARKSIDE BUILDING, NEAR BSBL, BARIK, SHILLONG, EAST KHASI HILLS DISTRICTS MEGHALAYA


CONSULTANT/ ARCHITECT
JAGDISH MARWAHA ASSOCIATES
Architects, Engineers, Planners & Interior Designers
603-604 ,Kirti Shikhar,District Centre, Janakpuri, New Delhi Ph- 41588788, E-mail= jma_110@yahoo.co.in
Website - jmarchitectects.co.in

BUILDING TITLE.	ANCILLARY BUILDINGS		
DRAWING TITLE.	GD ROOM & TOILET DETAIL		
DRAWING NO.	AR/ANB/DET/102		
DEALT BY : SHEHBAZ	SCALE. 1:75	DATE. 27.08.2024	


OLD RHINO CSD
GD ROOM

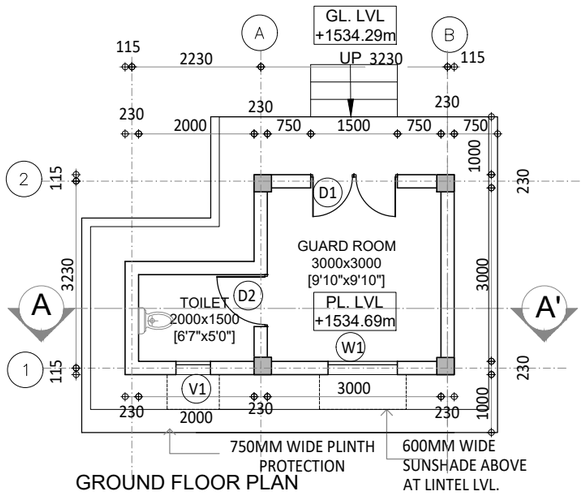

GROUND FLOOR PLAN

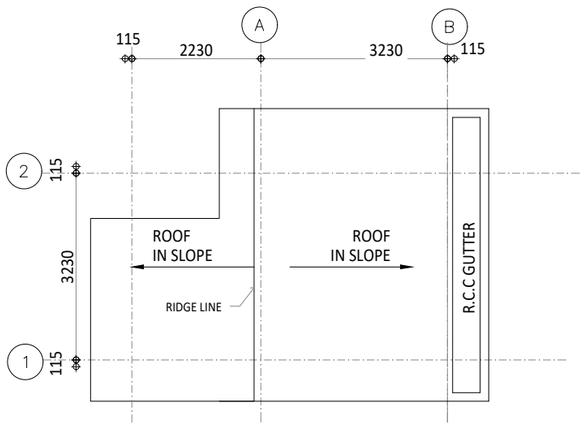


TERRACE PLAN

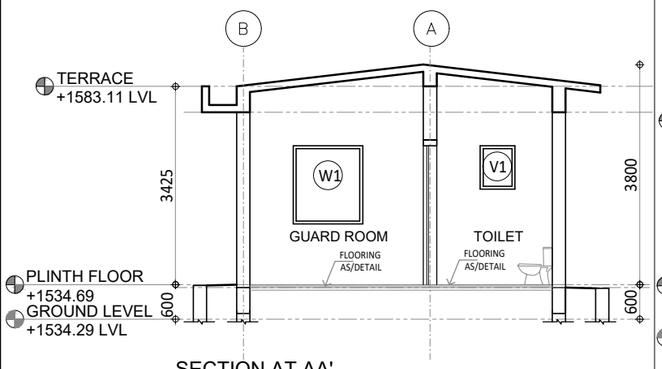


SECTION AT AA'


OLD RHINO CSD
SENTRY POST

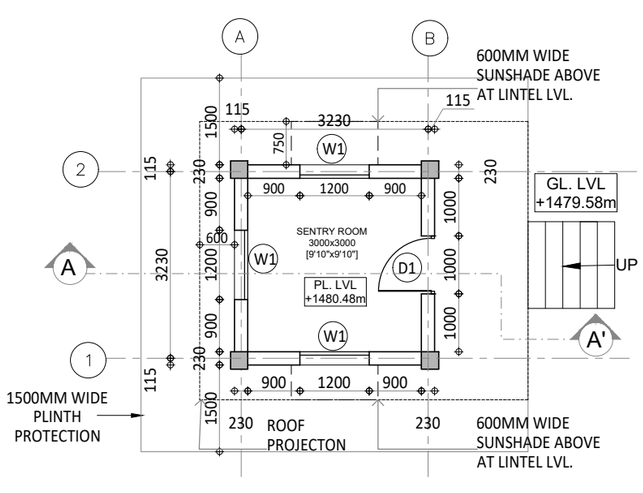

GROUND FLOOR PLAN

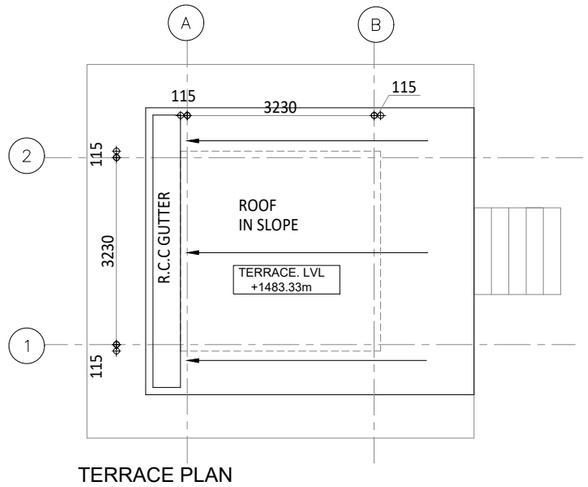


TERRACE PLAN

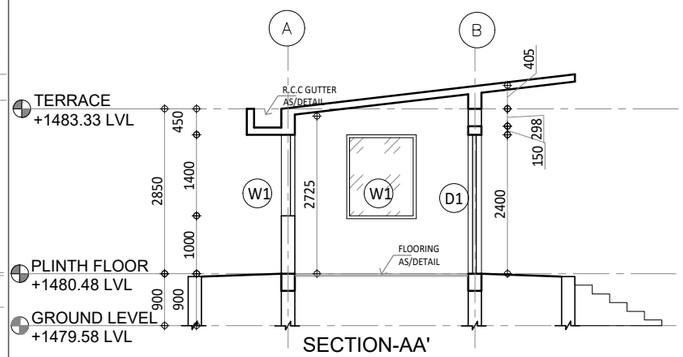


SECTION-AA'


RTC
STAFF ROOM

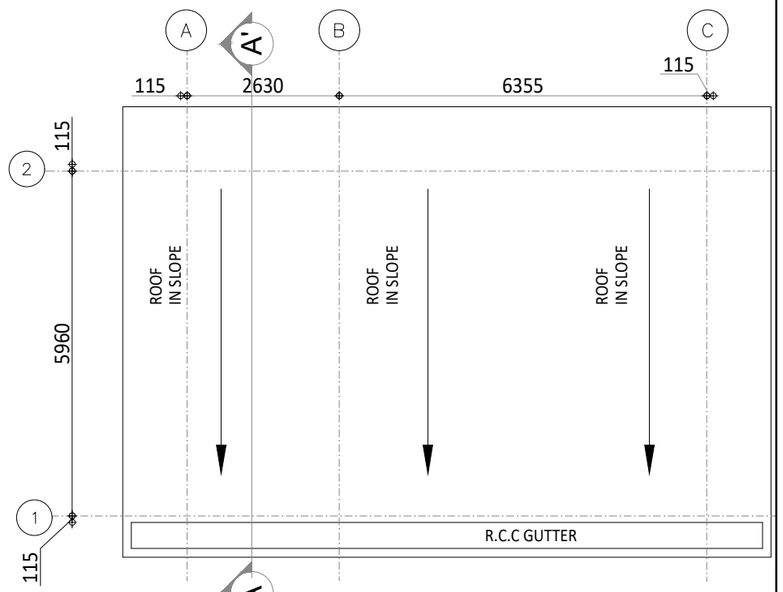

TERRACE PLAN

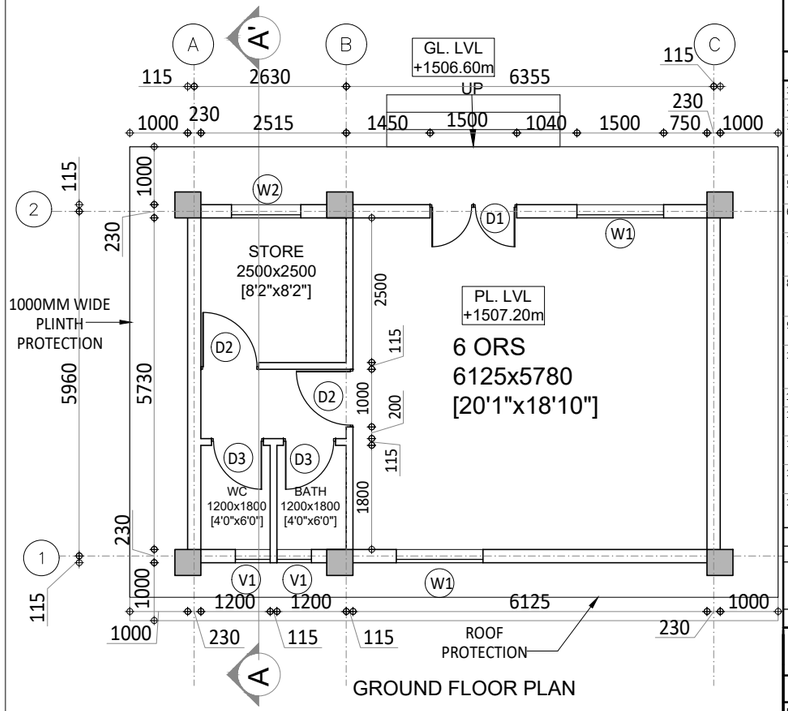

GROUND FLOOR PLAN

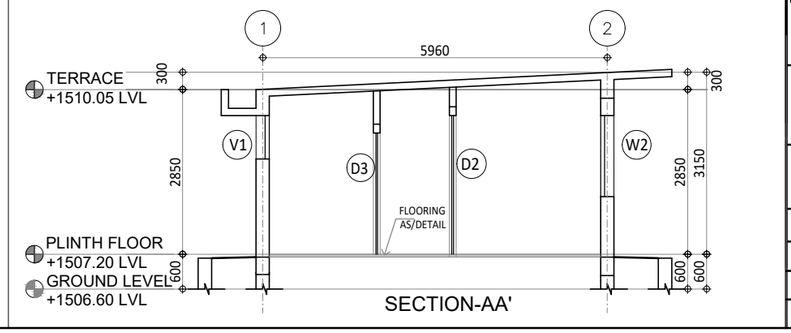

SECTION-AA'

TENDER DRAWING

NOTES:-

1	ALL DIMENSIONS ARE IN MILLIMETERS UNLESS NOTED OTHERWISE.
2	WRITTEN DIMENSIONS ARE TO BE FOLLOWED. DRAWINGS ARE NOT TO BE SCALED.
3	ANY DISCREPANCY IN THE DRAWING SHALL BE BROUGHT TO THE NOTICE OF THE ARCHITECT/S.
4	THIS DRAWING SHALL BE READ IN CONJUNCTION WITH OTHER RELEVANT DRAWINGS AND BOQ.
5	SKIRTING SHALL BE SAME FINISH AS THAT OF FLOOR AND SHALL BE 100MM HIGH FROM FINISHED FLOOR LEVEL UNLESS NOTED OTHERWISE.
6	TOP OF R.C.C.SLAB OF KITCHEN COUNTER SHALL BE 760 MM FROM FINISHED FLOOR LEVEL (IF APPLICABLE).
7	R.C.C.SLAB SHALL BE SUNK BY 200 MM IN KITCHEN,500 MM IN TOILET/WC WITH ORISSA PAN, 300 MM IN OTHER TOILETS/W.C.WITH EUROPEAN STYLE AND 300 MM IN BATHROOMS FROM SLAB TOP TO SLAB TOP LEVEL.
8	R.C.C.SLAB SHALL BE SUNK BY 200 MM OR AS REQUIRED INCASE OF OPEN TERRACE ON ANY FLOOR LEVEL (IF APPLICABLE).
9	R.C.C.SLAB IN BALCONY,STAIRCASE LANDING AT FLOOR LEVEL SHALL BE SUNK 12 MM FROM GENERAL FINISHED FLOOR LEVEL UNLESS NOTED OTHERWISE.
10	ALL FINISHED FLOOR LEVELS OF KITCHENS, TOILETS, VERANDAH, STAIRCASE LANDING AT ENTRANCE SHALL BE DROPPED BY 12 MM FROM ADJOINING GENERAL FLOOR FINISHED LVL UNLESS NOTED OTHERWISE.
11	PLINTH PROTECTION SHALL BE PROVIDED ALL AROUND THE BUILDING AS/SPECS.
12	DRIP SHALL BE PROVIDED AT ALL SUNSHADES,BALCONIES & SLAB PROJECTIONS AS/DETAIL.
13	WATERPROOFING SHALL BE DONE BEFORE PLASTERING TERRACE SIDE PARAPET WALL AND SHALL BE TURN UPTO THE LEVEL OF TOP FINISH AS/SPECS.
14	REFER SCHEDULE OF FINISHES SHEET & BOQ FOR BRIEF DESCRIPTION OF FINISHES.
15	IN CASE OF DISCREPANCY IN THE NOMENCLATURE OF ITEMS IN BOQ & DRAWINGS THE ITEM MENTIONED IN BOQ SHALL TAKE PREFERENCE.

S.No.	REV. NO	DATE.	REMARKS
3			
2	R1	11.07.2024	Tender drawings are revised with reference to letter 0421020P/00547/1/Q/NH-40-40 (Part) dated 26 June 2024 as per meeting held on 11 June 2024
1	R0	08.06.2024	SENT TO CLIENT


ARCHITECTURAL DWG

CATEGORY OF DRG.	○ APPROVAL	○ INFORMATION	● TENDER DWG	○ GFC DWG


PROJECT
Construction of Building for Military Assets to be Demolished for up Gradation of NH-40 Section between Shillong-Dawki Road Under NHIDCL in Shillong, East Khasi Hills District, State of Meghalaya

CLIENT	NATIONAL HIGHWAYS & INFRASTRUCTURE DEVELOPMENT CORPORATION LTD. (A GOVERNMENT OF INDIA UNDERTAKING) 1ST AND 4TH FLOOR, PARKSIDE BUILDING, NEAR BSBL, BARIK, SHILLONG, EAST KHASI HILLS DISTRICTS MEGHALAYA
CONSULTANT/ ARCHITECT	JAGDISH MARWAHA ASSOCIATES Architects, Engineers, Planners & Interior Designers 603-604 ,Kirti Shikhar,District Centre, Janakpuri, New Delhi Ph- 41588788, E-mail= jma_110@yahoo.co.in Website - jmarchitectects.co.in
BUILDING TITLE.	ANCILLARY BUILDINGS
DRAWING TITLE.	GD ROOM, SENTRY POST & STAFF ROOM DETAIL
DRAWING NO.	AR/ANB/DET/103
DEALT BY : SHEHBAZ	SCALE. 1:75 DATE. 27.08.2024


OFFICERS MESS 101 AREA
2X PARKING AREA

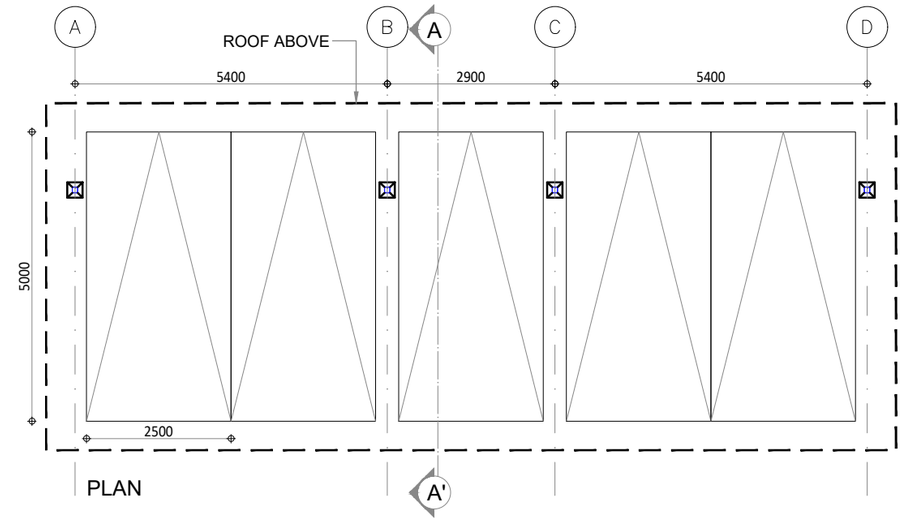

PLAN

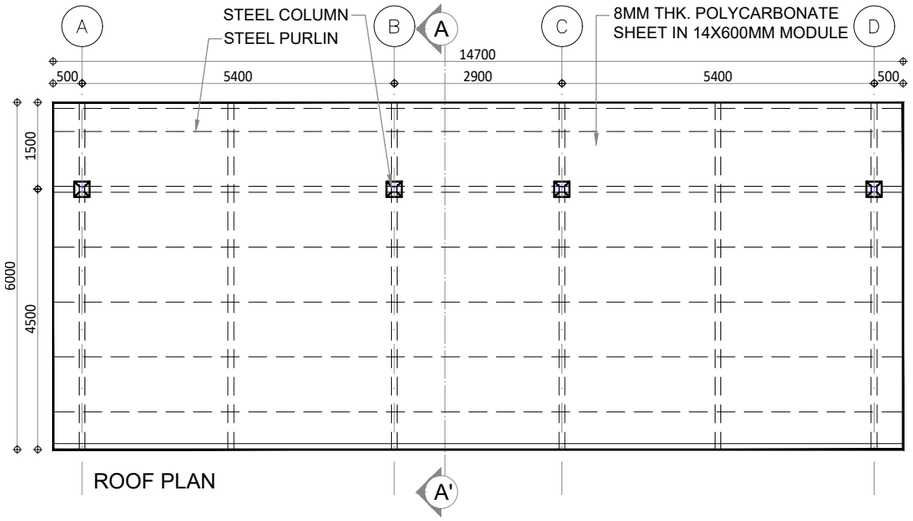

ROOF PLAN

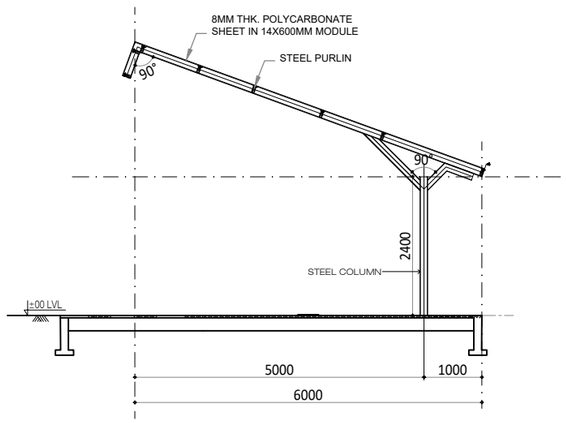

SECTION AA'

NOTES:-

1	ALL DIMENSIONS ARE IN MILLIMETERS UNLESS NOTED OTHERWISE.
2	WRITTEN DIMENSIONS ARE TO BE FOLLOWED. DRAWINGS ARE NOT TO BE SCALED.
3	ANY DISCREPANCY IN THE DRAWING SHALL BE BROUGHT TO THE NOTICE OF THE ARCHITECT/S.
4	THIS DRAWING SHALL BE READ IN CONJUNCTION WITH OTHER RELEVANT DRAWINGS AND BOQ.
5	SKIRTING SHALL BE SAME FINISH AS THAT OF FLOOR AND SHALL BE 100MM HIGH FROM FINISHED FLOOR LEVEL UNLESS NOTED OTHERWISE.
6	TOP OF R.C.C.SLAB OF KITCHEN COUNTER SHALL BE 760 MM FROM FINISHED FLOOR LEVEL (IF APPLICABLE).
7	R.C.C.SLAB SHALL BE SUNK BY 200 MM IN KITCHEN,500 MM IN TOILET/WC WITH ORISSA PAN, 300 MM IN OTHER TOILETS/W.C.WITH EUROPEAN STYLE AND 300 MM IN BATHROOMS FROM SLAB TOP TO SLAB TOP LEVEL.
8	R.C.C.SLAB SHALL BE SUNK BY 200 MM OR AS REQUIRED INCASE OF OPEN TERRACE ON ANY FLOOR LEVEL (IF APPLICABLE).
9	R.C.C.SLAB IN BALCONY,STAIRCASE LANDING AT FLOOR LEVEL SHALL BE SUNK 12 MM FROM GENERAL FINISHED FLOOR LEVEL UNLESS NOTED OTHERWISE.
10	ALL FINISHED FLOOR LEVELS OF KITCHENS, TOILETS, VERANDAH, STAIRCASE LANDING AT ENTRANCE SHALL BE DROPPED BY 12 MM FROM ADJOINING GENERAL FLOOR FINISHED LVL UNLESS NOTED OTHERWISE.
11	PLINTH PROTECTION SHALL BE PROVIDED ALL AROUND THE BUILDING AS/SPECS.
12	DRIP SHALL BE PROVIDED AT ALL SUNSHADES,BALCONIES & SLAB PROJECTIONS AS/DETAIL.
13	WATERPROOFING SHALL BE DONE BEFORE PLASTERING TERRACE SIDE PARAPET WALL AND SHALL BE TURN UPTO THE LEVEL OF TOP FINISH AS/SPECS.
14	REFER SCHEDULE OF FINISHES SHEET & BOQ FOR BRIEF DESCRIPTION OF FINISHES.
15	IN CASE OF DISCREPANCY IN THE NOMENCLATURE OF ITEMS IN BOQ & DRAWINGS THE ITEM MENTIONED IN BOQ SHALL TAKE PREFERENCE.

TENDER DRAWING

S.No.	REV. NO	DATE.	REMARKS
3			
2	R1	11.07.2024	Tender drawings are revised with reference to letter 0421020P/00547/1/Q/NH-40-40 (Part) dated 26 June 2024 as per meeting held on 11 June 2024
1	R0	08.06.2024	SENT TO CLIENT

ARCHITECTURAL DWG


CATEGORY OF DRG.	○ APPROVAL	○ INFORMATION	● TENDER DWG	○ GFC DWG

PROJECT
Construction of Building for Military Assets to be Demolished for up Gradation of NH-40 Section between Shillong-Dawki Road Under NHIDCL in Shillong, East Khasi Hills District, State of Meghalaya


	CLIENT	**NATIONAL HIGHWAYS & INFRASTRUCTURE DEVELOPMENT CORPORATION LTD.** (A GOVERNMENT OF INDIA UNDERTAKING) 1ST AND 4TH FLOOR, PARKSIDE BUILDING, NEAR BSBL, BARIK, SHILLONG, EAST KHASI HILLS DISTRICTS MEGHALAYA
	CONSULTANT/ ARCHITECT	JAGDISH MARWAHA ASSOCIATES Architects, Engineers, Planners & Interior Designers 603-604 ,Kirti Shikhar,District Centre, Janakpuri, New Delhi Ph- 41588788, E-mail= jma_110@yahoo.co.in Website - jmarchitectects.co.in

BUILDING TITLE.	ANCILLARY BUILDINGS		
DRAWING TITLE.	2XPARKING AREA		
DRAWING NO.	AR/ANB/DET/104		
DEALT BY : SHEHBAZ	SCALE. 1:75	DATE. 27.08.2024	


OLD EME WKSP
PARKING SHED

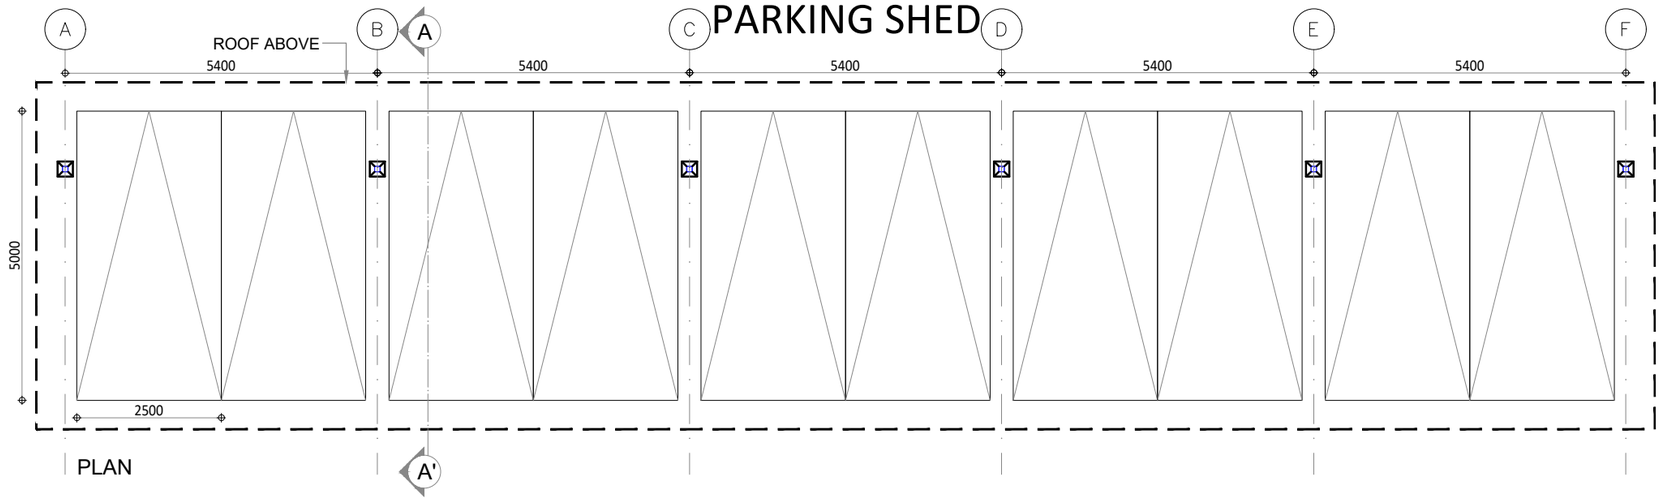

PLAN

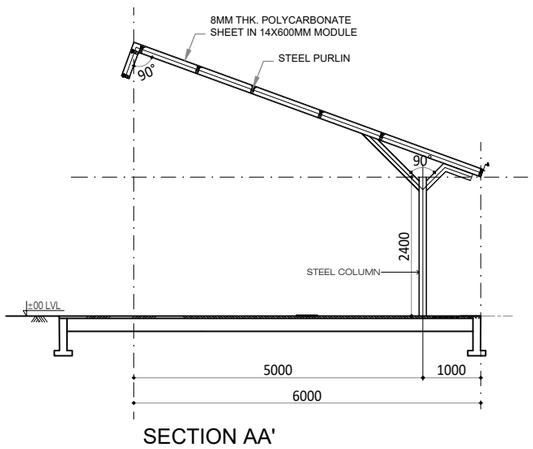


SECTION AA'

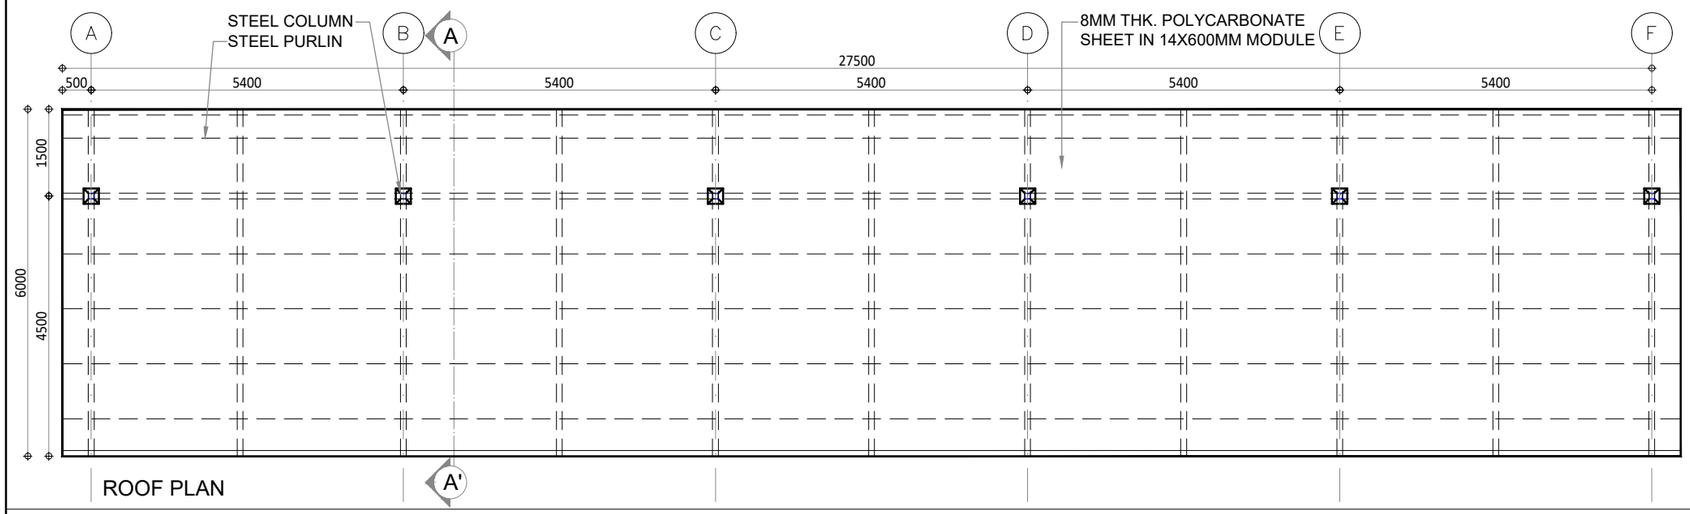


ROOF PLAN

GARAGE

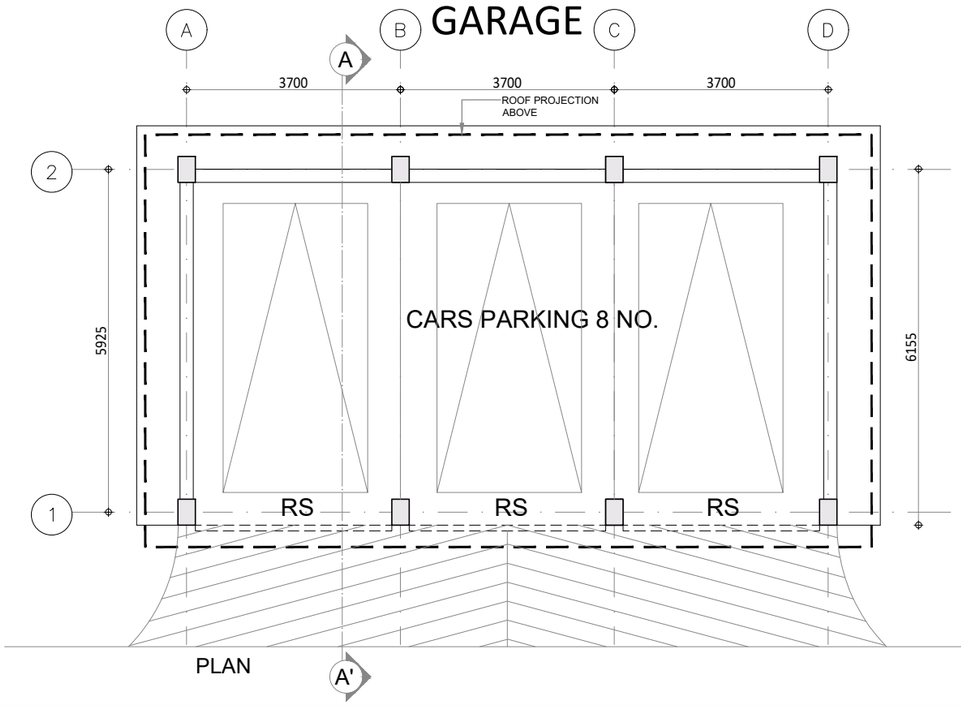

PLAN

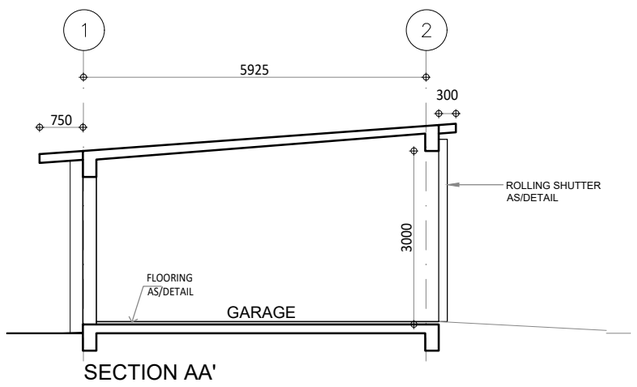

SECTION AA'

TENDER DRAWING

NOTES:-

1	ALL DIMENSIONS ARE IN MILLIMETERS UNLESS NOTED OTHERWISE.
2	WRITTEN DIMENSIONS ARE TO BE FOLLOWED. DRAWINGS ARE NOT TO BE SCALED.
3	ANY DISCREPANCY IN THE DRAWING SHALL BE BROUGHT TO THE NOTICE OF THE ARCHITECT/S.
4	THIS DRAWING SHALL BE READ IN CONJUNCTION WITH OTHER RELEVANT DRAWINGS AND BOQ.
5	SKIRTING SHALL BE SAME FINISH AS THAT OF FLOOR AND SHALL BE 100MM HIGH FROM FINISHED FLOOR LEVEL UNLESS NOTED OTHERWISE.
6	TOP OF R.C.C.SLAB OF KITCHEN COUNTER SHALL BE 760 MM FROM FINISHED FLOOR LEVEL (IF APPLICABLE).
7	R.C.C.SLAB SHALL BE SUNK BY 200 MM IN KITCHEN,500 MM IN TOILET/WC WITH ORISSA PAN, 300 MM IN OTHER TOILETS/W.C.WITH EUROPEAN STYLE AND 300 MM IN BATHROOMS FROM SLAB TOP TO SLAB TOP LEVEL.
8	R.C.C.SLAB SHALL BE SUNK BY 200 MM OR AS REQUIRED INCASE OF OPEN TERRACE ON ANY FLOOR LEVEL (IF APPLICABLE).
9	R.C.C.SLAB IN BALCONY,STAIRCASE LANDING AT FLOOR LEVEL SHALL BE SUNK 12 MM FROM GENERAL FINISHED FLOOR LEVEL UNLESS NOTED OTHERWISE.
10	ALL FINISHED FLOOR LEVELS OF KITCHENS, TOILETS, VERANDAH, STAIRCASE LANDING AT ENTRANCE SHALL BE DROPPED BY 12 MM FROM ADJOINING GENERAL FLOOR FINISHED LVL UNLESS NOTED OTHERWISE.
11	PLINTH PROTECTION SHALL BE PROVIDED ALL AROUND THE BUILDING AS/SPECS.
12	DRIP SHALL BE PROVIDED AT ALL SUNSHADES,BALCONIES & SLAB PROJECTIONS AS/DETAIL.
13	WATERPROOFING SHALL BE DONE BEFORE PLASTERING TERRACE SIDE PARAPET WALL AND SHALL BE TURN UPTO THE LEVEL OF TOP FINISH AS/SPECS.
14	REFER SCHEDULE OF FINISHES SHEET & BOQ FOR BRIEF DESCRIPTION OF FINISHES.
15	IN CASE OF DISCREPANCY IN THE NOMENCLATURE OF ITEMS IN BOQ & DRAWINGS THE ITEM MENTIONED IN BOQ SHALL TAKE PREFERENCE.

S.No.	REV. NO	DATE.	REMARKS
3			
2	R1	11.07.2024	Tender drawings are revised with reference to letter 0421020P/00547/1/Q/NH-40-40 (Part) dated 26 June 2024 as per meeting held on 11 June 2024
1	R0	08.06.2024	SENT TO CLIENT

ARCHITECTURAL DWG


CATEGORY OF DRG.	○ APPROVAL	○ INFORMATION	● TENDER DWG	○ GFC DWG

PROJECT
Construction of Building for Military Assets to be Demolished for up Gradation of NH-40 Section between Shillong-Dawki Road Under NHIDCL in Shillong, East Khasi Hills District, State of Meghalaya


CLIENT	**NATIONAL HIGHWAYS & INFRASTRUCTURE DEVELOPMENT CORPORATION LTD.** (A GOVERNMENT OF INDIA UNDERTAKING) 1ST AND 4TH FLOOR, PARKSIDE BUILDING, NEAR BSBL, BARIK, SHILLONG, EAST KHASI HILLS DISTRICTS MEGHALAYA
CONSULTANT/ ARCHITECT	JAGDISH MARWAHA ASSOCIATES Architects, Engineers, Planners & Interior Designers 603-604 ,Kirti Shikhar,District Centre, Janakpuri, New Delhi Ph- 41588788, E-mail= jma_110@yahoo.co.in Website - jmarchitectects.co.in

BUILDING TITLE.	ANCILLARY BUILDINGS		
DRAWING TITLE.	PARKING SHED & GARAGE DETAIL		
DRAWING NO.	AR/ANB/DET/105		
DEALT BY : SHEHBAZ	SCALE. 1:75	DATE. 27.08.2024	


OLD EME WKSP
GD ROOM

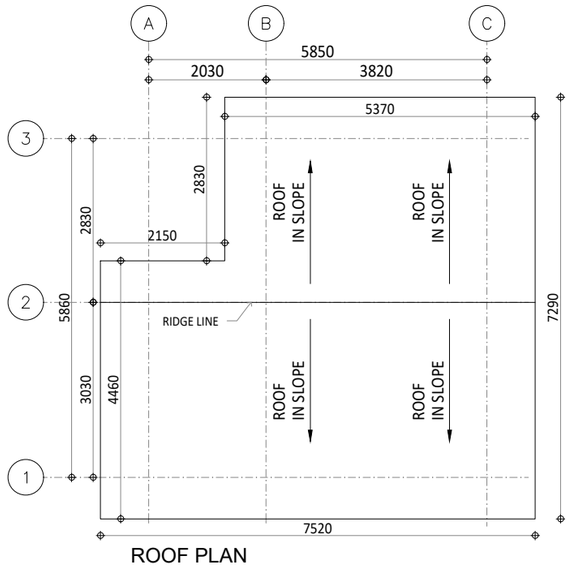

ROOF PLAN

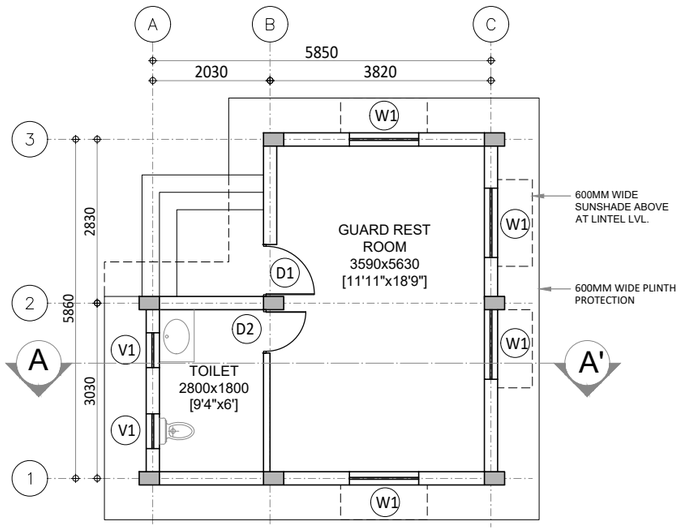


GROUND FLOOR PLAN

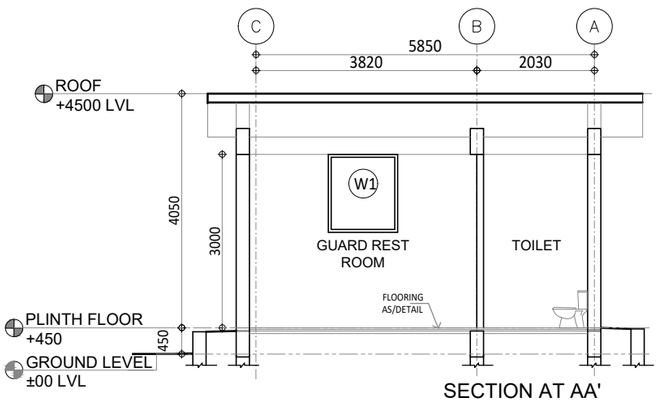


SECTION AT AA'


OLD EME WKSP
TOILET

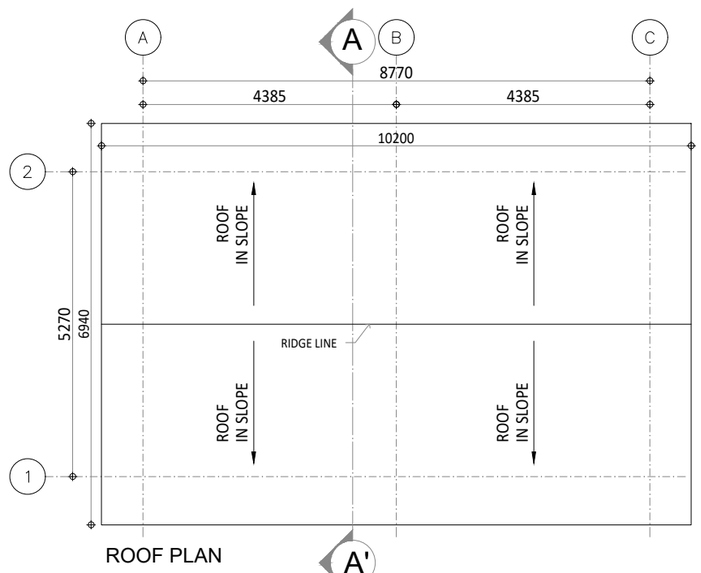

ROOF PLAN

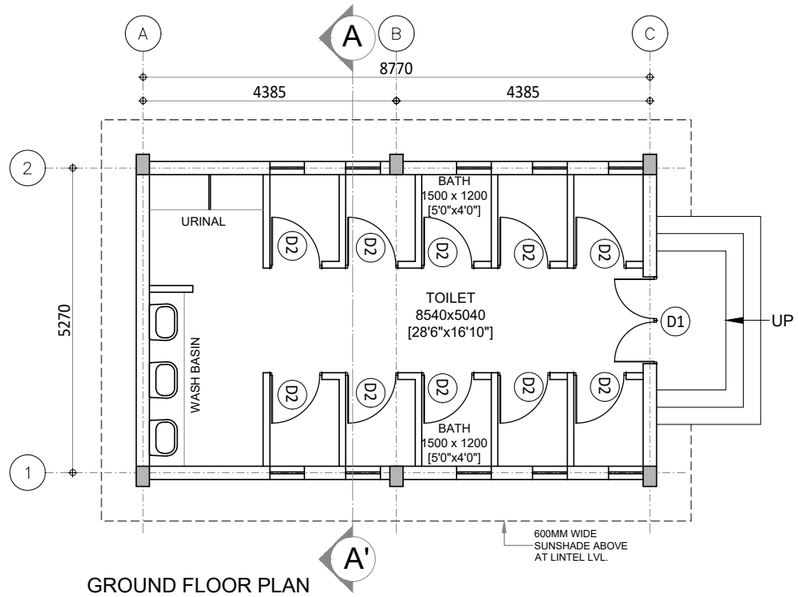

GROUND FLOOR PLAN

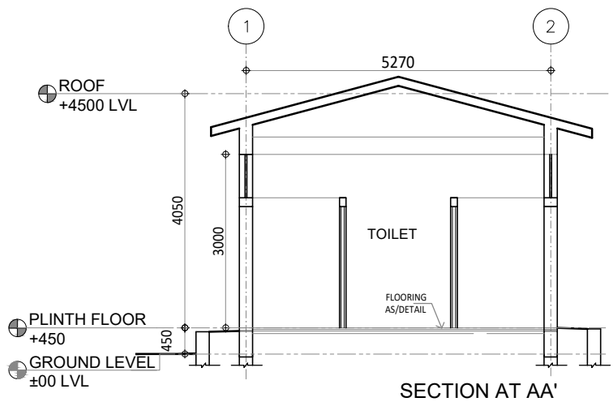

SECTION AT AA'

NOTES:-

1	ALL DIMENSIONS ARE IN MILLIMETERS UNLESS NOTED OTHERWISE.
2	WRITTEN DIMENSIONS ARE TO BE FOLLOWED. DRAWINGS ARE NOT TO BE SCALED.
3	ANY DISCREPANCY IN THE DRAWING SHALL BE BROUGHT TO THE NOTICE OF THE ARCHITECT/S.
4	THIS DRAWING SHALL BE READ IN CONJUNCTION WITH OTHER RELEVANT DRAWINGS AND BOQ.
5	SKIRTING SHALL BE SAME FINISH AS THAT OF FLOOR AND SHALL BE 100MM HIGH FROM FINISHED FLOOR LEVEL UNLESS NOTED OTHERWISE.
6	TOP OF R.C.C.SLAB OF KITCHEN COUNTER SHALL BE 760 MM FROM FINISHED FLOOR LEVEL (IF APPLICABLE).
7	R.C.C.SLAB SHALL BE SUNK BY 200 MM IN KITCHEN,500 MM IN TOILET/WC WITH ORISSA PAN, 300 MM IN OTHER TOILETS/W.C.WITH EUROPEAN STYLE AND 300 MM IN BATHROOMS FROM SLAB TOP TO SLAB TOP LEVEL.
8	R.C.C.SLAB SHALL BE SUNK BY 200 MM OR AS REQUIRED INCASE OF OPEN TERRACE ON ANY FLOOR LEVEL (IF APPLICABLE).
9	R.C.C.SLAB IN BALCONY,STAIRCASE LANDING AT FLOOR LEVEL SHALL BE SUNK 12 MM FROM GENERAL FINISHED FLOOR LEVEL UNLESS NOTED OTHERWISE.
10	ALL FINISHED FLOOR LEVELS OF KITCHENS, TOILETS, VERANDAH, STAIRCASE LANDING AT ENTRANCE SHALL BE DROPPED BY 12 MM FROM ADJOINING GENERAL FLOOR FINISHED LVL UNLESS NOTED OTHERWISE.
11	PLINTH PROTECTION SHALL BE PROVIDED ALL AROUND THE BUILDING AS/SPECS.
12	DRIP SHALL BE PROVIDED AT ALL SUNSHADES,BALCONIES & SLAB PROJECTIONS AS/DETAIL.
13	WATERPROOFING SHALL BE DONE BEFORE PLASTERING TERRACE SIDE PARAPET WALL AND SHALL BE TURN UPTO THE LEVEL OF TOP FINISH AS/SPECS.
14	REFER SCHEDULE OF FINISHES SHEET & BOQ FOR BRIEF DESCRIPTION OF FINISHES.
15	IN CASE OF DISCREPANCY IN THE NOMENCLATURE OF ITEMS IN BOQ & DRAWINGS THE ITEM MENTIONED IN BOQ SHALL TAKE PREFERENCE.

TENDER DRAWING

S.No.	REV. NO	DATE.	REMARKS
3			
2	R1	11.07.2024	Tender drawings are revised with reference to letter 0421020P/00547/1/Q/NH-40-40 (Part) dated 26 June 2024 as per meeting held on 11 June 2024
1	R0	08.06.2024	SENT TO CLIENT

ARCHITECTURAL DWG

CATEGORY OF DRG. ○ APPROVAL ○ INFORMATION ● TENDER DWG ○ GFC DWG

PROJECT
Construction of Building for Military Assets to be Demolished for up Gradation of NH-40 Section between Shillong-Dawki Road Under NHIDCL in Shillong, East Khasi Hills District, State of Meghalaya

CLIENT
NATIONAL HIGHWAYS & INFRASTRUCTURE DEVELOPMENT CORPORATION LTD.
(A GOVERNMENT OF INDIA UNDERTAKING)
1ST AND 4TH FLOOR, PARKSIDE BUILDING, NEAR BSBL, BARIK, SHILLONG, EAST KHASI HILLS DISTRICTS MEGHALAYA

CONSULTANT/ ARCHITECT
JAGDISH MARWAHA ASSOCIATES
Architects, Engineers, Planners & Interior Designers
603-604 ,Kirti Shikhar,District Centre, Janakpuri, New Delhi Ph- 41588788, E-mail= jma_110@yahoo.co.in
Website - jmarchitectects.co.in

BUILDING TITLE.	ANCILLARY BUILDINGS
DRAWING TITLE.	GD ROOM & TOILET
DRAWING NO.	AR/ANB/DET/106
DEALT BY : SHEHBAZ	SCALE. 1:75 DATE. 27.08.2024